Resolution Number PC_2025-0013

County of Mendocino
Ukiah, California

DECEMBER 18, 2025

RESOLUTION OF THE PLANNING COMMISSION, COUNTY OF MENDOCINO, STATE OF CALIFORNIA, PROVIDING A REPORT AND RECOMMENDATION THAT THE BOARD OF SUPERVISORS ADOPT A SECOND ADDENDUM TO THE GARDEN'S GATE FINAL ENVIRONMENTAL IMPACT REPORT, APPROVE AN AMENDED MITIGATION MONITORING & REPORTING PROGRAM, APPROVE AN AMENDED VESTING TENTATIVE MAP WITH CONDITIONS, APPROVE DENSITY BONUS AND REDUCTIONS IN DEVELOPMENT STANDARDS PER STATE DENSITY BONUS LAW, APPROVE PRELIMINARY LANDSCAPE PLAN & PLANTING PLAN, APPROVE AN AMENDED INCLUSIONARY HOUSING PLAN, AND ADOPT A SECOND RESTATED DEVELOPMENT AGREEMENT FOR THE BELLA VISTA SUBDIVISION, INCLUDING A MODIFIED PHASING PLAN AND AN INCLUSIONARY HOUSING AGREEMENT

WHEREAS, on October 6, 2009, the Mendocino County Board of Supervisors adopted Resolution No. 06-216 certifying the Garden's Gate Subdivision Final Environmental Impact Report (State Clearinghouse No. 2007052006) which analyzed the environmental impacts of a 197-lot residential project located approximately one mile south of the Ukiah City limits ("Garden's Gate Project), and adopted a Mitigation Monitoring and Reporting Program, and a Statement of Overriding Considerations; and

WHEREAS, on October 6, 2009, the Board of Supervisors also adopted Resolution No. 09-230, approving a Vesting Tentative Subdivision Map for the Garden's Gate Project (S_3-2005), including a Project Site Plan, Project Phasing Plan and Master Building Plan; and

WHEREAS, on October 20, 2009, the Board of Supervisors adopted Ordinance No. 4229 approving the Garden's Gate Development Agreement including an Inclusionary Housing Agreement, and on July 13, 2010, the Board of Supervisors adopted Ordinance No. 4264 approving the First Amendment to the Garden's Gate Development Agreement; and

WHEREAS, the First Amendment to the Garden's Gate Development Agreement vests the project entitlements for the Garden's Gate Project for a period of 15 years, a term that remains valid until August 27, 2025; and

WHEREAS, subsequent to the approval of entitlements for the Garden's Gate Project, the project site was acquired by Rancho Yokayo, L.P. and the entitlements and Development Agreement were assumed by the new owner; and

WHEREAS, on July 23, 2020, Rancho Yokayo, L.P. ("Owner") and Guillon, Inc. ("Applicant") filed an application with the County requesting a subdivision modification (S_2020-0001) to change the layout of the subdivision (excluding the 1.68-acre portion known as Tract 261 for which a Final Map has been recorded), to reduce the number of lots, to modify the incentives and concessions that were granted under State Density Bonus Laws, to modify the Inclusionary Housing Plan and to modify the Phasing Plan and an application to amend the Development Agreement (DEV_2020-0001), collectively the " Modified Project"; and

WHEREAS, on April 11, 2023, the Mendocino County Board of Supervisors adopted Resolution No. 23-074 adopting an Addendum to the Garden's Gate Subdivision Final Environmental Impact Report, and adopted an amended Mitigation Monitoring and Reporting Program; and

WHEREAS, on April 11, 2023, the Mendocino County Board of Supervisors also adopted Resolution No. 23-075, approving an Amended Vesting Tentative Subdivision Map (S_2020-0001) subject to conditions of approval and an amended mitigation monitoring and report program, a density bonus and reductions in development standards per State Density Bonus Law, modified design guidelines and

preliminary landscape site plan and planting plan, an Administrative Permit (AP_2022-0034) and an Inclusionary Housing Plan; and

WHEREAS, on April 11, 2023, the Mendocino County Board of Supervisors adopted Ordinance No. 4520 approving the Bella Vista Restated Development Agreement including an Inclusionary Housing Agreement; and

WHEREAS, on January 23, 2025, Rancho Yokayo, L.P. ("Owner") and Guillon, Inc. ("Applicant") filed an application with the County requesting a subdivision modification (S_2020-0001) to change the layout of the subdivision, to reduce the number of lots, to modify the incentives and concessions that were granted under State Density Bonus Laws, to modify the Inclusionary Housing Plan and to modify the Phasing Plan and an application to amend the Restated Development Agreement (DEV_2020-0001), collectively the "Second Modified Project"; and

WHEREAS, the Second Modified Project, includes modifications to the Vesting Tentative Subdivision Map (PC Reso Attachment 2) in order to subdivide 48.8± acres (identified as Assessor's Parcel numbers 184-110-28; 184-110-29; 184-120-21 and 184-120-01) into 166 single-family residential parcels, including a 42-lot age-restricted Senior Neighborhood and a 124-lot Traditional Neighborhood, with parks, streets and utilities; and

WHEREAS, in accordance with State Density Bonus Law (Government Code Section 65915 *et seq.*), the Applicant proposes a modified Inclusionary Housing Plan (PC Reso Attachment 4) whereby 10% of the residences in the Traditional Neighborhood would be restricted for sale to qualifying moderate-income households and the 42 residences in the Senior Neighborhood would be restricted to age-qualifying residents; and

WHEREAS, in accordance with State Density Bonus Law, the Applicant has requested exceptions to the development standards in the Mendocino County Division of Land Regulations and the Mendocino County Zoning Ordinance for minimum lot sizes, yard setbacks, flag lots, double frontage lots, and private road easements; and

WHEREAS, the Applicant is seeking approval of a Revised Preliminary Landscape Plan & Planting Plan (PC Reso Attachment 3); and

WHEREAS, a Second Addendum to the Environmental Impact Report for the Garden's Gate Project (PC Reso Attachment 5) has been prepared to evaluate whether the Second Modified Project would have a significant effect on the environment beyond that which was evaluated in the certified EIR; and

WHEREAS, an Amended Mitigation Monitoring and Reporting Program (PC Reso Attachment 6) has been prepared that incorporates modifications to the mitigation measures that address the Second Modified Project as discussed in the Second Addendum to the Environmental Impact Report; and

WHEREAS, the Applicant and County staff have negotiated a Second Restated Development Agreement (PC Reso Attachment 7) that would replace and supersede the Restated Development Agreement to reflect the proposed Second Modified Project including a new Project Site Plan, Project Phasing Plan and Restated Inclusionary Housing Agreement, and would establish a new 10-year term for the Second Restated Development Agreement; and

WHEREAS, in accordance with applicable provisions of law, the Planning Commission held a public hearing on December 18, 2025, at which time the Planning Commission heard and received all relevant testimony and evidence presented orally or in writing regarding the Second Modified Project and all interested persons were given an opportunity to hear and be heard regarding the Second Modified Project; and

WHEREAS, the Planning Commission has had an opportunity to review this Resolution and finds that it accurately sets forth the intentions of the Planning Commission regarding the entitlements sought by the Applicant for the Second Modified Project.

NOW, THEREFORE BE IT RESOLVED that the Mendocino County Planning Commission, based upon evidence in the record and oral and written testimony presented at public hearings, and all information contained in the record of proceedings and/or the County's files related to the Garden's Gate Project, the Modified Project, and the proposed Second Modified Project, makes the following findings relating to the entitlements sought by the Applicant:

1. The above recitals are true and correct, and incorporated herein by this reference.
2. The proposed subdivision, as shown on the Amended Vesting Tentative Subdivision Map (PC Reso Attachment 2) is consistent with the Mendocino County General Plan, the Ukiah Valley Area Plan, and the Ukiah Municipal Airport Land Use Compatibility Plan (UKIALUCP) as detailed in the Planning Commission staff report. The Second Modified Project would provide a total of 166 units of housing, including 42 units that are age-restricted for senior citizens, and 124 units that are not age-restricted. A total of 13 units in the non-age-restricted portion of the project would be restricted for sale to qualifying moderate-income households, thereby addressing Mendocino County General Plan Housing Element policies and Ukiah Valley Area Plan policies encouraging a range of housing types and densities to meet the diverse needs of County residents.
3. The project site is physically suitable for the type and density of development. It consists of gently sloping terrain that was formerly in agricultural use and is designated for residential development in both the Mendocino County General Plan and the Ukiah Valley Area Plan.
4. The design of the subdivision and the proposed improvements are consistent with the County's standards for Land Divisions except for the density bonus for the Senior Neighborhood and the reductions in development standards, requested per State Density Bonus Laws. This finding is based on the Planning Commission's review and consideration of, and concurrence with, the detailed analysis of the Second Modified Project's consistency with the County's land division regulations that is in the staff report for the Planning Commission's December 18, 2025, public hearing..
5. The design of the subdivision and the proposed improvements are not likely to cause substantial environmental damage or substantially and avoidably injure fish or wildlife or their habitat. As explained in the Second Addendum to the Garden's Gate EIR prepared for the Second Modified Project (PC Reso Attachment 5), there is no substantial evidence that the Second Modified Project would have a significant effect on the environment beyond that which was evaluated in the certified Garden's Gate EIR. The EIR and the Second EIR Addendum conclude that, with implementation of mitigations, the Second Modified Project would not result in significant adverse impacts to fish or wildlife or their habitat.
6. The design of the subdivision and the proposed improvements are not likely to cause serious public health problems. As explained in the Addendum to the Garden's Gate EIR (PC Reso Attachment 5), there is no substantial evidence that the Second Modified Project would have a significant effect on public health and safety beyond that which was evaluated in the certified Garden's Gate EIR. The project will be served by public water and wastewater systems and the design of the Second Modified Project access and circulation allows for adequate access by emergency service providers.
7. The design of the subdivision or the type of improvements will not conflict with easements, acquired by the public at large, for access through or use of property within the proposed subdivision. Neither the Preliminary Title Report nor the Amended Vesting Tentative Map for the project site identify any such easements through the Second Modified Project.
8. The discharge of waste from the proposed subdivision into the community sewer system would not result in violation of existing requirements prescribed by the North Coast Regional Water Quality Control Board. The Applicant has received a "will serve" letter from the Ukiah Valley Sanitation District indicating that the Sanitation District has the capacity to serve the Second Modified Project.
9. The Amended Inclusionary Housing Plan (PC Reso Attachment 4) proposes that 13 of the 166 dwelling units in the Second Modified Project be sold to moderate-income households and that 42 dwelling units be restricted as a senior citizen housing development. As such, the Amended Inclusionary Housing Plan voluntarily complies with State Density Bonus Law as it includes a senior housing component and 10% of the non-age restricted units would be affordable.

10. The senior housing component of the Second Modified Project is eligible for a 20% density bonus per State Density Bonus Law. In order to achieve the proposed density of 42 units on approximately 198,000 square feet in the Senior Neighborhood, a density bonus is required. Through covenants, conditions and restrictions (CC&Rs), the project will ensure compliance with Civil Code section 51.3 relating to qualifying residents and Civil Code section 51.2 pertaining to accessibility and features to encourage social contact in senior housing projects, thus assuring compliance with State Density Bonus Law.

11. The Applicant has requested a reduction of development standards under State Density Bonus Law for the Traditional Neighborhood for the following standards: reduced minimum lot sizes, reduced setbacks, double frontage lots and flag lots, access via private road easements, and modified standards for fencing on street frontages. The requested reductions in development standards would not result in a public health or safety problem or result in adverse environmental effects.

12. The Second Addendum to the Garden's Gate EIR, attached hereto as PC Reso Attachment 5, reflects the County's independent judgement. It provides analysis and cites substantial evidence that supports the conclusions that:

    a. The proposed modifications to the approved Vesting Tentative Map would not result in any substantial changes from what was previously analyzed in the Garden's Gate Final EIR (FEIR) and would not involve new significant impacts or result in a substantial increase in the severity of previously identified significant impacts. The proposal, therefore, does not constitute a substantial change in the project.

    b. No substantial changes have occurred in the site vicinity. Surrounding land uses have not changed from those evaluated in the FEIR and development in the region has occurred at a slower pace than anticipated in the FEIR. Based on the environmental baseline identified in the FEIR, the physical changes to the project site and vicinity that have occurred are consistent with the analysis of the FEIR and the cumulative projects considered in the FEIR. There have been no substantial changes in the circumstances of the project as considered in the certified FEIR.

    c. The Second Modified Project's consistency with the environmental resource analysis in the FEIR is summarized in Section 6 of the EIR Addendum. As discussed, the Second Modified Project would not result in any new significant effects not discussed in the FEIR.

    d. Based on the analysis presented in the Second Addendum to the Garden's Gate EIR, no supplemental environmental review is required for the Project in accordance with Public Resources Code Section 21166, and CEQA Guidelines Sections 15162 and 15164.

13. To the extent that new or modified mitigations are identified in the Second Addendum to the Garden's Gate EIR, the Applicants have agreed to incorporate the mitigations into the Modified Project and the modifications are incorporated into an Amended Mitigation Monitoring and Reporting Program (PC Reso Attachment 6).

14. The Second Restated Development Agreement, attached hereto as PC Reso Attachment 7, is consistent with the Mendocino County General Plan.

15. Pursuant to Mendocino County Code section 17-41(O)(3), the Planning Commission finds that the applicant has demonstrated through their application sufficient facts to justify the deletion of Condition of Approval 55 subparts e and f to the Board of Supervisors, as the requirements of subparts e and f exceed the County standard design for sidewalk and landscaping widths and are imposing an unforeseen hardship on the applicant due to the existing topography, width of the site, and lack of approval by the Ukiah Valley Fire Department for reduced road widths.

BE IT FURTHER RESOLVED, that the Mendocino County Planning Commission hereby recommends that, based on the facts and findings contained herein, the Mendocino County Board of Supervisors:

1. Adopt a Second Addendum to the Garden's Gate Final EIR (PC Reso Attachment 5),

2. Approve an Amended Mitigation Monitoring & Reporting Program (PC Reso Attachment 6),

3. Approve an Amended Vesting Tentative Map (PC Reso Attachment 2) (S_2020-0001), subject to the attached Conditions of Approval (PC Reso Attachment 1) and Amended Mitigation Monitoring and Reporting Program (PC Reso Attachment 6),
4. Approve a density bonus and requested reductions in development standards per State Density Bonus Law,
5. Approve a Modified Preliminary Landscape Plan & Planting Plan (PC Reso Attachment 3),
6. Approve an Amended Inclusionary Housing Plan (PC Reso Attachment 4),
7. Adopt a Second Restated Development Agreement for the Bella Vista Subdivision (DEV_2020-0001) including a Modified Phasing Plan and a Restated Inclusionary Housing Agreement (PC Reso Attachment 7).

BE IT FURTHER RESOLVED that the Planning Commission designates the Secretary as the custodian of the documents and other materials which constitutes the record of proceedings upon which the Planning Commission decision herein is based. These documents may be found at the office of the County of Mendocino Department of Planning and Building Services, 860 N. Bush Street, Ukiah, CA 95482.

I hereby certify that according to the Provisions of Government Code Section 25103 delivery of this document has been made.

ATTEST: JOCELYN GONZALEZ-THIES
Commission Services Supervisor

By: _____

BY: JULIA KROG
Director

Julia Krog

CLIFF PAULIN, Vice-Chair
Mendocino County Planning Commission

Cliff Paulin

PC RESO ATTACHMENT 1

CONDITIONS OF APPROVAL: BELLA VISTA SUBDIVISION

Modified Entitlements per S_2020-0001, DEV_2020-0001 and AP_2022-0034 including: Amended Vesting Tentative Map dated March 2025; Modified Phasing Plan; Modified Design Guidelines; Preliminary Landscape Site Plan & Planting Plan, Reductions in Development Standards per State Density Bonus Law; Administrative Permit; Inclusionary Housing Plan; Restated Inclusionary Housing Agreement; Second Restated Development Agreement - (the "Second Modified Project")

A. GENERAL CONDITIONS

1. This approval is subject to all of the applicable terms and conditions of the Second Restated Development Agreement for the Second Modified Project as approved by the Board of Supervisors. If any of these conditions of approval is in conflict, or is inconsistent, with any term or condition of the Second Restated Development Agreement, then any such condition shall be deemed waived or satisfied and the Second Restated Development Agreement shall control.

2. All mitigation measures from the certified Environmental Impact Report for the Garden's Gate Subdivision ("Garden's Gate EIR") as modified by the Addendum for the Garden's Gate Subdivision ("EIR Addendum"), and as further modified by the Second Addendum for the Garden's Gate Subdivision ("Second EIR Addendum") as described in the Amended Mitigation Monitoring & Reporting Program ("Amended MMRP"), shall be implemented as conditions of approval, and are incorporated herein by reference.

3. This approval is based upon all conditions of approval set forth herein, including mitigation measures and specified plans and agreements included by reference, as well as all applicable County rules and regulations. Any deviations from these Conditions of Approval must be reviewed and approved by the Director of Planning and, where specified, the Director of Transportation for conformity with this approval. Deviations may require changes to the project approvals and/or further environmental review. Deviations without the above-described review and approval will constitute a violation of permit approval.

4. Prior to performing any work within the Cleland Mountain Creek floodplain, Applicant shall secure all applicable permits from the California Department of Fish and Game, the U.S. Army Corps of Engineers, as well as any other agencies which may have control or authority.

5. Any proposed work within County rights-of-way shall require an encroachment permit from the Mendocino County Department of Transportation.

6. The Applicant shall be responsible for the repair of any damage to the County Maintained Road System in the immediate vicinity of the site that is attributable to hauling of material and equipment in connection with subdivision grading and construction activities. Repairs must be performed to the satisfaction of the Director of Transportation. Evidence of preconstruction condition of the County Maintained Road System shall be established by the County and/or Applicant, through photographs, notes and any documentation necessary, prior to issuance of the first grading permit, and prior to issuance of the Subdivision Improvement Agreement for each phase of the Second Modified Project.

7. The Applicant shall ensure that potential contractors are aware of the site rules, restrictions, Conditions of Approval, and mitigation measures.

B. CONDITIONS RELATING TO SUBSEQUENT FINAL MAPS

8. Prior to recordation of the first Subsequent Final Map, the Applicant shall submit a street naming plan for the entire Second Modified Project that identifies the name of each street based on the list of street names submitted by the Applicant. The final street naming plan shall be reviewed by the County's address coordinator. Street names shall be indicated on each Subsequent Final Map.

9. Prior to recordation of the first Subsequent Final Map, the Applicant shall provide the County with proof that a Homeowners Association representing all property owners of the Project, or other oversight instrument as approved by the County, has been formed. Title to the common open space, parks, private roads, common driveways, streetscape parkways and landscaping, drainage easements, and the Riparian Enhancement Area along Cleland Mountain Creek shall be held by the Homeowners Association or other oversight instrument as approved by the County.

10. Prior to recordation of the first Subsequent Final Map, the Applicant shall submit a set of covenants, conditions, and restrictions (CC&Rs) for the review and approval of Director of Planning and County Counsel.

    a. The CC&Rs shall ensure the on-going maintenance of all storm drainage facilities located outside of the street right of ways accepted into the County Maintained Road System, private roads, common driveways, parks and common open space areas, streetscape parkways and landscaping, and the drainage easement and Riparian Enhancement Area along Cleland Mountain Creek.

    b. The CC&Rs for the senior housing component shall ensure that the development complies with the requirements of Civil Code Section 51.3 regarding age-restrictions and the requirements of Civil Code Section 51.2 regarding accessibility standards and the provision of common facilities.

    c. The CC&Rs for the Neighborhood Park shall establish regulations pertaining to the types of public uses of the park, as well as governing hours, nuisances and other operational considerations. Hours of operation shall be generally from dawn until dusk.

    d. The CC&Rs shall include a provision stipulating that the County shall be a third-party beneficiary of the CC&Rs, with the right, but not the obligation, to enforce provisions of the CC&Rs. Any modification of the CC&Rs relating to permitted uses, or the design, establishment, maintenance or repair of common areas is subject to the consent of the County, which consent shall not be unreasonably withheld.

11. Prior to recordation of the first Subsequent Final Map, the Applicant shall submit for the review and approval of the Director of Planning and County Counsel, a "Publicly Accessible Private Open Space Easement Agreement" that grants to the County a non-exclusive public access and use easement on, over and across the Neighborhood Park. The Agreement shall establish the responsibility of the Homeowners Association, or other oversight instrument as approved by the County, to maintain the Neighborhood Park parcel and, to repair and replace, at its sole cost and expense, all facilities and improvements on the Neighborhood Park parcel.

12. Prior to recordation of the first Subsequent Final Map, the Applicant shall submit a conceptual plan for the review and approval of the Director of Planning that identifies the locations of the affordable housing parcels throughout the entire Project Site. The identified parcels for affordable housing may only be modified with the written approval of the Director of Planning, which approval shall not be unreasonably withheld.

13. The Subsequent Final Map for the first phase shall establish a front yard setback along Charlie Barra Drive on Lots 1. Driveway access to Lots 1, 9, 10, 14, 152, and 161 through 166shall not be permitted from Charlie Barra Drive.

14. Pursuant to Mitigation Measure 3.2-D.2, a minimum 100-foot setback from Cleland Mountain Creek shall be established on Parcel M.

15. Pursuant to Mitigation Measure 3.3-A.1, a Riparian Enhancement Area shall be established on Parcel M and Applicant shall record a Declaration of Environmental and Land Covenants in conjunction with recordation of the Subsequent Final Map(s) for the phase(s) of the subdivision that include the area encompassed by Parcel M as shown on the Amended Vesting Tentative Map dated March 2025.

16. Pursuant to Government Code Section 66492 & 66493, prior to recordation of each Subsequent Final Map, the Applicant must: (1) Obtain a Certificate from the Mendocino County Tax Collector stating that all current taxes and any delinquent taxes have been paid, and (2) Pay a security deposit (or bond) for taxes that are a lien, but not yet due and payable.

17. A note shall appear on Subsequent Final Maps that "Development within the flood plain as identified on this map, is subject to those restrictions in the Flood Plain Regulations of the Mendocino County Code."

18. A note shall appear on Subsequent Final Maps and on all grading and construction plans for the Second Modified Project as follows: "Access Road, driveway and interior circulation routes shall be maintained in such a manner as to ensure minimum dust generation subject to Air Quality Management District Regulation 1 Rule 430. All grading must comply with Air Quality Management District Regulations Rule 430. Any rock material, including natural rock from the property, used for surfacing must comply with Air Quality Management District regulations regarding asbestos content."

19. A note shall appear on Subsequent Final Maps and on all grading and construction plans for the Second Modified Project as follows: "In the event that archaeological resources are encountered during development of the property, work in the immediate vicinity of the find shall be halted until all requirements of Chapter 22.12 of the Mendocino County Code relating to archaeological discoveries have been satisfied."

20. Pursuant to provisions in Section 17.43(D)(6) of the County Division of Land Regulations, all areas within the Second Modified Project subject to inundation in the event of a "100-year" storm event shall be clearly identified on applicable Subsequent Final Map(s). Data shown on the Subsequent Final Map(s) shall be supported and verified by a report prepared by a registered civil engineer and submitted to the Department of Transportation concurrently with final map check prints. The report shall take into account any grading to be utilized to raise the ground elevation above the base flood elevation.

21. In conjunction with recordation of each Subsequent Final Map, an avigation easement, in a form and content acceptable to County Counsel, shall be recorded on all parcels that lie partially or wholly within Compatibility Zones 2 and 3 as defined in the Ukiah Municipal Airport Land Use Compatibility Plan.

22. Each Subsequent Final Map shall include a statement, per Section 17-41(C)(8) of the County Division of Land Regulations that: "The Subdivision improvements, including but not limited to streets, drainage facilities, and utilities to be made or installed can be constructed in accordance with applicable standards without encroaching upon lots or parcels not specifically designated for that purpose."

23. Each Subsequent Final Map shall contain "...approximate curve radii of all proposed streets within the division of land." The standard radius for the knuckles proposed is 43' minimum. Minimum centerline horizontal curve radii for all roads shall be 125 feet. Minimum curb return radii at all intersections shall be 25 feet.

24. A note shall be added to the Subsequent Final Map(s) upon which Lots 1, 9, 10, 14, 152, and 161 through 166are recorded and a deed restriction shall be recorded on Lots 1, 9, 10, 14, 152, and 161 through 166 prohibiting the establishment of driveway access from the subject parcels on to Charlie Barra Drive.

25. A note shall be added to the Subsequent Final Map(s) upon which Lots 1, 9, 10, 14, 152, and 161 through 166 are recorded to require that fencing for the yards of Lots 1, 9, 10, 14, 152, and 161 through 166 (i.e., along the Charlie Barra Drive street frontage) shall either conform to the front yard fencing standards in the County Code or, if 6' fencing is specified, it shall be setback a minimum of 5' from the public right-of-way and shall be screened by shrubs and trees to establish an attractive gateway to the neighborhood. The Master Landscape Plan for the Charlie Barra Drive frontage of these parcels shall be submitted for review and approval by the Director of Planning prior to approval of the Subsequent Final Map(s).

C. CONDITIONS RELATING TO SUBDIVISION IMPROVEMENTS

26. Prior to approval of the first Subsequent Final Map, the Applicant shall execute with the County an agreement for all subdivision improvements, including parks and trails, and furnish the required bonds or other improvement securities and insurance coverages. Performance, labor and materials bonds (or other financial instruments deemed acceptable by County) shall remain in place until subdivision improvements are completed and accepted by County, at which time Applicant shall enter into a two-year warranty and maintenance agreement.

27. All improvements to be dedicated to County shall be free of any liens or encumbrances.

28. Any additional right of way that may be needed for development of subdivision access improvements along South State Street corridor, including frontage improvements, the two access streets onto the project site, and the Roundabout within the South State Street corridor shall be dedicated to the County in fee simple and with all costs borne by the Applicant and/or subsequent grantees.

29. Subdivision improvements shall include streets, parks and trails, drainage facilities and the extension of sanitary sewer, water and public utility (electricity, telephone, and cable television) services to each parcel. All utilities installed within the subdivision shall be placed underground with the exception of vaults and/or meters which shall be placed underground where feasible. If vaults and/or meters are not undergrounded, they shall be sited in unobtrusive locations and/or screened in order to maintain the overall aesthetics of the Second Modified Project. Street lighting shall also be installed, and all luminaries shall be downward shielded.

30. Construction, landscaping and irrigation plans for Neighborhood Park shall be submitted for the review and approval of the Director of Transportation and the Director of Planning as part of the Subdivision Improvement Plans for Phase 1. Landscaping and irrigation plans for the Neighborhood Park may be handled as a "deferred submittal" to be approved and constructed prior to completion of the first final inspection for a residence in the Phase of the Second Modified Project that is linked to the Neighborhood Park.

31. All subdivision improvements located within each Phase of the Second Modified Project shall be completed prior to completion of the first final inspection for a residence in that Phase. An exception may be granted by the Director of Planning whereby the landscape, hardscape and furnishings for the Neighborhood Park may be completed with Phase 2 if the Roundabout is constructed concurrently with Phase 1.

32. The Subdivision Improvements Plans shall be generally consistent with the approved Preliminary Landscape Site Plan & Planting Plan. Street and park landscaping, hardscape, lighting and irrigations plans shall be subject to review and approval of the Director of Planning, with consultation from the Department of Transportation and UC Cooperative Extension.

33. The Subdivision Improvement Plans for the Senior Neighborhood shall include, at a minimum a covered pavilion within the Cottage Park that is a minimum of 630 square feet in size and includes an outdoor ceiling fan, electric space heater(s), lighting and a counter with a grill. Moveable partitions

shall be provided so that the pavilion can be enclosed in inclement weather. If additional lots are placed within the Senior Neighborhood, the size of the covered pavilion shall be increased by 15 square feet per additional lot.

34. The pathways in the Linear Park and the Neighborhood Park as well as the connectors between the neighborhood park and nearby sidewalks shall be constructed of concrete. A minimum pathway width of 7' is required.

35. The Roundabout on South State Street at the Project entry shall be completed before the final building inspection for the 100th housing unit in the Second Modified Project. As an interim measure prior to completion of the Roundabout, Applicant shall install a northbound left-turn lane on State Street at the site entry.

36. Plans for the design of Roundabout (including center landscaping and any monument sign) shall be submitted to the Director of Transportation for review and approval prior to construction of the Roundabout.

37. Subdivision improvement plans shall be accompanied by a design soils report prepared by a geotechnical engineer or qualified civil engineer and shall: identify soil conditions and geological hazards to be considered in the road design; make specific recommendations to be incorporated in the design and construction of the road; and make specific recommendations on measures required to minimize erosion during and after construction.

38. All subdivision improvement plans shall include cross-sections with templates at a maximum interval of 50 feet. Subdivision improvement roadway plans shall include cross-sections at a maximum interval of 50 feet.

39. Subdivision roads to be accepted into the County Road System shall be designed and constructed in accordance with procedures prescribed in the County Division of Land Regulations, and the following design standards unless an exception is granted by the Director of Transportation:

Minimum Right of Way Width	50 Feet
Minimum Street Width (curb to curb)	36 Feet
Minimum Radius of Curb Return	25 Feet
Minimum Radius of Right of Way at Knuckle	50 Feet
Minimum Street Radius at Knuckle (to face of curb)	43 Feet
Minimum Radius Curb Return at Cul-de-Sac	40 Feet
Maximum Grade	16 Percent
Minimum Grade	0.5 Percent
Minimum Traffic Index	6.5
Minimum Thickness of Asphalt Concrete Surfacing	3 Inches

40. Street improvements shall include concrete curb and gutter and minimum 5-foot wide concrete sidewalks on both sides. A minimum 5-foot wide public utility and sidewalk easement shall be provided on both sides of the road. The public subdivision roads, as identified on the Amended Vesting Tentative Map dated March 2025, shall be offered for dedication and accepted into the County Maintained Road System. The Homeowners Association or other oversight instrument as approved by the County shall retain responsibility for maintenance, irrigation and replacement of all street landscaping.

41. All private roads, as identified on the Amended Vesting Tentative Map dated March 2025, shall be improved in accordance with County of Mendocino Road and Development Standards drawing A10F Reduced Section unless an exception is granted by the Director of Transportation.

42. A 43-foot radius turnaround shall be constructed within a 50-foot radius easement at the terminus of the Charlie Barra Drive near lots 40 and 41 to the satisfaction of the Mendocino County Department of Transportation. Alternatively, Applicant, with approval from the local fire district, may construct a "Hammerhead-T" turnaround in accordance with County of Mendocino Road and Development Standards drawing A15.

43. Subdivision improvement plans shall be accompanied by a drainage report prepared by a Civil Engineer. The report shall provide hydrology and hydraulic data necessary to support the design, location and capacity of all proposed drainage facilities necessary for compliance with Mendocino County Road and Development Standards and Section 17-57(C) of the County Division of Land Regulations. This drainage report shall also include the location, capacity analysis and condition assessment of all existing drainage channels and structures receiving runoff from the subdivision.

44. Subdivision improvement plans shall include all storm drainage, detention/retention facilities designed in general conformance with the Stormwater Control Plan dated March 2021. The drainage facilities shall be installed within appropriate easements or dedicated parcels and shall be sufficient to mitigate the increase in runoff resulting from the 10-year storm event on site. The plans shall be accompanied by calculations prepared by the design engineer to verify this mitigation. Drainage plans shall be subject to the review and approval of the MDOT and Regional Water Quality Control Board. A General Construction Activity Storm Water Permit shall be secured.

45. All roadway and drainage improvements shall be constructed in conformance with Mendocino County Road and Development Standards, typical road sections as shown on the Amended Vesting Tentative Map dated March 2025 (unless an exception is granted by the Director of Transportation), mitigation measures included in the approved Amended Mitigation Monitoring & Reporting Program, and improvements plans prepared by a Registered Civil Engineer and approved by the Mendocino County Department of Transportation (MDOT).

46. Drainage improvements shall include design features as needed to adequately conduct runoff from completed phases across future phases to a satisfactory point of disposal.

47. Surface drainage facilities appurtenant to the subdivision roads shall be designed and constructed in accordance with the following minimum standards:

    a. Culverts, storm drains and detention facilities shall be designed to accommodate a 100-year storm event using all available head at the inlet; Drainage placed in closed conduits may be designed to accommodate a 10- year storm event given that sufficient additional surface routes are available to carry the added flow increment up to the 100-year storm event design discharge without flooding the traveled way and with no inundation of present or future buildings. If such surface routes cannot be made available, waterways shall be designed to carry the 100-year design discharge.

    b. Minimum culvert and storm drain size shall be of sufficient width to allow for maintenance and replacement of drainage facilities, shall be RCP or an acceptable alternative material, and shall be subject to the approval of Mendocino County Department of Transportation and shall be shown on the Final Map.

    c. Drainage easements for culverts shall have a minimum width of 10 feet;

d. Drainage easements for ditches shall have a minimum width of 20 feet unless an exception is granted by the Director of Transportation;

e. Minimum allowable ditch/curb and gutter grade shall be 0.5 percent;

f. Special erosion control measures will be required where ditch grade exceeds 5 percent.

48. The Applicant and/or subsequent grantees shall either (1) submit to the Division of Environmental Health a letter from the district(s) or agency(s) stating that water and/or sewer services (and main extensions, where required) have been installed to the satisfaction of the district or agency to serve each lot in said subdivision and connected to the system providing the services(s) and have been accepted by the district or agency for maintenance by said district or agency (Mendocino County Code 17.55 & 17.56); or (2) the Applicant shall submit a letter to the Division of Environmental Health from the district(s) or agency(s) stating that engineered improvement plans for the future installation of services (and main extensions, where required) for each lot and the connection to the system providing the service are acceptable to the district, including maintenance of the system by the district and the Applicant shall submit a letter to Division of Environmental Health from the County Engineer stating that performance bonds or other adequate surety have been secured, to the satisfaction of the county engineer, to cover the cost of the installation of services (and main extensions, where required) for each lot and the connection to the system providing the service per Mendocino County Code Chapter 17 Article VIII.

49. All monuments set in connection with the survey for this subdivision shall conform with the provisions of the Land Surveyors Act of the State of California and the provisions of Section 17-72 of the County Division of Land Regulations. Applicant shall be responsible at Applicant's expense to preserve street centerline, property line and corner markers, except where their destruction is unavoidable, and the Applicant is proceeding in accordance with accepted practice and notice to the County. Lost or disturbed monuments shall be replaced at the Applicant's expense by a professional licensed in California to practice land surveying. (see "Monuments," Section 8771, Land Surveyors Act, Division 3, Chapter 15 of the Business and Professions Code).

D. CONDITIONS RELATING TO ISSUANCE OF GRADING AND BUILDING PERMITS

50. Minimum elevations of building pads shall be constructed at or above the 100-year base flood elevation. The finished floor elevation of all residential structures shall be a minimum of one (1) foot above the (100 year) base flood elevation. All residential structures built within the designated (100 year) base flood hazard area shall have their finished floor elevations certified by elevation certificate with FEMA and the County of Mendocino. Building pads are defined as the area within the building footprint of the residential structure.

51. All building pads shall be located inside the building setback lines on each lot as shown on each approved Subsequent Final Map.

52. All residential development shall be consistent with the approved Design Guidelines Manual, as amended by the Board of Supervisors to allow for up to 3,000 square foot single-family homes in the Traditional Neighborhood. Consistency shall be determined by the Director of Planning prior to issuance of building permits.

53. Applicant shall amend the Planting Plan to provide intermittent plantings along the north side of the proposed "good neighbor fence" on the Applicant's property. The Planting Plan shall be subject to the review and approval of the Planning Director.

54. No heavy equipment or construction vehicles may be parked on Gobalet Lane. Heavy equipment shall take access to the project site from South State Street.

55. The Subdivision Improvement Plans shall include the following:

    a. The Preliminary Landscape Site Plan & Planting Plan shall be modified to include larger regionally-appropriate trees.

    b. Roof sheathing shall include a radiant barrier and roofing materials shall meet Energy Star Cool Roof standards.

    c. Install utilities and vaults within the sidewalk or at the residence side of the sidewalk. Locations shall be subject to approval by the utilities.

    d. Install root guards or over-excavate to direct roots downward.

    e. The landscape irrigation system in the three parks shall be designed to provide space for potential future connection to Purple Pipe recycled water supply.

56. The Applicant shall submit a request for a Tab H Exception to the Director of Transportation if the increase in sidewalk width or planter width is to be accommodated by a reduction in the standard road width.

AMENDED
VESTING TENTATIVE MAP
FOR
BELLA VISTA SUBDIVISION (S 2020-0001)

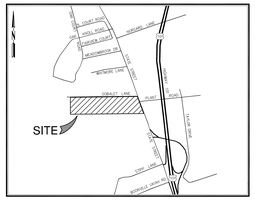

LOCATION MAP
NO SCALE

LEGEND

- SUBDIVISION BOUNDARY
- EXISTING PROPERTY LINE
- EXISTING EASEMENT TO BE ABANDONED
- EXISTING GROUND CONTOUR (1' INTERVAL)
- EXISTING GROUND CONTOUR (5' INTERVAL)
- PROPOSED WATER MAIN
- PROPOSED WATER SERVICE
- PROPOSED JOINT TRENCH
- PROPOSED FIRE HYDRANT
- PROPOSED SANITARY SEWER MAIN
- PROPOSED SANITARY SEWER LATERAL
- PROPOSED REAR LOT DRAINAGE (SWALE OR PIPE)
- PROPOSED CURB INLET
- PROPOSED CATCH BASIN
- PROPOSED MANHOLE
- PROPOSED SANITARY SEWER CLEANOUT
- EXISTING WATER MAIN
- EXISTING SANITARY SEWER MAIN
- EXISTING STORM DRAIN PIPE
- BMR — BELOW MARKET RATE LOT
- PROPOSED DIRECTION OF SURFACE FLOW

SHEET INDEX

1. COVER SHEET
2. EXISTING CONDITIONS
3. PARCEL LAYOUT
4. UTILITY LAYOUT

OWNER:
RANCHO YOKAYO, LP
2550 LAKEWEST DRIVE, SUITE 50
CHICO, CA 95928

SUBDIVIDER:
RANCHO YOKAYO, LP
ATTN: JAKE MORLEY
2550 LAKEWEST DRIVE, SUITE 50
CHICO, CA 95928
(530) 513-3626

ENGINEER:
ROLLS, ANDERSON & ROLLS
ATTN: KEITH DOGLIO
RCE 66358
PLS 8834
115 YELLOWSTONE DRIVE
CHICO, CA 95973
(530) 895-1422

ASSESSORS' PARCEL NUMBERS:
184-033-00, 184-115-28, 184-115-29, 184-120-01 & 184-120-21

EXISTING SITE ADDRESS:
3000 STATE STREET; UKIAH, CA 95482

EXISTING ZONING:
SR - SUBURBAN RESIDENTIAL
RRS - RURAL RESIDENTIAL, 5 AC MIN.
R3 - MULTIPLE FAMILY RESIDENTIAL

PROPOSED ZONING:
SR - SUBURBAN RESIDENTIAL
RRS - RURAL RESIDENTIAL, 5 AC MIN.
R3 - MULTIPLE FAMILY RESIDENTIAL

EXISTING LAND USE:
AGRICULTURAL / UNDEVELOPED

PROPOSED LAND USE:
SINGLE-FAMILY RESIDENTIAL
OPEN SPACE

TOTAL PARCEL AREA:
±48.802 ACRES

UTILITY SERVICE
A. SEWER - CITY OF UKIAH
B. STORM DRAINAGE - CITY OF UKIAH
C. WATER - WILLOW COUNTY WATER DISTRICT
D. GAS & ELECTRIC - P.G. & E.
E. TELEPHONE - A.T. & T.
F. CABLE T.V. - COMCAST

PRELIMINARY

AMENDED VESTING TENTATIVE MAP NOTES:

1. THIS AMENDED VESTING TENTATIVE SUBDIVISION MAP IS MEANT TO SUPPLEMENT THE ORIGINAL APPROVED AMENDED VESTING TENTATIVE MAP (S 2020-0001) THAT WAS APPROVED BY THE MENDOCINO BOARD OF SUPERVISORS ON 4-11-23.

ROLLS ANDERSON & ROLLS
CIVIL ENGINEERS
115 YELLOWSTONE DRIVE - CHICO, CALIFORNIA 95973-5811
TELEPHONE 530-895-1422

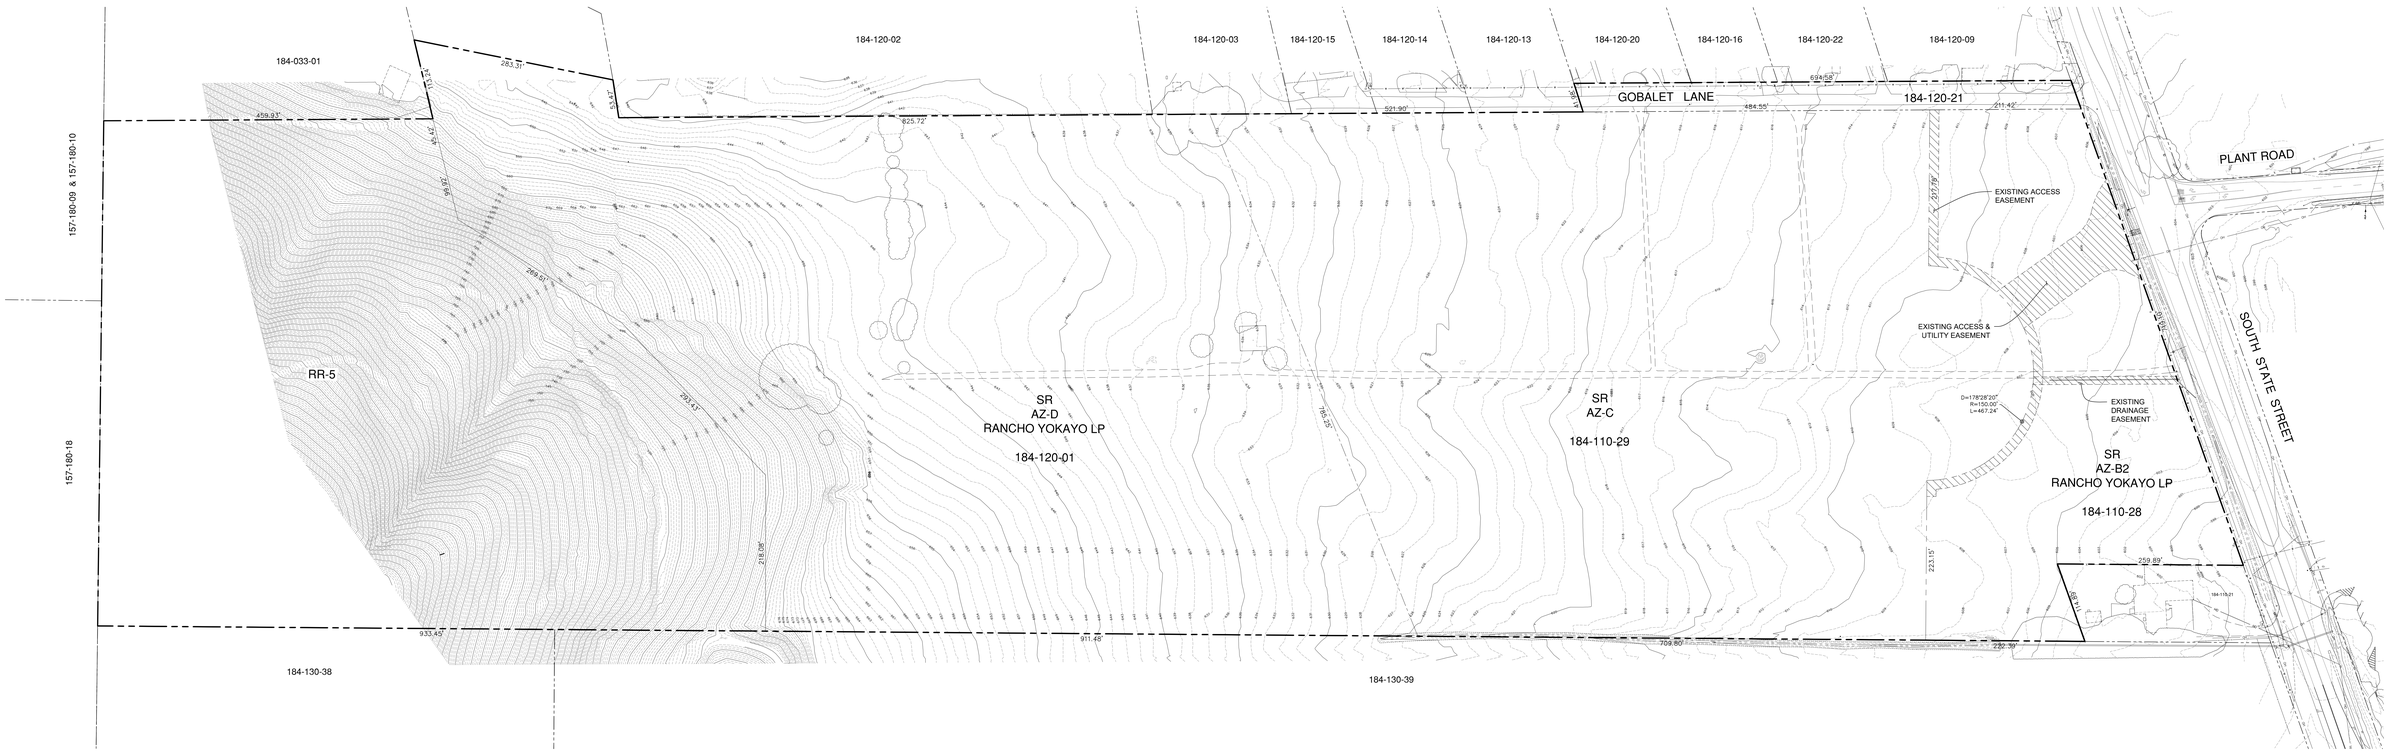

LEGEND

- SUBDIVISION BOUNDARY
- EXISTING PROPERTY LINE
- EXISTING EASEMENT TO BE ABANDONED
- EXISTING GROUND CONTOUR (1' INTERVAL)
- EXISTING GROUND CONTOUR (5' INTERVAL)

AMENDED VESTING TENTATIVE MAP
EXISTING CONDITIONS

BELLA VISTA ESTATES

PRELIMINARY

RAR
ROLLS ANDERSON & ROLLS
CIVIL ENGINEERS
115 YELLOWSTONE DRIVE • CHICO, CALIFORNIA 95973-5811
TELEPHONE 530-893-1422

MARCH, 2025 | 24074 | SHEET 2 OF 4

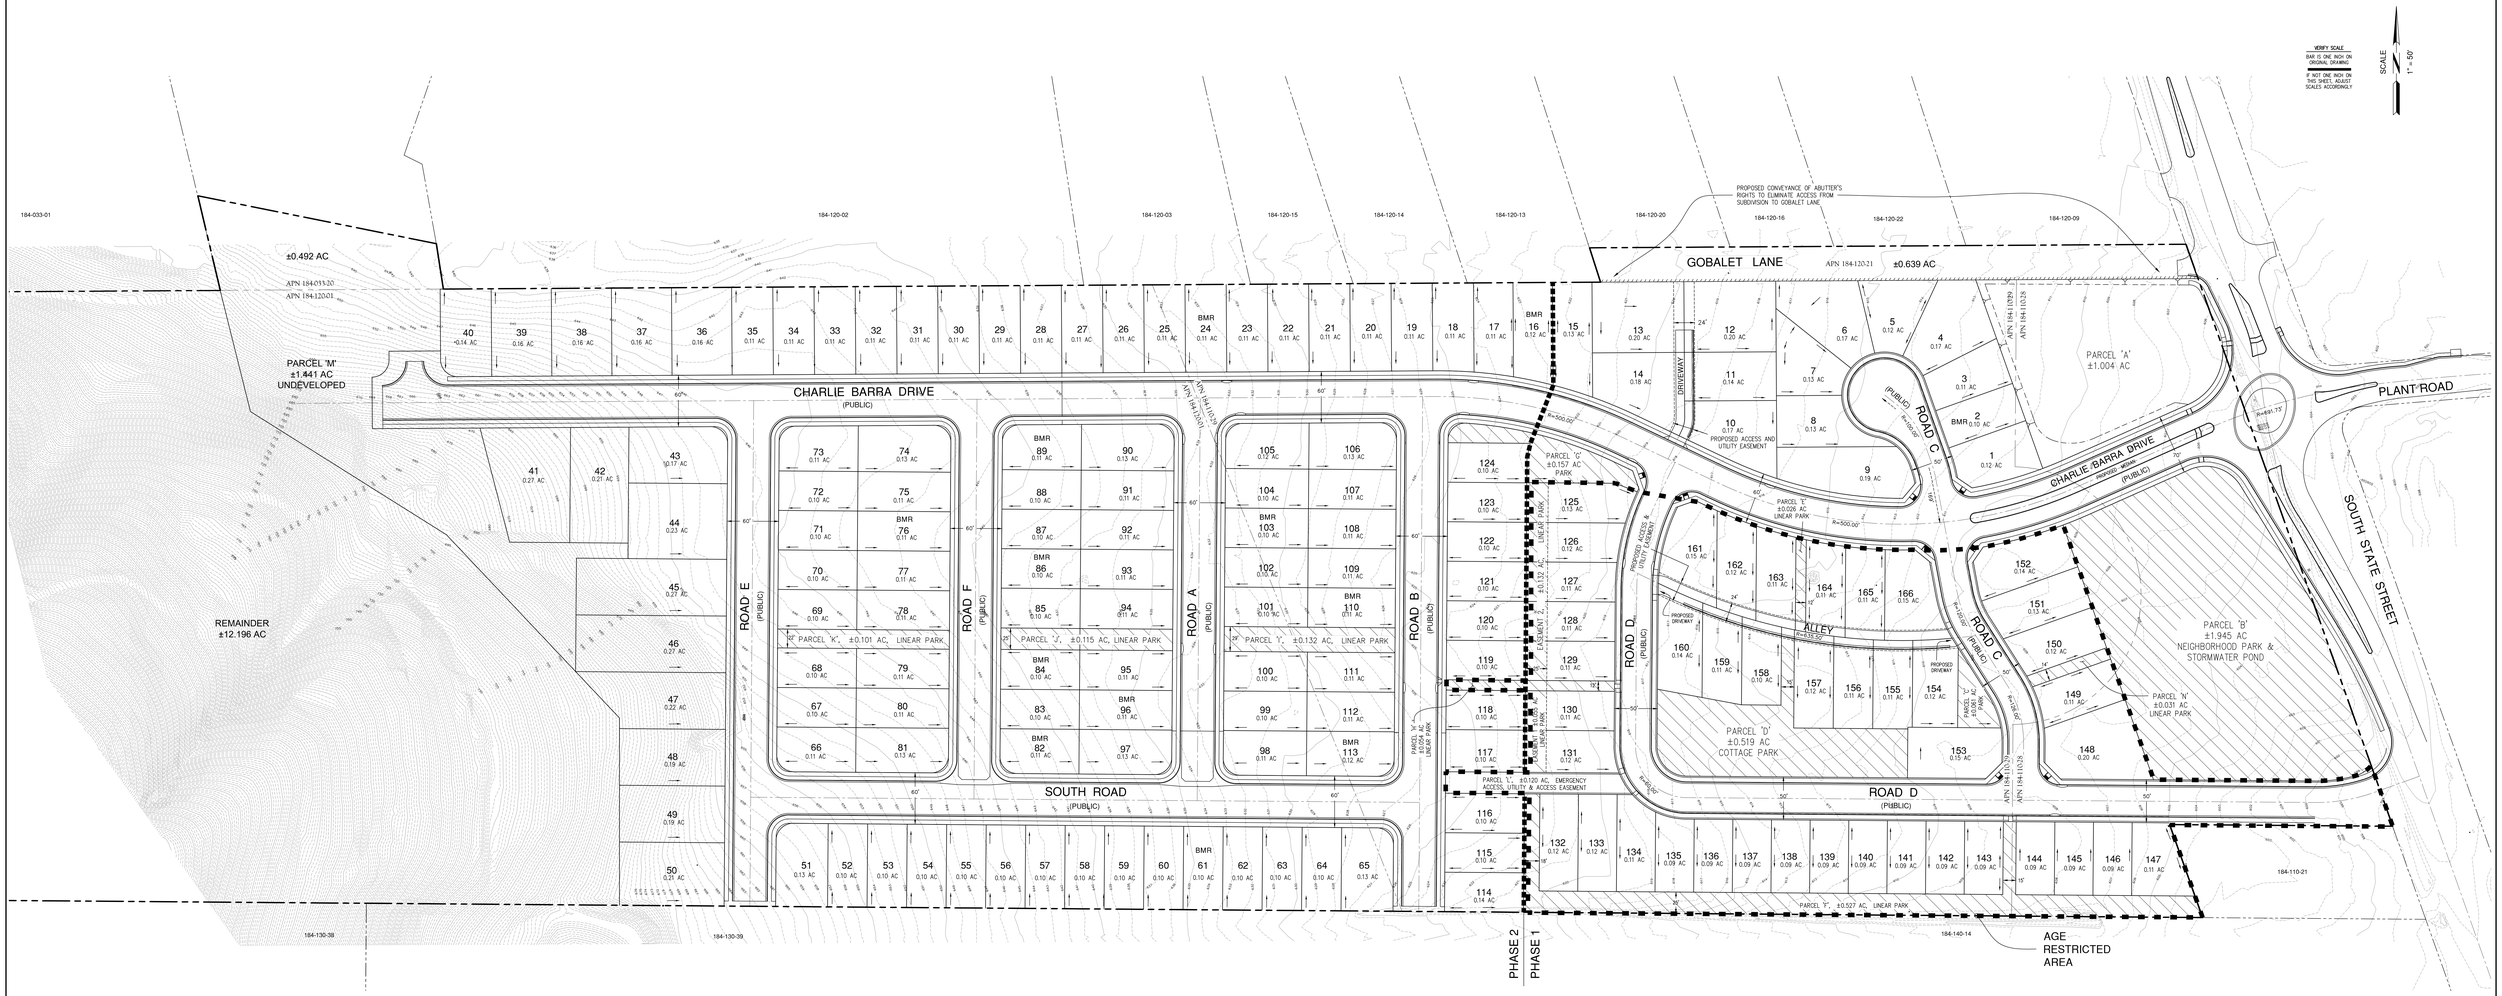

PARCEL AREA SUMMARY

EXISTING	
APN 184-033-20	0.492 AC.
APN 184-110-28	4.478 AC.
APN 184-110-29	15.277 AC.
APN 184-120-01	27.917 AC.
APN 184-120-21	0.638 AC.
GROSS PROJECT AREA	48.802 AC.
PROPOSED	
LOTS 1-166	19.970 AC.
PARCEL A (OPEN SPACE)	1.004 AC.
PARCEL B (STORM WATER POND)	1.945 AC.
PARCEL C (PARK)	0.061 AC.
PARCEL D (COTTAGE PARK)	0.519 AC.
PARCEL E (LINEAR PARK)	0.026 AC.
PARCEL F (LINEAR PARK)	0.527 AC.
PARCEL G (PARK)	0.157 AC.
PARCEL H (LINEAR PARK)	0.054 AC.
PARCEL I (LINEAR PARK)	0.132 AC.
PARCEL J (LINEAR PARK)	0.115 AC.
PARCEL K (LINEAR PARK)	0.101 AC.
PARCEL L (RIGHT-OF-WAY)	1.440 AC.
PARCEL M (UNDEVELOPED)	1.441 AC.
PARCEL N (LINEAR PARK)	0.031 AC.
ALLEY	0.194 AC.
ROW DEDICATION	9.077 AC.
REMAINDER	12.196 AC.
APN 184-033-20	0.492 AC.
APN 184-120-21	0.639 AC.
PROJECT AREA	48.802 AC.

AVERAGE LOT SIZE = 5,240 SF± (NET)
DENSITY = 6.9 UNITS PER AC (GROSS)

PARK AREAS	
PARCEL B (STORM WATER POND)	1.945 AC.
PARCEL C (PARK)	0.061 AC.
PARCEL D (COTTAGE PARK)	0.519 AC.
PARCEL E (LINEAR PARK)	0.026 AC.
PARCEL F (LINEAR PARK)	0.527 AC.
PARCEL G (PARK)	0.157 AC.
PARCEL H (LINEAR PARK)	0.054 AC.
PARCEL I (LINEAR PARK)	0.132 AC.
PARCEL J (LINEAR PARK)	0.115 AC.
PARCEL K (LINEAR PARK)	0.101 AC.
PARCEL N (LINEAR PARK)	0.031 AC.
EASEMENT 1 (LINEAR PARK)	0.055 AC.
EASEMENT 2 (LINEAR PARK)	0.132 AC.
PARK AREA	3.855 AC.

NOTES:

1. USE OF PARCEL 'C' WILL BE FOR THE AGE-RESTRICTED NEIGHBORHOOD.
2. THE SHOWN CONVEYANCE OF ABUTTER'S RIGHTS ALONG GOBALET LANE WILL ELIMINATE ALL ACCESS FROM THE PROJECT TO THE ROAD.
3. ROADS ARE SHOWN ON THE MAP AS PUBLIC OR PRIVATE. THE ALLEY, DRIVEWAY AND EMERGENCY ACCESS WILL BE OWNED BY THE ADJACENT LOTS AND WILL INCLUDE EASEMENTS FOR ACCESS AND UTILITIES.
4. PARCEL 'M' WILL BE RETAINED BY THE CURRENT OWNER.
5. PARCEL 'L' IS FOR EMERGENCY ACCESS, UTILITIES AND ACCESS TO LOTS 132, 133 & 134.

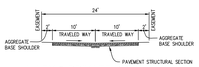

ALLEY & PRIVATE DRIVEWAY
TYPICAL SECTION

NO SCALE

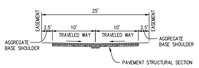

EMERGENCY ACCESS
TYPICAL SECTION

NO SCALE

NOTE: ROAD CROSS-SLOPE IS SHOWN TOWARD CENTER OF ROAD. CROSS-SLOPE MAY BE REVISED TO PROVIDE A CROWNED SECTION DURING THE PROJECT DESIGN.

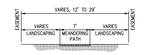

LINEAR PARK
TYPICAL SECTION

NO SCALE

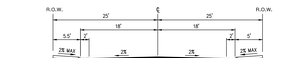

ROADS C & D
TYPICAL SECTION

NO SCALE

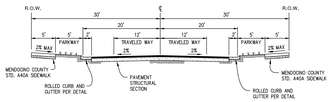

ROADS A, B, E, F, SOUTH ROAD
& PORTION OF CHARLIE BARRA DRIVE
TYPICAL SECTION

NO SCALE

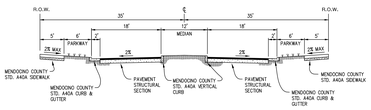

PORTION OF CHARLIE BARRA DRIVE WITH MEDIAN
TYPICAL SECTION

NO SCALE

AMENDED VESTING TENTATIVE MAP
PARCEL LAYOUT

BELLA VISTA ESTATES

PRELIMINARY

RAR
ROLLS ANDERSON & ROLLS
CIVIL ENGINEERS
115 YELLOWSTONE DRIVE • CHICO, CALIFORNIA 95973-5811
TELEPHONE 530-895-1422

MARCH, 2025 | 24074 | SHEET 3 OF 4

VERIFY SCALE
BAR IS ONE INCH ON ORIGINAL DRAWING
IF NOT ONE INCH ON THIS SHEET, ADJUST SCALES ACCORDINGLY

SCALE
1" = 50'

GOBALET LANE

CHARLIE BARRA DRIVE (PUBLIC)

PARCEL 'M'
±1.441 AC
UNDEVELOPED

REMAINDER
±12.196 AC

PARCEL 'A'
±1.004 AC

PLANT ROAD

SOUTH STATE STREET

ROAD C (PUBLIC)

ROAD E (PUBLIC)

ROAD F (PUBLIC)

ROAD A (PUBLIC)

ROAD B (PUBLIC)

ROAD D (PUBLIC)

DRIVEWAY

PROPOSED ACCESS AND UTILITY EASEMENT

PROPOSED ACCESS & UTILITY EASEMENT

ALLEY

PARCEL 'B'
±1.945 AC
NEIGHBORHOOD PARK &
STORMWATER POND

PARCEL 'N'
±0.031 AC
LINEAR PARK

PARCEL 'C'
±0.157 AC
PARK

PARCEL 'D'
±0.519 AC
COTTAGE PARK

PARCEL 'K', ±0.101 AC, LINEAR PARK

PARCEL 'J', ±0.115 AC, LINEAR PARK

PARCEL 'I', ±0.132 AC, LINEAR PARK

PARCEL 'L', ±0.100 AC, EMERGENCY ACCESS

PARCEL 'H', ±0.527 AC, LINEAR PARK

SOUTH ROAD (PUBLIC)

PHASE 2

PHASE 1

LEGEND

- PROPOSED WATER MAIN
- PROPOSED WATER SERVICE
- PROPOSED JOINT TRENCH
- PROPOSED FIRE HYDRANT
- PROPOSED SANITARY SEWER MAIN
- PROPOSED SANITARY SEWER LATERAL
- PROPOSED STORM DRAIN PIPE
- PROPOSED REAR LOT DRAINAGE (SWALE OR PIPE)
- PROPOSED CURB INLET
- PROPOSED CATCH BASIN
- PROPOSED MANHOLE
- PROPOSED SANITARY SEWER CLEANOUT
- EXISTING WATER MAIN
- EXISTING SANITARY SEWER MAIN
- EXISTING STORM DRAIN PIPE

AMENDED VESTING TENTATIVE MAP
UTILITIES LAYOUT
BELLA VISTA ESTATES

PRELIMINARY

ROLLS ANDERSON & ROLLS
CIVIL ENGINEERS
115 YELLOWSTONE DRIVE · CHICO, CALIFORNIA 95973-5811
TELEPHONE 530-895-1422

MARCH, 2025 | 24074 | SHEET 4 OF 4

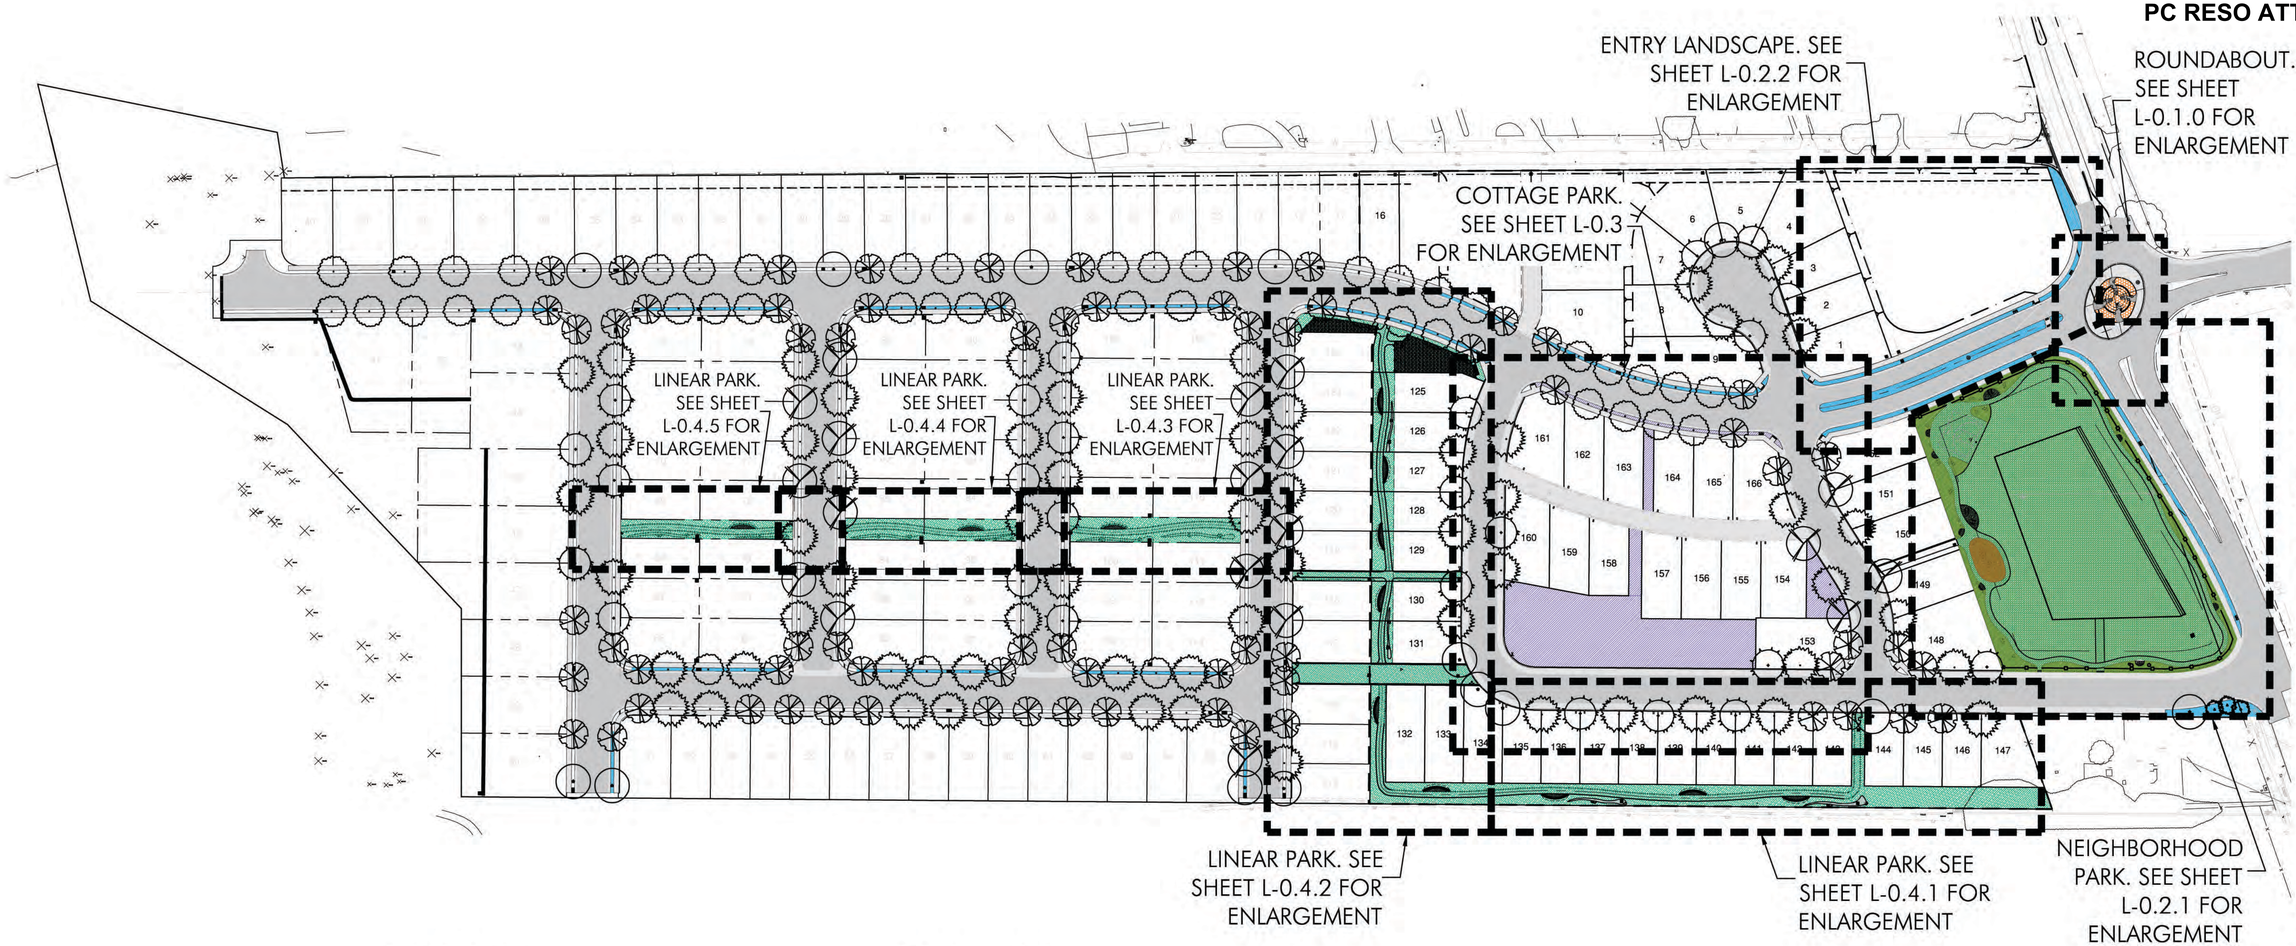

NOTES

1. ALL TREES DEPICTED ON THIS PLAN SHEET ARE REQUIRED STREET TREES AND AS SUCH ARE SUBJECT TO THE CONDITIONS SET FORTH IN DIV. 6, CH. 5, ART. 2 OF THE CITY OF UKIAH MUNICIPAL CODE AND THE CITY OF UKIAH TREE MANAGEMENT GUILDELINES.
2. ALL STREET TREES SHALL BE INSTALLED WITH ROOT BARRIER TO PREVENT DAMAGE TO ADJACENT HARDSCAPE.
3. ALL STREET TREES IN THE PARKWAY STRIPS IN FRONT OF HOMES SHALL BE IRRIGATED BY THE AUTOMATIC IRRIGATION SYSTEMS OF THE ADJACENT HOMES.
4. SEE ENLARGEMENTS FOR ADDITIONAL PROPOSED TREE PLANTINGS.

TREE LIST

SYMBOL	BOTANICAL NAME/COMMON NAME	WATER USE	SIZE	QTY	REMARKS
TREES					
	CARPINUS BETULUS EUROPEAN HORNBEAM	MED	15 GAL.	44	STANDARD FORM. SEE DETAIL1 SHEET SHEET L-0.0.1
	ULMUS PARVIFOLIA CHINESE ELM	LOW	15 GAL.	14	STANDARD FORM. SEE DETAIL LS-1, SHEET L-0.0.1
	PISTACHIA CHINENSIS 'KIETH DAVIES' KEITH DAVIES CHINESE PISTACHE	LOW	15 GAL.	19	STANDARD FORM. SEE DETAIL LS-1, SHEET L-0.0.1
	CELTIS OCCIDENTALIS AMERICAN HACKBERRY	LOW	15 GAL.	60	STANDARD FORM. SEE DETAIL LS-1, SHEET L-0.0.1
	ACER RUBRUM 'AUTUMN BLAZE' AUTUMN BLAZE MAPLE	MED	15 GAL.	70	STANDARD FORM. SEE DETAIL LS-1, SHEET L-0.0.1
	GINKGO BILOBA 'SARATOGA SARATOGA GINKGO TREE (FRUITLESS)	LOW	15 GAL.	25	STANDARD FORM. SEE DETAIL 1, SHEET L-0.0.1
	LAGERSTROEMIA INDICA 'TUSCARORA' CRAPE MYRTLE	LOW	15 GAL.	3	STANDARD FORM. SEE DETAIL LS-1, SHEET L-0.0.1

NOTE

SEE SHEET L-0.0.1 FOR PLANTING DETAILS, NOTES, AND SPECIFICATIONS.

BISHO FIRTH LANDSCAPE ARCHITECTS, INC.
627 BROADWAY, SUITE 220, CHICO, CALIFORNIA 95928
PHONE: (530) 899-1130
www.BFLAdesign.com
www.facebook.com/BFLAdesign

LICENSE

REGISTERED LANDSCAPE ARCHITECT
JASON B. BISHO #6926
EXP. 11-26
STATE OF CALIFORNIA

PRELIMINARY NOT FOR CONSTRUCTION

CONSULTANT

CLIENT
GUILLON INC CONSTRUCTION
2550 LAKEWEST DRIVE, STE 50
CHICO, CA 95928
530-513-3626

PROJECT
BELLA VISTA SUBDIVISION

SHEET TITLE
PRELIMINARY LANDSCAPE REFERENCE SHEET/ STREET TREE PLAN

DATES

NO.	DESCRIPTION	DATE
--	PRELIM	5-8-25
--	REV PRELIM	6-18-25

SOLAR INFLUENCE

NORTH

NO SCALE

UNDERGROUND SERVICE ALERT
of Northern California
Call: TOLL FREE
1-800-227-2600
TWO WORKING DAYS BEFORE YOU DIG

Plot Date: June 27, 2025 - 3:32 pm

PROJECT NUMBERS
BFLA PROJECT #: 2431
RAR PROJECT #: 24074

SHEET NUMBER
L-0.0.0

© BFLA 2024 ALL RIGHTS RESERVED

File Name: \\Bdfserver\c30g\BFLA (2400-2499)\2431 Bella Vista Ukiah- Prelim\2431 CAD\2431 Prelim\2431 Prelim 6-27-25.dwg

MODEL WATER EFFICIENT LANDSCAPE ORDINANCE (MWELO) SOILS MANAGEMENT REPORT NOTE

IN ORDER TO REDUCE RUNOFF AND ENCOURAGE HEALTHY PLANT GROWTH, A SOIL MANAGEMENT REPORT SHALL BE COMPLETED BY THE PROJECT APPLICANT, OR HIS/HER DESIGNEE, AS FOLLOWS:
SUBMIT SOIL SAMPLES TO A LABORATORY FOR ANALYSIS AND RECOMMENDATIONS (SUNLAND ANALYTICS OR EQUAL- PHONE: 916-852-8557).

SOIL SAMPLING SHALL BE CONDUCTED IN ACCORDANCE WITH LABORATORY PROTOCOL, INCLUDING PROTOCOLS REGARDING ADEQUATE SAMPLING DEPTH FOR THE INTENDED PLANTS.

THE SOIL ANALYSIS SHALL INCLUDE:
SOIL TEXTURE;
INFILTRATION RATE DETERMINED BY LABORATORY TEST OR SOIL TEXTURE INFILTRATION RATE TABLE;
PH;
TOTAL SOLUBLE SALTS;
SODIUM;
PERCENT ORGANIC MATTER; AND
RECOMMENDATIONS EXPRESSED IN UNITS OF COMMERCIALLY AVAILABLE AMENDMENTS PER 1,000 SQUARE FEET.

THE PROJECT APPLICANT, OR HIS/HER DESIGNEE, SHALL COMPLY WITH ONE OF THE FOLLOWING:
IF SIGNIFICANT MASS GRADING IS NOT PLANNED, THE SOIL ANALYSIS REPORT SHALL BE SUBMITTED TO THE LOCAL AGENCY AS PART OF THE LANDSCAPE DOCUMENTATION PACKAGE; OR
IF SIGNIFICANT MASS GRADING IS PLANNED, THE SOIL ANALYSIS REPORT SHALL BE SUBMITTED TO THE LOCAL AGENCY AS PART OF THE CERTIFICATE OF COMPLETION.

THE SOIL ANALYSIS REPORT SHALL BE MADE AVAILABLE, IN A TIMELY MANNER, TO THE PROFESSIONALS PREPARING THE LANDSCAPE DESIGN PLANS AND IRRIGATION DESIGN PLANS TO MAKE ANY NECESSARY ADJUSTMENTS TO THE DESIGN PLANS.
THE PROJECT APPLICANT, OR HIS/HER DESIGNEE, SHALL SUBMIT DOCUMENTATION VERIFYING IMPLEMENTATION OF SOIL ANALYSIS REPORT RECOMMENDATIONS TO THE LOCAL AGENCY WITH CERTIFICATE OF COMPLETION.

PLANTING NOTES

1. VERIFY EXACT LOCATION OF ALL UNDERGROUND UTILITIES PRIOR TO CONSTRUCTION.
2. PLANT QUANTITIES ARE FOR CONVENIENCE OF THE CONTRACTOR. CONTRACTOR TO CONFIRM EXACT NUMBER.
3. PLANT MATERIALS SHALL BE BID ON THE BASIS OF SPECIES AND CONTAINER SIZE, NOT ON CONTAINER SIZE ALONE.
4. SUBMIT SAMPLES AND SOURCE(S) FOR REVIEW BY PROJECT LANDSCAPE ARCHITECT BEFORE PURCHASING AND DELIVERY TO THE JOB SITE.
5. TOP DRESS ALL LANDSCAPED AREAS WITH 3" MINIMUM THICK LAYER OF SB1383 COMPLIANT MULCH EXCEPT AS OTHERWISE INDICATED ON THE PLANS (DO NOT APPLY MULCH TO TURF, COBBLE, OR GRAVEL/ LAVA ROCK AREAS). SUBMIT REPRESENTATIVE SAMPLES OR EACH TOP DRESSING FOR REVIEW AND APPROVAL PRIOR TO DELIVERY TO PROJECT SITE.
6. MULCH AND COMPOST SHALL BE CALIFORNIA SB 1383 COMPLIANT. THE CONTRACTOR IS TO TRACK AND REPORT TOTAL CUBIC YARDS OF COMPLIANT PRODUCT(S) USED AND INCLUDE REPORT WITH FINAL SUBMITTALS TO THE CITY.
7. LANDSCAPE CONTRACTOR IS RESPONSIBLE TO COORDINATE WORK WITH THAT OF OTHER TRADES.
8. REFER TO PLANS, DETAILS, AND SPECIFICATIONS FOR ADDITIONAL INFORMATION.

PLANT SPECIFICATIONS

1. GENERAL - CONTRACTOR SHALL BID AND INSTALL LANDSCAPE PER THESE PLANS AND SPECIFICATIONS, UNLESS GIVEN FURTHER WRITTEN INSTRUCTIONS OR REVISED PLANS PER OWNER OR LANDSCAPE ARCHITECT. WORK INCLUDES BUT IS NOT LIMITED TO ALL LABOR, EQUIPMENT, AND MATERIALS NECESSARY TO COMPLETE THE WORK.

2. PLANT MATERIAL - ALL PLANT MATERIAL SHALL BE OF THE SPECIES, VARIETY, SIZE AND CONDITION SPECIFIED ON THE PLANS. ALL PLANT MATERIAL SHALL BE HEALTHY, FREE OF DISEASE AND PESTS, AND NOT ROOT BOUND. ALL PLANT MATERIAL SHALL CONFORM TO AMERICAN NURSERY STANDARDS ANSI Z60.1-1990. ALL PLANT MATERIAL SHALL BE SUBJECT TO THE APPROVAL OF THE PROJECT REPRESENTATIVE. IN THE EVENT THAT ANY PLANT MATERIAL IS REJECTED IT SHALL BE REMOVED FROM SITE AND REPLACED WITH SUITABLE PLANT MATERIAL. WHERE PLANTING SPACINGS ARE INDICATED ON THE PLAN THE CONTRACTOR WILL BE REQUIRED TO PROVIDE AS MANY PLANTS ON THE PLAN AS ARE REQUIRED BY THE SPACING INDICATED ON THE PLANS. CONTRACTOR TO VERIFY ALL PLANT QUANTITIES.

3. FINISH GRADING - ELIMINATE ALL UNEVEN AREAS AND LOW SPOTS. REMOVE ALL DEBRIS, ROOTS, STONES, SOIL CLODS, ETC. REMOVE ANY SOIL CONTAMINATED BY BUILDING CONSTRUCTION DEBRIS SUCH AS PAINT, CONCRETE, STUCCO, ETC. THE FINISH GRADE OF ALL SHRUB AND GROUND COVER AREAS SHALL BE 3-1/2 INCHES BELOW ADJACENT WALKS, CURBS, HARDSCAPE. ALL TURF AREAS SHALL BE 1 INCH BELOW.
MAINTAIN ENGINEER'S DESIGNED GRADES AND AND EXTENTS OF MOUNDING. IF DURING THE COURSE OF LANDSCAPE CONSTRUCTION THE ROUGH GRADE DESIGNED AND ESTABLISHED BY OTHERS IS DISTURBED, IT IS THE RESPONSIBILITY OF THE LANDSCAPE CONTRACTOR TO REESTABLISH THIS GRADE PER INTENT OF CIVIL ENGINEER. REFER TO CIVIL ENGINEER'S PLANS.

4. PLANTING - PLANT HOLES SHALL BE EXCAVATED TO DIMENSIONS SHOWN ON PLAN. PLACE PLANT IN CENTER OF HOLE AND SLIGHTLY ABOVE FINISH GRADE. BACKFILL PLANT WITH ONE PART 0 TO 1/4 INCH FIR BARK MULCH, THREE PARTS NATIVE SOIL, SINGLE SUPERPHOSPHATE, GROW POWER AND AGRIFORM FERTILIZER TABLETS ALL AS PER MANUFACTURER'S RECOMMENDATIONS. WATER THOROUGHLY TO SETTLE BACKFILL AROUND SOIL BALL. ALL HEDGEROW PLANTINGS SHALL BE PLANTED IN A STRAIGHT ROW. GROUND COVERS SHALL BE PLANTED BASED ON TRIANGULAR SPACING UNLESS OTHERWISE SHOWN ON PLAN. STAKE ALL STANDARD TREES AS PER DETAIL WITH 3 INCH DIAMETER POLES (WHERE APPLICABLE).

5. TURF SODDING - AFTER ESTABLISHING FINISH GRADE, ROLL TURF AREAS WITH A 200 POUND ROLLER IN MINIMUM TWO DIRECTIONS, SPREAD 4 POUNDS PER 1,000 SQUARE FEET TURF FERTILIZER, (16-6-8) AND LAY SOD WITH TIGHT JOINTS.

5. POST PLANTING WEED CONTROL - THE CONTRACTOR SHALL APPLY PRE-EMERGENT FERTILIZER TO ALL SHRUB AND GROUND COVER AREAS WITHIN 4 DAYS AFTER COMPLETION OF PLANTING OF GIVEN AREA AND PRIOR TO THE PLACEMENT OF MULCH TOP DRESSING, THE PLANTING AREAS SHALL BE FREE FROM EXISTING WEED GROWTH. APPLY AS PER MANUFACTURER'S RECOMMENDATIONS.

6. TOP DRESSING - APPLY A UNIFORM 3 INCH LAYER OF 3/4" SHASTA MIX LAVA ROCK TO ALL SHRUB AND GROUND COVER AREAS (PROVIDE ALTERNATE BID FOR A 3" LAYER OF 1"-1-12/" WALK-ON BARK MULCH). ALLOW FOR SETTLING. PROVIDE REPRESENTATIVE SAMPLE FOR LANDSCAPE ARCHITECT'S APPROVAL PRIOR TO DELIVERY OR INSTALLATION.

7. CLEAN-UP - AFTER ALL PLANTING OPERATIONS HAVE BEEN COMPLETED REMOVE ALL TRASH, EXCESS SOIL AND RUBBISH FROM SITE. THE CONTRACTOR SHALL LEAVE THE SITE BROOM CLEAN AND SHALL WASH DOWN ALL PAVED AREAS LEAVING THE SITE IN A CLEAN CONDITION ACCEPTABLE TO THE OWNER.

8. PLANT GUARANTEE - THE CONTRACTOR SHALL GUARANTEE ALL PLANT MATERIAL FOR A PERIOD OF 120 DAYS COMMENCING FROM PROJECT COMPLETION. ALL PLANTS THAT DIE OR ARE IN A DECLINING CONDITION SHALL BE REPLACED AT NO ADDITIONAL COST TO THE OWNER. ALL PLANT REPLACEMENTS SHALL BE MADE WITHIN 15 DAYS OF WRITTEN NOTIFICATION. PROVIDE 60 DAY MAINTENANCE PERIOD AT OPTION OF THE OWNER.

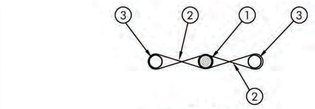

PLAN VIEW

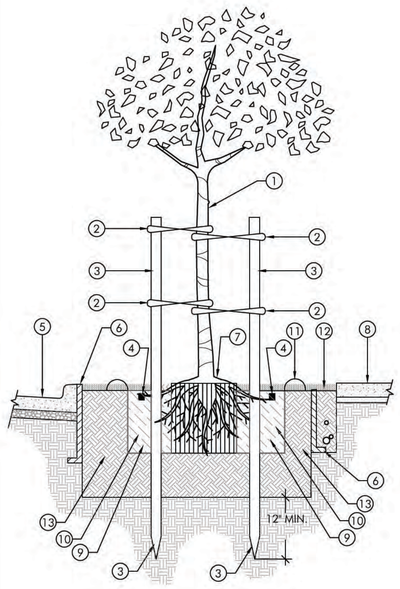

SECTION VIEW

1. TREE NURSERY STOCK PER SPECIFICATIONS AND ANSI Z 60.1. ALL TREES SHALL HAVE A STRONG CENTRAL LEADER.
2. DEEP ROOT ARBOR TIE (OR APPROVED EQUAL). STAPLE OR SCREW TO TREE STAKES.
3. 10'L X 2" DIAM. UNTREATED LODGEPOLE STAKE. CUT OFF BELOW LOWEST LIMB. PLACE POSTS PERPENDICULAR TO PREVAILING WINDS AND OUTSIDE ROOTBALL.
4. PLANTING FERTILIZER TABLETS PER SPECIFICATIONS.
5. CURB AND GUTTER OR OTHER PAVING.
6. ROOT CONTROL BARRIER BY "DEEP ROOT CORP." OR APPROVED EQUAL. SET AT LEVEL OF SURROUNDING PAVING OR SOIL. 10' LONG CENTERED ON TREE, 12" DEPTH (UB 12-2) NEXT TO SIDEWALKS AND 18" DEPTH (UB 18-2) NEXT TO CURBING. OFFSET ROOT BARRIER AS REQUIRED FOR LANDSCAPE IRRIGATION UTILITIES.
7. REMOVE NURSERY SOIL IF NEEDED SO THAT FIRST ROOTS ARE VISIBLE AT TOP OF ROOTBALL. SET TOP OF ROOTBALL 1" ABOVE FINISH GRADE TO ALLOW FOR SETTLEMENT. BREAK UP SIDES OF BALL AND SPREAD OUT ROOTS. NO CIRCLING ROOTS SHALL REMAIN WITHIN 12" OF THE TREE TRUNK.
8. SIDEWALK.
9. BACKFILL MIX PER SPECIFICATIONS.
10. PLANTING HOLE SHALL BE TWICE THE DIAMETER OF THE ROOTBALL AND NO DEEPER THAN THE TREE ROOTBALL.
11. OPTIONAL/ TEMPORARY WATER RETENTION BERM.
12. TOP DRESSING. SEE SPECIFCIATIONS. HOLD BACK 4" FROM TRUNK OF TREE.
13. SOIL REPLACEMENT OR DECOMPACTION. SEE SOIL REPLACEMENT OR SOIL DECOMPACTION DETAIL.

NOTE:
TOP DRESS AREAS WITHIN WATER RETENTION BERMS WITH 3" MINIMUM THICK LAYER OF SB1383 COMPLIANT MULCH.

SCALE: NTS

TREE PLANTING DETAIL | 1

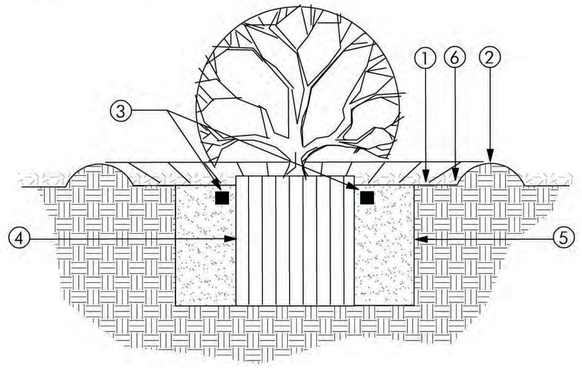

1. TOP DRESSING, AS PER SPECIFICATIONS
2. WATER RETENTION BERM, PROVIDE POSITIVE DRAINAGE AWAY FROM ROOTBALL
3. FERTILIZER TABLETS, AS PER SPECIFICATIONS
4. ROOT BALL, SET CROWN 1" ABOVE GRADE
5. PLANTING PIT TO BE TWICE THE DIAMETER OF ROOTBALL. REFER TO SPECIFICATIONS FOR BACKFILL MIX
6. FINISH GROUND COVER GRADE

NOTE:
TOP DRESS AREAS WITHIN WATER RETENTION BERMS WITH 3" MINIMUM THICK LAYER OF SB1383 COMPLIANT MULCH.

SCALE: NTS

SHRUB PLANTING | 2

BISHO FIRTH LANDSCAPE ARCHITECTS, INC.
627 BROADWAY, SUITE 220,
CHICO, CALIFORNIA 95928
PHONE: (530) 899-1130
www.BFLAdesign.com
www.facebook.com/BFLAdesign

LICENSE

REGISTERED LANDSCAPE ARCHITECT
JASON B. BISHO #6926
EXP. 11-26
STATE OF CALIFORNIA

PRELIMINARY NOT FOR CONSTRUCTION

CONSULTANT

CLIENT
GUILLON INC CONSTRUCTION
2550 LAKEWEST DRIVE, STE 50
CHICO, CA 95928
530-513-3626

PROJECT
BELLA VISTA SUBDIVISION

SHEET TITLE
PLANTING DETAILS, NOTES, AND SPECIFICATIONS

DATES

NO.	DESCRIPTION	DATE
--	PRELIM	5-8-25
--	REV PRELIM	6-18-25

Plot Date: June 27, 2025 - 3:32 pm

PROJECT NUMBERS
BFLA PROJECT #: 2431
RAR PROJECT #: 24074

SHEET NUMBER
L-0.0.1

© BFLA 2025 ALL RIGHTS RESERVED

File Name: \\Bdfserver\c\30g\BFLA (2400-2499)\2431 Bella Vista Ukiah- Prelim\2431 CAD\2431 Prelim\2431 Prelim 6-27-25.dwg

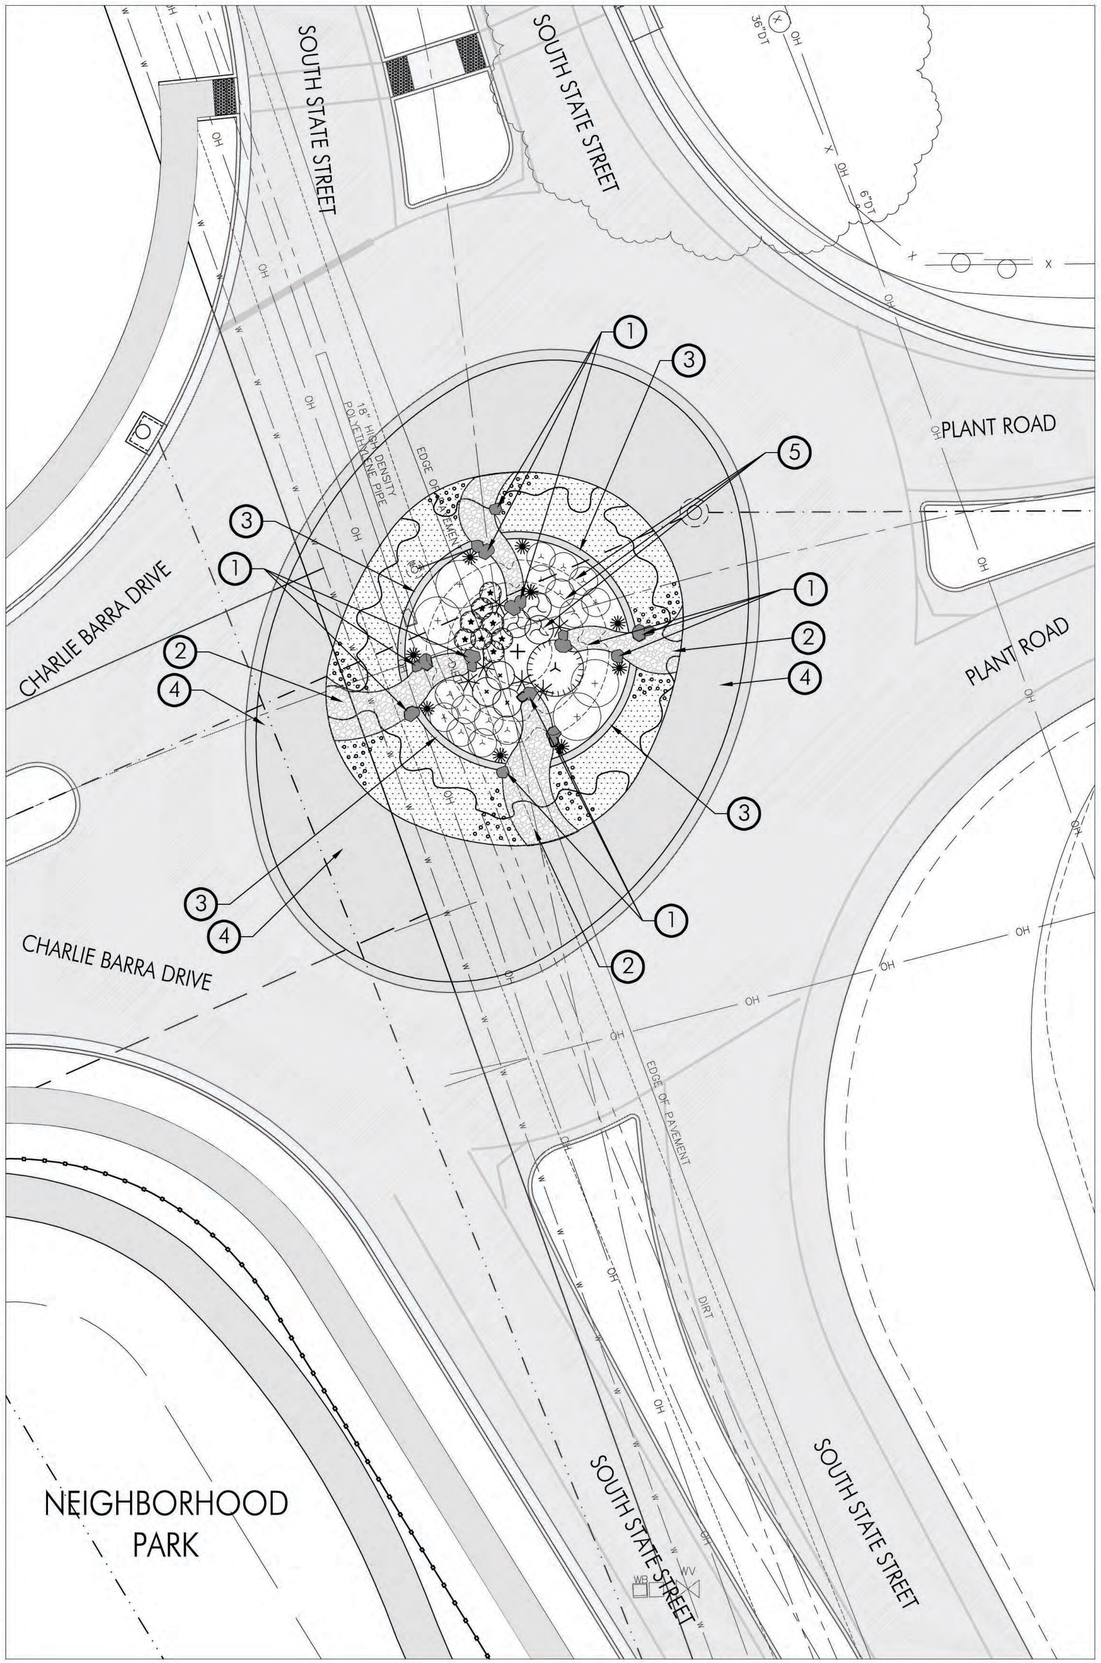

TREE LIST

SYMBOL	BOTANICAL NAME/COMMON NAME	WATER USE	SIZE	QTY	REMARKS
TREES					
+	QUERCUS SUBER CORK OAK	LOW	15 GAL.	1	SEE DETAIL 1, SHEET L-0.0.1

SHRUB LIST

SYMBOL	BOTANICAL NAME/COMMON NAME	WATER USE	SIZE	QTY	REMARKS
SHRUBS					
⊙	RHAPHIOLEPIS UMBELLATA 'MINOR' DWARF YEDDA HAWTHORN	LOW	5 GAL.	3	SEE DETAIL 2, SHEET L-0.0.1
◌	SALVIA GREGII 'RED' RED FLOWERING AUTUMN SAGE	LOW	5 GAL.	3	SEE DETAIL 2, SHEET L-0.0.1
⊙	ROSA X 'NOARE' FLOWER CARPET RED GROUNDCOVER ROSE	MED	5 GAL.	8	SEE DETAIL 2, SHEET L-0.0.1
◌	SALVIA X 'BEE'S BLISS' BEE'S BLISS SAGE	LOW	1 GAL.	1	SEE DETAIL 2, SHEET L-0.0.1
ORNAMENTAL GRASSES					
✳	CALAMAGROSTIS ACUTIFOLIA 'KARL FOERSTER' KARL FOERSTER FEATHERED REED GRASS	LOW	1 GAL.	6	SEE DETAIL 2, SHEET L-0.0.1
✺	PENNISETUM ALOPECUROIDES 'LITTLE BUNNY' DWARF FOUNTAIN GRASS	LOW	1 GAL.	9	SEE DETAIL 2, SHEET L-0.0.1
GROUNDCOVER					
+	ARCTOSTAPHYLOS UVA URSI 'WOODS COMPACT' WOOD'S COMPACT BEARBERRY	LOW	1 GAL	4	SEE DETAIL 2, SHEET L-0.0.1
◌	JUNIPERUS CONFERTA 'BLUE CARPET' BLUE CARPET SHORE JUNIPER	LOW	1 GAL	14	SEE DETAIL 2, SHEET L-0.0.1
GRASS					
▨	'NO MOW' FINE FESCUE BLEND CONTACT PACIFIC SOD: 800-692-8690	MED	SOD	936 SF	PLANT PER SOD SPECIFICATIONS
BULBS					
∘	DAFFODIL	NA-	BULB	105	

PLAN LEGEND

SYMBOL	DESCRIPTION
1	LOCALLY SOURCED MOSS AND LICHEN COVERED FIELDSTONE BOULDERS- 30"- 36" DIAMETER.
2	LOCALLY SOURCED 6"- 8" DIAMETER SMOOTH RIVER COBBLE.
3	CONCRETE MOWBAND
4	CONCRETE TRUCK APRON. SHOWN FOR REFERENCE ONLY. SEE PLANS BY OTHERS.
5	MOUNDING. EACH CONTOUR LINE REPRESENTS A ONE FOOT GAIN IN ELEVATION.

SOLAR INFLUENCE

NORTH

0 10 20

SCALE: 1" = 10'-0"

UNDERGROUND SERVICE ALERT of Northern California
Call: TOLL FREE
1-800-227-2600
TWO WORKING DAYS BEFORE YOU DIG

BISHO FIRTH LANDSCAPE ARCHITECTS, INC.
627 BROADWAY, SUITE 220,
CHICO, CALIFORNIA 95928
PHONE: (530) 899-1130
www.BFLAdesign.com
www.facebook.com/BFLAdesign

LICENSE

REGISTERED LANDSCAPE ARCHITECT
JASON B. BISHO #5926
EXP. 11-26
STATE OF CALIFORNIA

PRELIMINARY NOT FOR CONSTRUCTION

CONSULTANT

CLIENT
GUILLON INC CONSTRUCTION
2550 LAKEWEST DRIVE, STE 50
CHICO, CA 95928
530-513-3626

PROJECT
BELLA VISTA SUBDIVISION ROUNDABOUT

SHEET TITLE
PRELIMINARY PLANTING PLAN

DATES

NO.	DESCRIPTION	DATE
--	PRELIM	5-8-25
--	REV PRELIM	6-18-25

Plot Date: June 27, 2025 - 3:49 pm

PROJECT NUMBERS
BFLA PROJECT #: 2431.2
RAR PROJECT #: 24074

SHEET NUMBER
L-0.1.0

© BFLA 2025 ALL RIGHTS RESERVED

File Name: \\Bflserver\c\30g\BFLA (2400-2499)\2431.2 Bella Vista Ukiah- Roundabout\2431.2 CAD\2431.2 Master Plan\2431.2 Prelim 6-27-25.dwg

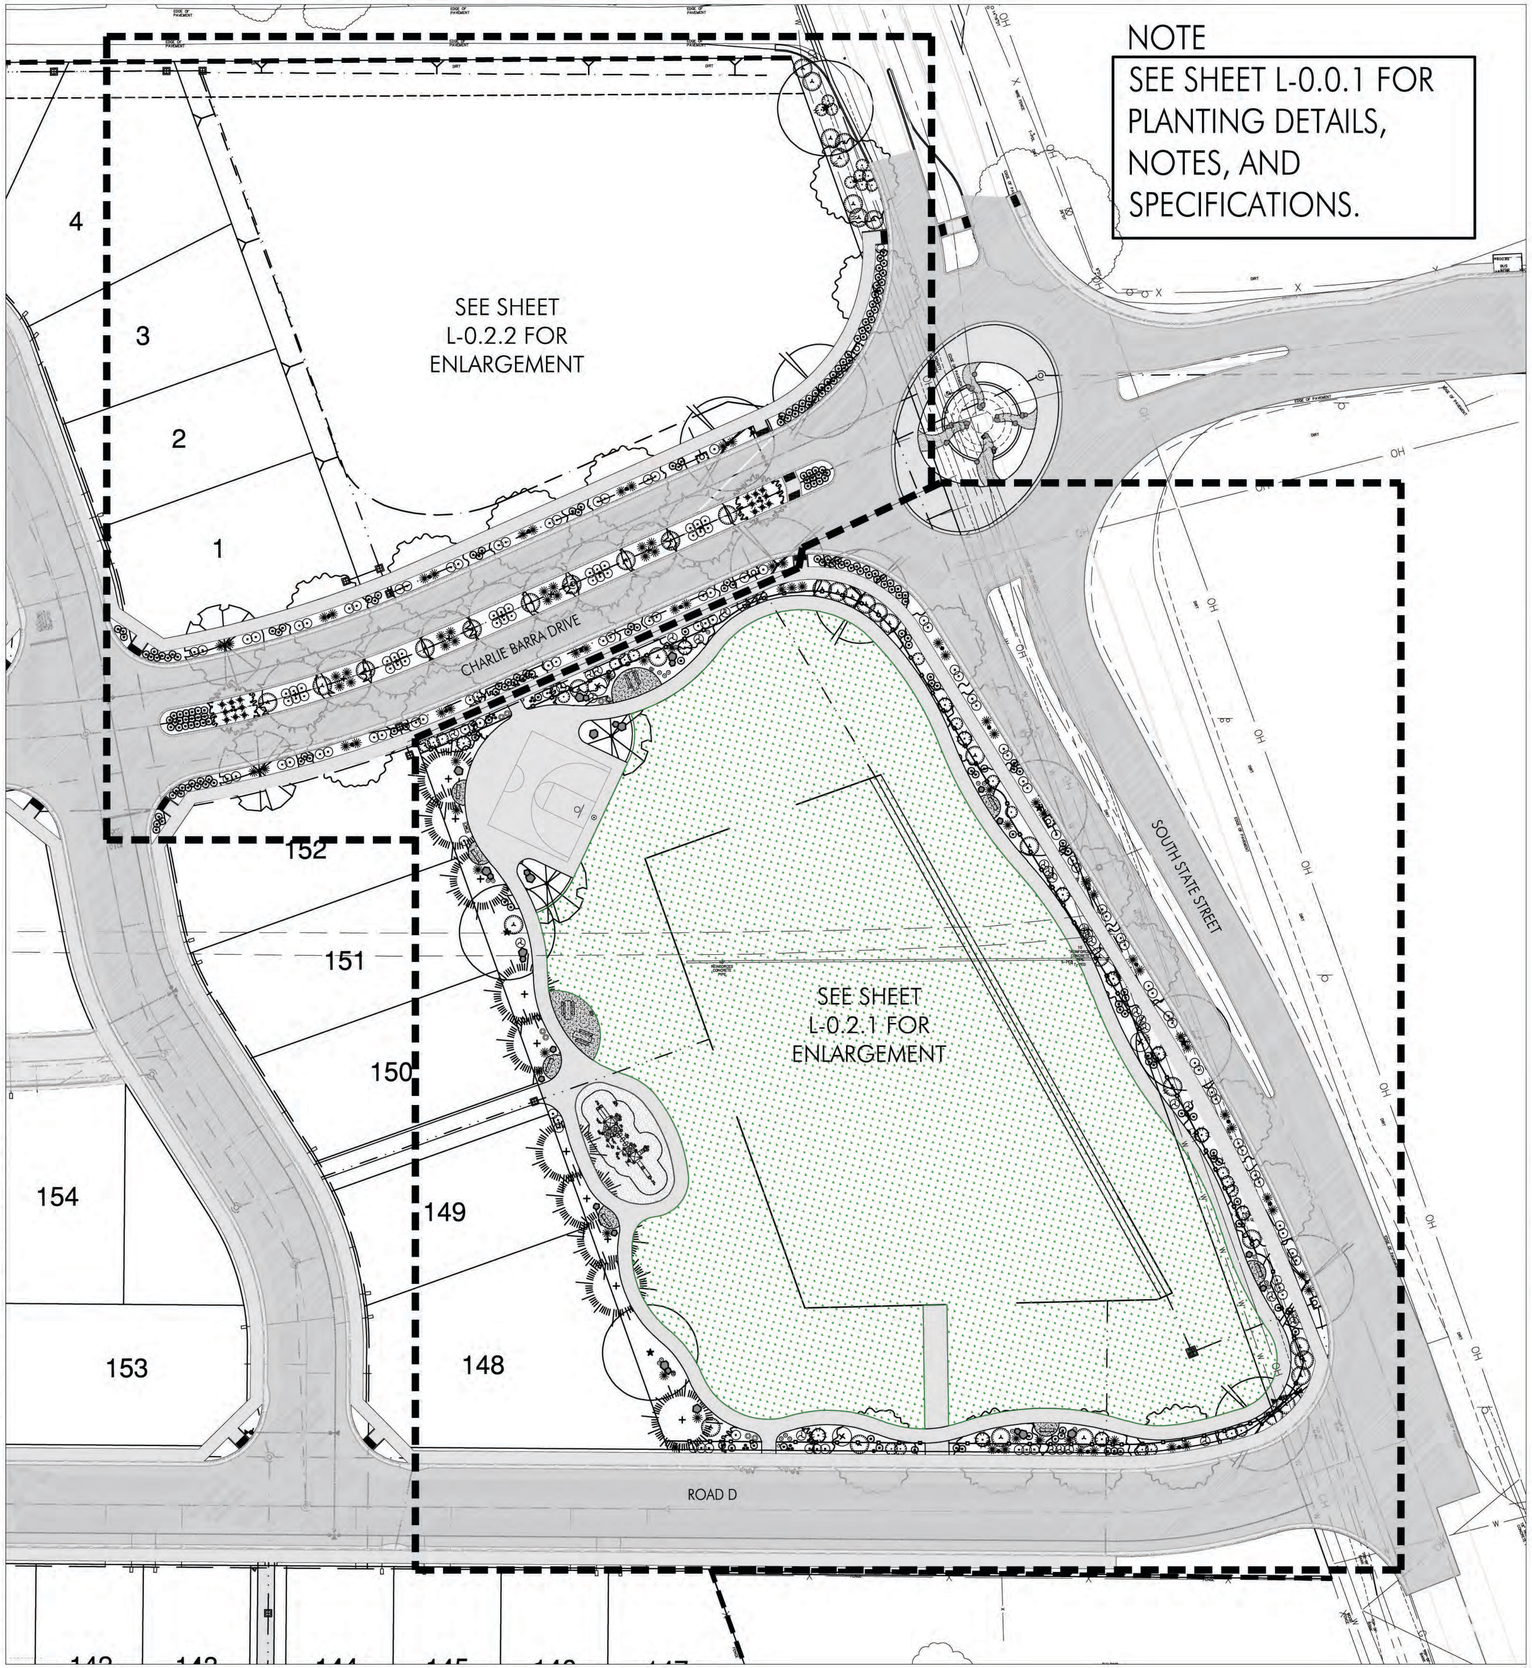

TREE LIST

SYMBOL	BOTANICAL NAME/COMMON NAME	WATER USE	SIZE	QTY	REMARKS
TREES					
	CARPINUS BETULUS EUROPEAN HORNBEAM	LOW	15 GAL.	20	STANDARD FORM. SEE DETAIL 1, SHEET L-0.0.1
	ULMUS PARVIFOLIA CHINESE ELM	LOW	15 GAL.	5	STANDARD FORM. SEE DETAIL 1, SHEET L-0.0.1
	PISTACHIA CHINENSIS 'KIETH DAVIES' KEITH DAVIES CHINESE PISTACHE	LOW	15 GAL.	6	STANDARD FORM. SEE DETAIL 1, SHEET L-0.0.1
	ACER RUBRUM 'AUTUMN BLAZE' AUTUMN BLAZE MAPLE	MED	15 GAL.	4	STANDARD FORM. SEE DETAIL 1, SHEET L-0.0.1
	LAGERSTROEMIA INDICA 'TUSCARORA' CRAPE MYRTLE	LOW	15 GAL.	6	STANDARD FORM. SEE DETAIL 1, SHEET L-0.0.1
	SEQUOIA SEMPERVIRENS 'APTOS BLUE' APTOS BLUE REDWOOD	MED	15 GAL.	10	STANDARD FORM. SEE DETAIL 1, SHEET L-0.0.1
	GINKGO BILOBA 'SARATOGA' SARATOGA GINKGO TREE (FRUITLESS)	LOW	15 GAL.	6	STANDARD FORM. SEE DETAIL 1, SHEET L-0.0.1
	CERCIS CANADENSIS VAR. TEXENSIS 'OKLAHOMA' OKLAHOMA REDBUD	MED	15 GAL.	4	STANDARD FORM. SEE DETAIL 1, SHEET L-0.0.1

SHRUB LIST

SYMBOL	BOTANICAL NAME/COMMON NAME	WATER USE	SIZE	QTY	REMARKS
SHRUBS					
	FORTNIGHT LILY DIETES IRIDOIDES	LOW	5 GAL.	85	SEE DETAIL 2, SHEET L-0.0.1
	RHAPHIOLEPIS UMBELLATA 'MINOR' DWARF YEDDA HAWTHORN	LOW	5 GAL.	132	SEE DETAIL 2, SHEET L-0.0.1
	SALVIA GREGII 'RED' RED FLOWERING AUTUMN SAGE	LOW	5 GAL.	26	SEE DETAIL 2, SHEET L-0.0.1
	ROSA X 'NOARE' FLOWER CARPET RED GROUNDCOVER ROSE	MED	5 GAL.	216	SEE DETAIL 2, SHEET L-0.0.1
	CISTUS X PULVERULENTUS 'SUNSET' MAGENTA ROCKROSE	LOW	1 GAL.	32	SEE DETAIL 2, SHEET L-0.0.1
	SALVIA X 'BEE'S BLISS' BEE'S BLISS SAGE	LOW	1 GAL.	41	SEE DETAIL 2, SHEET L-0.0.1
	ACHILLEA X 'MOONSHINE' MOONSHINE YARROW	LOW	1 GAL.	20	SEE DETAIL 2, SHEET L-0.0.1
	ARCTOSTAPHYLOS DENSIFOLORA 'HOWARD MCMINN' MCMINN MANZANITA	LOW	5 GAL.	12	SEE DETAIL 2, SHEET L-0.0.1
	CHAENOLMELES FLOWERING QUINCE	MED	5 GAL.	3	SEE DETAIL 2, SHEET L-0.0.1
	AGAPANTHUS AFRICANUS LILY OF THE NILE	MED	1 GAL.	16	SEE DETAIL 2, SHEET L-0.0.1
GRASS					
	RHIZOTOMACEOUS TALL FESCUE RTF TURF	HIGH	SOD	63,911 SF	PLANT PER SOD SPECIFICATIONS

SYMBOL

88 — PLANT QUANTITY
S-88 — PLANT TYPE

BISHO FIRTH LANDSCAPE ARCHITECTS, INC.
627 BROADWAY, SUITE 220,
CHICO, CALIFORNIA 95928
PHONE: (530) 899-1130
www.BFLAdesign.com
www.facebook.com/BFLAdesign

LICENSE

REGISTERED LANDSCAPE ARCHITECT
JASON B. BISHO #6926
EXP. 11-26
STATE OF CALIFORNIA

CONSULTANT

CLIENT
GUILLON INC
CONSTRUCTION
2550 LAKEWEST
DRIVE, STE 50
CHICO, CA 95928
530-513-3626

PROJECT
BELLA VISTA
SUBDIVISION
NEIGHBORHOOD
PARK

SHEET TITLE
PRELIMINARY
PLANTING
PLAN

DATES

NO.	DESCRIPTION	DATE
--	PRELIM	5-8-25
--	REV PRELIM	6-18-25

Plot Date: June 27, 2025 - 3:33 pm

PROJECT NUMBERS
BFLA PROJECT #: 2431.1
RAR PROJECT #: 24074

SHEET NUMBER
L-0.2.0

SOLAR INFLUENCE

NORTH

0 30 60
SCALE: 1" = 30'-0"

UNDERGROUND SERVICE ALERT of Northern California
Call: TOLL FREE
1-800-227-2600
TWO WORKING DAYS BEFORE YOU DIG

© BISHO FIRTH ALL RIGHTS RESERVED

File Name: \\Bdfserver\c30g\BFLA (2400-2499)\2431.1 Bella Vista Ukiah- Park\2431.1 CAD\2431.1 Prelim\2431.1 Prelim 6-27-25.dwg

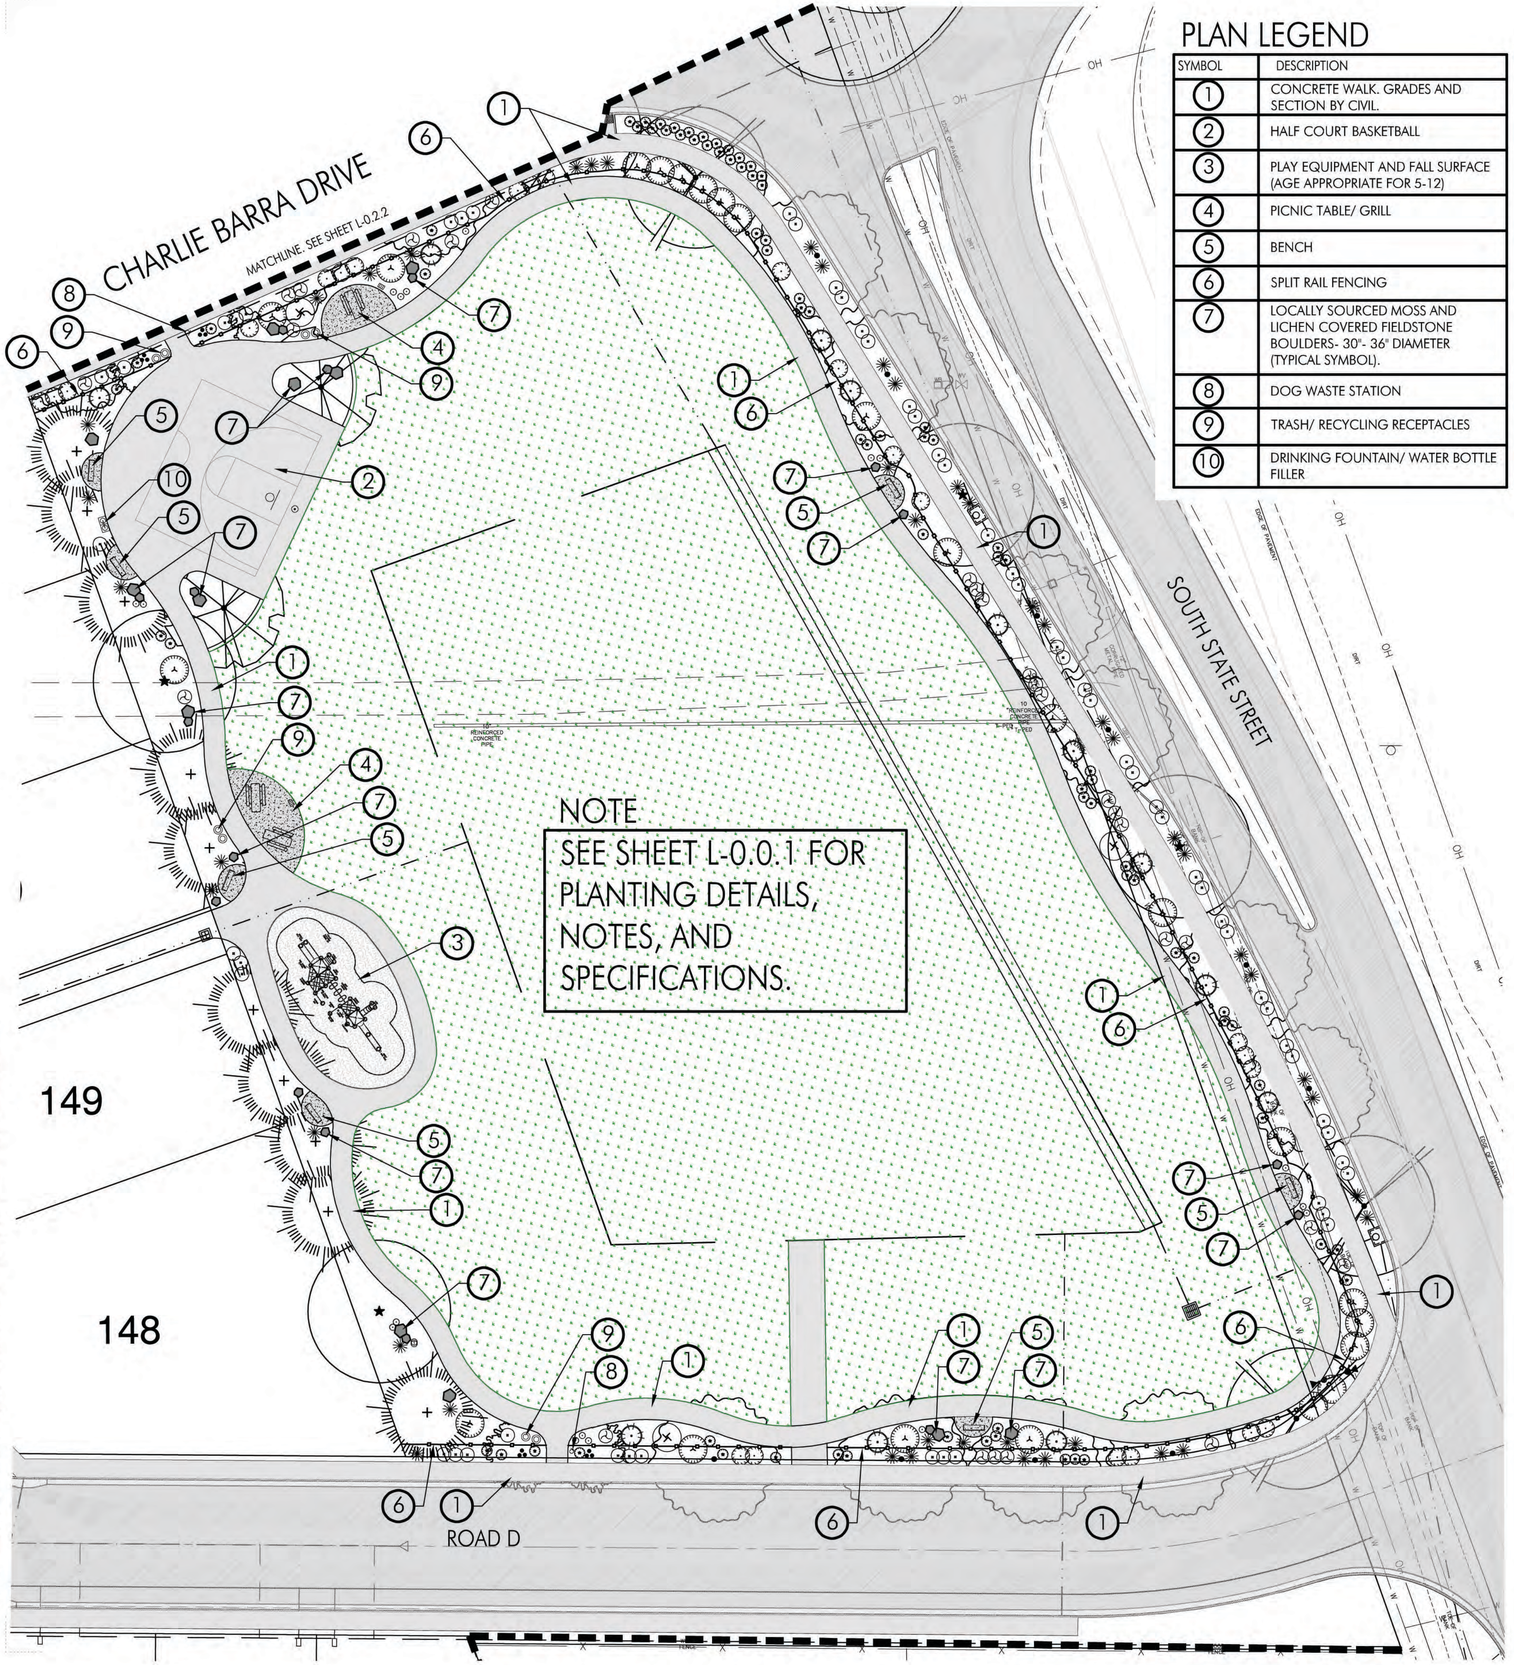

PLAN LEGEND

SYMBOL	DESCRIPTION
1	CONCRETE WALK. GRADES AND SECTION BY CIVIL.
2	HALF COURT BASKETBALL
3	PLAY EQUIPMENT AND FALL SURFACE (AGE APPROPRIATE FOR 5-12)
4	PICNIC TABLE/ GRILL
5	BENCH
6	SPLIT RAIL FENCING
7	LOCALLY SOURCED MOSS AND LICHEN COVERED FIELDSTONE BOULDERS- 30"- 36" DIAMETER (TYPICAL SYMBOL).
8	DOG WASTE STATION
9	TRASH/ RECYCLING RECEPTACLES
10	DRINKING FOUNTAIN/ WATER BOTTLE FILLER

TREE LIST

SYMBOL	BOTANICAL NAME/COMMON NAME	WATER USE	SIZE	QTY	REMARKS
TREES					
	CARPINUS BETULUS EUROPEAN HORNBEAM	LOW	15 GAL.	20	STANDARD FORM. SEE DETAIL 1, SHEET L-0.0.1
	ULMUS PARVIFOLIA CHINESE ELM	LOW	15 GAL.	5	STANDARD FORM. SEE DETAIL 1, SHEET L-0.0.1
	PISTACHIA CHINENSIS 'KIETH DAVIES' KEITH DAVIES CHINESE PISTACHE	LOW	15 GAL.	6	STANDARD FORM. SEE DETAIL 1, SHEET L-0.0.1
	ACER RUBRUM 'AUTUMN BLAZE' AUTUMN BLAZE MAPLE	MED	15 GAL.	4	STANDARD FORM. SEE DETAIL 1, SHEET L-0.0.1
	LAGERSTROEMIA INDICA 'TUSCARORA' CRAPE MYRTLE	LOW	15 GAL.	6	STANDARD FORM. SEE DETAIL 1, SHEET L-0.0.1
	SEQUOIA SEMPERVIRENS 'APTOS BLUE' APTOS BLUE REDWOOD	MED	15 GAL.	10	STANDARD FORM. SEE DETAIL 1, SHEET L-0.0.1
	GINKGO BILOBA 'SARATOGA' SARATOGA GINKGO TREE (FRUITLESS)	LOW	15 GAL.	6	STANDARD FORM. SEE DETAIL 1, SHEET L-0.0.1
	CERCIS CANADENSIS VAR. TEXENSIS 'OKLAHOMA' OKLAHOMA REDBUD	MED	15 GAL.	4	STANDARD FORM. SEE DETAIL 1, SHEET L-0.0.1

SHRUB LIST

SYMBOL	BOTANICAL NAME/COMMON NAME	WATER USE	SIZE	QTY	REMARKS
SHRUBS					
	FORTNIGHT LILY DIETES IRIDOIDES	LOW	5 GAL.	85	SEE DETAIL 2, SHEET L-0.0.1
	RHAPHIOLEPIS UMBELLATA 'MINOR' DWARF YEDDA HAWTHORN	LOW	5 GAL.	132	SEE DETAIL 2, SHEET L-0.0.1
	SALVIA GREGII 'RED' RED FLOWERING AUTUMN SAGE	LOW	5 GAL.	26	SEE DETAIL 2, SHEET L-0.0.1
	ROSA X 'NOARE' FLOWER CARPET RED GROUNDCOVER ROSE	MED	5 GAL.	216	SEE DETAIL 2, SHEET L-0.0.1
	CISTUS X PULVERULENTUS 'SUNSET' MAGENTA ROCKROSE	LOW	1 GAL.	32	SEE DETAIL 2, SHEET L-0.0.1
	SALVIA X 'BEE'S BLISS' BEE'S BLISS SAGE	LOW	1 GAL.	41	SEE DETAIL 2, SHEET L-0.0.1
	ACHILLEA X 'MOONSHINE' MOONSHINE YARROW	LOW	1 GAL.	20	SEE DETAIL 2, SHEET L-0.0.1
	ARCTOSTAPHYLOS DENSIFOLORA 'HOWARD MCMINN' MCMINN MANZANITA	LOW	5 GAL.	12	SEE DETAIL 2, SHEET L-0.0.1
	CHAENOLMELES FLOWERING QUINCE	MED	5 GAL.	3	SEE DETAIL 2, SHEET L-0.0.1
	AGAPANTHUS AFRICANUS LILY OF THE NILE	MED	1 GAL.	16	SEE DETAIL 2, SHEET L-0.0.1
GRASS					
	RHIZOTOMACEOUS TALL FESCUE RTF TURF	HIGH	SOD	63,911 SF	PLANT PER SOD SPECIFICATIONS

SYMBOL

88 — PLANT QUANTITY
S-88 — PLANT TYPE

BISHO FIRTH LANDSCAPE ARCHITECTS, INC.
627 BROADWAY, SUITE 220,
CHICO, CALIFORNIA 95928
PHONE: (530) 899-1130
www.BFLAdesign.com
www.facebook.com/BFLAdesign

LICENSE

REGISTERED LANDSCAPE ARCHITECT
JASON B. BISHO #6926
EXP. 11-26
STATE OF CALIFORNIA

CONSULTANT

CLIENT
GUILLON INC CONSTRUCTION
2550 LAKEWEST DRIVE, STE 50
CHICO, CA 95928
530-513-3626

PROJECT
BELLA VISTA SUBDIVISION NEIGHBORHOOD PARK

SHEET TITLE
PRELIMINARY PLANTING PLAN

DATES

NO.	DESCRIPTION	DATE
--	PRELIM	5-8-25
--	REV PRELIM	6-18-25

Plot Date: June 27, 2025 - 3:33 pm

PROJECT NUMBERS
BFLA PROJECT #: 2431.1
RAR PROJECT #: 24074

SHEET NUMBER
L-0.2.1

SOLAR INFLUENCE

NORTH

0 20 40
SCALE: 1" = 20'-0"

UNDERGROUND SERVICE ALERT of Northern California
Call: TOLL FREE
1-800-227-2600
TWO WORKING DAYS BEFORE YOU DIG

© BELLA VISTA RIGHTS RESERVED

PRELIMINARY NOT FOR CONSTRUCTION

File Name: \\Bdfserver\c\30g\BFLA (2400-2499)\2431.1 Bella Vista Ukiah- Park\2431.1 CAD\2431.1 Prelim\2431.1 Prelim 6-27-25.dwg

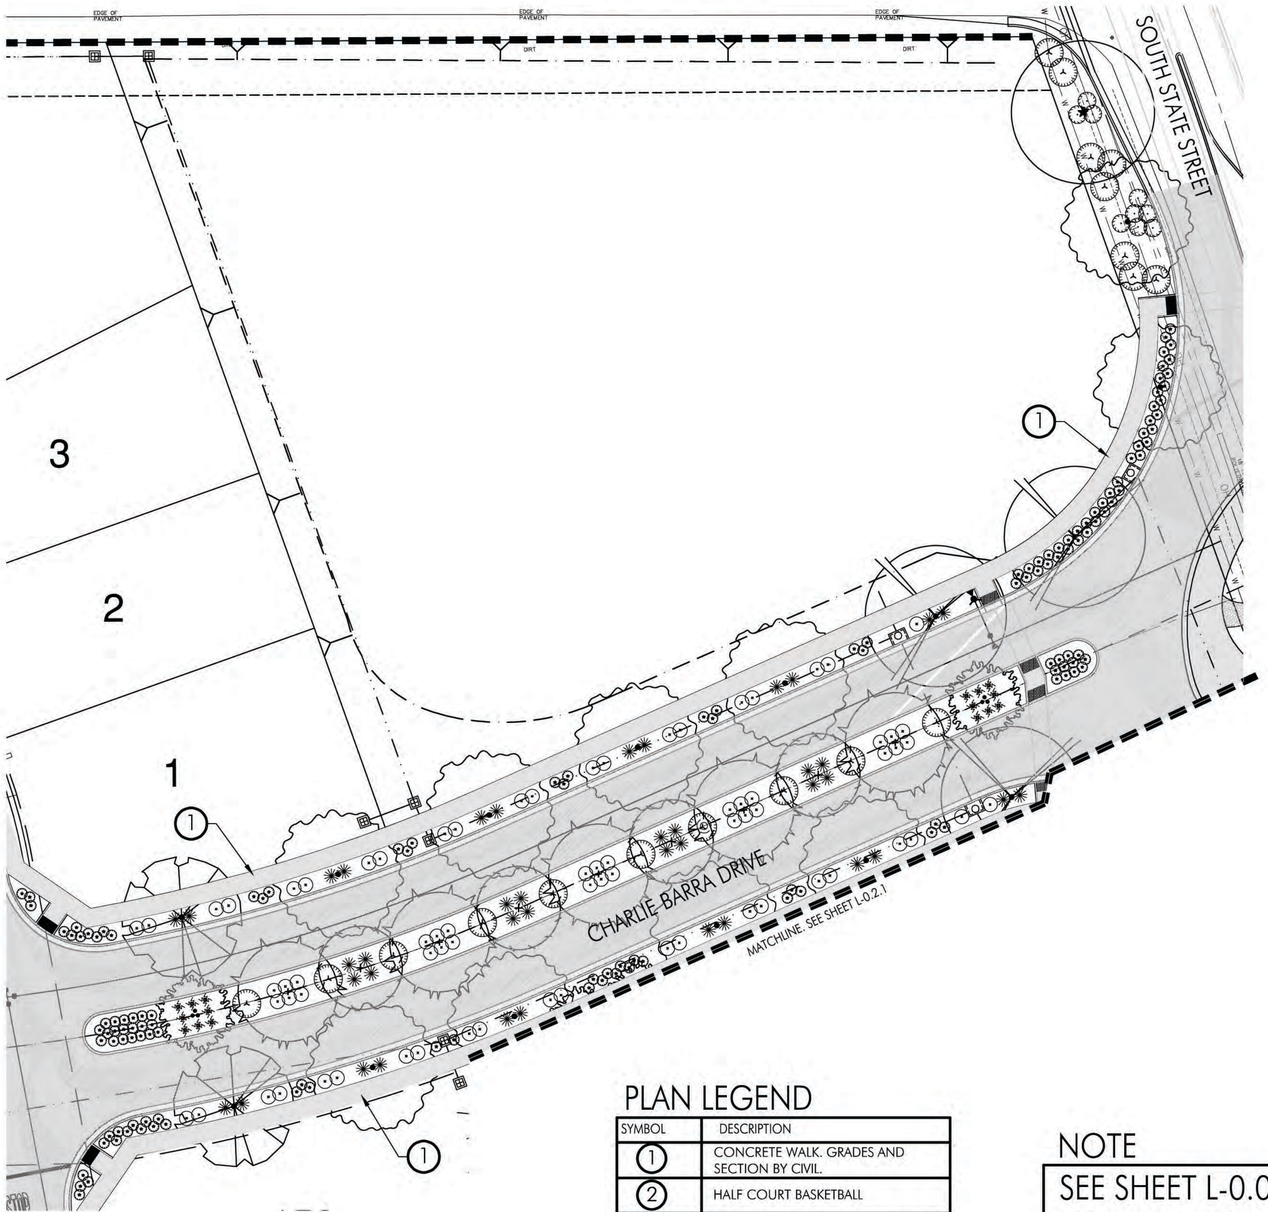

PLAN LEGEND

SYMBOL	DESCRIPTION
1	CONCRETE WALK. GRADES AND SECTION BY CIVIL.
2	HALF COURT BASKETBALL
3	PLAY EQUIPMENT AND FALL SURFACE (AGE APPROPRIATE FOR 5-12)
4	PICNIC TABLE/ GRILL
5	BENCH
6	SPLIT RAIL FENCING
7	LOCALLY SOURCED MOSS AND LICHEN COVERED FIELDSTONE BOULDERS- 30"- 36" DIAMETER (TYPICAL SYMBOL).
8	DOG WASTE STATION
9	TRASH/ RECYCLING RECEPTACLES
10	DRINKING FOUNTAIN/ WATER BOTTLE FILLER

NOTE

SEE SHEET L-0.0.1 FOR PLANTING DETAILS, NOTES, AND SPECIFICATIONS.

TREE LIST

SYMBOL	BOTANICAL NAME/COMMON NAME	WATER USE	SIZE	QTY	REMARKS
TREES					
	CARPINUS BETULUS EUROPEAN HORNBEAM	LOW	15 GAL.	20	STANDARD FORM. SEE DETAIL 1, SHEET L-0.0.1
	ULMUS PARVIFOLIA CHINESE ELM	LOW	15 GAL.	5	STANDARD FORM. SEE DETAIL 1, SHEET L-0.0.1
	PISTACHIA CHINENSIS 'KIETH DAVIES' KEITH DAVIES CHINESE PISTACHE	LOW	15 GAL.	6	STANDARD FORM. SEE DETAIL 1, SHEET L-0.0.1
	ACER RUBRUM 'AUTUMN BLAZE' AUTUMN BLAZE MAPLE	MED	15 GAL.	4	STANDARD FORM. SEE DETAIL 1, SHEET L-0.0.1
	LAGERSTROEMIA INDICA 'TUSCARORA' CRAPE MYRTLE	LOW	15 GAL.	6	STANDARD FORM. SEE DETAIL 1, SHEET L-0.0.1
	SEQUOIA SEMPERVIRENS 'APTOS BLUE' APTOS BLUE REDWOOD	MED	15 GAL.	10	STANDARD FORM. SEE DETAIL 1, SHEET L-0.0.1
	GINKGO BILOBA 'SARATOGA' SARATOGA GINKGO TREE (FRUITLESS)	LOW	15 GAL.	6	STANDARD FORM. SEE DETAIL 1, SHEET L-0.0.1
	CERCIS CANADENSIS VAR. TEXENSIS 'OKLAHOMA' OKLAHOMA REDBUD	MED	15 GAL.	4	STANDARD FORM. SEE DETAIL 1, SHEET L-0.0.1

SHRUB LIST

SYMBOL	BOTANICAL NAME/COMMON NAME	WATER USE	SIZE	QTY	REMARKS
SHRUBS					
	FORTNIGHT LILY DIETES IRIDOIDES	LOW	5 GAL.	85	SEE DETAIL 2, SHEET L-0.0.1
	RHAPHIOLEPIS UMBELLATA 'MINOR' DWARF YEDDA HAWTHORN	LOW	5 GAL.	132	SEE DETAIL 2, SHEET L-0.0.1
	SALVIA GREGII 'RED' RED FLOWERING AUTUMN SAGE	LOW	5 GAL.	26	SEE DETAIL 2, SHEET L-0.0.1
	ROSA X 'NOARE' FLOWER CARPET RED GROUNDCOVER ROSE	MED	5 GAL.	216	SEE DETAIL 2, SHEET L-0.0.1
	CISTUS X PULVERULENTUS 'SUNSET' MAGENTA ROCKROSE	LOW	1 GAL.	32	SEE DETAIL 2, SHEET L-0.0.1
	SALVIA X 'BEE'S BLISS' BEE'S BLISS SAGE	LOW	1 GAL.	41	SEE DETAIL 2, SHEET L-0.0.1
	ACHILLEA X 'MOONSHINE' MOONSHINE YARROW	LOW	1 GAL.	20	SEE DETAIL 2, SHEET L-0.0.1
	ARCTOSTAPHYLOS DENSIFOLORA 'HOWARD MCMINN' MCMINN MANZANITA	LOW	5 GAL.	12	SEE DETAIL 2, SHEET L-0.0.1
	CHAENOLMELES FLOWERING QUINCE	MED	5 GAL.	3	SEE DETAIL 2, SHEET L-0.0.1
	AGAPANTHUS AFRICANUS LILY OF THE NILE	MED	1 GAL.	16	SEE DETAIL 2, SHEET L-0.0.1
GRASS					
	RHIZOTOMACEOUS TALL FESCUE RTF TURF	HIGH	SOD	63,911 SF	PLANT PER SOD SPECIFICATIONS

SYMBOL

88 — PLANT QUANTITY
S-88 — PLANT TYPE

BISHO FIRTH LANDSCAPE ARCHITECTS, INC.
627 BROADWAY, SUITE 220,
CHICO, CALIFORNIA 95928
PHONE: (530) 899-1130
www.BFLAdesign.com
www.facebook.com/BFLAdesign

LICENSE

REGISTERED LANDSCAPE ARCHITECT
JASON B. BISHO #6926
EXP. 11-26
STATE OF CALIFORNIA
PRELIMINARY NOT FOR CONSTRUCTION

CONSULTANT

CLIENT

GUILLON INC CONSTRUCTION
2550 LAKEWEST DRIVE, STE 50

CHICO, CA 95928
530-513-3626

PROJECT

BELLA VISTA SUBDIVISION NEIGHBORHOOD PARK

SHEET TITLE

PRELIMINARY PLANTING PLAN

DATES

NO.	DESCRIPTION	DATE
--	PRELIM	5-8-25
--	REV PRELIM	6-18-25

Plot Date: June 27, 2025 - 3:33 pm

PROJECT NUMBERS

BFLA PROJECT #: 2431.1
RAR PROJECT #: 24074

SHEET NUMBER

L-0.2.2

SOLAR INFLUENCE

NORTH

0 20 40
SCALE: 1" = 20'-0"

UNDERGROUND SERVICE ALERT of Northern California
Call: TOLL FREE
1-800-227-2600
TWO WORKING DAYS BEFORE YOU DIG

© BFLA 2025 ALL RIGHTS RESERVED

File Name: \\Bdfserver\c\30g\BFLA (2400-2499)\2431.1 Bella Vista Ucich- Park\2431.1 CAD\2431.1 Prelim\2431.1 Prelim 6-27-25.dwg

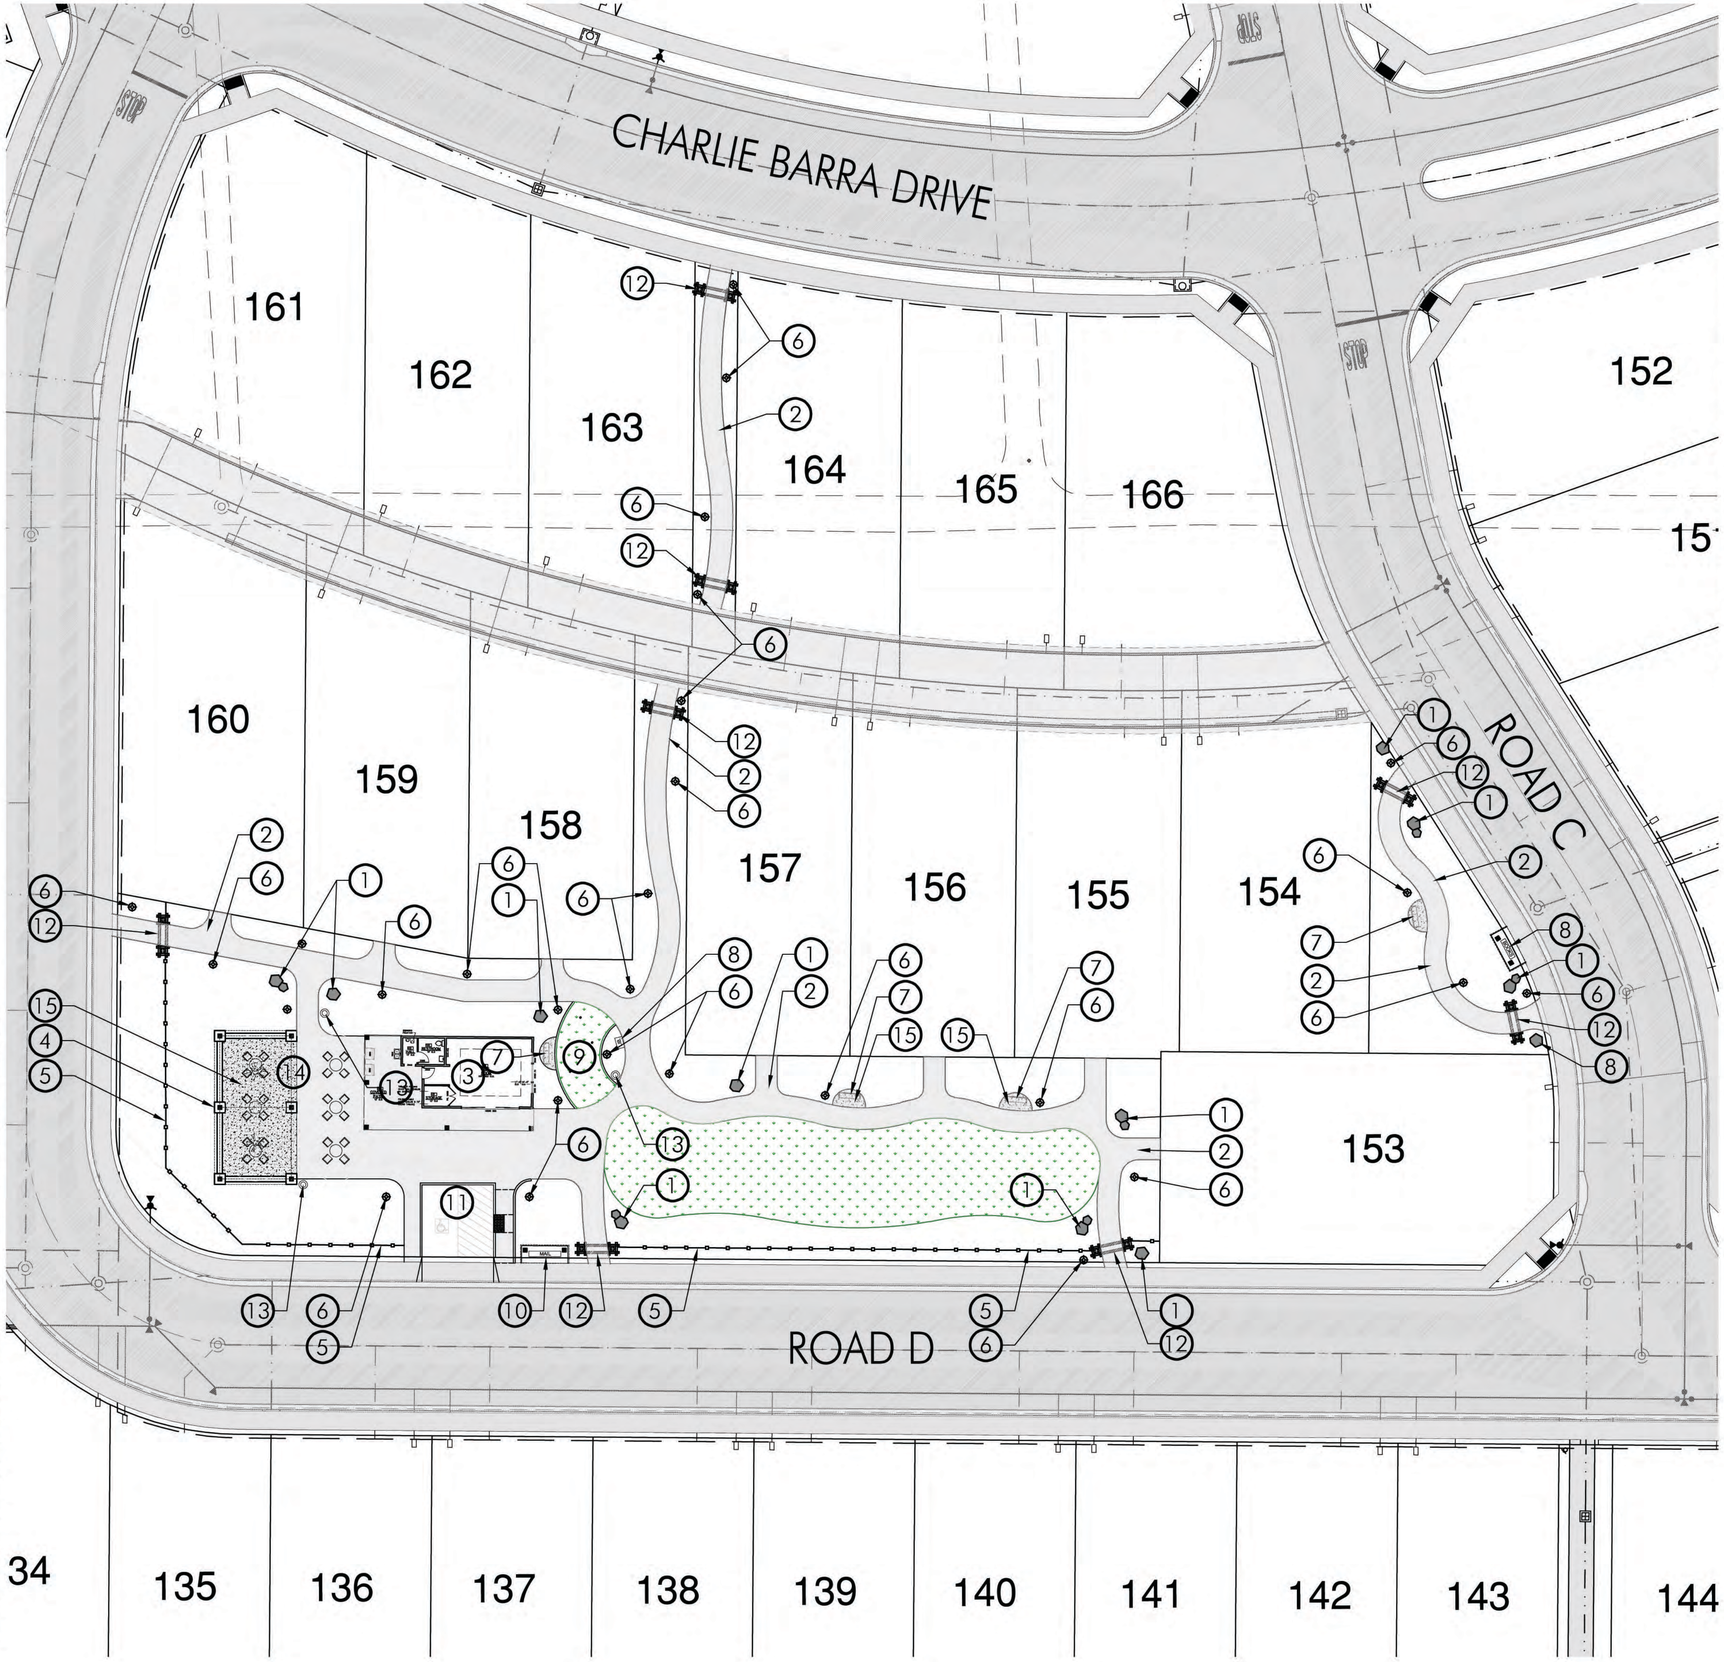

PLAN LEGEND

SYMBOL	DESCRIPTION
1	LOCALLY SOURCED MOSS AND LICHEN COVERED FIELDSTONE BOULDERS- 30"- 36" DIAMETER.
2	CONCRETE WALKWAY. SEE CIVIL ENGINEER'S PLANS FOR SECTION AND GRADES
3	COMMUNITY CENTER. SEE ARCHITECT'S PLANS.
4	SHADE STRUCTURE WITH CONCRETE SEATWALL SURROUND.
5	SPLIT RAIL FENCING
6	BOLLARD LIGHTING
7	BENCH
8	FREE LIBRARY
9	PUTTING GREEN
10	CLUSTER MAILBOX
11	ACCESSIBLE PARKING
12	DECORATIVE ENTRY ARCHWAY
13	TRASH RECEPTACLE
14	COMMUNITY CENTER PATIO. SEE CIVIL ENGINEER'S PLANS FOR SECTION(S) AND GRADES.
15	DECORATIVE CONCRETE OPPORTUNITY. DECORATIVE TREATMENT PER DEVELOPER.

BISHO FIRTH LANDSCAPE ARCHITECTS, INC.
627 BROADWAY, SUITE 220,
CHICO, CALIFORNIA 95928
PHONE: (530) 899-1130
www.BFLAdesign.com
www.facebook.com/BFLAdesign

LICENSE

REGISTERED LANDSCAPE ARCHITECT
JASON B. BISHO #4926
EXP. 11-26
STATE OF CALIFORNIA

PRELIMINARY NOT FOR CONSTRUCTION

CONSULTANT

CLIENT
GUILLON INC
CONSTRUCTION
2550 LAKEWEST
DRIVE, STE 50

CHICO, CA 95928
530-513-3626

PROJECT

BELLA VISTA
SUBDIVISION
COTTAGE PARK

SHEET TITLE
PRELIMINARY
PLANTING
PLAN

DATES

NO.	DESCRIPTION	DATE
--	PRELIM	5-8-25

Plot Date: September 03, 2025 - 4:20 pm

PROJECT NUMBERS
BFLA PROJECT #: 2431.3
RAR PROJECT #: 24074

SHEET NUMBER
L-0.3.0

SOLAR INFLUENCE

NORTH

0 20 40
SCALE: 1" = 20'-0"

UNDERGROUND SERVICE ALERT of Northern California
Call: TOLL FREE
1-800-227-2600
TWO WORKING DAYS BEFORE YOU DIG

© BFLA 2025 ALL RIGHTS RESERVED

File Name: \\Bdfserver\c30gj\BFLA (2400-2499)\2431.3 Bella Vista Ukiah- Cottage Park\2431.3 CAD\2431.3 Prelim\2431.3 Prelim 8-29-25.dwg

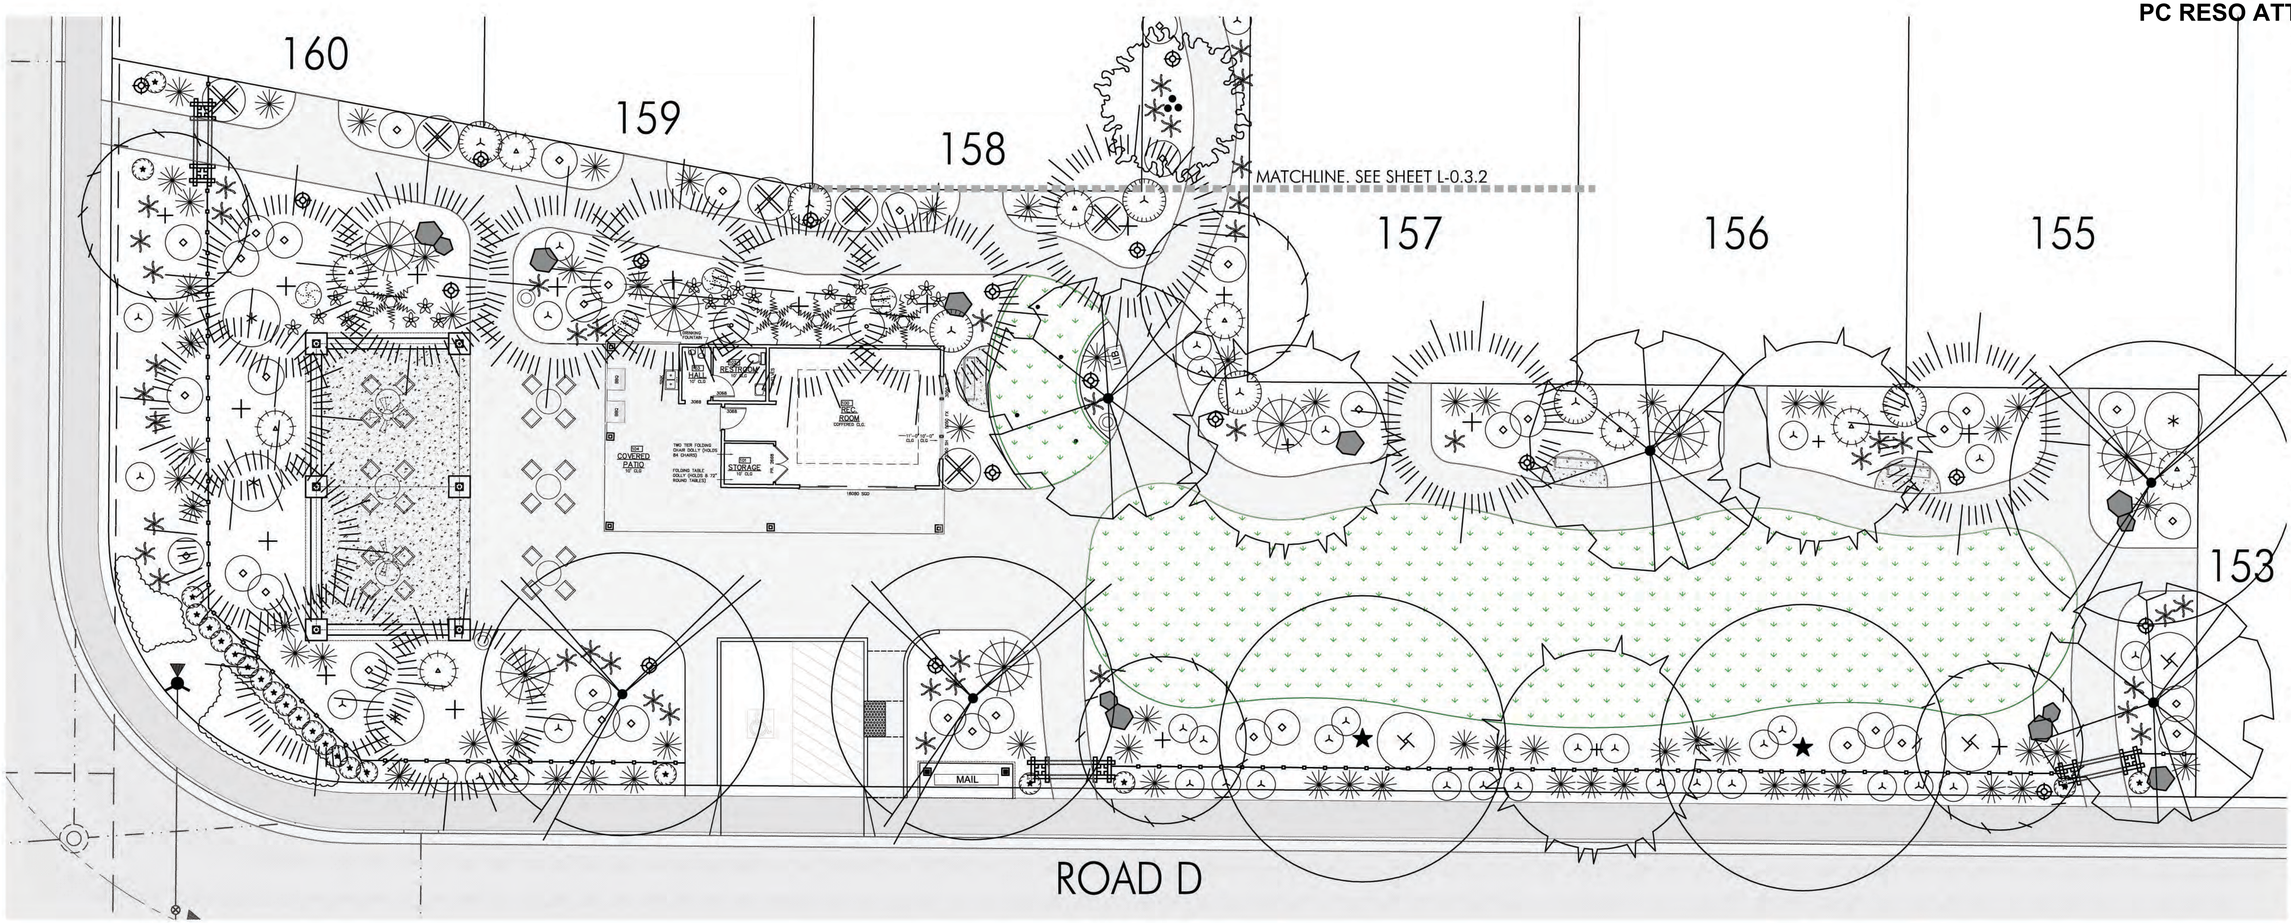

TREE LIST

SYMBOL	BOTANICAL NAME/ COMMON NAME	WATER USE	SIZE	QTY	REMARKS
TREES					
	ULMUS PARVIFOLIA CHINESE ELM	LOW	15 GAL.	2	STANDARD FORM. SEE DETAIL 1, SHEET L-0.0.1
	PISTACHIA CHINENSIS 'KIETH DAVIES' KEITH DAVIES CHINESE PISTACHE	LOW	15 GAL.	3	STANDARD FORM. SEE DETAIL 1, SHEET L-0.0.1
	ACER RUBRUM 'AUTUMN BLAZE' AUTUMN BLAZE MAPLE	MED	15 GAL.	4	STANDARD FORM. SEE DETAIL 1, SHEET L-0.0.1
	LAGERSTROEMIA INDICA 'TUSCARORA' CRAPE MYRTLE	LOW	15 GAL.	4	STANDARD FORM. SEE DETAIL 1, SHEET L-0.0.1
	SEQUOIA SEMPERVIRENS 'APTOS BLUE' APTOS BLUE REDWOOD	MED	15 GAL.	16	STANDARD FORM. SEE DETAIL 1, SHEET L-0.0.1
	GINKGO BILOBA 'SARATOGA' SARATOGA GINKGO TREE (FRUITLESS)	LOW	15 GAL.	4	STANDARD FORM. SEE DETAIL 1, SHEET L-0.0.1
	CERCIS CANADENSIS VAR. TEXENSIS 'OKLAHOMA' OKLAHOMA REDBUD	MED	15 GAL.	6	STANDARD FORM. SEE DETAIL 1, SHEET L-0.0.1

SHRUB LIST

SYMBOL	BOTANICAL NAME/ COMMON NAME	WATER USE	SIZE	QTY	REMARKS
SHRUBS					
	DIETES IRIDOIDES FORTNIGHT LILY	LOW	5 GAL.	83	SEE DETAIL 2, SHEET L-0.0.1
	RHAPHIOLEPIS UMBELLATA 'MINOR' DWARF YEDDA HAWTHORN	LOW	5 GAL.	47	SEE DETAIL 2, SHEET L-0.0.1
	GARDENIA JASMINOIDES 'VEITCHII' EVERBLOOMING GARDENIA	LOW	5 GAL.	10	SEE DETAIL 2, SHEET L-0.0.1
	ROSA X 'NOARE' FLOWER CARPET RED GROUNDCOVER ROSE	MED	5 GAL.	32	SEE DETAIL 2, SHEET L-0.0.1
	HYDRANGEA MACROPHYLLA HYDRANGEA (BLUE)	MED	1 GAL.	9	SEE DETAIL 2, SHEET L-0.0.1
	CEDRUS DEODARA 'PROSTRATE BEAUTY' PROSTRATE DEODAR CEDAR	LOW	1 GAL.	9	SEE DETAIL 2, SHEET L-0.0.1
	PODOCARPUS MACROPHYLLUS YEW PODOCARPUS	MED	1 GAL.	7	SEE DETAIL 2, SHEET L-0.0.1
	SYRINGA VULGARIS LILAC	MED	5 GAL.	5	SEE DETAIL 2, SHEET L-0.0.1

SHRUB LIST

SYMBOL	BOTANICAL NAME/ COMMON NAME	WATER USE	SIZE	QTY	REMARKS
SHRUBS					
	CHAENOLMELES FLOWERING QUINCE	MED	5 GAL.	5	SEE DETAIL 2, SHEET L-0.0.1
	AGAPANTHUS AFRICANUS LILY OF THE NILE	MED	1 GAL.	70	SEE DETAIL 2, SHEET L-0.0.1
	CAMELILLIA SASANQUA 'YULETIDE' YULETIDE CAMELLIA	MED	5 GAL.	4	SEE DETAIL 2, SHEET L-0.0.1
	DAPHNE ORDORA 'MAGINATA' VARIEGATED WINTER DAPHNE	MED	5 GAL.	5	SEE DETAIL 2, SHEET L-0.0.1
	LOROPETALUM CHINENSIS 'JAZZ HANDS' COMPACT LOROPETALUM	MED	5 GAL.	46	SEE DETAIL 2, SHEET L-0.0.1
	DICKSONIA ANTARCTICA TASMANIAN TREE FERN	MED	5 GAL.	7	SEE DETAIL 2, SHEET L-0.0.1
	POLYSTICHUM MUNITUM WESTERN SWORD FERN	MED	1 GAL.	36	SEE DETAIL 2, SHEET L-0.0.1
GRASS					
	RHIZOTOMACEOUS TALL FESCUE RTF TURF	HIGH	SOD	3,695 SF	PLANT PER SOD SPECIFICATIONS

SOLAR INFLUENCE

NORTH

0 10 20

SCALE: 1" = 10'-0"

UNDERGROUND SERVICE ALERT of Northern California
Call: TOLL FREE
1-800-227-2600
TWO WORKING DAYS BEFORE YOU DIG

BISHO FIRTH LANDSCAPE ARCHITECTS, INC.
627 BROADWAY, SUITE 220, CHICO, CALIFORNIA 95928
PHONE: (530) 899-1130
www.BFLAdesign.com
www.facebook.com/BFLAdesign

LICENSE

REGISTERED LANDSCAPE ARCHITECT
JASON B. BISHO #6926
EXP. 11-26
STATE OF CALIFORNIA

PRELIMINARY NOT FOR CONSTRUCTION

CONSULTANT

CLIENT
GUILLON INC CONSTRUCTION
2550 LAKEWEST DRIVE, STE 50
CHICO, CA 95928
530-513-3626

PROJECT
BELLA VISTA SUBDIVISION COTTAGE PARK

SHEET TITLE
PRELIMINARY PLANTING PLAN

DATES

NO.	DESCRIPTION	DATE
--	PRELIM	5-8-25

Plot Date: September 03, 2025 - 4:20 pm

PROJECT NUMBERS
BFLA PROJECT #: 2431.3
RAR PROJECT #: 24074

SHEET NUMBER
L-0.3.1

© BFLA 2025 ALL RIGHTS RESERVED

File Name: \\Bdfserver\c\30g\BFLA (2400-2499)\2431.3 Bella Vista Ukiah- Cottage Park\2431.3 CAD\2431.3 Prelim\2431.3 Prelim 8-29-25.dwg

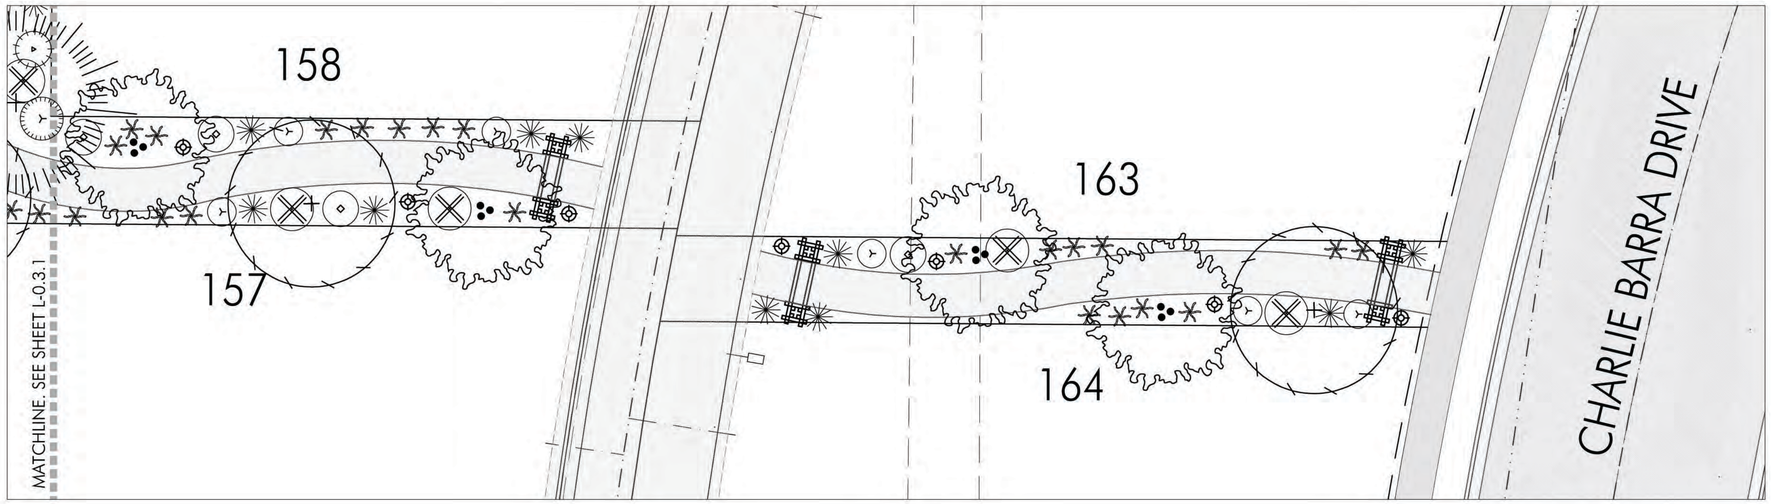

SOLAR INFLUENCE

NORTH

0 10 20

SCALE: 1" = 10'-0"

UNDERGROUND SERVICE ALERT of Northern California
Call: TOLL FREE 1-800-227-2600
TWO WORKING DAYS BEFORE YOU DIG

TREE LIST

SYMBOL	BOTANICAL NAME/ COMMON NAME	WATER USE	SIZE	QTY	REMARKS
TREES					
	ULMUS PARVIFOLIA CHINESE ELM	LOW	15 GAL.	2	STANDARD FORM. SEE DETAIL 1, SHEET L-0.0.1
	PISTACHIA CHINENSIS 'KIETH DAVIES' KEITH DAVIES CHINESE PISTACHE	LOW	15 GAL.	3	STANDARD FORM. SEE DETAIL 1, SHEET L-0.0.1
	ACER RUBRUM 'AUTUMN BLAZE' AUTUMN BLAZE MAPLE	MED	15 GAL.	4	STANDARD FORM. SEE DETAIL 1, SHEET L-0.0.1
	LAGERSTROEMIA INDICA 'TUSCARORA' CRAPE MYRTLE	LOW	15 GAL.	4	STANDARD FORM. SEE DETAIL 1, SHEET L-0.0.1
	SEQUOIA SEMPERVIRENS 'APTOS BLUE' APTOS BLUE REDWOOD	MED	15 GAL.	16	STANDARD FORM. SEE DETAIL 1, SHEET L-0.0.1
	GINKGO BILOBA 'SARATOGA' SARATOGA GINKGO TREE (FRUITLESS)	LOW	15 GAL.	4	STANDARD FORM. SEE DETAIL 1, SHEET L-0.0.1
	CERCIS CANADENSIS VAR. TEXENSIS 'OKLAHOMA' OKLAHOMA REDBUD	MED	15 GAL.	6	STANDARD FORM. SEE DETAIL 1, SHEET L-0.0.1

SHRUB LIST

SYMBOL	BOTANICAL NAME/ COMMON NAME	WATER USE	SIZE	QTY	REMARKS
SHRUBS					
	DIETES IRIDOIDES FORTNIGHT LILY	LOW	5 GAL.	83	SEE DETAIL 2, SHEET L-0.0.1
	RHAPHIOLEPIS UMBELLATA 'MINOR' DWARF YEDDA HAWTHORN	LOW	5 GAL.	47	SEE DETAIL 2, SHEET L-0.0.1
	GARDENIA JASMINOIDES 'VEITCHII' EVERBLOOMING GARDENIA	LOW	5 GAL.	10	SEE DETAIL 2, SHEET L-0.0.1
	ROSA X 'NOARE' FLOWER CARPET RED GROUNDCOVER ROSE	MED	5 GAL.	32	SEE DETAIL 2, SHEET L-0.0.1
	HYDRANGEA MACROPHYLLA HYDRANGEA (BLUE)	MED	1 GAL.	9	SEE DETAIL 2, SHEET L-0.0.1
	CEDRUS DEODARA 'PROSTRATE BEAUTY' PROSTRATE DEODAR CEDAR	LOW	1 GAL.	9	SEE DETAIL 2, SHEET L-0.0.1
	PODOCARPUS MACROPHYLLUS YEW PODOCARPUS	MED	1 GAL.	7	SEE DETAIL 2, SHEET L-0.0.1
	SYRINGA VULGARIS LILAC	MED	5 GAL.	5	SEE DETAIL 2, SHEET L-0.0.1

SHRUB LIST

SYMBOL	BOTANICAL NAME/ COMMON NAME	WATER USE	SIZE	QTY	REMARKS
SHRUBS					
	CHAENOLMELES FLOWERING QUINCE	MED	5 GAL.	5	SEE DETAIL 2, SHEET L-0.0.1
	AGAPANTHUS AFRICANUS LILY OF THE NILE	MED	1 GAL.	70	SEE DETAIL 2, SHEET L-0.0.1
	CAMELILLIA SASANQUA 'YULETIDE' YULETIDE CAMELLIA	MED	5 GAL.	4	SEE DETAIL 2, SHEET L-0.0.1
	DAPHNE ORDORA 'MAGINATA' VARIEGATED WINTER DAPHNE	MED	5 GAL.	5	SEE DETAIL 2, SHEET L-0.0.1
	LOROPETALUM CHINENSIS 'JAZZ HANDS' COMPACT LOROPETALUM	MED	5 GAL.	46	SEE DETAIL 2, SHEET L-0.0.1
	DICKSONIA ANTARCTICA TASMANIAN TREE FERN	MED	5 GAL.	7	SEE DETAIL 2, SHEET L-0.0.1
	POLYSTICHUM MUNITUM WESTERN SWORD FERN	MED	1 GAL.	36	SEE DETAIL 2, SHEET L-0.0.1
GRASS					
	RHIZOTOMACEOUS TALL FESCUE RTF TURF	HIGH	SOD	3,695 SF	PLANT PER SOD SPECIFICATIONS

BISHO FIRTH LANDSCAPE ARCHITECTS, INC.
627 BROADWAY, SUITE 220,
CHICO, CALIFORNIA 95928
PHONE: (530) 899-1130
www.BFLAdesign.com
www.facebook.com/BFLAdesign

LICENSE

REGISTERED LANDSCAPE ARCHITECT
JASON B. BISHO #5926
EXP. 11-26
STATE OF CALIFORNIA

PRELIMINARY NOT FOR CONSTRUCTION

CONSULTANT

CLIENT
GUILLON INC
CONSTRUCTION
2550 LAKEWEST
DRIVE, STE 50
CHICO, CA 95928
530-513-3626

PROJECT

BELLA VISTA
SUBDIVISION
COTTAGE PARK

SHEET TITLE
PRELIMINARY
PLANTING
PLAN

DATES

NO.	DESCRIPTION	DATE
--	PRELIM	5-8-25

Plot Date: September 03, 2025 - 4:21 pm

PROJECT NUMBERS
BFLA PROJECT #: 2431.3
RAR PROJECT #: 24074

SHEET NUMBER

L-0.3.2

© BFLA ALL RIGHTS RESERVED

File Name: \\Bdfserver\c\30g\BFLA (2400-2499)\2431.3 Bella Vista Ukiah- Cottage Park\2431.3 CAD\2431.3 Prelim\2431.3 Prelim 8-29-25.dwg

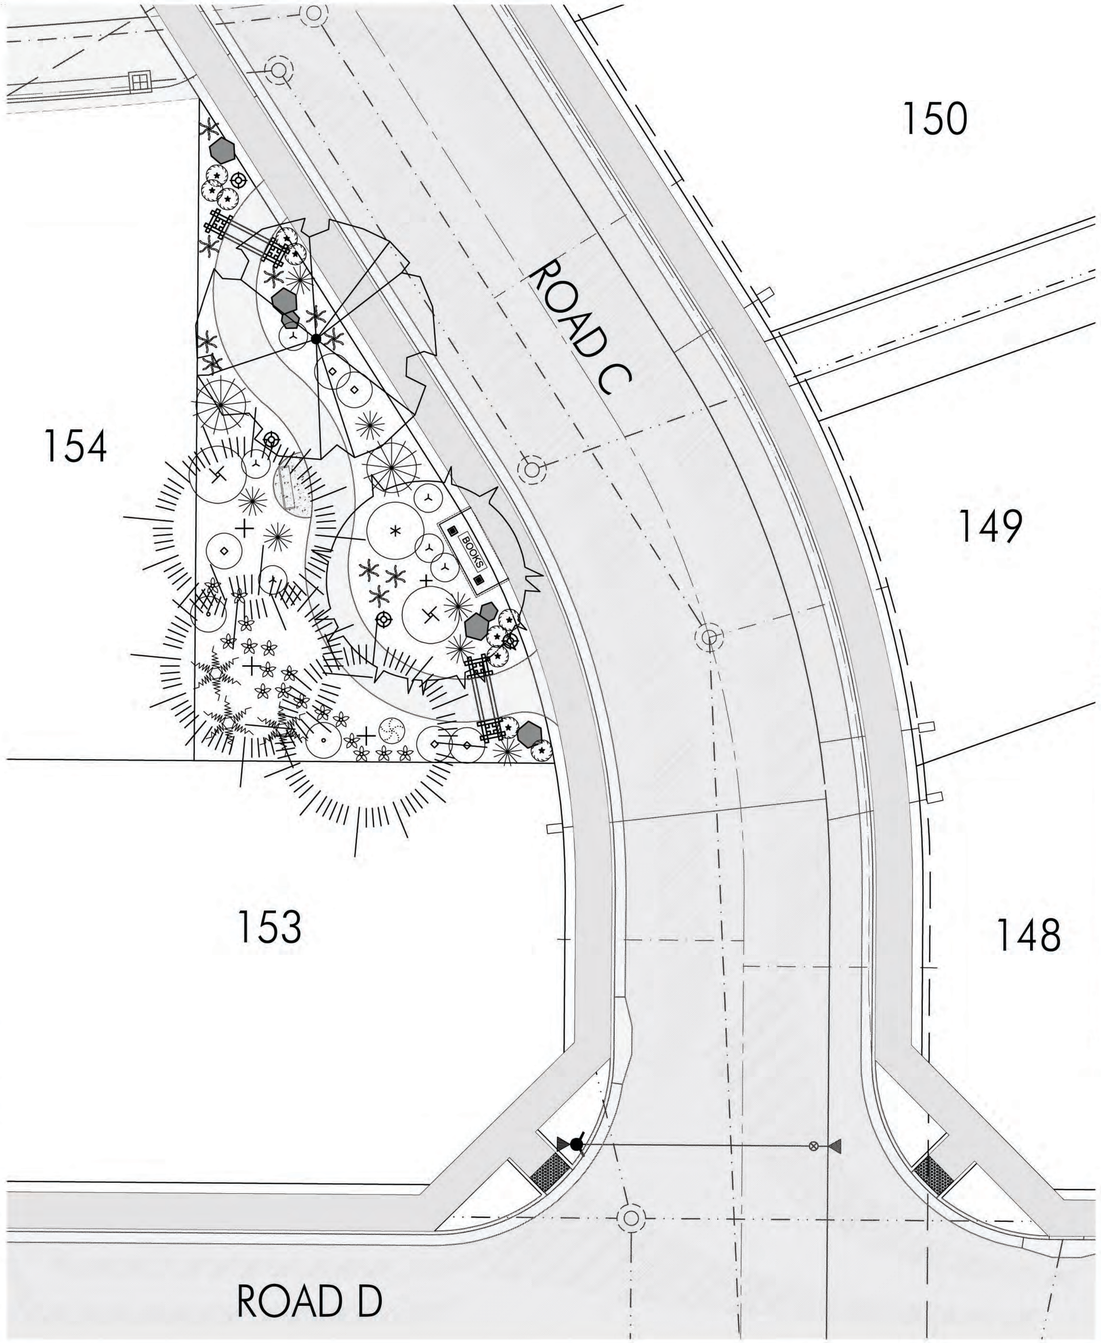

TREE LIST

SYMBOL	BOTANICAL NAME/ COMMON NAME	WATER USE	SIZE	QTY	REMARKS
TREES					
	ULMUS PARVIFOLIA CHINESE ELM	LOW	15 GAL.	2	STANDARD FORM. SEE DETAIL 1, SHEET L-0.0.1
	PISTACHIA CHINENSIS 'KIETH DAVIES' KEITH DAVIES CHINESE PISTACHE	LOW	15 GAL.	3	STANDARD FORM. SEE DETAIL 1, SHEET L-0.0.1
	ACER RUBRUM 'AUTUMN BLAZE' AUTUMN BLAZE MAPLE	MED	15 GAL.	4	STANDARD FORM. SEE DETAIL 1, SHEET L-0.0.1
	LAGERSTROEMIA INDICA 'TUSCARORA' CRAPE MYRTLE	LOW	15 GAL.	4	STANDARD FORM. SEE DETAIL 1, SHEET L-0.0.1
	SEQUOIA SEMPERVIRENS 'APTOS BLUE' APTOS BLUE REDWOOD	MED	15 GAL.	16	STANDARD FORM. SEE DETAIL 1, SHEET L-0.0.1
	GINKGO BILOBA 'SARATOGA' SARATOGA GINKGO TREE (FRUITLESS)	LOW	15 GAL.	4	STANDARD FORM. SEE DETAIL 1, SHEET L-0.0.1
	CERCIS CANADENSIS VAR. TEXENSIS 'OKLAHOMA' OKLAHOMA REDBUD	MED	15 GAL.	6	STANDARD FORM. SEE DETAIL 1, SHEET L-0.0.1

SHRUB LIST

SYMBOL	BOTANICAL NAME/ COMMON NAME	WATER USE	SIZE	QTY	REMARKS
SHRUBS					
	DIETES IRIDOIDES FORTNIGHT LILY	LOW	5 GAL.	83	SEE DETAIL 2, SHEET L-0.0.1
	RHAPHIOLEPIS UMBELLATA 'MINOR' DWARF YEDDA HAWTHORN	LOW	5 GAL.	47	SEE DETAIL 2, SHEET L-0.0.1
	GARDENIA JASMINOIDES 'VEITCHII' EVERBLOOMING GARDENIA	LOW	5 GAL.	10	SEE DETAIL 2, SHEET L-0.0.1
	ROSA X 'NOARE' FLOWER CARPET RED GROUNDCOVER ROSE	MED	5 GAL.	32	SEE DETAIL 2, SHEET L-0.0.1
	HYDRANGEA MACROPHYLLA HYDRANGEA (BLUE)	MED	1 GAL.	9	SEE DETAIL 2, SHEET L-0.0.1
	CEDRUS DEODARA 'PROSTRATE BEAUTY' PROSTRATE DEODAR CEDAR	LOW	1 GAL.	9	SEE DETAIL 2, SHEET L-0.0.1
	PODOCARPUS MACROPHYLLUS YEW PODOCARPUS	MED	1 GAL.	7	SEE DETAIL 2, SHEET L-0.0.1
	SYRINGA VULGARIS LILAC	MED	5 GAL.	5	SEE DETAIL 2, SHEET L-0.0.1

SHRUB LIST

SYMBOL	BOTANICAL NAME/ COMMON NAME	WATER USE	SIZE	QTY	REMARKS
SHRUBS					
	CHAENOLMELES FLOWERING QUINCE	MED	5 GAL.	5	SEE DETAIL 2, SHEET L-0.0.1
	AGAPANTHUS AFRICANUS LILY OF THE NILE	MED	1 GAL.	70	SEE DETAIL 2, SHEET L-0.0.1
	CAMELILLIA SASANQUA 'YULETIDE' YULETIDE CAMELLIA	MED	5 GAL.	4	SEE DETAIL 2, SHEET L-0.0.1
	DAPHNE ORDORA 'MAGINATA' VARIEGATED WINTER DAPHNE	MED	5 GAL.	5	SEE DETAIL 2, SHEET L-0.0.1
	LOROPETALUM CHINENSIS 'JAZZ HANDS' COMPACT LOROPETALUM	MED	5 GAL.	46	SEE DETAIL 2, SHEET L-0.0.1
	DICKSONIA ANTARCTICA TASMANIAN TREE FERN	MED	5 GAL.	7	SEE DETAIL 2, SHEET L-0.0.1
	POLYSTICHUM MUNITUM WESTERN SWORD FERN	MED	1 GAL.	36	SEE DETAIL 2, SHEET L-0.0.1
GRASS					
	RHIZOTOMACEOUS TALL FESCUE RTF TURF	HIGH	SOD	3,695 SF	PLANT PER SOD SPECIFICATIONS

BISHO FIRTH LANDSCAPE ARCHITECTS, INC.
627 BROADWAY, SUITE 220,
CHICO, CALIFORNIA 95928
PHONE: (530) 899-1130
www.BFLAdesign.com
www.facebook.com/BFLAdesign

LICENSE

REGISTERED LANDSCAPE ARCHITECT
JASON B. BISHO 5926
EXP. 11-26
STATE OF CALIFORNIA
PRELIMINARY NOT FOR CONSTRUCTION

CONSULTANT

CLIENT
GUILLON INC
CONSTRUCTION
2550 LAKEWEST
DRIVE, STE 50

CHICO, CA 95928
530-513-3626

PROJECT
BELLA VISTA
SUBDIVISION
COTTAGE PARK

SHEET TITLE
PRELIMINARY
PLANTING
PLAN

DATES

NO.	DESCRIPTION	DATE
--	PRELIM	5-8-25

Plot Date: September 03, 2025 - 4:21 pm

PROJECT NUMBERS
BFLA PROJECT #: 2431.3
RAR PROJECT #: 24074

SHEET NUMBER
L-0.3.3

SOLAR INFLUENCE

NORTH

0 10 20
SCALE: 1" = 10'-0"

UNDERGROUND SERVICE ALERT of Northern California
Call: TOLL FREE
1-800-227-2600
TWO WORKING DAYS BEFORE YOU DIG

© BFLA ALL RIGHTS RESERVED

File Name: \\Bdfserver\c\30g\BFLA (2400-2499)\2431.3 Bella Vista Ukiah- Cottage Park\2431.3 CAD\2431.3 Prelim\2431.3 Prelim 8-29-25.dwg

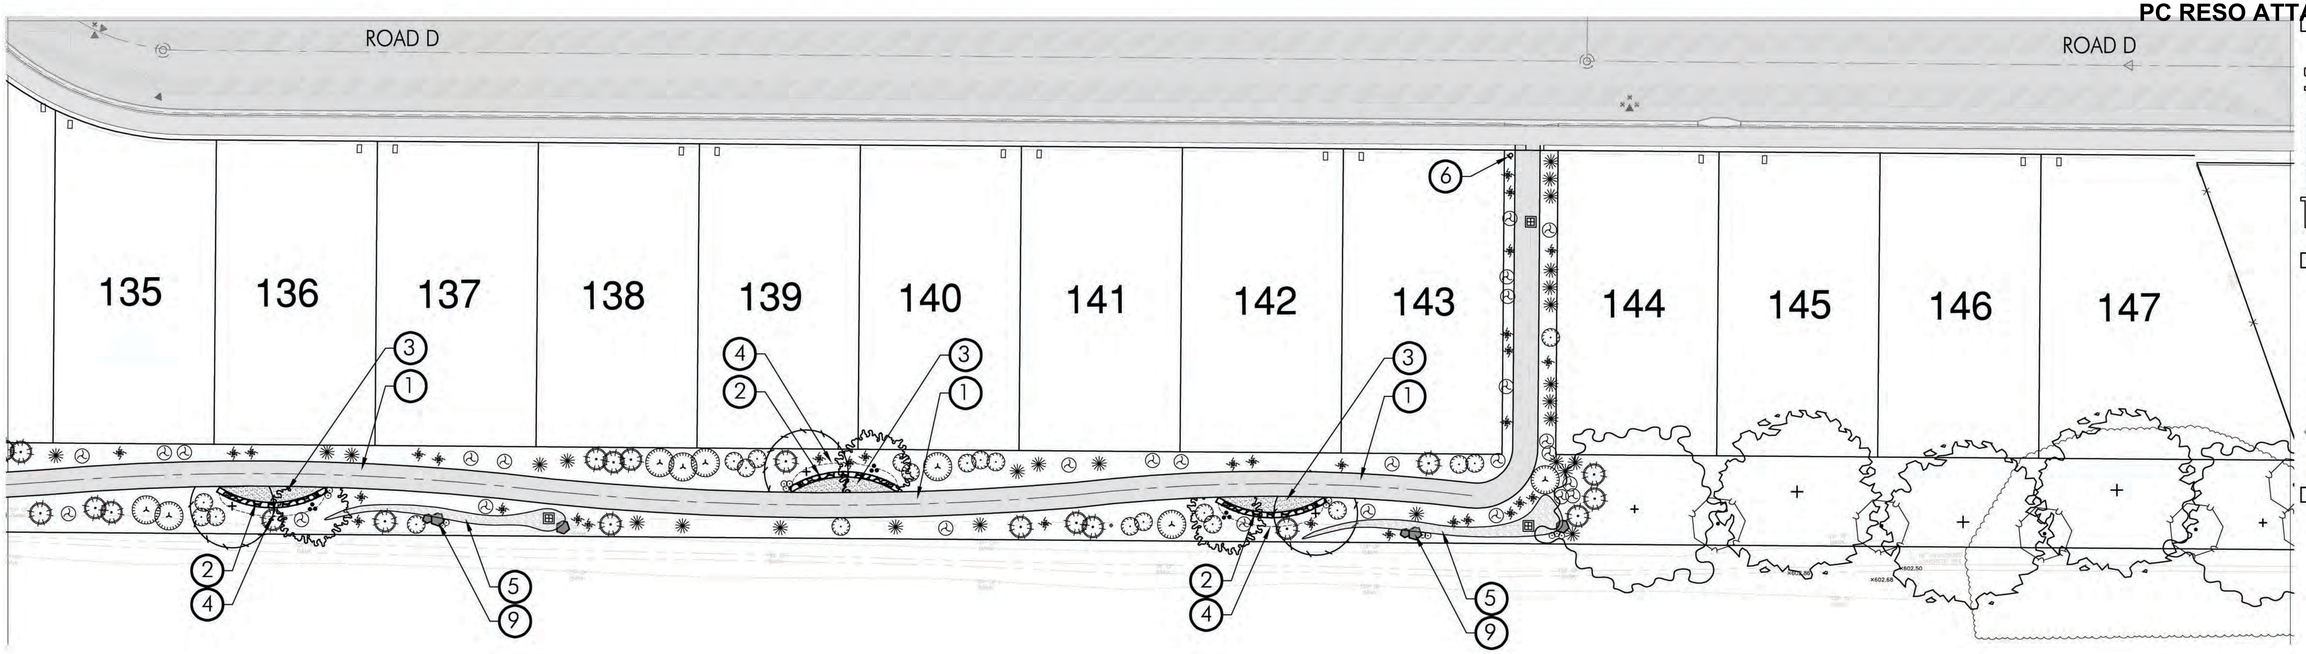

PLAN LEGEND

SYMBOL	DESCRIPTION
1	CONCRETE WALK. GRADES AND SECTION BY CIVIL.
2	DRYSTACK ROCK SEATWALL/ RETAINING WALL
3	CRUSHED ROCK
4	MOUNDING
5	COBBLE LINED SWALE
6	DOG WASTE STATION
7	LARGE DOG PARK WTIH FENCING AND BENCHES AND CRUSHED ROCK SURFACE
8	SMALL DOG PARK WTIH FENCING AND BENCHES AND CRUSHED ROCK SURFACE
9	LOCALLY SOURCED MOSS AND LICHEN COVERED FIELDSTONE BOULDERS- 30"- 36" DIAMETER (TYPICAL SYMBOL).
10	WELCOME SIGNAGE OPPORTUNITY. SIGN DESIGN AS YET TO BE DETERMINED.

SHRUB LIST

SYMBOL	BOTANICAL NAME/COMMON NAME	WATER USE	SIZE	QTY	REMARKS
SHRUBS					
	FORTNIGHT LILY DIETES IRIDOIDES	LOW	5 GAL.	125	SEE DETAIL 2 SHEET L-0.0.1
	RHAPHIOLEPIS UMBELLATA 'MINOR' DWARF YEDDA HAWTHORN	LOW	5 GAL.	24	SEE DETAIL 2 SHEET L-0.0.1
	SALVIA GREGII 'RED' RED FLOWERING AUTUMN SAGE	LOW	5 GAL.	59	SEE DETAIL 2 SHEET L-0.0.1
	ROSA X 'NOARE' FLOWER CARPET RED GROUNDCOVER ROSE	MED	5 GAL.	11	SEE DETAIL 2 SHEET L-0.0.1
	CISTUS X PULVERULENTUS 'SUNSET' MAGENTA ROCKROSE	LOW	1 GAL.	110	SEE DETAIL 2 SHEET L-0.0.1
	SALVIA X 'BEE'S BLISS' BEE'S BLISS SAGE	LOW	1 GAL.	47	SEE DETAIL 2 SHEET L-0.0.1
	ACHILLEA X 'MOONSHINE' MOONSHINE YARROW	LOW	1 GAL.	90	SEE DETAIL 2 SHEET L-0.0.1
	ARCTOSTAPHYLOS DENSIFOLORA 'HOWARD MCMINN' MCMINN MANZANITA	LOW	5 GAL.	60	SEE DETAIL 2 SHEET L-0.0.1
	HETEROMELES ARBUTIFOLIA TOYON	LOW	5 GAL.	6	SEE DETAIL 2 SHEET L-0.0.1
	AGAPANTHUS AFRICANUS LILY OF THE NILE	MED	1 GAL.	77	SEE DETAIL 2 SHEET L-0.0.1

TREE LIST

SYMBOL	BOTANICAL NAME/COMMON NAME	WATER USE	SIZE	QTY	REMARKS
TREES					
	QUERCUS LOBATA VALLEY OAK	LOW	15 GAL.	3	STANDARD FORM. SEE DETAIL 1 SHEET L-0.0.1
	QUERCUS SUBER CORK OAK	LOW	15 GAL.	2	STANDARD FORM. SEE DETAIL 1 SHEET L-0.0.1
	PISTACHIA CHINENSIS 'KIETH DAVIES' KEITH DAVIES CHINESE PISTACHE	LOW	15 GAL.	2	STANDARD FORM. SEE DETAIL 1 SHEET L-0.0.1
	LAGERSTROEMIA INDICA 'TUSCARORA' CRAPE MYRTLE	LOW	15 GAL.	12	STANDARD FORM. SEE DETAIL 1 SHEET L-0.0.1
	CERCIS CANADENSIS VAR. TEXENSIS 'OKLAHOMA' OKLAHOMA REDBUD	MED	15 GAL.	13	STANDARD FORM. SEE DETAIL 1 SHEET L-0.0.1

SOLAR INFLUENCE

NORTH

0 20 40

SCALE: 1" = 20'-0"

UNDERGROUND SERVICE ALERT of Northern California
Call: TOLL FREE
1-800-227-2600
TWO WORKING DAYS BEFORE YOU DIG

BISHO FIRTH LANDSCAPE ARCHITECTS, INC.
627 BROADWAY, SUITE 220,
CHICO, CALIFORNIA 95928
PHONE: (530) 899-1130
www.BFLAdesign.com
www.facebook.com/BFLAdesign

LICENSE

REGISTERED LANDSCAPE ARCHITECT
JASON B. BISHO #5926
EXP. 11-26
STATE OF CALIFORNIA

PRELIMINARY NOT FOR CONSTRUCTION

CONSULTANT

CLIENT
GUILLON INC
CONSTRUCTION
2550 LAKEWEST
DRIVE, STE 50
CHICO, CA 95928
530-513-3626

PROJECT

BELLA VISTA
SUBDIVISION
LINEAR PARK

SHEET TITLE
PRELIMINARY
PLANTING
PLAN

DATES

NO.	DESCRIPTION	DATE
--	PRELIM	5-8-25
--	REV PRELIM	6-18-25

Plot Date: June 27, 2025 - 3:50 pm

PROJECT NUMBERS
BFLA PROJECT #: 2431.3
RAR PROJECT #: 24074

SHEET NUMBER
L-0.4.1

© BFLA/RAM ALL RIGHTS RESERVED

File Name: Z:\BFLA (2400-2499)\2431.4 Bella Vista Linear Park\2431.4 CAD\2431.4 Prelim\2431.4 Prelim 6-27-25.dwg

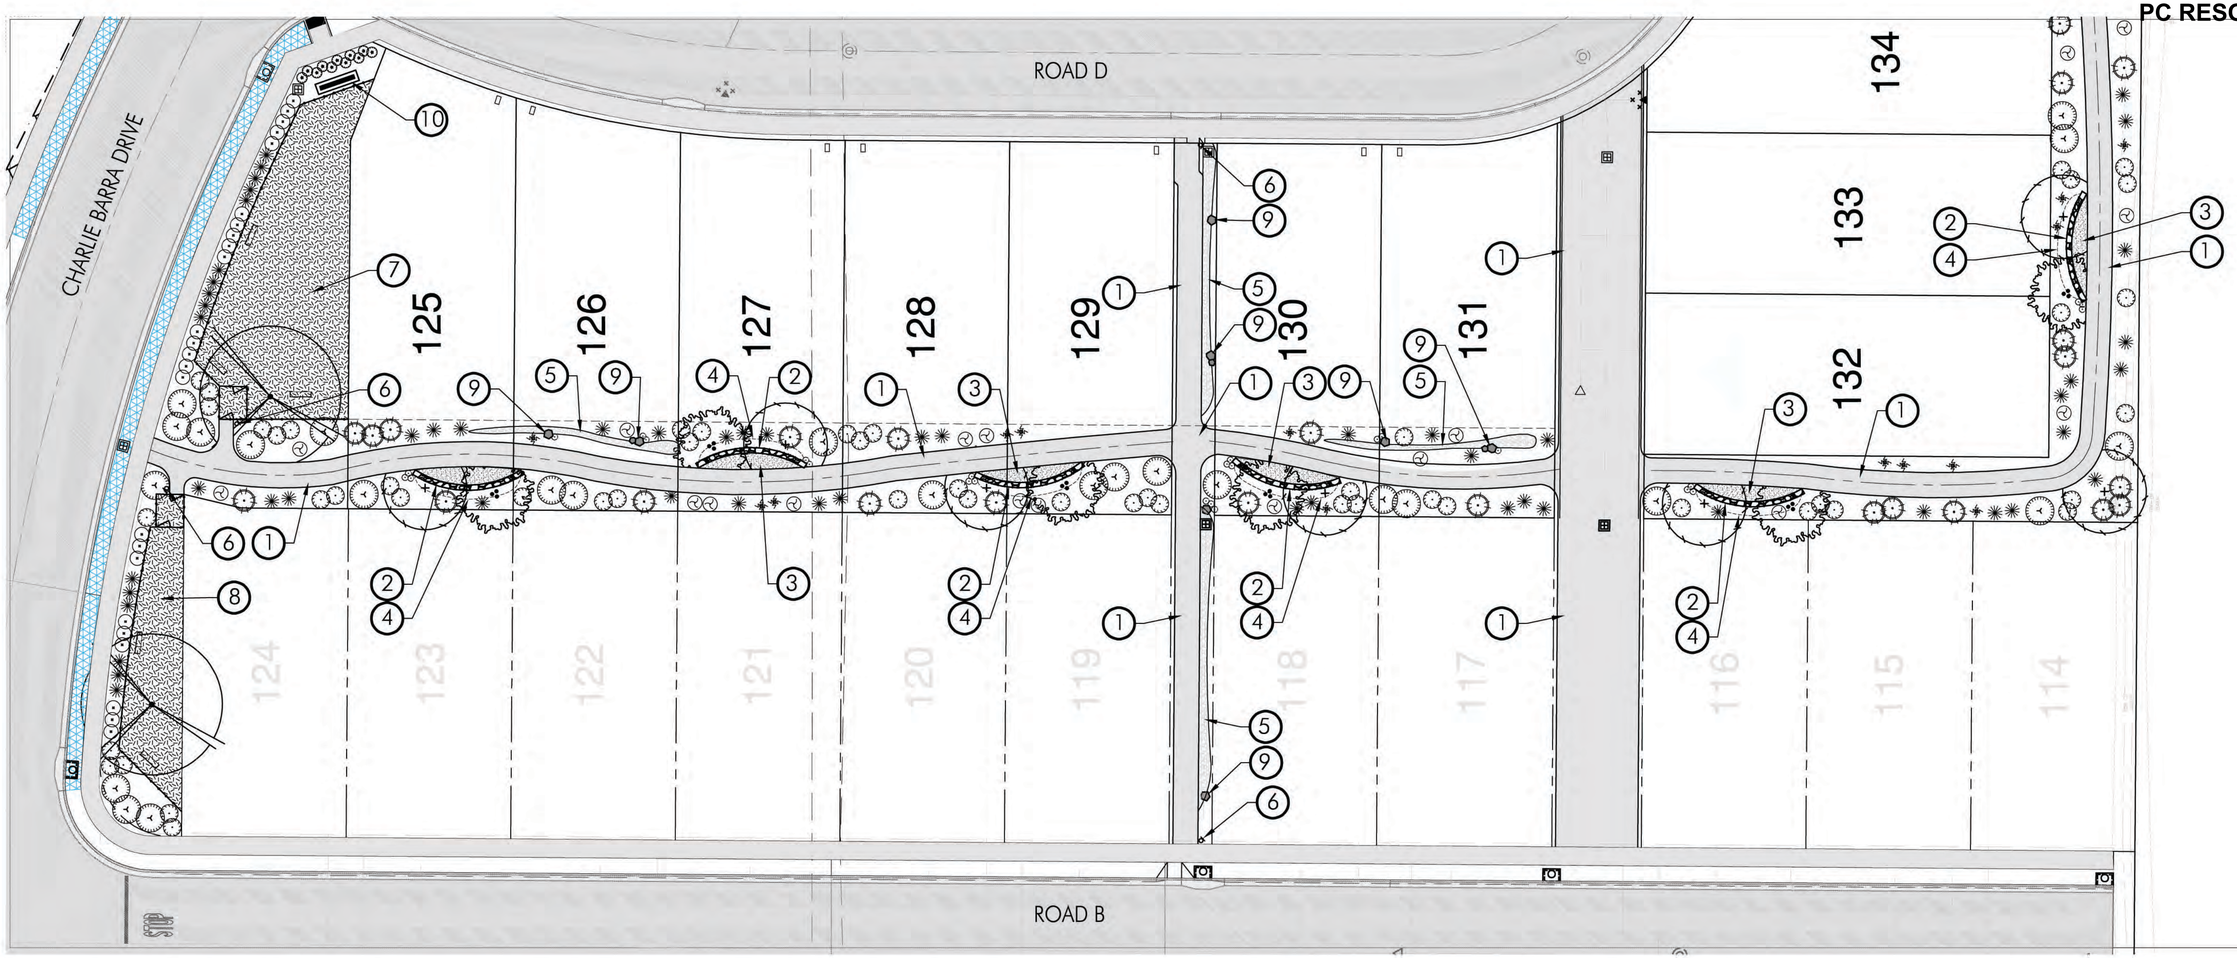

PLAN LEGEND

SYMBOL	DESCRIPTION
1	CONCRETE WALK. GRADES AND SECTION BY CIVIL.
2	DRYSTACK ROCK SEATWALL/ RETAINING WALL
3	CRUSHED ROCK
4	MOUNDING
5	COBBLE LINED SWALE
6	DOG WASTE STATION
7	LARGE DOG PARK WTIH FENCING AND BENCHES AND CRUSHED ROCK SURFACE
8	SMALL DOG PARK WTIH FENCING AND BENCHES AND CRUSHED ROCK SURFACE
9	LOCALLY SOURCED MOSS AND LICHEN COVERED FIELDSTONE BOULDERS- 30"- 36" DIAMETER (TYPICAL SYMBOL).
10	WELCOME SIGNAGE OPPORTUNITY. SIGN DESIGN AS YET TO BE DETERMINED.

SHRUB LIST

SYMBOL	BOTANICAL NAME/COMMON NAME	WATER USE	SIZE	QTY	REMARKS
SHRUBS					
	FORTNIGHT LILY DIETES IRIDOIDES	LOW	5 GAL.	125	SEE DETAIL 2 SHEET L-0.0.1
	RHAPHIOLEPIS UMBELLATA 'MINOR' DWARF YEDDA HAWTHORN	LOW	5 GAL.	24	SEE DETAIL 2 SHEET L-0.0.1
	SALVIA GREGII 'RED' RED FLOWERING AUTUMN SAGE	LOW	5 GAL.	59	SEE DETAIL 2 SHEET L-0.0.1
	ROSA X 'NOARE' FLOWER CARPET RED GROUNDCOVER ROSE	MED	5 GAL.	11	SEE DETAIL 2 SHEET L-0.0.1
	CISTUS X PULVERULENTUS 'SUNSET' MAGENTA ROCKROSE	LOW	1 GAL.	110	SEE DETAIL 2 SHEET L-0.0.1
	SALVIA X 'BEE'S BLISS' BEE'S BLISS SAGE	LOW	1 GAL.	47	SEE DETAIL 2 SHEET L-0.0.1
	ACHILLEA X 'MOONSHINE' MOONSHINE YARROW	LOW	1 GAL.	90	SEE DETAIL 2 SHEET L-0.0.1
	ARCTOSTAPHYLOS DENSIFOLORA 'HOWARD MCMINN' MCMINN MANZANITA	LOW	5 GAL.	60	SEE DETAIL 2 SHEET L-0.0.1
	HETEROMELES ARBUTIFOLIA TOYON	LOW	5 GAL.	6	SEE DETAIL 2 SHEET L-0.0.1
	AGAPANTHUS AFRICANUS LILY OF THE NILE	MED	1 GAL.	77	SEE DETAIL 2 SHEET L-0.0.1

TREE LIST

SYMBOL	BOTANICAL NAME/COMMON NAME	WATER USE	SIZE	QTY	REMARKS
TREES					
	QUERCUS LOBATA VALLEY OAK	LOW	15 GAL.	3	STANDARD FORM. SEE DETAIL 1 SHEET L-0.0.1
	QUERCUS SUBER CORK OAK	LOW	15 GAL.	2	STANDARD FORM. SEE DETAIL 1 SHEET L-0.0.1
	PISTACHIA CHINENSIS 'KIETH DAVIES' KEITH DAVIES CHINESE PISTACHE	LOW	15 GAL.	2	STANDARD FORM. SEE DETAIL 1 SHEET L-0.0.1
	LAGERSTROEMIA INDICA 'TUSCARORA' CRAPE MYRTLE	LOW	15 GAL.	12	STANDARD FORM. SEE DETAIL 1 SHEET L-0.0.1
	CERCIS CANADENSIS VAR. TEXENSIS 'OKLAHOMA' OKLAHOMA REDBUD	MED	15 GAL.	13	STANDARD FORM. SEE DETAIL 1 SHEET L-0.0.1

0 20 40

SCALE: 1" = 20'-0"

UNDERGROUND SERVICE ALERT of Northern California
Call: TOLL FREE
1-800-227-2600
TWO WORKING DAYS BEFORE YOU DIG

© BELLA VISTA LINEAR PARK

BISHO FIRTH LANDSCAPE ARCHITECTS, INC.
627 BROADWAY, SUITE 220,
CHICO, CALIFORNIA 95928
PHONE: (530) 899-1130
www.BFLAdesign.com
www.facebook.com/BFLAdesign

LICENSE

REGISTERED LANDSCAPE ARCHITECT
JASON B. BISHO #5926
EXP. 11-26
STATE OF CALIFORNIA

PRELIMINARY NOT FOR CONSTRUCTION

CONSULTANT

CLIENT
GUILLON INC
CONSTRUCTION
2550 LAKEWEST
DRIVE, STE 50

CHICO, CA 95928
530-513-3626

PROJECT

BELLA VISTA
SUBDIVISION
LINEAR PARK

SHEET TITLE
PRELIMINARY
PLANTING
PLAN

DATES

NO.	DESCRIPTION	DATE
--	PRELIM	5-8-25
--	REV PRELIM	6-18-25

Plot Date: June 27, 2025 - 3:50 pm

PROJECT NUMBERS
BFLA PROJECT #: 2431.3
RAR PROJECT #: 24074

SHEET NUMBER
L-0.4.2

File Name: Z:\BFLA (2400-2499)\2431.4 Bella Vista Linear Park\2431.4 CAD\2431.4 Prelim\2431.4 Prelim 6-27-25.dwg

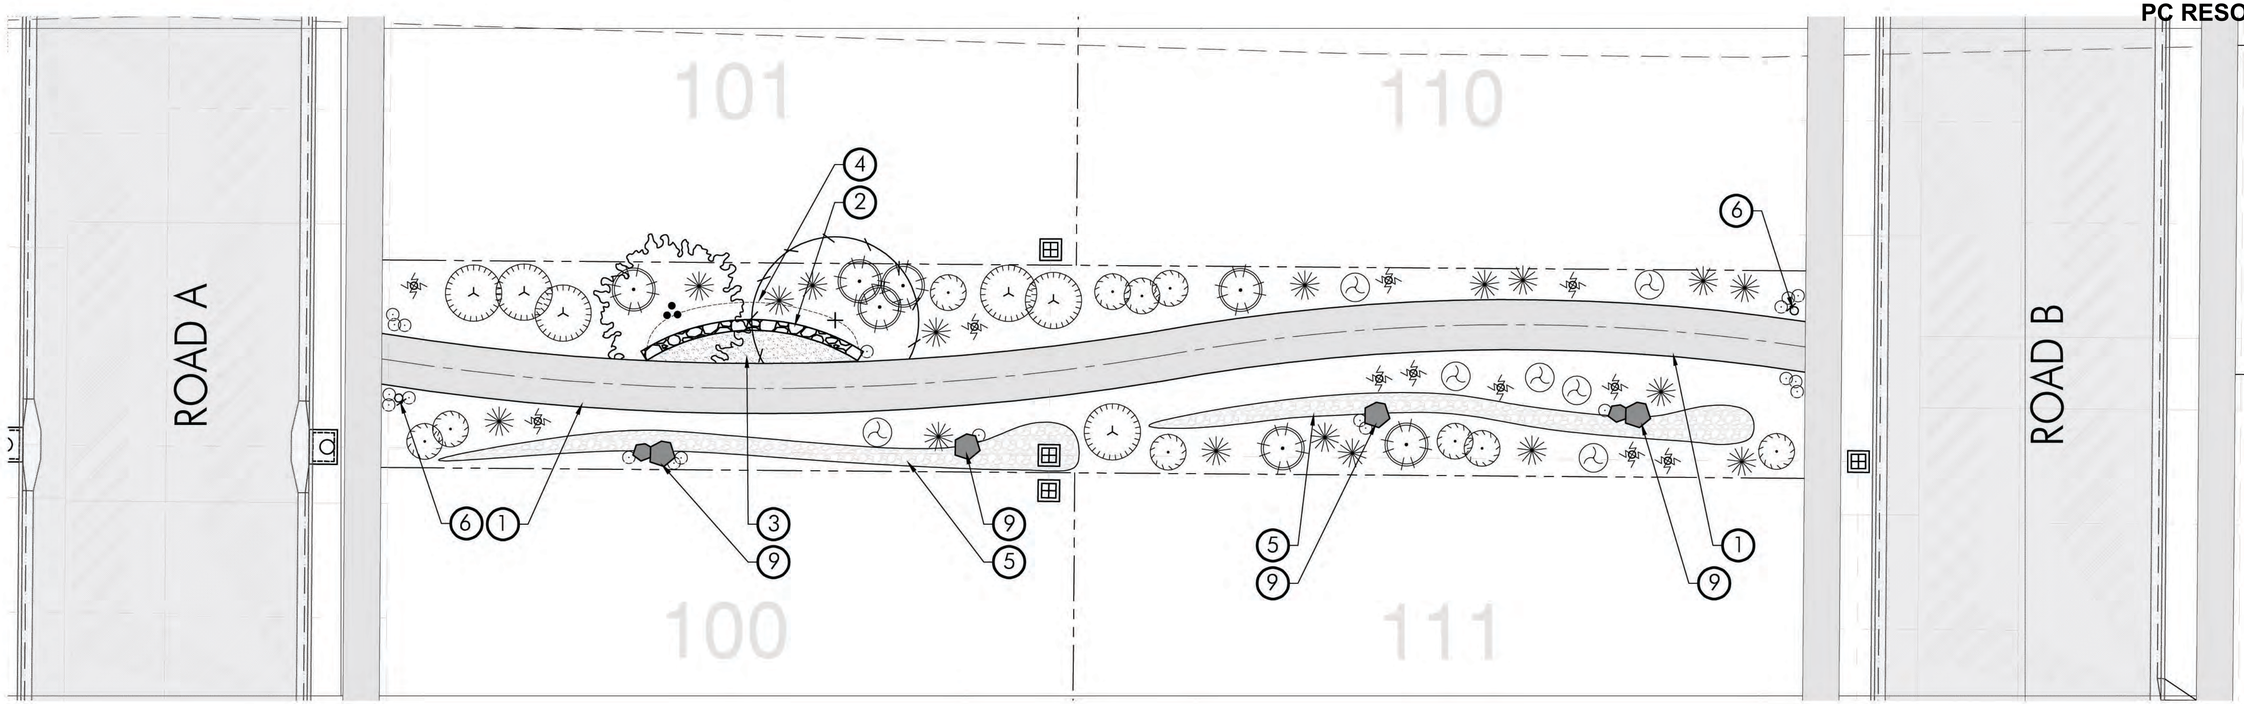

PLAN LEGEND

SYMBOL	DESCRIPTION
1	CONCRETE WALK. GRADES AND SECTION BY CIVIL.
2	DRYSTACK ROCK SEATWALL/ RETAINING WALL
3	CRUSHED ROCK
4	MOUNDING
5	COBBLE LINED SWALE
6	DOG WASTE STATION
7	LARGE DOG PARK WTIH FENCING AND BENCHES AND CRUSHED ROCK SURFACE
8	SMALL DOG PARK WTIH FENCING AND BENCHES AND CRUSHED ROCK SURFACE
9	LOCALLY SOURCED MOSS AND LICHEN COVERED FIELDSTONE BOULDERS- 30"- 36" DIAMETER (TYPICAL SYMBOL).
10	WELCOME SIGNAGE OPPORTUNITY. SIGN DESIGN AS YET TO BE DETERMINED.

SHRUB LIST

SYMBOL	BOTANICAL NAME/COMMON NAME	WATER USE	SIZE	QTY	REMARKS
SHRUBS					
	FORTNIGHT LILY DIETES IRIDOIDES	LOW	5 GAL.	125	SEE DETAIL 2 SHEET L-0.0.1
	RHAPHIOLEPIS UMBELLATA 'MINOR' DWARF YEDDA HAWTHORN	LOW	5 GAL.	24	SEE DETAIL 2 SHEET L-0.0.1
	SALVIA GREGII 'RED' RED FLOWERING AUTUMN SAGE	LOW	5 GAL.	59	SEE DETAIL 2 SHEET L-0.0.1
	ROSA X 'NOARE' FLOWER CARPET RED GROUNDCOVER ROSE	MED	5 GAL.	11	SEE DETAIL 2 SHEET L-0.0.1
	CISTUS X PULVERULENTUS 'SUNSET' MAGENTA ROCKROSE	LOW	1 GAL.	110	SEE DETAIL 2 SHEET L-0.0.1
	SALVIA X 'BEE'S BLISS' BEE'S BLISS SAGE	LOW	1 GAL.	47	SEE DETAIL 2 SHEET L-0.0.1
	ACHILLEA X 'MOONSHINE' MOONSHINE YARROW	LOW	1 GAL.	90	SEE DETAIL 2 SHEET L-0.0.1
	ARCTOSTAPHYLOS DENSIFOLORA 'HOWARD MCMINN' MCMINN MANZANITA	LOW	5 GAL.	60	SEE DETAIL 2 SHEET L-0.0.1
	HETEROMELES ARBUTIFOLIA TOYON	LOW	5 GAL.	6	SEE DETAIL 2 SHEET L-0.0.1
	AGAPANTHUS AFRICANUS LILY OF THE NILE	MED	1 GAL.	77	SEE DETAIL 2 SHEET L-0.0.1

TREE LIST

SYMBOL	BOTANICAL NAME/COMMON NAME	WATER USE	SIZE	QTY	REMARKS
TREES					
	QUERCUS LOBATA VALLEY OAK	LOW	15 GAL.	3	STANDARD FORM. SEE DETAIL 1 SHEET L-0.0.1
	QUERCUS SUBER CORK OAK	LOW	15 GAL.	2	STANDARD FORM. SEE DETAIL 1 SHEET L-0.0.1
	PISTACHIA CHINENSIS 'KIETH DAVIES' KEITH DAVIES CHINESE PISTACHE	LOW	15 GAL.	2	STANDARD FORM. SEE DETAIL 1 SHEET L-0.0.1
	LAGERSTROEMIA INDICA 'TUSCARORA' CRAPE MYRTLE	LOW	15 GAL.	12	STANDARD FORM. SEE DETAIL 1 SHEET L-0.0.1
	CERCIS CANADENSIS VAR. TEXENSIS 'OKLAHOMA' OKLAHOMA REDBUD	MED	15 GAL.	13	STANDARD FORM. SEE DETAIL 1 SHEET L-0.0.1

SOLAR INFLUENCE

NORTH

0 10 20

SCALE: 1" = 10'-0"

UNDERGROUND SERVICE ALERT
of Northern California
Call: TOLL FREE
1-800-227-2600
TWO WORKING DAYS BEFORE YOU DIG

BISHO FIRTH LANDSCAPE ARCHITECTS, INC.
627 BROADWAY, SUITE 220,
CHICO, CALIFORNIA 95928
PHONE: (530) 899-1130
www.BFLAdesign.com
www.facebook.com/BFLAdesign

LICENSE

REGISTERED LANDSCAPE ARCHITECT
JASON B. BISHO 5926
EXP. 11-26
STATE OF CALIFORNIA

PRELIMINARY NOT FOR CONSTRUCTION

CONSULTANT

CLIENT
GUILLON INC
CONSTRUCTION
2550 LAKEWEST
DRIVE, STE 50
CHICO, CA 95928
530-513-3626

PROJECT

BELLA VISTA
SUBDIVISION
LINEAR PARK

SHEET TITLE
PRELIMINARY
PLANTING
PLAN

DATES

NO.	DESCRIPTION	DATE
--	PRELIM	5-8-25
--	REV PRELIM	6-18-25

Plot Date: June 27, 2025 - 3:50 pm

PROJECT NUMBERS
BFLA PROJECT #: 2431.3
RAR PROJECT #: 24074

SHEET NUMBER
L-0.4.3

© BFLA ALL RIGHTS RESERVED

File Name: Z:\BFLA (2400-2499)\2431.4 Bella Vista Linear Park\2431.4 CAD\2431.4 Prelim\2431.4 Prelim 6-27-25.dwg

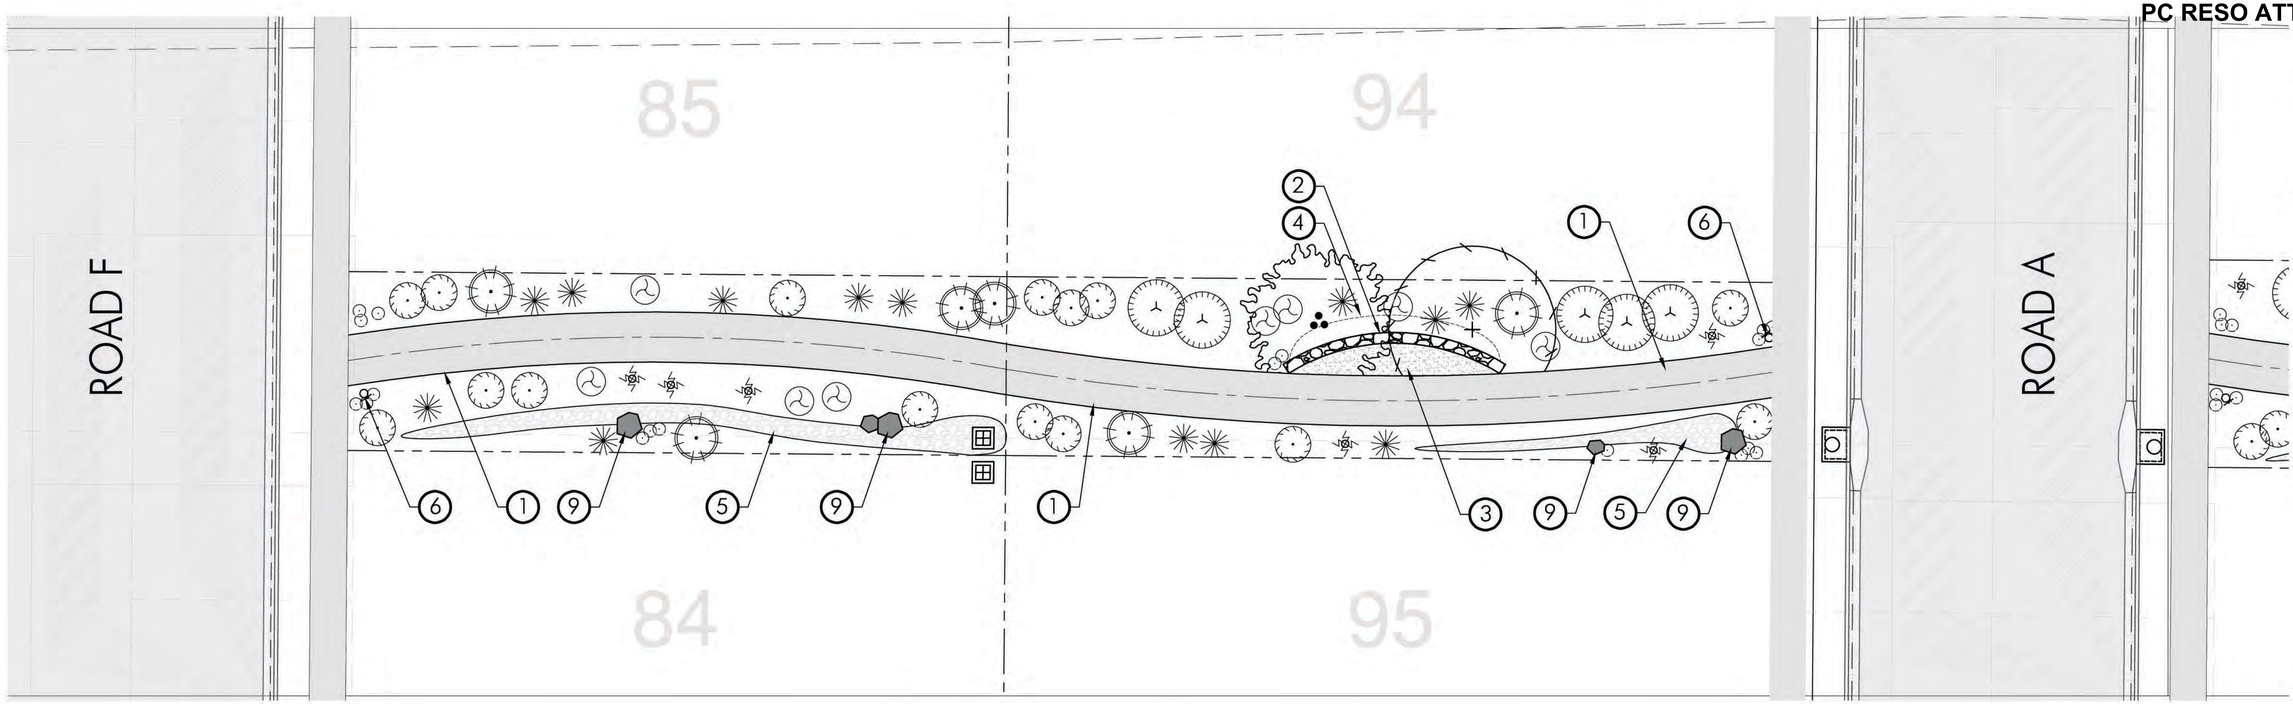

PLAN LEGEND

SYMBOL	DESCRIPTION
1	CONCRETE WALK. GRADES AND SECTION BY CIVIL.
2	DRYSTACK ROCK SEATWALL/ RETAINING WALL
3	CRUSHED ROCK
4	MOUNDING
5	COBBLE LINED SWALE
6	DOG WASTE STATION
7	LARGE DOG PARK WTIH FENCING AND BENCHES AND CRUSHED ROCK SURFACE
8	SMALL DOG PARK WTIH FENCING AND BENCHES AND CRUSHED ROCK SURFACE
9	LOCALLY SOURCED MOSS AND LICHEN COVERED FIELDSTONE BOULDERS- 30"- 36" DIAMETER (TYPICAL SYMBOL).
10	WELCOME SIGNAGE OPPORTUNITY. SIGN DESIGN AS YET TO BE DETERMINED.

SHRUB LIST

SYMBOL	BOTANICAL NAME/COMMON NAME	WATER USE	SIZE	QTY	REMARKS
SHRUBS					
	FORTNIGHT LILY DIETES IRIDOIDES	LOW	5 GAL.	125	SEE DETAIL 2 SHEET L-0.0.1
	RHAPHIOLEPIS UMBELLATA 'MINOR' DWARF YEDDA HAWTHORN	LOW	5 GAL.	24	SEE DETAIL 2 SHEET L-0.0.1
	SALVIA GREGII 'RED' RED FLOWERING AUTUMN SAGE	LOW	5 GAL.	59	SEE DETAIL 2 SHEET L-0.0.1
	ROSA X 'NOARE' FLOWER CARPET RED GROUNDCOVER ROSE	MED	5 GAL.	11	SEE DETAIL 2 SHEET L-0.0.1
	CISTUS X PULVERULENTUS 'SUNSET' MAGENTA ROCKROSE	LOW	1 GAL.	110	SEE DETAIL 2 SHEET L-0.0.1
	SALVIA X 'BEE'S BLISS' BEE'S BLISS SAGE	LOW	1 GAL.	47	SEE DETAIL 2 SHEET L-0.0.1
	ACHILLEA X 'MOONSHINE' MOONSHINE YARROW	LOW	1 GAL.	90	SEE DETAIL 2 SHEET L-0.0.1
	ARCTOSTAPHYLOS DENSIFOLORA 'HOWARD MCMINN' MCMINN MANZANITA	LOW	5 GAL.	60	SEE DETAIL 2 SHEET L-0.0.1
	HETEROMELES ARBUTIFOLIA TOYON	LOW	5 GAL.	6	SEE DETAIL 2 SHEET L-0.0.1
	AGAPANTHUS AFRICANUS LILY OF THE NILE	MED	1 GAL.	77	SEE DETAIL 2 SHEET L-0.0.1

TREE LIST

SYMBOL	BOTANICAL NAME/COMMON NAME	WATER USE	SIZE	QTY	REMARKS
TREES					
	QUERCUS LOBATA VALLEY OAK	LOW	15 GAL.	3	STANDARD FORM. SEE DETAIL 1 SHEET L-0.0.1
	QUERCUS SUBER CORK OAK	LOW	15 GAL.	2	STANDARD FORM. SEE DETAIL 1 SHEET L-0.0.1
	PISTACHIA CHINENSIS 'KIETH DAVIES' KEITH DAVIES CHINESE PISTACHE	LOW	15 GAL.	2	STANDARD FORM. SEE DETAIL 1 SHEET L-0.0.1
	LAGERSTROEMIA INDICA 'TUSCARORA' CRAPE MYRTLE	LOW	15 GAL.	12	STANDARD FORM. SEE DETAIL 1 SHEET L-0.0.1
	CERCIS CANADENSIS VAR. TEXENSIS 'OKLAHOMA' OKLAHOMA REDBUD	MED	15 GAL.	13	STANDARD FORM. SEE DETAIL 1 SHEET L-0.0.1

SOLAR INFLUENCE

NORTH

0 10 20

SCALE: 1" = 10'-0"

UNDERGROUND SERVICE ALERT of Northern California
Call: TOLL FREE
1-800-227-2600
TWO WORKING DAYS BEFORE YOU DIG

BISHO FIRTH LANDSCAPE ARCHITECTS, INC.
627 BROADWAY, SUITE 220,
CHICO, CALIFORNIA 95928
PHONE: (530) 899-1130
www.BFLAdesign.com
www.facebook.com/BFLAdesign

LICENSE

REGISTERED LANDSCAPE ARCHITECT
JASON B. BISHO #5926
EXP. 11-26
STATE OF CALIFORNIA

PRELIMINARY NOT FOR CONSTRUCTION

CONSULTANT

CLIENT
GUILLON INC CONSTRUCTION
2550 LAKEWEST DRIVE, STE 50
CHICO, CA 95928
530-513-3626

PROJECT
BELLA VISTA SUBDIVISION LINEAR PARK

SHEET TITLE
PRELIMINARY PLANTING PLAN

DATES

NO.	DESCRIPTION	DATE
--	PRELIM	5-8-25
--	REV PRELIM	6-18-25

Plot Date: June 27, 2025 - 3:50 pm

PROJECT NUMBERS
BFLA PROJECT #: 2431.3
RAR PROJECT #: 24074

SHEET NUMBER
L-0.4.4

© BFLA ALL RIGHTS RESERVED

File Name: Z:\BFLA (2400-2499)\2431.4 Bella Vista Linear Park\2431.4 CAD\2431.4 Prelim\2431.4 Prelim 6-27-25.dwg

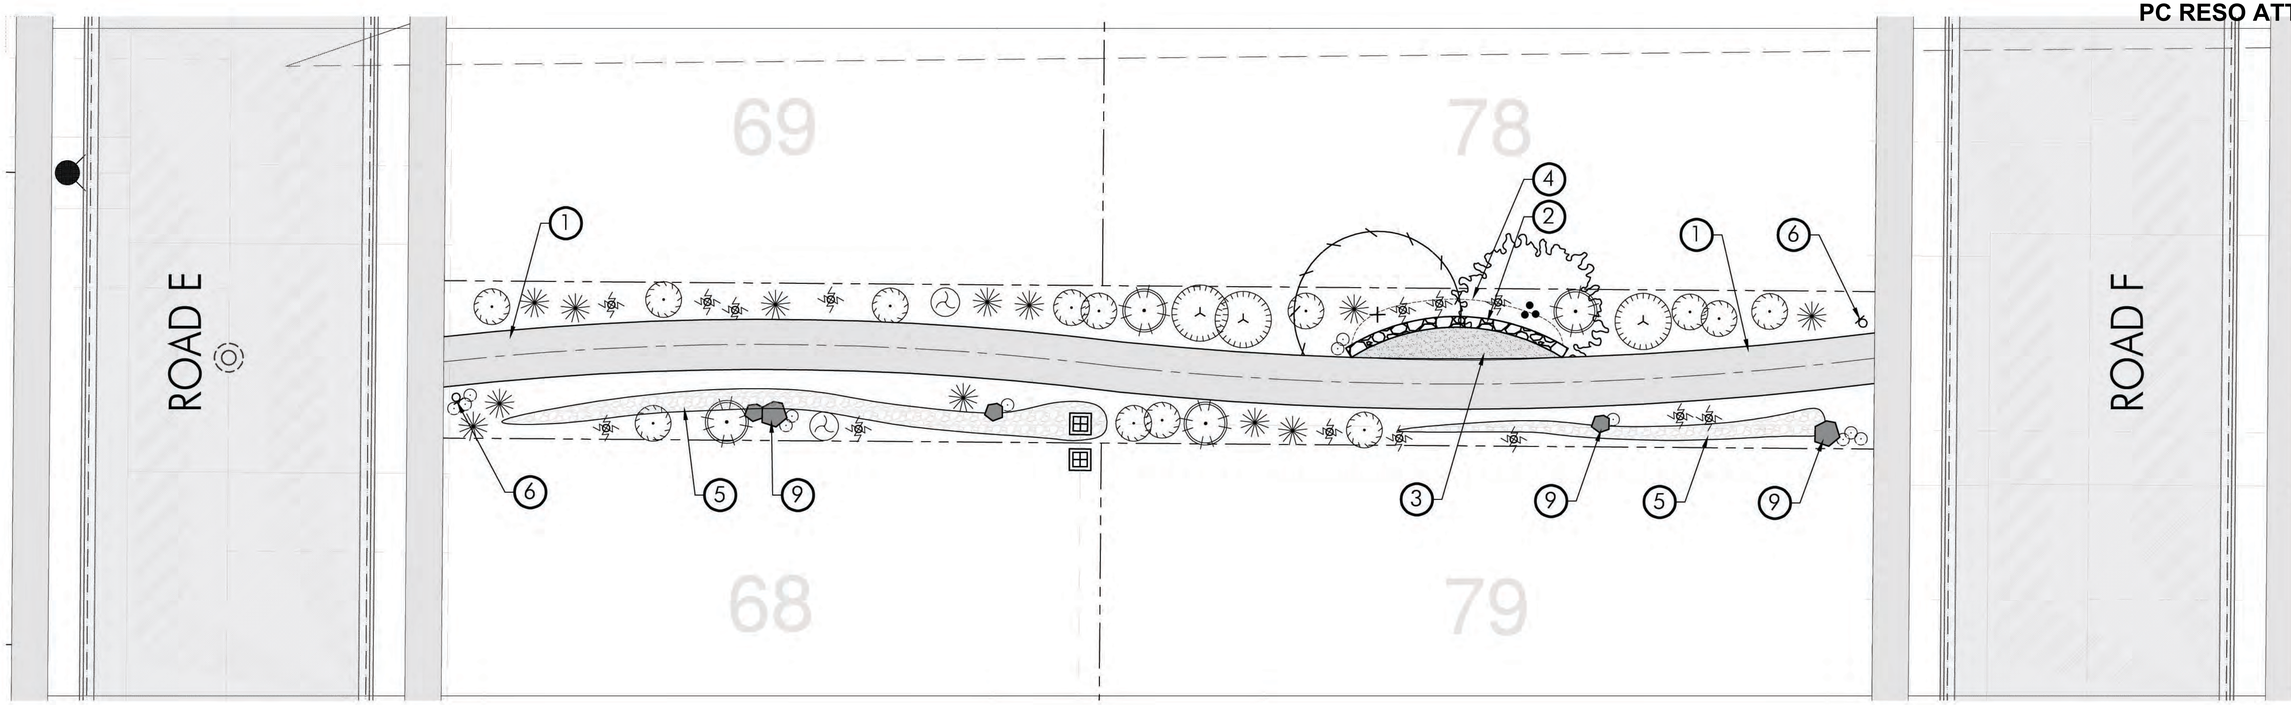

PLAN LEGEND

SYMBOL	DESCRIPTION
1	CONCRETE WALK. GRADES AND SECTION BY CIVIL.
2	DRYSTACK ROCK SEATWALL/ RETAINING WALL
3	CRUSHED ROCK
4	MOUNDING
5	COBBLE LINED SWALE
6	DOG WASTE STATION
7	LARGE DOG PARK WTIH FENCING AND BENCHES AND CRUSHED ROCK SURFACE
8	SMALL DOG PARK WTIH FENCING AND BENCHES AND CRUSHED ROCK SURFACE
9	LOCALLY SOURCED MOSS AND LICHEN COVERED FIELDSTONE BOULDERS- 30"- 36" DIAMETER (TYPICAL SYMBOL).
10	WELCOME SIGNAGE OPPORTUNITY. SIGN DESIGN AS YET TO BE DETERMINED.

SHRUB LIST

SYMBOL	BOTANICAL NAME/COMMON NAME	WATER USE	SIZE	QTY	REMARKS
SHRUBS					
	FORTNIGHT LILY DIETES IRIDOIDES	LOW	5 GAL.	125	SEE DETAIL 2 SHEET L-0.0.1
	RHAPHIOLEPIS UMBELLATA 'MINOR' DWARF YEDDA HAWTHORN	LOW	5 GAL.	24	SEE DETAIL 2 SHEET L-0.0.1
	SALVIA GREGII 'RED' RED FLOWERING AUTUMN SAGE	LOW	5 GAL.	59	SEE DETAIL 2 SHEET L-0.0.1
	ROSA X 'NOARE' FLOWER CARPET RED GROUNDCOVER ROSE	MED	5 GAL.	11	SEE DETAIL 2 SHEET L-0.0.1
	CISTUS X PULVERULENTUS 'SUNSET' MAGENTA ROCKROSE	LOW	1 GAL.	110	SEE DETAIL 2 SHEET L-0.0.1
	SALVIA X 'BEE'S BLISS' BEE'S BLISS SAGE	LOW	1 GAL.	47	SEE DETAIL 2 SHEET L-0.0.1
	ACHILLEA X 'MOONSHINE' MOONSHINE YARROW	LOW	1 GAL.	90	SEE DETAIL 2 SHEET L-0.0.1
	ARCTOSTAPHYLOS DENSIFOLORA 'HOWARD MCMINN' MCMINN MANZANITA	LOW	5 GAL.	60	SEE DETAIL 2 SHEET L-0.0.1
	HETEROMELES ARBUTIFOLIA TOYON	LOW	5 GAL.	6	SEE DETAIL 2 SHEET L-0.0.1
	AGAPANTHUS AFRICANUS LILY OF THE NILE	MED	1 GAL.	77	SEE DETAIL 2 SHEET L-0.0.1

TREE LIST

SYMBOL	BOTANICAL NAME/COMMON NAME	WATER USE	SIZE	QTY	REMARKS
TREES					
	QUERCUS LOBATA VALLEY OAK	LOW	15 GAL.	3	STANDARD FORM. SEE DETAIL 1 SHEET L-0.0.1
	QUERCUS SUBER CORK OAK	LOW	15 GAL.	2	STANDARD FORM. SEE DETAIL 1 SHEET L-0.0.1
	PISTACHIA CHINENSIS 'KIETH DAVIES' KEITH DAVIES CHINESE PISTACHE	LOW	15 GAL.	2	STANDARD FORM. SEE DETAIL 1 SHEET L-0.0.1
	LAGERSTROEMIA INDICA 'TUSCARORA' CRAPE MYRTLE	LOW	15 GAL.	12	STANDARD FORM. SEE DETAIL 1 SHEET L-0.0.1
	CERCIS CANADENSIS VAR. TEXENSIS 'OKLAHOMA' OKLAHOMA REDBUD	MED	15 GAL.	13	STANDARD FORM. SEE DETAIL 1 SHEET L-0.0.1

SOLAR INFLUENCE

NORTH

0 10 20

SCALE: 1" = 10'-0"

BISHO FIRTH LANDSCAPE ARCHITECTS, INC.
627 BROADWAY, SUITE 220,
CHICO, CALIFORNIA 95928
PHONE: (530) 899-1130
www.BFLAdesign.com
www.facebook.com/BFLAdesign

LICENSE

REGISTERED LANDSCAPE ARCHITECT
JASON B. BISHO #6926
EXP. 11-26
STATE OF CALIFORNIA

CONSULTANT

CLIENT
GUILLON INC
CONSTRUCTION
2550 LAKEWEST
DRIVE, STE 50
CHICO, CA 95928
530-513-3626

PROJECT
BELLA VISTA
SUBDIVISION
LINEAR PARK

SHEET TITLE
PRELIMINARY
PLANTING
PLAN

DATES

NO.	DESCRIPTION	DATE
--	PRELIM	5-8-25
--	REV PRELIM	6-18-25

Plot Date: June 27, 2025 - 3:51 pm

PROJECT NUMBERS
BFLA PROJECT #: 2431.3
RAR PROJECT #: 24074

SHEET NUMBER
L-0.4.5

UNDERGROUND SERVICE ALERT of Northern California
Call: TOLL FREE
1-800-227-2600
TWO WORKING DAYS BEFORE YOU DIG

© BFLA ALL RIGHTS RESERVED

File Name: Z:\BFLA (2400-2499)\2431.4 Bella Vista Linear Park\2431.4 CAD\2431.4 Prelim\2431.4 Prelim 6-27-25.dwg

Revised: December 3, 2025

Bella Vista
Inclusionary Housing Plan

PROPOSAL:
Mendocino County Code requires all residential projects that create two or more residential lots at the subdivision level to be subject to an Inclusionary Housing Ordinance (Mendocino County Code §20.238.). Residential projects that voluntarily comply with State Density Bonus laws are exempted from Mendocino County's Inclusionary Housing Requirements (Mendocino County Code §20.238.010 (B)).

In this instance, the Bella Vista subdivision utilizes State Density Bonus law by incorporating 42 residential lots that are specifically designated as accessible housing for senior citizens/age-restricted. The proposal also includes a commitment that 10 percent of the balance of the subdivision (non-senior lots), will be restricted to for-sale units for qualifying moderate-income households.

Notably, it is the developer's commitment to building these units that makes a developer eligible for a density bonus and design concessions from the County; the developer is not required to build more units than is allowed by the zoning district. (Gov. Code, §65915(f).) The developer is also seeking a reduction in development standards, as part of its density bonus. The request for a reduction in development standards is similar to that which was granted for previously approved project; 1) reduced minimum lot size, 2) reduced or eliminated setbacks, 3) permit double frontage lots, 4) permit flag lots, and 5) permit access easements.

Senior Housing
Under State law, a "senior citizen housing" development is restricted to qualifying residents who are 55 years of age or older in a senior citizen housing development that contains at least 35 residential units. The proposed age-restricted lots in the Bella Vista subdivision will be reserved for qualifying buyers who meet the requirements of §51.3 and § 1.12 of the California Civil Code.

Moderate Income Housing
The balance of the subdivision (i.e., the non-age restricted portion), will have a total of 10 percent of the housing units dedicated to buyers who initial qualify as a designated moderate-income household (Gov. Code, §65915(c)(2)).

Upon resale of the moderate-income homes, the seller of the unit shall retain the value of any improvements, the down payment and the seller's proportionate share of appreciation and the County shall participate in equity sharing as outlined in the Government Code (Gov. Code §65915(c)(2)). The developer is not seeking any financial incentives, fee waivers, reductions in dedications requirements and no public funds are being used to construct the moderate-income units, therefore no additional equity sharing or other regulations apply.

Cottage Details
As noted in the Mendocino County Housing Element Update (2019-2027), the senior population of the County (in this case noted as 65 or older) represents 20 percent of the County's population or 17,221 persons. Of that, 84 percent of the senior households in the unincorporated County own

their home, while 16 percent are renters. In addition, 3,025 seniors, or approximately 63 percent, live alone in the unincorporated portions of the County.

Senior households may have special housing needs due to fixed or limited incomes, increased health care cost, or physical limitations. Many seniors have limited funds for housing, housing repairs or modifications, or assistance for everyday living. As noted in the Housing Element, because some seniors require proximity to health care or supportive services, priority should be given to housing opportunities in more urbanized areas.

One goal of the Cottages is to cater to this growing demographic that consists of adults that are nearing or at retirement age. Although some individuals remain in their homes throughout retirement, this demographic group is more inclined to "trade down" to smaller homes. Trading down has the effect of creating housing opportunities for younger generations

This type of cottage neighborhood creates a setting in which watchfulness is increased and neighbors are on a first-name basis. Residents take part in a higher level of care and oversight of the grounds and each other, thereby enhancing the sense of security, identity and wellbeing. Because of the shared space and the daily flow of life through the site, nearby neighbors who offer 'nodding hellos', or stop to chat on the porch. These casual conversations can eventually grow to caring relationship and a meaningful sense of community, fostering a high quality of life.

The Cottages at Bella Vista will accommodate a variety of lot sizes and contain vehicle, pedestrian and landscape easements, rather than common interest areas. The homes themselves will range from 900 square feet to approximately 1,400 square feet. They will be single story and a maximum of 22' in height. Homes are designed to allow individuals to age in place, with such subtle details as zero thresholds and wider hallways as well as accessible bathrooms, door hardware, etc.

The homes will be placed on their respective lots in a manner to allow all lots access to shared open areas and internal walkways. Parking will be provided on each lot, as well as within the roadway easement. The design of the cottages will make them feel and look like part of the overall project, while also providing for a separate livable community.

The senior housing site itself will be secured, with individual homes around the perimeter of the site and fencing in between them. The site will also feature a vehicle access with the main entrance off of Charlie Barra Road (north entrance) to provide access to residents, service vehicles and guests.

The private outdoor areas will be extended just beyond the footprint of the individual homes. These areas will be secured with a small fence and will be large enough to accommodate a private porch. This private area will accommodate individual personal desires, such as an area for a dog or outdoor furniture. Private outdoor areas will be maintained by the individual homeowner.

The shared areas will consist of pedestrian path that runs in an east-west direction, connecting the senior neighborhood to the pedestrian path that is located within the greater Bella Vista project. This path will also connect to the Cottage Park within the senior neighborhood, as well as Neighborhood Park that abuts the senior neighborhood on its eastern border.

Cottage Park will include a pavilion with features designed to encourage socializing among the residents of the senior neighborhood. The pavilion will contain, at minimum, an approximately 300 square feet of solid roof area and with flat work (pavement) extending out for an additional 250 square feet.[1] This extension would allow for the pavilion to have both shaded and unshaded active use area to host events and gatherings. The pavilion area will be connected to other improvements within Cottage Park through pedestrian pathways, further expanding the connectivity and usability of the area, beyond the immediate footprint of the pavilion.

The space within the pavilion will, at minimum, have an outdoor ceiling fan, an electric space heater, and lights-all of which will be on timers. Improvements to this space will include columns that are enhanced with stone wainscoting, seating areas incorporated into one side of the perimeter, and a version of privacy slats or wall will be incorporated on another side. A countertop installed on one side of the perimeter will feature a grill. Outdoor furniture will also be present, but not affixed to the ground so that users may move and organize the furniture to accommodate their specific needs. The pavilion will contain partitioned walls, allowing the structure to be opened or closed depending on the users' preference.

The shared spaces will be maintained by the Homeowners Association through a third-party landscape company to ensure plant life survivability, consistency of maintenance and aesthetics preservation.

Moderate Income Housing Details

The moderate-income homes will be built in Phase 2 as the senior housing units will be constructed within Phase 1. The location of the moderate-income lots will be identified on the Subsequent Final Map for each phase and the residential design and landscaping for the moderate-income units will be established on the Master Building Design Plan and Landscape Plan to be submitted in conjunction with each Subsequent Final Map.

The design of the moderate-income homes will be the same as those elsewhere within the non-age-restricted portion of the project, with street appearance, exterior finishes and structure size mirroring those found within the overall project.

Project Detail	**Gardens Gate – As Approved**	**Bella Vista – As Modified**
Number of Total Lots	197	166
Number of Gross Acres	46 Acres	48.8 Acres
Total Density	4.3 Units Per Acre	4.72 Units Per Acre
Smallest Lot	775 Square Feet	3,110 +/- Square Feet

[1] *Note: A condition of approval for the Amended Tentative Map requires that: "The Subdivision Improvement Plans for the Senior Neighborhood shall include a covered pavilion within the Cottage Park that is a minimum of 630 square feet in size and includes an outdoor ceiling fan, electric space heater(s), lighting and a counter with a grill. Moveable partitions shall be provided so that the pavilion can be enclosed in inclement weather."*

Largest Lot	20,104 square Feet	11,761 Square Feet
Parkland Dedication	2.31 Acres	3.85 Acres
Private Common Area	0 Acres	0.519 Acres
Total Open Space Areas	2.31 Acres	3.85 Acres
Parkland Improvements	Baseball/Soccer Field Picnic Tables Play Structure Walking Path Trees and Landscaping	Youth Sports Field Picnic Tables Play Structure Walking Path Trees and Landscaping
Access Points from South State Street	2	2
Future Connectivity to the South	5	2
Compliance with IHO	State Density Bonus Law	State Density Bonus Law
Type of SDBL Housing Units	36 Moderate Income Units	42 Age Restricted Units and 10% of traditional lots dedicated to Moderate Income buyers.
Overall Housing Dedicated to SDBL Compliance	18 Percent	30 Percent
Reduction in Development Standards:	1. Reduced minimum lot sizes. 2. Reduced or eliminate setbacks. 3. Permit double frontage lots. 4. Permit Flag lots.	1. Reduced minimum lot sizes. 2. Reduced or eliminate setbacks. 3. Permit double frontage lots 4. Permit Flag lots 5. Permit Access Easements 6. Modify standards for fencing on street frontages

General Plan and Ukiah Valley Area Plan

The Housing Element of the Mendocino County General Plan calls for the development of housing, including Policies and Actions that are specific to seniors:

POLICY 3.1 Encourage the development of an adequate supply of housing and range of housing densities and types to meet the diverse needs of County residents.

- Action 3.1a Work with developers to include a variety of housing types, such as smaller single-family homes, second units, duplexes, and multi-family units, including rental units for lower-income large families and developments exceeding ten residential units, during pre-subdivision consultation and through the Inclusionary Housing development planning process. Consider development incentives such as reduced setbacks, density bonuses, fee assistance, etc.

- Action 3.1b Evaluate the potential for reduced lot sizes or increased residential densities on land classified Rural Community, Mixed Use, Suburban Residential, and Commercial.

- Action 3.5c Provide priority processing by County staff and hearing boards for affordable housing units or special needs housing or supporting infrastructure.

POLICY 4.3 Encourage a range of housing types to address the housing needs of the County's special needs populations, such as seniors, single-parent families, large families, individuals with disabilities, the homeless, Native Americans, and farmworkers.

- Action 4.3: Recognize that the County's aging population will require affordable housing in areas that have access to senior citizen appropriate services. Remote rural communities cannot presently provide adequate services to meet the special needs of senior citizens.

The Ukiah Valley Area Plan calls for the development of housing, including the following Goals and Policies that are specific to seniors:

Goal LU.1: Create compact, mixed-use, and well-balanced communities that can achieve this plan's principles of sustainability.

- Policy: LU 1.1: Promote development and building practices that support healthy communities.

- Policy LU1.3: Promote suitable located housing and services for a range of ages and incomes within the Ukiah Valley.

- Policy LU 1.3d: Diversified Neighborhoods. Encourage the development of well-integrated neighborhoods of single-family and multi-family homes that include owner-occupied and rental housing units in single use and mixed-use environments, with a range of densities and affordability levels.

- Policy LU 1.3e: Residential Areas. Allow residential development in a variety of locations that offer a range of housing densities and housing types.

COUNTY OF MENDOCINO

DEPARTMENT OF PLANNING AND BUILDING SERVICES

860 NORTH BUSH STREET • UKIAH, CALIFORNIA 95482
752 SOUTH FRANKLIN STREET • FORT BRAGG, CALIFORNIA 95437

JULIA KROG, DIRECTOR
PHONE: 707-234-6650
FAX: 707-463-5709
FB PHONE: 707-964-5379
FB FAX: 707-961-2427
pbs@mendocinocounty.gov
www.mendocinocounty.gov/pbs

ADDENDUM TO A CERTIFIED ENVIRONMENTAL IMPACT REPORT

The County of Mendocino, California, does hereby prepare, declare and publish this Second Addendum to a certified Environmental Impact Report (EIR) for the following described project:

PROJECT NAME: **Bella Vista Subdivision** (formerly known as "Garden's Gate Subdivision")
PROJECT NO.: **#S 2020-0001** (original file number: #S 3-2005)
SCH NO.: **2007052006**

This Second Addendum to the certified Final EIR for the Garden's Gate Subdivision evaluates a proposal to modify the approved and fully entitled Garden's Gate Subdivision project (approved by the Mendocino County Board of Supervisors on October 6, 2009, as amended on April 27, 2010) and the subsequent modification for the Bella Vista Subdivision project (approved by the Mendocino County Board of Supervisors on April 11, 2023) and Addendum to the Final EIR related thereto. The current property owner (Rancho Yokayo, L.P.) and applicant (Guillon, Inc.) have filed an application to modify the project approvals. The revised project will continue to be known as the "Bella Vista Subdivision."

The requested modifications include amendments to the Bella Vista Subdivision Vesting Tentative Map (Subdivision Modification #S_2020-0001) and Restated Development Agreement (DEV_2020-0001). The current modification request consists of an Amended Vesting Tentative Map that reduces the number of lots to 166 residential parcels, modifies the overall design of the map, and requests deletion of portions of Condition of Approval 55. Exceptions to the Division of Land Regulations and County Zoning Ordinance were approved under the prior modification and the applicant requests an additional design concession to allow for rear yard setbacks to be reduced from 20 feet to 15 feet. The total number of residences will be decreased from 171 to 166 (decrease of 5 units). The number of single-family lots will be decreased from 132 to 124 (decrease of 6 single family lots) and the number of age-restricted lots will be increased from 39 to 42 (increase of 3 age-restricted lots). The total park area has increased from 2.81 acres to 3.85 acres. The current modification request is referred to as the “Second Modified Project” throughout the Second EIR Addendum.

The County of Mendocino Department of Planning & Building Services has reviewed the proposed modifications to the project and, on the basis of the whole record before it, has determined that there is no substantial evidence that the Second Modified Project, as identified in the attached Second EIR Addendum, would have a significant effect on the environment beyond that which was evaluated in the certified EIR and previously adopted EIR Addendum. A supplemental or subsequent EIR is not required pursuant to the California Environmental Quality Act of 1970 (Section 21000, et seq., Public Resources Code of the State of California).

The Second Addendum to a certified EIR has been prepared pursuant to Title 14, Sections 15162 and 15164 of the California Code of Regulations. It may be reviewed at the offices of the Planning & Building Services Department, 860 North Bush St., Ukiah, California 95482 during public counter hours, or on the County's website at: https://www.mendocinocounty.gov/departments/planning-building-services/environmental-impact-reports or https://www.mendocinocounty.gov/departments/planning-building-services/boards-and-commissions/public-hearing-bodies/planning-commission.

Date: December 5, 2025

By:_____
Julia Krog, Director of Planning & Building Services
County of Mendocino, California

This page is intentionally left blank

Second Addendum to Final Environmental Impact Report

for the Garden's Gate Subdivision

(renamed "Bella Vista Subdivision")

SCH No. 2007052006

Mendocino County, California

Mendocino County

Department of Planning & Building Services
860 North Bush St.
Ukiah, CA 95482
(707)234-6650
Contact: Julia Krog, Director

December 2025

This page is intentionally left blank

TABLE OF CONTENTS

1. FILE NUMBER/PROJECT NAME ***1***
2. PROJECT LOCATION ***1***
3. EXISTING PLAN DESIGNATIONS AND ZONING ***1***
4. PROJECT DISCUSSION ***1***
4.1 Garden's Gate Project - Background **1**
4.2 Summary of Significant & Unavoidable Impacts identified in FEIR **2**
4.3 Bella Vista Project – Background **2**
4.4 Proposed Amendments to Project Approvals **2**
5. APPROACH TO CEQA ANALYSIS ***4***
5.1 "Substantial Changes in the Project" Standard **5**
5.2 "Substantial Changes in the Circumstances" Standard **6**
5.3 "New Information of Substantial Importance" Standard **6**
6. ENVIRONMENTAL FACTORS ***7***
6.1 Geology, Seismicity and Soils (FEIR, Chapter 3.1) **7**
6.2 Hydrology and Water Quality (FEIR, Chapter 3.2) **9**
6.3 Biological Resources (FEIR, Chapter 3.3) **13**
6.4 Cultural Resources and Tribal Cultural Resources (FEIR, Chapter 3.4) **17**
6.5 Transportation (FEIR, Chapter 3.5) **18**
6.6 Air Quality (FEIR, Chapter 3.6) **20**
6.7 Energy & Greenhouse Gas Emissions (FEIR, Chapter 3.6) **23**
6.8 Noise (FEIR, Chapter 3.7) **25**
6.9 Aesthetics, Light and Glare (FEIR, Chapter 3.8) **27**
6.10 Utilities and Service Systems (FEIR, Chapter 3.9) **29**
6.11 Public Services (FEIR, Chapter 3.9) **30**
6.12 Recreation (FEIR, Chapter 3.9) **31**
6.13 Hazards and Hazardous Materials (FEIR, Chapter 3.9) **32**
6.14 Wildfire (FEIR, Chapter 3.9) **34**
6.15 Land Use and Planning (FEIR, Chapter 3.10) **35**

Exhibits:

1. Regional Location Map
2. Site Location Map
3. Zoning Designations Map
4. Airport Combining Zone Map
5. Garden's Gate Subdivision Vesting Tentative Map
6. Garden's Gate Draft and Final EIRs (hyperlink to online documents)

7. Bella Vista Approved Amended Vesting Tentative Map
8. Resolution No. 23-074 – Approval of Bella Vista EIR Addendum
9. Proposed Amended Vesting Tentative Map dated March 2025

BELLA VISTA SUBDIVISION (#S 2020-0001)
Second Addendum to the Garden's Gate Subdivision Environmental Impact Report
SCH No. 2007052006

1. FILE NUMBER/PROJECT NAME

Subdivision Modification (#S 2020-0001) - Bella Vista Subdivision
Development Agreement Amendment (#DEV_2020-0001)

2. PROJECT LOCATION

The project site is located at 3000 South State Street, in the unincorporated area of Mendocino County, California, just south of the Ukiah city limits (Exhibit 1: Regional Location Map). The site is bounded by South State Street (CR# 104A) and commercial and industrial uses to the east; Gobalet Lane (private road) and residential uses to the north; private lands and rural residential uses to the east; and agricultural, residential and institutional uses to the south. The project site is located on the *Elledge Peak*, *California* United States Geological Survey (USGS) 7.5-minute Quadrangle, (Latitude 39.112° N; Longitude -123.200° E).

The project site is assigned four Assessor's Parcel numbers: 184-110-28 (4.48± acres); 184-110-21 (0.67± acre); 184-110-29 (15.19± acres); 184-120-01 (29.18± acres) (Exhibit 2: Site Location Map).

The project site is currently undeveloped. The east end of the site is grassland that was previously used for agricultural purposes. West of this is a 28-acre fallow area that, until recently, was used as a vineyard that extended to the base of the western hills. The vineyard was removed in 2021. The west end of the site includes the lower portion of a wooded hillside. Cleland Mountain Creek, an intermittent tributary to the Russian River, traverses 280 feet of the site adjacent to the northwestern property boundary. The site is not under a Williamson Act contract.

3. EXISTING PLAN DESIGNATIONS AND ZONING

The Mendocino County General Plan and the Ukiah Valley Area Plan assign two separate land use classifications to the project site. The easternmost two-thirds of the property is classified Suburban Residential (SR) and the western third is classified Rural Residential (RR). The Mendocino County Inland Zoning Code assigns three zoning classifications to the property. A swath adjacent to South State Street is zoned Multiple-Family Residential (R-3), the central portion is zoned Suburban Residential (SR) and the westernmost portion is zoned Rural Residential (RR-5) (Exhibit 3: Zoning Designations). The property is within the Airport Zone combining district (Exhibit 4: Airport Combining Zone Map).

4. PROJECT DISCUSSION

4.1 Garden's Gate Project - Background

On November 14, 2006, the Board of Supervisors adopted Resolution No. 06-216 authorizing a density bonus application and concessions for the 197-unit Garden's Gate residential project. On October 6, 2009, the Board adopted Resolution No. 09-230 certifying the final Environmental Impact Report for the Garden's Gate Subdivision Project ("FEIR"). The Board also adopted Resolution No. 09-230 approving a Vesting Tentative Subdivision Map (#S 3-2005), Project Site Plan, Project Phasing Plan, Master Building Plan and Inclusionary Housing Agreement. On October 20, 2009, the Board adopted Ordinance 4229 approving the Garden's Gate Development Agreement. The Board subsequently amended the Development Agreement on July 13, 2010 by adoption of Ordinance 4264. Collectively, these actions are referred to as the "Project Approvals." The Project Approvals are summarized in Table 1: Summary of Project Approvals and Requested Modifications.

The approved Vesting Tentative Subdivision Map is shown in Exhibit 5: Garden's Gate Subdivision Vesting Tentative Map. The Garden's Gate project includes 197 single family dwellings, two parks, and associated streets and infrastructure on a 46.1-acre site (including a 13.1-acre remainder parcel). The residential uses include 123 detached units and 74 attached townhouses in two- and four-unit structures. The project includes one- two- and three-story components.

4.2 Summary of Significant & Unavoidable Impacts identified in FEIR

On October 6, 2009, the Mendocino County Board of Supervisors adopted Resolution No. 09-230 certifying the Final Environmental Impact Report for the Garden's Gate Subdivision Project ("FEIR"), making findings regarding project impacts, and adopting a Statement of Overriding Considerations. The resolution identifies the following significant, unavoidable adverse impacts:

(a) Constructing the project will emit at least the equivalent of 7,388 tons of carbon dioxide into the atmosphere. Therefore, the project will be an increment of a significant and unavoidable cumulative impact on Global Climate Change (Impact 3.6-B).

(b) Future residential use of the project will emit the equivalent of approximately 2,589 tons of carbon dioxide per year. The emissions can be reduced by recommended mitigation measures, but the emissions will remain above the zero net increase significance threshold. Therefore, the project will be an increment of a significant and unavoidable cumulative impact on Global Climate Change (Impact 3.6-F).

(c) The project will convert 31 acres of Prime Farmland and 2 acres of Unique Farmland to non-agricultural use. (Impact 3.10-A).

The Statement of Overriding Considerations found that the benefits of the project outweigh the significant impacts due to the following considerations:

(a) The benefits of the project in providing housing outweigh the impacts associated with the emission of greenhouse gases during project construction and during future residential use of the project site, since there is no way that any new development could feasibly occur in the County or the State if it was required to have no new emissions.

(b) The benefits of the project in providing housing outweigh the impacts associated with the loss of Prime Farmland and Unique Farmland to non-agricultural use since the project site has been designated and zoned for residential use since 1981 and there is little developable land available for the development of new housing to meet demand that does not involve loss of agricultural land in the Ukiah Valley.

4.3 Bella Vista Project – Background

On April 11, 2023, the Mendocino County Board of Supervisors adopted Resolution No. 23-074, approving and adopting an Addendum to the Gardens Gate EIR and an Amended Mitigation Monitoring & Reporting Program. The Board of Supervisors also adopted Resolution No. 23-075 approving an Amended Vesting Tentative Subdivision Map, Inclusionary Housing Plan, Project Design Guidelines, and Final Findings and Conditions of Approval. On April 11, 2023, the Board of Supervisors also adopted Ordinance No. 4520 memorializing the approval of the Restated Development Agreement into County Code. Collectively, these actions are referred to as the "Modified Project Approvals." The Modified Project Approvals are summarized in Table 1: Summary of Project Approvals and Requested Modifications.

The approved Vesting Tentative Subdivision Map is shown in Exhibit 7: Bella Vista Approved Amended Vesting Tentative Map. The Bella Vista project included 171 dwelling units on 48.8-acre site, divided into residential lots, including streets, parks and private and common areas. The overall development was programmed for 132 single family lots and 39 age-restricted lots. The Bella Vista Project was to include 2.81 acres of open space and park areas, with a Neighborhood Park of 1.99 acres, a Linear Park of 0.58 acres, and a Cottage Park of 0.24 acres.

4.4 Proposed Amendments to Project Approvals

The current property owner (Rancho Yokayo, L.P.) and applicant (Guillon, Inc.) have filed an application to modify the following components of the Modified Project Approvals:

- Bella Vista Subdivision Vesting Tentative Map (Subdivision Modification #S_2020-0001)
- Bella Vista Restated Development Agreement, including a Restated Inclusionary Housing Agreement

The proposed modifications to the Project Approvals for the Bella Vista project are referred to in this document as the "Second Modified Project" and are summarized in Table 1: Summary of Project Approvals and Requested Modifications under the “Requested Modifications” heading.

Table 1 - Summary of Project Approvals and Requested Modifications

	Project Approvals (Garden's Gate)	**Modified Project** (Bella Vista)	**Requested Modifications** (Second Modified Project - Bella Vista)
Acreage	46.1 acres, includes: ▪ 4.48 acres along South State Street is not included in the project ▪ 13.1-acre remainder parcel	48.8 acres, includes: ▪ 1.68 acres (Lot 4 of Tract 261) is removed from the map. ▪ Area along South State Street is included in the Modified Project, with the exception of 1.59-acre (68,219 SF) "Parcel A" at northeast corner ▪ 12.19-acre remainder parcel	48.8 acres, includes: ▪ 1.68 acres (Lot 4 of Tract 261) is removed from the map. ▪ Area along South State Street is included in the Modified Project, with the exception of 1.004-acre "Parcel A" at northeast corner ▪ 1.44 acres Undeveloped Parcel “M” ▪ 12.19-acre remainder parcel
Number of residential lots	197 lots ▪ 123 single family lots ▪ 74 townhome lots	171 lots ▪ 132 single family lots ▪ 39 senior lots	166 lots ▪ 124 single family lots ▪ 42 senior lots
Average Lot Size	▪ Single-family: 3,774 SF ▪ Townhomes: 2,125 SF	▪ Single-family: 6,219 SF ▪ Age-restricted: 4,907 SF	▪ Single-family: 5,410 SF ▪ Age-restricted: 4,709 SF
Circulation	Two access points to South State Street: ▪ Roundabout at main entry ▪ Connection via Gobalet Lane (200' north of proposed Roundabout)	Two access points to South State Street: ▪ Roundabout at main entry ▪ New south entry street (600' south of roundabout)	Two access points to South State Street: ▪ Roundabout at main entry ▪ New south entry street (600' south of roundabout)
Parks	Total Park area: 2.31 acres ▪ Park A: 0.9 acres ▪ Park B: 1.4 acres	Total Park area: 2.81 acres ▪ Neighborhood Park: 1.99 acres ▪ Linear Park: 0.58 acres (930 linear feet of multi-use trail) ▪ Cottage Park: 0.24 acre	Total Park area: 3.855 acres ▪ Neighborhood Park (Parcel “B”): 1.945 acres ▪ Parcel “C” Park (age-restricted): 0.061 acres ▪ Parcel “G” Park: 0.157 acres ▪ Linear Park (Parcels “E”, “F”, “H”, “I”, “J”, “K”, “N”, and Easements 1 and 2): 1.173 acres (2,400 linear feet of multi-use trail)

	Project Approvals (Garden's Gate)	**Modified Project** (Bella Vista)	**Requested Modifications** (Second Modified Project - Bella Vista)
			▪ Cottage Park (Parcel "D"): 0.519 acre
Phasing Plan	7 phases	7 phases	2 phases
Housing types	2,500 SF two-story units- 26 lots 760-1,370 SF one-story units (cottage) - 15 lots 1,400-1,900 SF two-story units (garden court) - 72 lots 944-1,300 SF units (duplex/fourplex) - 74 lots	1,200-3,000 SF one- and two-story units - 132 lots (Traditional Neighborhood) 900-1,400 SF one-story units (cottage) - 39 lots (Senior Neighborhood)	1,200-3,000 SF one- and two-story units - 124 lots (Traditional Neighborhood) 900-1,400 SF one-story units (cottage) - 42 lots (Senior Neighborhood)
Inclusionary Housing	36 for-sale units targeted to moderate-income homebuyers	39 senior units (age-restricted) 10% of units in Traditional Neighborhood (13 units) targeted to moderate-income homebuyers	42 senior units (age-restricted) 10% of units in Traditional Neighborhood (13 units) targeted to moderate-income homebuyers
State Density Bonus Law	Reduced minimum lot sizes Reduced setbacks Double frontage lots	Same requested concessions and waivers of development standards, plus: Two private road easements Modification to fence height standards Density bonus for Senior Neighborhood	Same requested concessions and waivers of development standards for "Gardens Gate", plus: Three private access easements Modification to fence height standards Density bonus for Senior Neighborhood Reduced rear yard setbacks from 20 to 15 feet.

The proposed Amended Vesting Tentative Map for the Second Modified Project is shown in Exhibit 9: Proposed Amended Vesting Tentative Map, dated March 2025. The Second Modified Project is a 166-lot multi-generational subdivision that consists of 124 single family residential lots and 42 age-restricted residential lots. All of the residential units will be single story. The project includes 3.85 acres of parkland. The development would be accessed via two new public streets entering from South State Street. A roundabout would be constructed at the northerly entrance which is aligned with Plant Road on the east side of South State Street.

5. APPROACH TO CEQA ANALYSIS

In the case of an application requiring discretionary approval on a project for which an EIR has been certified (as is the case for the requested modifications to the Garden's Gate project entitlements), the California Environmental Quality Act (CEQA) requires the lead agency to determine whether a supplemental or subsequent EIR is required. The requirement is codified in Public Resources Code section 21166 and CEQA Guidelines Section 15162. Section 15162 provides guidance in this process by requiring an examination of whether, since the certification of the EIR and approval of the project, changes in the project or conditions have been made to such an extent that the proposal

may result in substantial changes in physical conditions that are considered significant under CEQA. If so, the County would be required to prepare a subsequent EIR or supplement to the EIR.

The Modified Project approved in 2023 was analyzed in accordance with Section 15162. An EIR Addendum was adopted by the Mendocino County Board of Supervisors on April 11, 2023 by Resolution No. 23-074 for the Modified Project. As discussed in that Addendum, the Modified Project was found to not result in any new significant effects not discussed in the FEIR. The project proponents agreed to incorporate all new or modified mitigations identified in the updated studies into the Modified Project and the mitigations were incorporated into an Amended Mitigation Monitoring and Reporting Program that was also adopted by the Board of Supervisors by Resolution No. 23-074.

The following review examines the Second Modified Project in accordance with Section 15162. The evaluation concludes that the conditions set forth in Section 15162 are not present, and that a Second Addendum to the EIR is the appropriate CEQA document pursuant to CEQA Guidelines Section 15164.

Each of the following standards, as set forth in Section 15162(a), are addressed in this Second EIR Addendum.

1) Are substantial changes proposed in the project which will require major revisions of the previous EIR or negative declaration due to the involvement of new significant environmental effects or a substantial increase in the severity of previously identified significant effects?

2) Have substantial changes occurred with respect to the circumstances under which the project is undertaken which will require major revisions of the previous EIR or negative declaration due to the involvement of new significant environmental effects or a substantial increase in the severity of previously identified significant effects?

3) Is there new information of substantial importance, which was not known and could not have been known with the exercise of reasonable diligence at the time the previous EIR was certified as complete or the negative declaration was adopted, that shows any of the following:

    (a) The project will have one or more significant effects not discussed in the previous EIR or negative declaration;

    (b) Significant effects previously examined will be substantially more severe than shown in the previous EIR (or negative declaration);

    (c) Mitigation measures or alternatives previously found not to be feasible would in fact be feasible, and would substantially reduce one or more significant effects of the project, but the project proponents decline to adopt the mitigation measure or alternative; or

    (d) Mitigation measures or alternatives which are considerably different from those analyzed in the previous EIR would substantially reduce one or more significant effects on the environment, but the project proponents decline to adopt the mitigation measure or alternative.

Pursuant to CEQA, this Second EIR Addendum evaluates the Second Modified Project to determine whether circumstances are present that could require a supplemental environmental document. Based on this Second EIR Addendum, County staff recommends that: (a) the Second Modified Project's impacts are within the scope of those analyzed in the FEIR for the Garden's Gate Subdivision Project that was reviewed and certified by the County; (b) the FEIR requires only minor changes, and (c) the FEIR provides a sufficient and adequate analysis of the environmental impacts of the Second Modified Project. This Second EIR Addendum incorporates the analysis of the EIR Addendum that was prepared and adopted for the approval of the Modified Project in 2023 to provide a comprehensive review of the changes between the Garden's Gate Project and the Second Modified Project. Modifications proposed to Mitigation Measures as a result of the Second Modified Project are shown on the amended Mitigation Measures that were adopted for the Modified Project.

5.1 "Substantial Changes in the Project" Standard

The Second Modified Project would not alter the uses originally proposed for the site (residential uses, streets, parks). The Second Modified Project includes fewer residential units and an overall decrease in density as compared to the project evaluated in the FEIR. The Second Modified Project is consistent with the General Plan and zoning designations for the project site.

The Second Modified Project includes changes to the proposed internal street layout and improves the project's connection to the existing County-maintained street network by eliminating the secondary access on Gobalet Lane and replacing it with an access located south of the proposed roundabout at the main entry to the project site.

The Second Modified Project retains open space and provides parkland along the eastern frontage of the site along South State Street and establishes a Neighborhood Park in this area, just south of the main entry road.

The Second Modified Project does not include the portion of the site encompassed by Lots 194, 195, 196 and 197 in the northwest corner of the site, as identified on the approved Vesting Tentative Map. The County has approved a Final Map for four lots in this location ("Tract 261") consistent with the certified FEIR and Garden's Gate Vesting Tentative Map and, consequently, there was no need to include this area in the Modified Project or the Second Modified Project.

One of the requirements of CEQA is the examination of whether a proposed project would conflict with existing plans and regulations, including the general plan, zoning regulations, and other planning documents. Inconsistencies may suggest that a project would have environmental effects that have not been identified in advance, and for which planning or analysis has not occurred. As discussed in this Second EIR Addendum, the Second Modified Project would be consistent with the Mendocino County General Plan, zoning regulations, the Ukiah Municipal Airport Land Use Compatibility Plan, the Ukiah Valley Area Plan, and other planning documents.

The proposed modifications to the approved Vesting Tentative Map would not result in any substantial changes from what has been previously analyzed and would not involve new significant impacts not identified in the FEIR or result in a substantial increase in the severity of previously identified significant impacts. The proposal, therefore, does not constitute a substantial change in the project.

5.2 "Substantial Changes in the Circumstances" Standard

Pursuant to Section 15162(a)(2) of the CEQA Guidelines, this section presents a discussion of whether changes to the project site or the vicinity have occurred subsequent to the certification of the FEIR that would result in new significant impacts or a substantial increase in the severity of a previously identified significant impact.

The only physical change to the project site that has occurred since the FEIR was certified is the removal of an on-site vineyard in 2021. This change was contemplated and addressed in the FEIR. For this reason, the Second Modified Project would not result in any substantial physical changes to the project site that would constitute a change in circumstances from what was identified for the original project approval that would affect any issue of environmental significance.

No substantial changes have occurred on the site or in the site vicinity. Surrounding land uses have not changed from those evaluated in the FEIR and development in the region has occurred at a slower pace than anticipated in the FEIR. Based on the environmental baseline identified in the FEIR, the physical changes to the project site and vicinity that have occurred are consistent with the analysis of the FEIR and the cumulative projects considered in the FEIR. There have been no substantial changes in the circumstances of the project as considered in the FEIR.

5.3 "New Information of Substantial Importance" Standard

Pursuant to Section 15162(a)(3) of the CEQA Guidelines, this section includes a discussion of whether the Second Modified Project would result in new information of substantial importance which was not known and could not have been known with the exercise of reasonable diligence at the time the previous EIR was certified. New information of substantial importance includes: (1) one or more significant effects not discussed in the previous EIR; (2) significant effects previously examined that are substantially more severe than shown in the previous EIR; (3) mitigation measures or alternatives previously found not to be feasible would in fact be feasible, and would substantially reduce one or more significant effects of the project, but the project proponents decline to adopt the mitigation measure or alternative; or (4) mitigation measures or alternatives that are considerably different from those analyzed in the previous EIR and that would substantially reduce one or more significant effects on the environment, but the project proponents decline to adopt the mitigation measure or alternative.

For the Modified Project approved in 2023 and based on the passage of time since the FEIR was certified, the County of Mendocino required the project proponent to provide the following updated environmental analyses to determine whether there are significant effects not discussed in the FEIR or that are more severe than shown in the FEIR:

- Biological Resource Assessment (including wetlands delineation and tree inventory)

- Water Supply Verification
- Stormwater Control Plan
- Traffic Analysis
- Air Quality and Greenhouse Gas Assessment

The Modified Project's consistency with the environmental resource analysis in the FEIR was summarized in Section 6 "Environmental Factors," in the EIR Addendum adopted by the Mendocino County Board of Supervisors on April 11, 2023 by Resolution No. 23-074. As discussed in that Addendum, the Modified Project was found to not result in any new significant effects not discussed in the FEIR. The project proponents agreed to incorporate all new or modified mitigations identified in the updated studies into the Modified Project and the mitigations were incorporated into an Amended Mitigation Monitoring and Reporting Program that was also adopted by the Board of Supervisors by Resolution No. 23-074.

For the Second Modified Project, the County of Mendocino did not require additional or updated environmental analyses as the scope of the Second Modified Project was more limited in scope compared to the approval of the Modified Project in 2023 to that of the original Gardens Gate project and less time has elapsed between the approval of the Modified Project and the Second Modified Project.

The Second Modified Project's consistency with the environmental resource analysis in the FEIR is summarized in Section 6 "Environmental Factors," below. The Second Modified Project is found to not result in any new significant effects not discussed in the FEIR. The project proponents have agreed to incorporate all modified mitigations based upon the proposed modifications to the project design and the modified mitigation measures are incorporated into the Amended Mitigation Monitoring and Report Program for the Second Modified Project.

6. ENVIRONMENTAL FACTORS

6.1 Geology, Seismicity and Soils (FEIR, Chapter 3.1)

The FEIR determined that the plan area is in a seismically active region that includes major active fault systems capable of producing a maximum earthquake event of 6.7 or greater (Richter Magnitude) on the San Andreas fault. The EIR identifies mitigation measures to minimize seismic hazard risks and concludes that, if implemented, seismic hazards would be less than significant. The Second Modified Project would implement the same mitigation measures and federal and State requirements as those referenced in the FEIR to minimize seismic hazard risks (MM 3.1-A.1). There is no potential for new impacts associated with seismic hazards, beyond what was already evaluated and disclosed in FEIR. Therefore, implementation of the Second Modified Project would not introduce new impacts or create more severe impacts than those analyzed in the FEIR.

The FEIR determined that excavation and grading for development would require a combination of engineered fill slopes, fill and cut slopes restrained by retaining walls, and cut slopes exposing soils and bedrock. The alteration of topography, combined with the natural geologic and soils limitations of the site, represents a potentially significant impact. The Geology section of the FEIR identifies mitigation measures to minimize impacts associated with soil erosion (MM 3.1A-1 and MM 3.1-B.1) and concludes that, if implemented, impacts related to soil erosion would be less than significant. In addition, the Hydrology section of the EIR addresses impacts related to soil erosion and sedimentation and concludes that, with implementation of MM 3.2-C.1 and MM 3.2-C.2, impacts associated with soil erosion would be reduced to a less than significant level.

The FEIR determined that during and after construction, cut slopes could fail due to the removal of toe support, and engineered fills and/or retaining walls could fail if improperly designed or constructed. As a consequence, damage could be caused to structures and their occupants could be harmed which is a potentially significant impact. However, with the implementation of required mitigation measures (MM 3.1-C.1, MM 3.1-C.2, MM 3.1-C.3, MM 3.1-C.4) to reduce the potential for slope failure, general and differential settlement, lurch cracking, sloughing, and other forms of instability as identified in the FEIR, this impact would be reduced to a less than significant level.

The FEIR concludes that the project site has locally expansive soils which extend to a depth of about four feet below existing ground surface and that the presence of expansive soils on the site is a potentially significant impact. The FEIR identified a mitigation measure requiring excavation and replacement of expansive soils in accordance with recommendations of a geotechnical engineer (MM 3.1-D-1). Compliance with the mitigations in the FEIR would reduce impacts associated with expansive soils to a less than significant level.

The Second Modified Project would be subject to the same geologic risks as the project evaluated in the FEIR and, with the implementation of the required mitigation measures, risks associated with soil erosion, geologic hazards such as lateral spreading, liquefaction, and landslides, and potential impacts associated with expansive soils would be minimized. Implementation of the Second Modified Project would not introduce new impacts or create more severe impacts than those analyzed in the FEIR.

The Second Modified Project has a similar footprint and a lower intensity of development than the project analyzed in the FEIR. Applicable mitigation measures previously identified in the FEIR will be required as set forth in the MMRP and no considerably different mitigation measures that may substantially reduce impacts have been identified or rejected. The Second Modified Project does not propose substantial geological, seismic, or soils changes beyond those analyzed in the FEIR or require major revisions to the FEIR.

Mitigation Measures - Geology, Seismicity and Soils

MM 3.1-A.1 A final geotechnical report shall be prepared that incorporates the recommendations set forth in the 2005 RGH Report as modified by mitigation measures recommended in this EIR. The project applicant shall design project structures and foundations to withstand expected seismic forces in accordance with the California Building Code as adopted by the County of Mendocino. Since the project site is located within Seismic Zone 4, it is considered potentially seismically active. The County shall not issue building permits until seismic design criteria are reviewed and approved. During construction, adherence to design criteria shall be monitored, and a final report issued documenting conformance prior to occupancy.

MM 3.1-B.1 Potentially unstable surface soils shall be remediated by strengthening the soils during site grading. The strengthening will be achieved by excavating the weak soils and replacing them as properly compacted engineered fill. All site grading and foundation construction shall follow the recommendations of the Geotechnical Engineer of Record for the project. The process will include excavation of surface soils and placement of all fill soils at a minimum of 90 percent compaction relative to the maximum dry density near the optimum moisture content as determined in accordance with ASTM D 1557. Site soils will be tested during construction by the Geotechnical Engineer of Record or by a Special Inspector to confirm that minimum standards are met. A final report documenting results of fill testing will be submitted to the County of Mendocino Department of Planning and Building Services and will be subject to the review of that department.

MM 3.1-C.1 Cut and fill slopes should be designed and constructed as slope gradients of 2h:1v or flatter, unless otherwise approved by the Geotechnical Engineer-of-record in specified areas. The interior slopes of the retention basin should be inclined no steeper than 3h:1v. If steeper slopes are required, retaining walls shall be used. Fill slopes steeper than 2h:1v will require the use of a Geogrid reinforcing material to increase stability. Fill slopes shall be constructed by over-filling and cutting the slope to final grade. Graded slopes shall be planted with fast-growing, deep-rooted groundcover to reduce sloughing and erosion.

Fills placed on terrain sloping at 5h:1v or steeper shall be continually keyed and benched into firm, undisturbed bedrock or firm soil. The benches shall allow space for the placement of select fill of even thickness under settlement sensitive structural elements supported directly on the fill.

MM 3.1-C.2 Retaining walls shall be designed to retain planned cut slopes for the hillside lots that exceed 2h:1v in slope steepness. These cuts are planned to be as great as 13 feet in height. The Geotechnical Engineer-of-record shall provide revised recommendations for retaining walls if needed to meet current building code requirements. All retaining walls shall be designed by a State of California Registered Civil Engineer in accordance with requirements of the current edition of the California Building Code including seismic design considerations. Retaining wall design shall be reviewed by the County of Mendocino Department of Planning and Building Services to ensure conformance with state and local building code requirements.

MM 3.1-C.3 Plan Review will be performed by the County of Mendocino Department of Planning and Building Services to ensure conformance with grading and drainage requirements. The Geotechnical Engineer-of-Record shall prepare a geotechnical review letter documenting that the plans meet with the intent of geotechnical recommendations.

MM 3.1-C.4 The Geotechnical Engineer of Record and/or Special Inspector shall perform construction observation and testing to ensure conformance with design requirements and geotechnical recommendations. Testing and monitoring shall include:

- Verification of compaction requirements for engineered fill and subgrade soils. Unless otherwise stated, all engineered fill shall be compacted to at least 90 percent of the maximum dry density at moisture contents above the optimum in accordance with ASTM D 1557 test method. Subgrade beneath foundations and pavement sections shall be additionally compacted to at least 95 percent of the maximum dry density at moisture contents near the optimum.
- Verification of the installation of subsurface drainage in accordance with project plans and specifications.
- Verification that footings are excavated into stable material and footing excavations are of sufficient depth and breadth to adequately support structures with minimal or no settlement.
- Materials Testing and Special Inspection of concrete, steel, asphalt, wood members and other structural elements to establish conformance with the design standards.
- Verification of correct installation of erosion control measures and adherence to the requirement of the approved Stormwater Pollution Prevention Plan (SWPPP) for the project.

MM 3.1-D.1 Where spread footings are chosen for foundation support, weak, porous, compressible, and locally expansive surface soil shall be excavated to within 6 inches of their entire depth. Excavation of weak, compressible, and locally expansive soils shall extend a minimum of 12 inches below exterior concrete slabs and/or asphalt concrete pavement subgrade. These soils shall be replaced with select fill material. Additionally, excavation of weak, porous, compressible, expansive, creep-prone surface materials shall extend at least 5 feet beyond the outside edge of exterior footings of the proposed buildings and 3 feet beyond the edge of exterior slabs and/or pavements. These soils shall also be replaced with select fill material as described below.

Select fill material shall be free of organic matter, have a low expansion potential, and conform in general to the following requirements: 100% passing 6" sieve; 90-100% passing the 4" sieve; 10-60% passing the No. 200 sieve (all percentages by dry weight); LL-40 max; PI-15 max; R-value-20 min. The Geotechnical Engineer of Record shall approve imported material prior to use as compacted fill.

6.2 Hydrology and Water Quality (FEIR, Chapter 3.2)

The FEIR determined that development of the residential lots and accompanying streets and driveways in the Garden's Gate project would increase the amount of stormwater runoff into the existing drainage system which consists of an existing drainage ditch that runs along the southern boundary of the property and a stretch of Cleland Mountain Creek that runs through the northwestern corner of the property. The FEIR found that impacts related to sedimentation as a result of the development were potentially significant and identified MM 3.2-C-1 and MM 3.2-C.2 which, if implemented, would reduce potential impacts to a level of insignificance. The FEIR also found that episodic discharge of stormwater contaminated with urban pollutants would be potentially significant and MM 3.2-D.1 and MM 3.2-D.2 were identified. The FEIR determined that, if implemented, these mitigation measures would reduce potential impacts on water quality to a level of insignificance.

The Second Modified Project includes an onsite stormwater system that relies on onsite detention, similar to the approved project, although the location of the stormwater detention facility has been modified. Whereas the approved project had stormwater detention facilities located in two onsite parks, the Modified Project and Second Modified Project relocates the detention basin to the new Neighborhood Park adjacent to South State Street between the two site access streets.

The FEIR did not specifically address potential impacts of the project on groundwater supplies and/or groundwater recharge relative to groundwater management of the basin. The project would not directly impact groundwater supplies either through extraction (as no wells are proposed) or through reduced groundwater recharge as the stormwater management system would include facilities to recharge runoff back into the aquifer. The FEIR

determined that Willow County Water District (WCWD) would provide potable water service to the project from its existing sources. WCWD provided a will-serve letter for the Modified Project, and no further comments were received from WCWD for the Second Modified Project which reduces the overall number of lots and connections. WCWD's water sources include seasonal surface water rights and year-round rights to divert underflow from the Russian River as well as the contractual purchase of water from the Russian River Flood Control District.

The FEIR determined that during and after project construction, exposed slopes on site would be at increased risk of erosion and that such erosion could decrease the storage capacity of the onsite vault detention system. The FEIR also concluded that the proposed bridge crossing over Cleland Mountain Creek could result in the discharge of sediment into the creek. These impacts were deemed significant, however, with implementation of MM 3.2-C.1, MM 3.2-C.2, MM 3.2-D.1 and MM 3.2-D.2, the impacts would be less than significant. The Second Modified Project would be required to comply with the mitigation measures presented in the FEIR. The Second Modified Project does not include the bridge crossing over Cleland Mountain Creek as the roadway extension to Oak Knoll Road was eliminated. Implementation of the Second Modified Project would not introduce new erosion impacts or create more severe impacts than those analyzed in the FEIR or the prior EIR Addendum in 2023.

The FEIR determined that the project would create new impervious surfaces, increasing the rate and amount of stormwater runoff which could contribute to flooding in the vicinity of the project site. The FEIR found that less than 0.5 acres of impervious surface from the development would drain into Cleland Mountain Creek, an amount which would not perceptibly alter peak flow rates. The FEIR found that the increased runoff into Cleland Mountain Creek would not perceptibly affect peak flow rates. Flooding impacts to Cleland Mountain Creek, both within and downstream of the project, would be less than significant. For the remainder of the site, however, potential downstream flooding was identified as a potentially significant impact. The FEIR indicates that most of the stormwater runoff generated by the project would flow into an existing drainage ditch that runs along the southern boundary of the property. The FEIR found that the proposed onsite stormwater detention facilities would manage flows to the southern drainage ditch and concluded that, unless the stormwater retention/detention facilities are properly designed, constructed and maintained, the project could cause flooding along the southern drainage ditch, which would be a potentially significant impact. Implementation of MM 3.2-A.1 and MM 3.2-A.2 was determined to reduce potential impacts to a less than significant level.

The Second Modified Project includes modifications to the onsite stormwater management system. The updated system does not discharge into the southern ditch, but rather into two detention basins on the eastern portion of the site adjacent to South State Street. The updated *Bella Vista Drainage Report* prepared for the Modified Project approved in 2023 included specifications and recommendations to ensure that the stormwater collection and detention facilities are sized appropriately to prevent runoff that exceeds the capacity of existing or planned drainage systems. The Second Modified Project will continue to comply with these recommendations. Therefore, implementation of the Second Modified Project would not introduce new impacts or create more severe impacts than those analyzed in the FEIR.

The FEIR found that four of the proposed residential lots are located within the 100-year floodplain of Cleland Mountain Creek which crosses the northwest corner of the property (Lots 20, 21, 196 and 197). Flooding impacts were identified as a potentially significant impact and MM 3.2-B.1 identified two alternative means of reducing the impact to a less than significant level. The Second Modified Project does not include Lots 196 and 197 as they are part of Tract 261 (Oak Knoll, Unit One) for which a separate Parcel Map has been recorded. The lot configuration on the south side of the creek where Lots 20 and 21 were previously situated, was revised in the Modified Project and is further revised is the Second Modified Project. The Modified Project included four parcels (Lots 121, 122, 123 and 124) - however, per MM 3.2-D.2, these lots were required to be eliminated from the project and the project proponent agreed to comply with that condition. The Second Modified Project configuration now includes Parcel M, which encompasses the areas of lots 121-124 of the Modified Project. Parcel M is to be undeveloped and retained by the current property owner. Therefore, implementation of the Second Modified Project would not introduce new impacts or create more severe impacts than those analyzed in the FEIR.

The FEIR did not evaluate whether the project would result in impacts that would conflict with or obstruct implementation of a water quality control plan or sustainable groundwater management plan. The Second Modified Project would incorporate Best Management Practices (BMPs) from the updated Stormwater Control Plan. These standard measures would ensure, to the maximum extent practicable, that the Second Modified Project would not result in pollutants entering groundwater. Therefore, impacts would be less than significant, and no additional analysis is required.

In conclusion, the Second Modified Project does not change the type or extent of development analyzed in the FEIR. The Second Modified Project would be developed in compliance with the Mitigation Measures identified in the FEIR. The Second Modified Project does not propose substantial changes to the development that would affect hydrology and water quality beyond the effects analyzed in the FEIR or require major revisions to the FEIR.

Minor modifications are proposed for MM 3.2-D.2 to remove the reference to Lots 121-124 and include a requirement for a minimum 100-foot setback from Cleland Mountain Creek to be established on Parcel M in the Second Modified Project. This modification is to reflect that Lots 121-124 are no longer in the same place within the Second Modified Project and the area of concern is now located within Parcel M. The minimum 100-foot setback from Cleland Mountain Creek was required in the adopted Conditions of Approval for the Modified Project. These modifications do not alter the effectiveness of the mitigation measures.

Mitigation Measures - Hydrology and Water Quality

MM 3.2-A.1 The project shall not cause flooding downstream of the project site, and post-development peak flows discharged to the 18-inch CMP storm drain beneath South State Street shall not exceed pre-development peak flows. At final project design, the applicant shall calculate the amount of runoff that will be generated by the developed portions of lots that drain into Cleland Mountain Creek and factor that increase into the analysis performed by Sandine and Associates to determine whether peak flow rates will remain below pre-development levels and the risk of flooding in the project site and off-site downstream will not be increased. If the post-project peak flow rates exceed the pre-development levels, the applicant shall increase the volume of the detention basin capacity to achieve the target peak flow discharge. The 18-inch storm drain facility beneath South State Street shall be located, inspected by video camera or other method, and a report submitted to the County Department of Transportation at the time of the final design of the subdivision storm drainage system, substantiating the adequacy of the existing facility to accommodate the design runoff or recommending improvements necessary to the facility to adequately accommodate project runoff. Those recommendations shall be constructed.

MM 3.2-A.2 As part of the Development Agreement, establish a Homeowners Association (HOA) maintenance agreement that details the provisions for regular monitoring of the detention pond storage capacities, as well as requirements for detention pond cleanouts, when necessary, to maintain design stormwater storage levels. Establish a monitoring protocol that is acceptable to the County that monitors implementation of this maintenance, including a bond or other funding agreement that reimburses the County if the County is required to conduct required maintenance due to the HOA not implementing required maintenance.

MM 3.2-B.1 The project shall not result in flooding of residences on the project site. To minimize the risk of flooding during the FEMA-designated 100-year base flood, the applicant shall implement one of the following alternatives:

A) Redesign the grading plan for Lots 21-22 and 196-197 in the vicinity of Cleland Mountain Creek so that building finished floor elevations are a minimum of one foot above the land surface elevations inferred by the FIRM Zone A SFHA mapping, or

B) Prepare a Letter of Map Revision (LOMR), accompanied by the appropriate technical documentation, and submit it to FEMA (or its sponsored contractor), to petition for a change in the FEMA SFHA designation for the project site. Required technical documentation would include an updated flood backwater profile modeling of Cleland Creek, including the proposed Plant Road bridge crossing, which was excluded from the original HEC-RAS analysis conducted by Sandine Associates. If the modeling results verify that the published FEMA mapping is inaccurate and that Lots 20-21 and 196-197 are outside of the redefined SFHA, then the lots could be developed as proposed, subject to possible regulatory restrictions or conditions imposed by the California Department of Fish and Game (CDFG) and the Mendocino County Water Agency (MCWA) for disturbance of the riparian corridor. If the modeling results verify that the published FEMA flood mapping was accurate, then Alternative A would be required for development of the lots. The same potential regulatory restriction or conditions imposed by CDFG or the MCWA would apply.

MM 3.2-C.1 The project shall not cause significant erosion. The applicant shall submit a detailed Erosion Control Plan as part of the Stormwater Pollution Prevention Plan (SWPPP) to the Mendocino County Water Agency (MCWA) and to the State Water Resources Control Board (SWRCB), in conjunction with the filing of a Notice of Intent (NOI) with the SWRCB. The County shall not issue a Grading Permit until the County Water Agency agrees that the plan contains adequate Best Management Practices for controlling erosion.

At a minimum, the Erosion Control Plan shall include the following restrictions, guidelines, and measures: (1) grading and earthwork shall be prohibited during the west season (typically October 15 through April 15) and such work shall be stopped before pending storm events during the spring-fall construction season; (2) erosion control/soil stabilization techniques such as straw or wood mulching, erosion control matting, and hydroseeding, or their functional equivalents shall be utilized in accordance with applicable manufacturers specifications and erosion control Best Management Practices (BMPs) published in the *California Stormwater BMP Handbook - Construction* (California Stormwater Quality Association, 2005) and/or similar proscriptions outlined int he *Erosion and Sediment Control Field Manual* (SF Bay RWQCB, 2002); (3) bales of hay or accepted equivalent methods shall be installed in the flow path of graded areas receiving concentrated flows, as well as around storm drain inlets; (4) installation of silt fencing and other measures to segregate the active flow zone of Cleland Mountain Creek from the near overbank disturbance associated with bridge abutment construction; and (5) post-construction stormwater treatment measures.

These and other erosion control BMPs shall be monitored for effectiveness and shall be subject to inspection by the County. The applicant shall be responsible for implementing any remedial actions recommended by the County. After construction is completed, all drainage facilities shall be inspected for accumulated sediment, and these drainage structures shall be cleared of debris and sediment. Silt fence shall be left in place until the hydroseed has become established.

MM 3.2-D.1 The project shall not cause substantial pollution of Cleland Mountain Creek or the Russian River. The applicant shall prepare an NOI and SWPPP for the project and incorporate the following additional site-appropriate BMPs or their equivalents for short- and long-term implementation by the Homeowners Association (HOA) and/or individual lot owners, in order to comply with the requirements of the NPDES General Permit and provisions of the Mendocino County Stormwater Management Program. The BMPs will result in stormwater leaving the site at least meeting the NCRWQCB water quality objectives for the Russian River. The SWPPP shall be approved by the Mendocino County Water Agency and the State prior to project construction.

- Impervious surfaces shall be minimized by using such techniques as driveway strips with bordering pervious pavement material (rather than a full paved driveway); using pervious materials for parking areas; directing runoff from rooftops and streets to landscaping buffers and/or recharge trenches.
- Install oil-grease separators at locations where street runoff enters the southern swale; or replace all or a portion of the detention pond outlet storm drain with a grass swale (i.e., bioswale) to enhance stormwater filtration of contaminants and increase local infiltration. The alignment of the drain-swale configuration could be adjusted to parallel the Plant Road entrance and then South State Street. The swale design should follow guidelines set forth by the North Coast RWQCB, or equivalent agencies (e.g., CA Stormwater Best Management Practice Handbooks, Construction Activity, Camp Dresser & McKee, et al., 1993). In particular, swale slopes and the swale base course material should be selected to allow adequate subsurface storage for the site soil characteristics.
- These and other BMPs shall be monitored for effectiveness and shall be subject to inspection by the County. The Homeowners Association shall be responsible for implementing any remedial actions recommended by the County. The applicant shall establish a monitoring protocol that is acceptable to the County that monitors implementation of these measures, including a bond or other funding agreement that reimburses the County if the County needs to conduct required maintenance due to the HOA not implementing required maintenance. The

County can require that monitoring be done by a third party acceptable to the County; costs of all monitoring and any maintenance will be borne by the Homeowners Association.

Since the objective of erosion control and water quality treatment measures would be to reduce contaminant loading to the maximum extent practicable with implementation of the best available technologies, the recommended BMPs are not fixed. Other measures can be applied as long as the applicant can demonstrate to the satisfaction of MCWA that those measures can provide equivalent levels of reduction in contaminant loading.

The applicant shall prepare a plan that describes the roles and responsibilities of the HOA, lot owners, and/or the County for implementing the BMPs and monitoring the results. If the County will be responsible for monitoring or implementing any actions, then a funding mechanism will be established. The County will review and approve this plan prior to the onset of construction.

MM 3.2-D.2 Per the recommendations of the CDFG, ~~Lots 121, 122, 123, 124 and~~ Lot 4 of Tract 261 shall be removed from the project in order to provide the minimum creekside buffer required to filter contaminants, including sediment, from stormwater runoff. A minimum 100-foot setback from Cleland Mountain Creek shall be established on Parcel M.

6.3 Biological Resources (FEIR, Chapter 3.3)

As part of the FEIR, the project study area was surveyed by the EIR botanist and the EIR wildlife biologist and four biological resource evaluations were prepared:

- Special Status Species Report-Botanical Survey (NCRM; September 14, 2005)
- Addendum to the Previously Submitted Botanical Report (NCRM; December 13, 2006)
- Biological Assessment of Garden's Gate Residential Subdivision (NCRM; November 15, 2005)
- Addendum to the Biological Assessment (NCRM; December 13, 2006)

In order to assess the biological resource impacts of the Modified Project, the following additional biological resource studies were prepared:

- *Biological Resource Assessment for the Bella Vista Subdivision Project* (Gallaway Enterprises; July 2021) (Appendix C, "*BRA"*).
- *Technical Memorandum: Assessment of Biological Issues of the Bella Vista Subdivision Project in Relation to the Certified EIR for the Garden's Gate Project* (Gallaway Enterprises; July 2021) (Appendix D, *"Technical Memo"*).
- *Tree Inventory Report* (Horticultural Associates; July 2021) (Appendix E; "*Tree Inventory"*).
- *Draft Delineation of Jurisdictional Waters of the United States* (Gallaway Enterprises; June 2021) (Appendix F, *Wetlands Delineation"*).

No additional studies were required for the Second Modified Project due to how little time had passed since the approval of the Modified Project in April 2023.

Special Status Species. The FEIR concludes that the project site does not contain any special status species of plants or animals. However, the FEIR noted that the stretch of Cleland Mountain Creek on the project site may support native steelhead trout when there is water in the creek. The FEIR includes a mitigation requiring establishment of a Riparian Enhancement Area (MM 3.3-A.1), a mitigation requiring establishment of building envelopes and deed-restricted riparian setbacks on portions of Lots 20, 21 and 197 (MM 3.3-B.1), and a mitigation measure (MM 3.2-D.2) requiring Lots 20, 21 and 197 to be removed from the project in order to provide the minimum creekside buffer required to filter contaminants, including sediment from stormwater runoff. The FEIR includes two additional mitigations to address potential water quality impacts (MM 3.2-C.1, MM 3.2-C.2). The FEIR concludes that implementation of these mitigation measures would reduce impacts to water quality and, therefore, to listed salmonid species, to a less than significant level.

The *BRA* determined that the site does not contain any Sensitive Natural Communities and that there are no federally- or state-listed botanical species present within the project site. The habitat assessment identified a lack of necessary habitat elements for special status plant species. The *BRA* determined that there is a low potential for occurrence of California Coastal Chinook salmon and Central California Coast Steelhead on the site when Cleland Mountain Creek is flowing (because it is hydrologically connected to the Russian River) and there is no potential for occurrence when the creek is dry. The *BRA* also identified a low potential for occurrence for Western pond turtles, grasshopper sparrows, and Townsend big-eared bats, and a moderate possibility of occurrence for pallid bats.

As noted below, the applicant incorporated a number of additional mitigation measures into the approved Modified Project as recommended in the *BRA* to ensure that the approved Modified Project would not introduce new special-status species impacts or create more severe special-status species impacts than those analyzed in the FEIR. These mitigations included MM 3.3-A.5 requiring a pre-construction/demolition bat survey prior to removal of the existing outbuilding, and MM 3.3-A.3 requiring a survey for western pond turtles if work is performed in the vicinity of Cleland Mountain Creek when water is present.

Oak Woodland Habitat. The FEIR notes that project construction would potentially remove up to 25 oaks and convert oak woodland habitat to urban uses. This was identified as a potentially significant impact. MM 3.3-A.1 requires establishment of a Riparian Enhancement Area that includes Lots 20, 21 and 197 and calls for replacement tree plantings at a 3:1 ratio for trees that are removed. This is a higher replacement ratio than that specified in Action Item Resource Management (RM) 28.1 of the County General Plan which provides a 2:1 mitigation planting ratio. Further, MM 3.2-D.2 requires that Lots 20, 21 and 197 be removed from the project and that no development be permitted in order to provide the minimum creekside buffer required to filter contaminants, including sediment, from stormwater runoff. The FEIR notes that these lots contain 24 Oregon white oak along with two Oregon ash trees and one California bay tree. It concludes that:

> "By preserving most of the remaining large oaks and Oregon ash on the site and by replanting the most biologically sensitive and valuable portion of the site, the project would reduce impacts to oak woodlands (as well as to woodlands and riparian habitat) to a less than significant level."

A *Tree Inventory Report* (Horticultural Associates, July 2021) was prepared for the Modified Project to survey the trees in areas on the site that would be affected by construction, to provide information about expected impacts of the Modified Project, and to present recommendations based on a general review of tree health and structural condition. The report noted that a total of 11 native oaks would be removed and that the Oregon Ash trees will remain. MM 3.3-B.1 requires the replacement of oak and hardwood trees that are removed at a 3:1 ratio. The *Tree Inventory Report* notes that the mitigation trees may be used to vegetate the riparian creek setback corridor, in the Linear Park, or as part of the park along South State Street (Neighborhood Park).

Minor modifications are proposed for MM 3.3-B.1 to remove the reference to Lots 121-124. This modification is to reflect that Lots 121-124 are no longer in the same place within the Second Modified Project and the area of concern is now located within Parcel M. These modifications do not alter the effectiveness of the mitigation measures.

Riparian and Wetland Habitat. The FEIR notes that the project site is hydrologically dry with no significant seeps or springs and it does not contain any vernal pools or wetlands. Rainfall infiltrates the relatively course and well-drained soils and either continues downward or laterally into small adjoining ephemeral drainages. The FEIR notes that two drainage channels (Cleland Mountain Creek and a ditch along the southern edge of the site) are likely to qualify as waters of the U.S., but neither feature supports any significant wetland or riparian habitat on the project site.

The FEIR states that the reach of Cleland Mountain Creek on the site is largely devoid of riparian vegetation except for a few willow saplings on the east end of the creek. It notes that:

> "The Cleland Mountain Creek creekbed has important generic values as a part of the local riparian corridor even though the on-site reach has already been severely compromised [...]. (Garden's Gate Draft EIR, p. 107)

The FEIR states that a proposed bridge across the creek would have abutments constructed 20 feet from the top of the banks and no construction activity would take place on the banks or in the creek channel. Therefore, the EIR concludes that bridge construction would have no impact on the creek channel and a less than significant impact on creek resources. It is also noted that MM 3.3-A.1 would ensure protection of the creek and foster the enhancement of riparian habitat in the area, thereby further reducing potential impacts on creek resources to a less than significant level.

The FEIR concludes that, because the creekbed and banks would not be directly affected by the development, and because the creek does not currently support riparian habitat, the project would have a less than significant impact on riparian habitat. It notes that MM 3.3-A.1 and MM 3.3-B-1 would ensure protection of the creek and foster the development of riparian habitat in the area, further reducing potential impacts to the resource.

MM 3.2-D.2 requires the removal of Lots 20, 21 and 197 (identified as Parcel M and Lot 4 of Tract 261 in the Second Modified Project) from the subdivision, ensuring that at least a 100-foot creek setback is secured as recommended by the California Department of Fish and Wildlife (CDFW).

In the Second Modified Project, the bridge across Cleland Mountain Creek is eliminated from the design. A 12" water main will be installed in an easement that traverses the creek to connect to the existing water main on Oak Knoll Road. The area of temporary impact in the creek bed associated with the new water main is estimated by the project engineers to be 62 square feet. The alignment of the easement was selected to minimize impacts to trees and vegetation in the Riparian Enhancement Area. In addition, a *Wetlands Delineation* was prepared for the project site in June 2021 for the Modified Project. The study found that Cleland Mountain Creek functions as an intermittent Tributary to Traditional Navigable Waters (i.e., the Russian River). The survey identified a total area of 251.93 square feet (0.006 acres) on site that is associated with the Cleland Mountain Creek drainage and classified as "waters of the United States."

For the Modified Project, the applicant incorporated two new mitigation measures into the project (MM 3.3-A.6 and MM 3.3-A.7) to ensure that any required permits from CDFW and the U.S. Army Corps of Engineers be obtained prior to work within the creek channel. In addition, the applicant agreed to new MM 3.3-A.2 which establishes that construction activities within Cleland Mountain Creek shall be limited to the dry season when no flowing water is present in the channel and that channel disturbance shall be kept to a minimum.

Minor modifications are proposed for MM 3.3-A.1 to remove the reference to Lots 121-124 as they have been removed from the project and to reference Parcel M in the Second Modified Project, which is located in the area of the property where Lots 121-124 were previously proposed. These modifications do not alter the effectiveness of the mitigation measures.

Nesting Habitat. The FEIR indicates the large trees in the Riparian Enhancement Area provide important nesting habitat. The remainder of the project site was noted as vineyard (removed in 2021) or non-native grassland which does not provide valuable habitat. The FEIR concludes that development of the area along the creek would have a potentially significant impact on nesting habitat. It notes that implementation of MM 3.3-A.1 would reduce impacts to nesting habitat to a less than significant level.

For the Modified Project, the applicant agreed to a new mitigation measure (MM 3.3-A.4) which placed limitations on the removal of nesting habitat to avoid impacts to nesting birds and requires nesting surveys and coordination with CDFW if work is performed during the nesting season. The Second Modified Project will follow the previously adopted mitigation measures.

In conclusion, the Second Modified Project does not change the type or extent of development as analyzed in the FEIR. Applicable mitigation measures previously identified in the FEIR and Amended MMRP would continue to apply. The Second Modified Project does not propose substantial biological resource changes beyond those analyzed in the Garden's Gate EIR or require major revisions to the FEIR. Therefore, the Second Modified Project would not involve new or more severe biological resource impacts than those previously identified and analyzed in the FEIR.

Mitigation Measures - Biological Resources

MM 3.3-A.1 The applicant shall preserve water quality in Cleland Mountain Creek. A Riparian Enhancement Area that includes Parcel M~~Lots 121, 122, 123, 124~~ and Lot 4 of Tract 261 shall be established to include all areas within a setback of 20 feet from the top of bank of this creek and deed restricted to prohibit grading, tree cutting, trash deposition, landscaping other than natural habitat restoration, storage of materials, filling, structures, dumping of chemicals, or disruptive activities. The applicant shall replant the Riparian Enhancement Area. The planting and maintenance of the plantings shall be conducted per a plan prepared by a qualified biologist. The replanting shall include riparian species along the creek and oaks, bay, and buckeye further from the creek. The plan shall include the planting of at least three replacement trees (of the same species as the tree removed) for each oak, bay, buckeye, and Oregon ash that is removed. Within the 20-foot riparian habitat setback, appropriate native ground covers and shrubs will also be established to filter runoff from developed portions of nearby lots. All plantings established under this plan shall be irrigated and replaced as needed as well as monitored by the plan preparer for a period of no less than 3 years to ensure successful establishment. The Riparian Enhancement Area shall be maintained by the HOA pursuant to this plan.

MM 3.3-A.2 Construction activities within Cleland Mountain Creek shall be limited to the dry season when no flowing water is present in the channel. Channel disturbance shall be kept to a minimum during construction activities within the channel and only occur within designated areas.

MM 3.3-A.3 When water is present within Cleland Mountain Creek, a qualified biologist shall conduct a clearance survey to determine the presence or absence of western pond turtle individuals immediately prior to the start of work. If western pond turtles are observed where they could be potentially impacted by Project activities, then work shall not be conducted within 100 feet of the turtle(s) until a qualified biologist has relocated the turtle(s) outside of the Project boundary. If turtle eggs are uncovered during construction activities, then all work shall stop within a 25-foot radius of the nest and CDFW shall be notified immediately. The 25-foot buffer shall be marked with identifiable markers that do not consist of fencing or materials that may block the migration of young turtles to the water or attract predators to the nest site. No work will be allowed within the 25-foot buffer until CDFW has been consulted.

MM 3.3-A.4 Removal of nesting habitat (for grasshopper sparrows, migratory birds and raptors) from the work area shall only take place between September 1 and January 31 to avoid impacts to nesting birds. If removal of nesting habitat is required during the nesting season, a nesting bird survey shall be conducted by a qualified biologist no more than 5 calendar days prior to disturbance. If an active nest is located, the biologist will coordinate with CDFW to establish appropriate buffers and any monitoring requirements. Removal of existing vegetation shall not exceed the minimum necessary to complete operations.

MM 3.3-A.5 A pre-construction/demolition bat survey shall be conducted by a qualified biologist within 5 days prior to the removal of suitable bat habitat (i.e., existing outbuilding). Mature trees and the existing outbuilding present on the project site should only be removed between September 16 and March 15, outside of the bat maternity season. Trees should be removed at dusk to minimize impacts to roosting bats.

MM 3.3-A.6 Prior to any discharge or fill material into waters of the U.S., authorization under a Nationwide Permit shall be obtained from the U.S. Army Corps of Engineers, if necessary. For fill requiring a Corps permit, a water quality certification from the Regional Water Quality Control Board shall also be obtained.

MM 3.3-A.7 Prior to any activities that would obstruct the flow of or alter the bed, channel, or bank of any perennial, intermittent, or ephemeral creeks, notification of streambed alteration shall be submitted to the CDFW, and, if required, a Lake and Streambed Alteration Agreement shall be obtained.

MM 3.3-B.1 An assessment shall be conducted that determines the area and number of oaks and other native hardwoods that would be removed or adversely impacted as a result of project development on Parcel M~~Lots 121, 122, 123, 124~~ and Lot 4 of Tract 261. Building envelopes on Parcel M~~Lots 121, 122, 123, 124~~ and Lot 4 of Tract 261, as well as driveway and utility connection locations, shall be adjusted if needed to avoid loss or both short-term and long-term adverse effects on native trees.

The area outside of these building envelopes shall be deed restricted to require maintenance of existing native trees, and prohibition of lawns and landscaping incompatible with long-term survival of these trees, while allowing pruning and removal of any dead or dying trees, dead limbs and brush, and any clearances required as needed to reduce wildland fire hazard. All removed hardwoods shall be replaced with the same species at a minimum replacement ratio of 3:1 within the 20-foot riparian setback zone along the top of the bank of Cleland Mountain Creek. A minimum 3-year monitoring plan shall track planted trees and replace all that are dead or dying.

6.4 Cultural Resources and Tribal Cultural Resources (FEIR, Chapter 3.4)

As described in the FEIR, a cultural resources survey was conducted for the project site by North Coast Resources Management. The survey found one small trash dump dating to the 1940s to 1950s and concluded that it was not a potentially significant historic resource. The Mendocino County Archaeological Commission reviewed the survey report and determined that no additional surveying or analysis of the site was required. The FEIR concludes that, although the site does not appear to contain important historical resources, there remains a chance that cultural resources may be unearthed and damaged or destroyed during site development, resulting in a potentially significant impact on a historical resource. Implementation of MM 3.4-A-1 would reduce this impact to a less than significant level.

The cultural resources survey prepared for the FEIR found one "very sparse lithic scatter" consisting of five Franciscan chert flakes and three Konocti obsidian flakes in one location on the site. Trenching was conducted to determine whether there were any subsurface deposits in the area, and there were not. The Mendocino County Archaeological Commission reviewed the cultural resources survey report and determined that no additional surveying or analysis of the site was required. The FEIR concludes that, although the site does not appear to contain important cultural resources, there remains a chance that cultural resources may be unearthed and damaged or destroyed during site development, resulting in a potentially significant impact on an archaeological resource. Implementation of MM 3.4-A-1 would reduce this impact to a less than significant level.

The FEIR determined that no paleontological resources or unique geologic features are known to exist within or near the project site, however subsurface construction activity could uncover previously undiscovered paleontological resources (i.e., fossils) which could result in a potentially significant impact. The FEIR concluded that implementation of MM 3.4-B.1 would ensure that, if paleontological resources are discovered, impacts would be less than significant.

The FEIR determined that no human remains or cemeteries are known to exist within or near the project site but subsurface construction activity could uncover previously undiscovered human skeletal remains which could result in a potentially significant impact. The FEIR concluded that implementation of MM 3.4-A.2 would ensure that, if human remains are discovered, impacts would be less than significant.

Tribal consultation under Assembly Bill 52 (AB 52) was not required at the time the FEIR was certified and the project approved. As part of the development review process for the Modified Project, tribal consultation efforts were conducted by the County of Mendocino pursuant to AB 52. This effort did not identify any significant Tribal Cultural Resources ("TCRs") meeting the criteria set forth in subdivision (c) of Public Resources Code Section 5024.1. As a result, the Modified Project would not impact known TCRs. The Second Modified Project is on the same site and has a similar footprint to the approved Modified Project. The Second Modified Project with the incorporation of applicable mitigation measures identified in the FEIR and incorporated into the MMRP, would not impact known TCRs and would not involve new significant or more severe impacts to TCRs than those associated with the project analyzed in the FEIR.

The Second Modified Project would be within a similar development footprint as that addressed in the cultural resources survey. The Second Modified Project would not change the type or extent of development as analyzed in the FEIR. Applicable mitigation measures previously identified in the FEIR will be required as set forth in the MMRP and no considerably different mitigation measures that may substantially reduce impacts have been identified or rejected. The Second Modified Project would not involve new significant or more severe cultural or tribal cultural resource impacts than those previously identified and analyzed in the FEIR. Furthermore, implementation of MM 3.4-A.1, MM 3.4-A.2 and MM 3.4-B.1 would ensure that any potential impacts to undiscovered historic, archaeological, or paleontological resources would be less than significant. Therefore, implementation of the Second Modified Project would not introduce new cultural resource impacts or create more cultural resources impacts than those analyzed in the FEIR.

Mitigation Measures - Cultural Resources

MM 3.4-A.1 If cultural resources are discovered on the site during construction activities, all earthmoving activity in the area of impact shall be halted until the applicant retains the services of a qualified archaeological consultant. These archaeological sites will be documented (by a professional meeting the Secretary of the Interior qualification standards) on DPR (Department of Parks and Recreation) forms and evaluated for their eligibility for the California Register. The archaeological consultant shall identify specific measures to mitigate impacts to the resource if it is deemed eligible for the California Register. Mitigation shall include data recover operations, protection in situ of deposits, and/or archival research, if appropriate. The applicant shall abide by the recommended proposals.

MM 3.4-A.2 In the event that human skeletal remains are discovered, work shall be discontinued in the area of discovery and the County Coroner shall be contacted. If skeletal remains are found to be prehistoric Native American remains, the Coroner shall call the Native American Heritage Commission within 24 hours. The Commission will identify the person(s) it believes to the "Most Likely Descendant" of the deceased Native American. The Most Likely Descendant would be responsible for recommending the disposition and treatment of the remains. The Most Likely Descendant may make recommendations to the landowner or the person responsible for the excavation/grading work for means of treating or disposing of the human remains and any associated grave goods as provided in Public Resources Code Section 5097.98.

MM 3.4-B.1 During project grading operations, should any undiscovered evidence of paleontological resources be encountered, work at the place of discovery shall be halted, and a qualified paleontologist shall be consulted to assess the significance of the finds. Prompt evaluations can then be made regarding the finds, and a management plan consistent with CEQA cultural resources management requirements shall be adopted.

6.5 Transportation (FEIR, Chapter 3.5)

The FEIR determined that traffic generated by the project would have a less than significant impact on congestion at study area intersections and at the US 101/South State Street interchange. The FEIR also found that the proposed project access roadway connection to Oak Knoll Road would have acceptable sight lines and that the additional traffic on Oak Knoll Road and South Dora Street related to the project was less than significant and would pose no hazards for pedestrians. Prior to approval of the project and the Development Agreement, the site access road to Oak Knoll Road was eliminated from the project as requested by neighboring property owners.

An updated traffic study was prepared for the Modified Project (*Traffic Analysis for the Bella Vista Housing Project*; WTrans, March 2021). The traffic study concluded that the Modified Project would have a net reduction in trip generation due to the reduction in housing units (from 197 to 171 homes) and the designation of 39 homes as age-restricted. The traffic study also evaluated potential impacts based on updated traffic volumes and found that impacts would be less than significant.

The traffic study evaluated the Modified Project's connections to Mendocino Transit Authority (MTA) transit stops and found that additional improvements should be constructed in conjunction with the roundabout at the project entry to ensure safe pedestrian access to the existing bus stop on Plant Road and that the applicant should work with MTA to investigate the feasibility of an additional southbound MTA stop in the site vicinity. MM 3.5-F.1 was revised for the Modified Project to reflect the fact that an MTA bus stop on Plant Road now exists (it did not exist when the Garden's Gate EIR was certified). This bus stop provides both service to and from the site vicinity to locations to the north in the City of Ukiah and beyond. Implementation of the Second Modified Project is a further reduction from both the Gardens Gate Project and the Modified Project and would not introduce new circulation system impacts or create more severe impacts than those analyzed in the FEIR.

The FEIR does not evaluate the project's consistency with the guidance in CEQA Guidelines Section 15064.3(b) regarding significance thresholds for transportation impacts. This section, which requires lead agencies to base impact analyses on "vehicle miles travelled" (VMT) was added in 2018 to implement Senate Bill (SB) 743. The FEIR determined that the project would not have any congestion-related impacts on streets and intersections in the study area.

The *Traffic Analysis for the Bella Vista Housing Project* includes an analysis of the Modified Project using the regional baseline VMT threshold adopted by the Mendocino Council of Governments (MCOG). The MCOG baseline study included a review of the approved Garden's Gate project as a test case for applying the recommended approach, which compares the VMT per service population (based on the number of residents and employees) in the project's traffic analysis zone (TAZ) to the VMT in the corresponding sub-regional area. The analysis determined that the Garden's Gate project is consistent with the General Plan and Regional Transportation Plan and with the Suburban Residential zoning designation in the Ukiah Valley Area Plan. Using MCOG's screening tool, it was determined that the Ukiah Adjacent sub-regional mean VMT was 27.2, and the recommended threshold was 23.3, 14.3 percent below the sub-regional mean. The VMT per service population for TAZ 770, which includes the project site, is 17.3, which is 25.8 percent below this threshold. Based on this analysis, the transportation impact of the project was determined to be less than significant. Since the Second Modified Project is located within the same footprint as the Garden's Gate project and has the same land use and a lower density, it would be expected to have a similar or lower VMT per service population. Therefore, the impact of the Second Modified Project would be less than significant.

The FEIR determined that the proposed roundabout at the project's entry could have a potentially significant impact unless designed to accommodate turning and through movements by large vehicles. MM 3.5-C.1 addresses the need for review and approval by the County Department of Transportation. The FEIR also indicates that the proposed bus pullout location on the project site poses safety concerns and MM 3.5-F.1 requires relocation of the internal bus stop. The Second Modified Project does not include an on-site transit stop but rather, relies upon the existing northbound bus stop on Plant Road that did not exist at the time the Garden's Gate EIR was certified.

The *Traffic Analysis for the Bella Vista Housing Project* recommended that a pedestrian walkway be constructed between the project entry/roundabout and the existing bus stop on Plant Road and that the applicant work with the MTA to investigate the feasibility of providing a bus stop for southbound bus service within walking distance of the project site. The traffic study concluded that, with the inclusion of pedestrian improvements and provision of access to a southbound bus stop near the site, the Modified Project would have a less than significant impact in terms of program, plan, ordinance or policy addressing the circulation system, including transit, roadway, bicycle, and pedestrian facilities. The Second Modified Project will comply with this recommendation. Implementation of the Second Modified Project would not introduce new traffic safety hazards impacts or create more severe impacts than those analyzed in the FEIR.

The FEIR determined that the emergency access to the project site, which included access via a roundabout to be constructed at the intersection of South State Street/ Plant Road, and a secondary access via a connection from an interior street to Gobalet Lane, just north of the project was sufficient. In the Modified Project, the primary access remains at the proposed roundabout and a secondary access approximately 500 feet south of the roundabout rather than via Gobalet Lane. The Second Modified Project similarly includes the primary access at the proposed roundabout and a secondary access approximately 500 feet south of the roundabout.

Resolution No. 09-230, adopted by the County Board of Supervisors on October 6, 2009, certified the FEIR and indicated that "an alternative mitigation has been proposed by the developer and has been approved by the Ukiah Valley Fire Protection District that such an alternative mitigation including fire sprinklers will adequately address fire protection." Further, the Conditions of Approval associated with the approved project indicated that "in lieu of an emergency evacuation access, the developer agrees to provide fire sprinklers in all structures and will continue to seek an alternative access to the south of the project." As required in the Conditions of Approval, the site plan identifies future connections along the south side of the project, providing stubs for roadway connections to future development on the adjoining parcels.

Since the Second Modified Project is consistent with the required mitigations in the FEIR and the physical distance between the two project access points is greater than in the previously approved project, the project is expected to have a less than significant impact related to emergency access. Therefore, implementation of the Second Modified Project would not introduce new emergency access impacts or create more severe impacts than those analyzed in the FEIR.

The Second Modified Project would generate less traffic than the approved project. A traffic analysis based on VMT concluded that the Modified Project would have a less than significant impact on regional traffic volumes and with the Second Modified Project being for less lots than the Modified Project the same conclusion can be reached. The project, with the implementation of applicable mitigation measures previously identified in the FEIR, as set forth in

the MMRP, would have less than significant transportation impacts. The Second Modified Project does not propose substantial transportation changes beyond those analyzed in the FEIR or require major revisions to the FEIR. It would not involve new significant or more severe transportation impacts than those previously identified and analyzed in the FEIR.

Mitigation Measures - Transportation

MM 3.5-C.1 The project applicant shall design the proposed South State Street/Plant Road roundabout to accommodate all existing and anticipated buses and large trucks. Turning template diagrams shall be provided to the County Department of Transportation for the largest bus and trucks anticipated to be using the roundabout.

MM 3.5-F.1 To provide access for project residents to the existing Mendocino Transit northbound bus stop on Plant Road across from the project site, a pedestrian walkway shall be constructed between the proposed roundabout at South State Street/ Plant Road-Charlie Barra Drive and the bus stop. The applicant shall also work with Mendocino Transit Authority to investigate the feasibility of providing a bus stop for southbound bus service within walking distance of the project site.

MM 3.5-I.1 The applicant and/or future site developers shall pay the adopted Ukiah Valley Area Transportation Impact Fee at the time that building permits are issued.

6.6 Air Quality (FEIR, Chapter 3.6)

The Mendocino County Air Quality Management District (MCAQMD) is not required to prepare or implement an air quality plan, however, it is responsible for enforcing State and federal air quality regulations. Because the County does not have an air quality plan, no impacts would occur with regard to potential conflicts with an applicable air quality plan. The FEIR notes that the MCAQMD has prepared a PM_{10} Attainment Plan and that implementation of the project would not obstruct or affect implementation of this plan. The Second Modified Project is on the same site, is the same use, and has a lower density than the project previously analyzed in the FEIR and, similarly, no impacts would occur with regard to potential conflicts with an applicable air quality plan.

The FEIR identifies Mendocino County as a federal attainment area or unclassified for all criteria pollutants and a State attainment area or unclassified for all pollutants, except for PM_{10} for which the area is classified as nonattainment with respect to State standards. The FEIR analyzed emissions related to construction and found that maximum daily emissions from construction activities are lower than their respective significance thresholds for all pollutants except for PM_{10}. Project generated construction-related emissions of PM_{10} could cause local increases in dust generation that could exceed air quality standards, and adversely affect sensitive receptors if not mitigated. This impact was identified as potentially significant if not mitigated. Mitigation Measure 3.6-A.1 was proposed to require implementation of a dust control program. The FEIR found that implementation of the mitigation measure would reduce the impact to a less than significant level.

An updated *Air Quality and Greenhouse Gas Assessment* ("*AQ/GHG Assessment*") was prepared for the Modified Project (Illingworth & Rodkin, Inc.; January 2021). The *AQ/GHG Assessment* prepared for the Modified Project evaluated construction-related emissions and operational emissions related to traffic and energy usage. The *AQ/GHG Assessment* compared the Modified Project with the previously approved project and evaluated consistency with current air quality standards. The *AQ/GHG Assessment* concludes that Maximum Daily Average Project Emissions for all pollutants, including PM_{10}, are below the applicable MCAQMD thresholds. The Modified Project's emissions were significantly lower than those modeled for the previously approved subdivision for all pollutants except reactive organic gases (ROG), and ROG emissions remain substantially below current MCAQMD thresholds.

The *AQ/GHG Assessment* calculated daily and total annual emissions from the Modified Project and compared them to the emissions modeled for the previously approved project. In all cases, the operational emissions for the Modified Project were lower than those presented in the FEIR and well below the MCAQMD thresholds. Based on the updated analysis of air quality impacts presented in the *AQ/GHG Assessment*, the Modified Project was found to not introduce new environmental impacts or create more severe environmental impacts than those analyzed in the FEIR. Since the Second Modified Project is at an even smaller scale than the Modified Project, the County did not require an additional analysis as it can be reasonably assumed that the Second Modified Project would similarly not introduce new environmental impacts or create more severe environmental impacts than those analyzed in the FEIR.

The FEIR indicates that the portion of the North Coast Air Basin within MCAQMD's jurisdiction is an attainment area for all federal and State standards for criteria pollutants and ozone precursors except for PM_{10}. The FEIR found that, while exceedances of the PM_{10} standard had not occurred over the prior three years in Ukiah, cumulative buildout under the Draft 2007 Ukiah Valley Area Plan is projected to result in exceedances of the significance threshold for PM_{10}. However, the FEIR notes that the significance criterion applies to discrete projects and there is no criterion for groups of projects. The FEIR notes that the project's contribution to the cumulative impact is 1.8% and that the project is consistent with the MCAQMD's Particulate Matter Attainment Plan. Therefore, the FEIR concludes that the project's contribution to cumulative air quality impacts is less than significant. It is noteworthy that, when the Ukiah Valley Area Plan was adopted in 2011, the Board of Supervisors approved a Statement of Overriding Considerations related to the cumulative impacts of development in the Ukiah Valley on air quality.

The Second Modified Project is on the same site as the project previously analyzed in the FEIR and fewer residential lots are proposed. In addition, the Second Modified Project is being constructed at a later date than that which was assumed in the FEIR and improvements in technology and more stringent regulatory requirements will result in lower emission factors for construction equipment than previously identified. Therefore, construction impacts associated with the Second Modified Project would be similar or less than the FEIR construction analysis and the Second Modified Project would not result in construction-related cumulative impacts.

The Second Modified Project would result in lower emissions of each criteria air pollutant than the previously approved project except for ROG and would individually not exceed the applicable MCAQMD Thresholds of Significance. Therefore, the operational cumulative impact related to criteria pollutants and ambient air quality would be less than significant.

The FEIR assessed whether the project would expose sensitive receptors to substantial pollutant concentrations. It concluded that project-generated construction related emissions of PM_{10} could cause local increases in dust generation that could exceed air quality standards and adversely affect sensitive receptors if not mitigated. The impact is reduced to a less than significant level with implementation of Mitigation Measure 3.6-A.1 which requires a dust control program to limit construction emissions of PM_{10}.

The FEIR concluded that mobile source emissions generated by project traffic would increase carbon monoxide (CO) concentrations at intersections in the project vicinity, however since none of the intersections affected by project-related traffic were operating at or were projected to operate at unacceptable Levels of Service (LOS E or F), CO concentrations are not expected to significantly increase as a result of project traffic. Therefore, the impacts of carbon monoxide hotspots on potential sensitive receptors were deemed less than significant.

The Second Modified Project is on the same site as the project previously analyzed in the FEIR and has a similar footprint and density. As with the previously approved project, the Second Modified Project would be a temporary source of air pollutant and Toxic Air Contaminant (TAC) emissions during construction. The *AQ/GHG Assessment* for the Modified Project performed a health risk assessment of project construction activities to evaluate the potential health effects to nearby sensitive receptors from construction emissions. The modeling indicated that the unmitigated maximum increased cancer risks and maximum annual PM2.5 concentrations from construction would not exceed the BAAQMD threshold that is used by the MCAQMD. With the Second Modified Project being at a smaller scale, the same conclusion can be reached for the Second Modified Project. Therefore, the Second Modified Project would not introduce new environmental impacts or create more severe environmental impacts than those analyzed in the FEIR.

The FEIR concluded that the project would not create objectionable odors affecting a substantial number of people. No impacts would occur. The Second Modified Project is on the same site and includes similar uses as the project previously analyzed in the FEIR. As such, the Second Modified Project would not create objectionable odors affecting a substantial number of people. No additional analysis is required**.**

Air quality impacts associated with the Second Modified Project would be consistent or lesser than those identified in the FEIR analysis. The Second Modified Project is on the same site and is substantially the same use and density as the project analyzed in the FEIR. Applicable mitigation measures previously identified in the FEIR and MMRP will be required and additional measures adopted in the Amended MMRP for the Modified Project will also be required. The Second Modified Project would not result in substantial air quality changes beyond those analyzed in the FEIR or require major revisions to the FEIR.

Mitigation Measures - Air Quality

MM 3.6-A.1 The project applicant and construction contractor shall for all construction project phases prepare and implement a dust control program to limit construction emissions of PM10. The program shall include at least the following provisions from MCAQMD Rule 1-430 Fugitive Dust. Because the site is over one acre in size, a Grading Permit must be approved by MCAQMD, and MCAQMD may require additional mitigations.

a. Covering open bodied trucks when used for transporting materials likely to give rise to airborne dust.

b. The use of water or chemicals for control of dust in the demolition of existing buildings or structures.

c. All visibly dry disturbed soil road surfaces shall be watered to minimize fugitive dust emissions.

d. All unpaved surfaces, unless otherwise treated with suitable chemicals or oils, shall have a posted speed limit of 10 miles per hour.

e. Earth or other material that has been transported by trucking or earth moving equipment, erosion by water, or other means onto paved streets shall be promptly removed.

f. Asphalt, oil, water or suitable chemicals shall be applied on materials stockpiles, and other surfaces that can give rise to dust emissions.

g. All earthmoving activities shall cease when sustained winds exceed 15 miles per hour.

h. The operator shall take reasonable precautions to prevent the entry of unauthorized vehicles onto the site during non-work hours.

i. The operator shall keep a daily log of activities to control fugitive dust.

MM 3.6-A.2 The proposed development will require the preparation of a detailed grading and erosion control plan subject to review and approval by the County prior to earth moving activities (Municipal Code section 18.70.060 – Grading Permit Requirements). Grading will be completed incompliance with County standards.

MM 3.6-A.3 Dust control rules and regulations as required by the MCAQMD will be adhered to (Rule 1-200, 1-400(a), 1-410, 1-420, 1-430). These regulations minimize fugitive dust particle during construction. Measures imposed by the MCAQMD include, but not limited to:

- All visibly dry disturbed soil surfaces shall be watered to minimize fugitive dust.
- Installation of a “stabilized construction entrance/exit” as detailed in the Department of Transportation storm water handbook (TC-1) will be utilized.
- Earth or other material tracked on to neighboring paved roads shall be removed promptly.
- Dust generating activities will be limited during periods of high winds (over 15 mph).
- Access of unauthorized vehicles onto the construction site during non-working hours shall be prevented.
- A weekly log shall be kept of fugitive dust control measures that have been implemented.
- Restrict idling of diesel engines on the site to less than 5 minutes.
- All haul trucks transporting soil, sand or other loose materials off-site shall be covered.
- All vehicle speeds on unpaved roads shall be limited to 15 mph.
- Idling times shall be minimized either by shutting equipment off when not in use or reducing the maximum idling time to 5 minutes (as required by the California airborne toxics control measure title 13, Section 2485 of the California Code of Regulations). Clear signage shall be provided for construction workers at access points.

- All construction equipment shall be maintained and properly tuned in accordance with manufacturer's specifications. All equipment shall be checked by a certified mechanic and determined to be running in proper condition prior to operation.
- Post a publicly visible sign with telephone number for the applicant's representative regarding dust complaints. This person shall respond and take corrective action within 48 hours. The MCAQMD phone number shall also be visible to ensure compliance with applicable regulations.

MM 3.6-A.4 All off road construction equipment with engines greater than 50 horsepower (hp) and operating on the site for more than two days or 20 hours shall meet, at a minimum, U.S. EPA particulate matter emission standards for Tier 4 engines or equivalent. In the event that such equipment is not available, the use of Tier 3 construction equipment is sufficient so long as it can be demonstrated to the County that similar Tier 4 construction equipment is not readily available.

MM 3.6-A.5 The applicant shall submit a Construction and Demolition Waste Management Plan (CWM) to the Mendocino Solid Waste Management Authority prior to the start of construction-related activities in accordance with Mendocino Solid Waste Management Authority requirements (Ordinance 4301). The CWM will outline measure to capture and recycle materials that would otherwise end up in the waste stream.

6.7 Energy & Greenhouse Gas Emissions (FEIR, Chapter 3.6)

The FEIR describes the types of energy consumption that would result from the project during construction and operation and concludes that there is no evidence that the proposed project would cause wasteful or inefficient use of energy. It also concludes that the proposed project is not of sufficient size to generate a substantial increase in energy use. Nevertheless, the FEIR identifies the GHG increase related to the project, albeit a relatively small increase, as a potentially significant cumulative impact because "any increase in emissions from today's levels makes achievement of statewide GHG reduction goals by Mendocino County difficult to impossible to attain." MM 3.6-F-1 requires the project to implement a variety of energy efficient design measures including compliance with energy performance standards for Title 24, and installation of a solar system to offset electrical use by facilities owned or managed by the Homeowner's Association. The FEIR concluded that, even with implementation of mitigation, the project's GHG emissions would result in a significant and unavoidable cumulative impact on the global climate. When it certified the FEIR and approved the Garden's Gate subdivision project, the Board of Supervisors adopted a Statement of Overriding Considerations finding that "the benefits of the project in providing housing outweigh the impacts associated with the emission of greenhouse gases."

The FEIR determined that development of the project would comply with California's "Energy Efficiency Standards for Residential and Nonresidential Buildings" and would not result in the wasteful use of energy. The Modified Project will also be required to comply with State regulations which limit idling from both on-road and off-road diesel-powered equipment during construction and the State's Title 24 energy efficiency standards for residential buildings.

At the time the FEIR was prepared, the State of California had not prepared GHG significance thresholds, therefore the FEIR adopted the conservative significance threshold of zero new GHG emissions based on the belief that: (1) all GHG emissions contribute to global climate chance and could be considered significant, and (2) not controlling emissions from smaller sources would be neglecting a major portion of the GHG inventory. The FEIR found that construction-related GHG emissions would be potentially significant with the concrete alone resulting in direct emission of 7,388 tons of CO2e. Construction-related GHG emissions are identified as a significant and unavoidable impact. Additionally, the FEIR found that project operation would use energy and thereby generate GHG emissions that would adversely affect the global climate. With implementation of MM 3.6-F.1, the FEIR found that the project's overall GHG emissions would be approximately 2,114 tons of CO2e per year (GHG emissions expressed as equivalent to carbon dioxide). While the FEIR found that the project itself is too small to have a significant impact on global climate change, it found the project's incremental impact on GHG emissions to be a significant and unavoidable cumulative impact on the global climate.

An updated *Air Quality and Greenhouse Gas Assessment* (Illingworth & Rodkin, Inc.; 1/19/21) was prepared for the Modified Project. The updated study (*"AQ/GHG Assessment"*) found that GHG emissions associated with the Modified Project would occur over the short-term from construction activities, consisting primarily of emissions from equipment exhaust and worker and vendor trips. There would also be long-term operational emissions associated with vehicular traffic within the project vicinity, energy and water usage, and solid waste disposal. Emissions for the

Modified Project were predicted in the *AQ/GHG Assessment* using the methodology recommended in the BAAQMD CEQA Air Quality Guidelines that MCAQMD recommends. The CalEEMod model (version 2016.3.2) was used to model GHG emissions associated with electricity usage that are based on the expected electricity consumption of the new residences combined with the anticipated emissions rate reported for the utility company providing the electricity.

GHG emissions associated with construction of the proposed land uses were computed to range from about 400 to 600 metric tons of CO_2e per year under the modeled construction scenario. The total construction period emissions were computed as 1,019 metric tons. These are the emissions from on-site operation of construction equipment, vendor and hauling truck trips, and worker trips. Neither the County nor MCAQMD have an adopted threshold of significance for construction-related GHG.

Following construction, emissions would occur on a nearly continuous basis as the project operates through traffic generation, energy usage, water usage, and waste generation. The CalEEMod model was used to predict annual emissions associated with operation of the fully-developed project, both for the approved project and for the Modified Project. The operational emissions were assumed to be at the highest levels in 2026 if built out and fully occupied by that time. The Modified Project emissions are reflective of the GHG reduction features that the applicant has incorporated into the Modified Project. Modified Project emissions would be over 450 metric tons per year lower than the approved project.

Since the Second Modified Project would have fewer residential units than the Gardens Gate project or the Modified Project and would cause less traffic, the GHG emissions would be less than those identified in the FEIR for the Garden's Gate Subdivision. Furthermore, the Modified Project and Second Modified Project include additional features to reduce GHG emissions that were not included in the Garden's Gate project. The Second Modified Project would not introduce new environmental impacts or create more severe environmental impacts related to GHG emissions than those analyzed in the FEIR.

As noted above, at the time the FEIR was prepared and certified, there were no adopted plans, policies and regulations for GHGs. Nevertheless, the FEIR conservatively established a "net zero" threshold whereby any increase in GHG emissions was deemed to be a significant and adverse impact. In approving the project, the Mendocino County Board of Supervisors adopted a Statement of Overriding Considerations relating to GHG emissions.

The *AQ/GHG Assessment* found that GHG emissions for the Modified Project would be less than those identified in the FEIR for the Garden's Gate Subdivision. The Modified Project and Second Modified Project would include additional features to reduce GHG emissions that were not included in the Garden's Gate project. The Second Modified Project would not introduce new environmental impacts or create more severe environmental impacts related to GHG emissions than those analyzed in the FEIR.

The Second Modified Project would have fewer residential units than the project analyzed in the FEIR and the prior EIR Addendum for the Modified Project. The Second Modified Project would have lower GHG emissions than those analyzed in the FEIR and therefore, the Second Modified Project would not involve new significant or more severe energy or GHG emission impacts than those previously identified and analyzed in the FEIR.

Applicable mitigation measures previously identified in the FEIR will be required as set forth in the MMRP.

Mitigation Measures - Energy & Greenhouse Gas Emissions

MM 3.6-F.1. The project shall minimize the emission of greenhouse gases by including at least the following:

- The project shall be constructed to incorporate the 2010 Title 24 building standards (or whatever standards have been adopted at the time that building permits are issued).
- Project residential units shall be oriented for maximum solar access. Roofs shall be constructed to allow easy and efficient retrofitting with roof-top solar panels.
- The project applicant shall ensure that the CC&Rs of the Homeowner's Association develops and maintains energy- and water-efficient practices for the common areas of the subdivision and follows a landscaping plan that does not impair the efficient operation of the solar collection facilities.

In addition to the above mitigation measure from the FEIR, the applicant for the Modified Project has identified the following measures that will be incorporated into the Modified Project to further reduce Energy and GHG-related impacts:

MM 3.6-F.2 All residences would be constructed in accordance with the most recent edition of Title 24 of the California Building Code (CBC). The CBC contains mandatory requirements that apply to residential buildings that will be a part of the project which include high performance attics insulation and walls, high efficacy lighting, windows, water heating and HVAC systems. Specific energy conservation features include:

- Structures will incorporate natural cooling by utilizing window overhangs, awnings, front and rear patios, shade from neighboring structures, radiant heat-reflective barriers in the attic and appropriate tree plantings or a combination thereof.
- Structures will be constructed in compliance with solar requirements found in Title 24 of the California Building Code.
- Project will incorporate Energy Star Certified Appliances. At a minimum, the following appliances are recommended to be Energy Star rated: dishwasher and water heater.
- Natural lighting may be incorporated into the home through solar tubes and sky lights.
- Windows, sky lights and other fenestration will meet energy code requirements and will be Energy Star certified. These elements will have low U-factor (U-value) rating. U-factors is a rate of non-solar heat loss or gain through a while window assembling. The lower the U-factor, the greater a window's resistance to heat flow and the better its insulating value.
- Project will incorporate the use of low flow toilets and faucets that meet the standards as set forth by the California Energy Commission.
- All landscaping will be installed to AB 1881 (The Water Conservation in Landscaping Act of 2006) standards, which promotes water efficiency and conservation, using mulch, bubblers, and timed sprinkler systems.

MM 3.6-F.3 The following features shall be included in the Modified Project to reduce GHG emissions:

- No fireplaces;
- Include solar power for each of the residential lots;
- No natural gas hook-ups;
- Include infrastructure to promote electric car charging (i.e., provide 220VAC outlets);
- Meet latest CalGreen Title 24 standards);
- Include energy-efficient appliances;
- Include low-flow water fixtures; and
- Include water-efficient irrigation systems (drip systems).

6.8 Noise (FEIR, Chapter 3.7)

The FEIR determined that the easternmost residential units in the project could be exposed to future exterior noise levels of up to 62 Ldn due to motor vehicle traffic on South State Street. The FEIR found that, further west, sound levels would comply with the 60 Ldn exterior noise standard due to shielding from intervening structures and noise reduction with increasing distances. MM 3.7-A.1 requires project-specific acoustical analysis to ensure that measures are incorporated, if necessary, to ensure that indoor and outdoor noise levels do not exceed standards for residential uses. This mitigation would apply to the Second Modified Project and ensure that impacts are reduced to a less than significant level. Therefore, implementation of the Second Modified Project would not introduce substantial temporary or permanent noise impacts beyond those analyzed in the FEIR.

The FEIR found that construction of project improvements would generate construction noise over a period exceeding one year and that such impacts would be potentially significant. MM 3.7-C-1 was identified to reduce

construction-related noise impacts to a less than significant level. This mitigation would apply to the Second Modified Project and ensure that impacts are reduced to a less than significant level. Therefore, implementation of the Second Modified Project would not introduce construction-related noise impacts beyond those analyzed in the FEIR.

The FEIR determined that the project would not be expected to generate groundborne vibration or noise and, thus, would not generate any vibration-based impacts. Similarly, the Second Modified Project would have no groundborne vibration or noise impacts.

The FEIR determined that the project site is outside of the 55 CNEL contours associated with the existing and future operations of the Ukiah Municipal Airport. The FEIR concluded that airport noise alone would be compatible with the planned residential uses, according to the County's noise standards, however, when combined with motor vehicle noise from South State Street, the FEIR concluded that aircraft noise could increase the margin by which noise compatibility levels are exceeded. MM 3.7-A.1 requires project-specific acoustical analysis to ensure that measures are incorporated, if necessary, to ensure that indoor and outdoor noise levels do not exceed standards for residential uses. This mitigation would apply to the Second Modified Project and ensure that impacts are reduced to a less than significant level. Therefore, implementation of the Second Modified Project would not introduce substantial temporary or permanent noise impacts beyond those analyzed in the FEIR.

The Second Modified Project does not include changes in use or density beyond those analyzed in the FEIR. Applicable mitigation measures identified in the FEIR will be required as set forth in the MMRP and no considerably different mitigation measures that may substantially reduce impacts have been identified or rejected. The Second Modified Project would not result in substantial noise and vibration impact changes beyond those analyzed in the FEIR and major revisions to the FEIR would not be required.

Mitigation Measures - Noise

MM 3.7-A.1 Project-specific acoustical analyses shall be required to confirm that outdoor activity areas are provided with Ldn values at or below 60 dBA, and interior Ldn values will not exceed 45 dBA. Sound insulation measures, including any mechanical ventilation systems needed to permit closed windows, should be designed by an experienced acoustical consultant and incorporated into construction documents submitted for permits.

MM 3.7-C.1 Project construction shall not cause excessive noise. To accomplish this standard, the following measures are required:

- Noise-generating activities at the construction site or in areas adjacent to the construction site associated with the project in any way should be restricted to the hours of 7:00 a.m. to 6:00 p.m., Monday through Friday. No construction activities should occur on weekends or holidays.
- Equip all internal combustion engine driven equipment with intake and exhaust mufflers that are in good condition and appropriate for the equipment.
- Unnecessary idling of internal combustion engines should be strictly prohibited.
- Locate stationary noise generating equipment such as air compressors or portable power generators as far as possible from sensitive receptors. Construct temporary noise barriers to screen stationary noise generating equipment when located near adjoining sensitive land uses.
- Utilize "quiet" air compressors and other stationery noise sources where technology exists.
- Control noise from construction workers' radios, CD players, etc. to a point that they are not audible at existing residences bordering the project site.
- Designate a "disturbance coordinator" who would be responsible for responding to any local complaints about construction noise. The disturbance coordinator will determine the cause of the noise complaint (e.g., starting too early, bad muffler, etc.) and will require that reasonable measures warranted to correct the problem be implemented. Conspicuously post a telephone number for the disturbance coordinator at the construction site and include it in the notice sent to neighbors regarding the construction schedule.

- Notify existing residents when especially noisy operations are scheduled near their property, allowing the residents to plan activities accordingly. Examples of especially noisy sources: heavy earth moving equipment, jack hammers, pile drivers.

6.9 Aesthetics, Light and Glare (FEIR, Chapter 3.8)

The FEIR determined that, while the vineyard and open space on the project site are scenic, such views are common visual resources in the Ukiah Valley and the County has not defined the site as having identified scenic vistas. Therefore, the FEIR concluded that the project would not adversely affect a scenic vista. The Second Modified Project has a similar footprint to the previously approved project and Modified Project.

U.S. 101 to the east of the project site is not a designated State Scenic Highway and, therefore, the FEIR concluded that the potential for damage to scenic resources within the viewshed of a State Scenic Highway would be less than significant. Additionally, there are no rock outcroppings or historic buildings on the site. The Second Modified Project is similar to the previously approved project that was evaluated and disclosed in the FEIR.

The FEIR considered the change in public views across the site from South State Street and other vantage points to the east of the site. Existing views of open space and vineyards would be replaced with views of residential development. The FEIR concluded that the project would change the visual character of the area by extending the developed area of Ukiah onto the project site and would have a potentially significant impact on views from the east due to the fact that the project site serves as a southern "gateway" to the City. The FEIR found that adherence to the proposed design guidelines and proposed landscaping plans would reduce the impact on views from the east to a less than significant level. However, since the County does not have a design review process or landscaping standards, the FEIR identified two mitigation measures (MM 3.8-A.1 and MM 3.8-A.2) to establish design and landscaping requirements. The FEIR also evaluated the project's impact on views from locations to the south, east and north of the site. It concluded that development of the subdivision would have a less than significant impact on views from the south (i.e., residences along Stipp Lane and other residences to the south), views from the east, and views from upper elevations to the northwest (i.e., residences along Oak Knoll Road and possibly residences at upper elevations to the northwest). The FEIR found that the impacts on these views were acceptable as the County has long designated the site for residential development, thereby accepting that there would be an eventual loss of open space views on the project site. The FEIR found that the change in views from Gobalet Lane immediately north of the project site would be potentially significant because the proposed residential structures adjacent to Gobalet would include three-story buildings. The FEIR concluded that, with implementation of the two mitigation measures, that impact would be less than significant. The Second Modified Project would have similar impacts on views from the east as the previously approved project, although the frontage on South State Street would be enhanced by the relocation of the neighborhood park to an area along South State Street immediately south of the main entry road. Views from the south and the northwest would be similar to those evaluated in the FEIR. The Second Modified Project would not include the three-story buildings next to Gobalet Lane, so the visual impact from that vantage point would be less than significant. Implementation of the Second Modified Project would not introduce new visual impacts or create more severe visual impacts than those analyzed in the FEIR.

The FEIR concluded that the project would introduce new sources of nighttime lighting that would be noticeable to residents living near the site and to drivers along South State Street. This was identified as a potentially significant impact. MM 3.8-F.1 requires a lighting plan that minimizes light escape from the site and the lighting plan is required to be included in the Declaration of Covenants, Conditions and Restrictions (CC&Rs) for the Homeowners Association. The Second Modified Project would produce sources of nighttime lighting similar to those analyzed in the FEIR. Therefore, implementation of the Second Modified Project would not introduce new nighttime lighting or create more severe nighttime lighting impacts than those analyzed in the FEIR.

The Second Modified Project does not propose a change in use, an increase in density, or a change in the extent of development as analyzed in the FEIR. The Second Modified Project does not propose substantial visual changes beyond those analyzed in the FEIR or require major revisions to the FEIR. Therefore, the Second Modified Project would not involve new significant aesthetic impacts or more severe aesthetic impacts than those previously identified and analyzed in the FEIR. No additional analysis of Aesthetics is required.

EIR Mitigation Measures - Aesthetics, Light and Glare

MM 3.8-A.1 Final project design and landscape plan shall undergo design review by the County Department of Planning and Building Services and/or the County Planning Commission to ensure consistency

with the design guidelines adopted for this project. The final project shall be revised, if requested, to comply with the County's review recommendations.

MM 3.8-A.2 Landscaping will be mature within 15 years of initial project construction (Phase 1). Mature means that perimeter trees shall be at least 20 feet tall. The final landscape plan shall include tree landscaping along the north and east sides of the site using species that fully screen views from the east and screens at least half of the buildings on the north side. The plan shall include specifications for planting, irrigating, fertilizing, and replacing dead trees so that the landscaping will be mature within 15 years.

MM 3.8-F.1 The final design shall include a lighting plan that minimizes light escape from the site. The final plan shall become part of the CC&Rs for the Homeowners Association. This plan shall include the following:

1. *Light shielding is required.* Except as otherwise, exempt, all outdoor lighting fixtures shall be constructed with full shielding. Shielding shall prevent the light source from being visible to adjacent residential properties.
2. *Minimum/Maximum Level of Illumination*. The minimum and maximum levels of illumination permitted are listed below. A photometric study listing the number type, height, and level of illumination of all outdoor lighting fixtures shall be required prior to issuance of a building permit or site improvement plans to ensure compliance with these provisions.
    a. Minimum security lighting for sidewalks, walkways, parking areas, and similar areas shall be 1.0 foot-candles, measured at ground level, not to exceed 4.0 foot-candles on average.
    b. In order to minimize light trespass on abutting property, illumination measured on the property line of a subject parcel shall not exceed 0.5 foot-candles, measured on a vertical plane along the property line.
    c. Building-mounted decorative or security lights shall not exceed 5.0 foot-candles, measured a distance of five feet from the light source. All building lighting shall be reviewed and authorized by Mendocino County prior to the initiation of lighting installation.
3. *Maximum Height of Outdoor Light Fixtures.* The maximum height of freestanding outdoor light fixtures for multi-family residential development and non-residential development abutting a single-family residential zoning district or use shall be 20 feet. Otherwise, the maximum height for freestanding outdoor light fixtures shall be 25 feet.
4. *Type of illumination.* All outdoor lighting fixtures shall be energy efficient. Energy efficient lights include all high-intensity discharge lamps (mercury vapor, high-pressure sodium, low-pressure sodium, and metal halide). The concentrated and/or exclusive use of either low-pressure sodium or metal halide lighting is prohibited.
5. *Hours of illumination.* Automatic timing devices shall be required for all outdoor light fixtures on multi-family residential and no-residential development (e.g., parks) with off hours (exterior lights turned off) between 11:00 p.m. and 6:00 a.m. Exceptions are that outdoor lights may remain on in conjunction with the hours of operation of the corresponding use, for security purposes, or to illuminate walkways, roadways, equipment yards, and parking lots.
6. *Prohibited Lighting*. The following outdoor light fixtures shall be prohibited as specified below.
    a. Lighting of parks for active nighttime recreation.
    b. Up-lighting/back-lit canopies or awnings.
    c. The concentrated and/or exclusive use of either low-pressure sodium or metal halide lighting.
    d. Neon tubing or band lighting along building structures.

e. Searchlights.

f. Flashing lights.

g. Illumination of entire buildings. Building illumination shall be limited to security lighting and lighting of architectural features authorized by the designated Approving Authority in conjunction with required development permit(s).

h. Roof-mounted lights except for security purposes with motion detection and full shielding so that the glare of the light source is not visible from any public right-of-way.

6.10 Utilities and Service Systems (FEIR, Chapter 3.9)

The FEIR determined that the project would contribute to the need for the Willow County Water District (WCWD) to replace and expand an existing water storage tank located on Fircrest Drive. The FEIR indicated that the storage tank project was underway and included MM 3.9-H.1 requiring the developer to pay a capital improvement fee to WCWD to fund the project's share of the expanded water storage tank. The mitigation would reduce the impact to a less than significant level. The FEIR identified the proposed installation of a water line connecting the existing water main in South State Street with the water main in Oak Knoll Road which would provide a more reliable looped water system for the surrounding area as well as the project site.

A Water Supply Verification for the Modified Project prepared for WCWD (*Bella Vista Development - Water Supply Verification;* Luhdorff & Scalmanini; 09/09/21) found that the District had adequate water storage capacity to provide for operational storage, fire safety, and emergency storage. The Second Modified Project proposes less lots and no additional comments were received from WCWD regarding the Second Modified Project.

The FEIR determined that the project would increase the demands for water by approximately 100,000 gallons of water per day, but it would not result in a need for new water entitlements. The WCWD approved a "will serve" letter for the project (dated June 7, 2005) indicating that it will supply water to a 210-unit subdivision on the project site. WCWD's conclusions regarding the adequacy of water supplies were confirmed by the State Department of Health Services in 2007.

The WCWD provided an updated "will serve" letter stating that it can and will supply water for the Modified Project (*09/14/21 letter from J. Walker; Willow County Water District*). The updated "will serve" letter was issued based on a Water Supply Verification for the project that was prepared for WCWD (*Bella Vista Development - Water Supply Verification*). The *Water Supply Verification* concluded that, even with water supply reductions such as those implemented in 2021 due to the drought, WCWD has sufficient water supply to serve the Modified Project. The Second Modified Project proposes less lots and no additional comments were received from WCWD regarding the Second Modified Project. Therefore, implementation of the Second Modified Project would not introduce new water demand impacts or create more severe impacts that would prevent WCWD from providing sufficient water supplies beyond those analyzed in the FEIR.

The FEIR determined that the project would have a less than significant impact on the Ukiah Valley Sanitation District (UVSD) treatment and disposal system. The UVSD had issued a will-serve letter to the project and no mitigation was required beyond the payment of UVSD connection fees. The UVSD issued an updated "Capacity to Serve" letter for the Modified Project (*UVSD Capacity to Serve Sewer for Bella Vista Subdivision;* 03/11/21). The Second Modified Project proposes less lots and no additional comments were received from UVSD regarding the Second Modified Project. Implementation of the Second Modified Project would not introduce new wastewater treatment capacity impacts or create more severe impacts than those analyzed in the FEIR.

The applicable natural gas, electrical power, and telecommunications providers would serve the Second Modified Project, similar to the project analyzed in the FEIR. Therefore, implementation of the Second Modified Project would not result in the need for relocation or construction of new or expanded water, wastewater treatment or stormwater drainage, electric power, natural gas, or telecommunications facilities or create more severe impacts than those analyzed in the FEIR.

The FEIR indicated that the Ukiah Valley Transfer Station had a permitted capacity of 400 tons per day, but currently received an average of 120 to 130 tons of solid waste per day. The amount of household waste generated by the project was estimated to represent an approximately 0.7% increase in the average that was handled at the Ukiah Valley Transfer Station. The projects impact on solid waste facilities was determined to be less than significant.

Implementation of the Second Modified Project would not increase the amount of solid waste entering the waste stream or create more severe impacts than those analyzed in the FEIR.

The FEIR indicated that the project and other new development in the project vicinity would be required to comply with applicable, federal, State, and local regulations related to solid waste and future development would not impede the ability of the Ukiah Valley Transfer Station to meet waste diversion requirements or violate other applicable regulations related to solid waste and no impact would occur. Implementation of the Second Modified Project would not introduce new solid waste impacts or create more severe impacts beyond those analyzed in the FEIR.

The Second Modified Project would not change the type or extent of development allowed under the approved project as analyzed in the FEIR. Development of the Second Modified Project would be in accordance with the mitigation measures identified and analyzed in the FEIR. The Second Modified Project does not include substantial changes to utilities beyond those analyzed in the FEIR or require major revisions to the FEIR.

Mitigation Measures - Utilities and Service Systems

MM 3.9-H.1 The applicant shall enter into an agreement with the Willow County Water District to pay a capital improvement fee (estimated at $400,000) to fund the project's share of the replacement and expansion of the Fircrest Drive water storage tank.

6.11 Public Services (FEIR, Chapter 3.9)

The FEIR determined that fire protection services for the project would be provided by the Ukiah Valley Fire District (UVFD) and that the project would increase demands on the UVFD but would not require the construction of new facilities. The FEIR further concludes that, if a new fire station is needed in the future, it could be constructed without having significant and unavoidable impacts and no mitigation is required. The Second Modified Project would place similar demands on the UVFD as the approved project. Therefore, implementation of the Second Modified Project would not introduce new fire protection service impacts or create more severe fire protection service impacts than those analyzed in the FEIR.

The FEIR concluded that the addition of 197 new residential units would increase the demand for police response from the County Sheriff's Office and from the Ukiah Police Department if mutual aid is required. The FEIR concluded that this impact was less than significant and that the project would not require new police facilities or the expansion of existing police facilities and police service impacts would be less than significant. The FEIR identified MM 3.9-C.1 which required review of the final project design by the Sheriff's Office to ensure adequate security measures are incorporated. The Second Modified Project would not result in an increase in demand for police protection services beyond that previously analyzed in the FEIR.

The FEIR determined that the project, at buildout, would generate approximately 85 new school-aged students, most of whom would attend schools within the Ukiah Unified School District. The FEIR indicates that there is sufficient excess capacity and new school facilities would not be needed to accommodate project-generated students. The FEIR determined that school service impacts were determined to be less than significant. The Second Modified Project has fewer residences than the approved project and 42 of those residences are age-restricted, thus the impact of the Second Modified Project on schools would likely be less than that of the approved project. Therefore, implementation of the proposed project would not introduce new school service impacts or create more severe school service impacts than those analyzed in the FEIR. No additional analysis is required.

The FEIR determined that the project, plus other potential development would increase demands on the Emergency Medical Service (EMS) system in the Ukiah Valley and that, absent funding solutions to ensure the continuation and growth of a quality EMS system, the project could have a potentially significant impact on the EMS system. MM 3.9-F.1 was identified to address short-term funding shortfalls. The FEIR indicates the mitigation reduces the impact to a less than significant level. The Second Modified Project would not increase demands on the EMS system beyond those evaluated in the FEIR for the approved project. It would not introduce new impacts or create more impacts to EMS system than those analyzed in the FEIR. No additional analysis is required.

The Second Modified Project does not change or intensify the land use analyzed in the FEIR. Development of the Second Modified Project would be in subject to the mitigation measures identified in the FEIR and the approved MMRP. The Second Modified Project does not pose substantial public service impacts beyond those analyzed in the FEIR or require major revisions to the FEIR. Therefore, the proposed project would not involve new significant or more severe public service impacts than those previously identified and analyzed in the FEIR. No additional analysis is required.

Mitigation Measures - Public Services

MM 3.9-C.1 The final project design shall be reviewed by the Sheriff's Office to determine if it provides adequate access, security lighting, and other factors affecting police response. The final map shall incorporate security measures required by the Sheriff's Office.

MM 3.9-F.1 If the County has not adopted additional funding for the EMS system at the time of approval of the Development Agreement, then the applicant shall agree within the Development Agreement to pay any fees that the County adopts for EMS funding prior to and/or within five years of approval of the Development Agreement.

6.12 Recreation (FEIR, Chapter 3.9)

The approved Gardens Gate project included a 1.4-acre park near the main entrance that would be open to the public. The park would have open areas and landscaping for passive recreation activities and small gatherings. In addition, a 0.9-acre park located in the interior of the site would provide open space and seating areas. The FEIR found that the proposed facilities do not meet the active recreational needs of the new residents and that increased use of existing parks and recreation facilities could lead to overuse and deterioration of these facilities which is a potentially significant impact. The FEIR includes MM 3.9-M.1 and MM 3.9-M.2 which require inclusion of playground equipment and payment of a County park "in-lieu fee" which would reduce the impacts on recreation facilities to a less than significant level.

The Modified Project approved in 2023 amended MM 3.9-M.2 by eliminating reference to the “park in lieu fee” as the County had not established a park in lieu fee program and the requirement to notify future homebuyers that the park may be developed with an active playfield because the Modified Project included development of the Neighborhood Park in the first phase of the project. Additional text was incorporated into MM 3.9-M.2 to ensure that the playing area within the proposed Neighborhood Park was of a sufficient size and dimensions for use as a youth soccer field.

The Second Modified Project includes a revised layout for on-site recreation facilities, however it would be subject to the Mitigation Measures identified in the FEIR and the adopted MMRP. The Second Modified Project does not include a change in use or an increase in residential densities that could increase demands and result in deterioration of parks and recreation facilities. Therefore, implementation of the Second Modified Project would not introduce new impacts to park or recreational facilities or create more impacts than those analyzed in the FEIR. The FEIR concluded that the project's increased demand on recreation facilities would not have an adverse physical effect on the environment and no impacts would occur.

The Second Modified Project does not include a change in use or increase in development intensity that potentially could result in a significant increase in recreational facility use or demand that would necessitate the need for new or expanded facilities not previously contemplated in the FEIR. Therefore, implementation of the Second Modified Project would not introduce new impacts or create more impacts than those analyzed in the FEIR.

The Second Modified Project would not increase demands for recreational facilities beyond that analyzed in the FEIR. Development of the Second Modified Project would be in accordance with the Mitigation Measures identified in the FEIR and incorporated into the MMRP. The Second Modified Project does not propose substantial development changes beyond those analyzed in the FEIR or require major revisions to the FEIR. It would not involve new significant or more severe recreation impacts than those previously identified and analyzed in the FEIR.

The Second Modified Project does not propose changes in land use or development intensity that could potentially result in an increase in park demand not previously contemplated in the FEIR. This precludes the potential for the proposed project to introduce new or more severe impacts than those evaluated in the FEIR. Therefore, implementation of the proposed project would not introduce new park service impacts or create more severe park service impacts than those analyzed in the FEIR.

As noted above, the impacts of the Second Modified Project on recreation are similar to those of the project analyzed in the FEIR and EIR Addendum for the Modified Project.

Mitigation Measures - Recreation

MM 3.9-M.1 Construct and maintain a "tot lot" with playground equipment on one of the two project parks. The tot lot will be maintained by the Homeowner's Association.

MM 3.9-M.2 The Neighborhood Park and the contours of the detention basin shall be modified to establish suitable terrain for a multi-purpose playing field that provides a minimum of 100' x 200' of level playing area.

6.13 Hazards and Hazardous Materials (FEIR, Chapter 3.9)

The FEIR determined the residential uses proposed in the project would not involve routine use, storage, transport, or disposal of the types or amounts of materials considered hazardous. Typical residential uses would consist of commonly used household cleaners, pesticides, solvents and petrochemicals. However, the use would not occur in significant amounts and no impacts are anticipated. The Second Modified Project has the same uses as those evaluated in the FEIR and would be anticipated to also result in no impacts related to the use, storage, transport or disposal of hazardous materials.

The FEIR indicates that a Phase I Environmental Site Assessment was prepared for the project. The report describes potential hazards associated with former fuel storage facilities on the site, old septic systems and unused water wells. The Phase I Environmental Site Assessment contains recommendations to address potential toxic materials on the site. The FEIR identifies the risk of exposure to toxic materials as a potentially significant impact that, with implementation of MM 3.9-R.1, would be reduced to a less than significant level. The Second Modified Project has the same uses as those evaluated in the FEIR and would be anticipated to have the same level of impact.

The FEIR concludes that, because the project would not include the use, transport, or storage of hazardous materials, there would not be a release of such material near a school. Therefore, the FEIR determined no impact would occur. The Second Modified Project would not introduce new impacts or create more severe impacts than those analyzed in the FEIR.

The FEIR indicates that the project site is located in an area that is designated Zone C, "Common Traffic Pattern" by the Mendocino County Airport Comprehensive Land Use Plan (CLUP) which addresses airport safety and viability as well as community safety and compatibility. The CLUP allows residential development up to 15 units per acre in this zone and determined that residential uses would not face significant hazards from aircraft use at the airport. The impact was deemed less than significant in the FEIR and no mitigation was required.

An updated CLUP was adopted in May 2021 ("UKIALUCP"). As shown on Exhibit 4 - Airport Combining Zones, the UKIALUCP designates a sliver of land adjacent to State Street (where the Neighborhood Park is situated in the Modified Project) as Zone 2 "Inner Approach/Departure Zone." To the west of that, a swath of the project site is designated Zone 3 "Inner Turning Zone"/Urban Overlay, and to the west of that, the site is designated Zone 6 "Traffic Pattern Zone." The Risk Level in Zone 2 is high. In Zone 3, it is moderate to high. In Zone 6, it is low.

On December 16, 2021, the Airport Land Use Commission evaluated the consistency of the Modified Project with the UKIALUCP. Policy 2.3.5(b) of the UKIALUCP addresses the ALUC's review of revisions to previously authorized projects and identifies the following types of changes that could raise questions as to the validity of earlier findings of consistency:

(1) For residential uses, any increase in the number of dwelling units to a level exceeding the criteria set forth in this UKIALUCP unless the increase is a development by right. The Modified Project proposes to decrease the number of units from 197 units in the previously approved project to 171 units.

(2) Any increase in the height of structures or other design features such that the height limits established herein would be exceeded or exceeded by a greater amount. The Modified Project would have all one- and two-story residences. The previously approved project had residences that ranged from one to three stories in height.

(3) Major site design changes (such as incorporation of clustering or modifications to the configuration of open land areas proposed for the site) if site design was a factor in the initial review of the project. The Modified Project incorporates lands along the South State Street frontage of the site into the project. This frontage area was previously not a part of the project. The Modified Project identifies two large parcels along the frontage: Parcel A (68,219 SF) and Parcel B (86,549 SF). Under the Modified Project, no development is proposed on Parcel A. Parcel B would be developed with a Neighborhood Park that would also function as a stormwater detention basin. This use would comply with both the sitewide and single-acre Intensity limitations.

(4) Any new design features that would create visual hazards (e.g., certain types of lights, sources of glare, and sources of dust, steam, or smoke). The Modified Project does not include features that would create visual

hazards.

(5) Any new equipment or features that would create electronic hazards or cause interference with aircraft communications or navigation. The Modified Project does not include new equipment or features that would create electronic hazards or interference with aircraft communications or navigation.

(6) Addition of features that could attract wildlife that is potentially hazardous to aircraft operations. The Modified Project does not include new features that could attract wildlife that is potentially hazardous to aircraft operations. The ALUC considered the possibility of the detention basin attracting birds and determined that the facility would only hold standing water for short periods of time during and following rain events.

The ALUC determined that the Modified Project was consistent with the UKIALUCP based on the purpose and intent of the Airport Compatibility Zones 2, 3, and 6, as well as the information presented to the ALUC. Per the recommendation of the ALUC, a condition will be added to the project approvals requiring recordation of an avigation easement on all parcels located in zones 2 and 3. No additional referral was made for the Second Modified Project to the ALUC as the Second Modified Project is at a reduced scale to that of the Modified Project that was previously analyzed and determined to be consistent.

The FEIR indicated that the project site, adjacent to South State Street and near Highway 101 ramps, has good access for emergency response and evacuation. The FEIR notes that the project's street system extends to Oak Knoll Road which would provide an additional emergency response and evacuation route. The FEIR concluded that the project's impact on emergency response and evacuation is less than significant and no mitigation is required. When the project was approved by the County Board of Supervisors, the internal street connection to Oak Knoll Road was eliminated in lieu of a requirement that all of the residences have automatic fire sprinklers. The Second Modified Project includes enhanced access to South State Street by relocating the secondary access to the south end of the site (instead of utilizing Gobalet Lane). The primary access would be through a new roundabout aligned with the Plant Road intersection, similar to the site access for the approved project. Implementation of the Second Modified Project would not introduce new impacts or create more severe impacts than those analyzed in the FEIR.

The Second Modified Project would not change the type or extent of development analyzed in the FEIR. Applicable mitigation measures previously identified in the FEIR will be required as set forth in the MMRP and no considerably different mitigation measures that may substantially reduce impacts have been identified or rejected. Development of the Second Modified Project does not pose substantial hazards beyond those analyzed in the FEIR or require major revisions to the FEIR.

Mitigation Measures - Hazards and Hazardous Materials

MM 3.9-R.1 All potential toxic wastes and materials shall be removed and/or remediated prior to site grading. The applicant shall do the following as recommended in the Phase I Environmental Site Assessment:

- Abandon any inoperable water supply wells on the site following all the requirements of the Mendocino County Division of Environmental Health.
- Collect soil samples in the area of the former underground storage tank and the aboveground fuel storage tank. The soil samples shall be tested for Total Petroleum Hydrocarbons (as gasoline) and the constituents benzene, toluene, ethylbenzene, xylenes, fuel oxygenates, lead scavengers, and total lead. Results of the testing shall be provided to the Mendocino County Division of Environmental Health. If the Division determines that additional testing or remediation is required, the applicant shall fulfill all County requirements.
- If volatile organic compounds are discovered on the site, a human health risk assessment will be performed per requirements of the County Division of Environmental Health. That assessment will identify measures needed to ensure that workers and future residents are not exposed to County- and State-defined harmful levels of these compounds.
- Dispose of any waste oil, lubricants, paints, or other liquids in accordance with all applicable regulatory requirements.

- Investigate the fuel source for the prune dryer that formerly was located on the west side of the site to determine its fuel sources. If it was gasoline, then conduct soil tests at that site as describe above.
- Assess whether the workshop/storage building has the potential for lead paint or asbestos. If so, then demolition shall follow all requirements established by the Mendocino County Division of Environmental Health.

6.14 **Wildfire** (FEIR, Chapter 3.9)

The FEIR determined that the project site has good access for emergency response and evacuation due to its adjacency to South State Street and proximity to US 101. The FEIR found that the project's impact on emergency response and evacuation plans was less than significant and no mitigation was required. The Second Modified Project is on the same site and has a lower density and intensity of development than the project analyzed in the FEIR. Therefore, implementation of the Second Modified Project would not introduce new impacts or create more severe impacts than those analyzed in the FEIR.

The FEIR identified the portion of the project site on the hillsides to the west of the area to be developed as a high fire hazard area. While the project evaluated in the FEIR did not encroach upon the high fire hazard area, the FEIR identified its adjacency as a potentially significant fire risk. In 2024, the portion of the site previously designated as high fire hazard has since been re-designated as a very high fire hazard area. In addition, in 2025, Fire Hazard Severity Zones were adopted for the portion of the project site within the Local Responsibility Area. The project site includes varying fire hazard severity zones within the Local Responsibility Area beginning with moderate and transitioning to high and ultimately very high adjacent to the State Responsibility Area, as shown in the graphic below.

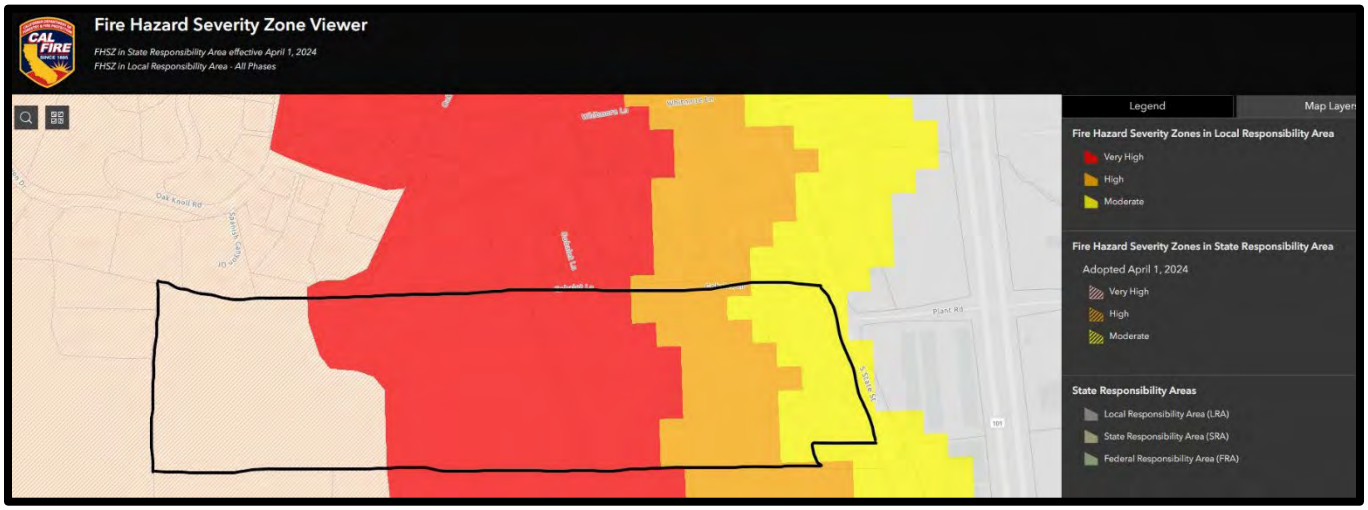

With the adoption of fire hazard severity zones for Local Responsibility Areas, additional requirements are placed upon landowners in these zones, including:

- California's Wildland Urban Interface Building Codes (CBC Chapter 7A) regarding design and construction of new buildings in the high and very high fire hazard severity zones;
- Defensible space clearance requirements and other wildland safety practices for buildings, as specified in Government Code section 51182; and
- Natural Hazard disclosure as part of a real estate transfer.

Compliance with Wildland Urban Interface Building Codes and the defensible space clearance requirements is captured at the time of building permits for proposed structures. No conflicts have been identified with the subdivision layout with regards to these requirements. In addition, with implementation of MM 3.9-O.1 which requires the project to be designed and constructed to comply with Ukiah Valley Fire District requirements, the FEIR concluded that impacts related to wildfires would be reduced to a less than significant level.

The Second Modified Project is on the same site and has a lower density and intensity of development than the project analyzed in the FEIR. The Second Modified Project would be required to implement MM 3.9-O.1 thus lowering the risk of loss, death, or injury because of wildfire. Project referrals were sent to Ukiah Valley Fire Authority but no comments were received regarding concerns of compliance with fire hazard severity zone requirements. Therefore, implementation of the Second Modified Project would not introduce new impacts or create more severe impacts than those analyzed in the FEIR.

The FEIR determined that emergency access to the site is sufficient and that the project would not require emergency water sources because sufficient water supplies would be provided by WCWD. New electrical power and other utility lines would be installed in accordance with required codes and utility regulations. Therefore, the Second Modified Project would not increase fire risk due to installation or maintenance of associated infrastructure and impacts would be less than significant.

The Second Modified Project does not include a change in the type or increase in the intensity of development on the site as analyzed in the FEIR. Applicable mitigation measures previously identified in the FEIR will be required as set forth in the MMRP and no considerably different mitigation measures that may substantially reduce impacts have been identified or rejected. The Second Modified Project would not involve new significant wildfire hazard impacts and no additional analysis is needed.

Mitigation Measures - Wildfires

MM 3.9-O.1 The project shall be designed and constructed to minimize risk of wildfire destroying residences. The Ukiah Valley Fire District shall review project plans and determine in writing that adequate access, emergency response, and fire flow are available, and that the project complies with the most current state requirements for development in the wildland/urban interface. Final project design shall conform with any changes that the District requires.

6.15 Land Use and Planning (FEIR, Chapter 3.10)

The FEIR determined that the project would not create any type of barrier that would physically divide the existing community and there would be no impacts. The Second Modified Project, similarly, would not divide an established community. It would not introduce new impacts or create more severe impacts that would divide an established community than those analyzed in the FEIR. No additional analysis is required.

Neither the approved project nor the Second Modified Project would induce population growth beyond that anticipated by the Mendocino County General Plan and the Ukiah Valley Area Plan, both of which designate the project site for residential development. The project would have no impacts related to unplanned population growth.

The project site is currently undeveloped. Neither the approved project nor the Second Modified Project would result in the displacement of any existing people or housing. The project would have no impacts related to residential displacement.

The Second Modified Project would not result in unplanned population growth or displacement of existing people or housing. While this impact was not addressed in the FEIR, there is no need for further analysis of impacts relating to population and housing.

The FEIR determined that the conversion of 31 acres of Prime Farmland and two acres of Unique Farmland to residential uses would be a significant and unavoidable adverse impact. There is no mitigation for this impact short of not developing all or part of the site. The FEIR notes that the project site has long been slated for residential development. The Board of Supervisors, when approving the project, adopted a Statement of Overriding Considerations for this impact. The Second Modified Project would not introduce new impacts or create more severe impacts related to the conversion of Prime Farmland, Unique Farmland, or Farmland of Statewide Importance to non-agricultural uses than those analyzed in the FEIR.

The Second Modified Project does not change the type or extent of development or propose substantial land use or development changes beyond those analyzed in the FEIR or require major revisions to the FEIR.

Mitigation Measures - Land Use and Planning

None.

LACO

EUREKA • UKIAH • SANTA ROSA

1-800-515-5054 WWW.LACOASSOCIATES.COM

PROJECT	BELLA VISTA ESTATES CIVIL ENGINEERING	BY	MAT	FIGURE 1
CLIENT	GUILLON INC. CONSTRUCTION	DATE	3/13/20	
LOCATION	3000 S STATE STREET, UKIAH	CHECK	KRM	JOB NO. 9100.06
	VICINITY MAP	SCALE	AS SHOWN	

REUSE OF DOCUMENTS: This document and the ideas and design incorporated herein, as an instrument of professional service, is the property of LACO Associates and shall not be reused in whole or part for any other project without Laco Associates express written authorization.

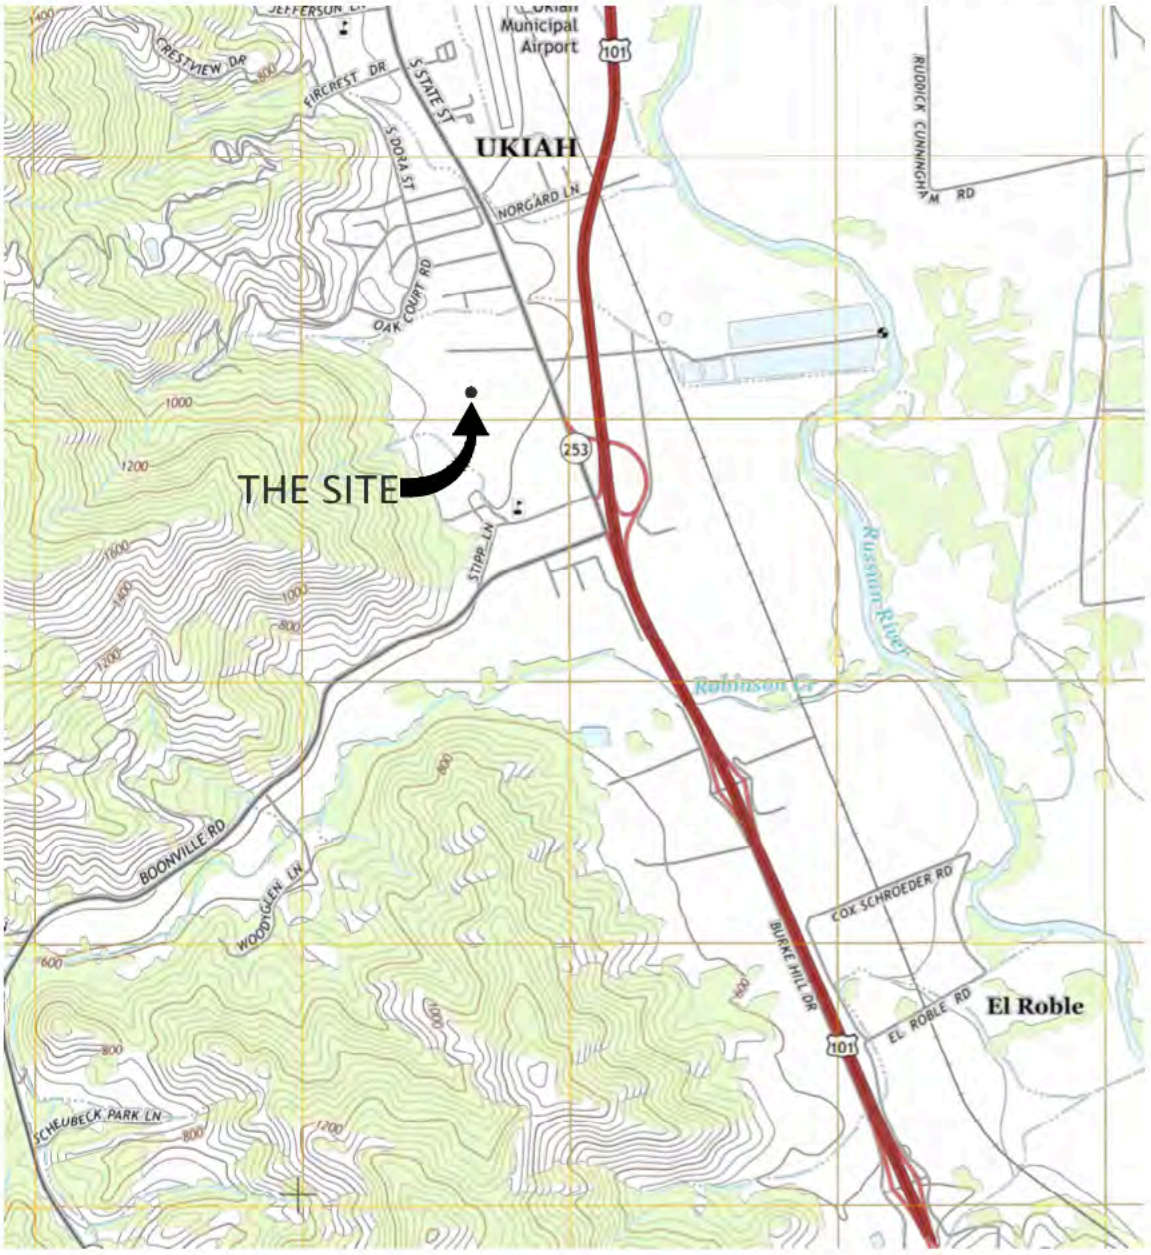

Mar 13,2020-11:27am T:\Cadfiles\9100\9100.06 Bella Vista Estates\dwg\Geotech\ 9100.06 PERMIT SITE PLAN.dwg

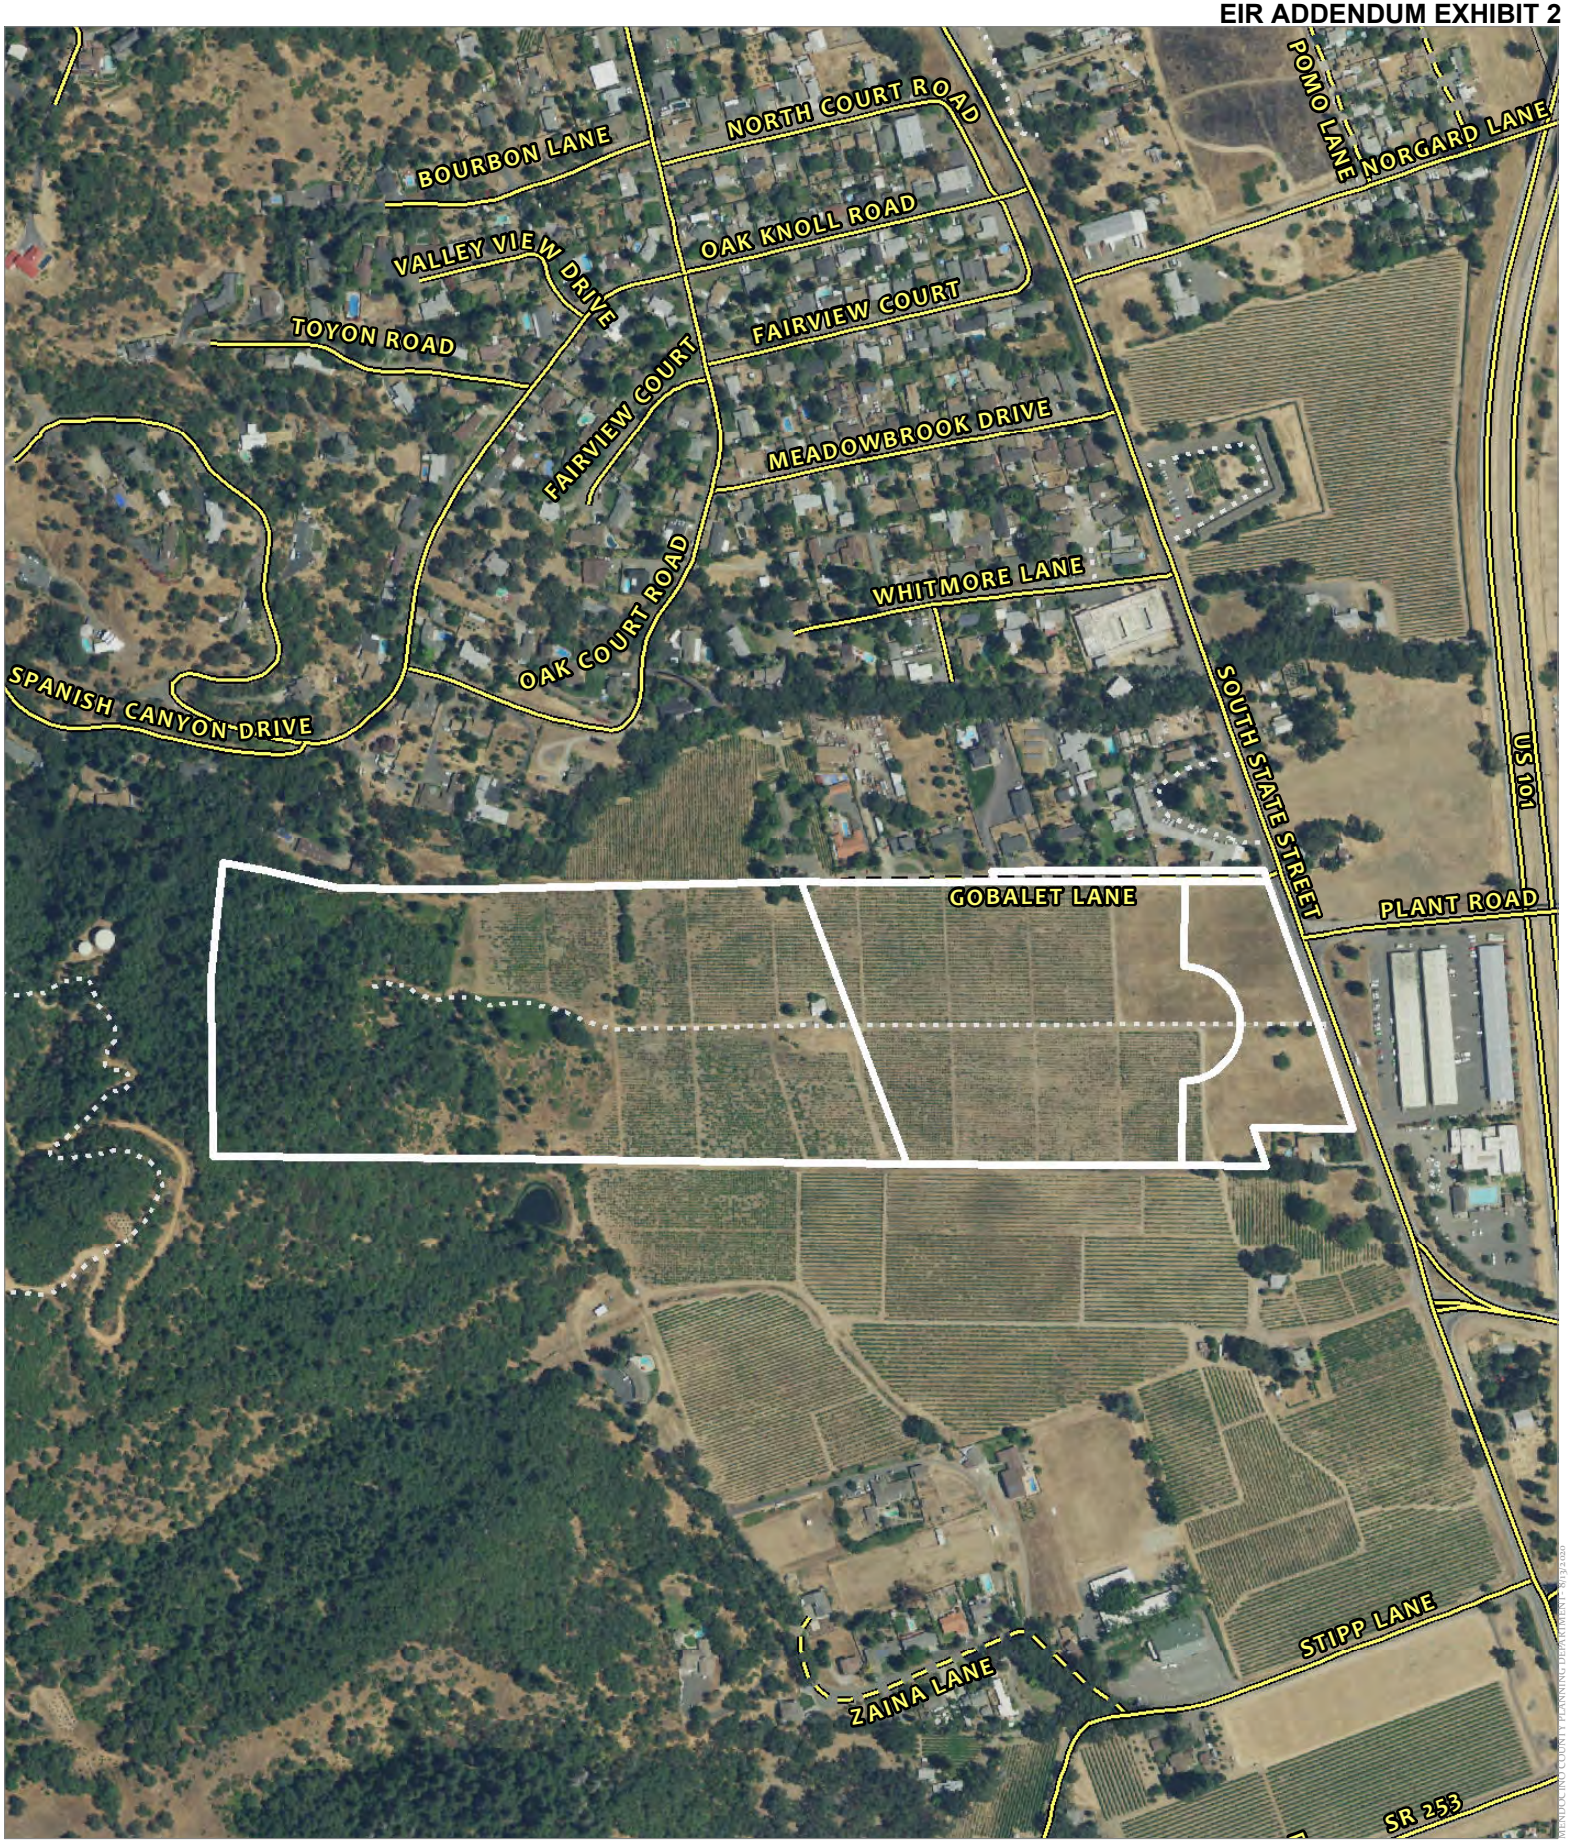

CASE: S 2020-0001
OWNER: Rancho Yokayo LP
APN: 184-110-28, 29, 184-120-01, 21
APLCT: Guillon, Inc.
AGENT: Jake Morley
ADDRESS: 3000 S. State Street, Ukiah

Public Roads
Private Roads
Driveways/Unnamed Roads
Railroads

0 250 500 Feet
0 0.0425 0.085 Miles
1:6,000

SITE LOCATION

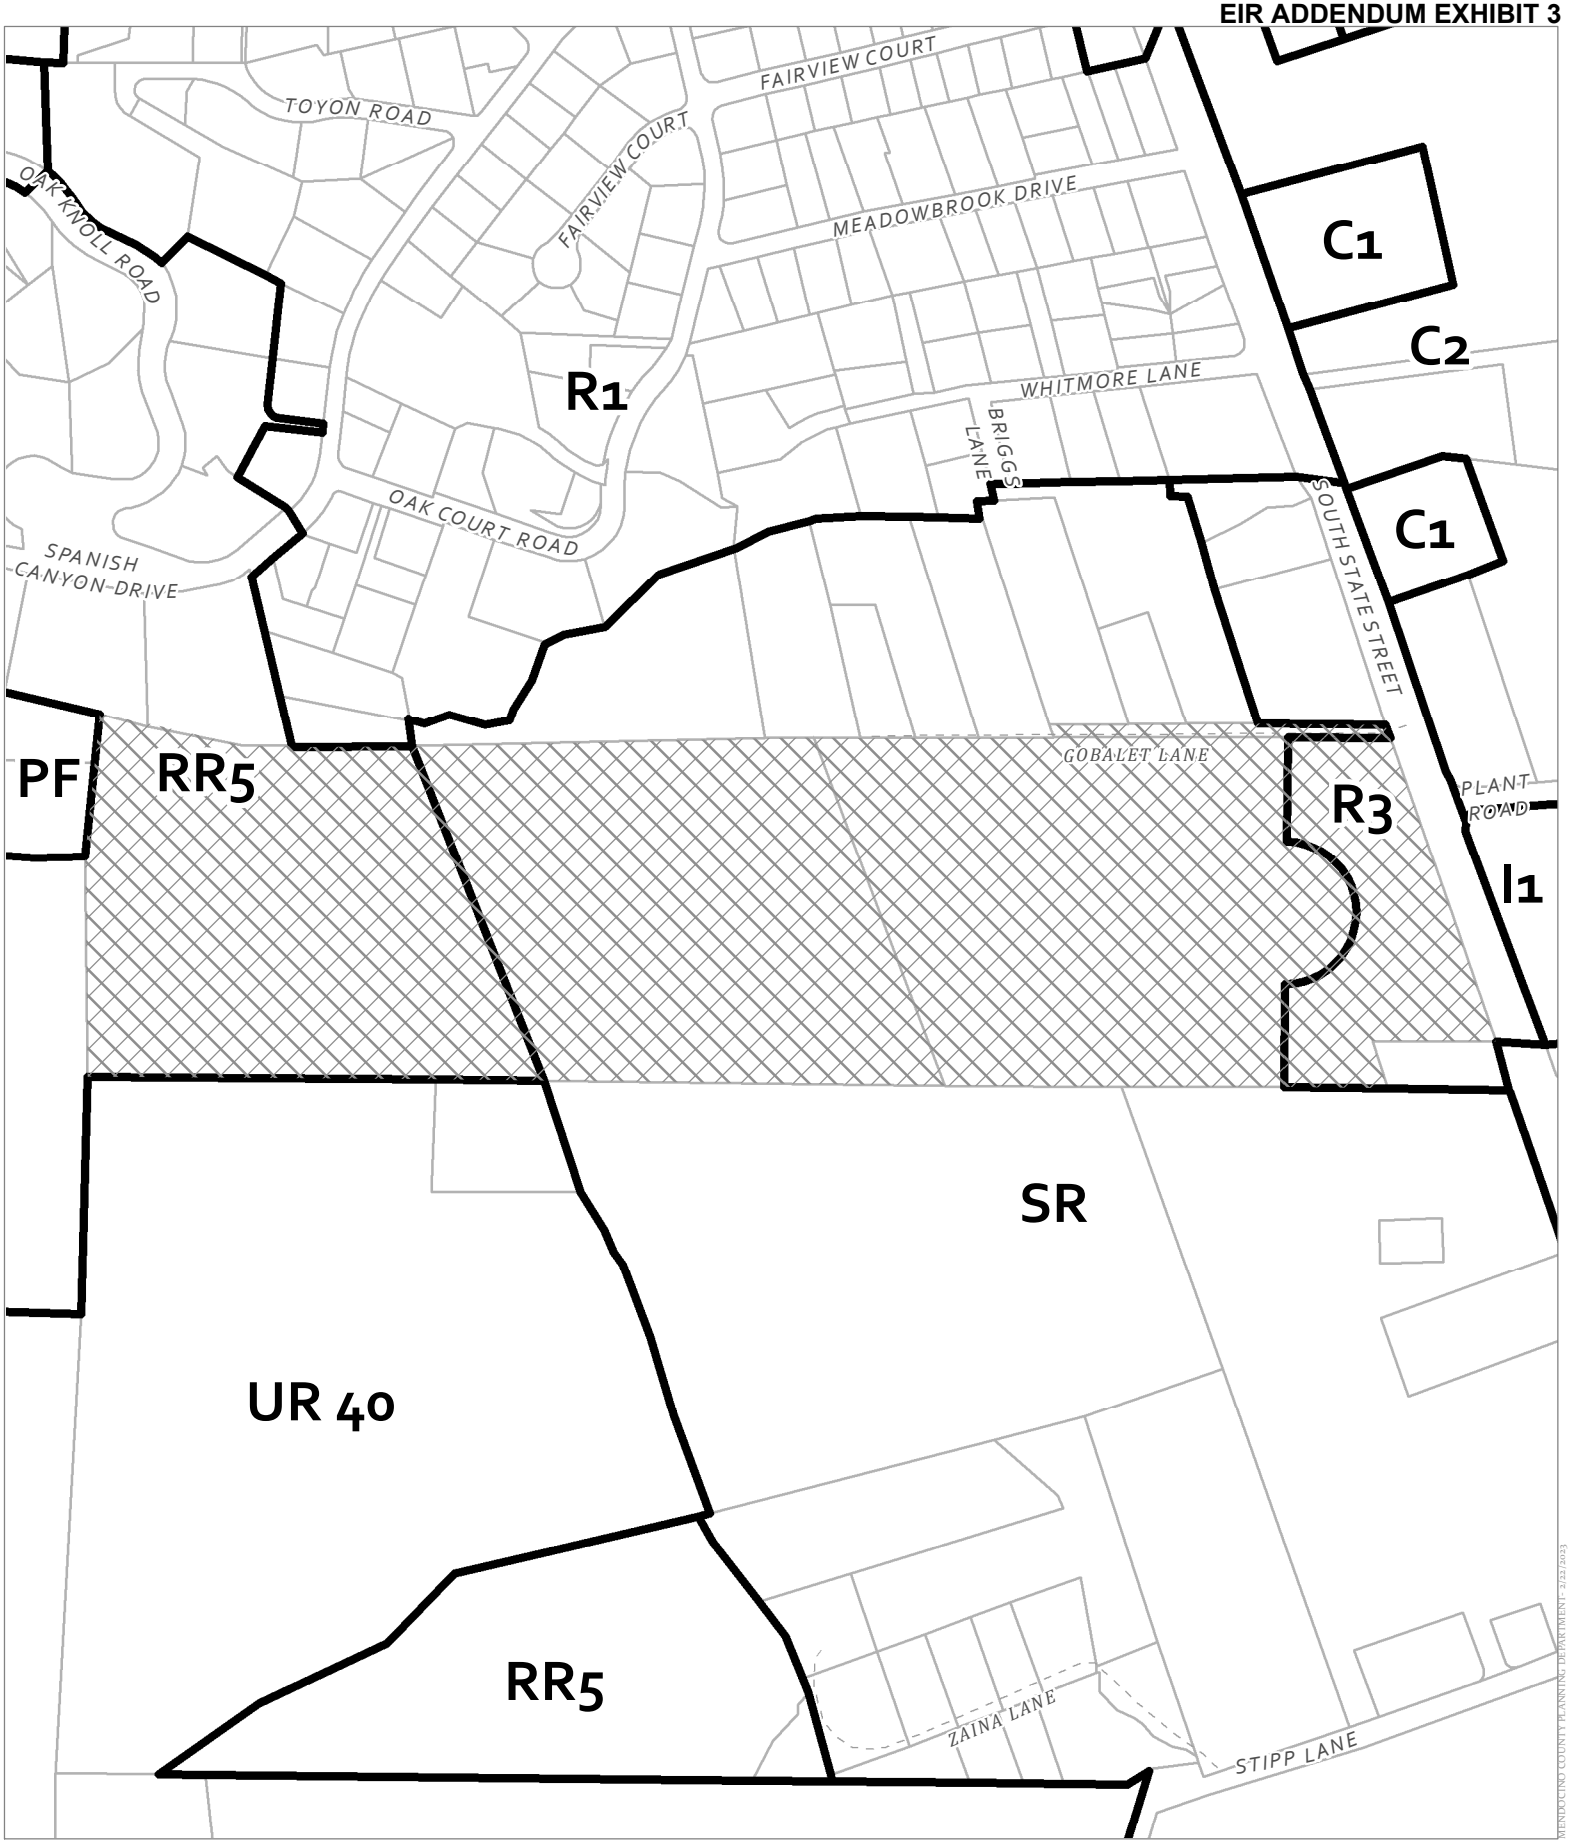

CASE: S 2020-0001
OWNER: Rancho Yokayo LP
APN: 184-110-28, 29, 184-120-01, 21
APLCT: Guillon, Inc.
AGENT: Jake Morley
ADDRESS: 3000 S. State Street, Ukiah

Zoning Districts
Cannabis Prohibition (CP) Districts
Public Roads

0 200 400 Feet
0 0.035 0.07 Miles
1:4,857

MENDOCINO COUNTY PLANNING DEPARTMENT - 2/23/2023

ZONING DISPLAY MAP

Bella Vista Airport Zones

EIR ADDENDUM EXHIBIT 4

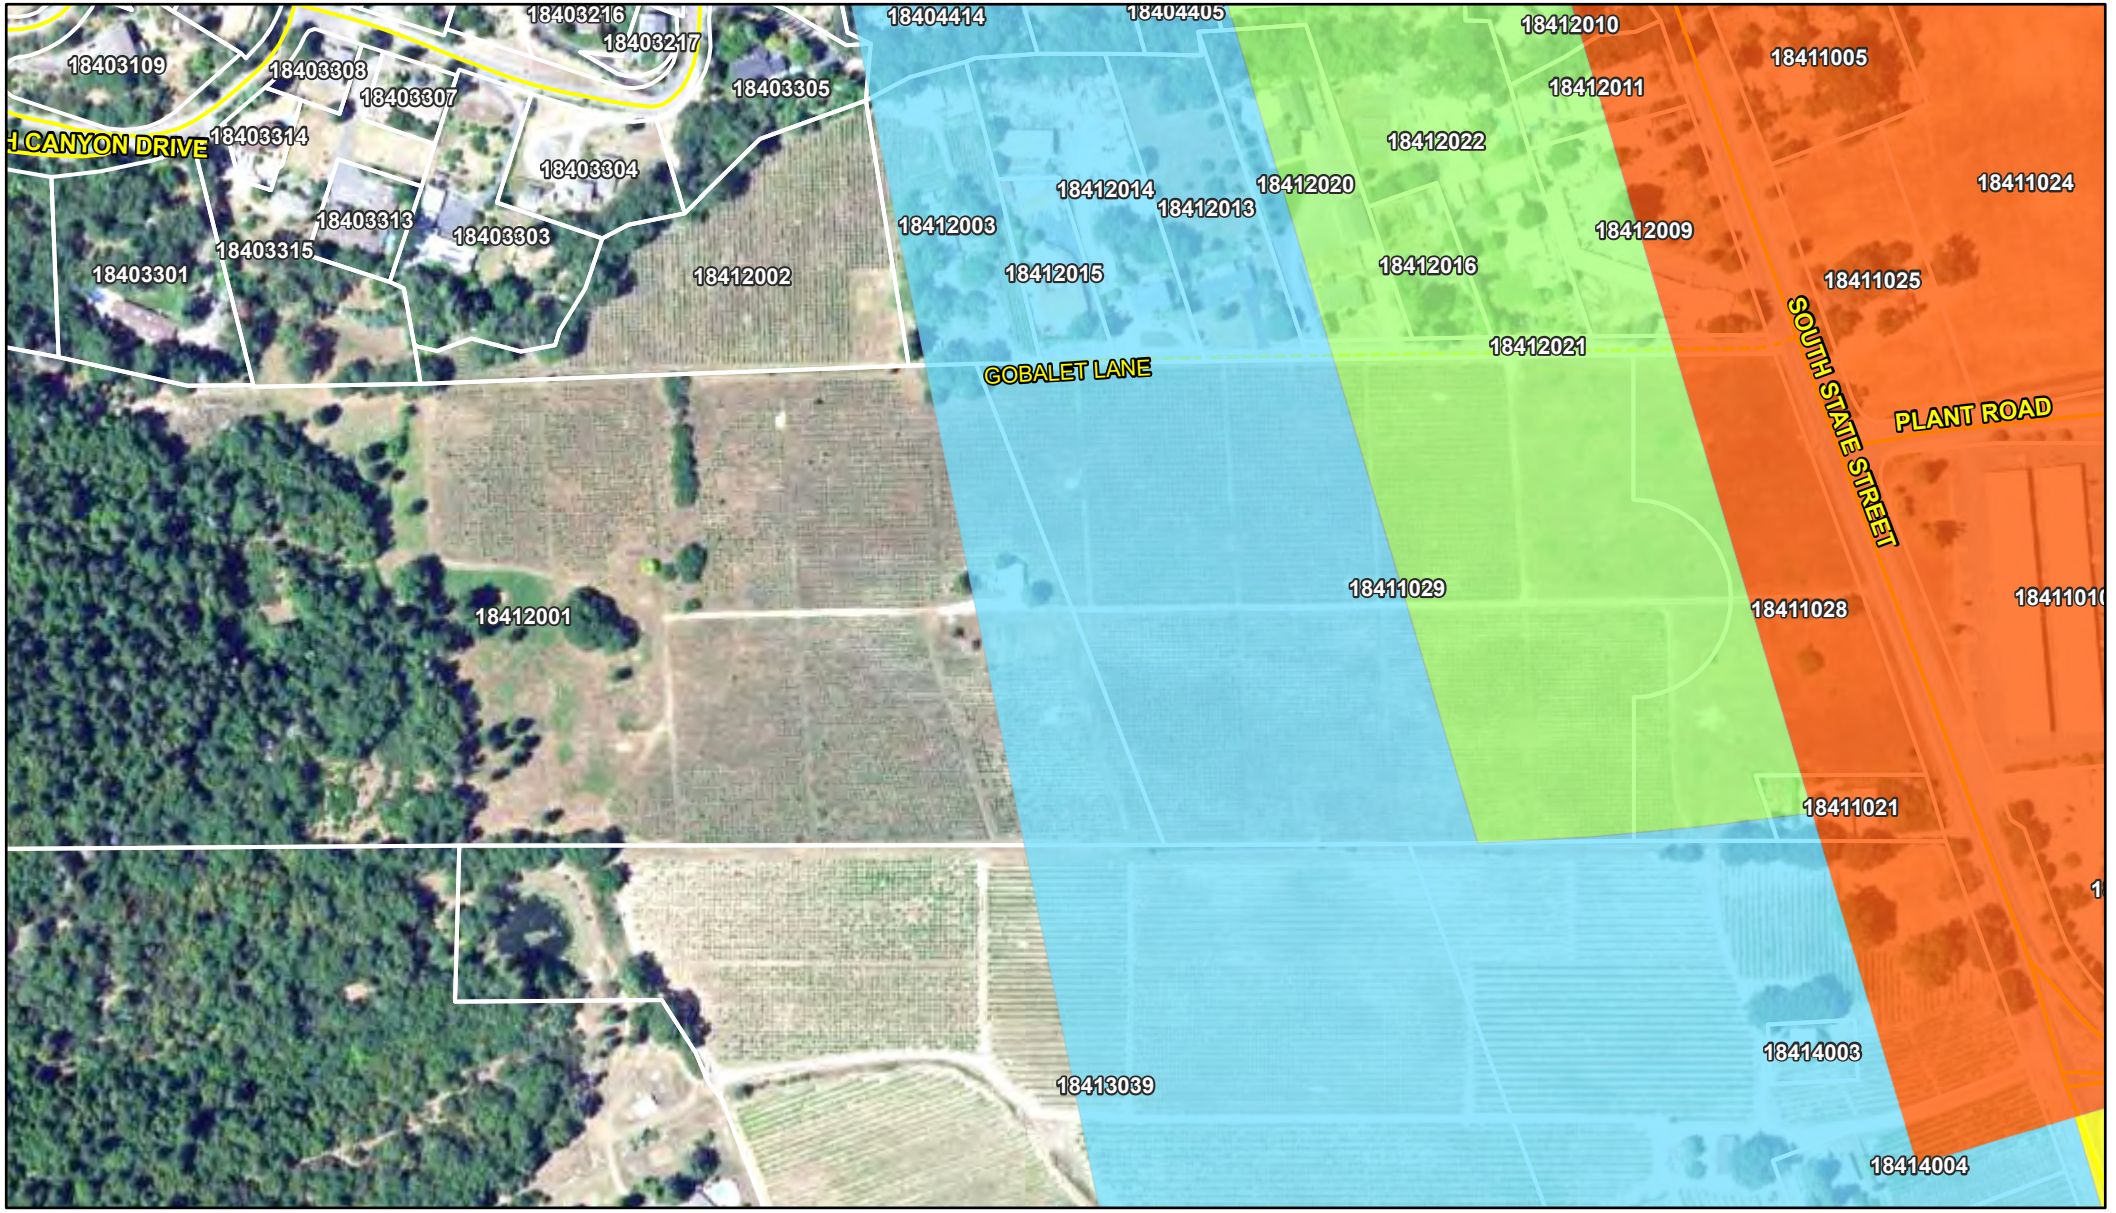

11/5/2021, 8:55:30 AM

Assessor's Parcels

Airport Zones

3

2

4

6

Public Roads

Private Roads

NAIP 2020 Imagery

Red: Band_1

Green: Band_2

Blue: Band_3

1:4,514

0 0.03 0.06 0.12 mi

0 0.05 0.1 0.19 km

Esri Community Maps Contributors, © OpenStreetMap, Microsoft, Esri, HERE, Garmin, SafeGraph, INCREMENT P, METI/NASA, USGS, Bureau of Land Management, EPA, NPS, US Census Bureau, USDA, Sources: Esri, Airbus DS, USGS, NGA, NASA, CGIAR, N Robinson, NCEAS, NLS, OS, NMA,

ArcGIS Web AppBuilder

Esri Community Maps Contributors, © OpenStreetMap, Microsoft, Esri, HERE, Garmin, SafeGraph, INCREMENT P, METI/NASA, USGS, Bureau of Land Management, EPA, NPS, US Census Bureau, USDA |

VESTING TENTATIVE MAP
GARDENS GATE SUBDIVISION

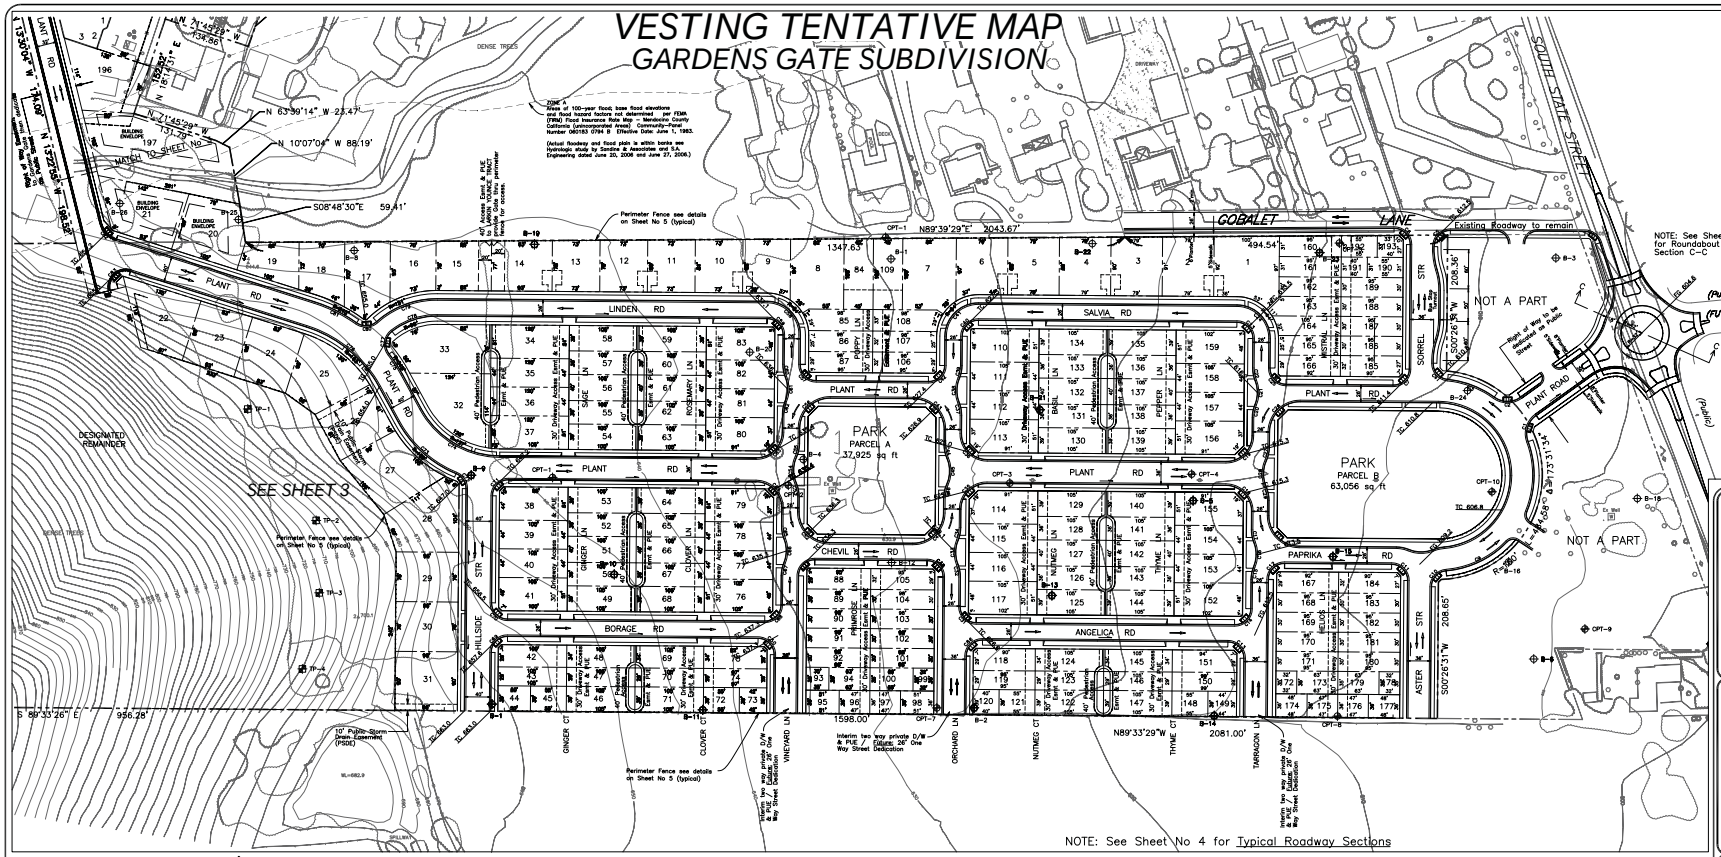

NORTH
Scale: 1" = 80'

GRAPHIC SCALE 1"= 80'

SHEET INDEX

1 EASTERLY SITE PLAN
2 WESTERLY SITE PLAN
3 VESTING TENTATIVE MAP PHASING
4 DETAILS, SECTIONS & MISC.
5 CONCEPTUAL DRAINAGE PLAN
6 ZONING MAP
7 PRELIMINARY HILLSIDE GRADING PLAN

PROJECT INFORMATION

OWNER: Ukiah Land LLC – Jack May
1751 Bollinger Lane
Sebastopol, Ca 95472
1-650-464-6700

AGENT: Ukiah Land LLC – Jack May
1751 Bollinger Lane
Sebastopol, Ca 95472
1-650-464-6700

ENGINEER/ SURVEYOR: DobleThomas and Associates, Inc.
216 West Perkins Street, Suite 201
Ukiah, Ca 95482
707-472-0541 Fax 707-472-0543

PLANNER: LANDMARK PLANNING AND PERMIT SERVICE
Andy Gustavson
2360 Mendocino Ave #A-2280
Santa Rosa, California 95403
707-546-2800 Fax 707-546-2802

TOTAL PROJECT ACREAGE: 46.1 Acres (Includes Designated Remainder (13.1 acres))
ASSESSOR PARCEL NUMBER: 184-120-01, 184-110-29 & 184-033-15
NUMBER OF LOTS

SINGLE FAMILY DETACHED LOTS

10	Hillside Houses	Parcels	22 thru 31
26	Vineyard Houses	Parcels	1 thru 18, 20, 21, 32, 33, 194 thru 197
72	Garden Court Houses	Parcels	34 thru 41, 49 thru 68, 76 thru 83, 110 thru 117, 125 thru 144, 152 thru 159
15	Cottages	Parcels	19, 46, 71, 84, 87, 88, 105, 106, 109, 122, 147, 166, 167, 184 and 185

TOWNHOUSE LOTS

54	Two Unit Structures	Parcels	42 thru 45, 47, 48, 69, 70, 72 thru 75, 85, 86, 89 thru 92, 101 thru 104, 107, 108, 118 thru 121, 123, 124, 145, 146, 148 thru 151, 160 thru 165, 168 thru 171, 180 thru 183, 186 thru 189
20	Four Unit Structures	Parcels	93 thru 100, 172 thru 179, 190 thru 193

TOTAL NUMBER OF LOTS: 197 Total
WATER: Willow County Water District
SEWER: Ukiah Valley Sanitation District

NOTE: Soils Condition: There are no known expansive soils on this site, however a soils report shall be required prior to filing the final map.
Hazardous Materials: There are no known hazardous materials on this site.
All on-site roads shall be (Public).
There shall be no parking in curves at curb returns. Hold parking back 10' from curb return.

LEGEND

LIGHTPOLE, UTILITY POLE W/ANCHOR, TRAFFIC SIGNAL, CURB, GUTTER, SIDEWALK & DRAIN INLET, PAVED ROAD, UNPAVED ROAD, FENCE, DRAINAGE, TREE, DRIPLINE, BRUSH, RETAINING WALL, MANHOLE, MISC. UTILITY, WATER VALVE, FIRE HYDRANT, BUILDING, CONTOURS, ELEVATION, CONTROL POINT, CULVERT, GUARD RAIL, SIGN

NOTES:
1. IN AREAS UNDER TREES WHERE GROUND IS NOT VISIBLE CONTOURS ARE APPROXIMATE AND CONFORM TO NATIONAL MAP STANDARDS, ONE HALF THE HEIGHT OF THE COVER.
2. THIS MAPPING IS BASED ON SURVEY CONTROL PROVIDED BY DOBLE THOMAS & ASSOCIATES. OUR USE OF THE CONTROL DATA HAS VERIFIED RELATIVE HORIZONTAL AND VERTICAL POSITIONS, BUT NOT AS IT APPLIES TO ANY PARTICULAR DATUM. PROPERTY BOUNDARIES IF SHOWN ON THIS MAP, ARE APPROXIMATE, UNLESS CERTIFIED BY ABOVE NOTED SURVEYOR.
3 CRITICAL ELEVATIONS SHOULD BE FIELD VERIFIED.

FACE OF CURB CURVE TABLE

Curve#	Radius	Curve#	Radius	Curve#	Radius	Curve#	Radius
C1	25.00	C22	15.00	C43	47.00	C64	40.00
C2	25.00	C23	25.00	C44	15.00	C65	15.00
C3	157.00	C24	15.00	C45	15.00	C66	50.00
C4	25.00	C25	25.00	C46	15.00	C67	15.00
C5	25.00	C26	47.00	C47	15.00	C68	25.00
C6	25.00	C27	15.00	C48	15.00	C69	25.00
C7	25.00	C28	15.00	C49	15.00	C70	25.00
C8	15.00	C29	15.00	C50	15.00	C71	25.00
C9	157.00	C30	47.00	C51	25.00	C72	25.00
C10	25.00	C31	25.00	C52	47.00	C73	178.00
C11	25.00	C32	15.00	C53	15.00	C74	138.00
C12	25.00	C33	15.00	C54	15.00	C75	194.00
C13	25.00	C34	15.00	C55	15.00	C76	194.00
C14	25.00	C35	45.00	C56	47.00	C77	25.00
C15	15.00	C36	45.00	C57	25.00	C78	112.00
C16	15.00	C37	15.00	C58	25.00	C79	25.00
C17	15.00	C38	15.00	C59	25.00	C80	25.00
C18	40.00	C39	15.00	C60	15.00	C81	234.00
C19	40.00	C40	25.00	C61	15.00	C82	25.00
C20	15.00	C41	15.00	C62	15.00	C83	25.00
C21	15.00	C42	25.00	C63	40.00	C84	25.00
						C85	25.00
						C86	25.00

LEGEND

INDICATES	PROPOSED
WATER (W)	Water
SEWER (SS)	6" or 4" DR
STORM DRAIN (SD)	Storm Drain
MANHOLE – SEWER (SSMH)	
MANHOLE – STORM DRAIN (SDMH)	
CLEANOUT (SSCO)	
DROP INLET (DI)	
CATCH BASIN (CB)	
STREET NAME & STOP SIGN	
FIRE HYDRANT ASSEMBLY (FH)	
BLOWOFF (BO)	
WATER SERVICE (WS)	
GATE VALVE (GV)	
SEWER LATERAL with CLEANOUT	
CITY or COUNTY MONUMENT (CM)	
HANDICAPPED SYMBOL	
STREET LIGHT	
SIGNS	
PROPERTY LINE (PL)	
CENTERLINE (CL)	
FENCE (type as noted on plan)	
GASLINE	
ELECTRIC (underground)	
FACE OF CURB (FC)	
POINT ON CURVE (POC)	
CURB RETURN (CR)	
TOP OF CURB (TC)	
POINT OF TANGENT (POT)	
SIDEWALK EASEMENT (SWE)	
PRIVATE STORM DRAIN EASEMENT (PSDE)	
PUBLIC STORM DRAIN EASEMENT (PUBLIC SDE)	

NO	OWNER	ASSESSOR PARCEL NUMBER
1	Ukiah Land LLC	APN 184-110-21
2	Ukiah Land LLC	APN 184-110-28
3	Ukiah Land LLC	APN 184-110-29
4	Ukiah Land LLC	APN 184-120-01
5	Carol Mell & John P May	APN 184-033-15

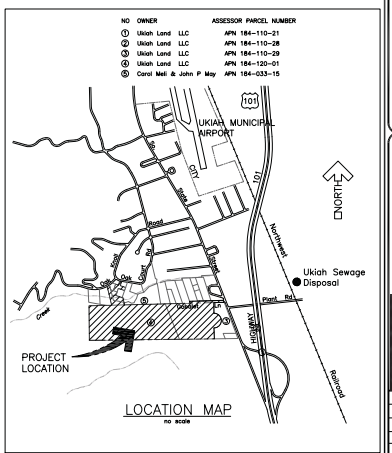

LOCATION MAP
no scale

© 2008, DOBLETHOMAS & ASSOCIATES, INC.

UKIAH LAND, LLC
ATTN: JACK MAY
1751 BOLLINGER LANE
SEBASTOPOL, CA 95472

GARDENS GATE SUBDIVISION
1000 SOUTH STATE STREET
APN: 184-110-21, 28 & 29
184-120-01

EASTERLY SITE PLAN

Prepared under the supervision of:

Jeffrey Thomas, P.E. 57322
Date: 06 JUNE 2009
DobleThomas & Associates, Inc.
216 West Perkins Street, Suite 201
Ukiah, California 95482
Ph. (707) 462-0541
Fax (707) 462-0543

SCALE: 1"=80'
DRAWN BY: VR
CHECKED BY: BAT
FILE No.: 2004-058.2
SHEET No. 1 OF 7

VESTING TENTATIVE MAP
GARDENS GATE SUBDIVISION

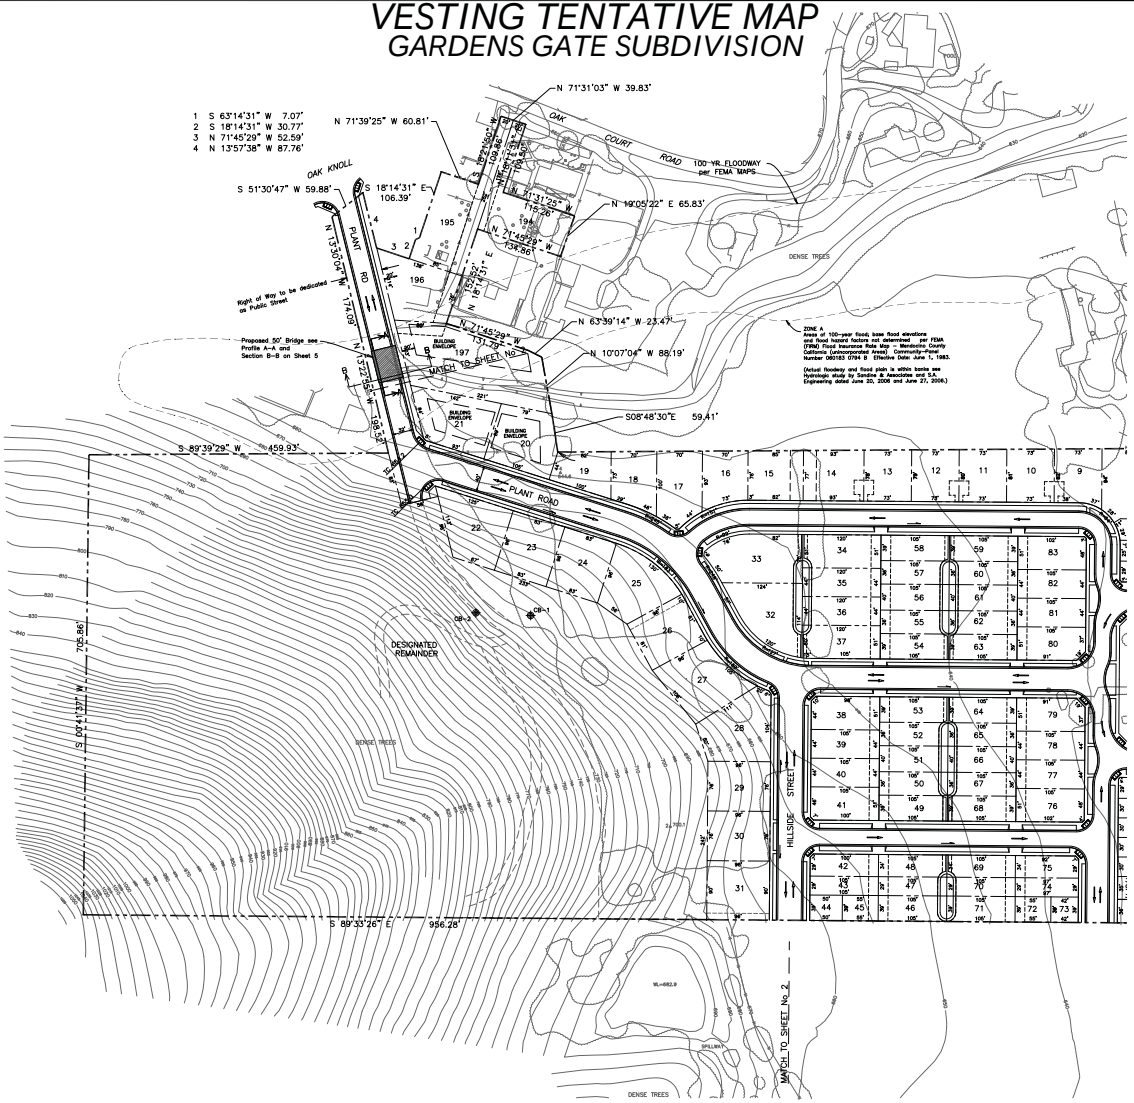

SEE SHEET 1

NOTE: See Sheet No 4 for Typical Roadway Sections

NORTH (MAG)

GRAPHIC SCALE 1"= 60'

INITIAL DRAWING DATE: 08 JUNE, 2009

No.	DATE	DESCRIPTION	BY	APPROVED

PREPARED FOR:
UKIAH LAND, LLC
ATTN: JACK MAY
1751 BOLLINGER LANE
SEBASTOPOL, CA 95472

PROJECT DESCRIPTION:
GARDENS GATE SUBDIVISION
3000 SOUTH STATE STREET
APNs 184-110-21, 28 & 29
184-120-01

SHEET DESCRIPTION:
WESTERLY SITE PLAN

Prepared under the supervision of:
Bradley Thomas, PLS #7923
My license expires on September 30, 2010
DobleThomas & Associates, Inc.
223 East Clark Creek
HEALDSBURG, Ca. 95448
Ph. (707) 433-7203
Fax (707) 433-8723
www.DobleThomas.com
Branch office located in Ukiah.

Date

PROFESSIONAL LAND SURVEYOR BRADLEY A. THOMAS No. 7923 STATE OF CALIFORNIA

DobleThomas & Associates, Inc.

SCALE:	1"=60'
DRAWN BY:	VR
CHECKED BY:	BAT
FILE No.:	2004-068.1
SHEET No.	2
OF	7

VESTING TENTATIVE MAP PHASING
GARDENS GATE SUBDIVISION

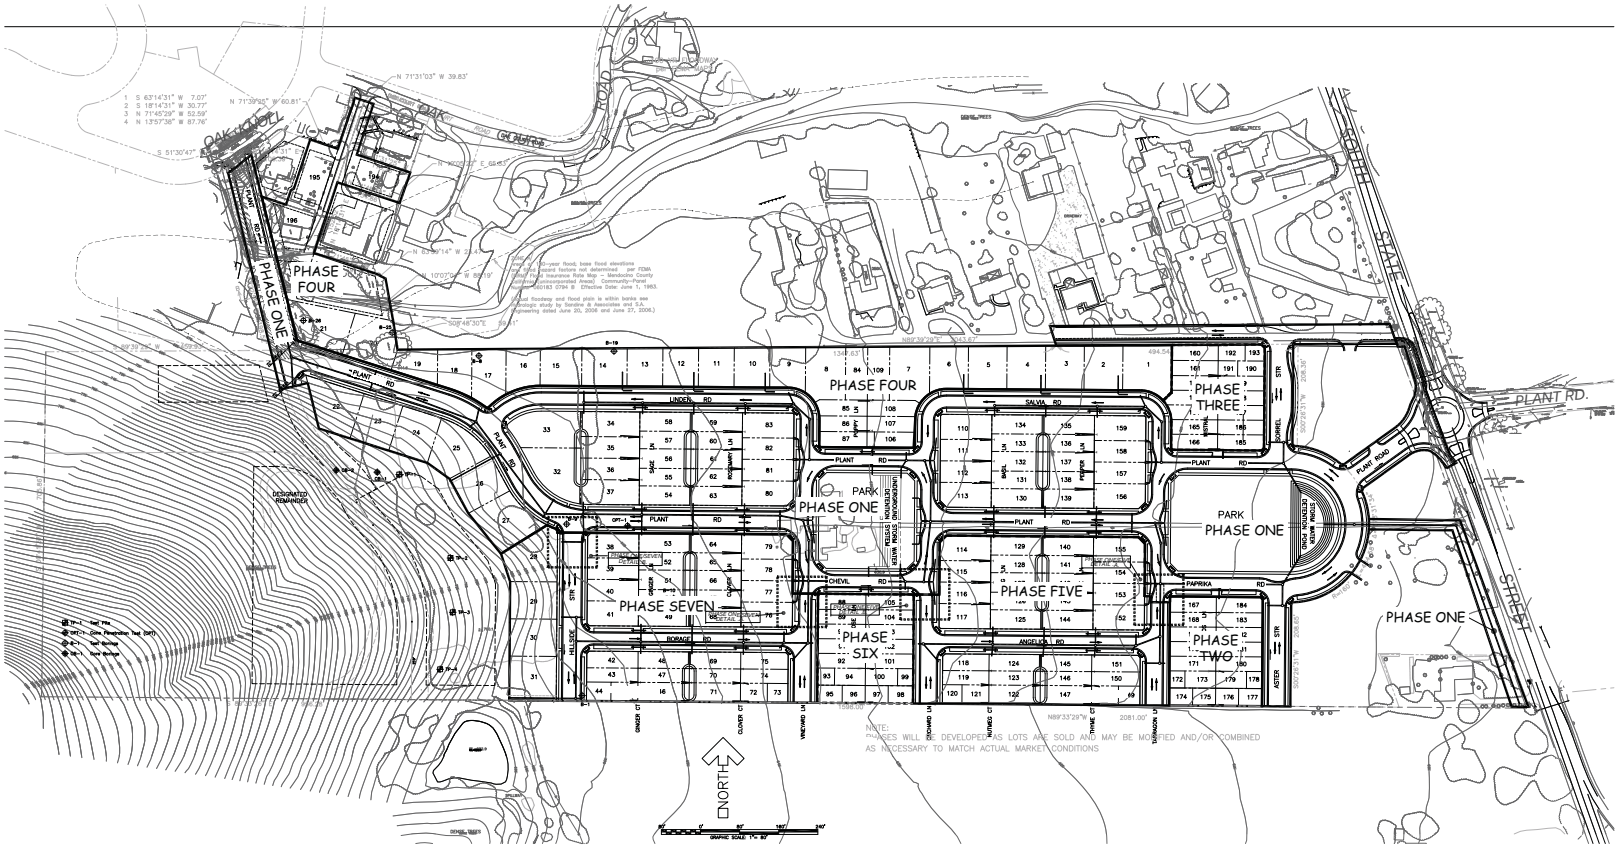

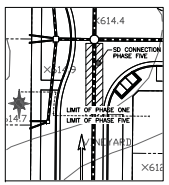

PHASE ONE/FIVE DETAIL .A.
SCALE: 1"=20'

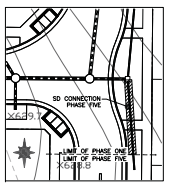

PHASE ONE/FIVE DETAIL .B.
SCALE: 1"=20'

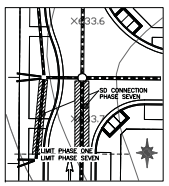

PHASE ONE/SEVEN DETAIL .A.
SCALE: 1"=20'

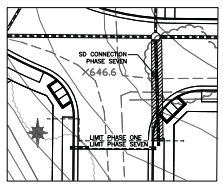

PHASE ONE/SEVEN DETAIL .B.
SCALE: 1"=20'

INITIAL DRAWING DATE: 08 JUNE, 2009

No.	DATE	DESCRIPTION	BY	APPROVED

PREPARED FOR:
UKIAH LAND, LLC
ATTN: JACK MAY
1751 BOLLINGER LANE
SEBASTOPOL, CA 95472

PROJECT DESCRIPTION:
GARDENS GATE SUBDIVISION
3000 SOUTH STATE STREET
APNs 184-110-21, 28 & 29
184-120-01

SHEET DESCRIPTION:
VESTING TENTATIVE MAP
PHASING

Prepared under the supervision of:
Bradley Thomas, PLS 5520
My license expires on Dec. 31, 2010
Doble-Thomas & Associates, Inc.
223 Ross Creek Circle
HEALDSBURG, CA 95448
Ph. (707) 433-4732
Fax (707) 433-4522
www.DobleThomas.com
Branch office located in Ukiah.

DobleThomas & Associates, Inc.

SCALE:	1"=80'
DRAWN BY:	KDOBLE
CHECKED BY:	BAT
FILE No.:	2004-068.1
SHEET No.	3
OF	7

VESTING TENTATIVE MAP
GARDENS GATE SUBDIVISION

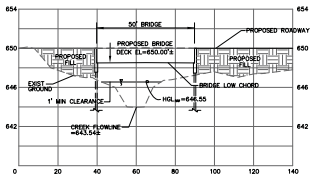

BRIDGE PROFILE A–A
HORIZONTAL: 1"=20'
VERTICAL: 1"=4'

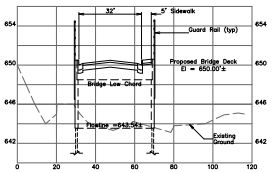

BRIDGE SECTION B–B
HORIZONTAL: 1"=20'
VERTICAL: 1"=4'

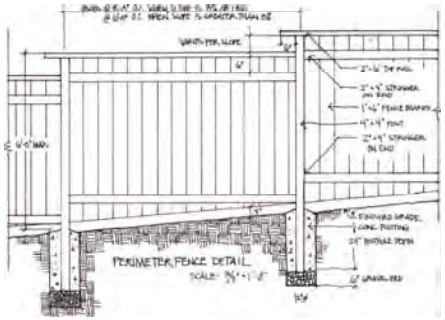

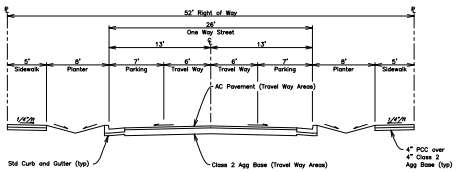

TYPICAL ONE WAY STREET SECTION
no scale

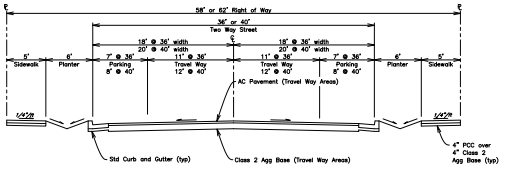

TYPICAL TWO WAY STREET SECTION
no scale

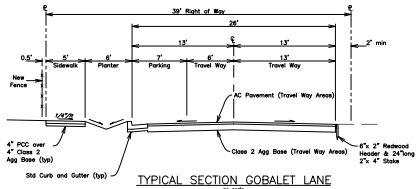

TYPICAL SECTION GOBALET LANE
no scale

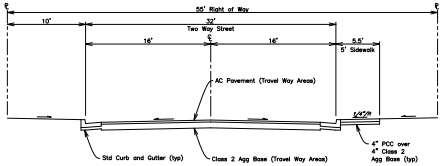

TYPICAL STREET SECTION
PLANT ROAD TO OAK KNOLL ROAD
no scale

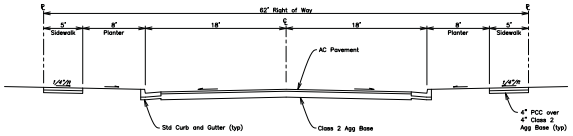

TYPICAL (ENTRANCE) PLANT ROAD SECTION
no scale

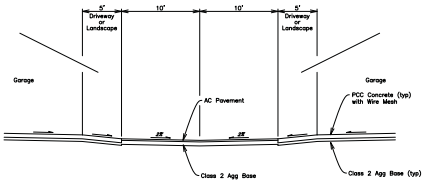

TYPICAL SHARED DRIVEWAY
no scale

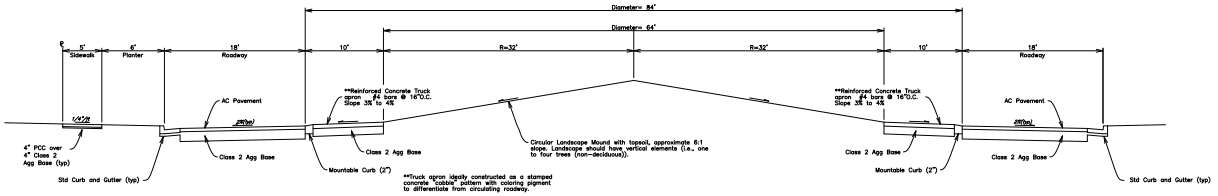

TYPICAL SECTION C–C ROUNDABOUT @ STATE STREET
no scale

No.	DATE	DESCRIPTION	BY	APPROVED

INITIAL DRAWING DATE: 08 JUNE, 2009

PREPARED FOR:
UKIAH LAND, LLC
ATTN: JACK MAY
1751 BOLLINGER LANE
SEBASTOPOL, CA 95472

PROJECT DESCRIPTION:
GARDENS GATE SUBDIVISION
3000 SOUTH STATE STREET
APNs 184-110-21, 28 & 29
184-12-01

SHEET DESCRIPTION:
DETAILS, SECTIONS & MISC

Prepared under the supervision of:
Bradley Thomas, P.L.S. #9213
My license expires on Dec. 31, 2010
Date
Doble-Thomas & Associates, Inc.
223 East Cook Creek
HEALDSBURG, Ca. 95448
Ph. (707) 433-7903
Fax (707) 433-7723
www.DobleThomas.com
Branch office located in Ukiah.

DobleThomas & ASSOCIATES, INC.

SCALE:	AS SHOWN
DRAWN BY:	VR
CHECKED BY:	BAT
FILE No.:	2004-068.1
SHEET No.	4
OF	7

VESTING TENTATIVE MAP
GARDENS GATE SUBDIVISION

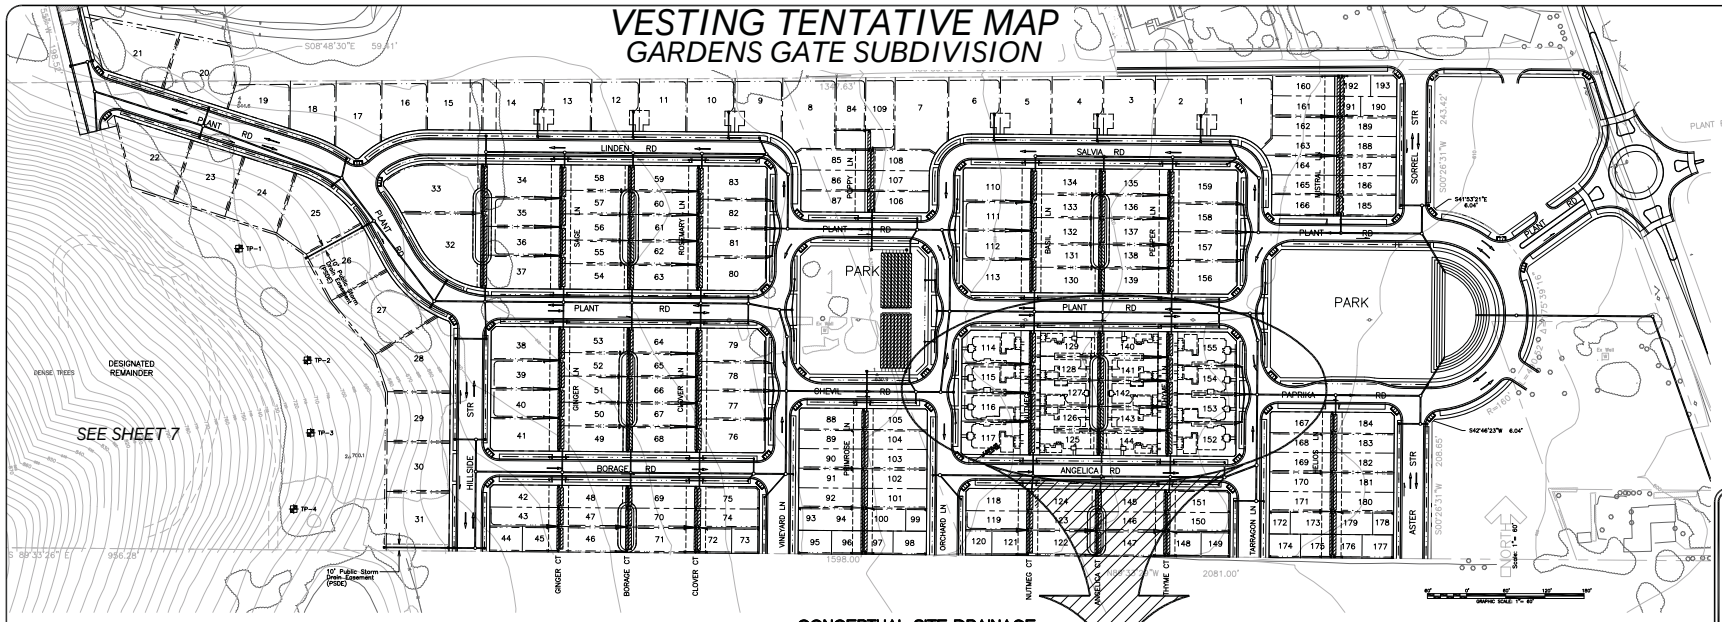

CONCEPTUAL SITE DRAINAGE
SCALE: 1"=60'

LEGEND

- DETENTION POND
- UNDERGROUND DETENTION
- PROPOSED STORM DRAIN
- TYPICAL SWALE W/ FLOW DIRECTION
- STORM DRAIN MANHOLE
- DROP INLET
- CATCH BASIN

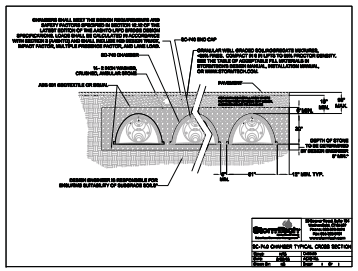

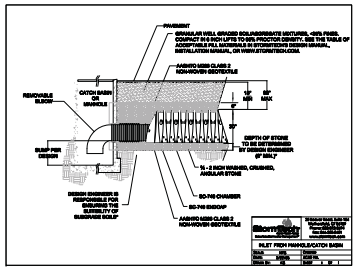

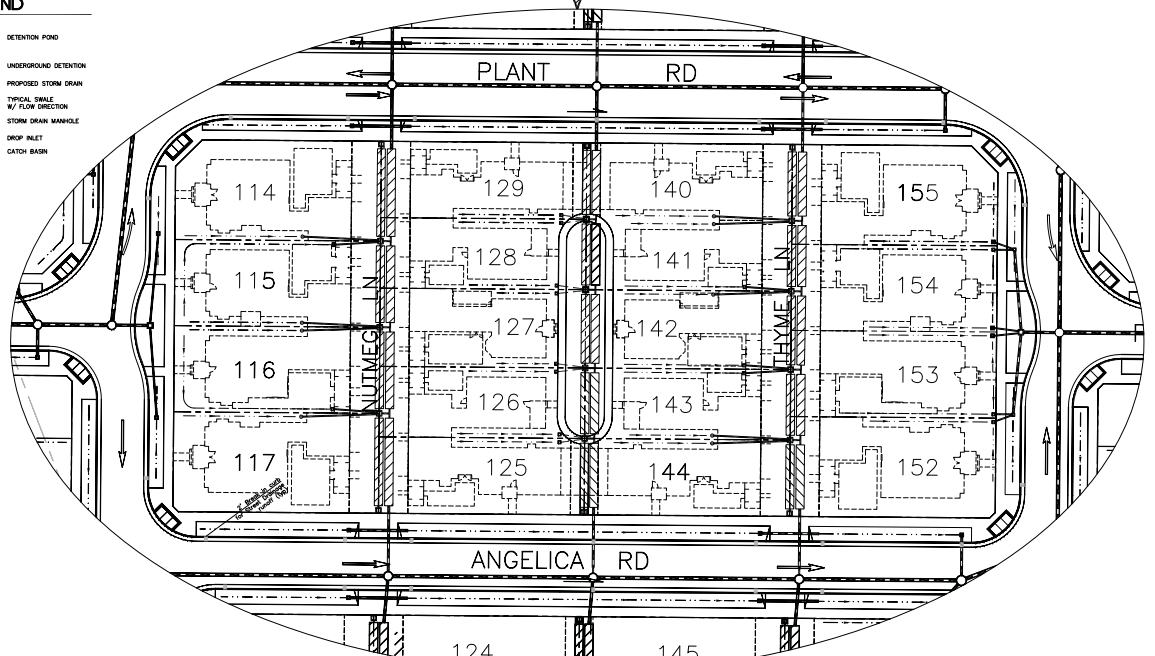

TYPICAL LOT DRAINAGE
SCALE: 1"=20'

NO.	DATE	DESCRIPTION	BY	APPROVED
	09 JUNE 2009			

PREPARED FOR: UKIAH LAND, LLC
ATTN: JACK MAY
1170 S. MAIN STREET LANE
SEBASTOPOL, CA 95472

PROJECT DESCRIPTION: GARDENS GATE SUBDIVISION
2000 PLANT ROAD, UKIAH
APN: 184-110-21, 28 & 29
184-140-16

SHEET DESCRIPTION: CONCEPTUAL DRAINAGE PLAN

Prepared under the supervision of:

Date

Jay Jeffrey "Jay" Thomas, P.E. 57972
Principal Engineer & Surveyor
Dodds Thomas & Associates, Inc.
1000 Central Avenue, Suite 220
Ukiah, California 95482
Ph. (707) 462-0222
Fax (707) 462-0223
jay@doddsthomas.com

doddsthomas

SCALE:	1"=60'
DRAWN BY:	VR
CHECKED BY:	BAT
FILE No.:	2004-058.2
SHEET No.	5 OF 7

VESTING TENTATIVE MAP
GARDENS GATE SUBDIVISION

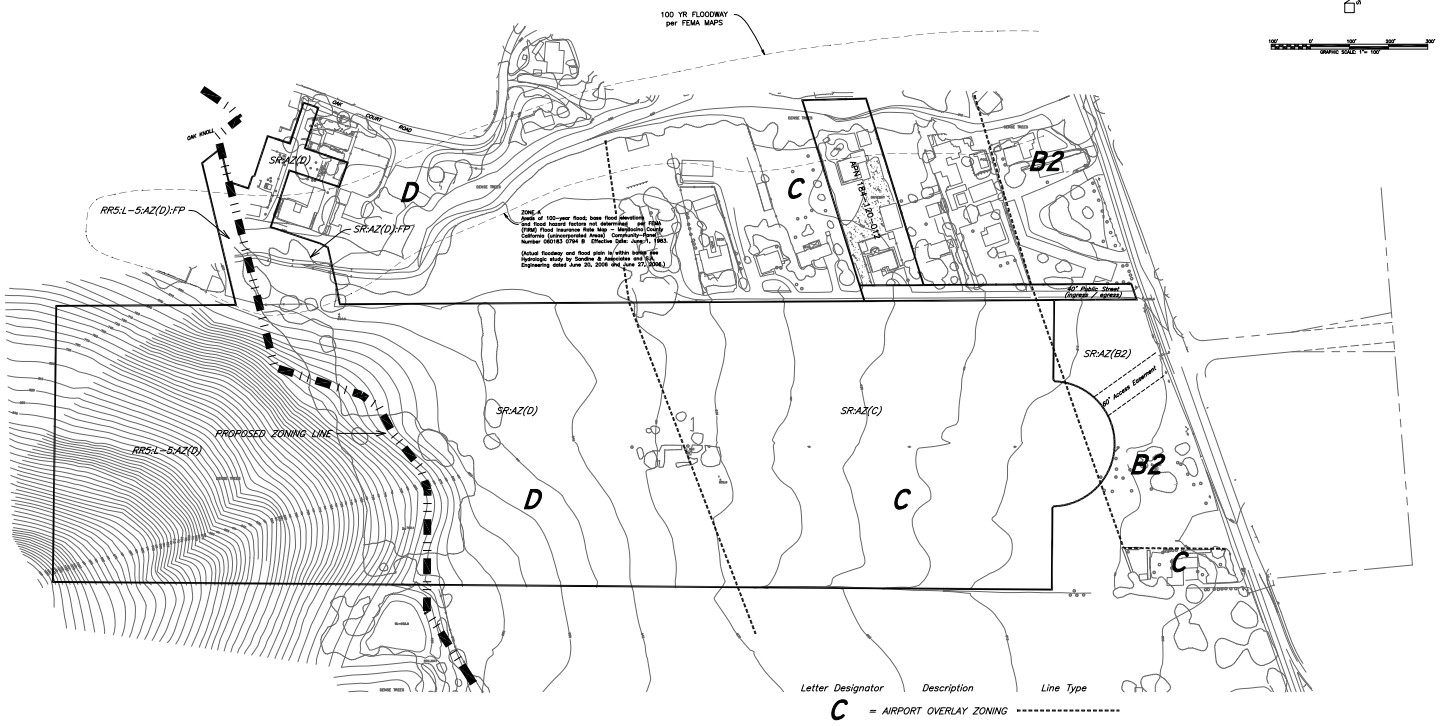

ZONING	AREA	
	SQUARE FEET	ACRES
SR: AZ(B2)	27,578	0.63
SR: AZ(C)	733,894	16.85
SR: AZ(D)	599,709	13.77
SR: AZ(D):FP	49,156	1.13
SR subtotal	1,410,337	32.38
RR5: L-5: AZ(D)	580,556	13.33
RR5: L-5: AZ(D): FP	17,638	0.40
RR5: L-5 subtotal	598,194	13.73
Total	2,008,531	46.11

© 2008, DOBLETHOMAS & ASSOCIATES, INC.

INITIAL DRAWING DATE: 08 JUNE, 2009

No.	DATE	DESCRIPTION	BY	APPROVED

PREPARED FOR:
UKIAH LAND, LLC
ATTN: JACK MAY
1751 BOLLINGER LANE
SEBASTOPOL, CA 95472

PROJECT DESCRIPTION:
GARDENS GATE SUBDIVISION
3000 SOUTH STATE STREET
APNs 164-110-21, 28 & 29
164-120-01

SHEET DESCRIPTION:
ZONING MAP

Prepared under the supervision of:
Bradley Thomas, PLS #7823
My license expires on September 30, 2010
DobleThomas & Associates, Inc.
223 East Clark Creek
EUREKA, CA 95503
Ph. (707) 443-8326
Fax (707) 443-4720
www.DobleThomas.com
Branch office located in Ukiah.

Date

LAND SURVEYOR ★ BRADLEY A. THOMAS ★ No. 7823 ★ STATE OF CALIFORNIA ★ PROFESSIONAL ENGINEER

DobleThomas & ASSOCIATES, INC.

SCALE:	1"=100'
DRAWN BY:	VR
CHECKED BY:	BAT
FILE No.:	2004-068.1
SHEET No.	6
OF	7

VESTING TENTATIVE MAP
GARDENS GATE SUBDIVISION

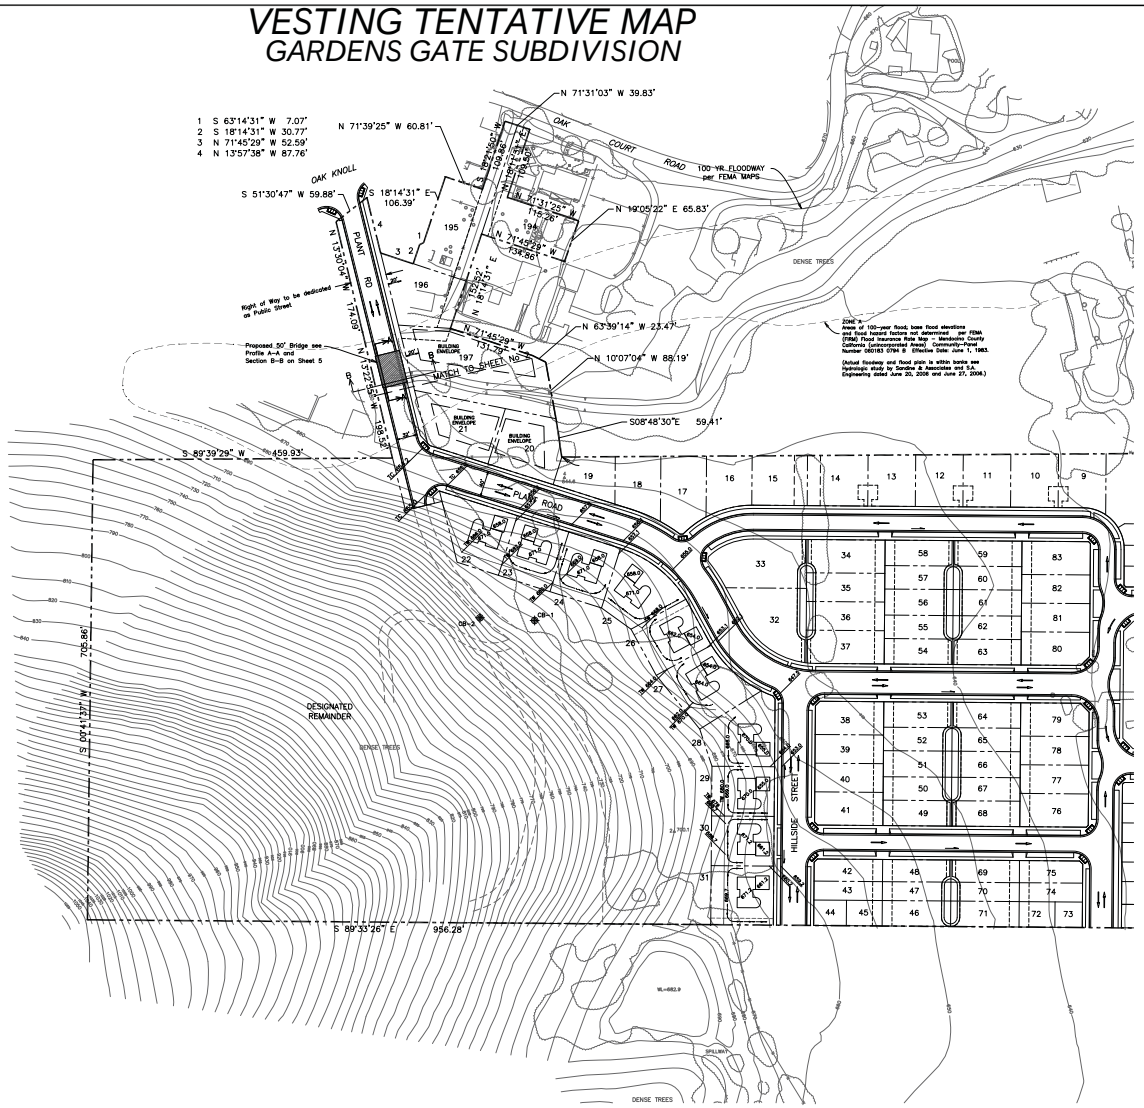

LOTS 22 thru 31 has an approximate 3500 cubic yards of CUT

© 2008, DOBLETHOMAS & ASSOCIATES, INC.

INITIAL DRAWING DATE: 08 JUNE, 2009

No.	DATE	DESCRIPTION	BY	APPROVED

PREPARED FOR:
UKIAH LAND, LLC
ATTN: JACK MAY
1751 BOLLINGER LANE
SEBASTOPOL, CA 95472

PROJECT DESCRIPTION:
GARDENS GATE SUBDIVISION
3000 SOUTH STATE STREET
APNs 184-110-21, 28 & 29
184-120-01

SHEET DESCRIPTION:
PRELIMINARY HILLSIDE GRADING PLAN

Prepared under the supervision of:
Bradley Thomas, PLS 5020
My license expires 31 August, 2010
Date
DobleThomas & Associates, Inc.
220 Ross Creek Circle
HEALDSBURG, CA 95448
Ph. (707) 433-4822
Fax (707) 433-4823
www.DobleThomas.com
Thomas.eDoc located in Ukiah.

SCALE:	1"=60'
DRAWN BY:	
CHECKED BY:	BAT
FILE No.:	2004-068.1
SHEET No.	7
OF	7

EXHIBIT 6
Garden's Gate Draft & Final Environmental Impact Reports

Digital copies of the Draft and Final Environmental Impact Reports are available online at:

https://www.mendocinocounty.gov/departments/planning-building-services/environmental-impact-reports

or

https://www.mendocinocounty.gov/departments/planning-building-services/boards-and-commissions/public-hearing-bodies/planning-commission

VESTING TENTATIVE MAP
BELLA VISTA SUBDIVISION
LYING WITHIN THE
UNINCORPORATED AREA
OF
MENDOCINO COUNTY, CALIFORNIA

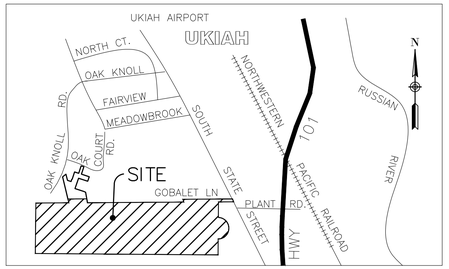

VICINITY MAP
N.T.S

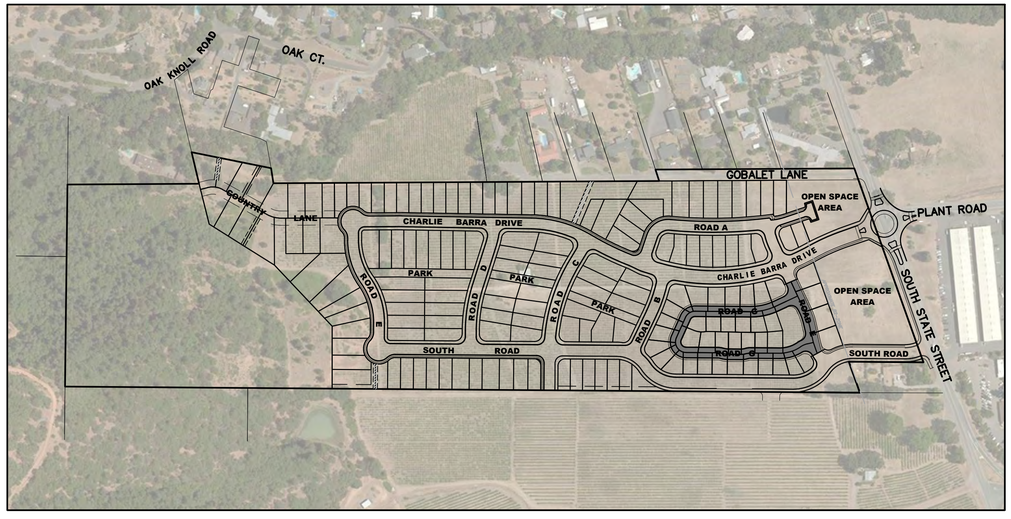

PROJECT DATA

PROPERTY ADDRESS: 3000 S STATE STREET, UKIAH, CA 95482

PROPERTY OWNER:
YOKAYO RANCH LP.
800 HENSLEY CREEK RD
UKIAH, CA 95482

SURVEYOR/CIVIL ENGINEER:
LACO ASSOCIATES
776 S. STATE ST.,
SUITE 102A
UKIAH, CA 95482

EXISTING LAND USE: VINEYARD

EXISTING ZONING: SR, RR-5, AZ-B2, AZ-C, AZ-D

PROPOSED ZONING: SUBURBAN RESIDENTIAL

NUMBER OF LOTS: 171

PARKS & OPEN SPACE AREA SIZE: 4.39 ACRES

MINIMUM GROSS LOT SIZE: 3,479 SQUARE FEET

MAXIMUM GROSS LOT SIZE: 18,088 SQUARE FEET

EXISTING ACREAGE: 48.8 ACRES

APN: 184-110-28, 184-110-29, 148-120-21 & 184-120-01

SHEET INDEX

1 COVER SHEET
2 EXISTING PARCEL MAP
3 PHASING LAYOUT
4 PARCEL LAYOUT
5 PARCEL LAYOUT SENIOR AREA
6 GRADING & DRAINAGE
7 GRADING & DRAINAGE
8 UTILITIES AND IMPROVEMENTS
9 UTILITIES AND IMPROVEMENTS
10 ROAD SECTION DETAILS

LEGEND/ABBREVIATIONS

- PROPOSED PARCEL LINE
- EXISTING BOUNDARY LINE
- PROPOSED WATER MAIN EASEMENT
- ROAD CENTERLINE
- PHASE LINE
- WV — WATER VALVE
- FIRE HYDRANT
- S — SANITARY SEWER MANHOLE
- STORM DRAIN
- DROP INLET
- JT — JOINT TRENCH
- CURB INLET
- BUILDING SETBACK LINE (BSL)
- PL — PROPERTY LINE

NOTES

BOUNDARY LINES / LOT LINES SHOWN ON THIS MAP DERIVED FROM FOUND MONUMENTS AND RECORD DATA

SURVEYOR

PREPARED UNDER THE SUPERVISION OF:

BRADLEY A. THOMAS PLS 5520 — 8/31/2020
DATE — DATE

OWNER/SUBDIVIDER

THIS MAP HAS BEEN APPROVED BY:

DOUGLAS GUILLON
OWNER/SUBDIVIDER — X/XX/XXXX
DATE

LACO
EUREKA • UKIAH • SANTA ROSA • CHICO
1-800-515-5054 www.lacoassociates.com

NO.	HISTORY / REVISION	BY	CHK.	DATE
1	ADDRESS COUNTY COMMENTS	X	X	8/28/2020

VESTING TENTATIVE MAP
GUILLON INC. CONSTRUCTION
3000 S STATE STREET, UKIAH, CA 95482

COVER SHEET

PROFESSIONAL LAND SURVEYOR BRADLEY A. THOMAS No. 5520 STATE OF CALIFORNIA 8-30-2020

DRAWN	AR
CHECK	CCM
APPROVED	KD
DATE	August 30, 2022
JOB NUMBER	9100.06
DRAWING	1/10

N

SCALE 1"=100'

WILLOW COUNTY WATER DISTRICT
157-180-09 & 157-180-10

ORR ELIZABETH ASHIKU & KEVIN
184-033-01

460'

LOT 4 OF TRACT 261

115'

283'

53'

HILL MONTE J & KAY DIAN
184-120-02

1348'

HILL MONTE J & KAY DIAN
184-120-03

SCHWEDE JOSEPH TRUST
184-120-15

GIESE DAVID L
184-120-14

LANZ JOANNE G
184-120-13

NEVILL JEAN M & GARY
184-120-20

RICHARD BRUCE & ELAINE
184-120-16

GARDNER JACK L & LINDA
184-120-22

OBERGIN DANA M
184-120-09

25'

695'

184-120-21

211'

33'

ACCESS EASEMENT

218'

SOUTH STATE STREET

79'

ACCESS & UTILITY EASEMENT

APPROXIMATE 100' ZONE

467'

DRAINAGE EASEMENT

RANCHO YOKAYO LP
184-110-28

LOT G

223'

261'

115'

222'

ALL PHASE ENTERPRISES LLC
184-110-21

RR-5

706'

184-120-01

SR
AZ-D

RANCHO YOKAYO LP

SR
AZ-C

184-110-29

SR
AZ-B2

LOPEZ TERRAIN
157-180-18

2555'

SMITH PAUL & MARY
184-130-38

ZAINA VINEYARDS LLC
184-130-39

LEGEND

EXISTING EASEMENT TO BE ABANDONED WITH THE RECORDATION OF PHASE 1.

0 100 200 Feet

LACO

EUREKA • UKIAH • SANTA ROSA • CHICO
1-800-515-5054 www.lacoassociates.com

NO.	HISTORY / REVISION	BY	CHK.	DATE
1	ADDRESS COUNTY COMMENTS	X	X	8/28/2020

VESTING TENTATIVE MAP
GUILLON INC. CONSTRUCTION
3000 S STATE STREET, UKIAH, CA 95482

EXISTING PARCEL MAP

PROFESSIONAL LAND SURVEYOR
CHRISTOPHER C. THOMAS
No. 5220
STATE OF CALIFORNIA

DRAWN	AR
CHECK	CCM
APPROVED	KD
DATE	August 31, 2022
JOB NUMBER	9100.06
DRAWING	2/10

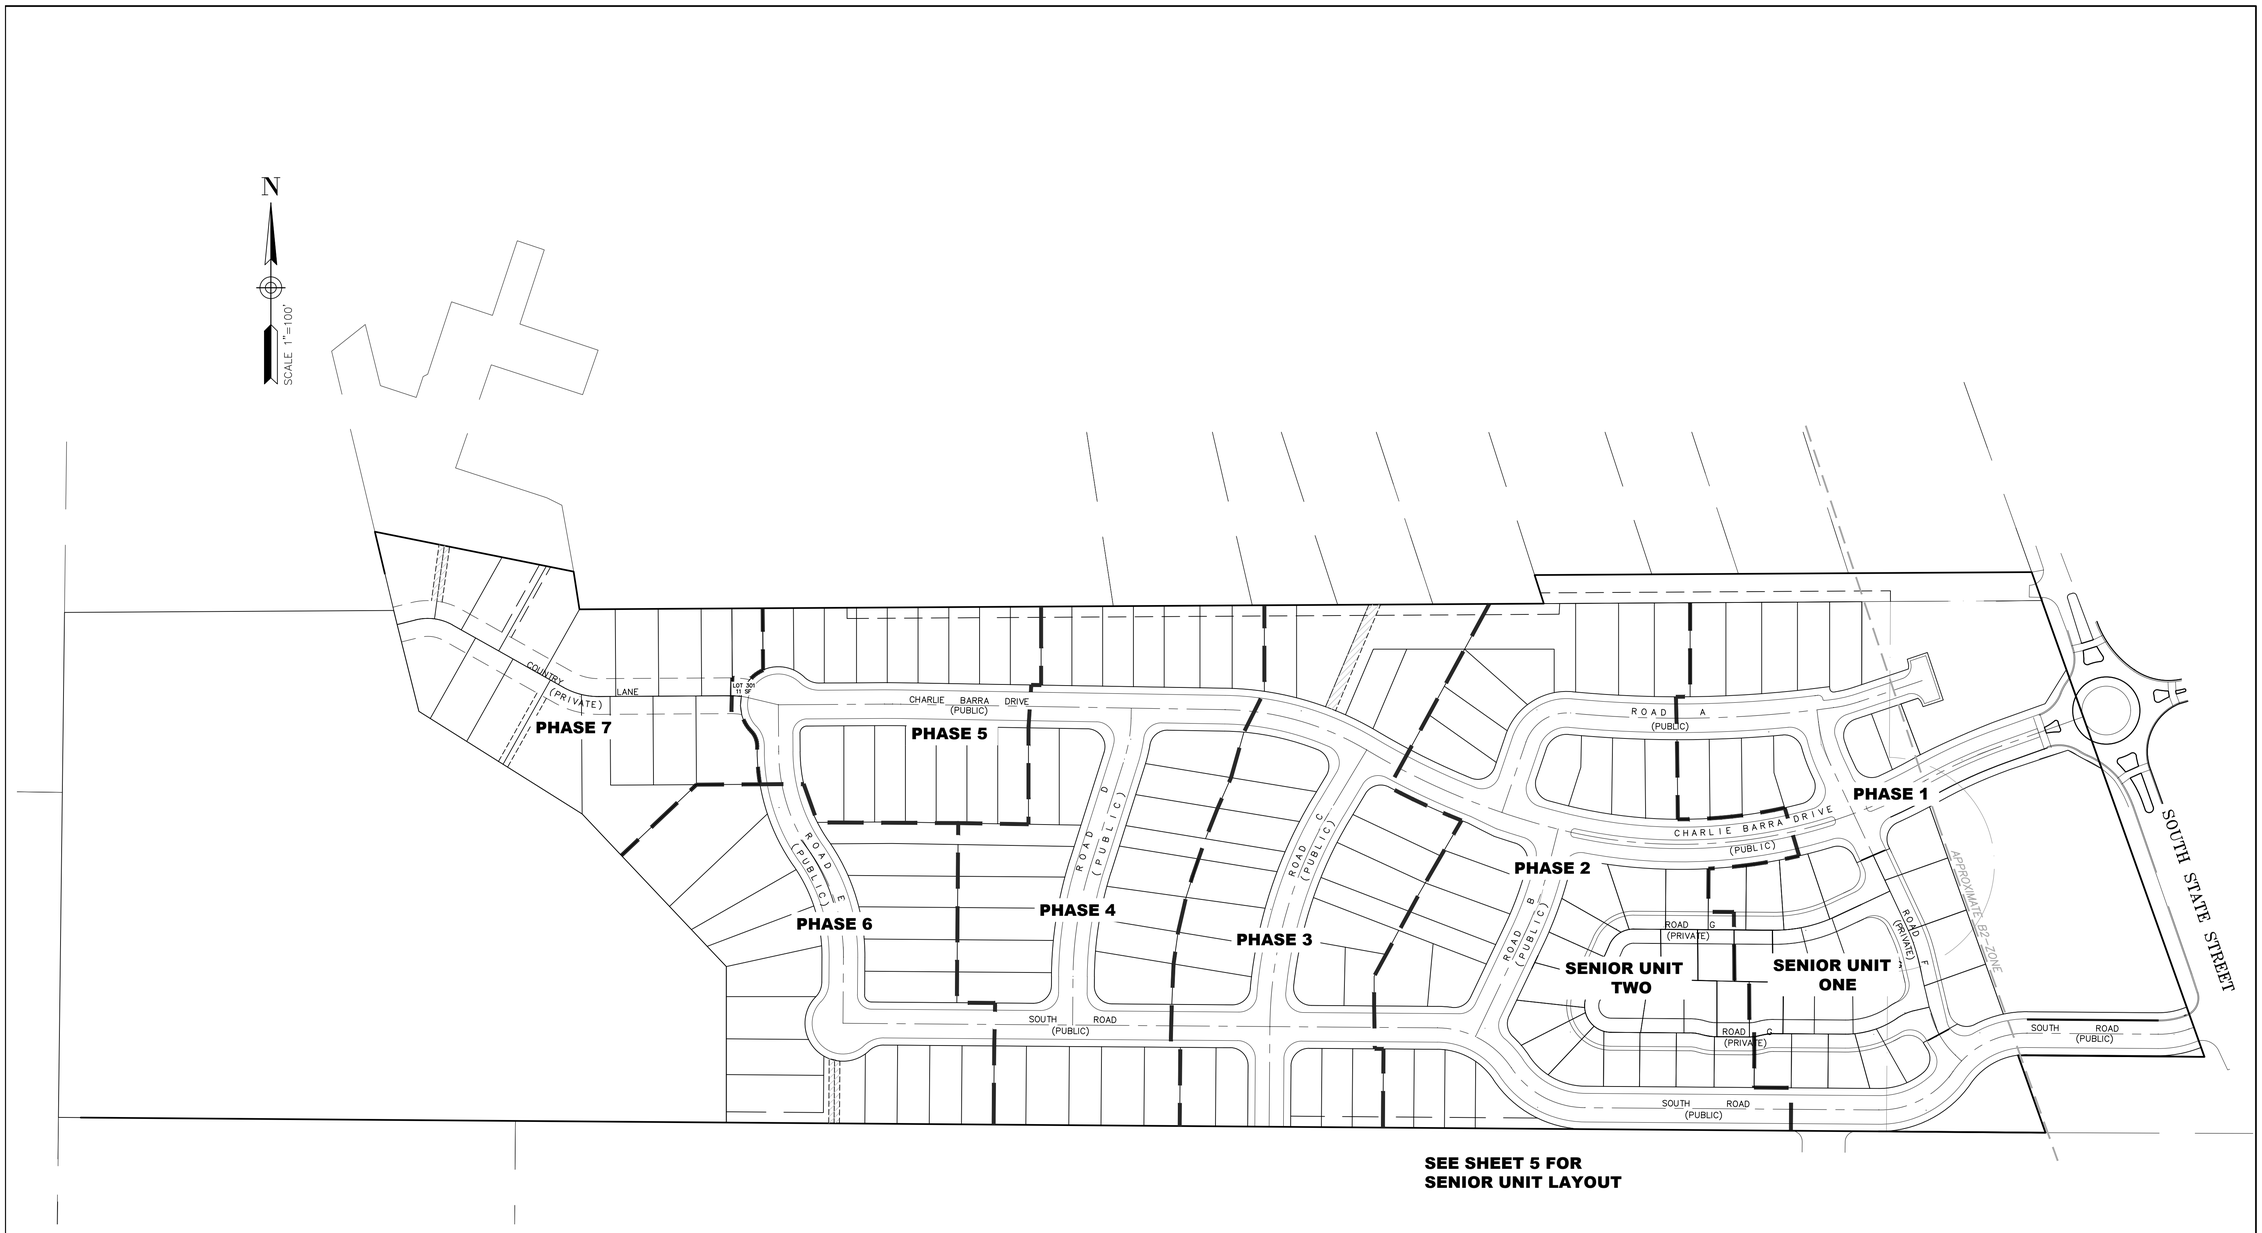

PHASING	
PHASE NUMBER	NUMBER OF LOTS
1	11
2	21
3	23
4	26
5	16
6	18
7	17

SENIOR AREA PHASING	
PHASE NUMBER	NUMBER OF LOTS
1	19
2	20

NOTE: PHASING LAYOUT MAY BE MODIFIED PURSUANT TO THE DEVELOPMENT AGREEMENT

0 100 200 Feet

LACO
EUREKA • UKIAH • SANTA ROSA • CHICO
1-800-515-5054 www.lacoassociates.com

NO.	HISTORY / REVISION	BY	CHK.	DATE
1	ADDRESS COUNTY COMMENTS	X	X	8/28/2020

VESTING TENTATIVE MAP
GUILLON INC. CONSTRUCTION
3000 S STATE STREET, UKIAH, CA 95482

SUBDIVISION PHASING

PROFESSIONAL LAND SURVEYOR BRADLEY A. THOMAS No. 5520 STATE OF CALIFORNIA

DRAWN	AR
CHECK	CCM
APPROVED	KD
DATE	August 31, 2022
JOB NUMBER	9100.06
DRAWING	3/10

LOT NUMBER	AREA (GROSS)	AREA (NET)
LOT 1	5,491	5,491
LOT 2	5,440	5,440
LOT 3	6,288	6,288
LOT 4	6,460	6,460
LOT 5	6,551	6,551
LOT 6	4,998	4,998
LOT 7	4,926	4,926
LOT 8	5,150	5,150
LOT 9	4,259	4,259
LOT 10	3,847	3,847
LOT 11	3,479	3,479
LOT 12	6,562	6,562
LOT 13	6,493	6,493
LOT 14	7,587	7,587
LOT 15	10,551	9,019
LOT 16	5,933	5,933
LOT 17	5,770	5,770
LOT 18	5,023	5,023
LOT 19	5,185	5,185
LOT 20	4,729	4,729

LOT NUMBER	AREA (GROSS)	AREA (NET)
LOT 21	5,056	5,056
LOT 22	5,031	5,031
LOT 23	4,989	4,989
LOT 24	4,793	4,793
LOT 25	6,382	6,382
LOT 26	5,908	5,908
LOT 27	6,837	6,837
LOT 28	4,978	4,978
LOT 29	4,730	4,085
LOT 30	4,728	4,083
LOT 31	4,446	3,801
LOT 32	4,661	3,032
LOT 33	13,079	8,445
LOT 34	9,229	9,229
LOT 35	4,728	4,728
LOT 36	9,804	8,335
LOT 37	5,605	4,930
LOT 38	7,910	7,910
LOT 39	5,323	5,323
LOT 40	5,136	5,136

LOT NUMBER	AREA (GROSS)	AREA (NET)
LOT 41	6,043	6,043
LOT 42	5,678	5,678
LOT 43	4,973	4,973
LOT 44	5,104	5,104
LOT 45	7,453	7,453
LOT 46	5,985	5,985
LOT 47	6,644	6,644
LOT 48	6,068	6,068
LOT 49	5,802	5,802
LOT 50	3,507	3,507
LOT 51	5,500	5,500
LOT 52	4,814	4,814
LOT 53	4,598	3,952
LOT 54	4,730	4,085
LOT 55	4,730	4,085
LOT 56	5,298	4,623
LOT 57	5,189	4,514
LOT 58	5,711	4,961
LOT 59	4,866	4,221
LOT 60	4,824	4,179

LOT NUMBER	AREA (GROSS)	AREA (NET)
LOT 61	4,782	4,137
LOT 62	4,740	4,095
LOT 63	5,796	5,796
LOT 64	6,700	6,700
LOT 65	6,799	6,799
LOT 66	6,324	6,324
LOT 67	6,164	6,164
LOT 68	5,979	5,979
LOT 69	5,543	5,543
LOT 70	4,950	4,950
LOT 71	6,600	6,600
LOT 72	4,950	4,950
LOT 73	6,600	6,600
LOT 74	5,500	5,500
LOT 75	6,931	6,931
LOT 76	5,336	5,336
LOT 77	5,149	5,149
LOT 78	6,363	6,363
LOT 79	5,404	5,404
LOT 80	5,001	5,001

LOT NUMBER	AREA (GROSS)	AREA (NET)
LOT 81	6,984	6,984
LOT 82	4,697	4,052
LOT 83	4,655	4,010
LOT 84	4,613	3,968
LOT 85	4,571	3,926
LOT 86	4,530	3,885
LOT 87	4,515	3,870
LOT 88	4,725	4,527
LOT 89	4,238	4,238
LOT 90	3,585	3,585
LOT 91	7,429	7,429
LOT 92	5,795	5,795
LOT 93	5,795	5,795
LOT 94	5,796	5,796
LOT 95	5,796	5,796
LOT 96	5,796	5,796
LOT 97	5,796	5,796
LOT 98	18,088	18,088
LOT 99	11,384	11,384
LOT 100	7,191	7,191

LOT NUMBER	AREA (GROSS)	AREA (NET)
LOT 101	6,790	6,790
LOT 102	7,503	7,503
LOT 103	6,754	6,754
LOT 104	6,518	6,518
LOT 105	10,461	7,067
LOT 106	3,849	3,194
LOT 107	4,844	4,844
LOT 108	4,950	4,950
LOT 109	4,950	4,950
LOT 110	4,950	4,950
LOT 111	7,381	7,381
LOT 112	6,343	6,343
LOT 113	6,007	6,007
LOT 114	5,813	5,813
LOT 115	5,523	5,523
LOT 116	4,528	4,105
LOT 117	5,246	4,171
LOT 118	7,320	5,820
LOT 119	7,320	5,820
LOT 120	9,243	6,674

LOT NUMBER	AREA (GROSS)	AREA (NET)
LOT 121	9,443	7,032
LOT 122	7,573	5,079
LOT 123	6,524	4,801
LOT 124	8,525	6,491
LOT 125	8,705	6,020
LOT 126	7,841	6,341
LOT 127	8,017	6,517
LOT 128	12,356	10,994
LOT 129	13,945	12,940
LOT 130	7,440	5,940
LOT 131	7,440	5,940
LOT 132	9,595	8,019

PARCEL	AREA
PARCEL A	68,219
PARCEL B	86,549
PARCEL C	11,430
TOTAL	166,198

LINEAR PARK AREA	
PARCEL	AREA
PARCEL D	10,648
PARCEL E	6,615
PARCEL F	7,810
TOTAL	25,073

OTHER AREAS	
DESCRIPTION	AREA
PUBLIC ROW	390,450
SENIOR HOA	194751
COMMON PARCEL G	9763
REMAINDER	531,242

LACO
EUREKA • UKIAH • SANTA ROSA • CHICO
1-800-515-5054 www.lacoassociates.com

NO.	HISTORY / REVISION	BY	CHK.	DATE
1	ADDRESS COUNTY COMMENTS	X	X	8/28/2020

VESTING TENTATIVE MAP
GUILLON INC. CONSTRUCTION
3000 S STATE STREET, UKIAH, CA 95482

LOT LAYOUT

PROFESSIONAL LAND SURVEYOR THOMAS BRADSHAW No. 5500 STATE OF CALIFORNIA

DRAWN	AR
CHECK	CCM
APPROVED	KD
DATE	August 31, 2022
JOB NUMBER	9100.06
DRAWING	4/10

N

SCALE 1" = 30'

LEGEND

RESTRICTED USE EASEMENT

IE —INGRESS & EGRESS

PUE —PUBLIC UTILITY EASEMENT

IE & PUE

EXCLUSIVE USE PARK EASEMENT

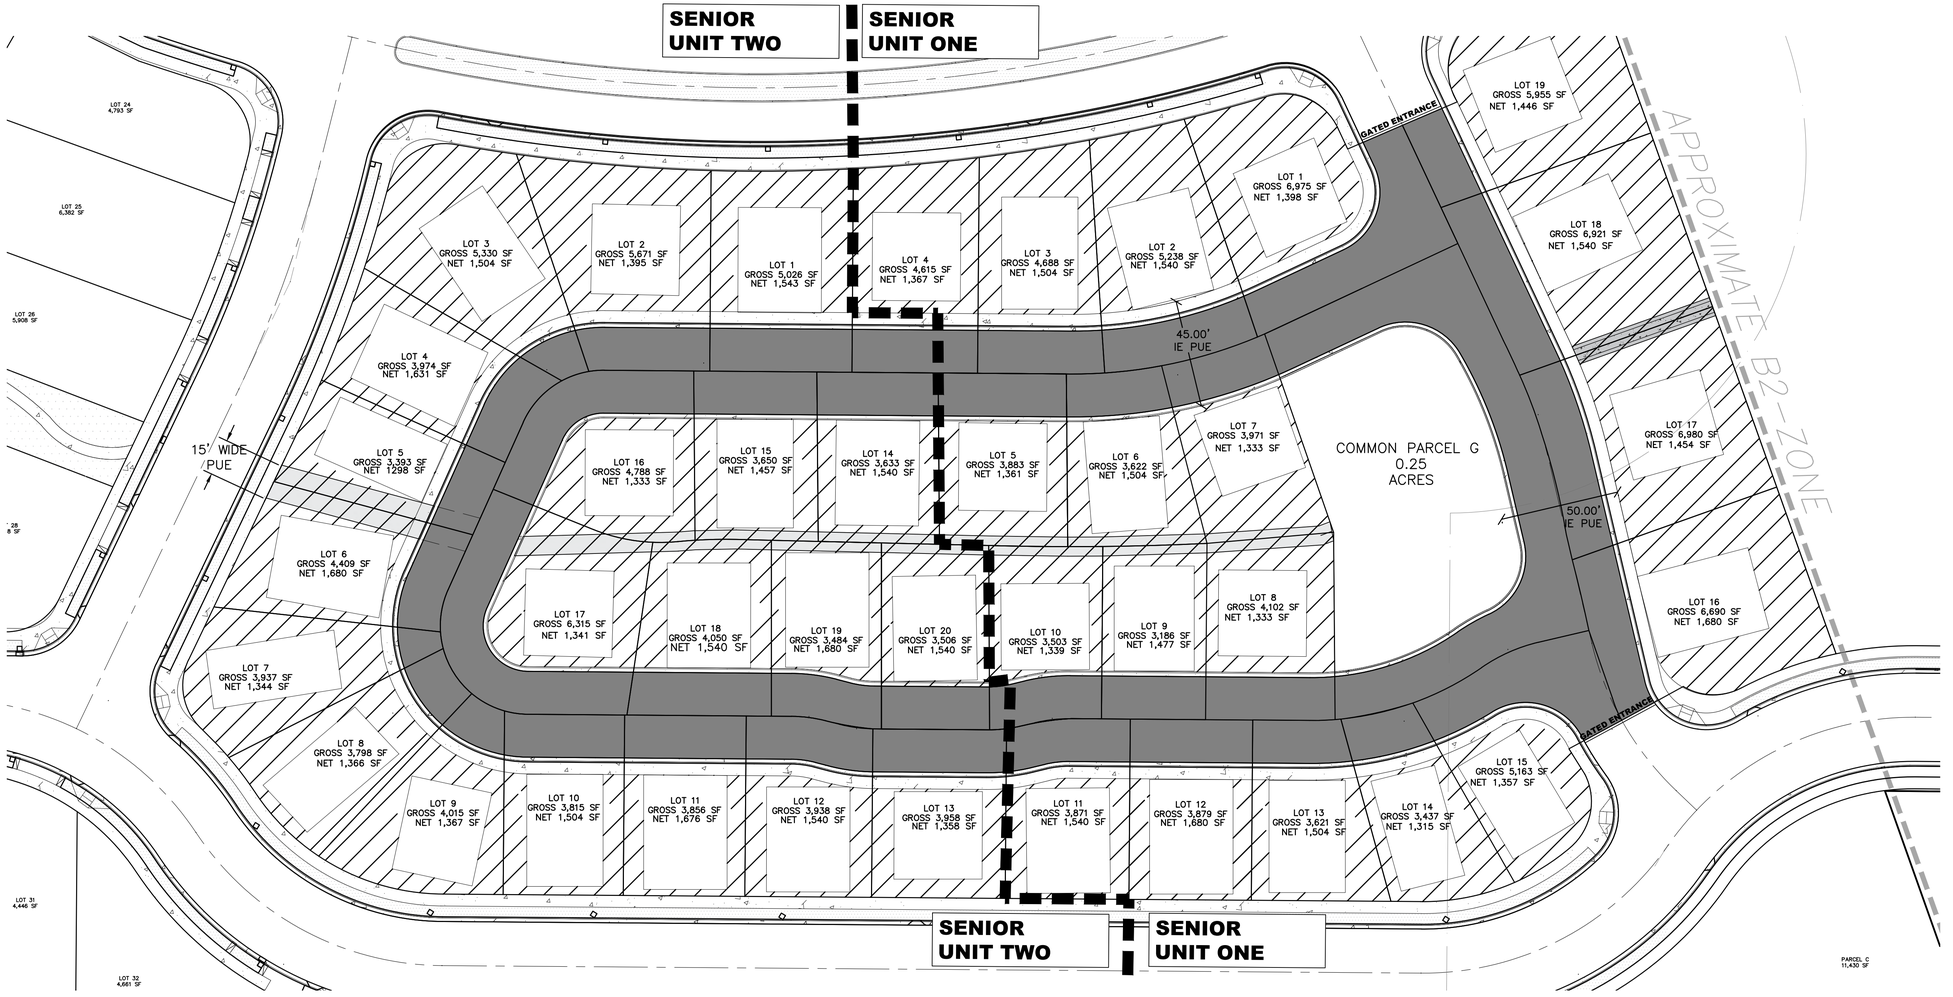

LACO

EUREKA • UKIAH • SANTA ROSA • CHICO

1-800-515-5054 www.lacoassociates.com

NO.	HISTORY / REVISION	BY	CHK.	DATE
1	ADDRESS COUNTY COMMENTS	X	X	8/28/2020

VESTING TENTATIVE MAP
GUILLON INC. CONSTRUCTION
3000 S STATE STREET, UKIAH, CA 95482

SENIOR LOT LAYOUT

PROFESSIONAL LAND SURVEYOR BRADLEY A. THOMAS No. 5520 STATE OF CALIFORNIA EXPIRES 12-31-2022

DRAWN	AR
CHECK	CCM
APPROVED	KD
DATE	August 31, 2022
JOB NUMBER	9100.06
DRAWING	5/10

N

SCALE 1"=50'

NOTE: LOTS 121, 122, 123, & 124 WILL BE ELIMINATED AND MAY BE RELOCATED ELSEWHERE ON PROJECT SITE

15.00' WIDE STORM DRAIN EASEMENT

SUBJECT TO INUNDATION

CUTOFF DITCH

PRIVATE STORM DRAIN EASEMENT

PARCEL D 10,648 SF

PARCEL E 6,815 SF

PARCEL F 7,810 SF

0 50 100 Feet

NO.	HISTORY / REVISION	BY	CHK.	DATE
1	ADDRESS COUNTY COMMENTS	X	X	8/28/2020

LACO
EUREKA • UKIAH • SANTA ROSA • CHICO
1-800-515-5054 www.lacoassociates.com

VESTING TENTATIVE MAP
GUILLON INC. CONSTRUCTION
3000 S STATE STREET, UKIAH, CA 95482

GRADING & DRAINAGE

PROFESSIONAL LAND SURVEYOR
MATTHEW S. THOMAS
No. 5520
STATE OF CALIFORNIA

DRAWN	AR
CHECK	CCM
APPROVED	KD
DATE	August 31, 2022
JOB NUMBER	9100.06
DRAWING	6/10

LANZ JOANNE G
184–120–13

NEVILL JEAN M & GARY
184–120–20

RICHARD BRUCE & ELAINE
184–120–16

GARDNER JACK L & LINDA
184–120–22

OBERGIN DANA M
184–120–09

GIESE DAVID L
184–120–14

SCHWEDE JOSEPH TRUST
184–120–15

J & KAY DIAN
-120–03

ROAD A (PUBLIC)

CHARLIE BARRA DRIVE (PUBLIC)

ROAD B (PUBLIC)

ROAD C (PUBLIC)

ROAD G (PRIVATE)

ROAD F (PRIVATE)

SOUTH STATE STREET

SOUTH ROAD (PUBLIC)

ALL PHASE ENTERPRISES LLC
184–110–21

APPROXIMATE B2 ZONE

SLOPE 2.0%

10:1

5:1

EX STORMDRAIN

N

SCALE 1"=50'

0 50 100 Feet

LACO
EUREKA • UKIAH • SANTA ROSA • CHICO
1-800-515-5054 www.lacoassociates.com

NO.	HISTORY / REVISION	BY	CHK.	DATE
1	ADDRESS COUNTY COMMENTS	X	X	8/28/2020

VESTING TENTATIVE MAP
GUILLON INC. CONSTRUCTION
3000 S STATE STREET, UKIAH, CA 95482

GRADING AND DRAINAGE

PROFESSIONAL LAND SURVEYOR BRADLEY A. THOMAS No. 5520 STATE OF CALIFORNIA

DRAWN	AR
CHECK	CCM
APPROVED	KD
DATE	August 31, 2022
JOB NUMBER	9100.06
DRAWING	7/10

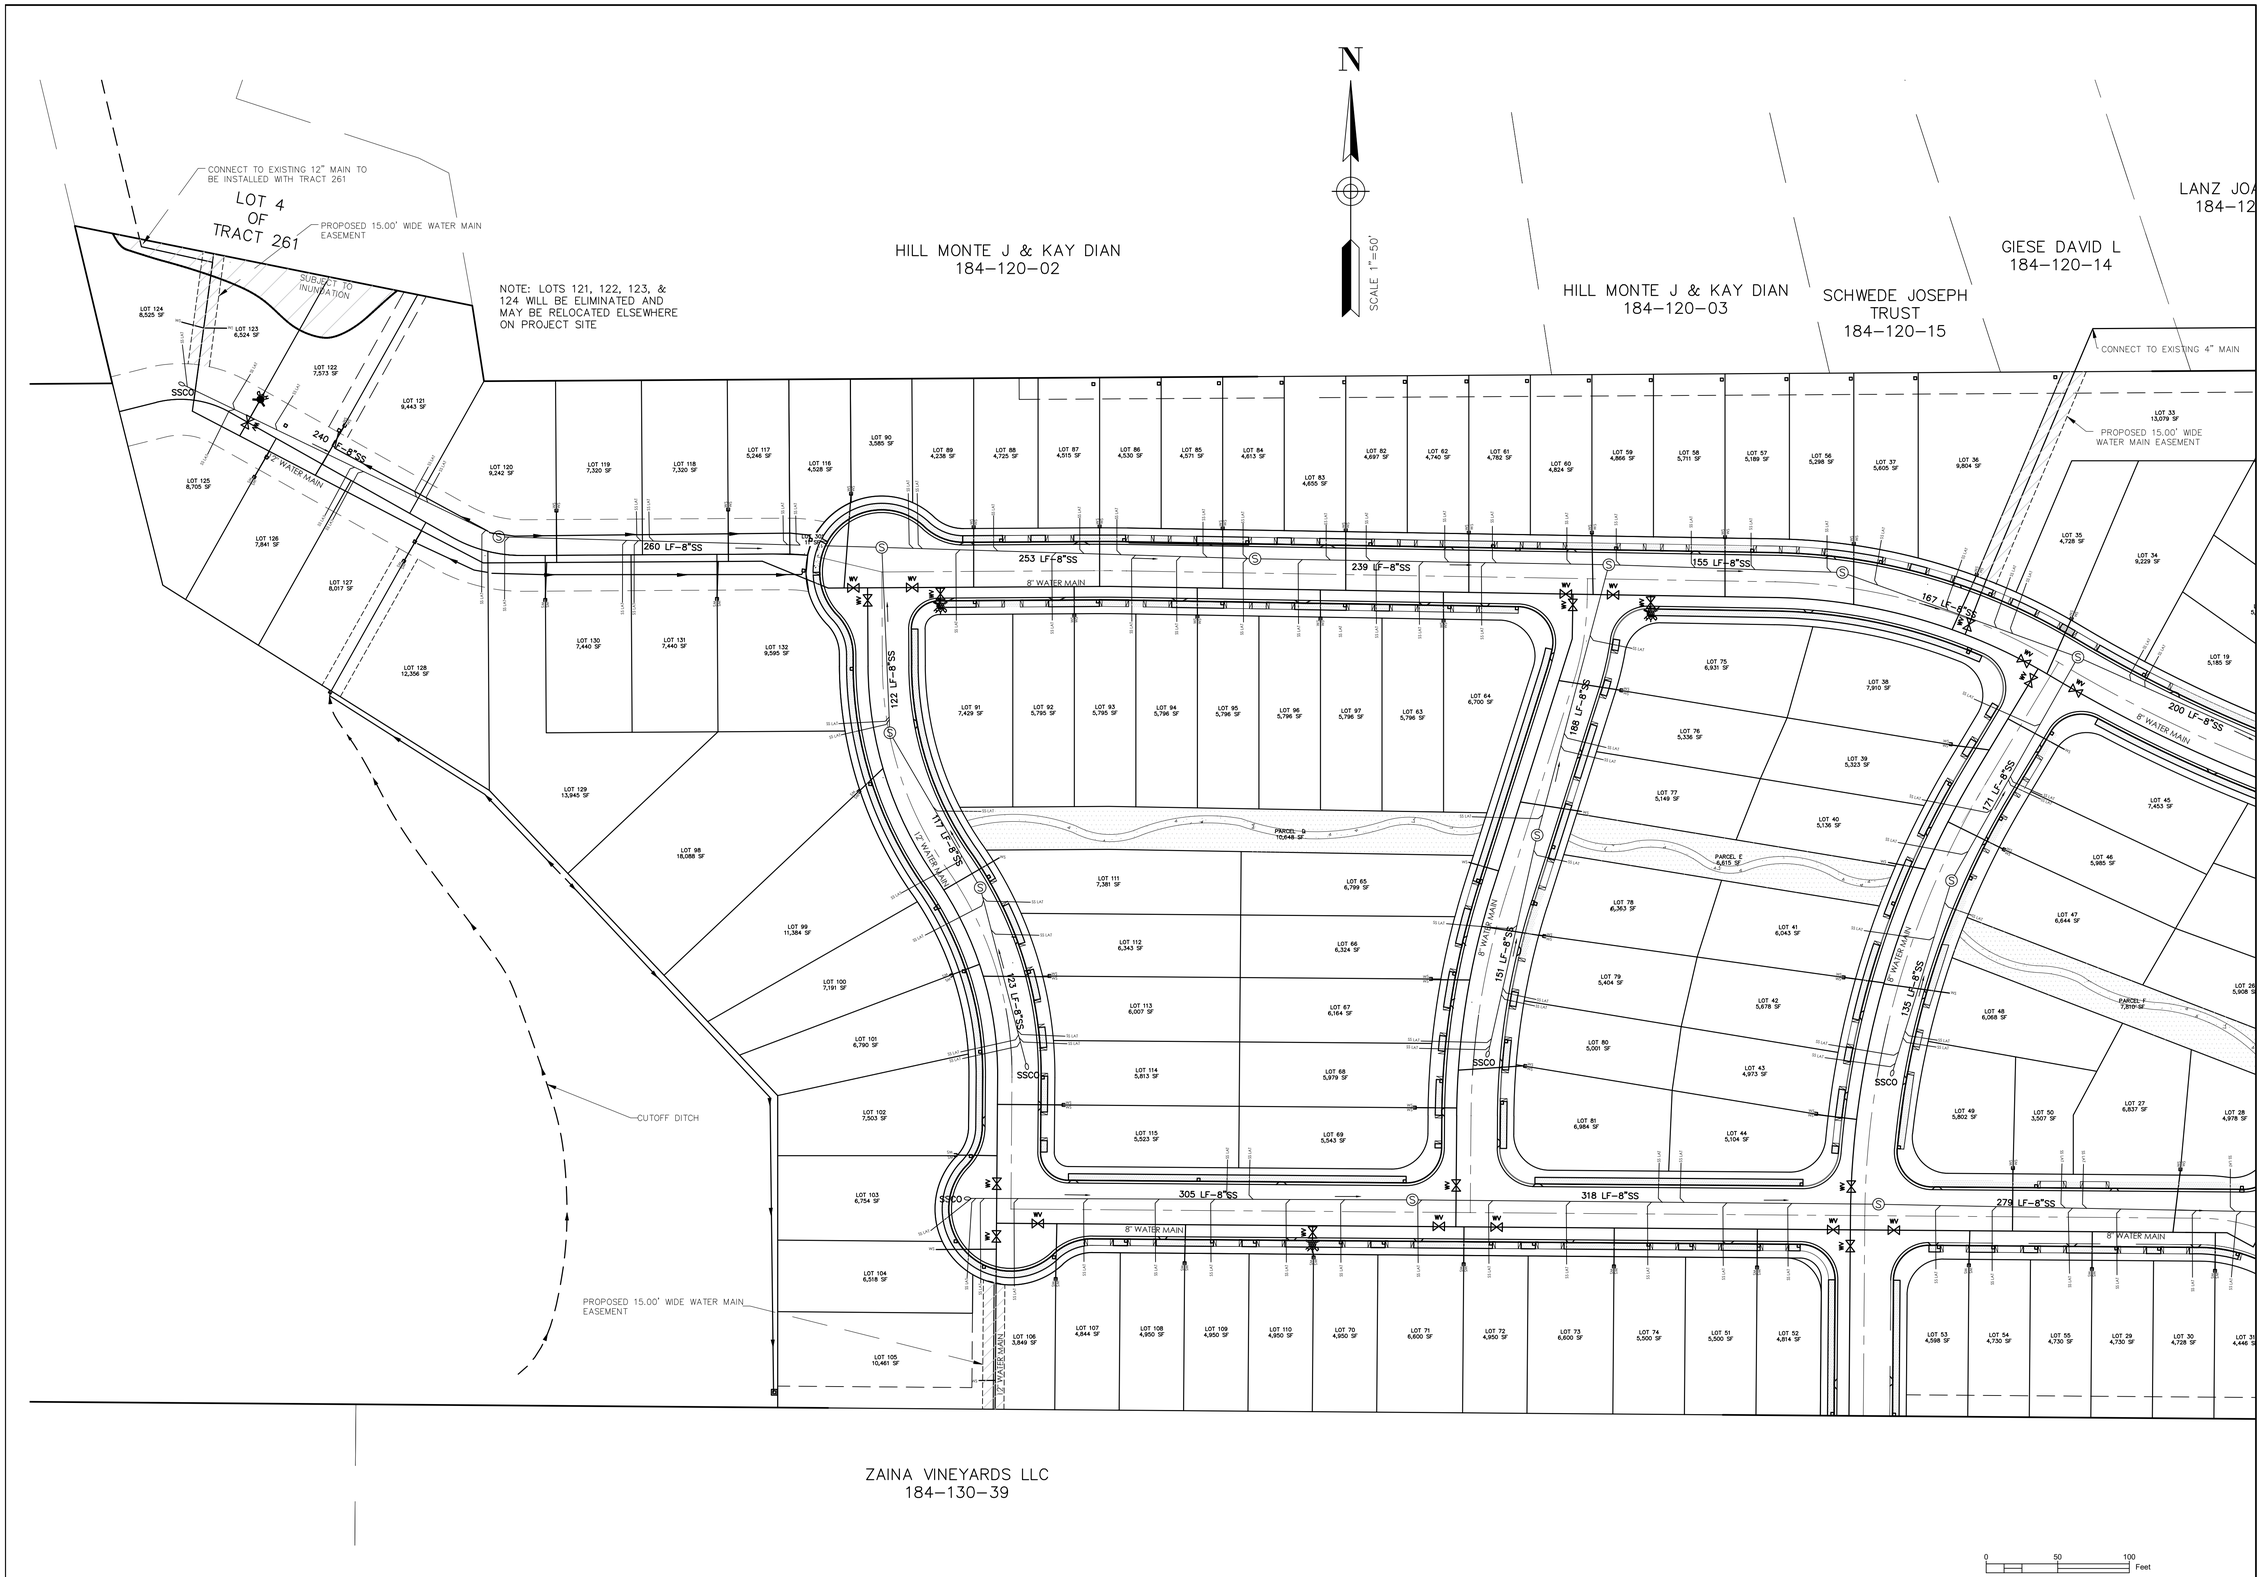

LACO
EUREKA • UKIAH • SANTA ROSA • CHICO
1-800-515-5054 www.lacoassociates.com

NO.	HISTORY / REVISION	BY	CHK.	DATE
1	ADDRESS COUNTY COMMENTS	X	X	8/28/2020

VESTING TENTATIVE MAP
GUILLON INC. CONSTRUCTION
3000 S STATE STREET, UKIAH, CA 95482

UTILITIES

PROFESSIONAL LAND SURVEYOR ★ ANDREW R. THOMAS ★ No. 5520 ★ STATE OF CALIFORNIA

DRAWN	AR
CHECK	CCM
APPROVED	KD
DATE	August 31, 2022
JOB NUMBER	9100.06
DRAWING	8/10

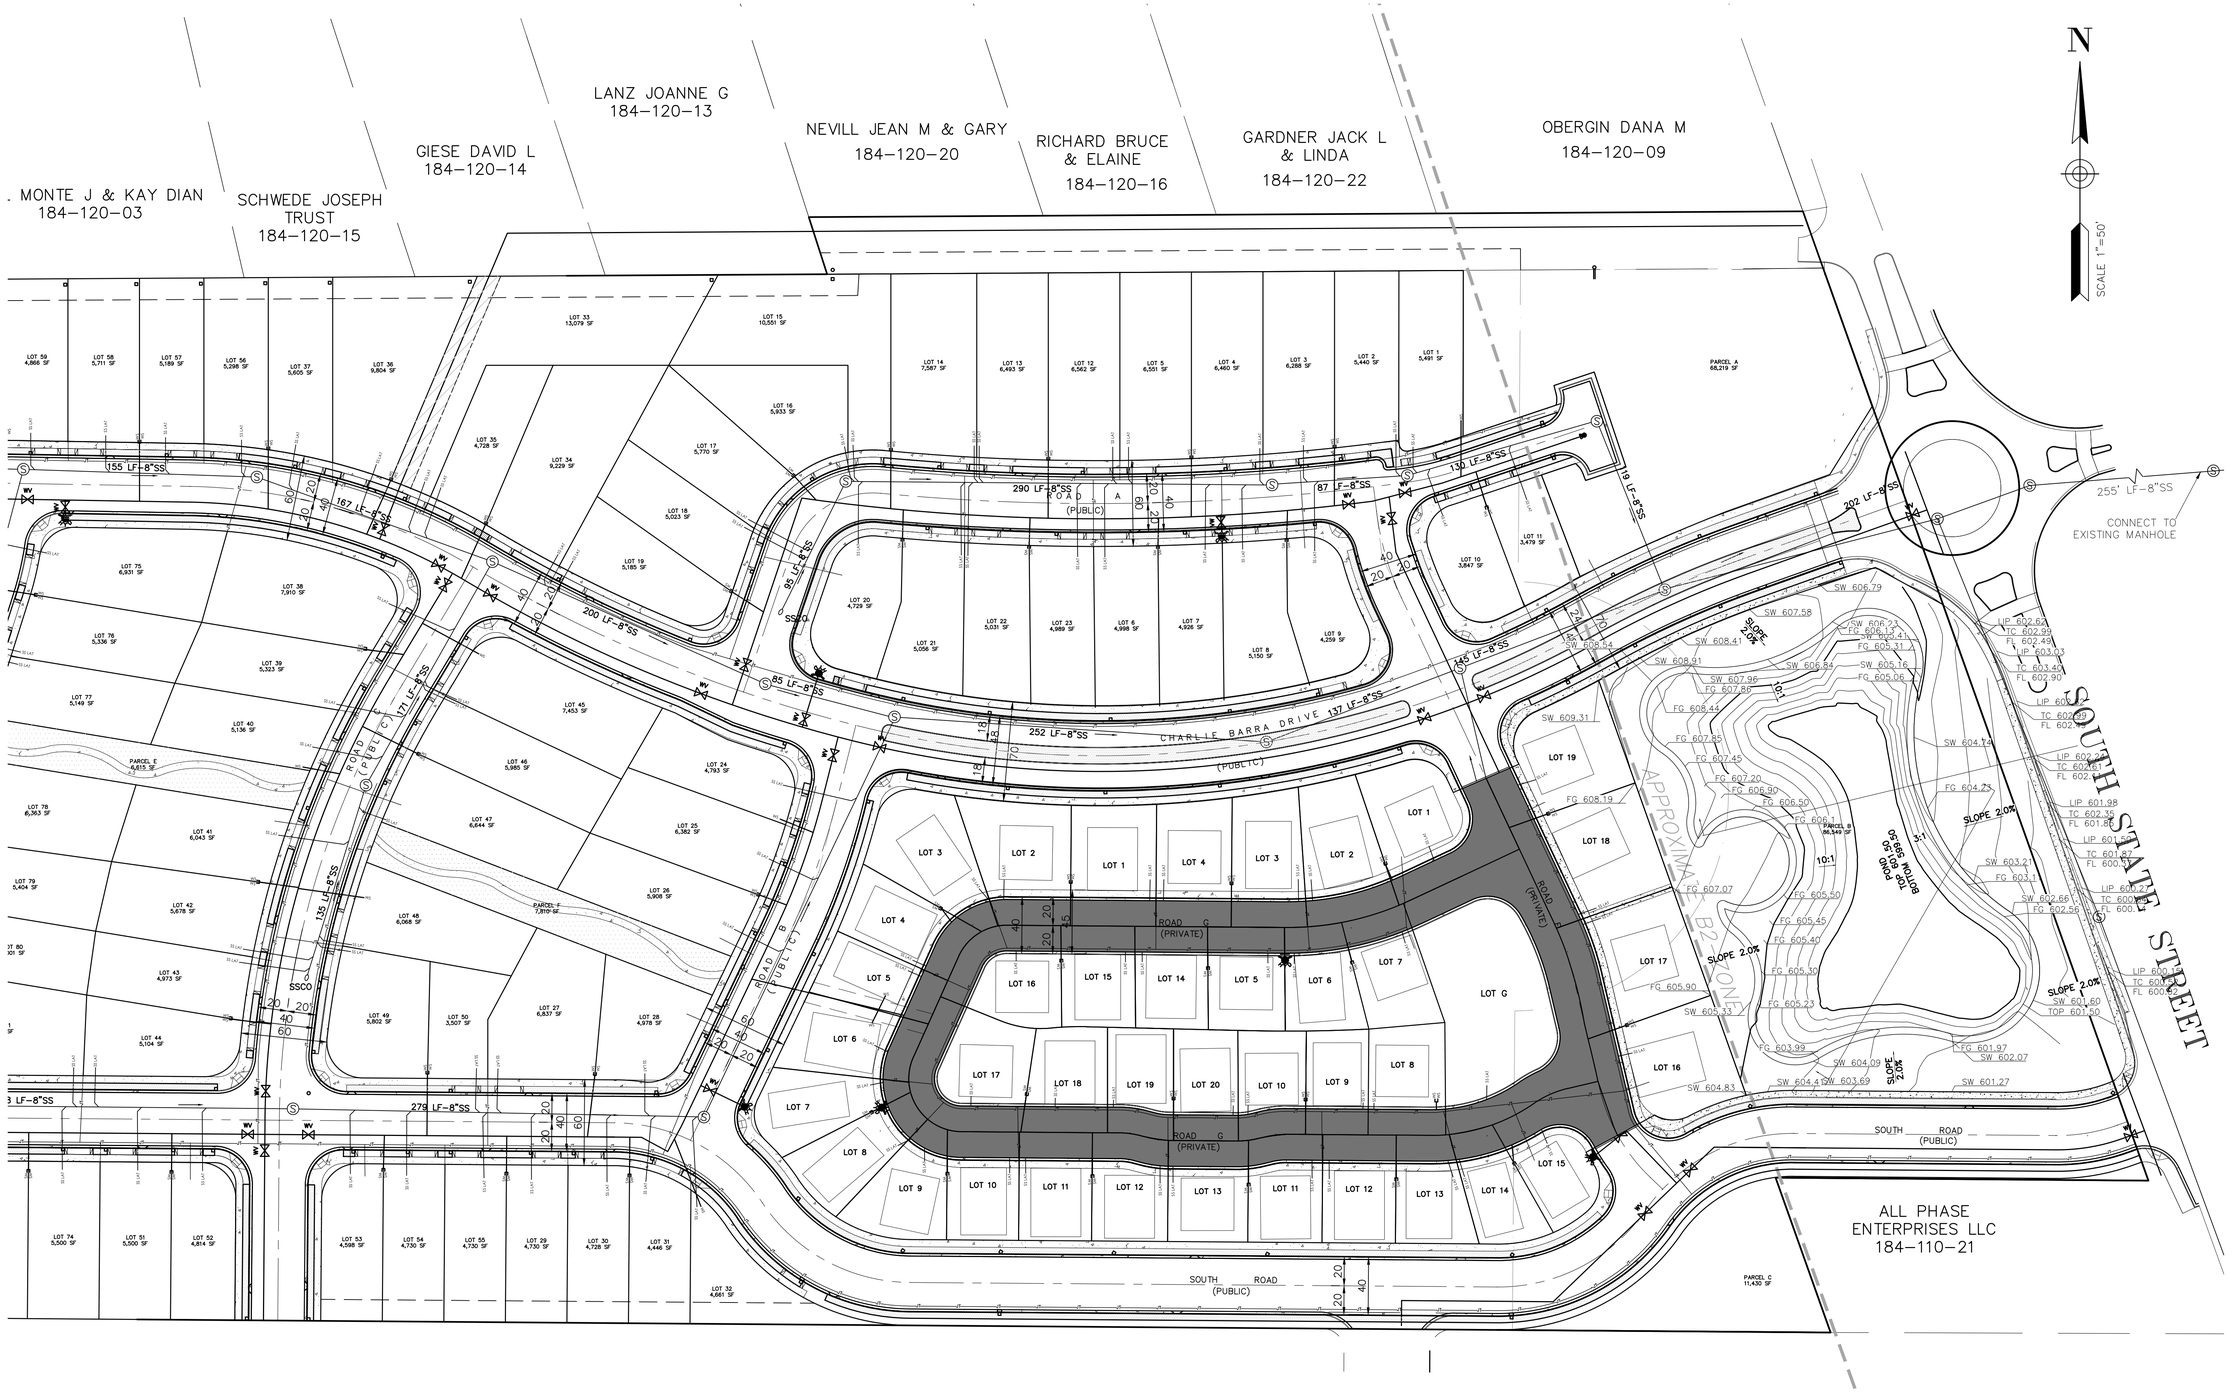

LACO
EUREKA • UKIAH • SANTA ROSA • CHICO
1-800-515-5054 www.lacoassociates.com

NO.	HISTORY / REVISION	BY	CHK.	DATE
1	ADDRESS COUNTY COMMENTS	X	X	8/28/2020

VESTING TENTATIVE MAP
GUILLON INC. CONSTRUCTION
3000 S STATE STREET, UKIAH, CA 95482

UTILITIES

PROFESSIONAL LAND SURVEYOR ★ KENNETH D. DAVIS ★ No. 5520 ★ STATE OF CALIFORNIA

DRAWN	AR
CHECK	CCM
APPROVED	KD
DATE	August 31, 2022
JOB NUMBER	9100.06
DRAWING	9/10

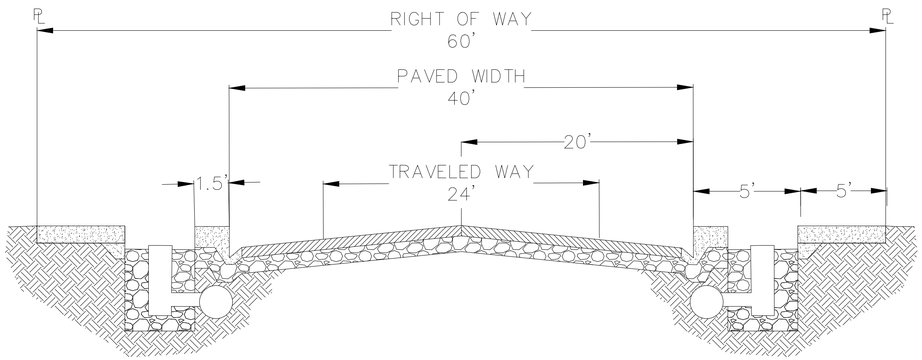

1 TYPICAL ROAD SECTION DETAIL N.T.S.

ROAD A, B, C, D, & E, SOUTH ROAD,
CHARLIE BARRA DRIVE(27+50–38+50)

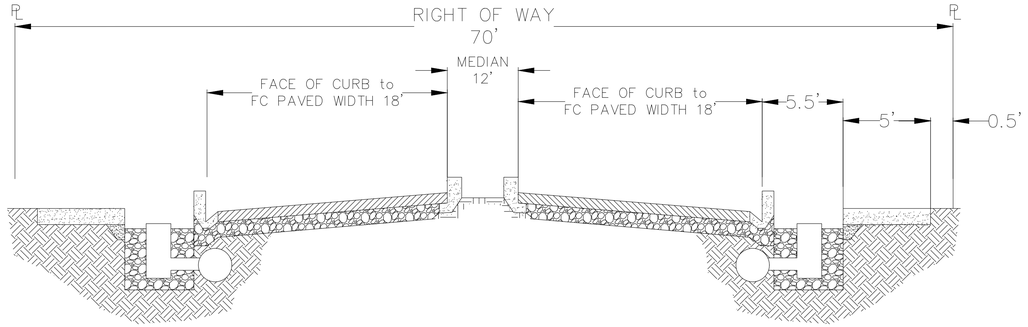

2 LANDSCAPED ROAD SECTION DETAIL N.T.S.

CHARLIE BARRA DRIVE
STATION 20+00–27+50

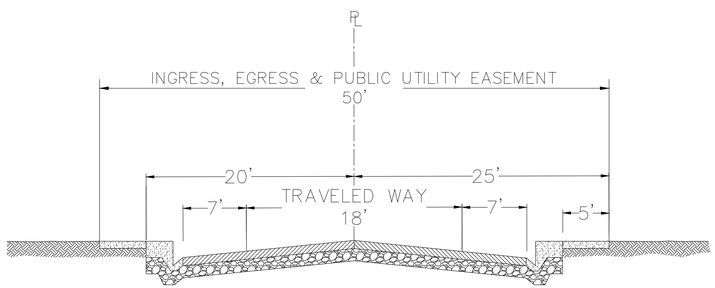

3 REDUCED ROAD SECTION DETAIL N.T.S.

ROAD F & G

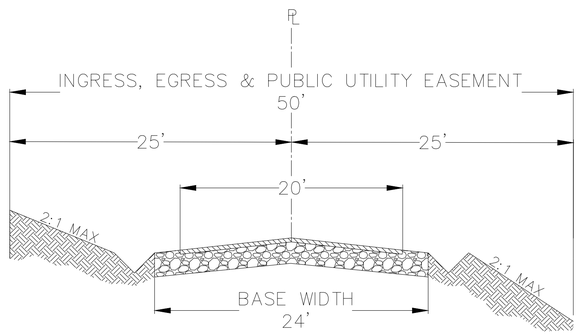

4 PRIVATE ROAD SECTION DETAIL N.T.S.

COUNTRY LANE

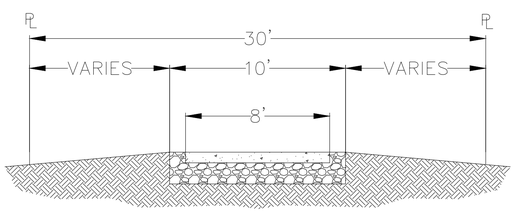

5 PARKWAY PATH SECTION DETAIL N.T.S.

PARCELS D, E, F,
& NORTH SIDE OF LOT 17

LACO
EUREKA • UKIAH • SANTA ROSA • CHICO
1-800-515-5054 www.lacoassociates.com

NO.	HISTORY / REVISION	BY	CHK.	DATE
1	ADDRESS COUNTY COMMENTS	X.	X.	8/28/2020

VESTING TENTATIVE MAP
GUILLON INC. CONSTRUCTION
3000 S STATE STREET, UKIAH, CA 95482

TYPICAL SECTION DETAILS

PROFESSIONAL LAND SURVEYOR ★ VINCENT A. THOMAS ★ No. 5520 ★ STATE OF CALIFORNIA

DRAWN	AR
CHECK	CCM
APPROVED	KD
DATE	August 31, 2022
JOB NUMBER	9100.06
DRAWING	10/10

RESOLUTION NO. 23-074

RESOLUTION OF THE MENDOCINO COUNTY BOARD OF SUPERVISORS ADOPTING AN ADDENDUM TO THE GARDEN'S GATE FINAL ENVIRONMENTAL IMPACT REPORT AND APPROVING AN AMENDED MITIGATION MONITORING & REPORTING PROGRAM FOR THE BELLA VISTA SUBDIVISION PROJECT

WHEREAS, on October 6, 2009, the Mendocino County Board of Supervisors adopted Resolution No. 09-230 certifying the Garden's Gate Subdivision Final Environmental Impact Report (State Clearinghouse No. 2007052006; "Garden's Gate Project EIR") which analyzed the environmental impacts of a 197-lot residential project located approximately one mile south of the Ukiah City limits ("Garden's Gate Project"), and adopted a Mitigation Monitoring and Reporting Program ("MMRP"), and a Statement of Overriding Considerations; and

WHEREAS, on October 6, 2009, the Board of Supervisors also approved a Vesting Tentative Subdivision Map for the Garden's Gate Project (S_3-2005); and

WHEREAS, on October 20, 2009, the Board of Supervisors adopted Ordinance No. 4229 approving the Garden's Gate Development Agreement, and on July 13, 2010, the Board of Supervisors adopted Ordinance No. 4264 approving the First Amendment to the Garden's Gate Development Agreement; and

WHEREAS, the First Amendment to the Garden's Gate Development Agreement vests the project entitlements for the Garden's Gate Project for a period of 15 years, a term that remains valid until August 27, 2025; and

WHEREAS, subsequent to the approval of entitlements for the Garden's Gate Project, the project site was acquired by Rancho Yokayo, L.P. and the entitlements and Development Agreement were assumed by the new owner; and

WHEREAS, on July 23, 2020, Rancho Yokayo, L.P. ("Owner") and Guillon, Inc. ("Applicant") filed an application with the County of Mendocino requesting: (a) a subdivision modification (S_2020-0001) to change the layout of the Garden's Gate Project (excluding the 1.68-acre portion known as Tract 261 for which a Final Map has been recorded), to reduce the number of lots, to modify the incentives and concessions that were granted under State Density Bonus Laws, to modify the Inclusionary Housing Plan and to modify the Phasing Plan; and (b) an amendment to the Garden's Gate Development Agreement (DEV_2020-0001), collectively the "Bella Vista Subdivision Project" ("Project"); and

WHEREAS, at a properly noticed public hearing on March 9, 2023, the Planning Commission reviewed written and oral staff reports, conducted a public hearing on the Project and took testimony; and received into the record all pertinent documents related to the Project and adopted Resolution No. PC_2023-0002 recommending, in part, that the Board of Supervisors adopt the Addendum to the Garden's Gate Environmental Impact Report ("EIR Addendum") which is attached to this Resolution as Exhibit A and incorporated herein by reference, and an amended Mitigation Monitoring & Reporting Program for the Project ("Amended MMRP") which is attached to this Resolution as Exhibit B and incorporated herein by reference; and

WHEREAS, in accordance with applicable provisions of law, the Board of Supervisors held a public hearing on April 11, 2023, at which time the Board of Supervisors heard and received all relevant testimony and evidence presented orally or in writing regarding EIR Addendum, Amended MMRP, and the Project and all interested persons were given an opportunity to hear and be heard regarding EIR Addendum, Amended MMRP, and the Project; and

NOW, THEREFORE BE IT RESOLVED that the Mendocino County Board of Supervisors hereby determines as follows:

1. The Board of Supervisors has independently reviewed, analyzed and considered the previously certified Garden's Gate Project EIR, the EIR Addendum, the staff report and all attachments thereto, as well as all written documentation and public comments thereto; and
2. The EIR Addendum was prepared and reviewed in compliance with the provisions of CEQA and the CEQA Guidelines; and
3. The information and analysis contained in the Garden's Gate Project EIR and the EIR Addendum reflects the County's independent judgment as to the environmental consequences of the Project; and
4. The Board of Supervisors affirms the findings for certification of the Garden's Gate Project EIR as made in Resolution No. 09-230, as approved on October 6, 2009; and
5. That, based upon substantial evidence demonstrated by the analysis included in the Garden's Gate Project EIR and EIR Addendum none of the conditions described in Sections 15162 or 15163 of the CEQA Guidelines calling for the preparation of a subsequent or supplemental EIR or negative declaration have occurred; specifically:
    a. The proposed modifications to the approved Vesting Tentative Map would not result in any substantial changes from what was previously analyzed in the Garden's Gate Project EIR and would not involve new significant impacts or result in a substantial increase in the severity of previously identified significant impacts. The proposal, therefore, does not constitute a substantial change in the project.
    b. No substantial changes have occurred in the site vicinity. Surrounding land uses have not changed from those evaluated in the Garden's Gate Project EIR and development in the region has occurred at a slower pace than anticipated in the Garden's Gate Project EIR. Based on the environmental baseline identified in the Garden's Gate Project EIR, the physical changes to the project site and vicinity that have occurred are consistent with the analysis of the Garden's Gate Project EIR and the cumulative projects considered in the Garden's Gate Project EIR. There have been no substantial changes in the circumstances of the project as considered in the certified Garden's Gate Project EIR.
    c. The Project's consistency with the environmental resource analysis in the Garden's Gate Project EIR is summarized in Section 6 of the EIR Addendum. As discussed, the Project would not result in any new significant effects not discussed in the Garden's Gate Project EIR.
    d. Based on the analysis presented in the EIR Addendum, no supplemental environmental review is required for the Project in accordance with Public Resources Code Section 21166, and CEQA Guidelines Sections 15162 and 15164.
    e. To the extent that new or modified mitigations are identified in the EIR Addendum and the technical studies prepared in support of the Addendum, the Applicant has agreed to incorporate the mitigations into the Project and the modifications are incorporated into the Amended MMRP (Exhibit B).

BE IT FURTHER RESOLVED that the Board of Supervisors hereby adopts the EIR Addendum and the Amended MMRP for the Project; and

BE IT FURTHER RESOLVED that the Clerk of the Board is designated as the custodian of the documents and other materials that constitute the record of the proceedings upon which the Board's decisions herein are based. These documents may be found at the office of the Clerk of the Board of Supervisors, 501 Low Gap Road, Ukiah, California 95482.

The foregoing Resolution introduced by Supervisor Williams, seconded by Supervisor Mulheren, and carried this 11th day of April, 2023, by the following vote:

AYES: Supervisors McGourty, Mulheren, Haschak, Gjerde, and Williams
NOES: None
ABSENT: None

WHEREUPON, the Chair declared said Resolution adopted and SO ORDERED.

ATTEST: DARCIE ANTLE
Clerk of the Board

Deputy

APPROVED AS TO FORM:
CHRISTIAN M. CURTIS
County Counsel

GLENN MCGOURTY, Chair
Mendocino County Board of Supervisors

I hereby certify that according to the provisions of Government Code Section 25103, delivery of this document has been made.

BY: DARCIE ANTLE
Clerk of the Board

Deputy

ADDENDUM TO A CERTIFIED ENVIRONMENTAL IMPACT REPORT

The County of Mendocino, California, does hereby prepare, declare and publish this Addendum to a certified Environmental Impact Report (EIR) for the following described project:

PROJECT NAME: **Bella Vista Subdivision** (formerly known as "Garden's Gate Subdivision")
PROJECT NO.: **#S 2020-0001** (original file number: #S 3-2005)
SCH NO.: **2007052006**

This Addendum to the certified Final EIR for the Garden's Gate Subdivision evaluates a proposal to modify the approved and fully entitled Garden's Gate Subdivision project (approved by the Mendocino County Board of Supervisors on October 6, 2009, as amended on April 27, 2010). The current property owner (Rancho Yokayo, L.P.) and applicant (Guillon, Inc.) have filed an application to modify the project approvals. The revised project is known as the "Bella Vista Subdivision."

The requested modifications include amendments to the Garden's Gate Subdivision Vesting Tentative Map (Subdivision Modification #S_2020-0001), Garden's Gate Development Agreement (DEV_2020-0001), and Garden's Gate Inclusionary Housing Plan. As proposed, the site configuration is modified to include land immediately adjacent to South State Street, and to remove land in the northwest corner of the site (Tract 261) for which a Parcel Map has been recorded. Total acreage is increased from 46.1 acres to 48.8 acres (2.7-acre increase). The total number of residences is decreased from 197 to 171 (decrease of 26 units). The number of single-family lots is increased from 123 to 132 (increase of nine single family lots) and the project now includes 39 age-restricted lots. The circulation layout is modified to eliminate the proposed secondary access from Gobalet Lane and to add a new secondary access street to the south of the proposed roundabout at the main entry to the project. The total acreage of onsite parks is increased from 2.31 to 2.79 acres and the location/configuration of parks is modified. Rather than identifying 36 for-sale units for moderate-income households, the modified inclusionary housing plan provides a senior housing development of 39 age-restricted units and identifies 10% of the non-age-restricted units (13 units) to be sold to moderate-income households.

The County of Mendocino Department of Planning & Building Services has reviewed the proposed modifications to the project and, on the basis of the whole record before it, has determined that there is no substantial evidence that the Modified Project, as identified in the attached Addendum, would have a significant effect on the environment beyond that which was evaluated in the certified EIR. A supplemental or subsequent EIR is not required pursuant to the California Environmental Quality Act of 1970 (Section 21000, et seq., Public Resources Code of the State of California).

The Addendum to a certified EIR has been prepared pursuant to Title 14, Sections 15162 and 15164 of the California Code of Regulations. It may be reviewed at the offices of the Planning & Building Services Department, 860 North Bush St., Ukiah, California 95482 during public counter hours, or on the County's website at: https://www.mendocinocounty.org/government/planning-building-services/plans-guidelines-and-eirs or https://www.mendocinocounty.org/government/planning-building-services/meeting-agendas/planning-commission

Date: February 23, 2023

By: Julia Krog
Julia Krog, Director of Planning & Building Services
County of Mendocino, California

This page is intentionally left blank

Addendum to Final Environmental Impact Report for the Garden's Gate Subdivision

(renamed "Bella Vista Subdivision")

SCH No. 2007052006

Mendocino County, California

Mendocino County

Department of Planning & Building Services
860 North Bush St.
Ukiah, CA 95482
(707)234-6650
Contact: Julia Krog, Director

Prepared with assistance from:

North Coast Community Planning

310 South Harold St.
Fort Bragg, CA 95437
(707) 272-2343
Contact: Linda Ruffing

February 2023

This page is intentionally left blank

TABLE OF CONTENTS

TABLE OF CONTENTS .....

1. FILE NUMBER/PROJECT NAME *1*

2. PROJECT LOCATION *1*

3. EXISTING PLAN DESIGNATIONS AND ZONING *1*

4. PROJECT DISCUSSION *1*

4.1 Garden's Gate Project - Background 1

4.2 Summary of Significant & Unavoidable Impacts identified in FEIR 2

4.3 Proposed Amendments to Project Approvals 2

5. APPROACH TO CEQA ANALYSIS *4*

5.1 "Substantial Changes in the Project" Standard 5

5.2 "Substantial Changes in the Circumstances" Standard 6

5.3 "New Information of Substantial Importance" Standard 6

6. ENVIRONMENTAL FACTORS *7*

6.1 Geology, Seismicity and Soils (FEIR, Chapter 3.1) 7

6.2 Hydrology and Water Quality (FEIR, Chapter 3.2) 9

6.3 Biological Resources (FEIR, Chapter 3.3) 14

6.4 Cultural Resources and Tribal Cultural Resources (FEIR, Chapter 3.4) 18

6.5 Transportation (FEIR, Chapter 3.5) 20

6.6 Air Quality (FEIR, Chapter 3.6) 22

6.7 Energy & Greenhouse Gas Emissions (FEIR, Chapter 3.6) 26

6.8 Noise (FEIR, Chapter 3.7) 29

6.9 Aesthetics, Light and Glare (FEIR, Chapter 3.8) 31

6.10 Utilities and Service Systems (FEIR, Chapter 3.9) 33

6.11 Public Services (FEIR, Chapter 3.9) 34

6.12 Recreation (addressed in FEIR, Chapter 3.9, Public Services and Infrastructure) 35

6.13 Hazards and Hazardous Materials (FEIR, Chapter 3.9) 37

6.14 Wildfire (FEIR, Chapter 3.9) 39

6.15 Land Use and Planning (FEIR, Chapter 3.10) 40

Exhibits:

1. Regional Location Map
2. Site Location Map

3. Zoning Designations Map
4. Airport Combining Zone Map
5. Garden's Gate Subdivision Vesting Tentative Map
6. Bella Vista Amended Vesting Tentative Map

Appendices:

A. Bella Vista Drainage Report & Stormwater Control Plan (LACO Associates; March 2021)
B. Will-Serve Letter for Water (Willow County Water District; September 2021)
C. Biological Resources Assessment for the Bella Vista Subdivision Project (Gallaway Enterprises; July 2021)
D. Technical Memorandum: Assessment of Biological Issues of the Bella Vista Subdivision Project in Relation to the Certified EIR for the Garden's Gate Project (Gallaway Enterprises; July 2021)
E. Tree Inventory Report (Horticultural Associates; July 2021)
F. Draft Delineation of Jurisdictional Waters of the United States (Gallaway Enterprises; June 2021)
G. Traffic Analysis for the Bella Vista Housing Project (WTrans; March 2021)
H. Air Quality and Greenhouse Gas Assessment (Illingworth & Rodkin, Inc.; January 2021)
I. Bella Vista Development-Water Supply Verification (Luhdorff & Scalmanini, September 2021)
J. UVSD Capacity to Serve Sewer for Bella Vista Subdivision (UVSD; March 2021)

BELLA VISTA SUBDIVISION (#S 2020-0001)
Addendum to the Garden's Gate Subdivision Environmental Impact Report
SCH No. 2007052006

1. FILE NUMBER/PROJECT NAME

Subdivision Modification (#S 2020-0001) - Bella Vista Subdivision
Development Agreement Amendment (#DEV_2020-0001)
Administrative Permit (#AP 2022-0034)

2. PROJECT LOCATION

The project site is located at 3000 South State Street, in the unincorporated area of Mendocino County, California, just south of the Ukiah city limits (Exhibit 1: Regional Location Map). The site is bounded by South State Street (CR# 104A) and commercial and industrial uses to the east; Gobalet Lane (private road) and residential uses to the north; private lands and rural residential uses to the east; and agricultural, residential and institutional uses to the south. The project site is located on the *Elledge Peak*, *California* United States Geological Survey (USGS) 7.5-minute Quadrangle, (Latitude 39.112° N; Longitude -123.200° E).

The project site is assigned four Assessor's Parcel numbers: 184-110-28 (4.48± acres); 184-110-21 (0.67± acre); 184-110-29 (15.19± acres); 184-120-01 (29.18± acres) (Exhibit 2: Site Location Map).

The project site is currently undeveloped. The east end of the site is grassland that was previously used for agricultural purposes. West of this is a 28-acre fallow area that, until recently, was used as a vineyard that extended to the base of the western hills. The vineyard was removed in 2021. The west end of the site includes the lower portion of a wooded hillside. Cleland Mountain Creek, an intermittent tributary to the Russian River, traverses 280 feet of the site adjacent to the northwestern property boundary. The site is not under a Williamson Act contract.

3. EXISTING PLAN DESIGNATIONS AND ZONING

The Mendocino County General Plan and the Ukiah Valley Area Plan assign two separate land use classifications to the project site. The easternmost two-thirds of the property is classified Suburban Residential (SR) and the western third is classified Rural Residential (RR). The Mendocino County Inland Zoning Code assigns three zoning classifications to the property. A swath adjacent to South State Street is zoned Multiple-Family Residential (R-3), the central portion is zoned Suburban Residential (SR) and the westernmost portion is zoned Rural Residential (RR-5) (Exhibit 3: Zoning Designations).. The property is within the Airport Zone combining district (Exhibit 4: Airport Combining Zone Map).

4. PROJECT DISCUSSION

4.1 Garden's Gate Project - Background

On November 14, 2006, the Board of Supervisors adopted Resolution No. 06-216 authorizing a density bonus application and concessions for the 197-unit Garden's Gate residential project. On October 6, 2009, the Board adopted Resolution No. 09-230 certifying the final Environmental Impact Report for the Garden's Gate Subdivision Project ("FEIR"). The Board also adopted Resolution No. 09-230 approving a Vesting Tentative Subdivision Map (#S 3-2005), Project Site Plan, Project Phasing Plan, Master Building Plan and Inclusionary Housing Agreement. On October 20, 2009, the Board adopted Ordinance 4229 approving the Garden's Gate Development Agreement. The Board subsequently amended the

Development Agreement on July 13, 2010 by adoption of Ordinance 4264. Collectively, these actions are referred to as the "Project Approvals." The Project Approvals are summarized in Table 1: Summary of Project Approvals and Requested Modifications.

The approved Vesting Tentative Subdivision Map is shown in Exhibit 5: Garden's Gate Subdivision Vesting Tentative Map. The Garden's Gate project includes 197 single family dwellings, two parks, and associated streets and infrastructure on a 46.1-acre site (including a 13.1-acre remainder parcel). The residential uses include 123 detached units and 74 attached townhouses in two- and four-unit structures. The project includes one- two- and three-story components.

4.2 Summary of Significant & Unavoidable Impacts identified in FEIR

On October 6, 2009, the Mendocino County Board of Supervisors adopted Resolution No. 09-230 certifying the Final Environmental Impact Report for the Garden's Gate Subdivision Project ("FEIR"), making findings regarding project impacts, and adopting a Statement of Overriding Considerations. The resolution identifies the following significant, unavoidable adverse impacts:

(a) Constructing the project will emit at least the equivalent of 7,388 tons of carbon dioxide into the atmosphere. Therefore, the project will be an increment of a significant and unavoidable cumulative impact on Global Climate Change (Impact 3.6-B).

(b) Future residential use of the project will emit the equivalent of approximately 2,589 tons of carbon dioxide per year. The emissions can be reduced by recommended mitigation measures, but the emissions will remain above the zero net increase significance threshold. Therefore, the project will be an increment of a significant and unavoidable cumulative impact on Global Climate Change (Impact 3.6-F).

(c) The project will convert 31 acres of Prime Farmland and 2 acres of Unique Farmland to non-agricultural use. (Impact 3.10-A).

The Statement of Overriding Considerations found that the benefits of the project outweigh the significant impacts due to the following considerations:

(a) The benefits of the project in providing housing outweigh the impacts associated with the emission of greenhouse gases during project construction and during future residential use of the project site, since there is no way that any new development could feasibly occur in the County or the State if it was required to have no new emissions.

(b) The benefits of the project in providing housing outweigh the impacts associated with the loss of Prime Farmland and Unique Farmland to non-agricultural use since the project site has been designated and zoned for residential use since 1981 and there is little developable land available for the development of new housing to meet demand that does not involve loss of agricultural land in the Ukiah Valley.

4.3 Proposed Amendments to Project Approvals

The current property owner (Rancho Yokayo, L.P.) and applicant (Guillon, Inc.) have filed an application to modify the following components of the Project Approvals:

- Garden's Gate Subdivision Vesting Tentative Map (Subdivision Modification #S_2020-0001) including the Project Site Plan, Master Building Plan and Project Phasing Plan
- Garden's Gate Development Agreement
- Garden's Gate Affordable Housing Agreement

The proposed modifications to the Project Approvals for the Garden's Gate project are referred to in this document as the "Modified Project" and are summarized in Table 1: Summary of Project Approvals and Requested Modifications.

Table 1 - Summary of Project Approvals and Requested Modifications

	Project Approvals (Garden's Gate)	Requested Modifications (Bella Vista)
Acreage	46.1 acres, includes: ▪ 4.48 acres along S. State Street is not included in the project ▪ 13.1-acre remainder parcel	48.8 acres, includes: ▪ 1.68 acres in Tract 261 has been removed from the map. A Final Map for 4 lots has been recorded for Tract 261. ▪ The acreage along S. State Street is included in the project with the exception of 1.59-acre "Parcel A" at northeast corner which is not included in the project ▪ 12.19-acre remainder parcel
Number of residential lots	197 lots ▪ 123 single family lots ▪ 74 townhome lots	171 lots ▪ 132 single-family lots ▪ 39 age-restricted lots
Average Lot Size	▪ Single-family: 3,774 SF ▪ Townhomes: 2,125 SF	▪ Single-family: 6,219 SF ▪ Age-restricted: 4,907 SF
Circulation	Two access points to S. State Street: ▪ Roundabout at main entry ▪ Connection to Gobalet Lane (200' north of roundabout)	Two access points to S. State Street: ▪ Roundabout at main entry ▪ New south entry street (600' south of roundabout) ▪ Eliminated access via Gobalet Lane
Parks	Total Park area: 2.31 acres ▪ Park A: 0.9 acres ▪ Park B: 1.4 acres	Total Park area: 2.81 acres ▪ Neighborhood Park: 1.99 acres (playground; stormwater detention) ▪ Linear Park: 0.58 acres (930 linear feet of multi-use trail) ▪ Cottage Park: 0.24 acre
Phasing Plan	7 phases	7 phases

	Project Approvals (Garden's Gate)	Requested Modifications (Bella Vista)
Housing types	2,500 SF two-story units- 26 lots 760-1,370 SF one-story units (cottage) - 15 lots 1,400-1,900 SF two-story units (garden court) - 72 lots 944-1,300 SF units(duplex/fourplex) - 74 lots	1,200-2,200 SF one- and two-story units - 132 lots 900-1,400 SF one-story units (cottage) - 39 lots (age-restricted)
Affordable Housing	36 for-sale units targeted to moderate-income households	39 age-restricted units 10% of non-age restricted units (13 units) targeted to moderate-income households

The proposed modified Vesting Tentative Subdivision Map for the Bella Vista subdivision is shown in Exhibit 6: Bella Vista Amended Vesting Tentative Map. The Modified Project is a 171-lot multi-generational subdivision that consists of 132 single family residential lots and 39 age-restricted residential lots. All of the residential units will be single story. The project includes 2.79 acres of parkland. The development would be accessed via two new public streets entering from South State Street. A roundabout would be constructed at the northerly entrance which is aligned with Plant Road on the east side of South State Street.

5. APPROACH TO CEQA ANALYSIS

In the case of an application requiring discretionary approval on a project for which an EIR has been certified (as is the case for the requested modifications to the Garden's Gate project entitlements), the California Environmental Quality Act (CEQA) requires the lead agency to determine whether a supplemental or subsequent EIR is required. The requirement is codified in Public Resources Code section 21166 and CEQA Guidelines Section 15162. Section 15162 provides guidance in this process by requiring an examination of whether, since the certification of the EIR and approval of the project, changes in the project or conditions have been made to such an extent that the proposal may result in substantial changes in physical conditions that are considered significant under CEQA. If so, the County would be required to prepare a subsequent EIR or supplement to the EIR.

The following review examines the Modified Project in accordance with Section 15162. The evaluation concludes that the conditions set forth in Section 15162 are not present, and that an Addendum to the EIR is the appropriate CEQA document pursuant to CEQA Guidelines Section 15164.

Each of the following standards, as set forth in Section 15162(a), are addressed in this Addendum.

1) Are substantial changes proposed in the project which will require major revisions of the previous EIR or negative declaration due to the involvement of new significant environmental effects or a substantial increase in the severity of previously identified significant effects?

2) Have substantial changes occurred with respect to the circumstances under which the project is undertaken which will require major revisions of the previous EIR or negative declaration due to the involvement of new significant environmental effects or a substantial increase in the severity of previously identified significant effects?

3) Is there new information of substantial importance, which was not known and could not have been known with the exercise of reasonable diligence at the time the previous EIR was certified as complete or the negative declaration was adopted, that shows any of the following:

   (a) The project will have one or more significant effects not discussed in the previous EIR or negative declaration;

   (b) Significant effects previously examined will be substantially more severe than shown in the previous EIR (or negative declaration);

   (c) Mitigation measures or alternatives previously found not to be feasible would in fact be feasible, and would substantially reduce one or more significant effects of the project, but the project proponents decline to adopt the mitigation measure or alternative; or

   (d) Mitigation measures or alternatives which are considerably different from those analyzed in the previous EIR would substantially reduce one or more significant effects on the environment, but the project proponents decline to adopt the mitigation measure or alternative.

Pursuant to CEQA, this Addendum evaluates the Modified Project to determine whether circumstances are present that could require a supplemental environmental document. Based on the Addendum, County staff recommends that: (a) the Modified Project's impacts are within the scope of those analyzed in the FEIR for the Garden's Gate Subdivision Project that was reviewed and certified by the County; (b) the FEIR requires only minor changes, and (c) the FEIR provides a sufficient and adequate analysis of the environmental impacts of the Modified Project.

5.1 "Substantial Changes in the Project" Standard

The Modified Project would not alter the uses originally proposed for the site (residential uses, streets, parks). The Modified Project includes fewer residential units and an overall decrease in density as compared to the project evaluated in the FEIR. The Modified Project is consistent with the General Plan and zoning designations for the project site.

The Modified Project includes changes to the proposed internal street layout and improves the project's connection to the existing County-maintained street network by eliminating the secondary access on Gobalet Lane and replacing it with an access located south of the proposed roundabout at the main entry to the project site.

The Modified Project retains open space and provides parkland along the eastern frontage of the site along South State Street and establishes a Neighborhood Park in this area, just south of the main entry road.

The Modified Project does not include the portion of the site encompassed by Lots 194, 195, 196 and 197 in the northwest corner of the site, as identified on the approved Vesting Tentative Map. The County has approved a Final Map for four lots in this location ("Tract 261") consistent with the certified FEIR and Garden's Gate Vesting Tentative Map and, consequently, there is no need to include this area in the Modified Project.

One of the requirements of CEQA is the examination of whether a proposed project would conflict with existing plans and regulations, including the general plan, zoning regulations, and other planning documents. Inconsistencies may suggest that a project would have environmental effects that have not been identified in advance, and for which planning or analysis has not occurred. As discussed in this Addendum, the Modified Project would be consistent with the Mendocino County General Plan, zoning regulations, the Ukiah Municipal Airport Land Use Compatibility Plan, the Ukiah Valley Area Plan, and other planning documents.

The proposed modifications to the approved Vesting Tentative Map would not result in any substantial changes from what has been previously analyzed and would not involve new significant impacts not identified in the FEIR or result in a substantial increase in the severity of previously identified significant impacts. The proposal, therefore, does not constitute a substantial change in the project.

5.2 "Substantial Changes in the Circumstances" Standard

Pursuant to Section 15162(a)(2) of the CEQA Guidelines, this section presents a discussion of whether changes to the project site or the vicinity have occurred subsequent to the certification of the FEIR that would result in new significant impacts or a substantial increase in the severity of a previously identified significant impact.

The only physical change to the project site that has occurred since the FEIR was certified is the removal of an on-site vineyard in 2021. This change was contemplated and addressed in the FEIR. For this reason, the Modified Project would not result in any substantial physical changes to the project site that would constitute a change in circumstances from what was identified for the original project approval that would affect any issue of environmental significance.

No substantial changes have occurred on the site or in the site vicinity. Surrounding land uses have not changed from those evaluated in the FEIR and development in the region has occurred at a slower pace than anticipated in the FEIR. Based on the environmental baseline identified in the FEIR, the physical changes to the project site and vicinity that have occurred are consistent with the analysis of the FEIR and the cumulative projects considered in the FEIR. There have been no substantial changes in the circumstances of the project as considered in the FEIR.

5.3 "New Information of Substantial Importance" Standard

Pursuant to Section 15162(a)(3) of the CEQA Guidelines, this section includes a discussion of whether the Modified Project would result in new information of substantial importance which was not known and could not have been known with the exercise of reasonable diligence at the time the previous EIR was certified. New information of substantial importance includes: (1) one or more significant effects not discussed in the previous EIR; (2) significant effects previously examined that are substantially more severe than shown in the previous EIR; (3) mitigation measures or alternatives previously found not to be feasible would in fact be feasible, and would substantially reduce one or more significant effects of the project, but the project proponents decline to adopt the mitigation measure or alternative; or (4) mitigation measures or alternatives that are considerably different from those analyzed in the previous EIR and that would substantially reduce one or more significant effects on the environment, but the project proponents decline to adopt the mitigation measure or alternative.

Based on the passage of time since the FEIR was certified, the County of Mendocino required the project proponent to provide the following updated environmental analyses to determine whether there are significant effects not discussed in the FEIR or that are more severe than shown in the FEIR:

- Biological Resource Assessment (including wetlands delineation and tree inventory)
- Water Supply Verification
- Stormwater Control Plan
- Traffic Analysis
- Air Quality and Greenhouse Gas Assessment

The Modified Project's consistency with the environmental resource analysis in the FEIR is summarized in Section 6 "Environmental Factors," below. As discussed, the Modified Project would not result in any new significant effects not discussed in the FEIR. The project proponents have agreed to incorporate new or modified mitigations identified in these updated studies into the Modified Project and the mitigations are incorporated into an Amended Mitigation Monitoring and Reporting Program.

6. ENVIRONMENTAL FACTORS

6.1 Geology, Seismicity and Soils (FEIR, Chapter 3.1)

The FEIR determined that the plan area is in a seismically active region that includes major active fault systems capable of producing a maximum earthquake event of 6.7 or greater (Richter Magnitude) on the San Andreas fault. The EIR identifies mitigation measures to minimize seismic hazard risks and concludes that, if implemented, seismic hazards would be less than significant. The Modified Project would implement the same mitigation measures and federal and State requirements as those referenced in the FEIR to minimize seismic hazard risks (MM 3.1-A.1). There is no potential for new impacts associated with seismic hazards, beyond what was already evaluated and disclosed in FEIR. Therefore, implementation of the Modified Project would not introduce new impacts or create more severe impacts than those analyzed in the FEIR.

The FEIR determined that excavation and grading for development would require a combination of engineered fill slopes, fill and cut slopes restrained by retaining walls, and cut slopes exposing soils and bedrock. The alteration of topography, combined with the natural geologic and soils limitations of the site, represents a potentially significant impact. The Geology section of the FEIR identifies mitigation measures to minimize impacts associated with soil erosion (MM 3.1A-1 and MM 3.1-B.1) and concludes that, if implemented, impacts related to soil erosion would be less than significant. In addition, the Hydrology section of the EIR addresses impacts related to soil erosion and sedimentation and concludes that, with implementation of MM 3.2-C.1 and MM 3.2-C.2, impacts associated with soil erosion would be reduced to a less than significant level.

The FEIR determined that during and after construction, cut slopes could fail due to the removal of toe support, and engineered fills and/or retaining walls could fail if improperly designed or constructed. As a consequence, damage could be caused to structures and their occupants could be harmed which is a potentially significant impact. However, with the implementation of required mitigation measures (MM 3.1-C.1, MM 3.1-C.2, MM 3.1-C.3, MM 3.1-C.4) to reduce the potential for slope failure, general and differential settlement, lurch cracking, sloughing, and other forms of instability as identified in the FEIR, this impact would be reduced to a less than significant level.

The FEIR concludes that the project site has locally expansive soils which extend to a depth of about four feet below existing ground surface and that the presence of expansive soils on the site is a potentially significant impact. The FEIR identified a mitigation measure requiring excavation and replacement of expansive soils in accordance with recommendations of a geotechnical engineer (MM 3.1-D-1). Compliance with the mitigations in the FEIR would reduce impacts associated with expansive soils to a less than significant level.

The Modified Project would be subject to the same geologic risks as the project evaluated in the FEIR and, with the implementation of the required mitigation measures, risks associated with soil erosion, geologic hazards such as lateral spreading, liquefaction, and landslides, and potential impacts associated with expansive soils would be minimized. Implementation of the Modified Project would not introduce new impacts or create more severe impacts than those analyzed in the FEIR.

The Modified Project has a similar footprint and a lower intensity of development than the project analyzed in the FEIR. Applicable mitigation measures previously identified in the FEIR will be required as set forth in the MMRP and no considerably different mitigation measures that may substantially reduce impacts have been identified or rejected. The Modified Project does not propose substantial geological, seismic, or soils changes beyond those analyzed in the FEIR or require major revisions to the FEIR.

A minor modification to one mitigation measure is proposed to address the Modified Project. MM 3.1-C.2 is revised to eliminate the reference to the sidewalk extending to Oak Court Road as the connecting roadway was removed in the final approval of the Garden's Gate project. Furthermore, that portion of the site is not included in the Modified Project as a separate Final Map was recorded for the four parcels on

Tract 261. The reference to "10" hillside lots is removed as the configuration and number of the lots has changed in the Modified Project. These modifications do not alter the effectiveness of mitigation measure MM 3.1-C.2.

Mitigation Measures - Geology, Seismicity and Soils

MM 3.1-A.1 A final geotechnical report shall be prepared that incorporates the recommendations set forth in the 2005 RGH Report as modified by mitigation measures recommended in this EIR. The project applicant shall design project structures and foundations to withstand expected seismic forces in accordance with the California Building Code as adopted by the County of Mendocino. Since the project site is located within Seismic Zone 4, it is considered potentially seismically active. The County shall not issue building permits until seismic design criteria are reviewed and approved. During construction, adherence to design criteria shall be monitored, and a final report issued documenting conformance prior to occupancy.

MM 3.1-B.1 Potentially unstable surface soils shall be remediated by strengthening the soils during site grading. The strengthening will be achieved by excavating the weak soils and replacing them as properly compacted engineered fill. All site grading and foundation construction shall follow the recommendations of the Geotechnical Engineer of Record for the project. The process will include excavation of surface soils and placement of all fill soils at a minimum of 90 percent compaction relative to the maximum dry density near the optimum moisture content as determined in accordance with ASTM D 1557. Site soils will be tested during construction by the Geotechnical Engineer of Record or by a Special Inspector to confirm that minimum standards are met. A final report documenting results of fill testing will be submitted to the County of Mendocino Department of Planning and Building Services and will be subject to the review of that department.

MM 3.1-C.1 Cut and fill slopes should be designed and constructed as slope gradients of 2h:1v or flatter, unless otherwise approved by the Geotechnical Engineer-of-record in specified areas. The interior slopes of the retention basin should be inclined no steeper than 3h:1v. If steeper slopes are required, retaining walls shall be used. Fill slopes steeper than 2h:1v will require the use of a Geogrid reinforcing material to increase stability. Fill slopes shall be constructed by over-filling and cutting the slope to final grade. Graded slopes shall be planted with fast-growing, deep-rooted groundcover to reduce sloughing and erosion.

Fills placed on terrain sloping at 5h:1v or steeper shall be continually keyed and benched into firm, undisturbed bedrock or firm soil. The benches shall allow space for the placement of select fill of even thickness under settlement sensitive structural elements supported directly on the fill.

MM 3.1-C.2 Retaining walls shall be designed to retain planned cut slopes for the ~~10~~ hillside lots that exceed 2h:1v in slope steepness ~~and for the sidewalk between the project access and Oak Court Road~~. These cuts are planned to be as great as 13 feet in height. The Geotechnical Engineer-of-record shall provide revised recommendations for retaining walls if needed to meet current building code requirements. All retaining walls shall be designed by a State of California Registered Civil Engineer in accordance with requirements of the ~~2007~~ current edition of the California Building Code including seismic design considerations. Retaining wall design shall be reviewed by the County of Mendocino Department of Planning and Building Services to ensure conformance with state and local building code requirements.

MM 3.1-C.3 Plan Review will be performed by the County of Mendocino Department of Planning and Building Services to ensure conformance with grading and drainage requirements. The

Geotechnical Engineer-of-Record shall prepare a geotechnical review letter documenting that the plans meet with the intent of geotechnical recommendations.

MM 3.1-C.4 The Geotechnical Engineer of Record and/or Special Inspector shall perform construction observation and testing to ensure conformance with design requirements and geotechnical recommendations. Testing and monitoring shall include:

- Verification of compaction requirements for engineered fill and subgrade soils. Unless otherwise stated, all engineered fill shall be compacted to at least 90 percent of the maximum dry density at moisture contents above the optimum in accordance with ASTM D 1557 test method. Subgrade beneath foundations and pavement sections shall be additionally compacted to at least 95 percent of the maximum dry density at moisture contents near the optimum.
- Verification of the installation of subsurface drainage in accordance with project plans and specifications.
- Verification that footings are excavated into stable material and footing excavations are of sufficient depth and breadth to adequately support structures with minimal or no settlement.
- Materials Testing and Special Inspection of concrete, steel, asphalt, wood members and other structural elements to establish conformance with the design standards.
- Verification of correct installation of erosion control measures and adherence to the requirement of the approved Stormwater Pollution Prevention Plan (SWPPP) for the project.

MM 3.1-D.1 Where spread footings are chosen for foundation support, weak, porous, compressible, and locally expansive surface soil shall be excavated to within 6 inches of their entire depth. Excavation of weak, compressible, and locally expansive soils shall extend a minimum of 12 inches below exterior concrete slabs and/or asphalt concrete pavement subgrade. These soils shall be replaced with select fill material. Additionally, excavation of weak, porous, compressible, expansive, creep-prone surface materials shall extend at least 5 feet beyond the outside edge of exterior footings of the proposed buildings and 3 feet beyond the edge of exterior slabs and/or pavements. These soils shall also be replaced with select fill material as described below.

Select fill material shall be free of organic matter, have a low expansion potential, and conform in general to the following requirements: 100% passing 6" sieve; 90-100% passing the 4" sieve; 10-60% passing the No. 200 sieve (all percentages by dry weight); LL-40 max; PI-15 max; R-value-20 min. The Geotechnical Engineer of Record shall approve imported material prior to use as compacted fill.

6.2 Hydrology and Water Quality (FEIR, Chapter 3.2)

The FEIR determined that development of the residential lots and accompanying streets and driveways in the Garden's Gate project would increase the amount of stormwater runoff into the existing drainage system which consists of an existing drainage ditch that runs along the southern boundary of the property and a stretch of Cleland Mountain Creek that runs through the northwestern corner of the property. The FEIR found that impacts related to sedimentation as a result of the development were potentially significant and identified MM 3.2-C-1 and MM 3.2-C.2 which, if implemented, would reduce potential impacts to a level of insignificance. The FEIR also found that episodic discharge of stormwater

contaminated with urban pollutants would be potentially significant and MM 3.2-D.1 and MM 3.2-D.2 were identified. The FEIR determined that, if implemented, these mitigation measures would reduce potential impacts on water quality to a level of insignificance.

The Modified Project includes an onsite stormwater system that relies on onsite detention, similar to the approved project, although the location of the stormwater detention facility has been modified. Whereas the approved project had stormwater detention facilities located in two onsite parks, the new plan relocates the detention basin to the new Neighborhood Park adjacent to South State Street between the two site access streets. The drainage system also collects stormwater along the southern boundary of the property and diverts it into the detention basin, rather than into the existing surface drainage ditch. An updated *Bella Vista Drainage Report & Stormwater Control Plan* (LACO Associates; March 2021) was prepared for the Modified Project (Appendix A). The *Stormwater Control Plan* describes and evaluates the drainage system, including the detention facilities, in the Modified Project to ensure that the project meets Mendocino County Standards for stormwater detention and the Mendocino County Low Impact Development Standards Manual.

The FEIR did not specifically address potential impacts of the project on groundwater supplies and/or groundwater recharge relative to groundwater management of the basin. The project would not directly impact groundwater supplies either through extraction (as no wells are proposed) or through reduced groundwater recharge as the stormwater management system would include facilities to recharge runoff back into the aquifer. The FEIR determined that Willow County Water District (WCWD) would provide potable water service to the project from its existing sources. WCWD has provided an updated will-serve letter for the Modified Project (Appendix B). WCWD's water sources include seasonal surface water rights and year-round rights to divert underflow from the Russian River as well as the contractual purchase of water from the Russian River Flood Control District.

The FEIR determined that during and after project construction, exposed slopes on site would be at increased risk of erosion and that such erosion could decrease the storage capacity of the onsite vault detention system. The FEIR also concluded that the proposed bridge crossing over Cleland Creek could result in the discharge of sediment into the creek. These impacts were deemed significant, however, with implementation of MM 3.2-C.1, MM 3.2-C.2, MM 3.2-D.1 and MM 3.2-D.2, the impacts would be less than significant. The Modified Project includes modifications to the stormwater collection and detention system. It would be required to comply with the mitigation measures presented in the FEIR and also with the recommendations presented in the *Bella Vista Drainage Report* (Appendix A). The Modified Project does not include the bridge crossing over Cleland Creek as the roadway extension to Oak Knoll Road was eliminated. Implementation of the Modified Project would not introduce new erosion impacts or create more severe impacts than those analyzed in the FEIR.

The FEIR determined that the project would create new impervious surfaces, increasing the rate and amount of stormwater runoff which could contribute to flooding in the vicinity of the project site. The FEIR found that less than 0.5 acres of impervious surface from the development would drain into Cleland Mountain Creek, an amount which would not perceptibly alter peak flow rates. The FEIR found that the increased runoff into Cleland Mountain Creek would not perceptibly affect peak flow rates. Flooding impacts to Cleland Mountain Creek, both within and downstream of the project, would be less than significant. For the remainder of the site, however, potential downstream flooding was identified as a potentially significant impact. The FEIR indicates that most of the stormwater runoff generated by the project would flow into an existing drainage ditch that runs along the southern boundary of the property. The FEIR found that the proposed onsite stormwater detention facilities would manage flows to the southern drainage ditch and concluded that, unless the stormwater retention/detention facilities are properly designed, constructed and maintained, the project could cause flooding along the southern drainage ditch, which would be a potentially significant impact. Implementation of MM 3.2-A.1 and MM 3.2-A.2 was determined to reduce potential impacts to a less than significant level.

The Modified Project includes modifications to the onsite stormwater management system. The updated system does not discharge into the southern ditch, but rather into two detention basins on the eastern portion of the site adjacent to South State Street. The updated *Bella Vista Drainage Report* (Appendix A) includes specifications and recommendations to ensure that the stormwater collection and detention facilities are sized appropriately to prevent runoff that exceeds the capacity of existing or planned drainage systems. Therefore, implementation of the Modified Project would not introduce new impacts or create more severe impacts than those analyzed in the FEIR.

The FEIR found that four of the proposed residential lots are located within the 100-year floodplain of Cleland Mountain Creek which crosses the northwest corner of the property (Lots 20, 21, 196 and 197). Flooding impacts were identified as a potentially significant impact and MM 3.2-B.1 identified two alternative means of reducing the impact to a less than significant level. The Modified Project does not include Lots 196 and 197 as they are part of Tract 261 (Oak Knoll, Unit One) for which a separate Parcel Map has been recorded. The lot configuration on the south side of the creek where Lots 20 and 21 were previously situated, is revised in the Modified Project. The new configuration includes four parcels (Lots 122, 123, 124 and 125) - however, per MM 3.2-D.2, these lots must be eliminated from the project and the project proponent has agreed to comply with that condition. Therefore, implementation of the Modified Project would not introduce new impacts or create more severe impacts than those analyzed in the FEIR.

The FEIR did not evaluate whether the project would result in impacts that would conflict with or obstruct implementation of a water quality control plan or sustainable groundwater management plan. The Modified Project would incorporate Best Management Practices (BMPs) from the updated Stormwater Control Plan. These standard measures would ensure, to the maximum extent practicable, that the Modified Project would not result in pollutants entering groundwater. Therefore, impacts would be less than significant, and no additional analysis is required.

In conclusion, the Modified Project does not change the type or extent of development analyzed in the FEIR. The Modified Project would be developed in compliance with the Mitigation Measures identified in the FEIR. The Modified Project does not propose substantial changes to the development that would affect hydrology and water quality beyond the effects analyzed in the FEIR or require major revisions to the FEIR.

Minor modifications are proposed for MM 3.2-A.1 and MM 3.2-A.2 to remove the references to maintenance of drainage vaults (as these features are replaced with detention basins in the Modified Project) and to remove the reference to Lots 20 and 21 and replace them with references to the analogous lots in the Modified Project. These modifications do not alter the effectiveness of the mitigation measures.

Mitigation Measures - Hydrology and Water Quality

MM 3.2-A.1 The project shall not cause flooding downstream of the project site, and post-development peak flows discharged to the 18-inch CMP storm drain beneath South State Street shall not exceed pre-development peak flows. At final project design, the applicant shall calculate the amount of runoff that will be generated by the developed~~, southern~~ portions of ~~Lots 20 and 21,~~ lots that drain into Cleland Mountain Creek and factor that increase into the analysis performed by Sandine and Associates to determine whether peak flow rates will remain below pre-development levels and the risk of flooding in the project site and off-site downstream will not be increased. If the post-project peak flow rates exceed the pre-development levels, the applicant shall increase the volume of the ~~vault system storage and/or~~ detention basin capacity to achieve the target peak flow discharge. The 18-inch storm drain facility beneath South State Street shall be located, inspected by video camera or other method, and a report submitted to the County Department of Transportation at the time of the final design of the subdivision storm drainage system,

substantiating the adequacy of the existing facility to accommodate the design runoff or recommending improvements necessary to the facility to adequately accommodate project runoff. Those recommendations shall be constructed.

MM 3.2-A.2 As part of the Development Agreement, establish a Homeowners Association (HOA) maintenance agreement that details the provisions for regular monitoring of the ~~status of the vault and~~ detention pond storage capacities, as well as requirements for ~~vault and~~ detention pond cleanouts, when necessary, to maintain design stormwater storage levels. Establish a monitoring protocol that is acceptable to the County that monitors implementation of this maintenance, including a bond or other funding agreement that reimburses the County if the County is required to conduct required maintenance due to the HOA not implementing required maintenance.

MM 3.2-B.1 The project shall not result in flooding of residences on the project site. To minimize the risk of flooding during the FEMA-designated 100-year base flood, the applicant shall implement one of the following alternatives:

A) Redesign the grading plan for Lots 21-22 and 196-197 in the vicinity of Cleland Mountain Creek so that building finished floor elevations are a minimum of one foot above the land surface elevations inferred by the FIRM Zone A SFHA mapping, or

B) Prepare a Letter of Map Revision (LOMR), accompanied by the appropriate technical documentation, and submit it to FEMA (or its sponsored contractor), to petition for a change in the FEMA SFHA designation for the project site. Required technical documentation would include an updated flood backwater profile modeling of Cleland Creek, including the proposed Plant Road bridge crossing, which was excluded from the original HEC-RAS analysis conducted by Sandine Associates. If the modeling results verify that the published FEMA mapping is inaccurate and that Lots 20-21 and 196-197 are outside of the redefined SFHA, then the lots could be developed as proposed, subject to possible regulatory restrictions or conditions imposed by the California Department of Fish and Game (CDFG) and the Mendocino County Water Agency (MCWA) for disturbance of the riparian corridor. If the modeling results verify that the published FEMA flood mapping was accurate, then Alternative A would be required for development of the lots. The same potential regulatory restriction or conditions imposed by CDFG or the MCWA would apply.

MM 3.2-C.1 The project shall not cause significant erosion. The applicant shall submit a detailed Erosion Control Plan as part of the Stormwater Pollution Prevention Plan (SWPPP) to the Mendocino County Water Agency (MCWA) and to the State Water Resources Control Board (SWRCB), in conjunction with the filing of a Notice of Intent (NOI) with the SWRCB. The County shall not issue a Grading Permit until the County Water Agency agrees that the plan contains adequate Best Management Practices for controlling erosion.

At a minimum, the Erosion Control Plan shall include the following restrictions, guidelines, and measures: (1) grading and earthwork shall be prohibited during the west season (typically October 15 through April 15) and such work shall be stopped before pending storm events during the spring-fall construction season; (2) erosion control/soil stabilization techniques such as straw or wood mulching, erosion control matting, and hydroseeding, or their functional equivalents shall be utilized in accordance with applicable manufacturers specifications and erosion control Best Management Practices (BMPs) published in the *California Stormwater BMP Handbook - Construction* (California Stormwater Quality Association, 2005) and/or similar proscriptions outlined int he *Erosion and Sediment Control Field Manual* (SF Bay RWQCB, 2002); (3) bales of hay or accepted

equivalent methods shall be installed in the flow path of graded areas receiving concentrated flows, as well as around storm drain inlets; (4) installation of silt fencing and other measures to segregate the active flow zone of Cleland Mountain Creek from the near overbank disturbance associated with bridge abutment construction; and (5) post-construction stormwater treatment measures.

These and other erosion control BMPs shall be monitored for effectiveness and shall be subject to inspection by the County. The applicant shall be responsible for implementing any remedial actions recommended by the County. After construction is completed, all drainage facilities shall be inspected for accumulated sediment, and these drainage structures shall be cleared of debris and sediment. Silt fence shall be left in place until the hydroseed has become established.

MM 3.2-D.1 The project shall not cause substantial pollution of Cleland Mountain Creek or the Russian River. The applicant shall prepare an NOI and SWPPP for the project and incorporate the following additional site-appropriate BMPs or their equivalents for short- and long-term implementation by the Homeowners Association (HOA) and/or individual lot owners, in order to comply with the requirements of the NPDES General Permit and provisions of the Mendocino County Stormwater Management Program. The BMPs will result in stormwater leaving the site at least meeting the NCRWQCB water quality objectives for the Russian River. The SWPPP shall be approved by the Mendocino County Water Agency and the State prior to project construction.

- Impervious surfaces shall be minimized by using such techniques as driveway strips with bordering pervious pavement material (rather than a full paved driveway); using pervious materials for parking areas; directing runoff from rooftops and streets to landscaping buffers and/or recharge trenches.
- Install oil-grease separators at locations where street runoff enters the southern swale; or replace all or a portion of the detention pond outlet storm drain with a grass swale (i.e., bioswale) to enhance stormwater filtration of contaminants and increase local infiltration. The alignment of the drain-swale configuration could be adjusted to parallel the Plant Road entrance and then South State Street. The swale design should follow guidelines set forth by the North Coast RWQCB, or equivalent agencies (e.g., CA Stormwater Best Management Practice Handbooks, Construction Activity, Camp Dresser & McKee, et al., 1993). In particular, swale slopes and the swale base course material should be selected to allow adequate subsurface storage for the site soil characteristics.
- These and other BMPs shall be monitored for effectiveness and shall be subject to inspection by the County. The Homeowners Association shall be responsible for implementing any remedial actions recommended by the County. The applicant shall establish a monitoring protocol that is acceptable to the County that monitors implementation of these measures, including a bond or other funding agreement that reimburses the County if the County needs to conduct required maintenance due to the HOA not implementing required maintenance. The County can require that monitoring be done by a third party acceptable to the County; costs of all monitoring and any maintenance will be borne by the Homeowners Association.

Since the objective of erosion control and water quality treatment measures would be to reduce contaminant loading to the maximum extent practicable with implementation of the best available technologies, the recommended BMPs are not fixed. Other measures can

be applied as long as the applicant can demonstrate to the satisfaction of MCWA that those measures can provide equivalent levels of reduction in contaminant loading.

The applicant shall prepare a plan that describes the roles and responsibilities of the HOA, lot owners, and/or the County for implementing the BMPs and monitoring the results. If the County will be responsible for monitoring or implementing any actions, then a funding mechanism will be established. The County will review and approve this plan prior to the onset of construction.

MM 3.2-D.2 Per the recommendations of the CDFG, Lots ~~21, 22,~~ 121, 122, 123, 124 and ~~197~~ Lot 4 of Tract 261 shall be removed from the project in order to provide the minimum creekside buffer required to filter contaminants, including sediment, from stormwater runoff. These four lots may be relocated elsewhere in the subdivision in accordance with the Restated Development Agreement.

6.3 Biological Resources (FEIR, Chapter 3.3)

As part of the FEIR, the project study area was surveyed by the EIR botanist and the EIR wildlife biologist and four biological resource evaluations were prepared:

- Special Status Species Report-Botanical Survey (NCRM; September 14, 2005)
- Addendum to the Previously Submitted Botanical Report (NCRM; December 13, 2006)
- Biological Assessment of Garden's Gate Residential Subdivision (NCRM; November 15, 2005)
- Addendum to the Biological Assessment (NCRM; December 13, 2006)

In order to assess the biological resource impacts of the Modified Project, the following additional biological resource studies were prepared:

- *Biological Resource Assessment for the Bella Vista Subdivision Project* (Gallaway Enterprises; July 2021) (Appendix C, "*BRA"*).
- *Technical Memorandum: Assessment of Biological Issues of the Bella Vista Subdivision Project in Relation to the Certified EIR for the Garden's Gate Project* (Gallaway Enterprises; July 2021) (Appendix D, *"Technical Memo"*).
- *Tree Inventory Report* (Horticultural Associates; July 2021) (Appendix E; "*Tree Inventory"*).
- *Draft Delineation of Jurisdictional Waters of the United States* (Gallaway Enterprises; June 2021) (Appendix F, *Wetlands Delineation"*).

Special Status Species. The FEIR concludes that the project site does not contain any special status species of plants or animals. However, the FEIR noted that the stretch of Cleland Mountain Creek on the project site may support native steelhead trout when there is water in the creek. The FEIR includes a mitigation requiring establishment of a Riparian Enhancement Area (MM 3.3-A.1), a mitigation requiring establishment of building envelopes and deed-restricted riparian setbacks on portions of Lots 20, 21 and 197 (MM 3.3-B.1), and a mitigation measure (MM 3.2-D.2) requiring Lots 20, 21 and 197 to be removed from the project in order to provide the minimum creekside buffer required to filter contaminants, including sediment from stormwater runoff. The FEIR includes two additional mitigations to address potential water quality impacts (MM 3.2-C.1, MM 3.2-C.2). The FEIR concludes that implementation of these mitigation

measures would reduce impacts to water quality and, therefore, to listed salmonid species, to a less than significant level.

The *BRA* determined that the site does not contain any Sensitive Natural Communities and that there are no federally- or state-listed botanical species present within the project site. The habitat assessment identified a lack of necessary habitat elements for special status plant species. The *BRA* determined that there is a low potential for occurrence of California Coastal Chinook salmon and Central California Coast Steelhead on the site when Cleland Mountain Creek is flowing (because it is hydrologically connected to the Russian River) and there is no potential for occurrence when the creek is dry. The *BRA* also identified a low potential for occurrence for Western pond turtles, grasshopper sparrows, and Townsend big-eared bats, and a moderate possibility of occurrence for pallid bats.

As noted below, the applicant incorporated a number of additional mitigation measures into the Modified Project as recommended in the *BRA* to ensure that the Modified Project would not introduce new special-status species impacts or create more severe special-status species impacts than those analyzed in the FEIR. These mitigations include MM 3.3-A.5 requiring a pre-construction/demolition bat survey prior to removal of the existing outbuilding, and MM 3.3-A.3 requiring a survey for western pond turtles if work is performed in the vicinity of Cleland Mountain Creek when water is present.

Oak Woodland Habitat. The FEIR notes that project construction would potentially remove up to 25 oaks and convert oak woodland habitat to urban uses. This was identified as a potentially significant impact. MM 3.3-A.1 requires establishment of a Riparian Enhancement Area that includes Lots 20, 21 and 197 and calls for replacement tree plantings at a 3:1 ratio for trees that are removed. This is a higher replacement ratio than that specified in Action Item Resource Management (RM) 28.1 of the County General Plan which provides a 2:1 mitigation planting ratio. Further, MM 3.2-D.2 requires that Lots 20, 21 and 197 be removed from the project and that no development be permitted in order to provide the minimum creekside buffer required to filter contaminants, including sediment, from stormwater runoff. The FEIR notes that these lots contain 24 Oregon white oak along with two Oregon ash trees and one California bay tree. It concludes that:

> "By preserving most of the remaining large oaks and Oregon ash on the site and by replanting the most biologically sensitive and valuable portion of the site, the project would reduce impacts to oak woodlands (as well as to woodlands and riparian habitat) to a less than significant level."

As presented in Appendix E, a *Tree Inventory Report* (Horticultural Associates, July 2021) was prepared to survey the trees in areas on the site that would be affected by construction, to provide information about expected impacts of the Modified Plan, and to present recommendations based on a general review of tree health and structural condition. The report notes that a total of 11 native oaks will be removed and that the Oregon Ash trees will remain. MM 3.3-B.1 requires the replacement of oak and hardwood trees that are removed at a 3:1 ratio. The *Tree Inventory Report* notes that the mitigation trees may be used to vegetate the riparian creek setback corridor, in the Linear Park, or as part of the park along South State Street (Neighborhood Park).

Riparian and Wetland Habitat. The FEIR notes that the project site is hydrologically dry with no significant seeps or springs and it does not contain any vernal pools or wetlands. Rainfall infiltrates the relatively course and well-drained soils and either continues downward or laterally into small adjoining ephemeral drainages. The FEIR notes that two drainage channels (Cleland Mountain Creek and a ditch along the southern edge of the site) are likely to qualify as waters of the U.S., but neither feature supports any significant wetland or riparian habitat on the project site.

The FEIR states that the reach of Cleland Mountain Creek on the site is largely devoid of riparian vegetation except for a few willow saplings on the east end of the creek. It notes that:

> "The Cleland Mountain Creek creekbed has important generic values as a part of the local riparian corridor even though the on-site reach has already been severely compromised [...]. (Garden's Gate Draft EIR, p. 107)

The FEIR states that a proposed bridge across the creek would have abutments constructed 20 feet from the top of the banks and no construction activity would take place on the banks or in the creek channel. Therefore, the EIR concludes that bridge construction would have no impact on the creek channel and a less than significant impact on creek resources. It is also noted that MM 3.3-A.1 would ensure protection of the creek and foster the enhancement of riparian habitat in the area, thereby further reducing potential impacts on creek resources to a less than significant level.

The FEIR concludes that, because the creekbed and banks would not be directly affected by the development, and because the creek does not currently support riparian habitat, the project would have a less than significant impact on riparian habitat. It notes that MM 3.3-A.1 and MM 3.3-B-1 would ensure protection of the creek and foster the development of riparian habitat in the area, further reducing potential impacts to the resource.

MM 3.2-D.2 requires the removal of Lots 20, 21 and 197 (now identified as Lots 121, 122, 123, 124 and Lot 4 of Tract 261) from the subdivision and remains applicable to the Modified Project. This will ensure that at least a 100-foot creek setback is secured as recommended by the California Department of Fish and Wildlife (CDFW). The mitigation is modified to include language indicating that the four lots may be relocated elsewhere in the subdivision in accordance with the Restated Development Agreement.

In the Modified Project, the bridge across Cleland Mountain Creek is eliminated from the design. A 12" water main will be installed in an easement that traverses the creek to connect to the existing water main on Oak Knoll Road. The area of temporary impact in the creek bed associated with the new water main is estimated by the project engineers to be 62 square feet. The alignment of the easement was selected to minimize impacts to trees and vegetation in the Riparian Enhancement Area. In addition, a *Wetlands Delineation* was prepared for the project site in June 2021 (Appendix F). The study found that Cleland Mountain Creek functions as an intermittent Tributary to Traditional Navigable Waters (i.e., the Russian River). The survey identified a total area of 251.93 square feet (0.006 acres) on site that is associated with the Cleland Mountain Creek drainage and classified as "waters of the United States."

The applicant has incorporated two new mitigation measures into the project (MM 3.3-A.6 and MM 3.3-A.7) to ensure that any required permits from CDFW and the U.S. Army Corps of Engineers be obtained prior to work within the creek channel. In addition, the applicant has agreed to new MM 3.3-A.2 which establishes that construction activities within Cleland Mountain Creek shall be limited to the dry season when no flowing water is present in the channel and that channel disturbance shall be kept to a minimum.

Nesting Habitat. The FEIR indicates the large trees in the Riparian Enhancement Area provide important nesting habitat. The remainder of the project site is currently vineyard or non-native grassland which does not provide valuable habitat. The FEIR concludes that development of the area along the creek would have a potentially significant impact on nesting habitat. It notes that implementation of MM 3.3-A.1 would reduce impacts to nesting habitat to a less than significant level.

The applicant has agreed to a new mitigation measure (MM 3.3-A.4) recommended by the *BRA* which places limitations on the removal of nesting habitat to avoid impacts to nesting birds and requires nesting surveys and coordination with CDFW if work is performed during the nesting season.

The *Technical Memo* concluded that:

> "Changes in project design and implementation of the current project as compared to the previous project are minor and in some instances superior to the previously approved project, and do not result in any new significant environmental effects or a substantial increase in the severity of previously identified resources."

In conclusion, the Modified Project does not change the type or extent of development as analyzed in the FEIR. Applicable mitigation measures previously identified in the FEIR and MMRP would continue to apply and additional measures as recommended in the *BRA* have been incorporated into the project. The Modified Project does not propose substantial biological resource changes beyond those analyzed in the Garden's Gate EIR or require major revisions to the FEIR. Therefore, the Modified Project would not involve new or more severe biological resource impacts than those previously identified and analyzed in the FEIR.

Mitigation Measures - Biological Resources

MM 3.3-A.1 The applicant shall preserve water quality in Cleland Mountain Creek. A Riparian Enhancement Area that includes Lots ~~21, 22,~~ 121, 122, 123, 124 and ~~197~~ Lot 4 of Tract 261 shall be established to include all areas within a setback of 20 feet from the top of bank of this creek and deed restricted to prohibit grading, tree cutting, trash deposition, landscaping other than natural habitat restoration, storage of materials, filling, structures, dumping of chemicals, or disruptive activities. The applicant shall replant the Riparian Enhancement Area. The planting and maintenance of the plantings shall be conducted per a plan prepared by a qualified biologist. The replanting shall include riparian species along the creek and oaks, bay, and buckeye further from the creek. The plan shall include the planting of at least three replacement trees (of the same species as the tree removed) for each oak, bay, buckeye, and Oregon ash that is removed. Within the 20-foot riparian habitat setback, appropriate native ground covers and shrubs will also be established to filter runoff from developed portions of nearby lots. All plantings established under this plan shall be irrigated and replaced as needed as well as monitored by the plan preparer for a period of no less than 3 years to ensure successful establishment. The Riparian Enhancement Area shall be maintained by the HOA pursuant to this plan.

MM 3.3-B.1 An assessment shall be conducted that determines the area and number of oaks and other native hardwoods that would be removed or adversely impacted as a result of project development on Lots ~~21, 22,~~ 121, 122, 123, 124 and ~~197~~ Lot 4 of Tract 261. Building envelopes on Lots ~~21, 22,~~ 121, 122, 123, 124 and ~~197~~ Lot 4 of Tract 261, as well as driveway and utility connection locations, shall be adjusted if needed to avoid loss or both short-term and long-term adverse effects on native trees. The area outside of these building envelopes shall be deed restricted to require maintenance of existing native trees, and prohibition of lawns and landscaping incompatible with long-term survival of these trees, while allowing pruning and removal of any dead or dying trees, dead limbs and brush, and any clearances required as needed to reduce wildland fire hazard. All removed hardwoods shall be replaced with the same species at a minimum replacement ratio of 3:1 within the 20-foot riparian setback zone along the top of the bank of Cleland Mountain Creek. A minimum 3-year monitoring plan shall track planted trees and replace all that are dead or dying.

In addition to Biological Resources MM 3.3-A.1 and MM 3.3-B.1, the applicant has agreed to implement the following additional mitigation measures that were identified in the *BRA.* These measures are not recommended to address new or more severe impacts to biological resources associated with the Modified Project as the impacts of the Modified Project on biological resources are similar to those

identified in the Garden's Gate EIR. These additional mitigation measures are recommended to implement best management practices that have evolved since the Garden's Gate EIR was certified,

***MM 3.3-A.2** Construction activities within Cleland Mountain Creek shall be limited to the dry season when no flowing water is present in the channel. Channel disturbance shall be kept to a minimum during construction activities within the channel and only occur within designated areas.

***MM 3.3-A.3** When water is present within Cleland Mountain Creek, a qualified biologist shall conduct a clearance survey to determine the presence or absence of western pond turtle individuals immediately prior to the start of work. If western pond turtles are observed where they could be potentially impacted by Project activities, then work shall not be conducted within 100 feet of the turtle(s) until a qualified biologist has relocated the turtle(s) outside of the Project boundary. If turtle eggs are uncovered during construction activities, then all work shall stop within a 25-foot radius of the nest and CDFW shall be notified immediately. The 25-foot buffer shall be marked with identifiable markers that do not consist of fencing or materials that may block the migration of young turtles to the water or attract predators to the nest site. No work will be allowed within the 25-foot buffer until CDFW has been consulted.

***MM 3.3-A.4** Removal of nesting habitat (for grasshopper sparrows, migratory birds and raptors) from the work area shall only take place between September 1 and January 31 to avoid impacts to nesting birds. If removal of nesting habitat is required during the nesting season, a nesting bird survey shall be conducted by a qualified biologist no more than 5 calendar days prior to disturbance. If an active nest is located, the biologist will coordinate with CDFW to establish appropriate buffers and any monitoring requirements. Removal of existing vegetation shall not exceed the minimum necessary to complete operations.

***MM 3.3-A.5** A pre-construction/demolition bat survey shall be conducted by a qualified biologist within 5 days prior to the removal of suitable bat habitat (i.e., existing outbuilding). Mature trees and the existing outbuilding present on the project site should only be removed between September 16 and March 15, outside of the bat maternity season. Trees should be removed at dusk to minimize impacts to roosting bats.

***MM 3.3-A.6** Prior to any discharge or fill material into waters of the U.S., authorization under a Nationwide Permit shall be obtained from the U.S. Army Corps of Engineers, if necessary. For fill requiring a Corps permit, a water quality certification from the Regional Water Quality Control Board shall also be obtained.

***MM 3.3-A.7** Prior to any activities that would obstruct the flow of or alter the bed, channel, or bank of any perennial, intermittent, or ephemeral creeks, notification of streambed alteration shall be submitted to the CDFW, and, if required, a Lake and Streambed Alteration Agreement shall be obtained.

6.4 Cultural Resources and Tribal Cultural Resources (FEIR, Chapter 3.4)

As described in the FEIR, a cultural resources survey was conducted for the project site by North Coast Resources Management. The survey found one small trash dump dating to the 1940s to 1950s and concluded that it was not a potentially significant historic resource. The Mendocino County Archaeological Commission reviewed the survey report and determined that no additional surveying or analysis of the site was required. The FEIR concludes that, although the site does not appear to contain important historical resources, there remains a chance that cultural resources may be unearthed and damaged or

destroyed during site development, resulting in a potentially significant impact on a historical resource. Implementation of MM 3.4-A-1 would reduce this impact to a less than significant level.

The cultural resources survey prepared for the FEIR found one "very sparse lithic scatter" consisting of five Franciscan chert flakes and three Konocti obsidian flakes in one location on the site. Trenching was conducted to determine whether there were any subsurface deposits in the area, and there were not. The Mendocino County Archaeological Commission reviewed the cultural resources survey report and determined that no additional surveying or analysis of the site was required. The FEIR concludes that, although the site does not appear to contain important cultural resources, there remains a chance that cultural resources may be unearthed and damaged or destroyed during site development, resulting in a potentially significant impact on an archaeological resource. Implementation of MM 3.4-A-1 would reduce this impact to a less than significant level.

The FEIR determined that no paleontological resources or unique geologic features are known to exist within or near the project site, however subsurface construction activity could uncover previously undiscovered paleontological resources (i.e., fossils) which could result in a potentially significant impact. The FEIR concluded that implementation of MM 3.4-B.1 would ensure that, if paleontological resources are discovered, impacts would be less than significant.

The FEIR determined that no human remains or cemeteries are known to exist within or near the project site but subsurface construction activity could uncover previously undiscovered human skeletal remains which could result in a potentially significant impact. The FEIR concluded that implementation of MM 3.4-A.2 would ensure that, if human remains are discovered, impacts would be less than significant.

Tribal consultation under Assembly Bill 52 (AB 52) was not required at the time the FEIR was certified and the project approved. As part of the development review process for the Modified Project, tribal consultation efforts were conducted by the County of Mendocino pursuant to AB 52. This effort did not identify any significant Tribal Cultural Resources ("TCRs") meeting the criteria set forth in subdivision (c) of Public Resources Code Section 5024.1. As a result, the Modified Project would not impact known TCRs. The Modified Project is on the same site and has a similar footprint to the approved project. The Modified Project with the incorporation of applicable mitigation measures identified in the FEIR and incorporated into the MMRP, would not impact known TCRs and would not involve new significant or more severe impacts to TCRs than those associated with the project analyzed in the FEIR.

The Modified Project would be within a similar development footprint as that addressed in the cultural resources survey. The Modified Project would not change the type or extent of development as analyzed in the FEIR. Applicable mitigation measures previously identified in the FEIR will be required as set forth in the MMRP and no considerably different mitigation measures that may substantially reduce impacts have been identified or rejected. The Modified Project would not involve new significant or more severe cultural or tribal cultural resource impacts than those previously identified and analyzed in the FEIR. Furthermore, implementation of MM 3.4-A.1, MM 3.4-A.2 and MM 3.4-B.1 would ensure that any potential impacts to undiscovered historic, archaeological, or paleontological resources would be less than significant. Therefore, implementation of the Modified Project would not introduce new cultural resource impacts or create more cultural resources impacts than those analyzed in the FEIR.

Mitigation Measures - Cultural Resources

MM 3.4-A.1 If cultural resources are discovered on the site during construction activities, all earthmoving activity in the area of impact shall be halted until the applicant retains the services of a qualified archaeological consultant. These archaeological sites will be documented (by a professional meeting the Secretary of the Interior qualification standards) on DPR (Department of Parks and Recreation) forms and evaluated for their eligibility for the California Register. The archaeological consultant shall identify specific measures to mitigate impacts to the resource if it is deemed eligible for the California

Register. Mitigation shall include data recover operations, protection in situ of deposits, and/or archival research, if appropriate. The applicant shall abide by the recommended proposals.

MM 3.4-A.2 In the event that human skeletal remains are discovered, work shall be discontinued in the area of discovery and the County Coroner shall be contacted. If skeletal remains are found to be prehistoric Native American remains, the Coroner shall call the Native American Heritage Commission within 24 hours. The Commission will identify the person(s) it believes to the "Most Likely Descendant" of the deceased Native American. The Most Likely Descendant would be responsible for recommending the disposition and treatment of the remains. The Most Likely Descendant may make recommendations to the landowner or the person responsible for the excavation/grading work for means of treating or disposing of the human remains and any associated grave goods as provided in Public Resources Code Section 5097.98.

MM 3.4-B.1 During project grading operations, should any undiscovered evidence of paleontological resources be encountered, work at the place of discovery shall be halted, and a qualified paleontologist shall be consulted to assess the significance of the finds. Prompt evaluations can then be made regarding the finds, and a management plan consistent with CEQA cultural resources management requirements shall be adopted.

6.5 Transportation (FEIR, Chapter 3.5)

The FEIR determined that traffic generated by the project would have a less than significant impact on congestion at study area intersections and at the US 101/South State Street interchange. The FEIR also found that the proposed project access roadway connection to Oak Knoll Road would have acceptable sight lines and that the additional traffic on Oak Knoll Road and South Dora Street related to the project was less than significant and would pose no hazards for pedestrians. Prior to approval of the project and the Development Agreement, the site access road to Oak Knoll Road was eliminated from the project as requested by neighboring property owners.

An updated traffic study was prepared for the Modified Project (*Traffic Analysis for the Bella Vista Housing Project*; WTrans, March 2021; see Appendix G). The traffic study concludes that the Modified Project would have a net reduction in trip generation due to the reduction in housing units (from 197 to 171 homes) and the designation of 39 homes as age-restricted. The traffic study also evaluated potential impacts based on updated traffic volumes and found that impacts would be less than significant.

The traffic study evaluated the Modified Project's connections to Mendocino Transit Authority (MTA) transit stops and found that additional improvements should be constructed in conjunction with the roundabout at the project entry to ensure safe pedestrian access to the existing bus stop on Plant Road and that the applicant should work with MTA to investigate the feasibility of an additional southbound MTA stop in the site vicinity. MM 3.5-F.1 is revised to reflect the fact that an MTA bus stop on Plant Road now exists (it did not exist when the Garden's Gate EIR was certified). This bus stop provides both service to and from the site vicinity to locations to the north in the City of Ukiah and beyond. The modifications to this condition do not alter the effectiveness of the mitigation measure in addressing the need for safe and convenient connections to public transit for project residents. Implementation of the Modified Project would not introduce new circulation system impacts or create more severe impacts than those analyzed in the FEIR.

The FEIR does not evaluate the project's consistency with the guidance in CEQA Guidelines Section 15064.3(b) regarding significance thresholds for transportation impacts. This section, which requires lead agencies to base impact analyses on "vehicle miles travelled" (VMT) was added in 2018 to implement

Senate Bill (SB) 743. The FEIR determined that the project would not have any congestion-related impacts on streets and intersections in the study area.

The *Traffic Analysis for the Bella Vista Housing Project* includes an analysis of the Modified Project using the regional baseline VMT threshold adopted by the Mendocino Council of Governments (MCOG). The MCOG baseline study included a review of the approved Garden's Gate project as a test case for applying the recommended approach, which compares the VMT per service population (based on the number of residents and employees) in the project's traffic analysis zone (TAZ) to the VMT in the corresponding sub-regional area. The analysis determined that the Garden's Gate project is consistent with the General Plan and Regional Transportation Plan and with the Suburban Residential zoning designation in the Ukiah Valley Area Plan. Using MCOG's screening tool, it was determined that the Ukiah Adjacent sub-regional mean VMT was 27.2, and the recommended threshold was 23.3, 14.3 percent below the sub-regional mean. The VMT per service population for TAZ 770, which includes the project site, is 17.3, which is 25.8 percent below this threshold. Based on this analysis, the transportation impact of the project was determined to be less than significant. Since the Bella Vista project is located within the same footprint as the Garden's Gate project and has the same land use and a lower density, it would be expected to have a similar or lower VMT per service population. Therefore, the impact of the Modified Project would be less than significant.

The FEIR determined that the proposed roundabout at the project's entry could have a potentially significant impact unless designed to accommodate turning and through movements by large vehicles. MM 3.5-C.1 addresses the need for review and approval by the County Department of Transportation. The FEIR also indicates that the proposed bus pullout location on the project site poses safety concerns and MM 3.5-F.1 requires relocation of the internal bus stop. The Modified Project does not include an on-site transit stop but rather, relies upon the existing northbound bus stop on Plant Road that did not exist at the time the Garden's Gate EIR was certified.

The *Traffic Analysis for the Bella Vista Housing Project* recommends that a pedestrian walkway be constructed between the project entry/roundabout and the existing bus stop on Plant Road and that the applicant work with the MTA to investigate the feasibility of providing a bus stop for southbound bus service within walking distance of the project site. The traffic study concludes that, with the inclusion of pedestrian improvements and provision of access to a southbound bus stop near the site, the Modified Project would have a less than significant impact in terms of program, plan, ordinance or policy addressing the circulation system, including transit, roadway, bicycle, and pedestrian facilities. Implementation of the Modified Project would not introduce new traffic safety hazards impacts or create more severe impacts than those analyzed in the FEIR.

The FEIR determined that the emergency access to the project site, which included access via a roundabout to be constructed at the intersection of South State Street/ Plant Road, and a secondary access via a connection from an interior street to Gobalet Lane, just north of the project was sufficient. In the Modified Project, the primary access remains at the proposed roundabout, however the secondary access would be located approximately 500 feet south of the roundabout rather than via Gobalet Lane.

Resolution No. 09-230, adopted by the County Board of Supervisors on October 6, 2009, certified the FEIR and indicated that "an alternative mitigation has been proposed by the developer and has been approved by the Ukiah Valley Fire Protection District that such an alternative mitigation including fire sprinklers will adequately address fire protection." Further, the Conditions of Approval associated with the approved project indicated that "in lieu of an emergency evacuation access, the developer agrees to provide fire sprinklers in all structures and will continue to seek an alternative access to the south of the project." As required in the Conditions of Approval, the site plan identifies future connections along the south side of the project, providing stubs for roadway connections to future development on the adjoining parcels.

Since the Modified Project is consistent with the required mitigations in the FEIR and the physical distance between the two project access points is greater than in the previously approved project, the project is expected to have a less than significant impact related to emergency access. Therefore, implementation of the Modified Project would not introduce new emergency access impacts or create more severe impacts than those analyzed in the FEIR.

The Modified Project would generate less traffic than the approved project. A traffic analysis based on VMT concluded that the Modified Project would have a less than significant impact on regional traffic volumes. The project, with the implementation of applicable mitigation measures previously identified in the FEIR, as set forth in the MMRP, would have less than significant transportation impacts. The Modified Project does not propose substantial transportation changes beyond those analyzed in the FEIR or require major revisions to the FEIR. It would not involve new significant or more severe transportation impacts than those previously identified and analyzed in the FEIR.

Mitigation Measures - Transportation

MM 3.5-C.1 The project applicant shall design the proposed South State Street/Plant Road roundabout to accommodate all existing and anticipated buses and large trucks. Turning template diagrams shall be provided to the County Department of Transportation for the largest bus and trucks anticipated to be using the roundabout.

MM 3.5-F.1 ~~The proposed bus stop internal to the project site shall be relocated to the outside of the Plant Road curve in order that all patrons will enter/exit by the bus via a sidewalk, and not the middle of the street. The bus stop shall be covered and protected from the wind.~~ To provide access for project residents to the existing Mendocino Transit northbound bus stop on Plant Road across from the project site, a pedestrian walkway shall be constructed between the proposed roundabout at South State Street/ Plant Road-Charlie Barra Drive and the bus stop. The applicant shall also work with Mendocino Transit Authority to investigate the feasibility of providing a bus stop for southbound bus service within walking distance of the project site.

MM 3.5-I.1 The applicant and/or future site developers shall pay the adopted Ukiah Valley Area Transportation Impact Fee at the time that building permits are issued.

6.6 Air Quality (FEIR, Chapter 3.6)

The Mendocino County Air Quality Management District (MCAQMD) is not required to prepare or implement an air quality plan, however, it is responsible for enforcing State and federal air quality regulations. Because the County does not have an air quality plan, no impacts would occur with regard to potential conflicts with an applicable air quality plan. The FEIR notes that the MCAQMD has prepared a PM_{10} Attainment Plan and that implementation of the project would not obstruct or affect implementation of this plan. The Modified Project is on the same site, is the same use, and has a lower density than the project previously analyzed in the FEIR and, similarly, no impacts would occur with regard to potential conflicts with an applicable air quality plan.

The FEIR identifies Mendocino County as a federal attainment area or unclassified for all criteria pollutants and a State attainment area or unclassified for all pollutants, except for PM_{10} for which the area is classified as nonattainment with respect to State standards. The FEIR analyzed emissions related to construction and found that maximum daily emissions from construction activities are lower than their respective significance thresholds for all pollutants except for PM_{10}. Project generated construction-related emissions of PM_{10} could cause local increases in dust generation that could exceed air quality standards, and adversely affect sensitive receptors if not mitigated. This impact was identified as potentially significant if not mitigated. Mitigation Measure 3.6-A.1 was proposed to require implementation

of a dust control program. The FEIR found that implementation of the mitigation measure would reduce the impact to a less than significant level.

An updated *Air Quality and Greenhouse Gas Assessment* ("*AQ/GHG Assessment*") was prepared for the Modified Project. It is included in Appendix H (Illingworth & Rodkin, Inc.; January 2021). The updated *AQ/GHG Assessment* prepared for the Modified Project evaluates construction-related emissions and operational emissions related to traffic and energy usage. The *AQ/GHG Assessment* compares the Modified Project with the previously approved project and evaluates consistency with current air quality standards. The *AQ/GHG Assessment* concludes that Maximum Daily Average Project Emissions for all pollutants, including PM_{10}, are below the applicable MCAQMD thresholds. The Modified Project's emissions are significantly lower than those modeled for the previously approved subdivision for all pollutants except reactive organic gases (ROG), and ROG emissions remain substantially below current MCAQMD thresholds.

The *AQ/GHG Assessment* calculates daily and total annual emissions from the Modified Project and compares them to the emissions modeled for the previously approved project. In all cases, the operational emissions for the Modified Project are lower than those presented in the FEIR and well below the MCAQMD thresholds. Based on the updated analysis of air quality impacts presented in the *AQ/GHG Assessment*, the Modified Project would not introduce new environmental impacts or create more severe environmental impacts than those analyzed in the FEIR.

The FEIR indicates that the portion of the North Coast Air Basin within MCAQMD's jurisdiction is an attainment area for all federal and State standards for criteria pollutants and ozone precursors except for PM_{10}. The FEIR found that, while exceedances of the PM_{10} standard had not occurred over the prior three years in Ukiah, cumulative buildout under the Draft 2007 Ukiah Valley Area Plan is projected to result in exceedances of the significance threshold for PM_{10}. However, the FEIR notes that the significance criterion applies to discrete projects and there is no criterion for groups of projects. The FEIR notes that the project's contribution to the cumulative impact is 1.8% and that the project is consistent with the MCAQMD's Particulate Matter Attainment Plan. Therefore, the FEIR concludes that the project's contribution to cumulative air quality impacts is less than significant. It is noteworthy that, when the Ukiah Valley Area Plan was adopted in 2011, the Board of Supervisors approved a Statement of Overriding Considerations related to the cumulative impacts of development in the Ukiah Valley on air quality.

The Modified Project is on the same site as the project previously analyzed in the FEIR and fewer residential lots are proposed. In addition, the Modified Project is being constructed at a later date than that which was assumed in the FEIR and improvements in technology and more stringent regulatory requirements will result in lower emission factors for construction equipment than previously identified. Therefore, construction impacts associated with the Modified Project would be similar or less than the FEIR construction analysis and the Modified Project would not result in construction-related cumulative impacts.

The Modified Project would result in lower emissions of each criteria air pollutant than the previously approved project except for ROG and would individually not exceed the applicable MCAQMD Thresholds of Significance. Therefore, the operational cumulative impact related to criteria pollutants and ambient air quality would be less than significant.

The FEIR assessed whether the project would expose sensitive receptors to substantial pollutant concentrations. It concluded that project-generated construction related emissions of PM_{10} could cause local increases in dust generation that could exceed air quality standards and adversely affect sensitive receptors if not mitigated. The impact is reduced to a less than significant level with implementation of Mitigation Measure 3.6-A.1 which requires a dust control program to limit construction emissions of PM_{10}.

The FEIR concluded that mobile source emissions generated by project traffic would increase carbon monoxide (CO) concentrations at intersections in the project vicinity, however since none of the

intersections affected by project-related traffic were operating at or were projected to operate at unacceptable Levels of Service (LOS E or F), CO concentrations are not expected to significantly increase as a result of project traffic. Therefore, the impacts of carbon monoxide hotspots on potential sensitive receptors were deemed less than significant.

The Modified Project is on the same site as the project previously analyzed in the FEIR and has a similar footprint and density. As with the previously approved project, the Modified Project would be a temporary source of air pollutant and Toxic Air Contaminant (TAC) emissions during construction. The *AQ/GHG Assessment* performed a health risk assessment of project construction activities to evaluate the potential health effects to nearby sensitive receptors from construction emissions. The modeling indicates that the unmitigated maximum increased cancer risks and maximum annual PM2.5 concentrations from construction would not exceed the BAAQMD threshold that is used by the MCAQMD. Therefore, the Modified Project would not introduce new environmental impacts or create more severe environmental impacts than those analyzed in the FEIR.

The FEIR concluded that the project would not create objectionable odors affecting a substantial number of people. No impacts would occur. The Modified Project is on the same site and includes similar uses as the project previously analyzed in the FEIR. As such, the Modified Project would not create objectionable odors affecting a substantial number of people. No additional analysis is required**.**

Air quality impacts associated with the Modified Project would be consistent or lesser than those identified in the FEIR analysis. The Modified Project is on the same site and is substantially the same use and density as the project analyzed in the FEIR. Applicable mitigation measures previously identified in the FEIR and MMRP will be required and additional measures to further reduce air quality impacts have been incorporated into the Modified Project. The Modified Project would not result in substantial air quality changes beyond those analyzed in the FEIR or require major revisions to the FEIR.

Mitigation Measures - Air Quality

MM 3.6-A.1 The project applicant and construction contractor shall for all construction project phases prepare and implement a dust control program to limit construction emissions of PM10. The program shall include at least the following provisions from MCAQMD Rule 1-430 Fugitive Dust. Because the site is over one acre in size, a Grading Permit must be approved by MCAQMD, and MCAQMD may require additional mitigations.

a. Covering open bodied trucks when used for transporting materials likely to give rise to airborne dust.

b. The use of water or chemicals for control of dust in the demolition of existing buildings or structures.

c. All visibly dry disturbed soil road surfaces shall be watered to minimize fugitive dust emissions.

d. All unpaved surfaces, unless otherwise treated with suitable chemicals or oils, shall have a posted speed limit of 10 miles per hour.

e. Earth or other material that has been transported by trucking or earth moving equipment, erosion by water, or other means onto paved streets shall be promptly removed.

f. Asphalt, oil, water or suitable chemicals shall be applied on materials stockpiles, and other surfaces that can give rise to dust emissions.

g. All earthmoving activities shall cease when sustained winds exceed 15 miles per hour.

h. The operator shall take reasonable precautions to prevent the entry of unauthorized vehicles onto the site during non-work hours.

i. The operator shall keep a daily log of activities to control fugitive dust.

The Modified Project would result in air quality impacts that are similar to or less than those evaluated in the FEIR and there have been no changed circumstances that would merit additional mitigations. However, the applicant has identified four additional measures that will be incorporated into the Modified Project to implement best management practices relating to dust control and construction impact mitigation as follows:

***MM 3.6-A.2** The proposed development will require the preparation of a detailed grading and erosion control plan subject to review and approval by the County prior to earth moving activities (Municipal Code section 18.70.060 – Grading Permit Requirements). Grading will be completed incompliance with County standards.

***MM 3.6-A.3** Dust control rules and regulations as required by the MCAQMD will be adhered to (Rule 1-200, 1-400(a), 1-410, 1-420, 1-430). These regulations minimize fugitive dust particle during construction. Measures imposed by the MCAQMD include, but not limited to:

- All visibly dry disturbed soil surfaces shall be watered to minimize fugitive dust.
- Installation of a "stabilized construction entrance/exit" as detailed in the Department of Transportation storm water handbook (TC-1) will be utilized.
- Earth or other material tracked on to neighboring paved roads shall be removed promptly.
- Dust generating activities will be limited during periods of high winds (over 15 mph).
- Access of unauthorized vehicles onto the construction site during non-working hours shall be prevented.
- A weekly log shall be kept of fugitive dust control measures that have been implemented.
- Restrict idling of diesel engines on the site to less than 5 minutes.
- All haul trucks transporting soil, sand or other loose materials off-site shall be covered.
- All vehicle speeds on unpaved roads shall be limited to 15 mph.
- Idling times shall be minimized either by shutting equipment off when not in use or reducing the maximum idling time to 5 minutes (as required by the California airborne toxics control measure title 13, Section 2485 of the California Code of Regulations). Clear signage shall be provided for construction workers at access points.
- All construction equipment shall be maintained and properly tuned in accordance with manufacturer's specifications. All equipment shall be checked by a certified mechanic and determined to be running in proper condition prior to operation.
- Post a publicly visible sign with telephone number for the applicant's representative regarding dust complaints. This person shall respond and take corrective action within 48 hours. The MCAQMD phone number shall also be visible to ensure compliance with applicable regulations.

***MM 3.6-A.4** All off road construction equipment with engines greater than 50 horsepower (hp) and operating on the site for more than two days or 20 hours shall meet, at a minimum, U.S. EPA particulate matter emission standards for Tier 4 engines or equivalent. In the event that such equipment is not available, the use of Tier 3 construction equipment is sufficient so long as it can be demonstrated to the County that similar Tier 4 construction equipment is not readily available.

***MM 3.6-A.5** The applicant shall submit a Construction and Demolition Waste Management Plan (CWM) to the Mendocino Solid Waste Management Authority prior to the start of construction-related activities in accordance with Mendocino Solid Waste Management Authority requirements (Ordinance 4301). The CWM will outline measure to capture and recycle materials that would otherwise end up in the waste stream.

6.7 Energy & Greenhouse Gas Emissions (FEIR, Chapter 3.6)

The FEIR describes the types of energy consumption that would result from the project during construction and operation and concludes that there is no evidence that the proposed project would cause wasteful or inefficient use of energy. It also concludes that the proposed project is not of sufficient size to generate a substantial increase in energy use. Nevertheless, the FEIR identifies the GHG increase related to the project, albeit a relatively small increase, as a potentially significant cumulative impact because "any increase in emissions from today's levels makes achievement of statewide GHG reduction goals by Mendocino County difficult to impossible to attain." MM 3.6-F-1 requires the project to implement a variety of energy efficient design measures including compliance with energy performance standards for Title 24, and installation of a solar system to offset electrical use by facilities owned or managed by the Homeowner's Association. The FEIR concluded that, even with implementation of mitigation, the project's GHG emissions would result in a significant and unavoidable cumulative impact on the global climate. When it certified the FEIR and approved the Garden's Gate subdivision project, the Board of Supervisors adopted a Statement of Overriding Considerations finding that "the benefits of the project in providing housing outweigh the impacts associated with the emission of greenhouse gases."

The FEIR determined that development of the project would comply with California's "Energy Efficiency Standards for Residential and Nonresidential Buildings" and would not result in the wasteful use of energy. The Modified Project will also be required to comply with State regulations which limit idling from both on-road and off-road diesel-powered equipment during construction and the State's Title 24 energy efficiency standards for residential buildings.

At the time the FEIR was prepared, the State of California had not prepared GHG significance thresholds, therefore the FEIR adopted the conservative significance threshold of zero new GHG emissions based on the belief that: (1) all GHG emissions contribute to global climate chance and could be considered significant, and (2) not controlling emissions from smaller sources would be neglecting a major portion of the GHG inventory. The FEIR found that construction-related GHG emissions would be potentially significant with the concrete alone resulting in direct emission of 7,388 tons of CO2e. Construction-related GHG emissions are identified as a significant and unavoidable impact. Additionally, the FEIR found that project operation would use energy and thereby generate GHG emissions that would adversely affect the global climate. With implementation of MM 3.6-F.1, the FEIR found that the project's overall GHG emissions would be approximately 2,114 tons of CO2e per year (GHG emissions expressed as equivalent to carbon dioxide). While the FEIR found that the project itself is too small to have a significant impact on global climate change, it found the project's incremental impact on GHG emissions to be a significant and unavoidable cumulative impact on the global climate.

An updated *Air Quality and Greenhouse Gas Assessment* (Illingworth & Rodkin, Inc.; 1/19/21) was prepared for the Modified Project and is included in Appendix H. The updated study (*"AQ/GHG*

Assessment") found that GHG emissions associated with the Modified Project would occur over the short-term from construction activities, consisting primarily of emissions from equipment exhaust and worker and vendor trips. There would also be long-term operational emissions associated with vehicular traffic within the project vicinity, energy and water usage, and solid waste disposal. Emissions for the Modified Project were predicted in the *AQ/GHG Assessment* using the methodology recommended in the BAAQMD CEQA Air Quality Guidelines that MCAQMD recommends. The CalEEMod model (version 2016.3.2) was used to model GHG emissions associated with electricity usage that are based on the expected electricity consumption of the new residences combined with the anticipated emissions rate reported for the utility company providing the electricity.

GHG emissions associated with construction of the proposed land uses were computed to range from about 400 to 600 metric tons of CO_2e per year under the modeled construction scenario. The total construction period emissions were computed as 1,019 metric tons. These are the emissions from on-site operation of construction equipment, vendor and hauling truck trips, and worker trips. Neither the County nor MCAQMD have an adopted threshold of significance for construction-related GHG.

Following construction, emissions would occur on a nearly continuous basis as the project operates through traffic generation, energy usage, water usage, and waste generation. The CalEEMod model was used to predict annual emissions associated with operation of the fully-developed project, both for the approved project and for the Modified Project. The operational emissions were assumed to be at the highest levels in 2026 if built out and fully occupied by that time. The Modified Project emissions are reflective of the GHG reduction features that the applicant has incorporated into the Modified Project. Modified Project emissions would be over 450 metric tons per year lower than the approved project.

Since the Modified Project would have fewer residential units and would cause less traffic, the *AQ/GHG Assessment* found that GHG emissions would be less than those identified in the FEIR for the Garden's Gate Subdivision. Furthermore, the Modified Project would include additional features to reduce GHG emissions that were not included in the Garden's Gate project. The Modified Project would not introduce new environmental impacts or create more severe environmental impacts related to GHG emissions than those analyzed in the FEIR.

As noted above, at the time the FEIR was prepared and certified, there were no adopted plans, policies and regulations for GHGs. Nevertheless, the FEIR conservatively established a "net zero" threshold whereby any increase in GHG emissions was deemed to be a significant and adverse impact. In approving the project, the Mendocino County Board of Supervisors adopted a Statement of Overriding Considerations relating to GHG emissions.

The *AQ/GHG Assessment* found that GHG emissions for the Modified Project would be less than those identified in the FEIR for the Garden's Gate Subdivision. Furthermore, the Modified Project would include additional features to reduce GHG emissions that were not included in the Garden's Gate project. The Modified Project would not introduce new environmental impacts or create more severe environmental impacts related to GHG emissions than those analyzed in the FEIR.

The Modified Project would have fewer residential units than the project analyzed in the FEIR. The Modified Project would have lower GHG emissions than those analyzed in the FEIR and therefore, the Modified Project would not involve new significant or more severe energy or GHG emission impacts than those previously identified and analyzed in the FEIR.

Applicable mitigation measures previously identified in the FEIR will be required as set forth in the MMRP. MM 3.6-F.1 is modified to eliminate the requirements for solar hot water heaters and a photovoltaic solar electric system to be owned and operated by the HOA. The intended benefits of these components would be addressed by two new mitigation measures proposed by the applicant for the Modified Project. New mitigation measure MM 3.6-F.2 requires compliance with standards of Title 24 of the California Building Code (CBC). The CBC has been updated substantially with regard to energy conservation since the FEIR

was certified. All new single-family residences are now required to have solar panels. In addition, the Modified Project would be an all-electric project and, per MM 3.6-F.3, it would have no natural gas hook-ups. The proposed revisions to MM 3.6-F.1 would not result in any change in the effectiveness of the mitigations for the project, but rather the revisions, coupled with new mitigations measures MM 3.6-F.2 and MM 3.6-F.3 reflect the updated approach to energy conservation that is incorporated into the Modified Project.

Mitigation Measures - Energy & Greenhouse Gas Emissions

MM 3.6-F.1. The project shall minimize the emission of greenhouse gases by including at least the following:

- ~~Install solar hot water heaters with a back-up electric water heater.~~
- The project shall be constructed to incorporate the 2010 Title 24 building standards (or whatever standards have been adopted at the time that building permits are issued).
- ~~The project shall include a photovoltaic (PV) solar electricity system that will be owned and operated by the Homeowner's Association for the benefit of the future residents. The system will be sized sufficiently so that it totally offsets electrical use from project parks, recreational facilities, and other facilities owned or managed by the Homeowner's Association.~~
- Project residential units shall be oriented for maximum solar access. Roofs shall be constructed to allow easy and efficient retrofitting with roof-top solar panels.
- The project applicant shall ensure that the CC&Rs of the Homeowner's Association develops and maintains energy- and water-efficient practices for the common areas of the subdivision and follows a landscaping plan that does not impair the efficient operation of the solar collection facilities.

In addition to the above mitigation measure from the FEIR, the applicant for the Modified Project has identified the following measures that will be incorporated into the Modified Project to further reduce Energy and GHG-related impacts:

***MM 3.6-F.2** <u>All residences would be constructed in accordance with the most recent edition of Title 24 of the California Building Code (CBC). The CBC contains mandatory requirements that apply to residential buildings that will be a part of the project which include high performance attics insulation and walls, high efficacy lighting, windows, water heating and HVAC systems. Specific energy conservation features include:</u>

- <u>Structures will incorporate natural cooling by utilizing window overhangs, awnings, front and rear patios, shade from neighboring structures, radiant heat-reflective barriers in the attic and appropriate tree plantings or a combination thereof.</u>
- <u>Structures will be constructed in compliance with solar requirements found in Title 24 of the California Building Code.</u>
- <u>Project will incorporate Energy Star Certified Appliances. At a minimum, the following appliances are recommended to be Energy Star rated: dishwasher and water heater.</u>
- <u>Natural lighting may be incorporated into the home through solar tubes and sky lights.</u>
- <u>Windows, sky lights and other fenestration will meet energy code requirements and will be Energy Star certified. These elements will have low U-factor (U-value)</u>

rating. U-factors is a rate of non-solar heat loss or gain through a while window assembling. The lower the U-factor, the greater a window's resistance to heat flow and the better its insulating value.

- Project will incorporate the use of low flow toilets and faucets that meet the standards as set forth by the California Energy Commission.
- All landscaping will be installed to AB 1881 (The Water Conservation in Landscaping Act of 2006) standards, which promotes water efficiency and conservation, using mulch, bubblers, and timed sprinkler systems.

***MM 3.6-F.3** The following features shall be included in the Modified Project to reduce GHG emissions:

- No fireplaces;
- Include solar power for each of the residential lots;
- No natural gas hook-ups;
- Include infrastructure to promote electric car charging (i.e., provide 220VAC outlets);
- Meet latest CalGreen Title 24 standards);
- Include energy-efficient appliances;
- Include low-flow water fixtures; and
- Include water-efficient irrigation systems (drip systems).

6.8 Noise (FEIR, Chapter 3.7)

The FEIR determined that the easternmost residential units in the project could be exposed to future exterior noise levels of up to 62 Ldn due to motor vehicle traffic on South State Street. The FEIR found that, further west, sound levels would comply with the 60 Ldn exterior noise standard due to shielding from intervening structures and noise reduction with increasing distances. MM 3.7-A.1 requires project-specific acoustical analysis to ensure that measures are incorporated, if necessary, to ensure that indoor and outdoor noise levels do not exceed standards for residential uses. This mitigation would apply to the Modified Project and ensure that impacts are reduced to a less than significant level. Therefore, implementation of the Modified Project would not introduce substantial temporary or permanent noise impacts beyond those analyzed in the FEIR.

The FEIR found that construction of project improvements would generate construction noise over a period exceeding one year and that such impacts would be potentially significant. MM 3.7-C-1 was identified to reduce construction-related noise impacts to a less than significant level. This mitigation would apply to the Modified Project and ensure that impacts are reduced to a less than significant level. Therefore, implementation of the Modified Project would not introduce construction-related noise impacts beyond those analyzed in the FEIR.

The FEIR determined that the project would not be expected to generate groundborne vibration or noise and, thus, would not generate any vibration-based impacts. Similarly, the Modified Project would have no groundborne vibration or noise impacts.

The FEIR determined that the project site is outside of the 55 CNEL contours associated with the existing and future operations of the Ukiah Municipal Airport. The FEIR concluded that airport noise alone would be compatible with the planned residential uses, according to the County's noise standards, however, when combined with motor vehicle noise from South State Street, the FEIR concluded that aircraft noise

could increase the margin by which noise compatibility levels are exceeded. MM 3.7-A.1 requires project-specific acoustical analysis to ensure that measures are incorporated, if necessary, to ensure that indoor and outdoor noise levels do not exceed standards for residential uses. This mitigation would apply to the Modified Project and ensure that impacts are reduced to a less than significant level. Therefore, implementation of the Modified Project would not introduce substantial temporary or permanent noise impacts beyond those analyzed in the FEIR.

The Modified Project does not include changes in use or density beyond those analyzed in the FEIR. Applicable mitigation measures identified in the FEIR will be required as set forth in the MMRP and no considerably different mitigation measures that may substantially reduce impacts have been identified or rejected. The Modified Project would not result in substantial noise and vibration impact changes beyond those analyzed in the FEIR and major revisions to the FEIR would not be required.

Mitigation Measures - Noise

MM 3.7-A.1 Project-specific acoustical analyses shall be required to confirm that outdoor activity areas are provided with Ldn values at or below 60 dBA, and interior Ldn values will not exceed 45 dBA. Sound insulation measures, including any mechanical ventilation systems needed to permit closed windows, should be designed by an experienced acoustical consultant and incorporated into construction documents submitted for permits.

MM 3.7-C.1 Project construction shall not cause excessive noise. To accomplish this standard, the following measures are required:

- Noise-generating activities at the construction site or in areas adjacent to the construction site associated with the project in any way should be restricted to the hours of 7:00 a.m. to 6:00 p.m., Monday through Friday. No construction activities should occur on weekends or holidays.
- Equip all internal combustion engine driven equipment with intake and exhaust mufflers that are in good condition and appropriate for the equipment.
- Unnecessary idling of internal combustion engines should be strictly prohibited.
- Locate stationary noise generating equipment such as air compressors or portable power generators as far as possible from sensitive receptors. Construct temporary noise barriers to screen stationary noise generating equipment when located near adjoining sensitive land uses.
- Utilize "quiet" air compressors and other stationery noise sources where technology exists.
- Control noise from construction workers' radios, CD players, etc. to a point that they are not audible at existing residences bordering the project site.
- Designate a "disturbance coordinator" who would be responsible for responding to any local complaints about construction noise. The disturbance coordinator will determine the cause of the noise complaint (e.g., starting too early, bad muffler, etc.) and will require that reasonable measures warranted to correct the problem be implemented. Conspicuously post a telephone number for the disturbance coordinator at the construction site and include it in the notice sent to neighbors regarding the construction schedule.
- Notify existing residents when especially noisy operations are scheduled near their property, allowing the residents to plan activities accordingly. Examples of especially noisy sources: heavy earth moving equipment, jack hammers, pile drivers.

6.9 Aesthetics, Light and Glare (FEIR, Chapter 3.8)

The FEIR determined that, while the vineyard and open space on the project site are scenic, such views are common visual resources in the Ukiah Valley and the County has not defined the site as having identified scenic vistas. Therefore, the FEIR concluded that the project would not adversely affect a scenic vista. The Modified Project has a similar footprint to the previously approved project.

U.S. 101 to the east of the project site is not a designated State Scenic Highway and, therefore, the FEIR concluded that the potential for damage to scenic resources within the viewshed of a State Scenic Highway would be less than significant. Additionally, there are no rock outcroppings or historic buildings on the site. The Modified Project is similar to the previously approved project that was evaluated and disclosed in the FEIR.

The FEIR considered the change in public views across the site from South State Street and other vantage points to the east of the site. Existing views of open space and vineyards would be replaced with views of residential development. The FEIR concluded that the project would change the visual character of the area by extending the developed area of Ukiah onto the project site and would have a potentially significant impact on views from the east due to the fact that the project site serves as a southern "gateway" to the City. The FEIR found that adherence to the proposed design guidelines and proposed landscaping plans would reduce the impact on views from the east to a less than significant level. However, since the County does not have a design review process or landscaping standards, the FEIR identified two mitigation measures (MM 3.8-A.1 and MM 3.8-A.2) to establish design and landscaping requirements. The FEIR also evaluated the project's impact on views from locations to the south, east and north of the site. It concluded that development of the subdivision would have a less than significant impact on views from the south (i.e., residences along Stipp Lane and other residences to the south), views from the east, and views from upper elevations to the northwest (i.e., residences along Oak Knoll Road and possibly residences at upper elevations to the northwest). The FEIR found that the impacts on these views were acceptable as the County has long designated the site for residential development, thereby accepting that there would be an eventual loss of open space views on the project site. The FEIR found that the change in views from Gobalet Lane immediately north of the project site would be potentially significant because the proposed residential structures adjacent to Gobalet would include three-story buildings. The FEIR concluded that, with implementation of the two mitigation measures, that impact would be less than significant. The Modified Project would have similar impacts on views from the east as the previously approved project, although the frontage on South State Street would be enhanced by the relocation of the neighborhood park to an area along South State Street immediately south of the main entry road. Views from the south and the northwest would be similar to those evaluated in the FEIR. The Modified Project would not include the three-story buildings next to Gobalet Lane, so the visual impact from that vantage point would be less than significant. Implementation of the Modified Project would not introduce new visual impacts or create more severe visual impacts than those analyzed in the FEIR.

The FEIR concluded that the project would introduce new sources of nighttime lighting that would be noticeable to residents living near the site and to drivers along South State Street. This was identified as a potentially significant impact. MM 3.8-F.1 requires a lighting plan that minimizes light escape from the site and the lighting plan is required to be included in the Declaration of Covenants, Conditions and Restrictions (CC&Rs) for the Homeowners Association. The Modified Project would produce sources of nighttime lighting similar to those analyzed in the FEIR. Therefore, implementation of the Modified Project would not introduce new nighttime lighting or create more severe nighttime lighting impacts than those analyzed in the FEIR.

The Modified Project does not propose a change in use, an increase in density, or a change in the extent of development as analyzed in the FEIR. The Modified Project does not propose substantial visual

changes beyond those analyzed in the FEIR or require major revisions to the FEIR. Therefore, the Modified Project would not involve new significant aesthetic impacts or more severe aesthetic impacts than those previously identified and analyzed in the FEIR. No additional analysis of Aesthetics is required.

EIR Mitigation Measures - Aesthetics, Light and Glare

MM 3.8-A.1 Final project design and landscape plan shall undergo design review by the County Department of Planning and Building Services and/or the County Planning Commission to ensure consistency with the design guidelines adopted for this project. The final project shall be revised, if requested, to comply with the County's review recommendations.

MM 3.8-A.2 Landscaping will be mature within 15 years of initial project construction (Phase 1). Mature means that perimeter trees shall be at least 20 feet tall. The final landscape plan shall include tree landscaping along the north and east sides of the site using species that fully screen views from the east and screens at least half of the buildings on the north side. The plan shall include specifications for planting, irrigating, fertilizing, and replacing dead trees so that the landscaping will be mature within 15 years.

MM 3.8-F.1 The final design shall include a lighting plan that minimizes light escape from the site. The final plan shall become part of the CC&Rs for the Homeowners Association. This plan shall include the following:

1. *Light shielding is required.* Except as otherwise, exempt, all outdoor lighting fixtures shall be constructed with full shielding. Shielding shall prevent the light source from being visible to adjacent residential properties.
2. *Minimum/Maximum Level of Illumination*. The minimum and maximum levels of illumination permitted are listed below. A photometric study listing the number type, height, and level of illumination of all outdoor lighting fixtures shall be required prior to issuance of a building permit or site improvement plans to ensure compliance with these provisions.
    a. Minimum security lighting for sidewalks, walkways, parking areas, and similar areas shall be 1.0 foot-candles, measured at ground level, not to exceed 4.0 foot-candles on average.
    b. In order to minimize light trespass on abutting property, illumination measured on the property line of a subject parcel shall not exceed 0.5 foot-candles, measured on a vertical plane along the property line.
    c. Building-mounted decorative or security lights shall not exceed 5.0 foot-candles, measured a distance of five feet from the light source. All building lighting shall be reviewed and authorized by Mendocino County prior to the initiation of lighting installation.
3. *Maximum Height of Outdoor Light Fixtures.* The maximum height of freestanding outdoor light fixtures for multi-family residential development and non-residential development abutting a single-family residential zoning district or use shall be 20 feet. Otherwise, the maximum height for freestanding outdoor light fixtures shall be 25 feet.
4. *Type of illumination.* All outdoor lighting fixtures shall be energy efficient. Energy efficient lights include all high-intensity discharge lamps (mercury vapor, high-pressure sodium, low-pressure sodium, and metal halide). The concentrated and/or exclusive use of either low-pressure sodium or metal halide lighting is prohibited.
5. *Hours of illumination.* Automatic timing devices shall be required for all outdoor light fixtures on multi-family residential and no-residential development (e.g., parks) with off

hours (exterior lights turned off) between 11:00 p.m. and 6:00 a.m. Exceptions are that outdoor lights may remain on in conjunction with the hours of operation of the corresponding use, for security purposes, or to illuminate walkways, roadways, equipment yards, and parking lots.

6. *Prohibited Lighting*. The following outdoor light fixtures shall be prohibited as specified below.
    a. Lighting of parks for active nighttime recreation.
    b. Up-lighting/back-lit canopies or awnings.
    c. The concentrated and/or exclusive use of either low-pressure sodium or metal halide lighting.
    d. Neon tubing or band lighting along building structures.
    e. Searchlights.
    f. Flashing lights.
    g. Illumination of entire buildings. Building illumination shall be limited to security lighting and lighting of architectural features authorized by the designated Approving Authority in conjunction with required development permit(s).
    h. Roof-mounted lights except for security purposes with motion detection and full shielding so that the glare of the light source is not visible from any public right-of-way.

6.10 Utilities and Service Systems (FEIR, Chapter 3.9)

The FEIR determined that the project would contribute to the need for the Willow County Water District (WCWD) to replace and expand an existing water storage tank located on Fircrest Drive. The FEIR indicated that the storage tank project was underway and included MM 3.9-H.1 requiring the developer to pay a capital improvement fee to WCWD to fund the project's share of the expanded water storage tank. The mitigation would reduce the impact to a less than significant level. The FEIR identified the proposed installation of a water line connecting the existing water main in South State Street with the water main in Oak Knoll Road which would provide a more reliable looped water system for the surrounding area as well as the project site.

A Water Supply Verification for the Modified Project prepared for WCWD (Appendix I; *Bella Vista Development - Water Supply Verification;* Luhdorff & Scalmanini; 09/09/21) found that the District currently has adequate water storage capacity to provide for operational storage, fire safety, and emergency storage.

The FEIR determined that the project would increase the demands for water by approximately 100,000 gallons of water per day, but it would not result in a need for new water entitlements. The WCWD approved a "will serve" letter for the project (dated June 7, 2005) indicating that it will supply water to a 210-unit subdivision on the project site. WCWD's conclusions regarding the adequacy of water supplies were confirmed by the State Department of Health Services in 2007.

The WCWD provided an updated "will serve" letter stating that it can and will supply water for the Modified Project (Appendix B; *09/14/21 letter from J. Walker; Willow County Water District*). The updated "will serve" letter was issued based on a Water Supply Verification for the project that was prepared for WCWD (Appendix I; *Bella Vista Development - Water Supply Verification*). The *Water Supply Verification* concluded that, even with water supply reductions such as those implemented in 2021 due to the drought, WCWD has sufficient water supply to serve the Modified Project. Therefore, implementation of the

Modified Project would not introduce new water demand impacts or create more severe impacts that would prevent WCWD from providing sufficient water supplies beyond those analyzed in the FEIR.

The FEIR determined that the project would have a less than significant impact on the Ukiah Valley Sanitation District (UVSD) treatment and disposal system. The UVSD had issued a will-serve letter to the project and no mitigation was required beyond the payment of UVSD connection fees. The UVSD issued an updated "Capacity to Serve" letter for the Modified Project (Appendix J; *UVSD Capacity to Serve Sewer for Bella Vista Subdivision;* 03/11/21). Implementation of the Modified Project would not introduce new wastewater treatment capacity impacts or create more severe impacts than those analyzed in the FEIR.

The applicable natural gas, electrical power, and telecommunications providers would serve the Modified Project, similar to the project analyzed in the FEIR. Therefore, implementation of the Modified Project would not result in the need for relocation or construction of new or expanded water, wastewater treatment or stormwater drainage, electric power, natural gas, or telecommunications facilities or create more severe impacts than those analyzed in the FEIR.

The FEIR indicated that the Ukiah Valley Transfer Station had a permitted capacity of 400 tons per day, but currently received an average of 120 to 130 tons of solid waste per day. The amount of household waste generated by the project was estimated to represent an approximately 0.7% increase in the average that was handled at the Ukiah Valley Transfer Station. The projects impact on solid waste facilities was determined to be less than significant. Implementation of the Modified Project would not increase the amount of solid waste entering the waste stream or create more severe impacts than those analyzed in the FEIR.

The FEIR indicated that the project and other new development in the project vicinity would be required to comply with applicable, federal, State, and local regulations related to solid waste and future development would not impede the ability of the Ukiah Valley Transfer Station to meet waste diversion requirements or violate other applicable regulations related to solid waste and no impact would occur. Implementation of the Modified Project would not introduce new solid waste impacts or create more severe impacts beyond those analyzed in the FEIR.

The Modified Project would not change the type or extent of development allowed under the approved project as analyzed in the FEIR. Development of the Modified Project would be in accordance with the mitigation measures identified and analyzed in the FEIR. The Modified Project does not include substantial changes to utilities beyond those analyzed in the FEIR or require major revisions to the FEIR.

Mitigation Measures - Utilities and Service Systems

MM 3.9-H.1 The applicant shall enter into an agreement with the Willow County Water District to pay a capital improvement fee (estimated at $400,000) to fund the project's share of the replacement and expansion of the Fircrest Drive water storage tank.

6.11 Public Services (FEIR, Chapter 3.9)

The FEIR determined that fire protection services for the project would be provided by the Ukiah Valley Fire District (UVFD) and that the project would increase demands on the UVFD but would not require the construction of new facilities. The FEIR further concludes that, if a new fire station is needed in the future, it could be constructed without having significant and unavoidable impacts and no mitigation is required. The Modified Project would place similar demands on the UVFD as the approved project. Therefore, implementation of the Modified Project would not introduce new fire protection service impacts or create more severe fire protection service impacts than those analyzed in the FEIR.

The FEIR concluded that the addition of 197 new residential units would increase the demand for police response from the County Sheriff's Office and from the Ukiah Police Department if mutual aid is required. The FEIR concluded that this impact was less than significant and that the project would not require new police facilities or the expansion of existing police facilities and police service impacts would be less than significant. The FEIR identified MM 3.9-C.1 which required review of the final project design by the Sheriff's Office to ensure adequate security measures are incorporated. The Modified Project would not result in an increase in demand for police protection services beyond that previously analyzed in the FEIR.

The FEIR determined that the project, at buildout, would generate approximately 85 new school-aged students, most of whom would attend schools within the Ukiah Unified School District. The FEIR indicates that there is sufficient excess capacity and new school facilities would not be needed to accommodate project-generated students. The FEIR determined that school service impacts were determined to be less than significant. The Modified Project has fewer residences than the approved project and 29 of those residences are age-restricted, thus the impact of the Modified Project on schools would likely be less than that of the approved project. Therefore, implementation of the proposed project would not introduce new school service impacts or create more severe school service impacts than those analyzed in the FEIR. No additional analysis is required.

The FEIR determined that the project, plus other potential development would increase demands on the Emergency Medical Service (EMS) system in the Ukiah Valley and that, absent funding solutions to ensure the continuation and growth of a quality EMS system, the project could have a potentially significant impact on the EMS system. MM 3.9-F.1 was identified to address short-term funding shortfalls. The FEIR indicates the mitigation reduces the impact to a less than significant level. The Modified Project would not increase demands on the EMS system beyond those evaluated in the FEIR for the approved project. It would not introduce new impacts or create more impacts to EMS system than those analyzed in the FEIR. No additional analysis is required.

The Modified Project does not change or intensify the land use analyzed in the FEIR. Development of the Modified Project would be in subject to the mitigation measures identified in the FEIR and the approved MMRP. The Modified Project does not pose substantial public service impacts beyond those analyzed in the FEIR or require major revisions to the FEIR. Therefore, the proposed project would not involve new significant or more severe public service impacts than those previously identified and analyzed in the FEIR. No additional analysis is required.

Mitigation Measures - Public Services

MM 3.9-C.1 The final project design shall be reviewed by the Sheriff's Office to determine if it provides adequate access, security lighting, and other factors affecting police response. The final map shall incorporate security measures required by the Sheriff's Office.

MM 3.9-F.1 If the County has not adopted additional funding for the EMS system at the time of approval of the Development Agreement, then the applicant shall agree within the Development Agreement to pay any fees that the County adopts for EMS funding prior to and/or within five years of approval of the Development Agreement.

6.12 Recreation (FEIR, Chapter 3.9)

The approved project includes a 1.4-acre park near the main entrance that would be open to the public. The park would have open areas and landscaping for passive recreation activities and small gatherings. In addition, a 0.9-acre park located in the interior of the site would provide open space and seating areas. The FEIR found that the proposed facilities do not meet the active recreational needs of the new residents and that increased use of existing parks and recreation facilities could lead to overuse and deterioration of these

facilities which is a potentially significant impact. The FEIR includes MM 3.9-M.1 and MM 3.9-M.2 which require inclusion of playground equipment and payment of a County park "in-lieu fee" which would reduce the impacts on recreation facilities to a less than significant level.

The Modified Project includes a revised layout for on-site recreation facilities, however it would be subject to the Mitigation Measures identified in the FEIR and the adopted MMRP. The Modified Project does not include a change in use or an increase in residential densities that could increase demands and result in deterioration of parks and recreation facilities. Therefore, implementation of the Modified Project would not introduce new impacts to park or recreational facilities or create more impacts than those analyzed in the FEIR. The FEIR concluded that the project's increased demand on recreation facilities would not have an adverse physical effect on the environment and no impacts would occur.

The Modified Project does not include a change in use or increase in development intensity that potentially could result in a significant increase in recreational facility use or demand that would necessitate the need for new or expanded facilities not previously contemplated in the FEIR. Therefore, implementation of the Modified Project would not introduce new impacts or create more impacts than those analyzed in the FEIR.

The Modified Project would not increase demands for recreational facilities beyond that analyzed in the FEIR. Development of the Modified Project would be in accordance with the Mitigation Measures identified in the FEIR and incorporated into the MMRP. The Modified Project does not propose substantial development changes beyond those analyzed in the FEIR or require major revisions to the FEIR. It would not involve new significant or more severe recreation impacts than those previously identified and analyzed in the FEIR.

The Modified Project does not propose changes in land use or development intensity that could potentially result in an increase in park demand not previously contemplated in the FEIR. This precludes the potential for the proposed project to introduce new or more severe impacts than those evaluated in the FEIR. Therefore, implementation of the proposed project would not introduce new park service impacts or create more severe park service impacts than those analyzed in the FEIR.

As noted below, MM 3.9-M.2 allows the developer to pay a "park in lieu fee" to address recreation impacts if such a fee was established by 2012. It is recommended that this mitigation be revised to eliminate the reference to payment of in lieu fees as the County has not established a park in lieu fee program. Additional text is incorporated into MM 3.9-M.2 to ensure that the playing area within the proposed Neighborhood Park is of a sufficient size and dimensions for use as a youth soccer field. The requirement to notify future homebuyers that the park may be developed with an active playfield is eliminated because the Modified Project includes development of the Neighborhood Park in the first phase of the project. The revisions to MM 3.9-M.2 do not reduce the effectiveness of the mitigation measure in offsetting impacts identified in the FEIR. As noted above, the impacts of the Modified Project on recreation are similar to those of the project analyzed in the FEIR and, in fact, elimination of the option to pay an in lieu park fee ensures that recreational facilities will be developed onsite in the Modified Project.

Mitigation Measures - Recreation

MM 3.9-M.1 Construct and maintain a "tot lot" with playground equipment on one of the two project parks. The tot lot will be maintained by the Homeowner's Association.

MM 3.9-M.2 ~~The project applicant will agree to pay the County's park in-lieu fee when the County adopts the fee program. If the County has not adopted such a fee by 2012, then the applicant will be required to construct the soccer field or ballfields. The applicant shall notify in writing all future homebuyers on the project that the park may be developed with an active playfield at some point in the future.~~ The Neighborhood Park and the contours of the detention basin shall be modified to establish suitable terrain for a multi-purpose playing field that provides a minimum of 100' x 200' of level playing area.

6.13 Hazards and Hazardous Materials (FEIR, Chapter 3.9)

The FEIR determined the residential uses proposed in the project would not involve routine use, storage, transport, or disposal of the types or amounts of materials considered hazardous. Typical residential uses would consist of commonly used household cleaners, pesticides, solvents and petrochemicals. However, the use would not occur in significant amounts and no impacts are anticipated. The Modified Project has the same uses as those evaluated in the FEIR and would be anticipated to also result in no impacts related to the use, storage, transport or disposal of hazardous materials.

The FEIR indicates that a Phase I Environmental Site Assessment was prepared for the project. The report describes potential hazards associated with former fuel storage facilities on the site, old septic systems and unused water wells. The Phase I Environmental Site Assessment contains recommendations to address potential toxic materials on the site. The FEIR identifies the risk of exposure to toxic materials as a potentially significant impact that, with implementation of MM 3.9-R.1, would be reduced to a less than significant level. The Modified Project has the same uses as those evaluated in the FEIR and would be anticipated to have the same level of impact.

The FEIR concludes that, because the project would not include the use, transport, or storage of hazardous materials, there would not be a release of such material near a school. Therefore, the FEIR determined no impact would occur. The Modified Project would not introduce new impacts or create more severe impacts than those analyzed in the FEIR.

The FEIR indicates that the project site is located in an area that is designated Zone C, "Common Traffic Pattern" by the Mendocino County Airport Comprehensive Land Use Plan (CLUP) which addresses airport safety and viability as well as community safety and compatibility. The CLUP allows residential development up to 15 units per acre in this zone and determined that residential uses would not face significant hazards from aircraft use at the airport. The impact was deemed less than significant in the FEIR and no mitigation was required.

An updated CLUP was adopted in May 2021 ("UKIALUCP"). As shown on Exhibit 4 - Airport Combining Zones, the UKIALUCP designates a sliver of land adjacent to State Street (where the Neighborhood Park is situated in the Modified Project) as Zone 2 "Inner Approach/Departure Zone." To the west of that, a swath of the project site is designated Zone 3 "Inner Turning Zone"/Urban Overlay, and to the west of that, the site is designated Zone 6 "Traffic Pattern Zone." The Risk Level in Zone 2 is high. In Zone 3, it is moderate to high. In Zone 6, it is low.

On December 16, 2021, the Airport Land Use Commission evaluated the consistency of the Modified Project with the UKIALUCP. Policy 2.3.5(b) of the UKIALUCP addresses the ALUC's review of revisions to previously authorized projects and identifies the following types of changes that could raise questions as to the validity of earlier findings of consistency:

(1) For residential uses, any increase in the number of dwelling units to a level exceeding the criteria set forth in this UKIALUCP unless the increase is a development by right. The Modified Project proposes to decrease the number of units from 197 units in the previously approved project to 171 units.

(2) Any increase in the height of structures or other design features such that the height limits established herein would be exceeded or exceeded by a greater amount. The Modified Project would have all one- and two-story residences. The previously approved project had residences that ranged from one to three stories in height.

(3) Major site design changes (such as incorporation of clustering or modifications to the configuration of open land areas proposed for the site) if site design was a factor in the initial review of the project. The Modified Project incorporates lands along the South State Street frontage of the site into the

project. This frontage area was previously not a part of the project. The Modified Project identifies two large parcels along the frontage: Parcel A (68,219 SF) and Parcel B (86,549 SF). Under the Modified Project, no development is proposed on Parcel A. Parcel B would be developed with a Neighborhood Park that would also function as a stormwater detention basin. This use would comply with both the sitewide and single-acre Intensity limitations.

(4) Any new design features that would create visual hazards (e.g., certain types of lights, sources of glare, and sources of dust, steam, or smoke). The Modified Project does not include features that would create visual hazards.

(5) Any new equipment or features that would create electronic hazards or cause interference with aircraft communications or navigation. The Modified Project does not include new equipment or features that would create electronic hazards or interference with aircraft communications or navigation.

(6) Addition of features that could attract wildlife that is potentially hazardous to aircraft operations. The Modified Project does not include new features that could attract wildlife that is potentially hazardous to aircraft operations. The ALUC considered the possibility of the detention basin attracting birds and determined that the facility would only hold standing water for short periods of time during and following rain events.

The ALUC determined that the Modified Project is consistent with the UKIALUCP based on the purpose and intent of the Airport Compatibility Zones 2, 3, and 6, as well as the information presented to the ALUC. Per the recommendation of the ALUC, a condition will be added to the project approvals requiring recordation of an avigation easement on all parcels located in zones 2 and 3.

The FEIR indicated that the project site, adjacent to South State Street and near Highway 101 ramps, has good access for emergency response and evacuation. The FEIR notes that the project's street system extends to Oak Knoll Road which would provide an additional emergency response and evacuation route. The FEIR concluded that the project's impact on emergency response and evacuation is less than significant and no mitigation is required. When the project was approved by the County Board of Supervisors, the internal street connection to Oak Knoll Road was eliminated in lieu of a requirement that all of the residences have automatic fire sprinklers. The Modified Project includes enhanced access to South State Street by relocating the secondary access to the south end of the site (instead of utilizing Gobalet Lane). The primary access would be through a new roundabout aligned with the Plant Road intersection, similar to the site access for the approved project. Implementation of the Modified Project would not introduce new impacts or create more severe impacts than those analyzed in the FEIR.

The Modified Project would not change the type or extent of development analyzed in the FEIR. Applicable mitigation measures previously identified in the FEIR will be required as set forth in the MMRP and no considerably different mitigation measures that may substantially reduce impacts have been identified or rejected. Development of the Modified Project does not pose substantial hazards beyond those analyzed in the FEIR or require major revisions to the FEIR.

Mitigation Measures - Hazards and Hazardous Materials

MM 3.9-R.1 All potential toxic wastes and materials shall be removed and/or remediated prior to site grading. The applicant shall do the following as recommended in the Phase I Environmental Site Assessment:

- Abandon any inoperable water supply wells on the site following all the requirements of the Mendocino County Division of Environmental Health.
- Collect soil samples in the area of the former underground storage tank and the aboveground fuel storage tank. The soil samples shall be tested for Total Petroleum Hydrocarbons (as gasoline) and the constituents benzene, toluene, ethylbenzene,

xylenes, fuel oxygenates, lead scavengers, and total lead. Results of the testing shall be provided to the Mendocino County Division of Environmental Health. If the Division determines that additional testing or remediation is required, the applicant shall fulfill all County requirements.

- If volatile organic compounds are discovered on the site, a human health risk assessment will be performed per requirements of the County Division of Environmental Health. That assessment will identify measures needed to ensure that workers and future residents are not exposed to County- and State-defined harmful levels of these compounds.
- Dispose of any waste oil, lubricants, paints, or other liquids in accordance with all applicable regulatory requirements.
- Investigate the fuel source for the prune dryer that formerly was located on the west side of the site to determine its fuel sources. If it was gasoline, then conduct soil tests at that site as describe above.
- Assess whether the workshop/storage building has the potential for lead paint or asbestos. If so, then demolition shall follow all requirements established by the Mendocino County Division of Environmental Health.

6.14 Wildfire (FEIR, Chapter 3.9)

The FEIR determined that the project site has good access for emergency response and evacuation due to its adjacency to South State Street and proximity to US 101. The FEIR found that the project's impact on emergency response and evacuation plans was less than significant and no mitigation was required. The Modified Project is on the same site and has a lower density and intensity of development than the project analyzed in the FEIR. Therefore, implementation of the Modified Project would not introduce new impacts or create more severe impacts than those analyzed in the FEIR.

The FEIR identified the portion of the project site on the hillsides to the west of the area to be developed as a high fire hazard area. While the project evaluated in the FEIR did not encroach upon the high fire hazard area, the FEIR identified its adjacency as a potentially significant fire risk. With implementation of MM 3.9-O.1 which requires the project to be designed and constructed to comply with Ukiah Valley Fire District requirements, the FEIR concluded that impacts related to wildfires would be reduced to a less than significant level. The Modified Project is on the same site and has a lower density and intensity of development than the project analyzed in the FEIR. The Modified Project would be required to implement MM 3.9-O.1 thus lowering the risk of loss, death, or injury because of wildfire. Therefore, implementation of the Modified Project would not introduce new impacts or create more severe impacts than those analyzed in the FEIR.

The FEIR determined that emergency access to the site is sufficient and that the project would not require emergency water sources because sufficient water supplies would be provided by WCWD. New electrical power and other utility lines would be installed in accordance with required codes and utility regulations. Therefore, the Modified Project would not increase fire risk due to installation or maintenance of associated infrastructure and impacts would be less than significant.

The Modified Project does not include a change in the type or increase in the intensity of development on the site as analyzed in the FEIR. Applicable mitigation measures previously identified in the FEIR will be required as set forth in the MMRP and no considerably different mitigation measures that may substantially reduce impacts have been identified or rejected. The Modified Project would not involve new significant wildfire hazard impacts and no additional analysis is needed.

Mitigation Measures - Wildfires

MM 3.9-O.1 The project shall be designed and constructed to minimize risk of wildfire destroying residences. The Ukiah Valley Fire District shall review project plans and determine in writing that adequate access, emergency response, and fire flow are available, and that the project complies with the most current state requirements for development in the wildland/urban interface. Final project design shall conform with any changes that the District requires.

6.15 Land Use and Planning (FEIR, Chapter 3.10)

The FEIR determined that the project would not create any type of barrier that would physically divide the existing community and there would be no impacts. The Modified Project, similarly, would not divide an established community. It would not introduce new impacts or create more severe impacts that would divide an established community than those analyzed in the FEIR. No additional analysis is required.

Neither the approved project nor the Modified Project would induce population growth beyond that anticipated by the Mendocino County General Plan and the Ukiah Valley Area Plan, both of which designate the project site for residential development. The project would have no impacts related to unplanned population growth.

The project site is currently undeveloped. Neither the approved project nor the Modified Project would result in the displacement of any existing people or housing. The project would have no impacts related to residential displacement.

The Modified Project would not result in unplanned population growth or displacement of existing people or housing. While this impact was not addressed in the FEIR, there is no need for further analysis of impacts relating to population and housing.

The FEIR determined that the conversion of 31 acres of Prime Farmland and two acres of Unique Farmland to residential uses would be a significant and unavoidable adverse impact. There is no mitigation for this impact short of not developing all or part of the site. The FEIR notes that the project site has long been slated for residential development. The Board of Supervisors, when approving the project, adopted a Statement of Overriding Considerations for this impact. The Modified Project would not introduce new impacts or create more severe impacts related to the conversion of Prime Farmland, Unique Farmland, or Farmland of Statewide Importance to non-agricultural uses than those analyzed in the FEIR.

The Modified Project does not change the type or extent of development or propose substantial land use or development changes beyond those analyzed in the FEIR or require major revisions to the FEIR.

Mitigation Measures - Land Use and Planning

None.

LACO
EUREKA • UKIAH • SANTA ROSA
1-800-515-5054 WWW.LACOASSOCIATES.COM

PROJECT	BELLA VISTA ESTATES CIVIL ENGINEERING	BY	MAT	FIGURE 1
CLIENT	GUILLON INC. CONSTRUCTION	DATE	3/13/20	
LOCATION	3000 S STATE STREET, UKIAH	CHECK	KRM	JOB NO. 9100.06
	VICINITY MAP	SCALE	AS SHOWN	

REUSE OF DOCUMENTS: This document and the ideas and design incorporated herein, as an instrument of professional service, is the property of LACO Associates and shall not be reused in whole or part for any other project without Laco Associates express written authorization.

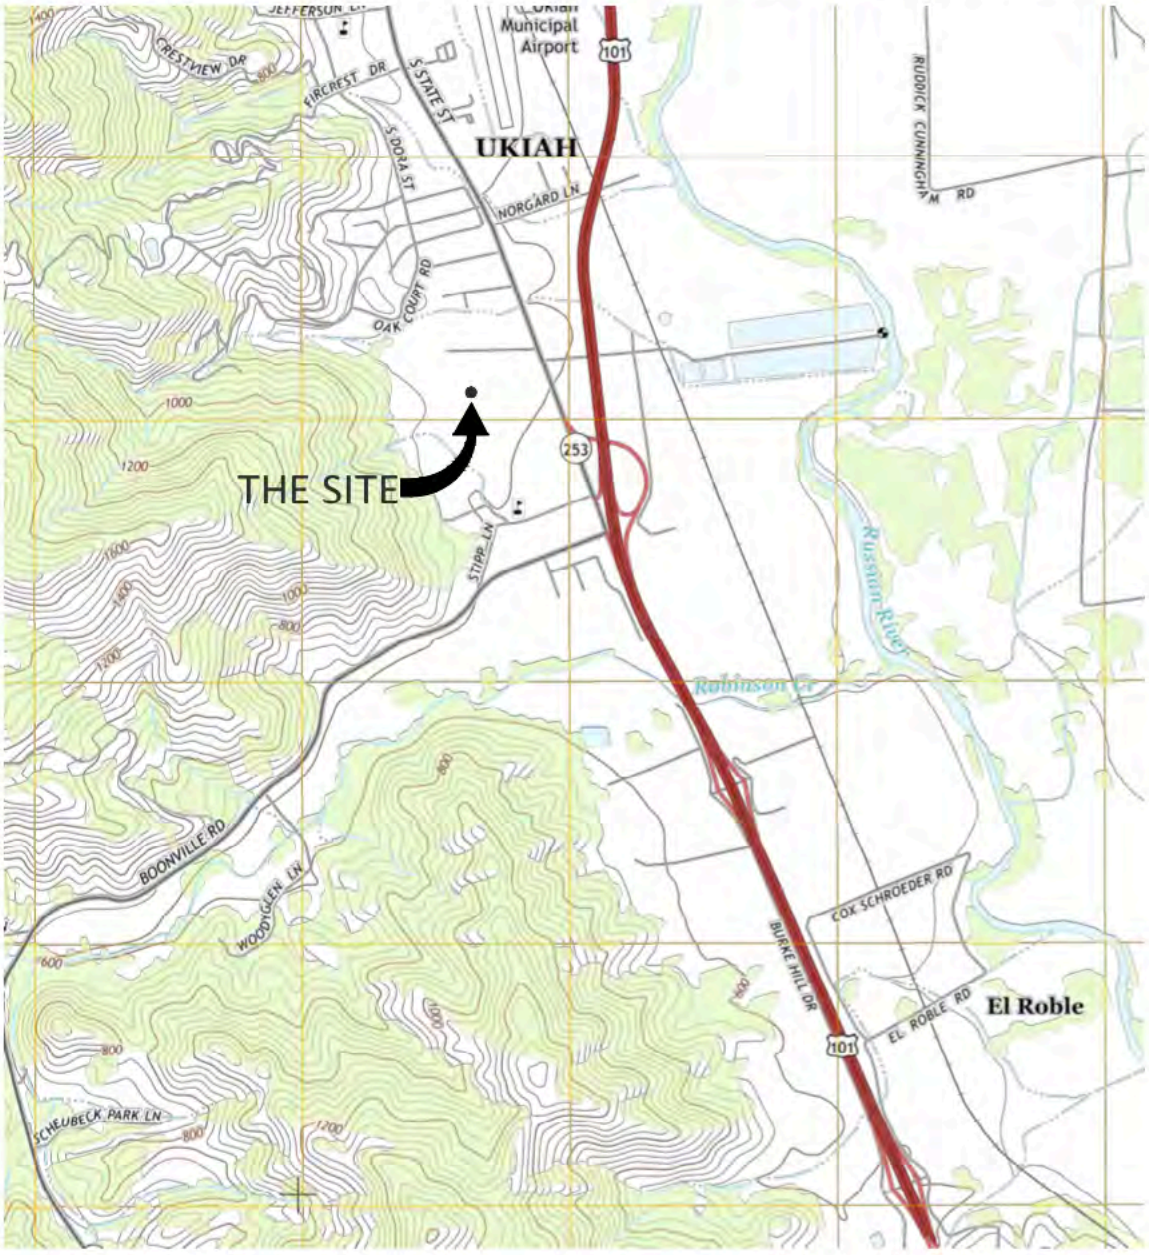

Mar 13,2020-11:27am T:\Cadfiles\9100\9100.06 Bella Vista Estates\dwg\Geotech\ 9100.06 PERMIT SITE PLAN.dwg

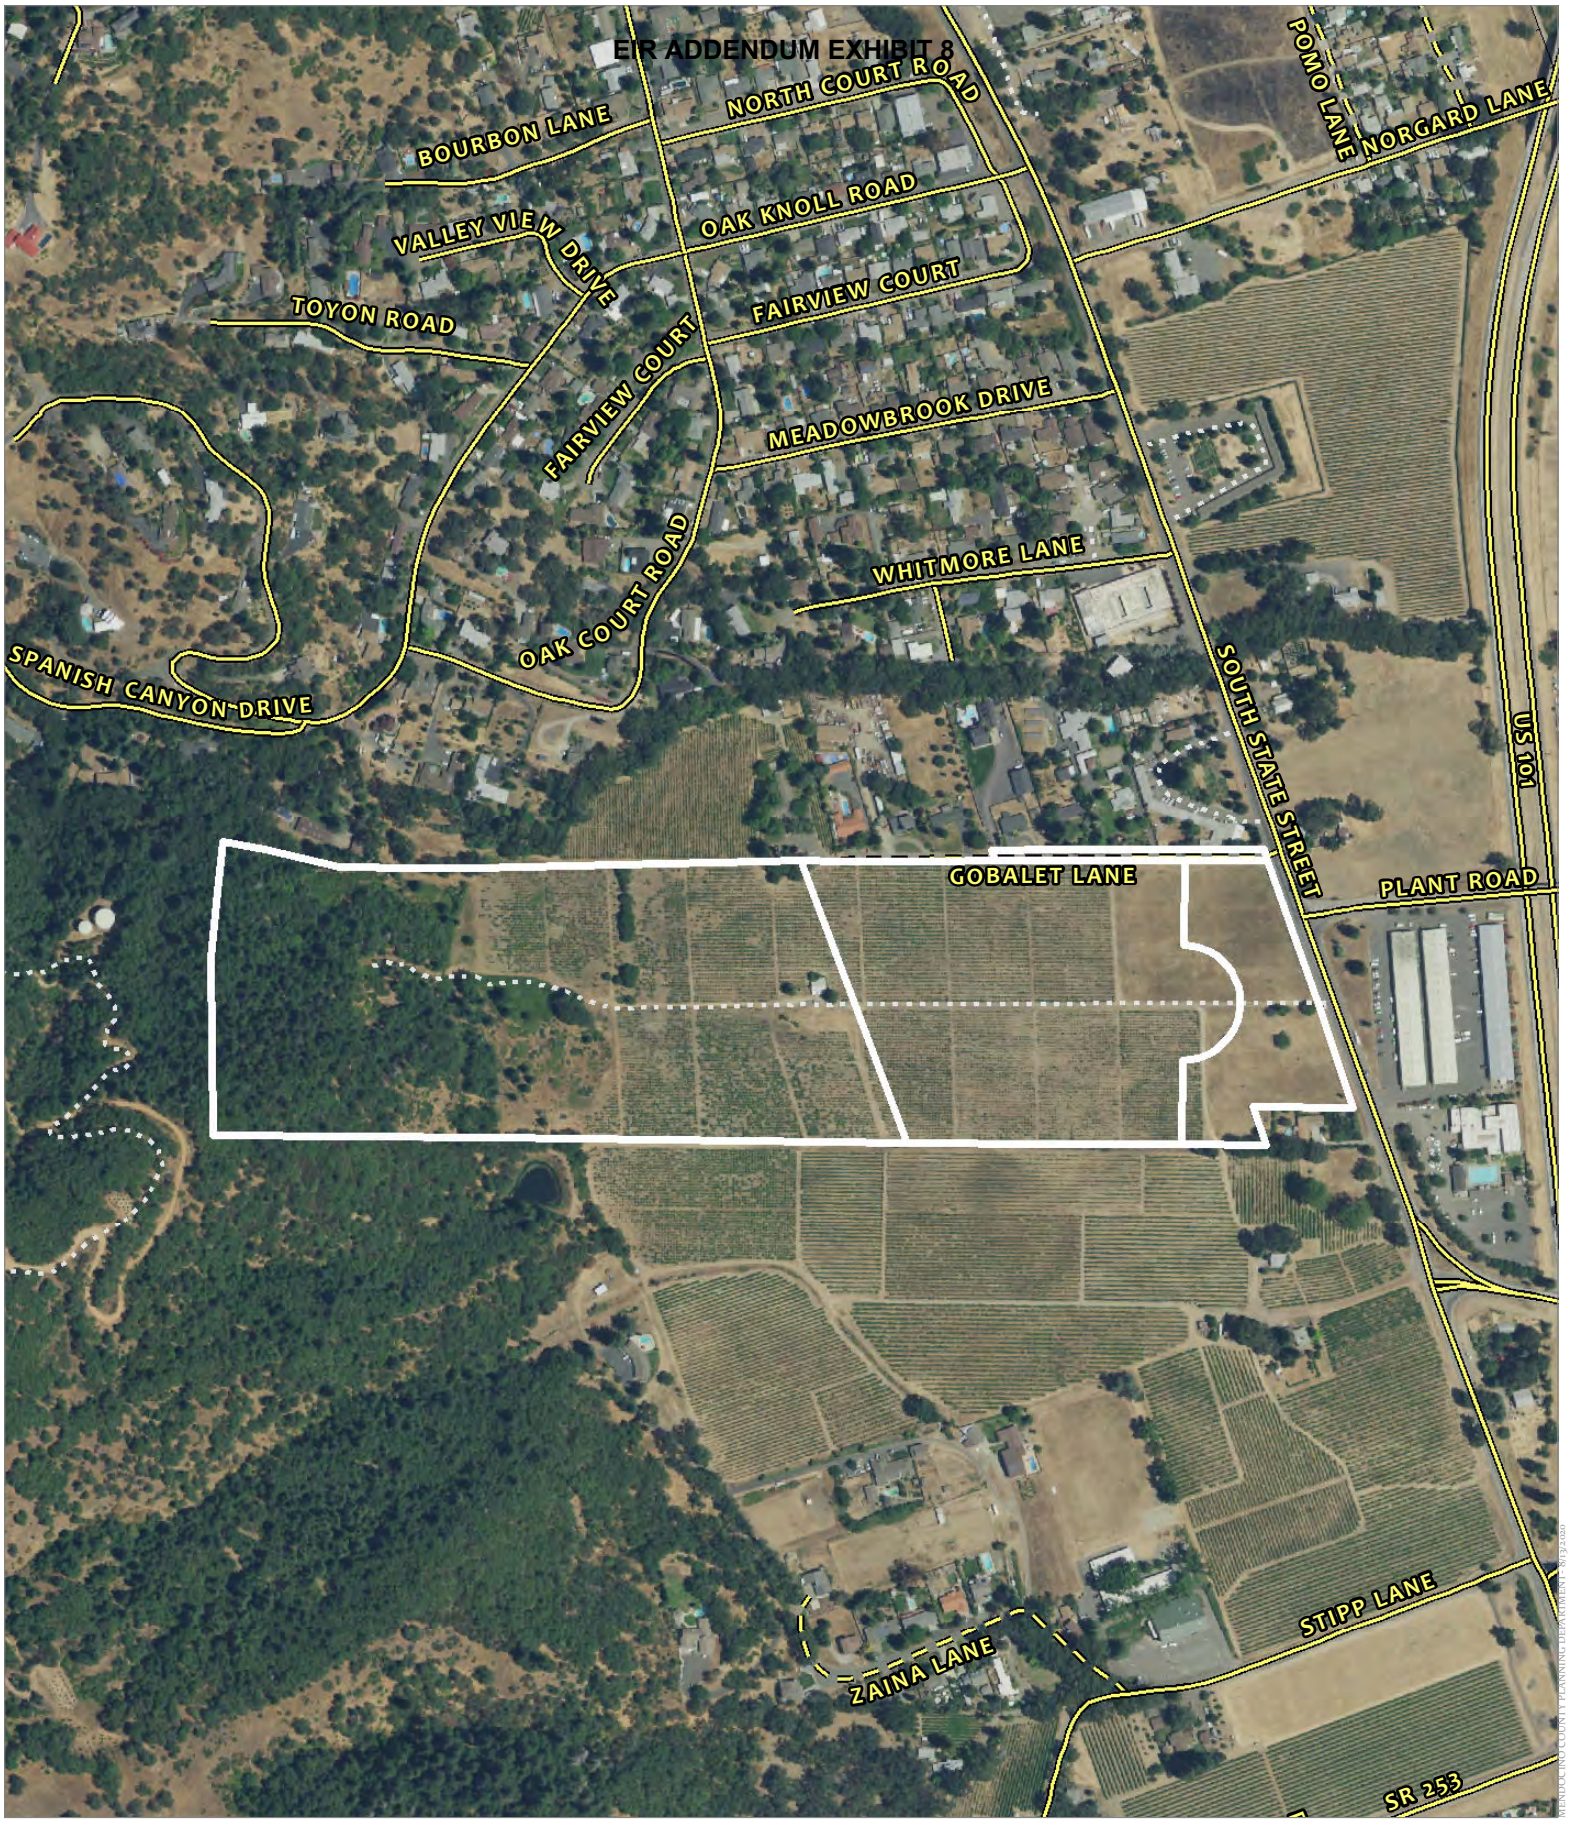

CASE: S 2020-0001
OWNER: Rancho Yokayo LP
APN: 184-110-28, 29, 184-120-01, 21
APLCT: Guillon, Inc.
AGENT: Jake Morley
ADDRESS: 3000 S. State Street, Ukiah

Public Roads
Private Roads
Driveways/Unnamed Roads
Railroads

0 250 500 Feet
0 0.0425 0.085 Miles
1:6,000

SITE LOCATION

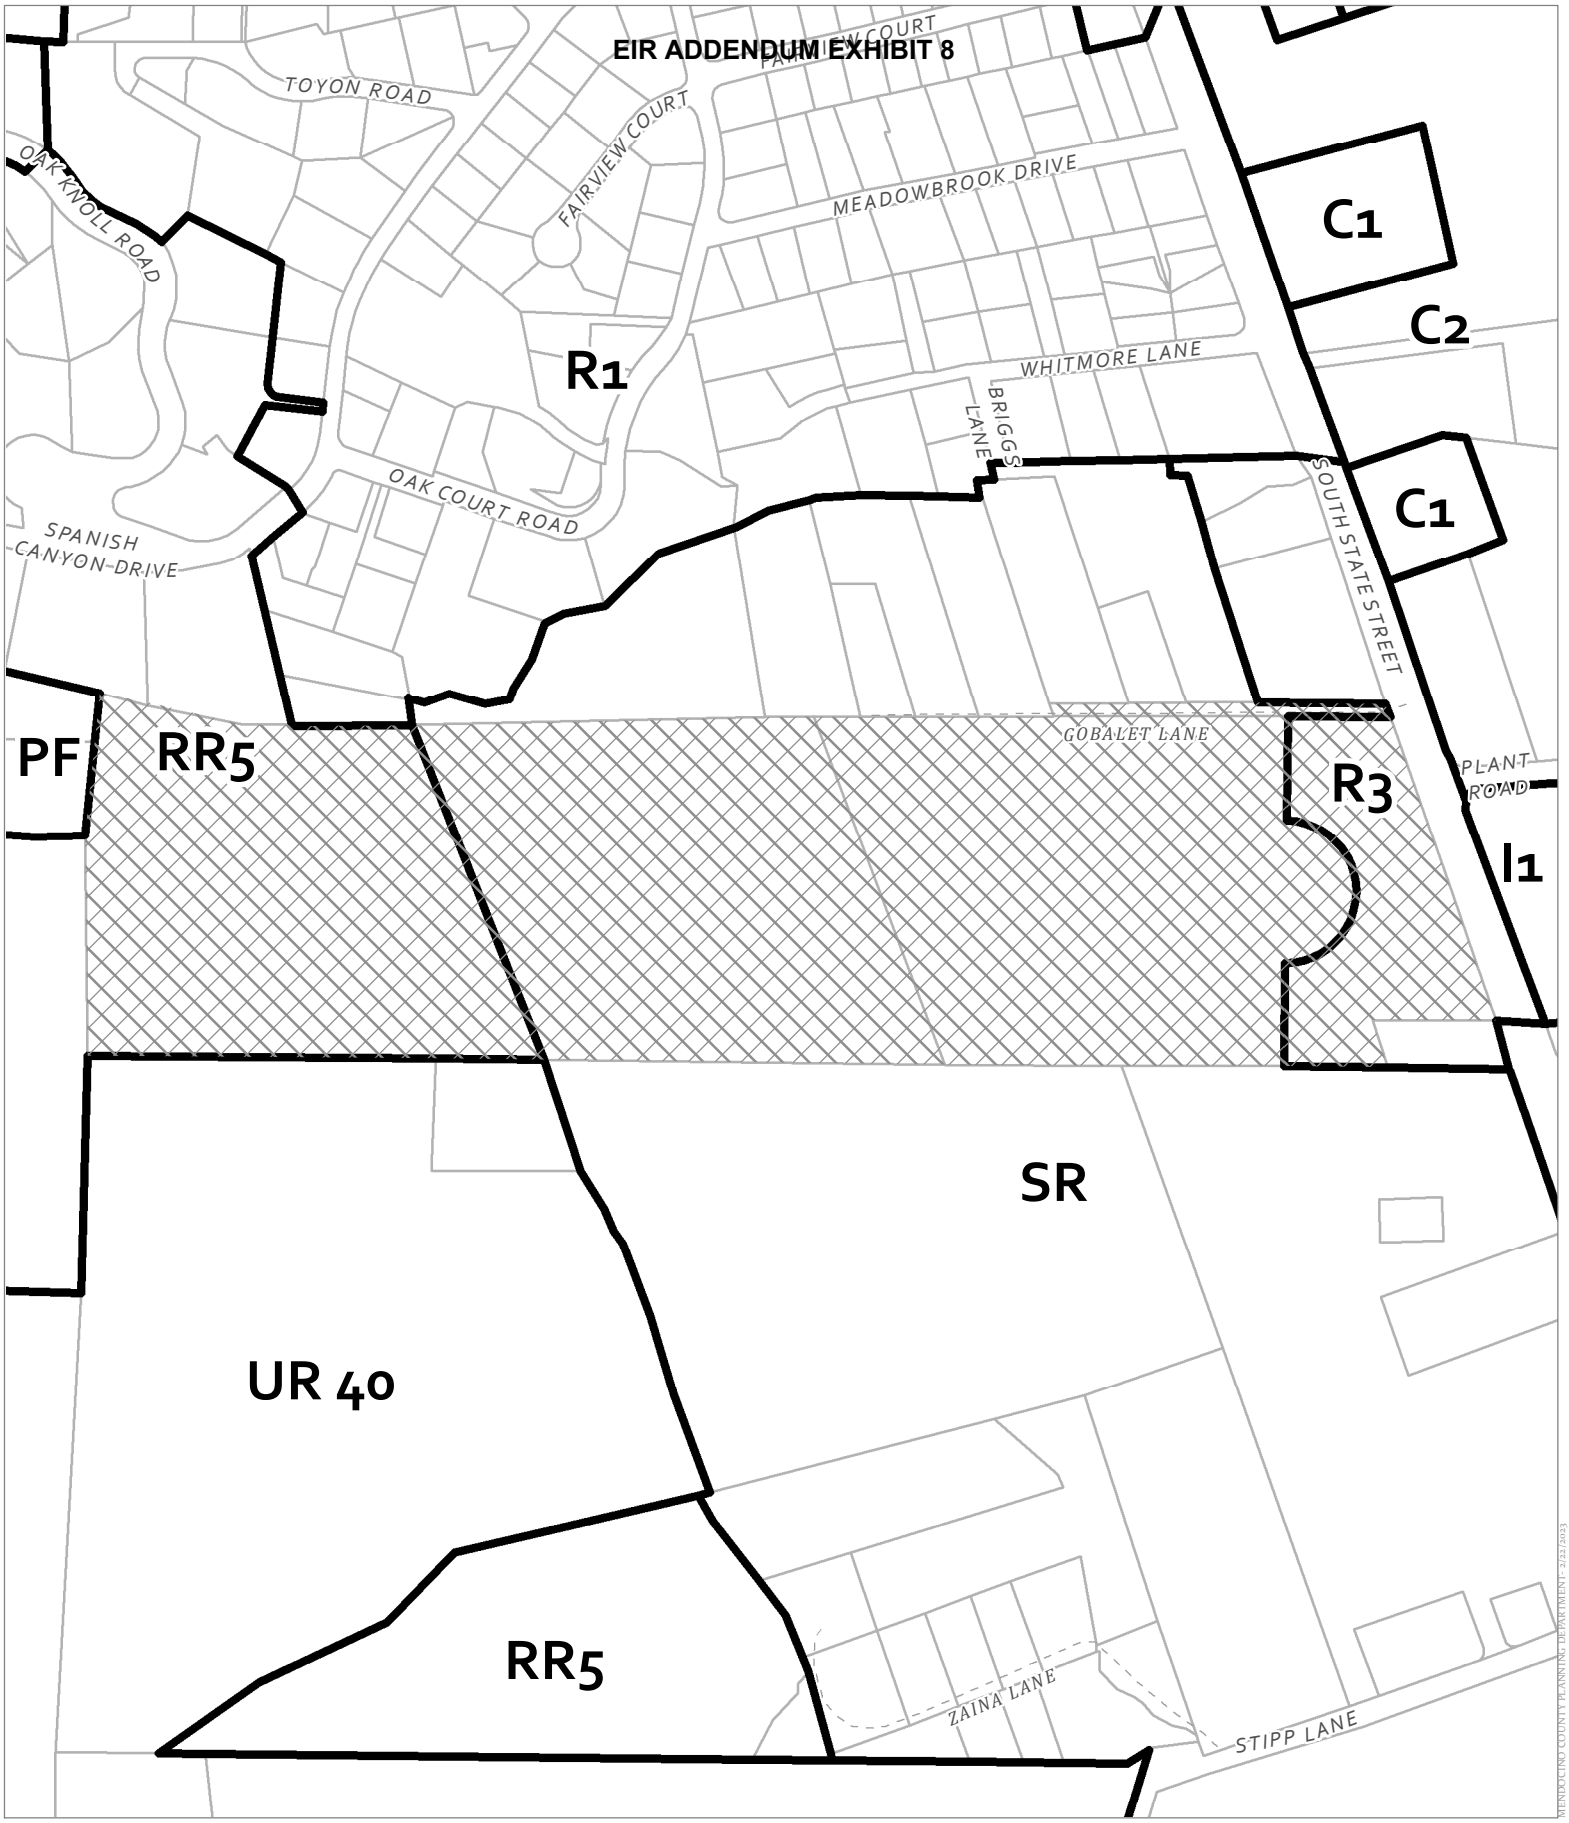

CASE: S 2020-0001
OWNER: Rancho Yokayo LP
APN: 184-110-28, 29, 184-120-01, 21
APLCT: Guillon, Inc.
AGENT: Jake Morley
ADDRESS: 3000 S. State Street, Ukiah

Zoning Districts
Cannabis Prohibition (CP) Districts
Public Roads

0 200 400 Feet
0 0.035 0.07 Miles
1:4,857

ZONING DISPLAY MAP

MENDOCINO COUNTY PLANNING DEPARTMENT - 2/22/2023

Bella Vista Airport Zones

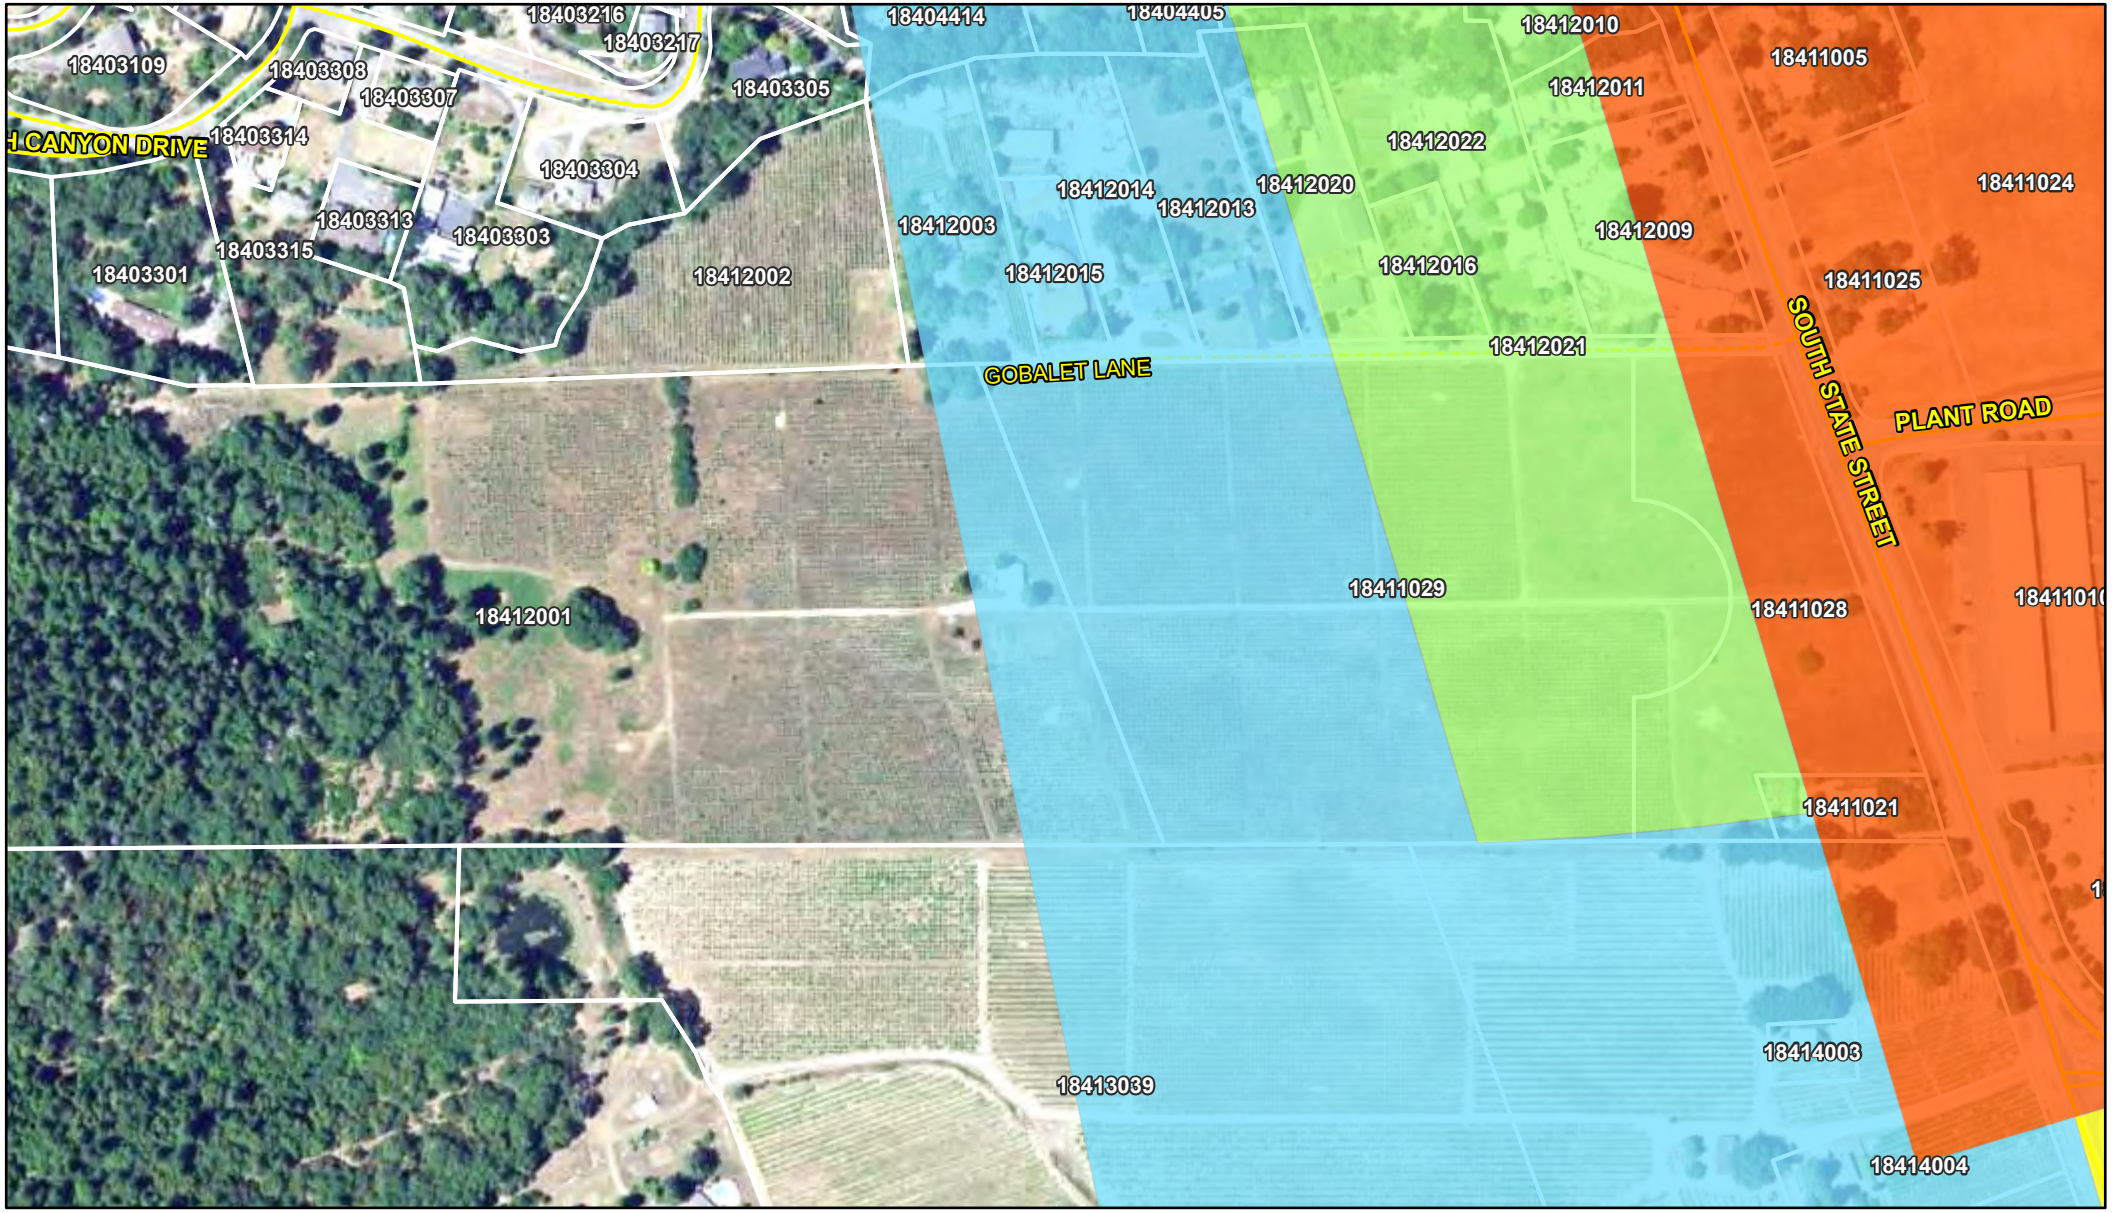

11/5/2021, 8:55:30 AM

Assessor's Parcels

Airport Zones

3

2

4

6

Public Roads

Private Roads

NAIP 2020 Imagery

Red: Band_1

Green: Band_2

Blue: Band_3

1:4,514

0 0.03 0.06 0.12 mi

0 0.05 0.1 0.19 km

Esri Community Maps Contributors, © OpenStreetMap, Microsoft, Esri, HERE, Garmin, SafeGraph, INCREMENT P, METI/NASA, USGS, Bureau of Land Management, EPA, NPS, US Census Bureau, USDA, Sources: Esri, Airbus DS, USGS, NGA, NASA, CGIAR, N Robinson, NCEAS, NLS, OS, NMA,

ArcGIS Web AppBuilder

Esri Community Maps Contributors, © OpenStreetMap, Microsoft, Esri, HERE, Garmin, SafeGraph, INCREMENT P, METI/NASA, USGS, Bureau of Land Management, EPA, NPS, US Census Bureau, USDA |

VESTING TENTATIVE MAP
GARDENS GATE SUBDIVISION

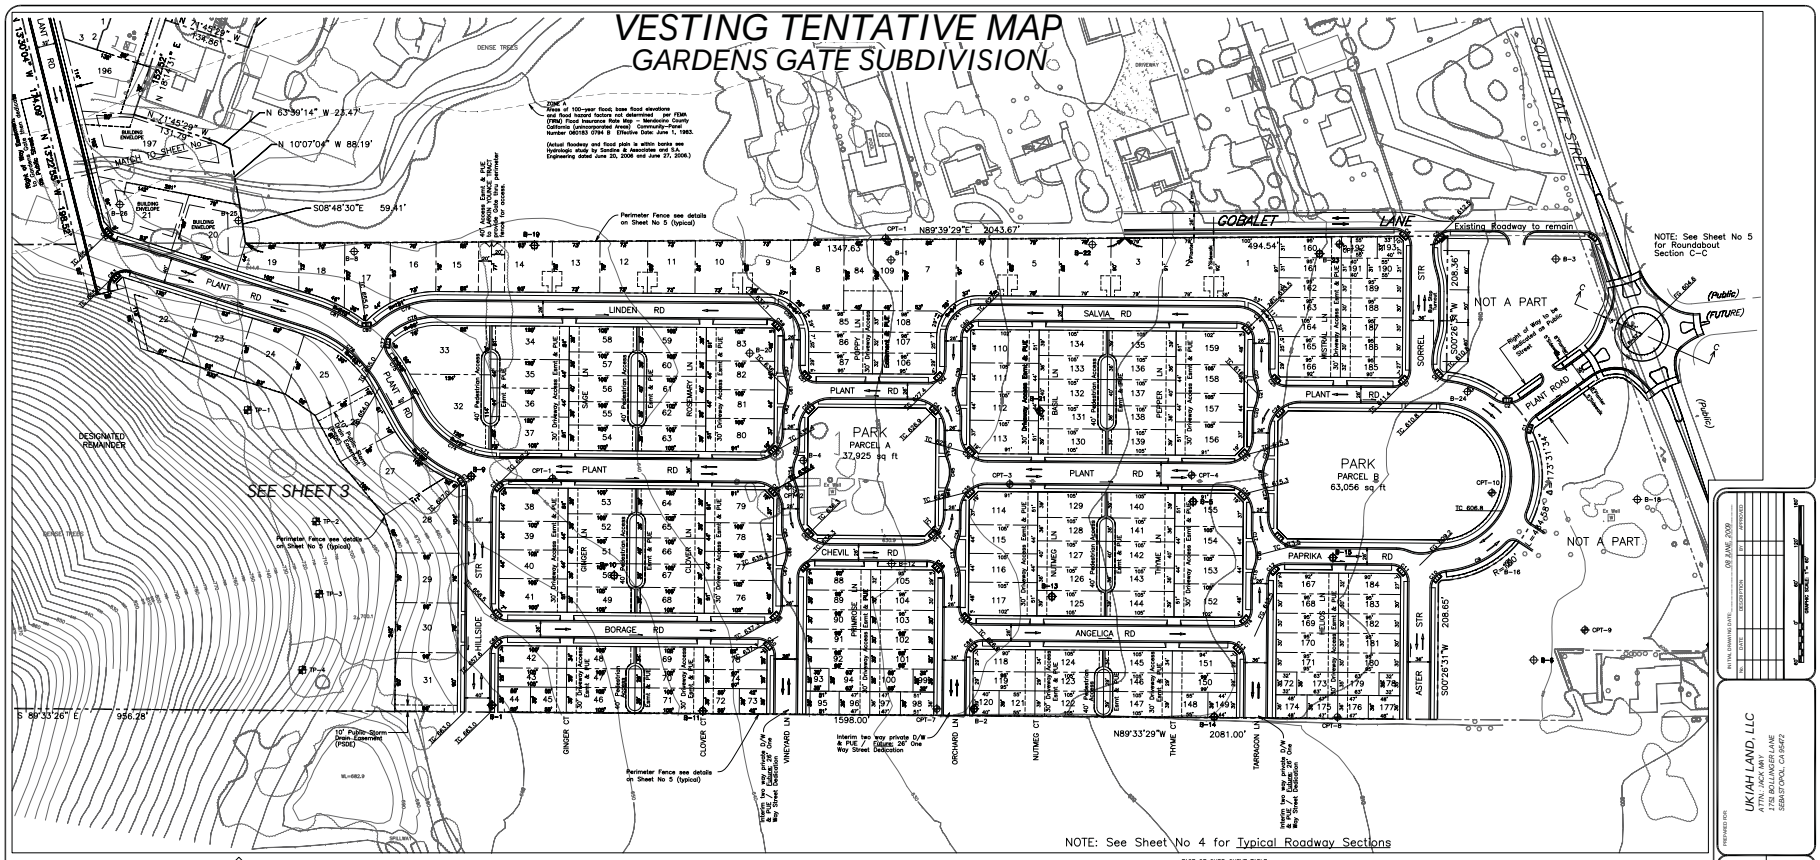

NORTH
Scale: 1" = 80'
GRAPHIC SCALE 1"= 80'

SHEET INDEX

1 EASTERLY SITE PLAN
2 WESTERLY SITE PLAN
3 VESTING TENTATIVE MAP PHASING
4 DETAILS, SECTIONS & MISC.
5 CONCEPTUAL DRAINAGE PLAN
6 ZONING MAP
7 PRELIMINARY HILLSIDE GRADING PLAN

PROJECT INFORMATION

OWNER: Ukiah Land LLC – Jack May
1751 Bollinger Lane
Sebastopol, Ca 95472
1-650-464-6700

AGENT: Ukiah Land LLC – Jack May
1751 Bollinger Lane
Sebastopol, Ca 95472
1-650-464-6700

ENGINEER/ SURVEYOR: DobleThomas and Associates, Inc.
216 West Perkins Street, Suite 201
Ukiah, Ca 95482
707-472-0541 Fax 707-472-0543

PLANNER: LANDMARK PLANNING AND PERMIT SERVICE
Andy Gustavson
2360 Mendocino Ave #A-2280
Santa Rosa, California 95403
707-546-2800 Fax 707-546-2802

TOTAL PROJECT ACREAGE: 46.1 Acres (Includes Designated Remainder (13.1 acres))
ASSESSOR PARCEL NUMBER: 184-120-01, 184-110-29 & 184-033-15
NUMBER OF LOTS

SINGLE FAMILY DETACHED LOTS

10	Hillside Houses	Parcels	22 thru 31
26	Vineyard Houses	Parcels	1 thru 18, 20, 21, 32, 33, 194 thru 197
72	Garden Court Houses	Parcels	34 thru 41, 49 thru 68, 76 thru 83, 110 thru 117, 125 thru 144, 152 thru 159
15	Cottages	Parcels	19, 46, 71, 84, 87, 88, 105, 106, 109, 122, 147, 166, 167, 184 and 185

TOWNHOUSE LOTS

54	Two Unit Structures	Parcels	42 thru 45, 47, 48, 69, 70, 72 thru 75, 85, 86, 89 thru 92, 101 thru 104, 107, 108, 118 thru 121, 123, 124, 145, 146, 148 thru 151, 160 thru 165, 168 thru 171, 180 thru 183, 186 thru 189
20	Four Unit Structures	Parcels	93 thru 100, 172 thru 179, 190 thru 193

TOTAL NUMBER OF LOTS: 197 Total
WATER: Willow County Water District
SEWER: Ukiah Valley Sanitation District

NOTE: Soils Condition: There are no known expansive soils on this site, however a soils report shall be required prior to filing the final map.
Hazardous Materials: There are no known hazardous materials on this site.
All on-site roads shall be (Public).
There shall be no parking in curves at curb returns. Hold parking back 10' from curb return.

FACE OF CURB CURVE TABLE

Curve#	Radius	Curve#	Radius	Curve#	Radius	Curve#	Radius
C1	25.00	C22	15.00	C43	47.00	C64	40.00
C2	25.00	C23	25.00	C44	15.00	C65	51.00
C3	157.00	C24	15.00	C45	15.00	C66	50.00
C4	25.00	C25	25.00	C46	15.00	C67	51.00
C5	25.00	C26	47.00	C47	47.00	C68	25.00
C6	25.00	C27	15.00	C48	15.00	C69	25.00
C7	25.00	C28	15.00	C49	15.00	C70	25.00
C8	11.00	C29	15.00	C50	25.00	C71	25.00
C9	157.00	C30	47.00	C51	25.00	C72	25.00
C10	25.00	C31	25.00	C52	47.00	C73	25.00
C11	25.00	C32	15.00	C53	15.00	C74	138.00
C12	25.00	C33	15.00	C54	15.00	C75	194.00
C13	25.00	C34	15.00	C55	15.00	C76	194.00
C14	25.00	C35	40.00	C56	47.00	C77	25.00
C15	15.00	C36	40.00	C57	25.00	C78	112.00
C16	15.00	C37	15.00	C58	25.00	C79	25.00
C17	15.00	C38	15.00	C59	25.00	C80	25.00
C18	40.00	C39	15.00	C60	15.00	C81	234.00
C19	40.00	C40	25.00	C61	15.00	C82	25.00
C20	15.00	C41	15.00	C62	15.00	C83	25.00
C21	15.00	C42	25.00	C63	40.00	C84	25.00
						C85	25.00
						C86	25.00

LEGEND

LIGHTPOLE
UTILITY POLE W/ANCHOR
TRAFFIC SIGNAL
CURB, GUTTER, SIDEWALK & DRAIN INLET
PAVED ROAD
UNPAVED ROAD
FENCE
DRAINAGE
TREE
DRIPLINE
BRUSH
RETAINING WALL
MANHOLE
MISC. UTILITY
WATER VALVE
FIRE HYDRANT
BUILDING
CONTOURS
X 1045.5 ELEVATION
2 Δ 1000.0 CONTROL POINT
CULVERT
GUARD RAIL
SIGN

NOTES:
1. IN AREAS UNDER TREES WHERE GROUND IS NOT VISIBLE CONTOURS ARE APPROXIMATE AND CONFORM TO NATIONAL MAP STANDARDS, ONE HALF THE HEIGHT OF THE COVER.
2. THIS MAPPING IS BASED ON SURVEY CONTROL PROVIDED BY DOBLE THOMAS & ASSOCIATES. OUR USE OF THE CONTROL DATA HAS VERIFIED RELATIVE HORIZONTAL AND VERTICAL POSITIONS, BUT NOT AS IT APPLIES TO ANY PARTICULAR DATUM. PROPERTY BOUNDARIES IF SHOWN ON THIS MAP, ARE APPROXIMATE, UNLESS CERTIFIED BY ABOVE NOTED SURVEYOR.
3 CRITICAL ELEVATIONS SHOULD BE FIELD VERIFIED.

LEGEND

INDICATES	PROPOSED
WATER (W)	Water
SEWER (SS)	6" or ø" PVC
STORM DRAIN (SD)	Storm Drain
MANHOLE – SEWER (SSMH)	
MANHOLE – STORM DRAIN (SDMH)	
CLEANOUT (SSCO)	
DROP INLET (DI)	
CATCH BASIN (CB)	
STREET NAME & STOP SIGN	
FIRE HYDRANT ASSEMBLY (FH)	
BLOWOFF (BO)	
WATER SERVICE (WS)	
GATE VALVE (GV)	
SEWER LATERAL with CLEANOUT	
CITY or COUNTY MONUMENT (CM)	
HANDICAPPED SYMBOL	
STREET LIGHT	
SIGNS	
PROPERTY LINE (PL)	
CENTERLINE (CL)	
FENCE (type as noted on plan)	
GASLINE	
ELECTRIC (underground)	
FACE OF CURB (FC)	
POINT ON CURVE (POC)	
CURB RETURN (CR)	
TOP OF CURB (TC)	
POINT OF TANGENT (POT)	
SIDEWALK EASEMENT (SWE)	
PRIVATE STORM DRAIN EASEMENT (PSDE)	
PUBLIC STORM DRAIN EASEMENT (PUBLIC SDE)	

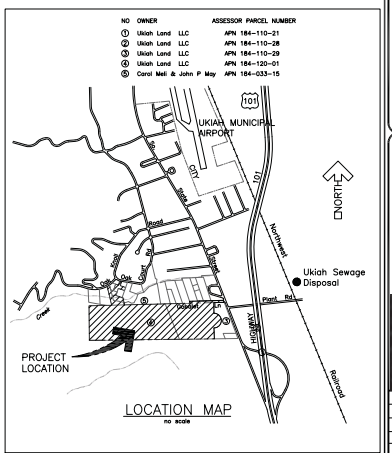

© 2008, DOBLETHOMAS & ASSOCIATES, INC.

PREPARED FOR: UKIAH LAND, LLC
ATTN: JACK MAY
1751 BOLLINGER LANE
SEBASTOPOL, CA 95472

PROJECT DESCRIPTION: GARDENS GATE SUBDIVISION 1000 SOUTH STATE STREET APN: 184-110-21, 28 & 29 184-120-01

SHEET DESCRIPTION: EASTERLY SITE PLAN

Prepared under the supervision of:

Jeffry Thomas, P.E. 57322
Date: 09 JUNE 2009
DobleThomas & Associates, Inc.
216 West Perkins Street, Suite 201
Ukiah, California 95482
Ph. (707) 462-0541
Fax (707) 462-0543

SCALE: 1"=80'
DRAWN BY: VR
CHECKED BY: BAT
FILE No.: 2004-088.2
SHEET No.: 1 OF 7

VESTING TENTATIVE MAP
GARDENS GATE SUBDIVISION

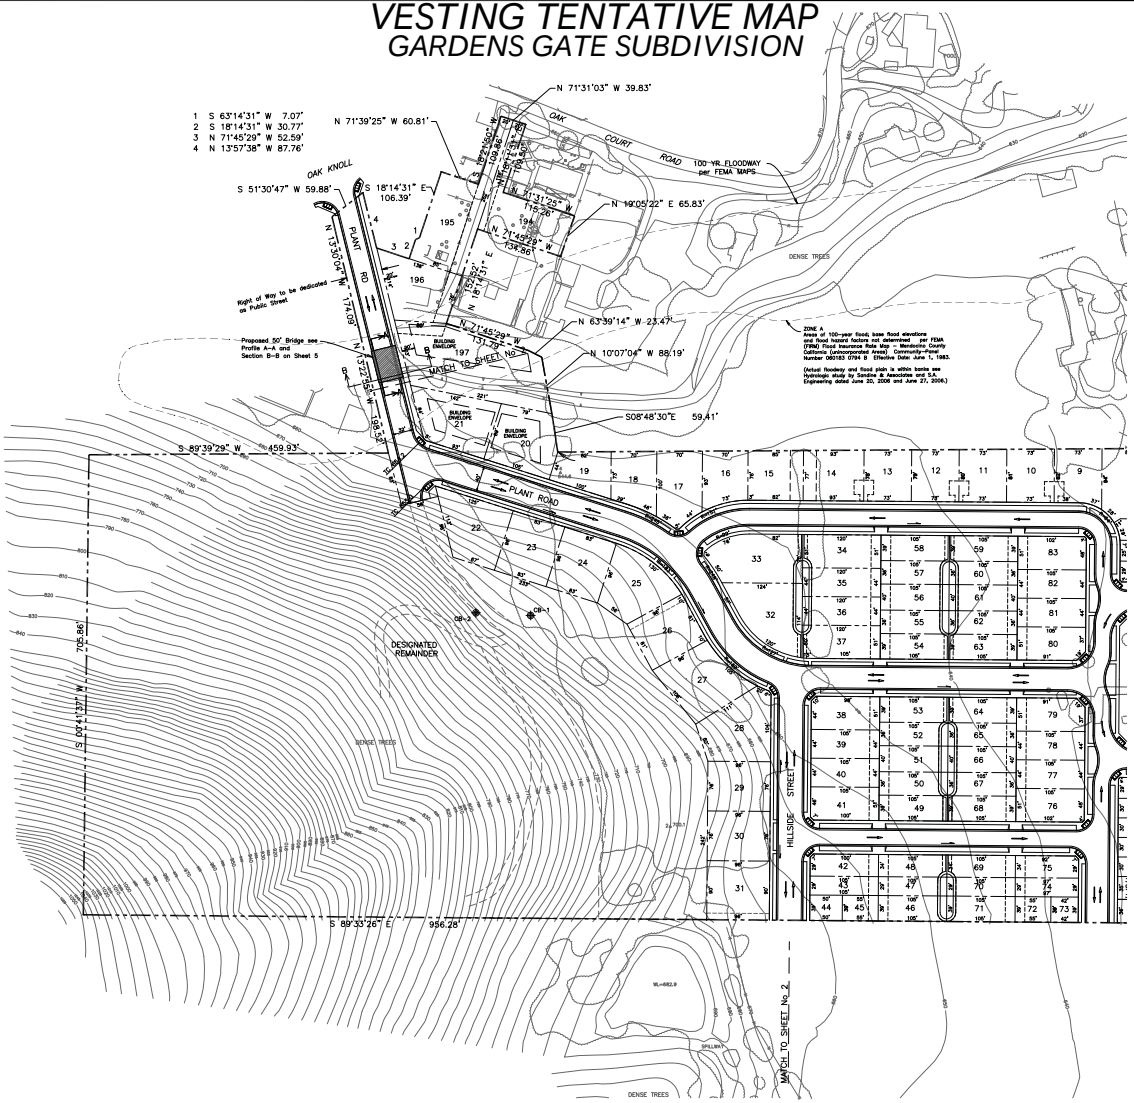

SEE SHEET 1

NOTE: See Sheet No 4 for Typical Roadway Sections

NORTH

GRAPHIC SCALE 1"= 60'

INITIAL DRAWING DATE: 08 JUNE, 2009

No.	DATE	DESCRIPTION	BY	APPROVED

PREPARED FOR:
UKIAH LAND, LLC
ATTN: JACK MAY
1751 BOLLINGER LANE
SEBASTOPOL, CA 95472

PROJECT DESCRIPTION:
GARDENS GATE SUBDIVISION
3000 SOUTH STATE STREET
APNs 184-110-21, 28 & 29
184-120-01

SHEET DESCRIPTION:
WESTERLY SITE PLAN

Prepared under the supervision of:
Bradley Thomas, PLS #7923
My license expires on September 30, 2010
Date
DobleThomas & Associates, Inc.
223 East Commercial Street
Point Arena, CA 95468
Ph. (707) 882-2703
Fax (707) 882-2702
www.DobleThomas.com
Branch office located in Ukiah.

SCALE: 1"=60'
DRAWN BY: VR
CHECKED BY: BAT
FILE No.: 2004-068.1
SHEET No. 2 OF 7

VESTING TENTATIVE MAP PHASING
GARDENS GATE SUBDIVISION

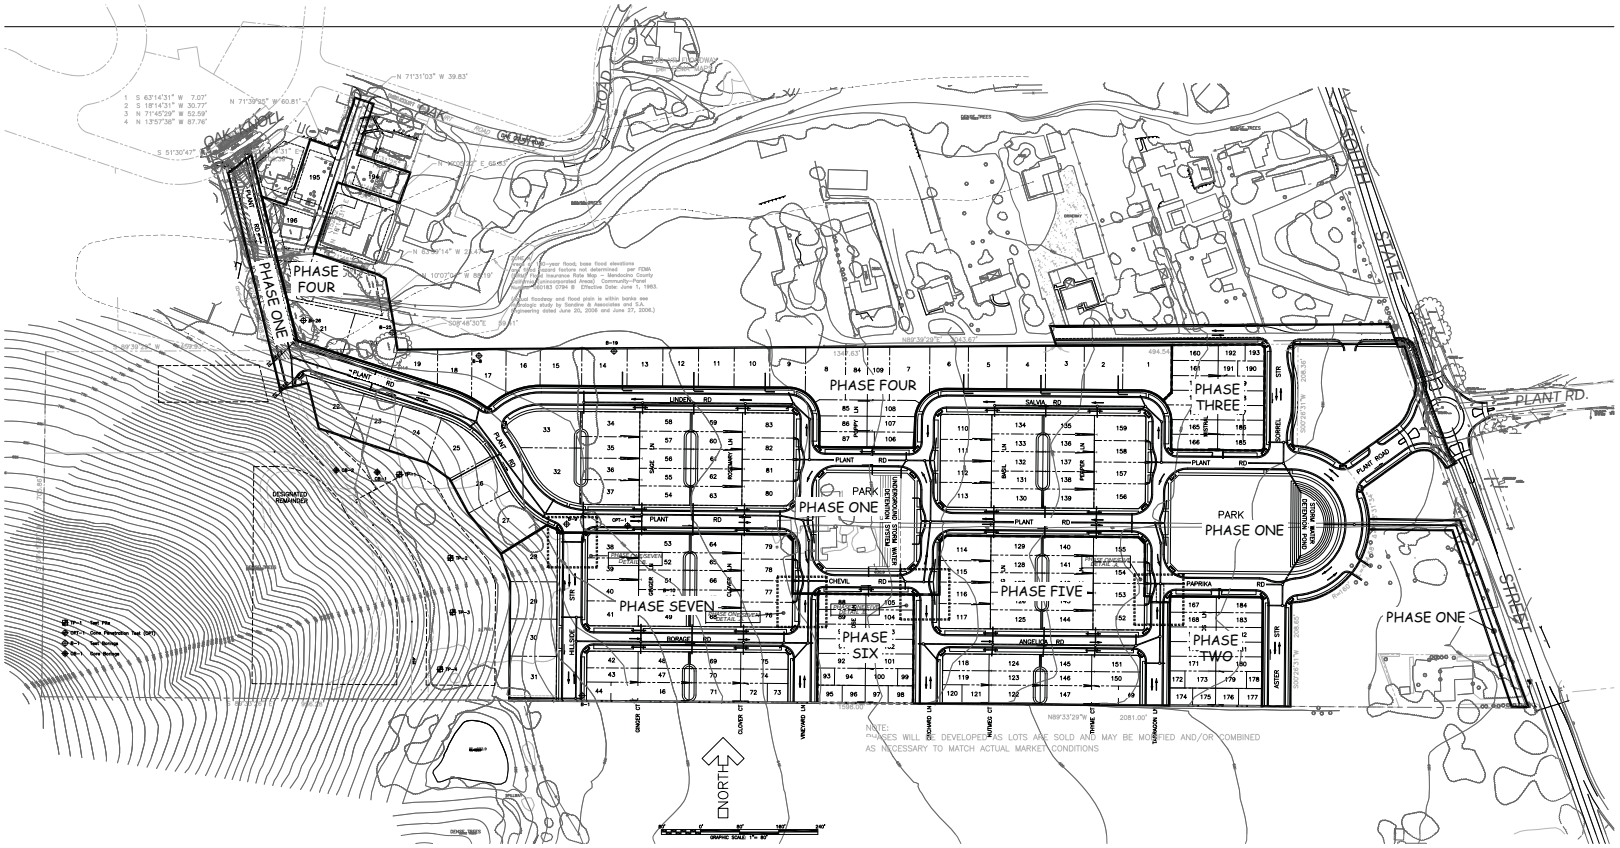

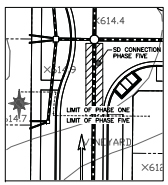

PHASE ONE/FIVE DETAIL .A.
SCALE: 1"=20'

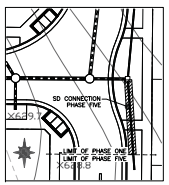

PHASE ONE/FIVE DETAIL .B.
SCALE: 1"=20'

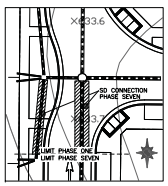

PHASE ONE/SEVEN DETAIL .A.
SCALE: 1"=20'

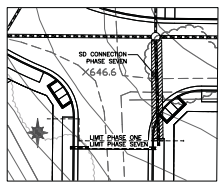

PHASE ONE/SEVEN DETAIL .B.
SCALE: 1"=20'

INITIAL DRAWING DATE: 08 JUNE, 2009

No.	DATE	DESCRIPTION	BY	APPROVED

PREPARED FOR:
UKIAH LAND, LLC
ATTN: JACK MAY
1751 BOLLINGER LANE
SEBASTOPOL, CA 95472

PROJECT DESCRIPTION:
GARDENS GATE SUBDIVISION
3000 SOUTH STATE STREET
APNs 184-110-21, 28 & 29
184-120-01

SHEET DESCRIPTION:
VESTING TENTATIVE MAP
PHASING

Prepared under the supervision of:
Date
Bradley Thomas, PLS 5520
My registration expires: Dec. 31, 2010
DobleThomas & Associates, Inc.
223 Ross Creek Circle
HEALDSBURG, CA 95448
Ph. (707) 433-4732
Fax (707) 433-4522
www.DobleThomas.com
Branch office located in Ukiah.

DobleThomas & ASSOCIATES, Inc.

SCALE:	1"=80'
DRAWN BY:	KDOBLE
CHECKED BY:	BAT
FILE No.:	2004-068.1
SHEET No.	3 OF 7

VESTING TENTATIVE MAP
GARDENS GATE SUBDIVISION

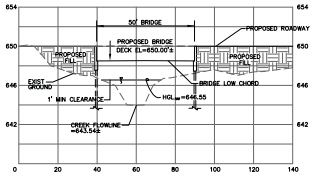

BRIDGE PROFILE A–A
HORIZONTAL: 1"=20'
VERTICAL: 1"=4'

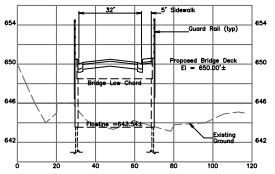

BRIDGE SECTION B–B
HORIZONTAL: 1"=20'
VERTICAL: 1"=4'

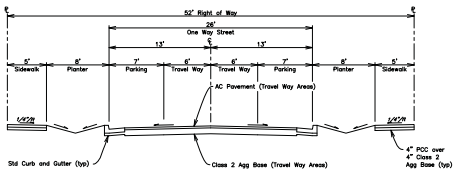

TYPICAL ONE WAY STREET SECTION
no scale

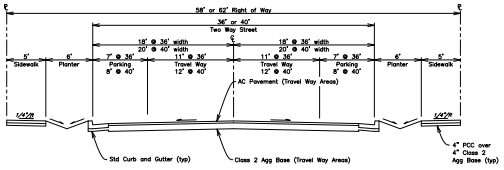

TYPICAL TWO WAY STREET SECTION
no scale

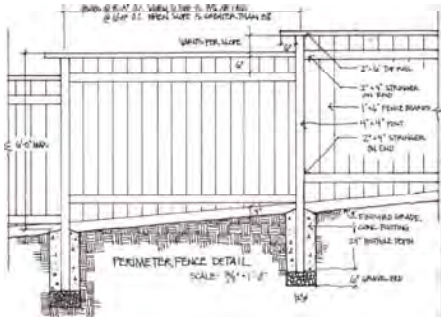

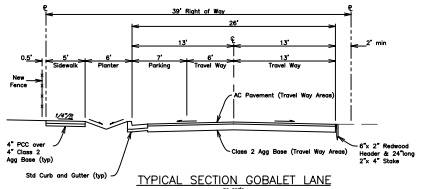

TYPICAL SECTION GOBALET LANE
no scale

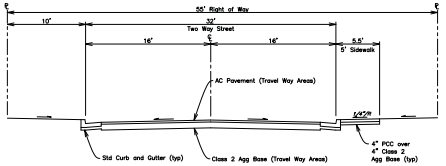

TYPICAL STREET SECTION
PLANT ROAD TO OAK KNOLL ROAD
no scale

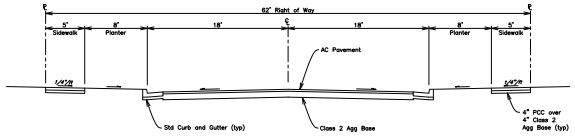

TYPICAL (ENTRANCE) PLANT ROAD SECTION
no scale

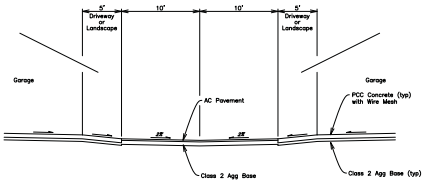

TYPICAL SHARED DRIVEWAY
no scale

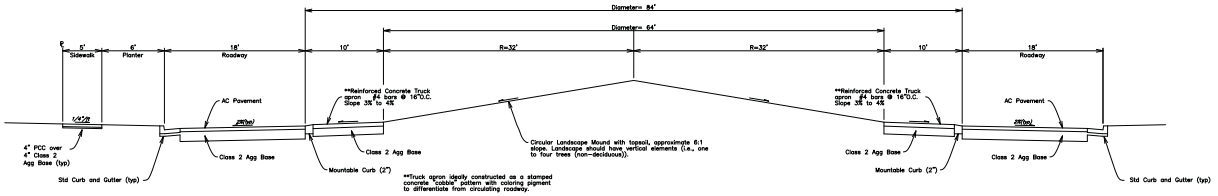

TYPICAL SECTION C–C ROUNDABOUT @ STATE STREET
no scale

INITIAL DRAWING DATE: 08 JUNE, 2009

No.	DATE	DESCRIPTION	BY	APPROVED

PREPARED FOR:
UKIAH LAND, LLC
ATTN.: JACK MAY
1751 BOLLINGER LANE
SEBASTOPOL, CA 95472

PROJECT DESCRIPTION:
GARDENS GATE SUBDIVISION
3000 SOUTH STATE STREET
APNs 184-110-21, 28 & 29
184-12-01

SHEET DESCRIPTION:
DETAILS, SECTIONS & MISC

Prepared under the supervision of:
Bradley Thomas, P.L.S. #7923
My license expires on Dec. 31, 2010
Date
Doble-Thomas & Associates, Inc.
223 East Commercial Street
HEALDSBURG, CA. 95448
Ph. (707) 433-7993
Fax (707) 433-6722
www.DobleThomas.com
Branch office located in Ukiah.

LAND SURVEYOR ★ BRADLEY A. THOMAS ★ No. 7923 ★ STATE OF CALIFORNIA ★ PROFESSIONAL

DobleThomas & ASSOCIATES, INC.

SCALE:	AS SHOWN
DRAWN BY:	VR
CHECKED BY:	BAT
FILE No.:	2004-068.1
SHEET No.	4
OF	7

VESTING TENTATIVE MAP
GARDENS GATE SUBDIVISION

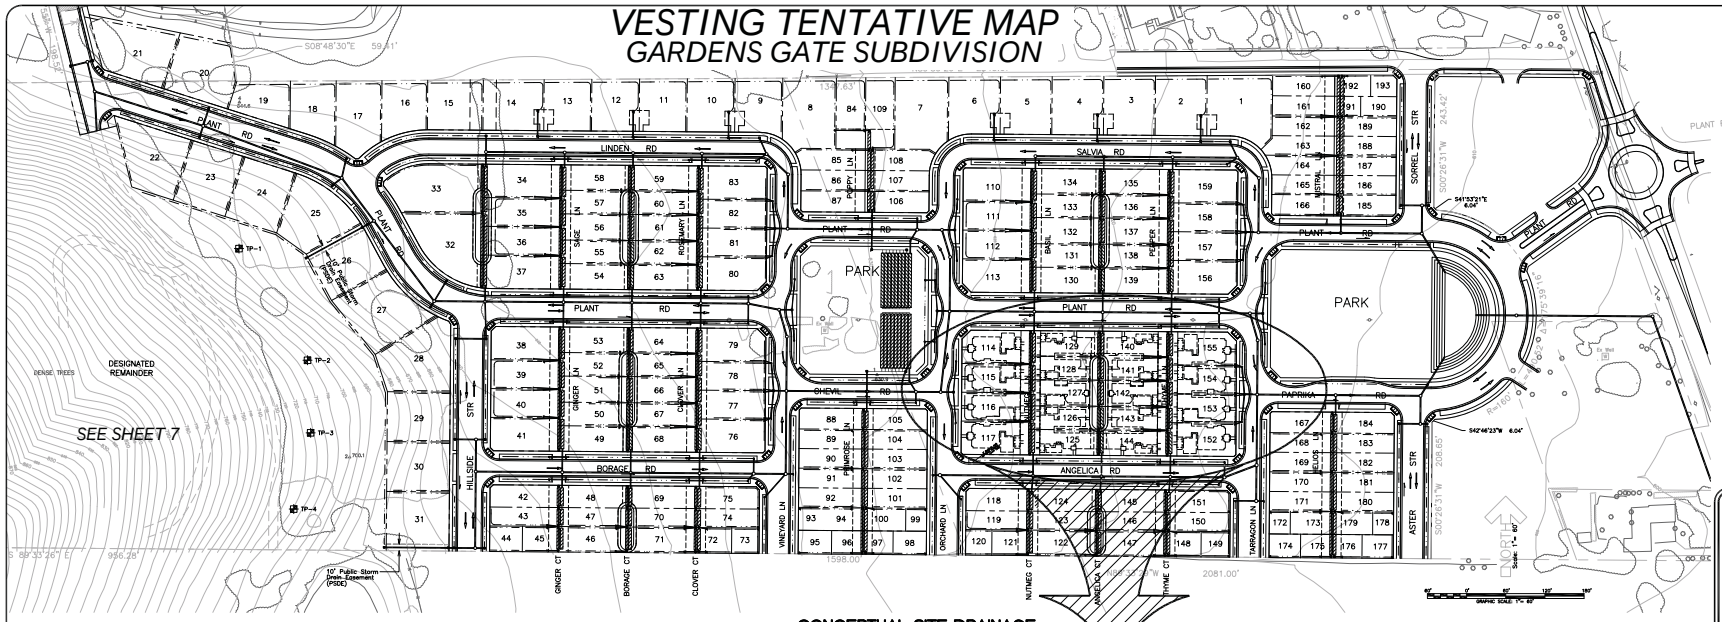

CONCEPTUAL SITE DRAINAGE
SCALE: 1"=60'

LEGEND

- DETENTION POND
- UNDERGROUND DETENTION
- PROPOSED STORM DRAIN
- TYPICAL SWALE W/ FLOW DIRECTION
- STORM DRAIN MANHOLE
- DROP INLET
- CATCH BASIN

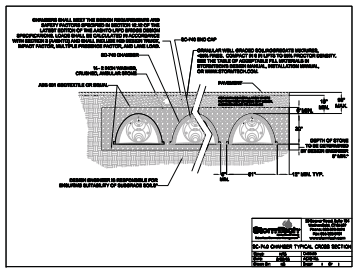

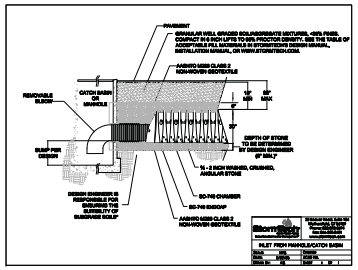

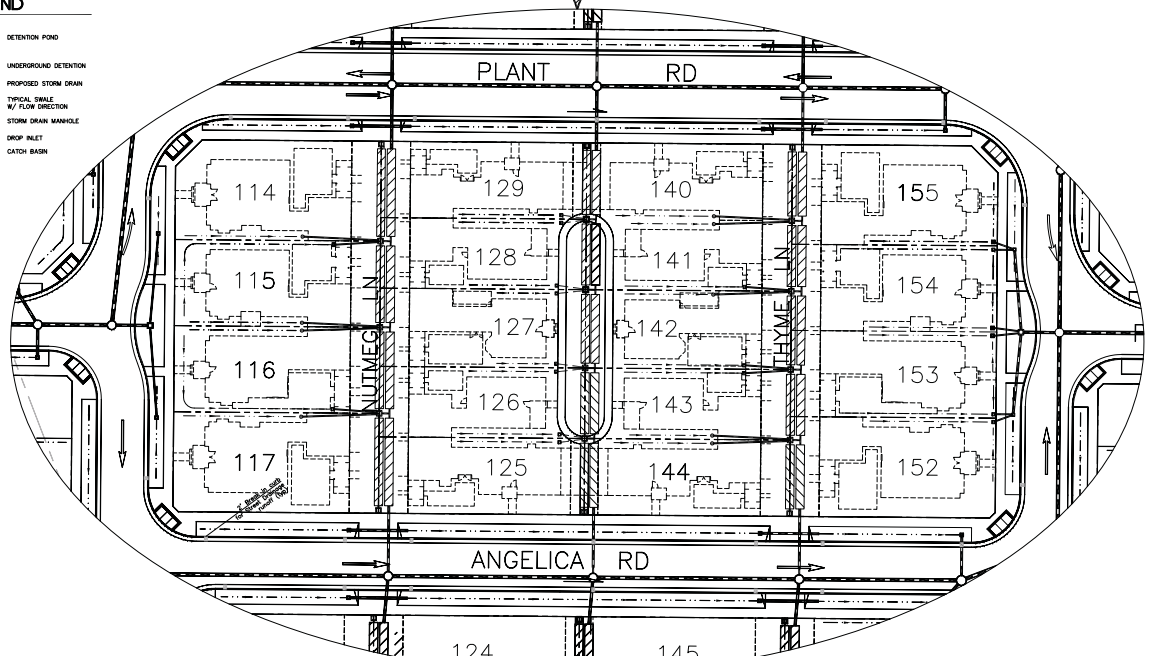

TYPICAL LOT DRAINAGE
SCALE: 1"=20'

UKIAH LAND, LLC
ATTN: JACK MAY
1781 N. MAIN STREET LANE
SEBASTOPOL, CA 95472

GARDENS GATE SUBDIVISION
UKIAH, CALIFORNIA
APN: 184-110-21, 28 & 29
184-140-16

CONCEPTUAL DRAINAGE PLAN

09 JUNE 2009

Prepared under the supervision of:

Date

Doblethomas
SCALE: 1"=60'
DRAWN BY: VR
CHECKED BY: BAT
FILE No.: 2004-058.2
SHEET No.: 5 OF 7

VESTING TENTATIVE MAP
GARDENS GATE SUBDIVISION

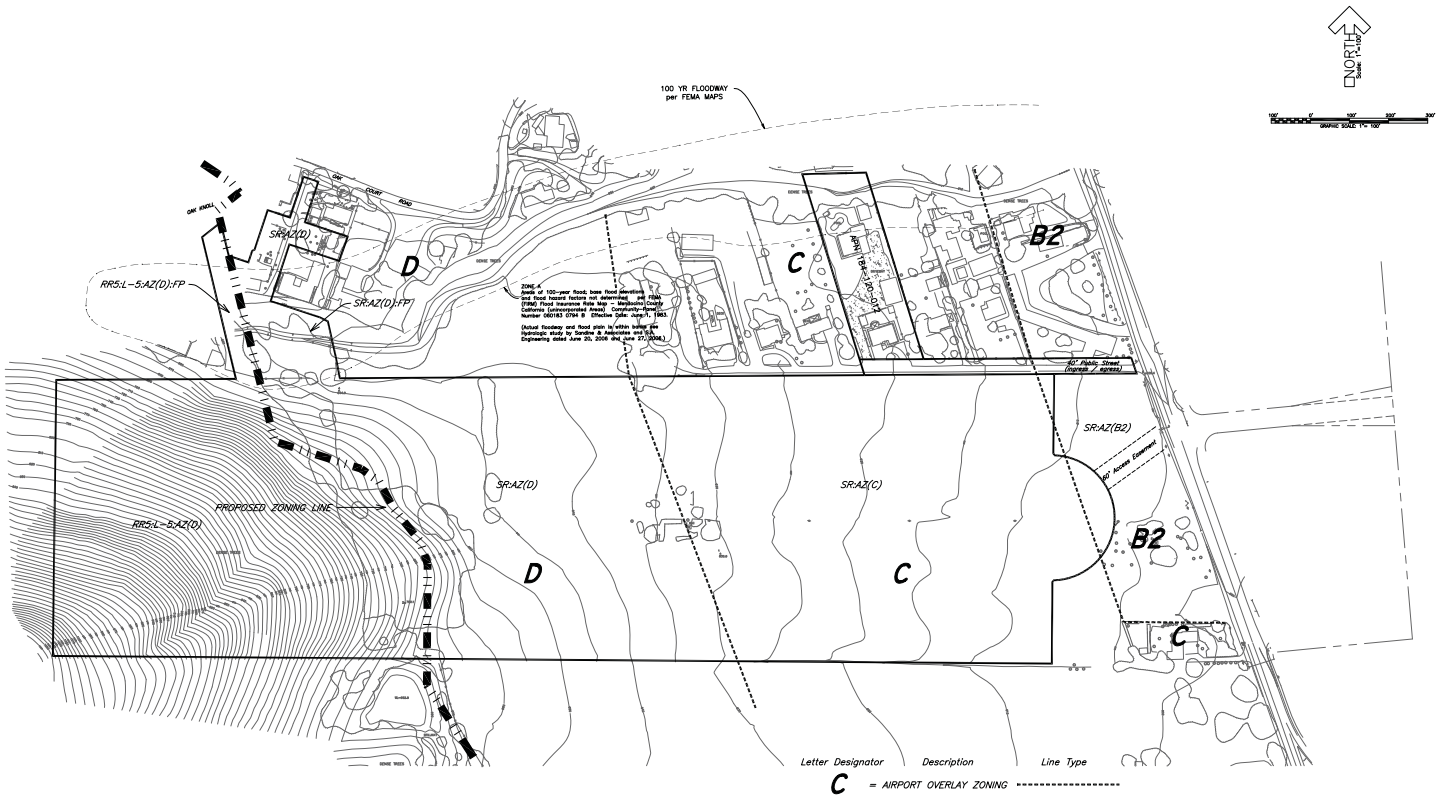

ZONING	AREA	
	SQUARE FEET	ACRES
SR: AZ(B2)	27,578	0.63
SR: AZ(C)	733,894	16.85
SR: AZ(D)	599,709	13.77
SR: AZ(D):FP	49,156	1.13
SR subtotal	1,410,337	32.38
RR5: L-5: AZ(D)	580,556	13.33
RR5: L-5: AZ(D):FP	17,638	0.40
RR5: L-5 subtotal	598,194	13.73
Total	2,008,531	46.11

© 2008, DOBLETHOMAS & ASSOCIATES, INC.

INITIAL DRAWING DATE: 08 JUNE, 2009

No.	DATE	DESCRIPTION	BY	APPROVED

PREPARED FOR:
UKIAH LAND, LLC
ATTN: JACK MAY
1751 BOLLINGER LANE
SEBASTOPOL, CA 95472

PROJECT DESCRIPTION:
GARDENS GATE SUBDIVISION
3000 SOUTH STATE STREET
APNs 184-110-21, 28 & 29
184-120-01

SHEET DESCRIPTION:
ZONING MAP

Prepared under the supervision of:
Bradley Thomas, PLS #7923
My license expires 31 December 2010
DobleThomas & Associates, Inc.
223 Four Coast Circle
HEALDSBURG, CA. 95448
Ph. (707) 433-7903
Fax (707) 433-4723
www.DobleThomas.com
Branch office located in Ukiah.

Date

LAND SURVEYOR ★ THOMAS ★ No. 7923 ★ STATE OF CALIFORNIA ★ PROFESSIONAL

DobleThomas & ASSOCIATES, INC.

SCALE:	1"=100'
DRAWN BY:	VR
CHECKED BY:	BAT
FILE No.:	2004-068.1
SHEET No.	6
OF	7

VESTING TENTATIVE MAP
GARDENS GATE SUBDIVISION

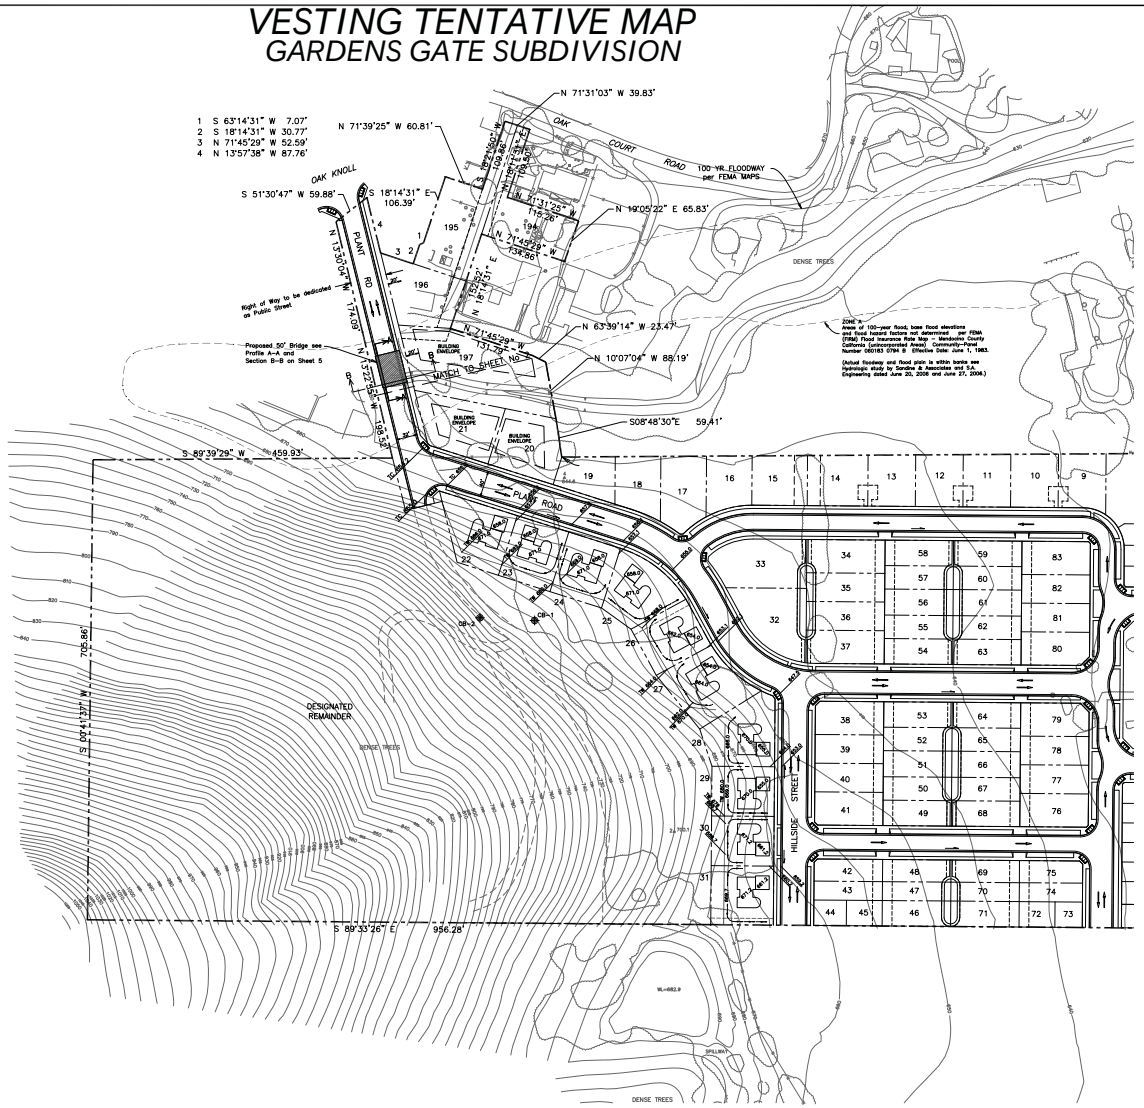

LOTS 22 thru 31 has an approximate 3500 cubic yards of CUT

© 2008, DOBLETHOMAS & ASSOCIATES, INC.

INITIAL DRAWING DATE: 08 JUNE, 2009

No.	DATE	DESCRIPTION	BY	APPROVED

PREPARED FOR:
UKIAH LAND, LLC
ATTN: JACK MAY
1751 BOLLINGER LANE
SEBASTOPOL, CA 95472

PROJECT DESCRIPTION:
GARDENS GATE SUBDIVISION
3000 SOUTH STATE STREET
APNs 184-110-21, 28 & 29
184-120-01

SHEET DESCRIPTION:
PRELIMINARY HILLSIDE GRADING PLAN

Prepared under the supervision of:
Bradley Thomas, PLS 5020
My license expires 31 August, 2010
DobleThomas & Associates, Inc.
220 Ross Creek Circle
HEALDSBURG, CA 95448
Ph. (707) 433-4822
Fax (707) 433-4823
www.DobleThomas.com
Blanch office located in Ukiah.

LAND SURVEYOR ★ BRADLEY A. THOMAS ★ No. 5020 ★ STATE OF CALIFORNIA ★ PROFESSIONAL

DobleThomas & Associates, Inc.

SCALE:	1"=60'
DRAWN BY:	
CHECKED BY:	BAT
FILE No.:	2004-068.1
SHEET No.	7
OF	7

VESTING TENTATIVE MAP
BELLA VISTA SUBDIVISION
LYING WITHIN THE
UNINCORPORATED AREA
OF
MENDOCINO COUNTY, CALIFORNIA

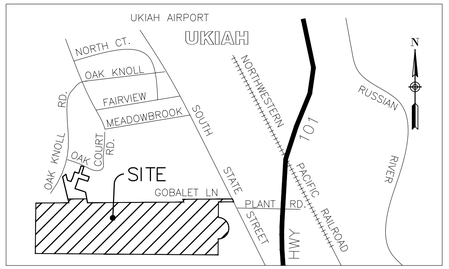

VICINITY MAP
N.T.S

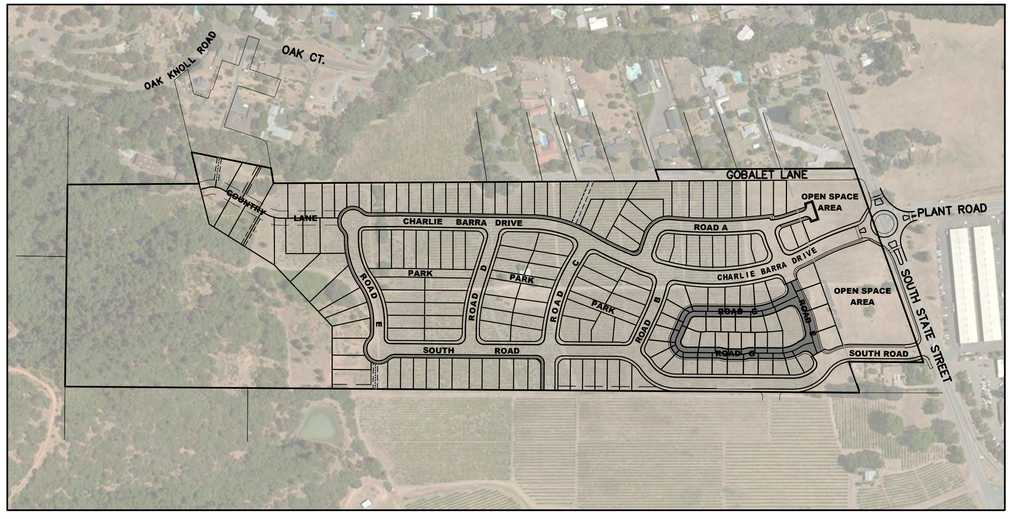

PROJECT DATA

PROPERTY ADDRESS: 3000 S STATE STREET, UKIAH, CA 95482

PROPERTY OWNER:
YOKAYO RANCH LP.
800 HENSLEY CREEK RD
UKIAH, CA 95482

SURVEYOR/CIVIL ENGINEER:
LACO ASSOCIATES
776 S. STATE ST.,
SUITE 102A
UKIAH, CA 95482

EXISTING LAND USE: VINEYARD

EXISTING ZONING: SR, RR-5, AZ-B2, AZ-C, AZ-D

PROPOSED ZONING: SUBURBAN RESIDENTIAL

NUMBER OF LOTS: 171

PARKS & OPEN SPACE AREA SIZE: 4.39 ACRES

MINIMUM GROSS LOT SIZE: 3,479 SQUARE FEET

MAXIMUM GROSS LOT SIZE: 18,088 SQUARE FEET

EXISTING ACREAGE: 48.8 ACRES

APN: 184-110-28, 184-110-29, 148-120-21 & 184-120-01

SHEET INDEX

1 COVER SHEET
2 EXISTING PARCEL MAP
3 PHASING LAYOUT
4 PARCEL LAYOUT
5 PARCEL LAYOUT SENIOR AREA
6 GRADING & DRAINAGE
7 GRADING & DRAINAGE
8 UTILITIES AND IMPROVEMENTS
9 UTILITIES AND IMPROVEMENTS
10 ROAD SECTION DETAILS

LEGEND/ABBREVIATIONS

- PROPOSED PARCEL LINE
- EXISTING BOUNDARY LINE
- PROPOSED WATER MAIN EASEMENT
- ROAD CENTERLINE
- PHASE LINE
- WV — WATER VALVE
- FIRE HYDRANT
- S — SANITARY SEWER MANHOLE
- STORM DRAIN
- DROP INLET
- JT — JOINT TRENCH
- CURB INLET
- BUILDING SETBACK LINE (BSL)
- PL — PROPERTY LINE

NOTES

BOUNDARY LINES / LOT LINES SHOWN ON THIS MAP DERIVED FROM FOUND MONUMENTS AND RECORD DATA

SURVEYOR

PREPARED UNDER THE SUPERVISION OF:

BRADLEY A. THOMAS PLS 5520 — 8/31/2020
DATE — DATE

OWNER/SUBDIVIDER

THIS MAP HAS BEEN APPROVED BY:

DOUGLAS GUILLON
OWNER/SUBDIVIDER — X/XX/XXXX
DATE

LACO
EUREKA • UKIAH • SANTA ROSA • CHICO
1-800-515-5054 www.lacoassociates.com

NO.	HISTORY / REVISION	BY	CHK.	DATE
1	ADDRESS COUNTY COMMENTS	X	X	8/28/2020

VESTING TENTATIVE MAP
GUILLON INC. CONSTRUCTION
3000 S STATE STREET, UKIAH, CA 95482

COVER SHEET

PROFESSIONAL LAND SURVEYOR BRADLEY A. THOMAS No. 5520 STATE OF CALIFORNIA

DRAWN	AR
CHECK	CCM
APPROVED	KD
DATE	August 30, 2022
JOB NUMBER	9100.06
DRAWING	1/10

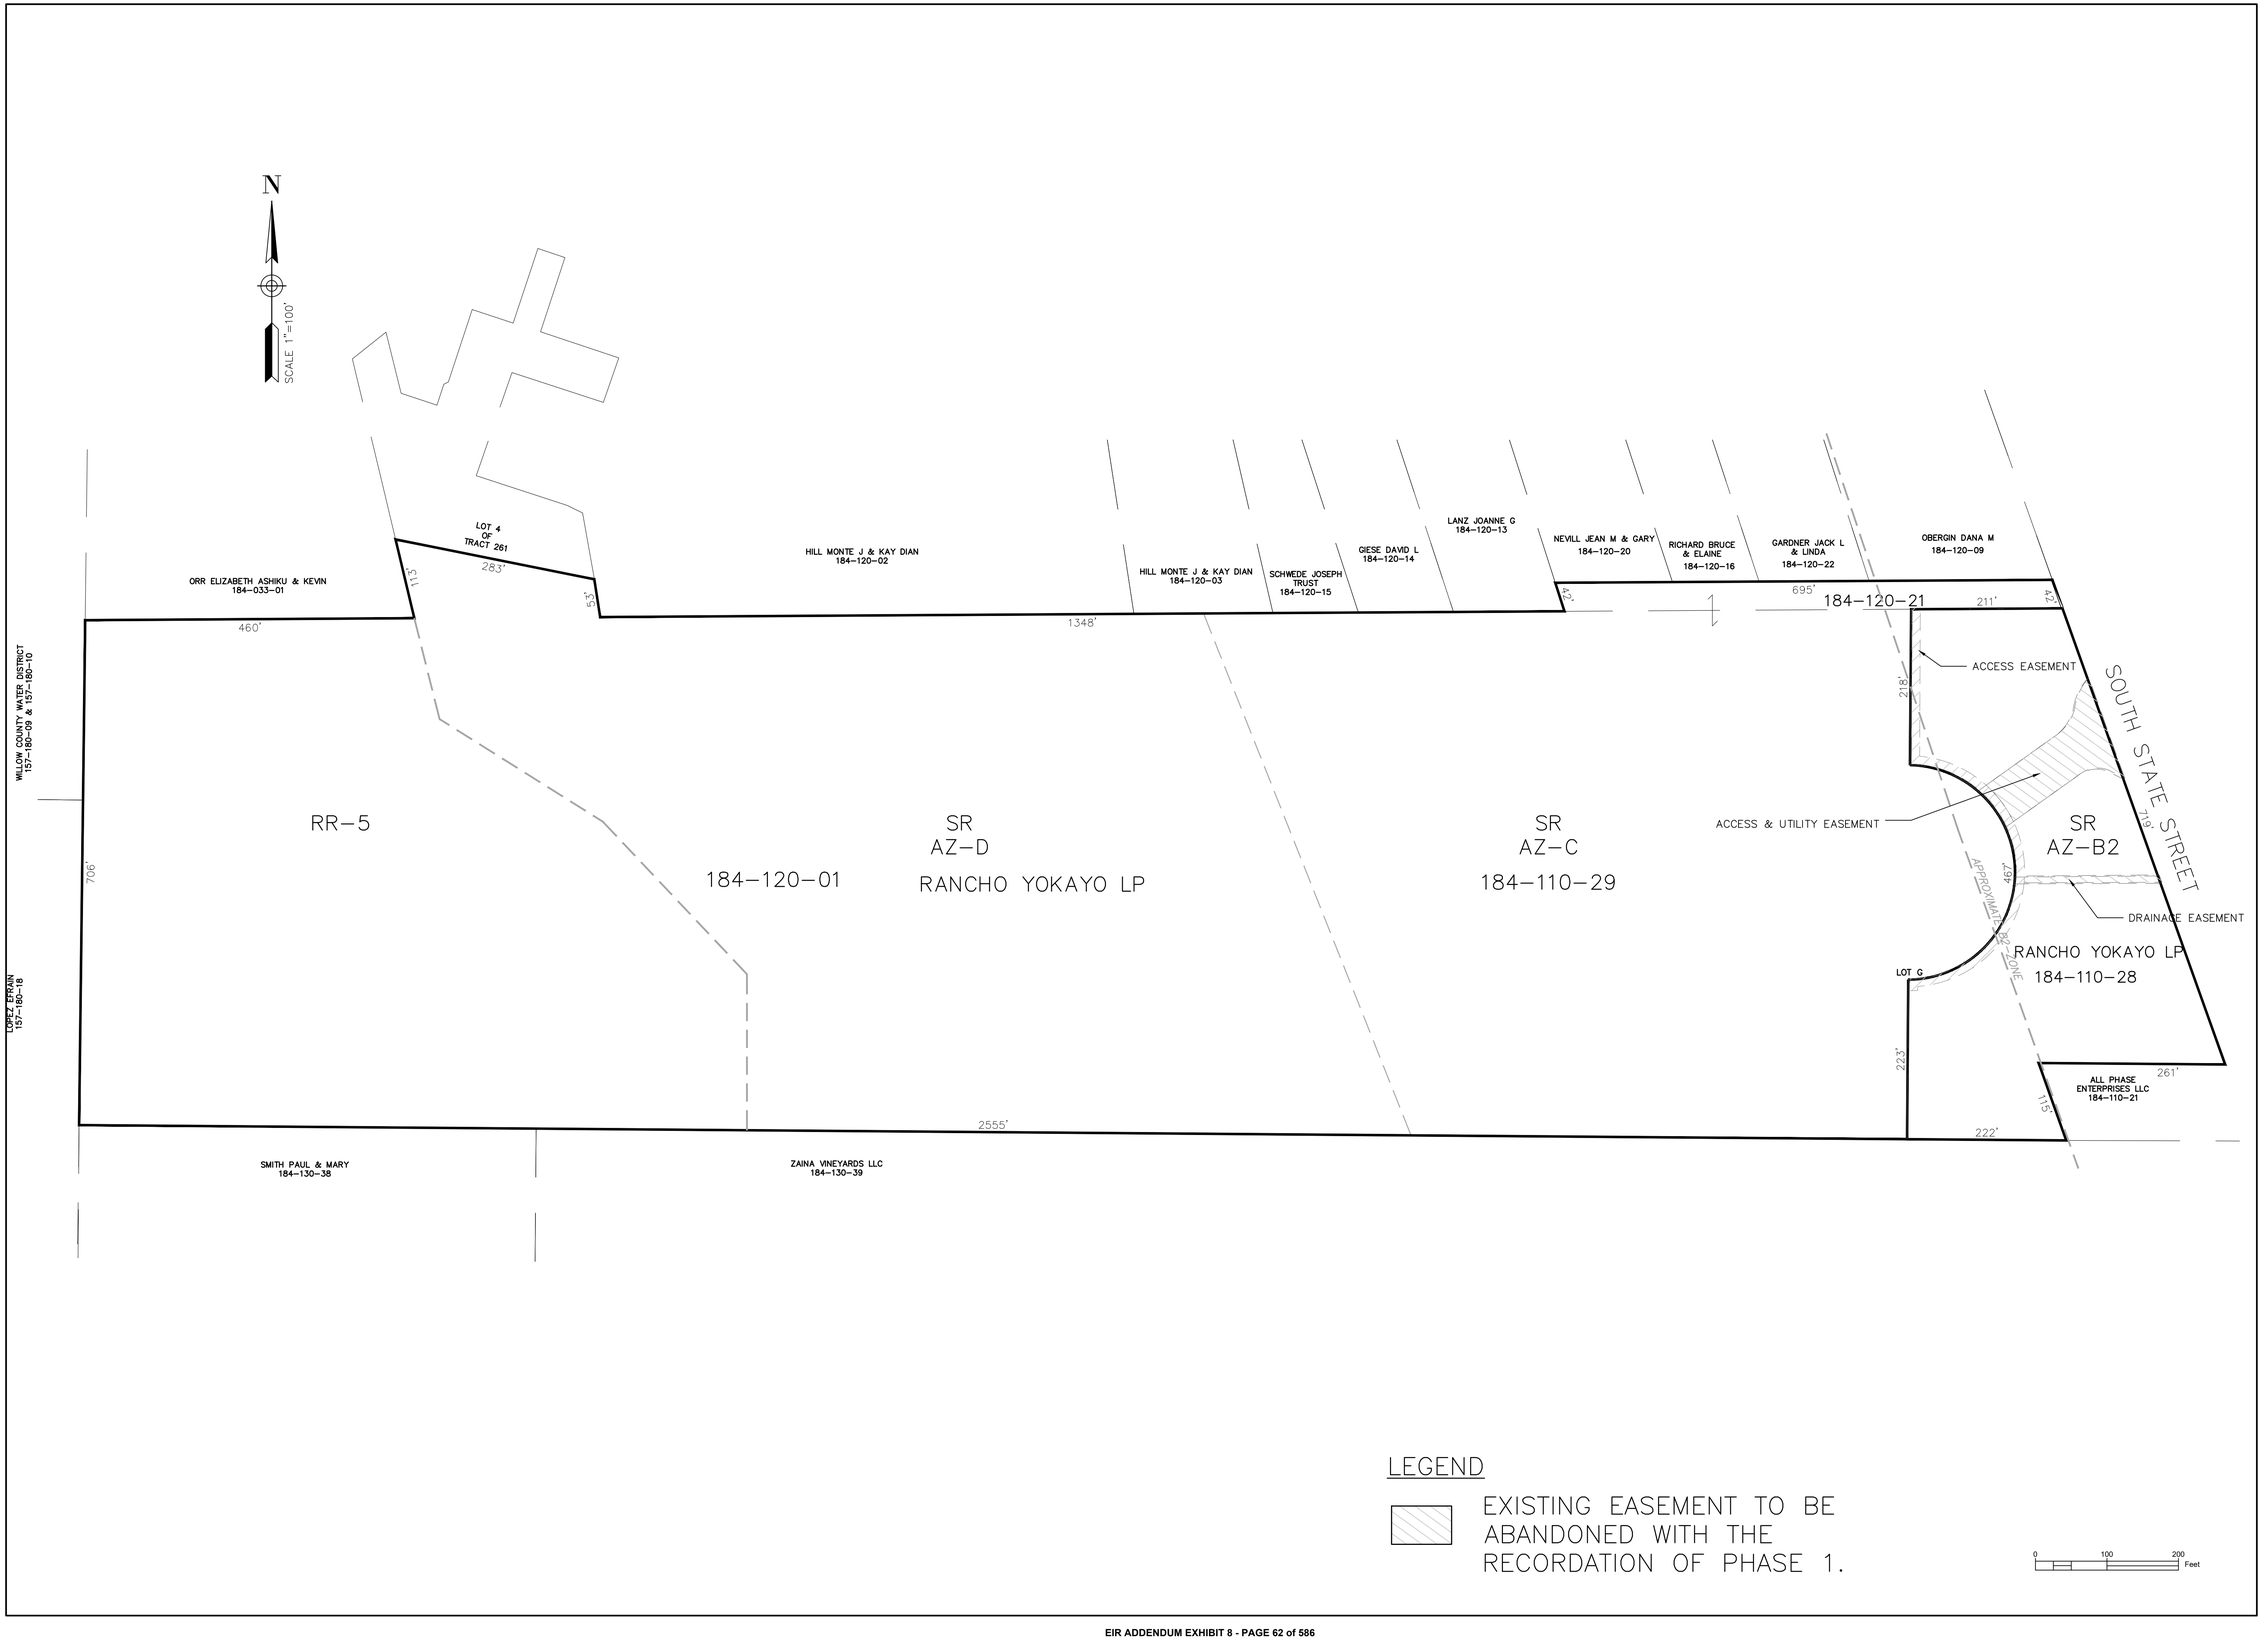

LEGEND

EXISTING EASEMENT TO BE ABANDONED WITH THE RECORDATION OF PHASE 1.

0 100 200 Feet

LACO

EUREKA • UKIAH • SANTA ROSA • CHICO

1-800-515-5054 www.lacoassociates.com

NO.	HISTORY / REVISION	BY	CHK.	DATE
1	ADDRESS COUNTY COMMENTS	X	X	8/28/2020

VESTING TENTATIVE MAP
GUILLON INC. CONSTRUCTION
3000 S STATE STREET, UKIAH, CA 95482

EXISTING PARCEL MAP

PROFESSIONAL LAND SURVEYOR
CHRISTOPHER C. THOMAS
No. 5220
STATE OF CALIFORNIA

DRAWN	AR
CHECK	CCM
APPROVED	KD
DATE	August 31, 2022
JOB NUMBER	9100.06
DRAWING	2/10

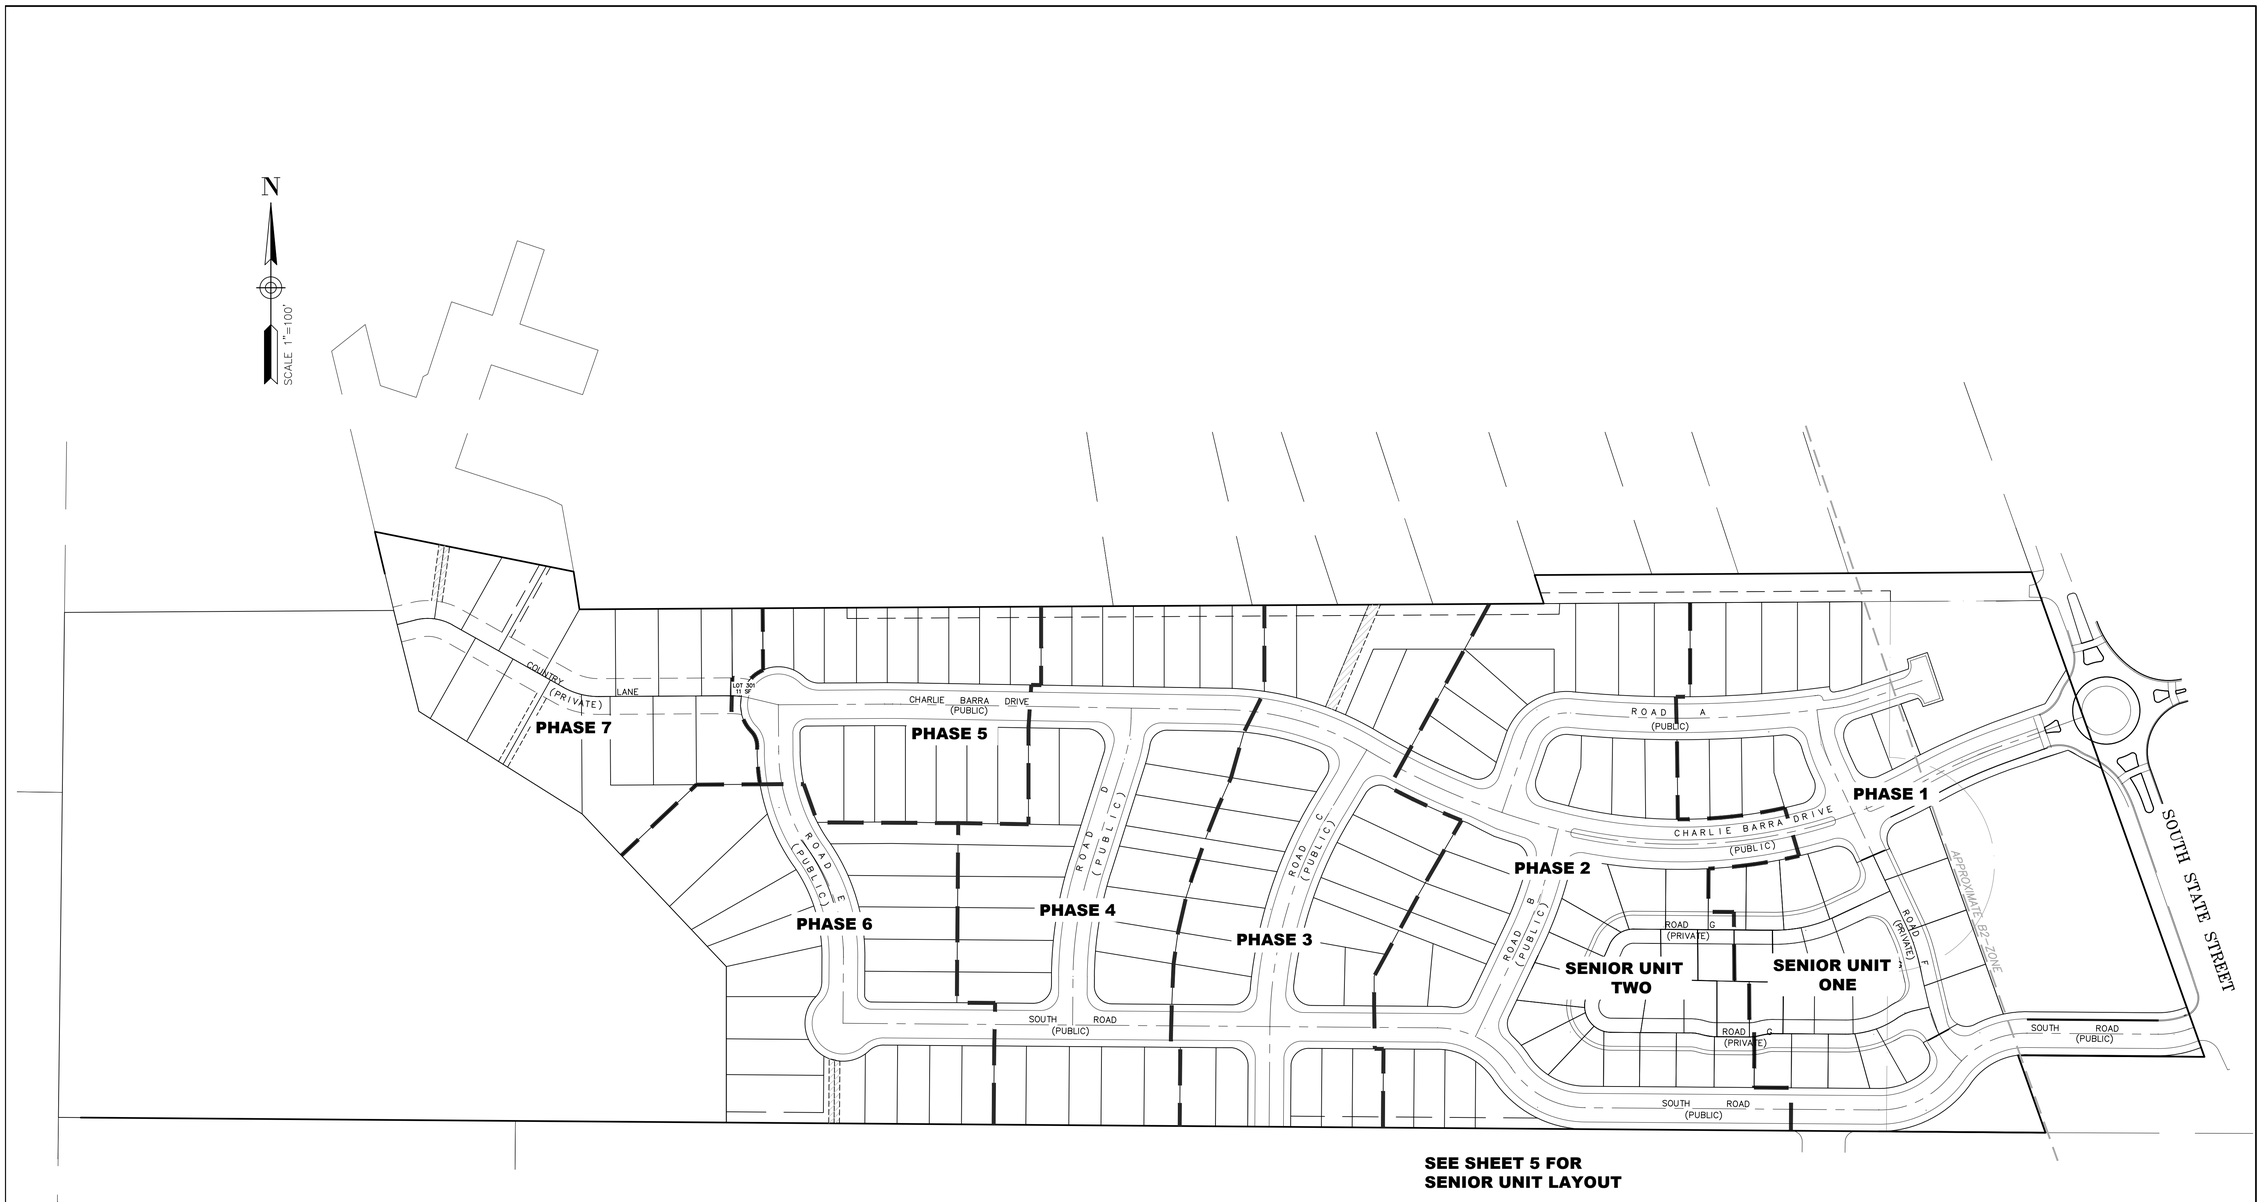

PHASING	
PHASE NUMBER	NUMBER OF LOTS
1	11
2	21
3	23
4	26
5	16
6	18
7	17

SENIOR AREA PHASING	
PHASE NUMBER	NUMBER OF LOTS
1	19
2	20

NOTE: PHASING LAYOUT MAY BE MODIFIED PURSUANT TO THE DEVELOPMENT AGREEMENT

0 100 200 Feet

LACO
EUREKA • UKIAH • SANTA ROSA • CHICO
1-800-515-5054 www.lacoassociates.com

NO.	HISTORY / REVISION	BY	CHK.	DATE
1	ADDRESS COUNTY COMMENTS	X	X	8/28/2020

VESTING TENTATIVE MAP
GUILLON INC. CONSTRUCTION
3000 S STATE STREET, UKIAH, CA 95482

SUBDIVISION PHASING

PROFESSIONAL LAND SURVEYOR BRADLEY A. THOMAS No. 5520 STATE OF CALIFORNIA

DRAWN	AR
CHECK	CCM
APPROVED	KD
DATE	August 31, 2022
JOB NUMBER	9100.06
DRAWING	3/10

LOT NUMBER	AREA (GROSS)	AREA (NET)
LOT 1	5,491	5,491
LOT 2	5,440	5,440
LOT 3	6,288	6,288
LOT 4	6,460	6,460
LOT 5	6,551	6,551
LOT 6	4,998	4,998
LOT 7	4,926	4,926
LOT 8	5,150	5,150
LOT 9	4,259	4,259
LOT 10	3,847	3,847
LOT 11	3,479	3,479
LOT 12	6,562	6,562
LOT 13	6,493	6,493
LOT 14	7,587	7,587
LOT 15	10,551	9,019
LOT 16	5,933	5,933
LOT 17	5,770	5,770
LOT 18	5,023	5,023
LOT 19	5,185	5,185
LOT 20	4,729	4,729

LOT NUMBER	AREA (GROSS)	AREA (NET)
LOT 21	5,056	5,056
LOT 22	5,031	5,031
LOT 23	4,989	4,989
LOT 24	4,793	4,793
LOT 25	6,382	6,382
LOT 26	5,908	5,908
LOT 27	6,837	6,837
LOT 28	4,978	4,978
LOT 29	4,730	4,085
LOT 30	4,728	4,083
LOT 31	4,446	3,801
LOT 32	4,661	3,032
LOT 33	13,079	8,445
LOT 34	9,229	9,229
LOT 35	4,728	4,728
LOT 36	9,804	8,335
LOT 37	5,605	4,930
LOT 38	7,910	7,910
LOT 39	5,323	5,323
LOT 40	5,136	5,136

LOT NUMBER	AREA (GROSS)	AREA (NET)
LOT 41	6,043	6,043
LOT 42	5,678	5,678
LOT 43	4,973	4,973
LOT 44	5,104	5,104
LOT 45	7,453	7,453
LOT 46	5,985	5,985
LOT 47	6,644	6,644
LOT 48	6,068	6,068
LOT 49	5,802	5,802
LOT 50	3,507	3,507
LOT 51	5,500	5,500
LOT 52	4,814	4,814
LOT 53	4,598	3,952
LOT 54	4,730	4,085
LOT 55	4,730	4,085
LOT 56	5,298	4,623
LOT 57	5,189	4,514
LOT 58	5,711	4,961
LOT 59	4,866	4,221
LOT 60	4,824	4,179

LOT NUMBER	AREA (GROSS)	AREA (NET)
LOT 61	4,782	4,137
LOT 62	4,740	4,095
LOT 63	5,796	5,796
LOT 64	6,700	6,700
LOT 65	6,799	6,799
LOT 66	6,324	6,324
LOT 67	6,164	6,164
LOT 68	5,979	5,979
LOT 69	5,543	5,543
LOT 70	4,950	4,950
LOT 71	6,600	6,600
LOT 72	4,950	4,950
LOT 73	6,600	6,600
LOT 74	5,500	5,500
LOT 75	6,931	6,931
LOT 76	5,336	5,336
LOT 77	5,149	5,149
LOT 78	6,363	6,363
LOT 79	5,404	5,404
LOT 80	5,001	5,001

LOT NUMBER	AREA (GROSS)	AREA (NET)
LOT 81	6,984	6,984
LOT 82	4,697	4,052
LOT 83	4,655	4,010
LOT 84	4,613	3,968
LOT 85	4,571	3,926
LOT 86	4,530	3,885
LOT 87	4,515	3,870
LOT 88	4,725	4,527
LOT 89	4,238	4,238
LOT 90	3,585	3,585
LOT 91	7,429	7,429
LOT 92	5,795	5,795
LOT 93	5,795	5,795
LOT 94	5,796	5,796
LOT 95	5,796	5,796
LOT 96	5,796	5,796
LOT 97	5,796	5,796
LOT 98	18,088	18,088
LOT 99	11,384	11,384
LOT 100	7,191	7,191

LOT NUMBER	AREA (GROSS)	AREA (NET)
LOT 101	6,790	6,790
LOT 102	7,503	7,503
LOT 103	6,754	6,754
LOT 104	6,518	6,518
LOT 105	10,461	7,067
LOT 106	3,849	3,194
LOT 107	4,844	4,844
LOT 108	4,950	4,950
LOT 109	4,950	4,950
LOT 110	4,950	4,950
LOT 111	7,381	7,381
LOT 112	6,343	6,343
LOT 113	6,007	6,007
LOT 114	5,813	5,813
LOT 115	5,523	5,523
LOT 116	4,528	4,105
LOT 117	5,246	4,171
LOT 118	7,320	5,820
LOT 119	7,320	5,820
LOT 120	9,243	6,674

LOT NUMBER	AREA (GROSS)	AREA (NET)
LOT 121	9,443	7,032
LOT 122	7,573	5,079
LOT 123	6,524	4,801
LOT 124	8,525	6,491
LOT 125	8,705	6,020
LOT 126	7,841	6,341
LOT 127	8,017	6,517
LOT 128	12,356	10,994
LOT 129	13,945	12,940
LOT 130	7,440	5,940
LOT 131	7,440	5,940
LOT 132	9,595	8,019

PARCEL	AREA
PARCEL A	68,219
PARCEL B	86,549
PARCEL C	11,430
TOTAL	166,198

LINEAR PARK AREA	
PARCEL	AREA
PARCEL D	10,648
PARCEL E	6,615
PARCEL F	7,810
TOTAL	25,073

OTHER AREAS	
DESCRIPTION	AREA
PUBLIC ROW	390,450
SENIOR HOA	194751
COMMON PARCEL G	9763
REMAINDER	531,242

LACO
EUREKA • UKIAH • SANTA ROSA • CHICO
1-800-515-5054 www.lacoassociates.com

NO.	HISTORY / REVISION	BY	CHK.	DATE
1	ADDRESS COUNTY COMMENTS	X	X	8/28/2020

VESTING TENTATIVE MAP
GUILLON INC. CONSTRUCTION
3000 S STATE STREET, UKIAH, CA 95482

LOT LAYOUT

PROFESSIONAL LAND SURVEYOR THOMAS BRADSHAW No. 8500 STATE OF CALIFORNIA

DRAWN	AR
CHECK	CCM
APPROVED	KD
DATE	August 31, 2022
JOB NUMBER	9100.06
DRAWING	4/10

N

SCALE 1" = 30'

LEGEND

RESTRICTED USE EASEMENT

IE —INGRESS & EGRESS

PUE —PUBLIC UTILITY EASEMENT

IE & PUE

EXCLUSIVE USE PARK EASEMENT

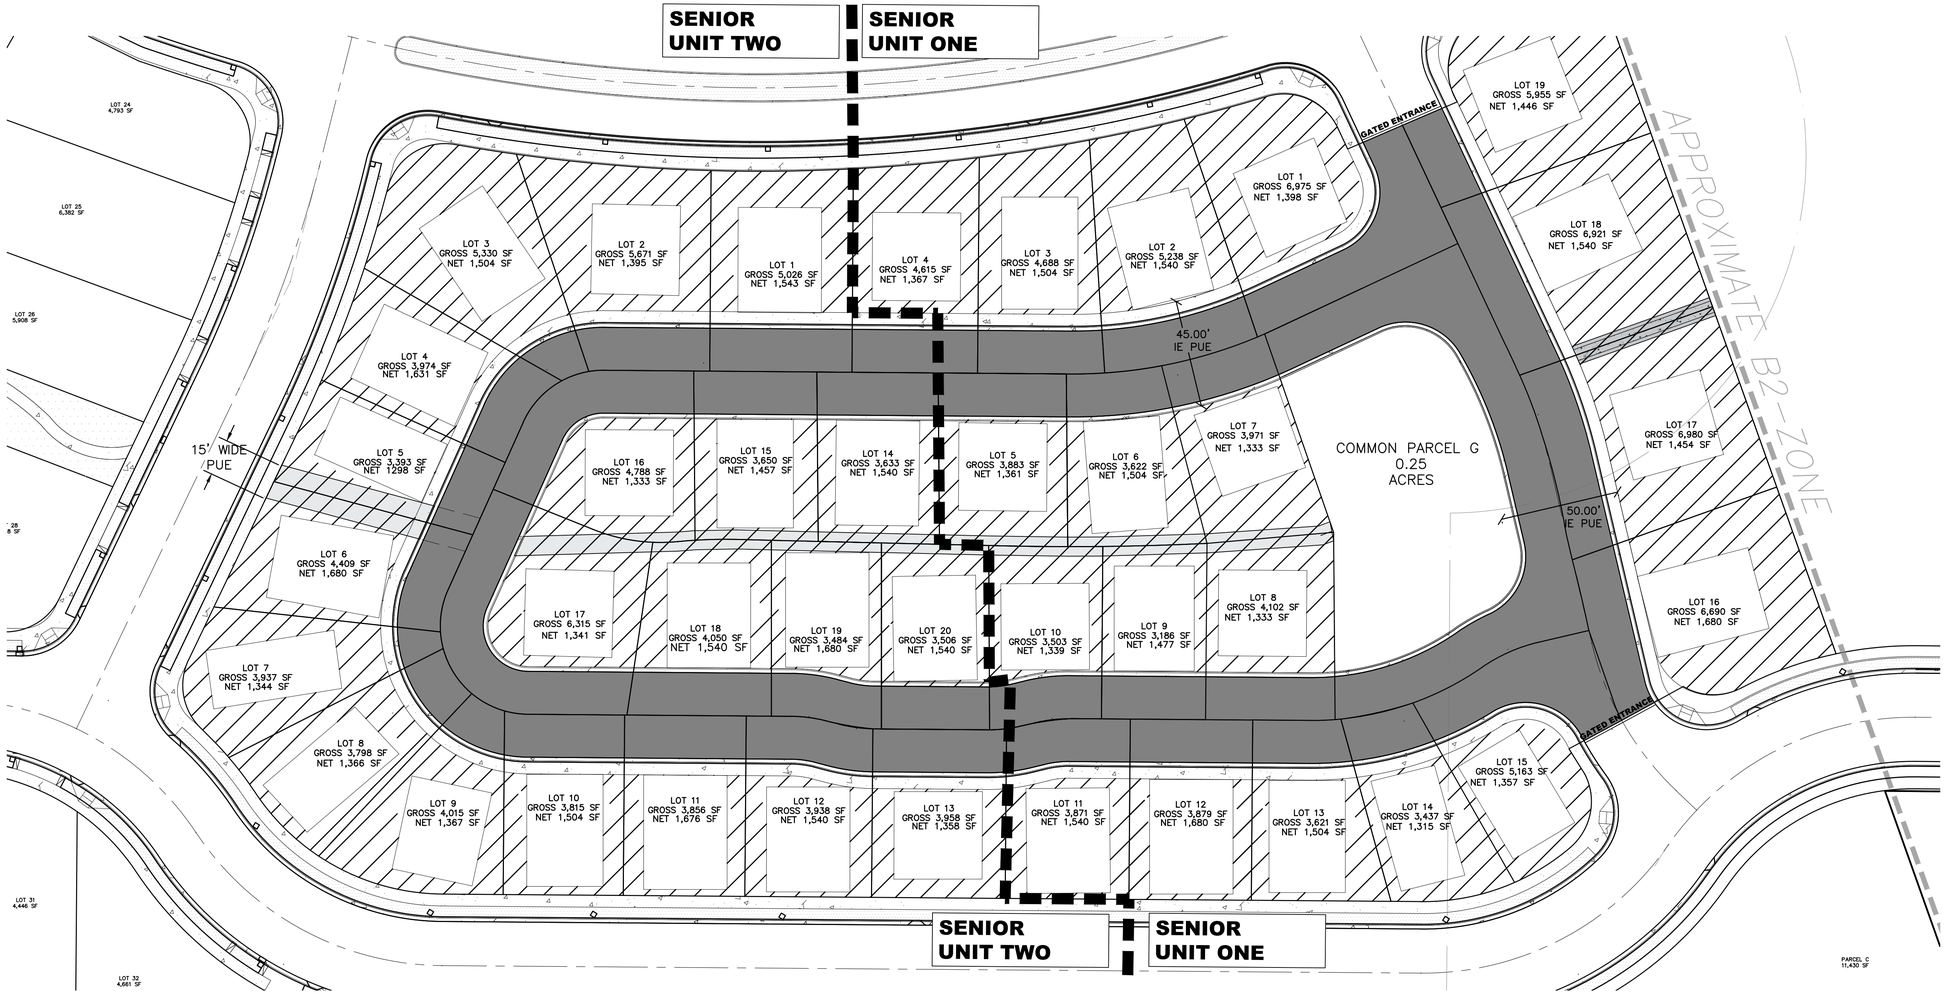

LACO

EUREKA • UKIAH • SANTA ROSA • CHICO

1-800-515-5054 www.lacoassociates.com

NO.	HISTORY / REVISION	BY	CHK.	DATE
1	ADDRESS COUNTY COMMENTS	X	X	8/28/2020

VESTING TENTATIVE MAP
GUILLON INC. CONSTRUCTION
3000 S STATE STREET, UKIAH, CA 95482

SENIOR LOT LAYOUT

PROFESSIONAL LAND SURVEYOR BRADLEY A. THOMAS No. 5520 STATE OF CALIFORNIA EXPIRES 12-31-2022

DRAWN	AR
CHECK	CCM
APPROVED	KD
DATE	August 31, 2022
JOB NUMBER	9100.06
DRAWING	5/10

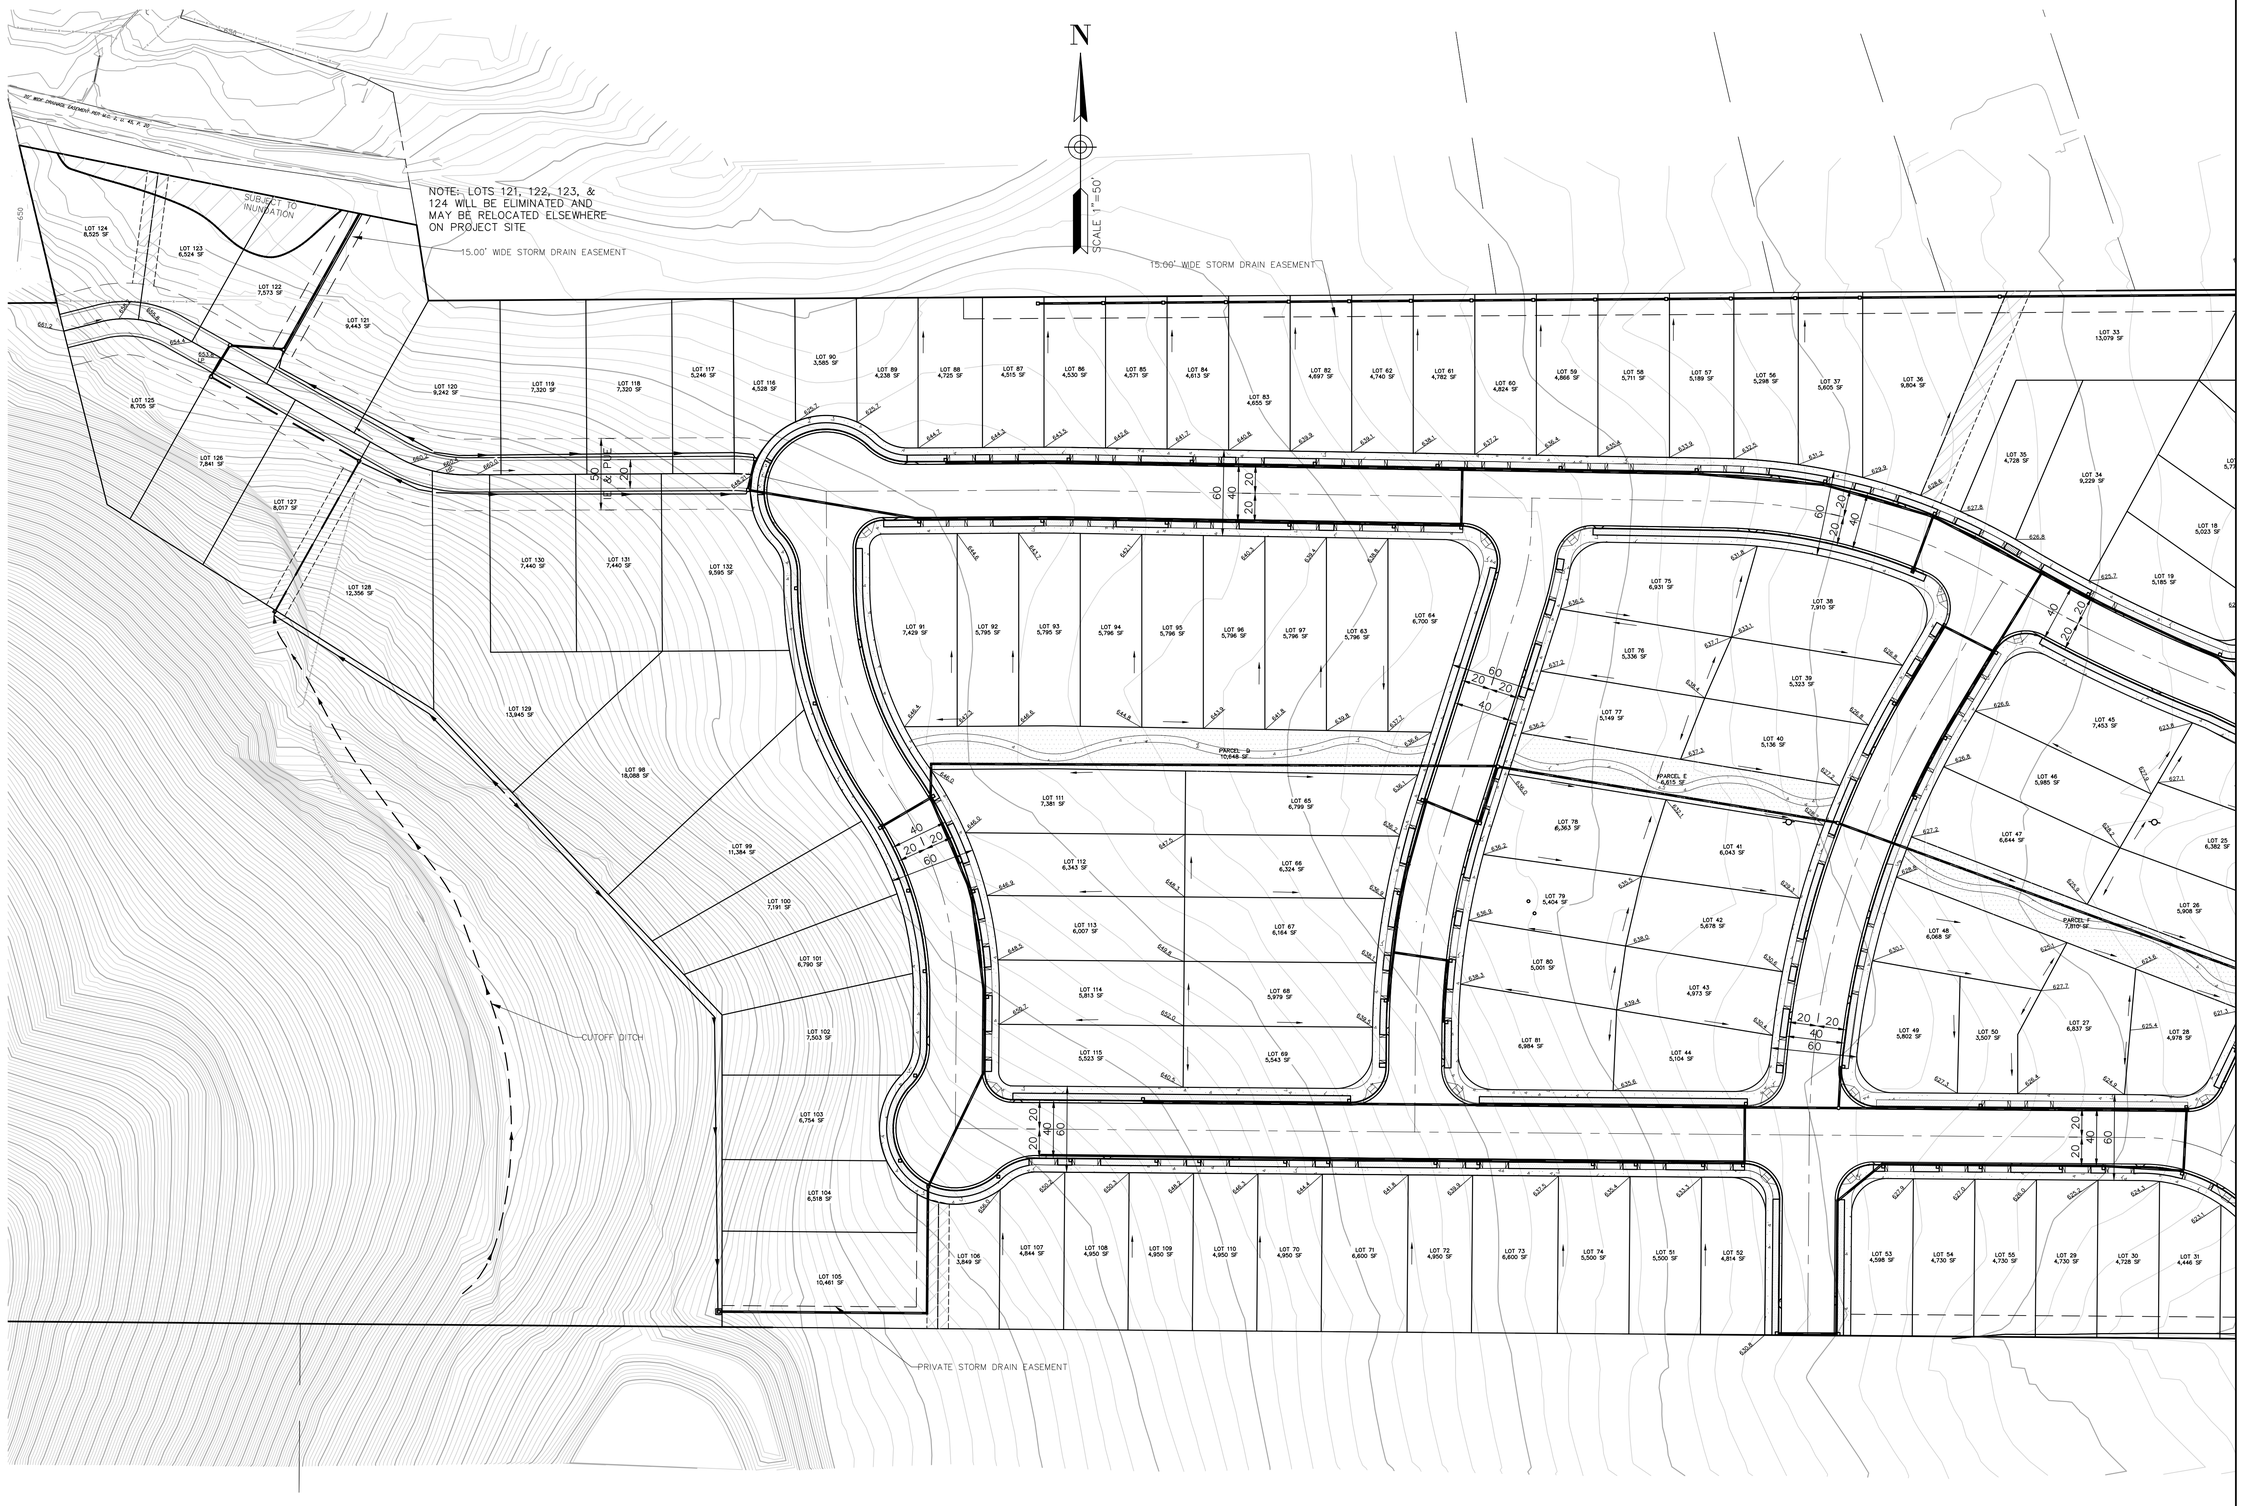

LACO

EUREKA • UKIAH • SANTA ROSA • CHICO

1-800-515-5054 www.lacoassociates.com

NO.	HISTORY / REVISION	BY	CHK.	DATE
1	ADDRESS COUNTY COMMENTS	X	X	8/28/2020

VESTING TENTATIVE MAP
GUILLON INC. CONSTRUCTION
3000 S STATE STREET, UKIAH, CA 95482

GRADING & DRAINAGE

PROFESSIONAL LAND SURVEYOR
BRADLEY A. THOMAS
No. 5520
STATE OF CALIFORNIA

DRAWN	AR
CHECK	CCM
APPROVED	KD
DATE	August 31, 2022
JOB NUMBER	9100.06
DRAWING	6/10

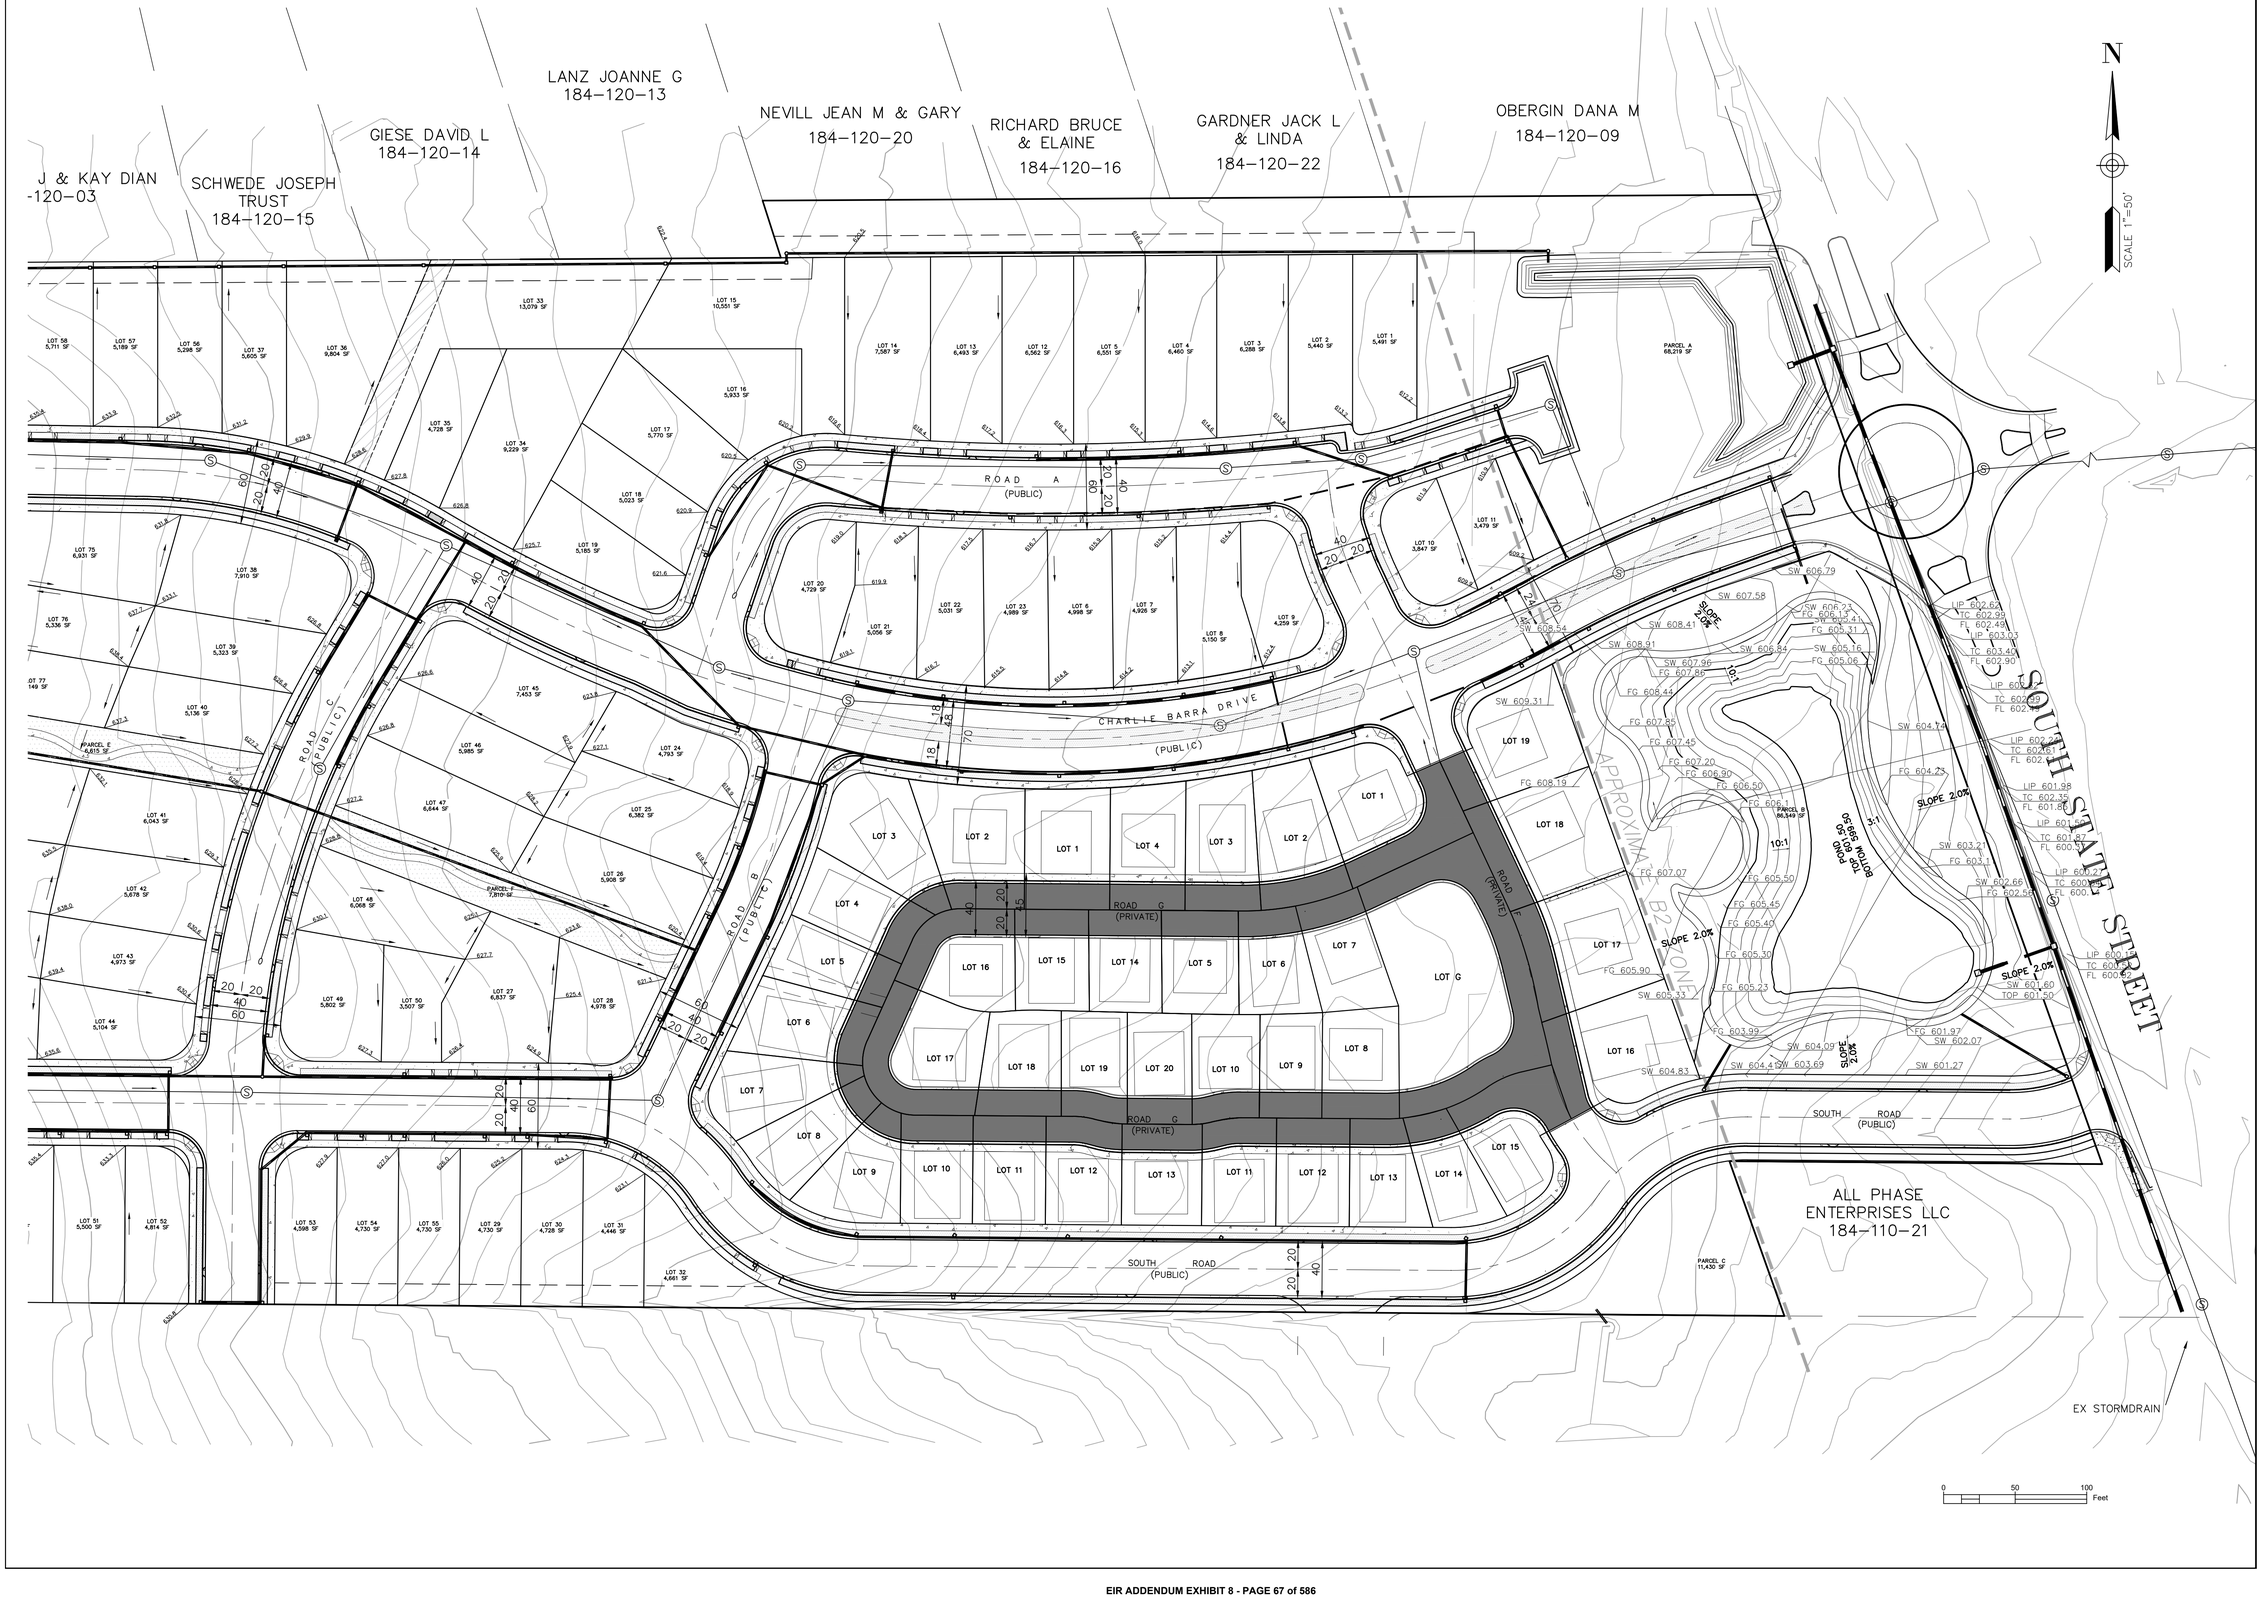

LACO

EUREKA • UKIAH • SANTA ROSA • CHICO

1-800-515-5054 www.lacoassociates.com

NO.	HISTORY / REVISION	BY	CHK.	DATE
1	ADDRESS COUNTY COMMENTS	X	X	8/28/2020

VESTING TENTATIVE MAP
GUILLON INC. CONSTRUCTION
3000 S STATE STREET, UKIAH, CA 95482

GRADING AND DRAINAGE

PROFESSIONAL LAND SURVEYOR BRADLEY A. THOMAS No. 5520 STATE OF CALIFORNIA

DRAWN	AR
CHECK	CCM
APPROVED	KD
DATE	August 31, 2022
JOB NUMBER	9100.06
DRAWING	7/10

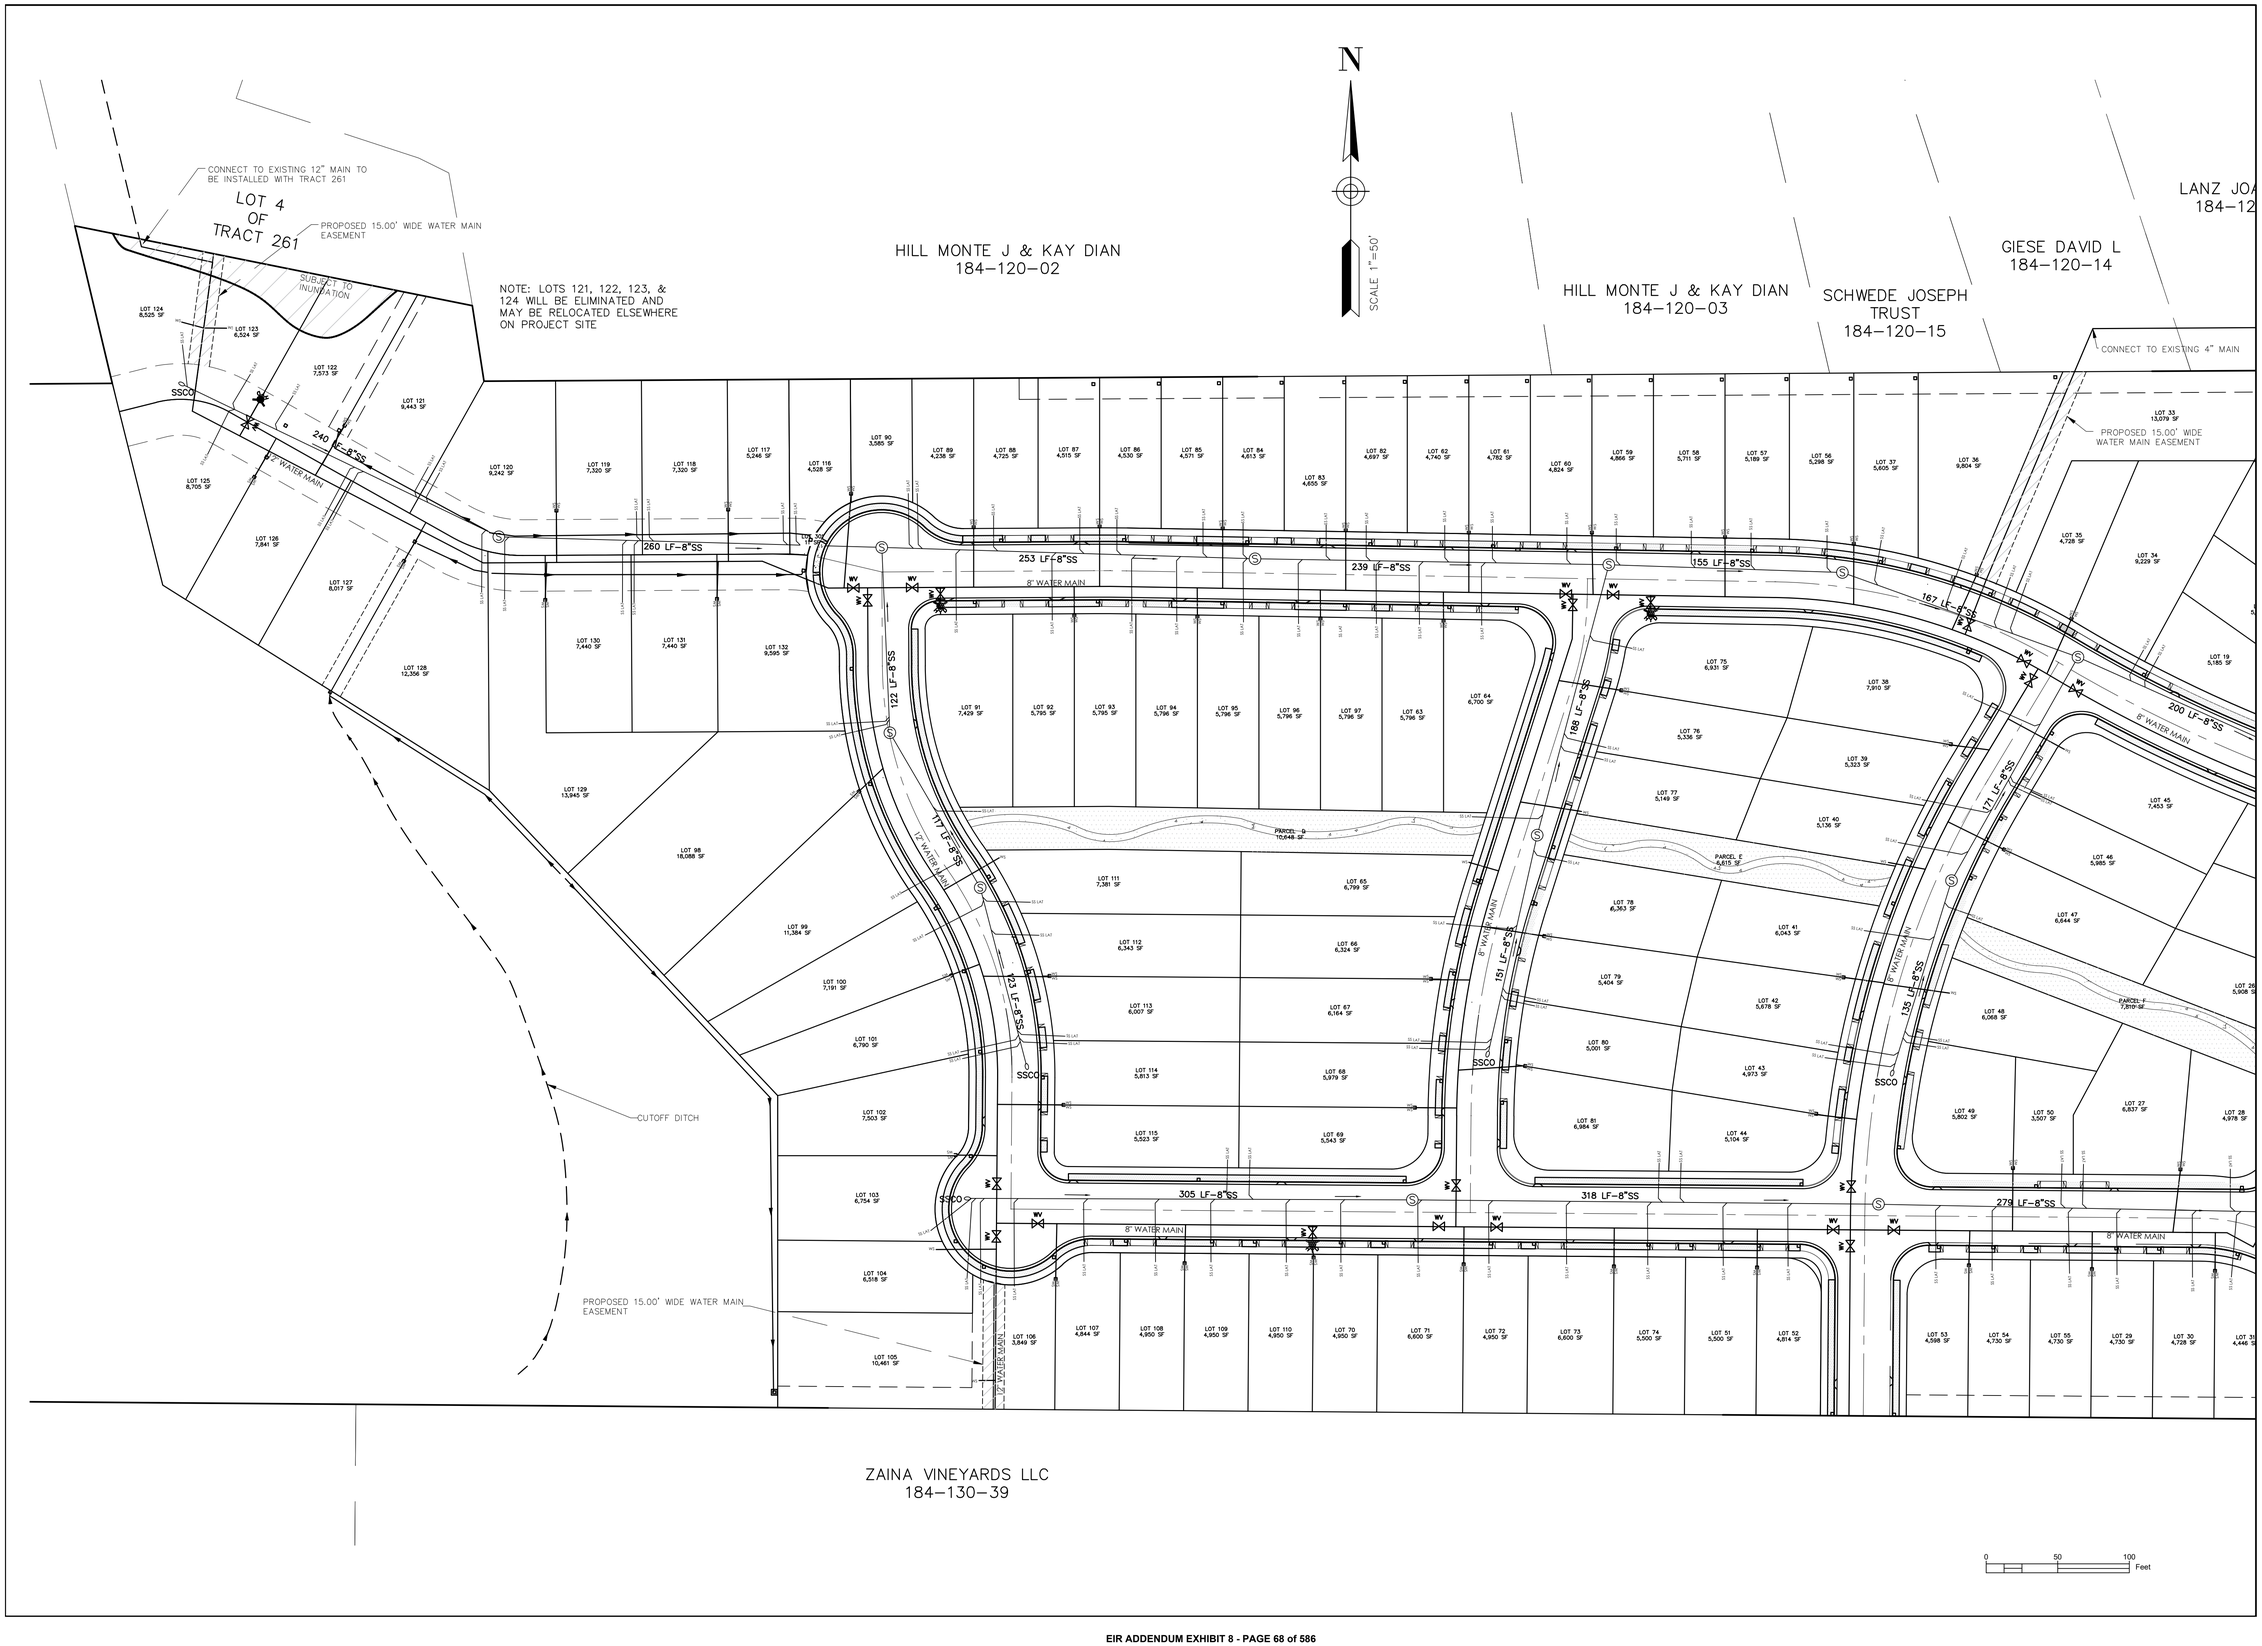

LACO
EUREKA • UKIAH • SANTA ROSA • CHICO
1-800-515-5054 www.lacoassociates.com

NO.	HISTORY / REVISION	BY	CHK.	DATE
1	ADDRESS COUNTY COMMENTS	X	X	8/28/2020

VESTING TENTATIVE MAP
GUILLON INC. CONSTRUCTION
3000 S STATE STREET, UKIAH, CA 95482

UTILITIES

PROFESSIONAL LAND SURVEYOR ★ ANDREW A. THOMAS ★ No. 5520 ★ STATE OF CALIFORNIA

DRAWN	AR
CHECK	CCM
APPROVED	KD
DATE	August 31, 2022
JOB NUMBER	9100.06
DRAWING	8/10

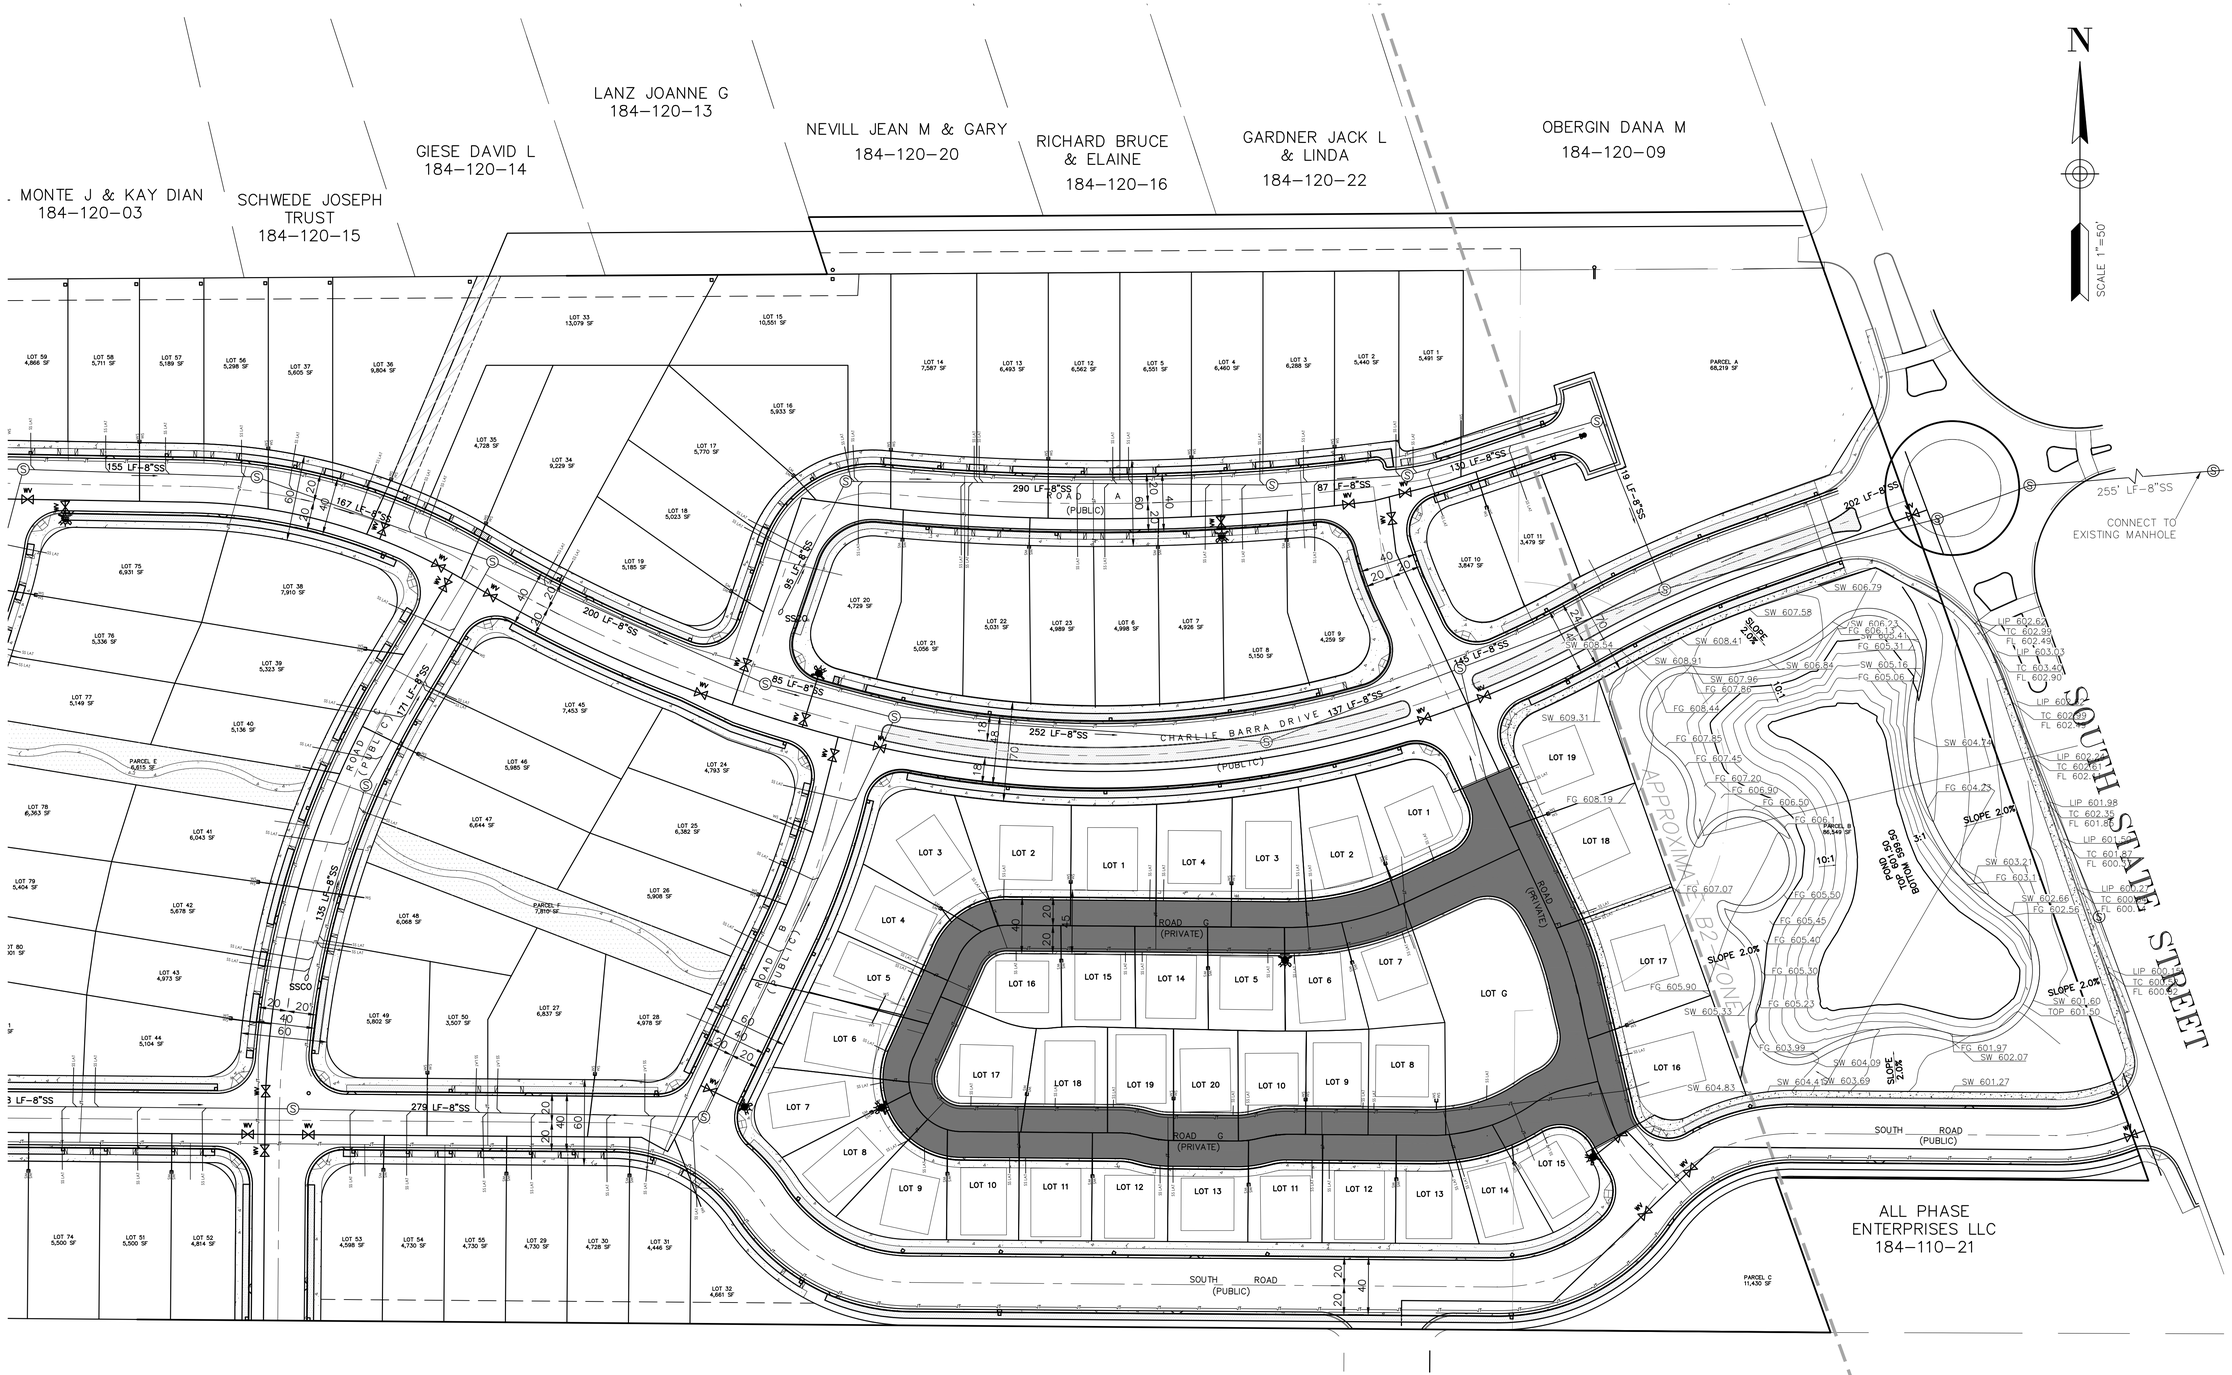

LACO
EUREKA • UKIAH • SANTA ROSA • CHICO
1-800-515-5054 www.lacoassociates.com

NO.	HISTORY / REVISION	BY	CHK.	DATE
1	ADDRESS COUNTY COMMENTS	X	X	8/28/2020

VESTING TENTATIVE MAP
GUILLON INC. CONSTRUCTION
3000 S STATE STREET, UKIAH, CA 95482

UTILITIES

PROFESSIONAL LAND SURVEYOR
KENNETH A. THOMAS
No. 5520
STATE OF CALIFORNIA

DRAWN	AR
CHECK	CCM
APPROVED	KD
DATE	August 31, 2022
JOB NUMBER	9100.06
DRAWING	9/10

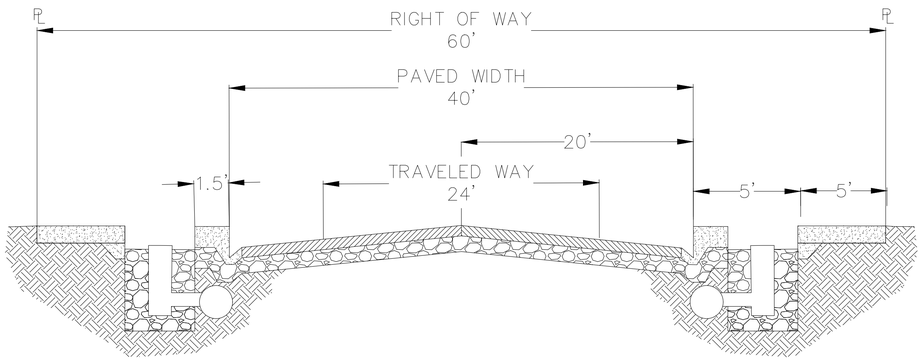

1 TYPICAL ROAD SECTION DETAIL
N.T.S.

ROAD A, B, C, D, & E, SOUTH ROAD,
CHARLIE BARRA DRIVE(27+50–38+50)

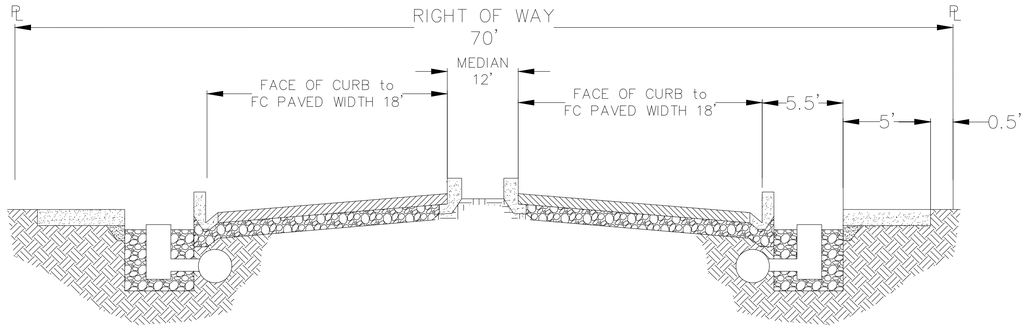

2 LANDSCAPED ROAD SECTION DETAIL
N.T.S.

CHARLIE BARRA DRIVE
STATION 20+00–27+50

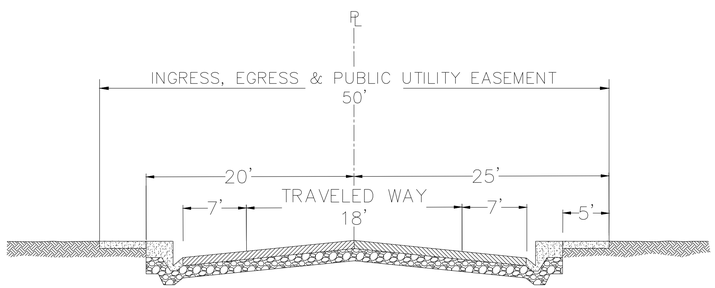

3 REDUCED ROAD SECTION DETAIL
N.T.S.

ROAD F & G

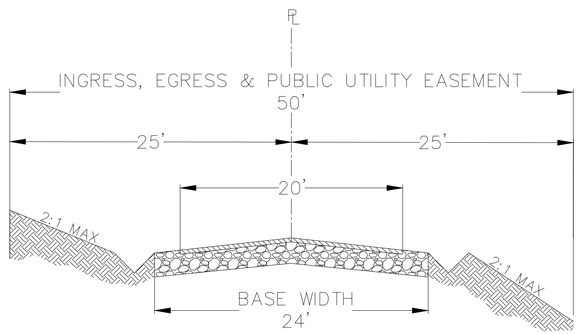

4 PRIVATE ROAD SECTION DETAIL
N.T.S.

COUNTRY LANE

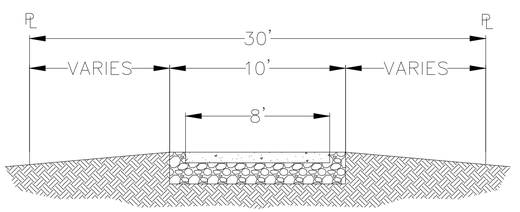

5 PARKWAY PATH SECTION DETAIL
N.T.S.

PARCELS D, E, F,
& NORTH SIDE OF LOT 17

LACO
EUREKA • UKIAH • SANTA ROSA • CHICO
1-800-515-5054 www.lacoassociates.com

NO.	HISTORY / REVISION	BY	CHK.	DATE
1	ADDRESS COUNTY COMMENTS	X.	X.	8/28/2020

VESTING TENTATIVE MAP
GUILLON INC. CONSTRUCTION
3000 S STATE STREET, UKIAH, CA 95482

TYPICAL SECTION DETAILS

PROFESSIONAL LAND SURVEYOR ★ VINCENT A. THOMAS ★ No. 5520 ★ STATE OF CALIFORNIA

DRAWN	AR
CHECK	CCM
APPROVED	KD
DATE	August 31, 2022
JOB NUMBER	9100.06
DRAWING	10/10

Stormwater Control Plan

Prepared For

Guillon Inc. Construction

Bella Vista Subdivision

Project Location
3000 South State Street,
Ukiah, CA 95482
APN 184-110-28, 184-110-29, 184-120-01, & 184-120-21
LACO Job #9100.06
Owner: Guillon Inc. Construction
Contact: (530) 879-4436

LACO

PREPARED BY
LACO ASSOCIATES
776 South State Street
Ukiah, Ca 95482
(707) 462-0222

March 2021

Prepared under the supervision of
Rodney L. Wilburn, Jr, RCE No.69388

My License Expires 30, June 2022

Introduction:

This report has been prepared for the purposes of evaluating the drainage conditions of the areas of the south terminus of South State Street surrounding the proposed Bella Vista Subdivision project. This report provides analysis of the existing drainage conditions and recommends improvements to the existing condition which would serve the proposed development.

Watershed boundaries were delineated by use of USGS topographic maps, aerial photo maps, and topographic surveys (Figures 1-4). Figures 1-4 also depict the watershed divided into Tributary Areas, Sub-Areas, and Drainage Management Areas (DMA's) for the purposes of estimating runoff to various points of concentration. All Figures are presented at a scale of 1-inch equals 180 feet the exception of Figure 1: Location Map that is 1-inch equals 2000 feet for clarity purposes. The total drainage areas delineated is approximately 75 acres draining to culverts along South State Street.

Methodology:

The "Rational Method" is the most widely used method for determining runoff. The idea behind the rational method is that if rainfall of intensity "I" begins instantaneously and continues indefinitely, the rate of runoff will increase until the time of concentration, whereby, all the runoff in contributing to flow at the outlet. This method was used to develop the hydrology for this report. The determination of values for the variables in the rational formula was based on methods outlined in the County of Mendocino Road Standards, Tab-D. The determination of land use, necessary to choose a runoff coefficient, C, was based on the anticipated development. Appendices contains charts used in determining the standards used for this project and calculations using this described method.
Standards used are as follows:

Runoff Coefficient (C-Value)	C=0.31 (Vegetated); C=0.90 (Impervious)
Annual Precipitation (MENDOT STD. NO. D10)	35 Inches
Rainfall Intensity (MENDOT STD. NO. D11)	$i_{10} = 6.1567\ (Tc)^{-0.5127}$
	$i_{100} = 6.1567\ (Tc)^{-0.5166}$
Design Storm Event	10 year
Initial Time of Concentration	15 minutes
K-Factor (MENDOT STD. NO. D10)	1

Project Description:

The Bella Vista Subdivision project (hereinafter "Project") will consist of the development of 171 new homes, community streets and striping, asphalt pavement, self-retaining areas, bioretention areas and landscaped areas on a 48.8 acre property located at 3000 South State Street, Ukiah, California and identified by Assessor's Parcel Numbers (APN) 184-110-28, 184-110-29, 184-120-01, & 184-120-21 (hereinafter "Site"), See Figure 1: Location Map.

Existing Topography and Drainage:

The existing site is a suburban residential zoned property. The location is at the south terminus of South State Street surrounded by properties that face onto South State Street. There are no wetlands or creek on site, trees within the buildable area are proposed to be removed. The general drainage pattern for the site is in a south-eastern direction. The hydrology for pre-development conditions has been broken up into tributaries based on watersheds and points of concentration; please refer to Figure 2: Pre-development Conditions. The pre-development Tributary 1 starts offsite and cuts across the west side of the property and outfalls offsite approximately 500 feet north of our project Site along North State Street. The flow for Tributary 1 is ***13.1 cfs***. The pre-development flow that contributes to our Site is ***11.4 cfs*** (flow includes Tributaries 2 thru 7, and Tributary 9). There are two outfalls that are analyzed in this report. One outfalls at the end of Tributary 1 and the other at the end of Tributary 8.

Pre-development Flows	
Tributary	Flow (cfs)
Trib 1 Outfall Total	**13.1**
Trib 8 Outfall Total	**11.4**

Proposed Drainage Description:

This project is subject to maintain the 10-year pre-development flow conditions. Therefore, a detention pond will be designed to detain the difference in runoff due to an increase in impervious surfaces in post development conditions using the design 10-year storm event. Our proposed drainage design will intercept runoff and route to a detention pond located at the Eastern edge of the Site. The post development hydrology has been broken up into Drainage Management Areas (DMA); please refer to Figure 3: Post Development Conditions for exact locations. There are four proposed DMAs (Post Tributary 1, DMA 1, DMA 2 and DMA 3). Post Tributary 1 resulted in a decrease in flow due to a decrease in contributing area in post development conditions and having a longer time of concentration due to runoff being routed through a series of vegetated swales and storm drain pipe. The outfall of Tributary 1 is approximately 500 feet north of the project Site along North State Street. The flow for Post Tributary 1 is *12.4 cfs*. Runoff from DMA 1 will connect directly to the county drainage system along South State Street. Runoff from DMA's 2 and 3 will be routed through a proposed storm drain pipe along South State Street that outfalls at an existing culvert located at the southeastern terminus of the Site and crosses South State Street. The post development flow that contributes to our Site is *21.3 cfs* (flow includes DMA's 1 thru 3). Post development flows have been analyzed and calculated using the Storm Sewers application in AutoCAD software. Please refer to Figure 4: Flood Control Exhibit for delineation of drainage areas contributing to each drainage inlet. The post development flow calculation reports for the drainage inlets and storm drain pipes have been included in the appendices of this report.

Post Development Flows	
DMA	Flow (cfs)
Trib 1 Outfall Total	**12.4**
Project Site Outfall Total	**21.3**

Post Development Runoff Increase Detention:

There is an increase of 5.71 cfs that is designed to be detained and stored at the proposed detention pond located at the central eastern edge of the Site. In addition, a drainage inlet at the detention pond has been designed to allow pre-development flow to bypass detention, detain the increase runoff due to post development conditions, and allow any excessive runoff to enter the storm drain system using a weir drainage inlet design. The detention pond and drainage inlet has been sized accordingly using the Hydraflow Express application in AutoCAD software.

Post Development Runoff Increase	
Post Development Flow (cfs)	21.3
Pre-Development Flow (cfs)	11.4
Increase Runoff (cfs)	**9.9**

10-Year Volume Detention Sizing	
Volume Detention Required (cu.ft.)	16,685
Detention Pond Capacity (cu.ft.)	**24,750**

The proposed post-development drainage design will have DMA 1 and DMA 3 bypassing the volume detention. DMA 2 will detain the required flow and volume to maintain pre-development flow conditions. DMA 1 will allow 4.17 cfs to bypass volume detention and DMA 3 will allow 3.78 cfs to bypass volume detention. Since the Site pre-development flow is 11.4 cfs, DMA 2 can allow a maximum of 3.45 cfs to bypass detention using a weir drainage inlet design. Once the flow surpasses the Maximum Allowable DMA 2 Flow the weir drainage inlet will begin to back up runoff and detain runoff in the storage pond. In extreme rain events where the storage pond reaches

capacity, the weir drainage inlet will allow excessive runoff to enter the storm drain system via the top of grate inlet.

Detention Pond Outlet Structure Sizing	
Pre-development Flow (cfs)	11.4
DMA 1 Flow (cfs)	4.17
DMA 3 Flow (cfs)	3.78
Max Allowable DMA 2 Flow (cfs)	**3.45**

100-Year Flood Control

The detention pond will be designed to adequately detain the 100-year storm event and minimize the potential flood impacts. The detention pond has been sized accordingly using the Hydraflow Express application in AutoCAD software.

100-Year Volume Detention Sizing	
Volume Detention Required (cu.ft.)	23,940
Detention Pond Capacity (cu.ft.)	**24,750**

Stormwater Control Plan (SCP) Requirements:

The Mendocino County Low Impact Development Standards Manual, dated November 2018 (hereinafter "LID Manual") was utilized to develop a stormwater management plan to capture, treat, and infiltrate stormwater runoff to account for stormwater produced by an increase in impervious area. The LID Manual classifies all projects that create and/or replace greater than equal to 5,000 square feet of impervious surface as Regulated Projects. The LID Manual goes further and classifies all projects that create and/or replace one (1) acre of impervious surface as Hydromodification Projects, a specific type of Regulated Project. Under this classification the LID Manual requires a site assessment, delineation of drainage management areas (DMA) and a calculation quantifying the reduction in stormwater runoff by using site design measures. The findings must be delivered in a Stormwater Control Plan.

Site Design measures proposed to be used in this Project include planting trees and constructing self-retaining areas. In addition, the Project includes the construction of two (2) bioretention facilities proposed to be located along throughout the Site; please refer to Figure 3: Post Development Conditions for exact locations. Within the approximate 1,403,455 square-foot Site, an area totaling 638,506 square feet is proposed to be impervious surface and an area totaling 764,949 square feet is proposed to be comprised of pervious surfaces (including natural vegetation, landscape, self-retaining and bioretention areas). The BMPs have been sized to handle the projected runoff from the 85th-percentile, 24-hour storm event.

Pollution Prevention Measures:

Source control pollution prevention measures would include parking area sweeping, and all onsite Trash Enclosures shall be covered.

Runoff Reduction Measures:

Downspouts from roof gutters will be disconnected from the storm drain system and discharge into landscape areas and swales. Interceptor trees will be planted throughout the Site. The total tributary area used for delta volume and treatment calculations has been reduced by taking credit for these measures.

Types of BMPs

The selected BMPs for the developed site will include the following:

Universal LID Features

- Impervious area disconnection
- Interceptor Trees

BMP LID Features

Bio-retention Areas

Level of Treatment and Volume Capture

Our proposed drainage design will intercept runoff and route to bioretention areas located throughout the Site in Drainage Management Areas (DMA); please refer to Figure 2: Post Development Conditions for exact locations. There are three proposed DMAs (DMA 1, DMA 2 and DMA 3). All three DMA's will have self-retaining areas, DMA's 2 and 3 will utilize the bioretention facilities located throughout the Site. The bioretention areas are best management practices (BMPs) that function as a soil and plant-based filtration and infiltration feature that remove pollutants through a variety of natural physical, biological, and chemical treatment process Self-retaining areas are concave, basin-like depressions that have vegetation that allow for efficient use of the water and can be enhanced by replacing native soils with amended soils that have high infiltration ratings.

The Hydromodification design goal has been achieved in DMAs 2 and 3 using bioretention areas. Runoff generated by DMA 1 will not be intercepted by a bioretention area. However, the total site achieves greater than the required Hydromodification design goal through the installation of an oversized bioretention area in DMA 2. See Table below and Calculations in appendices. In addition, the three DMA's will provide treatment through the use of landscape areas, self-retaining areas and vegetated swales.

Hydromodification Goals and Bioretention Sizing		
DMA #	Required Bioretention Size (sf)	Proposed Bioretention Size (sf)
1	1,310	-
2	5,854	7,640
3	3,450	3,585
Site Total	**10,614**	**106%**

Maintenance and Funding

BMPs shall be inspected and maintained as described in the Mendocino County Low Impact Development Standards Manual, dated November 2018. All BMPs are located on private land throughout the entire property furthermore, BMPs will be the sole responsibility of and funded by Guillon Inc. Construction (owner).

Maintenance of BMPs

The maintenance of selected BMPs is recommended as follows:

Interceptor Trees

At a minimum inspection and maintenance shall include the following:

- Annual inspection prior to the rainy season.
- Annual proper watering and application of mulch.
- Routine pruning and weeding as needed.
- Replacement of trees as needed.

Impervious Area Disconnection

At a minimum inspection and maintenance shall include the following:

- Routinely inspect for ponding water near building foundation
- Annually inspect for undercutting/washouts at the outlet of pipe
- Annually inspect for splash blocks or rain chain damage
- Annually inspect for vegetation or debris blocking outlet of pipe

Bio-retention Areas

At a minimum maintenance shall include the following:

- Dry street sweeping upon completion of construction

- Dry street sweeping annually, and
    - When water is observed flowing in the gutter during a low intensity storm.
    - Algae is observed in the gutter.
    - Sediment/debris covers 1/3 of the gutter width or more.
- Inspect twice annually for sedimentation and trash accumulation in the gutter. Obstructions and trash shall be removed and properly disposed of.
- Inspect twice during the rainy season for ponded water.
- Pesticides and fertilizers shall not be used in the bioretention area.
- Plants should be pruned, weeds pulled and dead plants replaced as needed.

Appendices:

1. Figures
2. Final SCP
3. Source Control Worksheet
4. Bioretention Specifications and Checklist
5. Bioretention Plant List – Inland and Coastal
6. Operation and Maintenance Template
7. Pre-development 10-Year Frequency Calculations
8. Pre-development 100-Year Frequency Calculations
9. Post Development 10-Year Storm Sewer Storm Drain Reports
10. Post Development 100-Year Storm Sewer Storm Drain Reports
11. Hydraflow Pond Sizing
12. Hydraflow Outlet Structure Sizing
13. Mean Precipitation K-Value, Intensity Duration Curve, C-Value

LACO

EUREKA • UKIAH • SANTA ROSA

1-800-515-5054 www.lacoassociates.com

PROJECT	BELLA VISTA SUBDIVISION	BY GG	FIGURE 1
CLIENT	GUILLON INC. CONSTRUCTION	DATE 12-18-20	
LOCATION	3000 SOUTH STATE STREET, UKIAH, CA	CHECK KD	JOB NO. 9100.06
	LOCATION MAP	SCALE 1" = 2000'	

REUSE OF DOCUMENTS: This document and the ideas and design incorporated herein, as an instrument of professional service, is the property of LACO Associates and shall not be reused in whole or part for any other project without LACO Associates express written authorization.

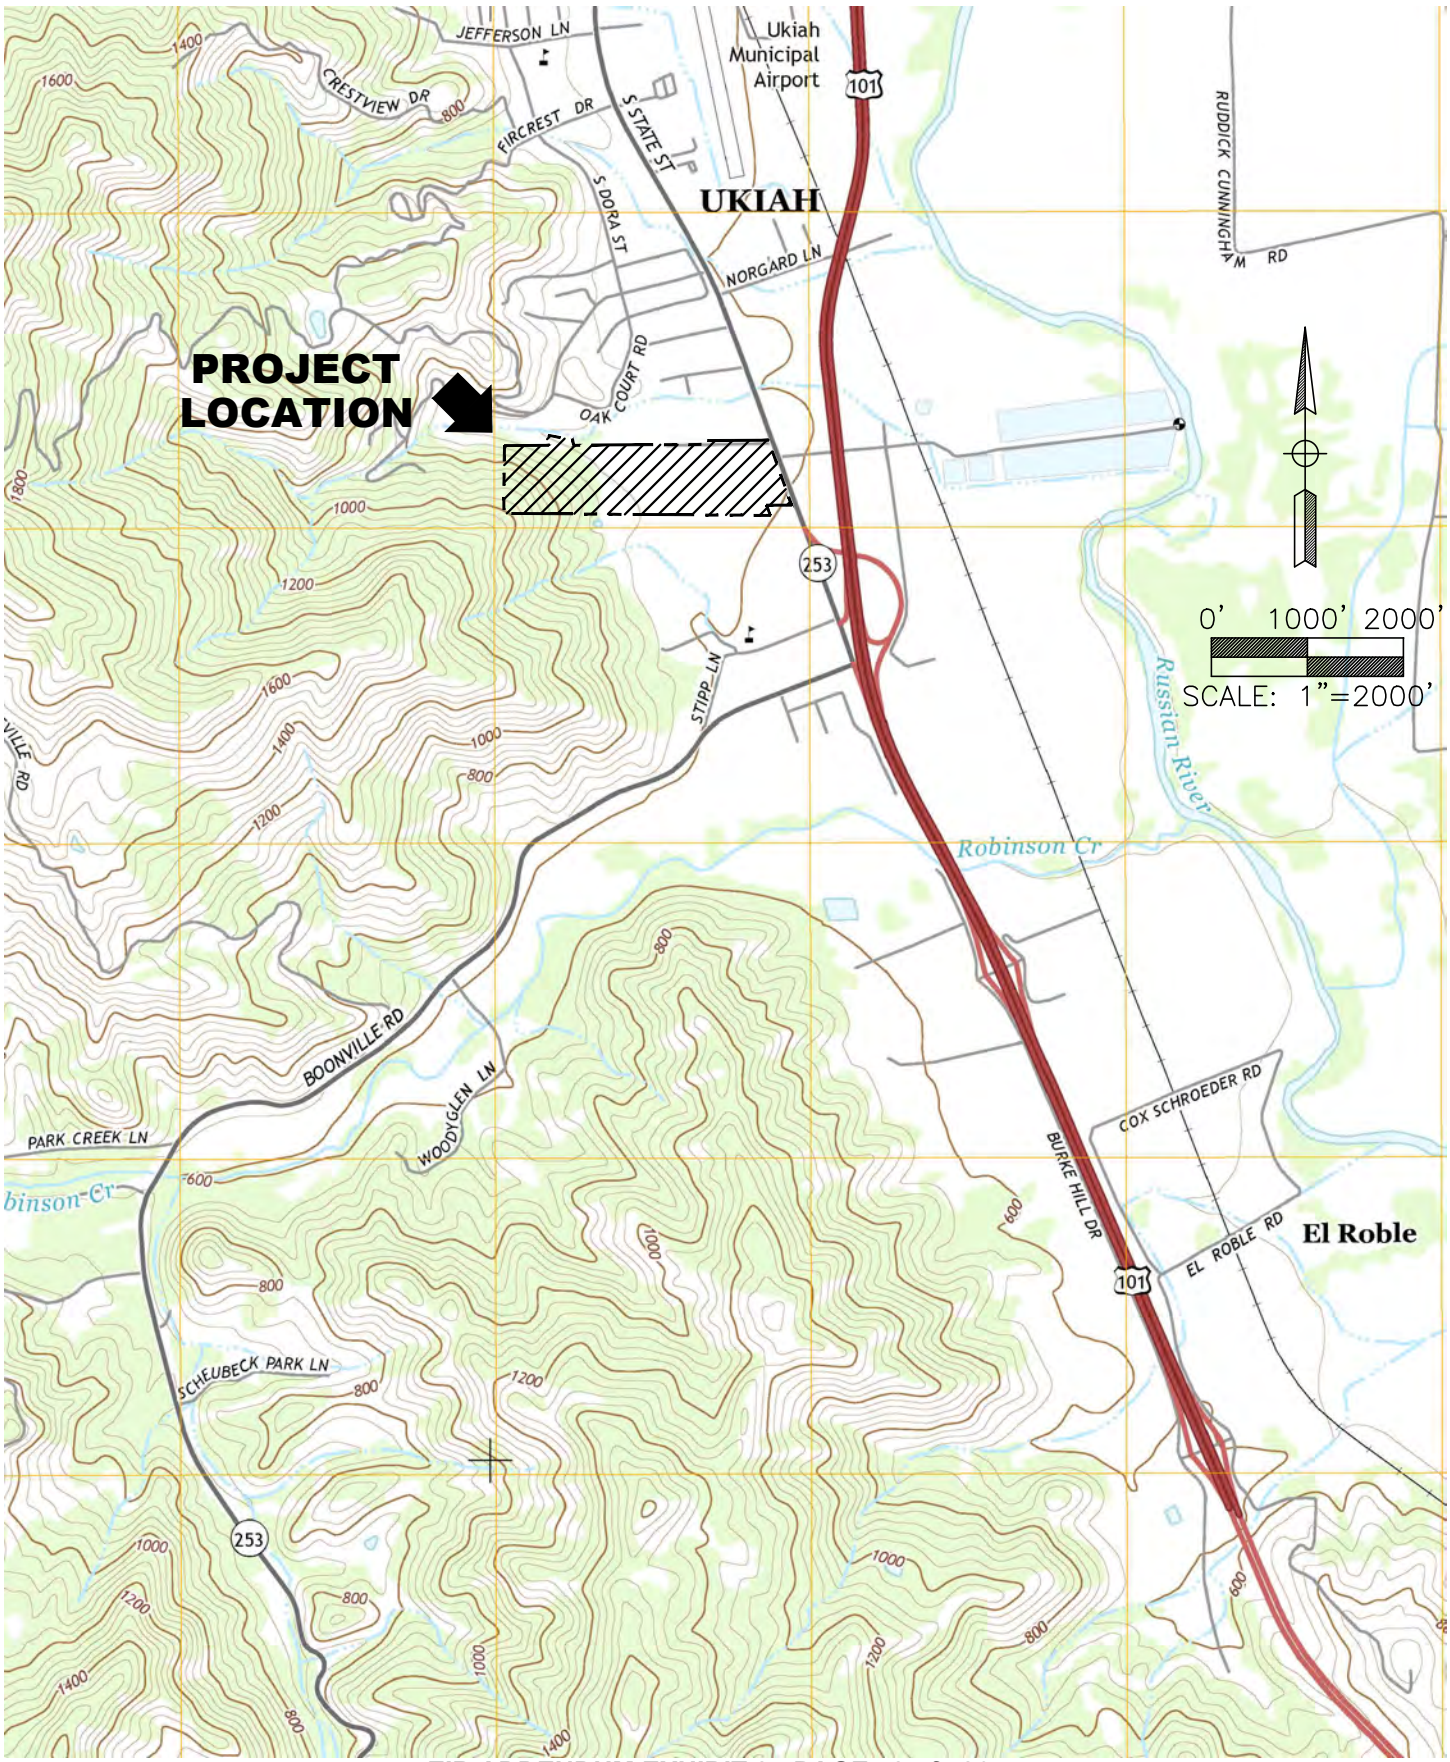

Dec 18,2020-12:15pm T:\Cadfiles\9100\9100.06 Bella Vista Estates\dwg\ 9100.06 PRE-DEV HYDRO.dwg

REUSE OF DOCUMENTS: This document and the ideas and design incorporated herein, as an instrument of professional service, is the property of LACO Associates and shall not be reused in whole or part for any purpose without the written authorization.

LEGEND/ABBREVIATIONS

——— – – ———	PROPERTY LINE
———————	MAJOR TRIBUTARY BOUNDARY
– – – – – –	SUB-TRIBUTARY BOUNDARY
———·———·———	FLOW DIRECTION
TRIB 1A	TRIBUTARY ID
• POC1	POINT OF CONNECTION (POC) ID

0’ 125’ 250’

SCALE: 1”=250’

LACO
EUREKA • UKIAH • SANTA ROSA
1-800-515-5054 www.lacoassociates.com

NO.	HISTORY / REVISION	BY	CHK.	DATE

BELLA VISTA SUBDIVISION
PRE-DEVELOPMENT CONDITIONS

GUILLON INC. CONSTRUCTION
2550 LAKEWEST DRIVE, STE. 50, CHICO, CA

DRAWN	GG
CHECK	KD
APPROVED	RLW
DATE	12-15-2020
JOB NUMBER	9100.06
SHEET	2
OF	4

Dec 21,2020–4:57pm
T:\Cadfiles\9100\9100.06 Bella Vista Estates\dwg\ 9100.06 PRE-DEV HYDRO.dwg

REUSE OF DOCUMENTS: This document and the ideas and design incorporated herein, as an instrument of professional service, is the property of LACO Associates and shall not be reused in whole or part for any other project without the written authorization of LACO Associates.

LEGEND/ABBREVIATIONS

- PROPERTY LINE
- DRAINAGE MANAGEMENT AREA (DMA) BOUNDARY
- BRA 1 — BIORETENTION AREA ID
- BIORETENTION AREA
- FLOW DIRECTION

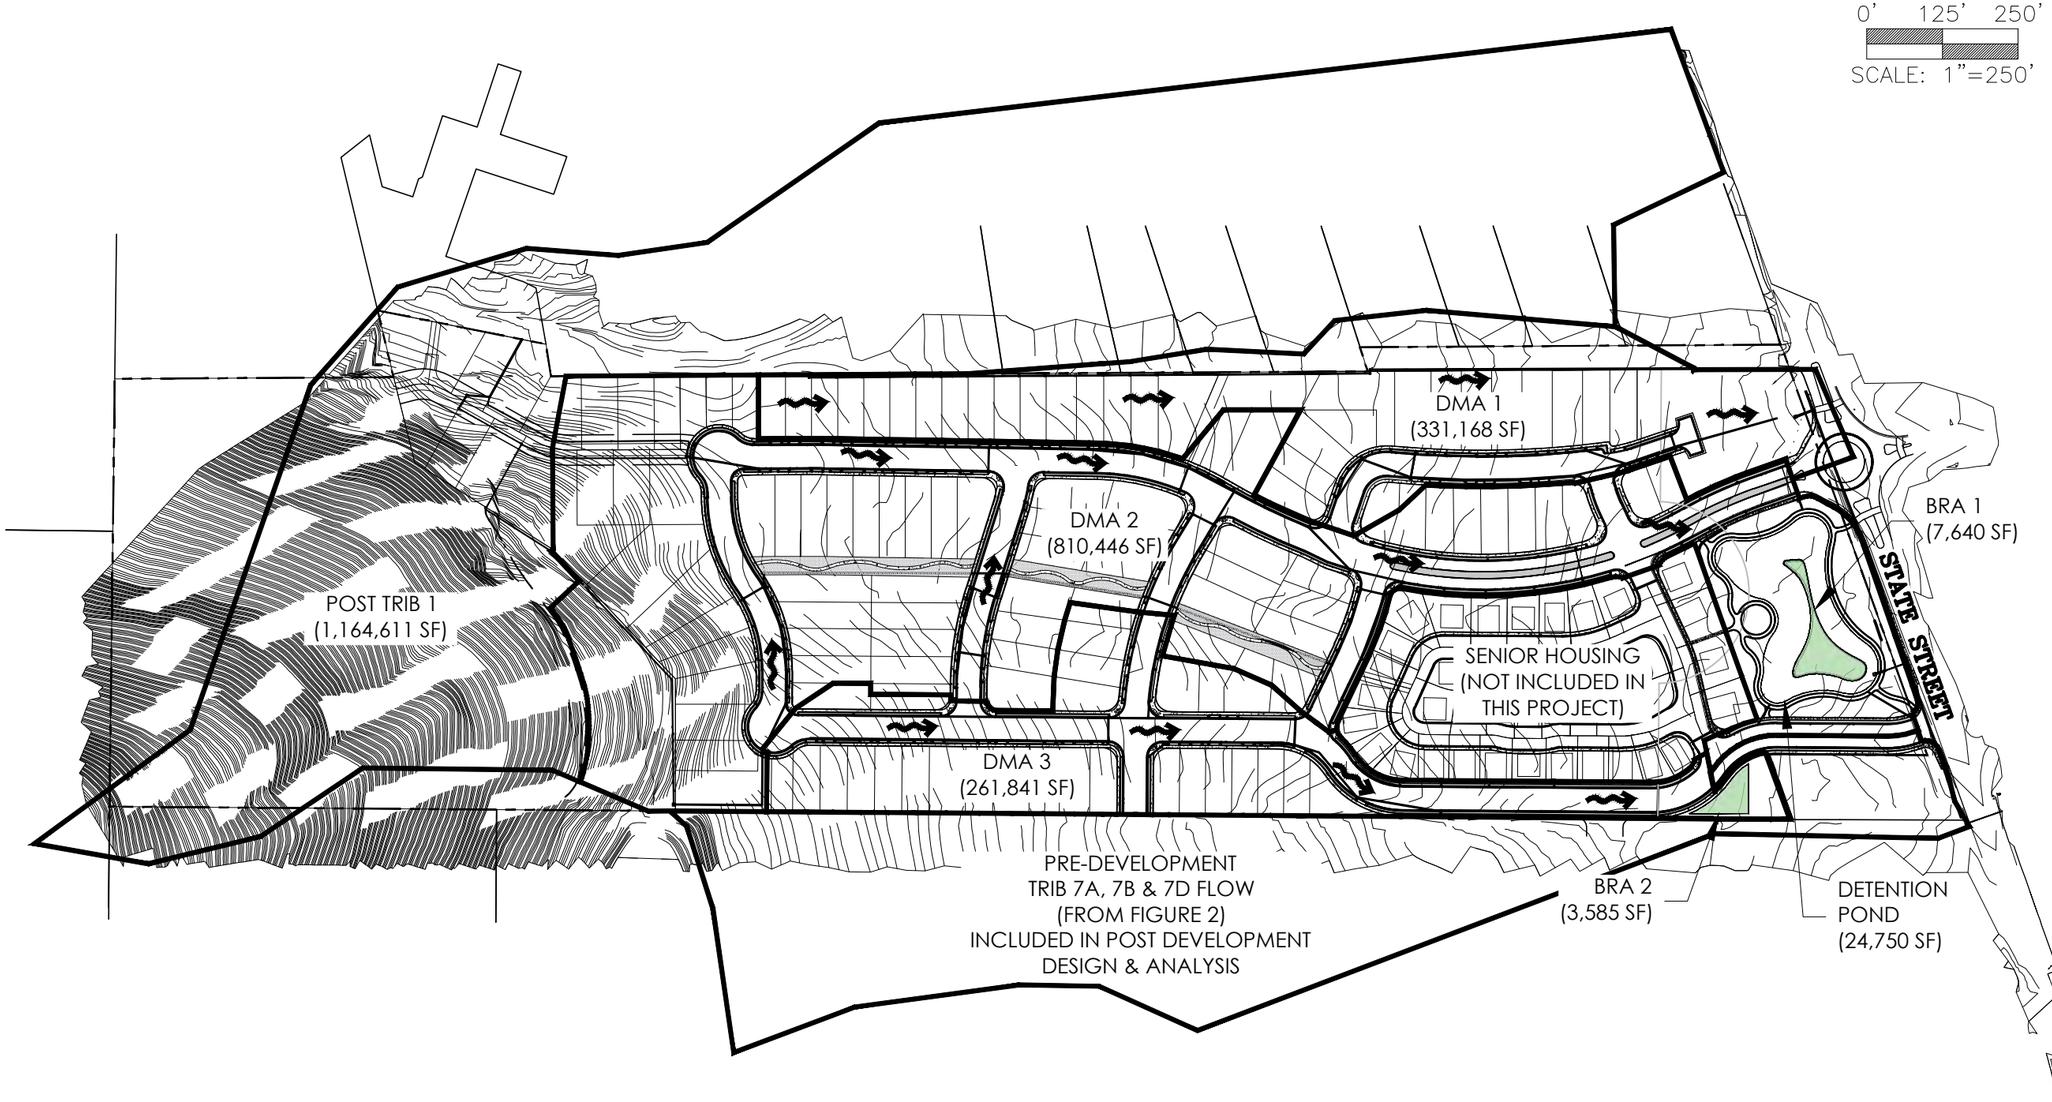

LACO
EUREKA • UKIAH • SANTA ROSA
1-800-515-5054 www.lacoassociates.com

NO.	HISTORY / REVISION	BY	CHK.	DATE

BELLA VISTA SUBDIVISION
POST DEVELOPMENT CONDITIONS

GUILLON INC. CONSTRUCTION
2550 LAKEWEST DRIVE, STE. 50, CHICO, CA

DRAWN	GG
CHECK	KD
APPROVED	RLW
DATE	12-15-2020
JOB NUMBER	9100.06
SHEET	3
OF	4

Dec 21,2020–5:07pm
T:\Cadfiles\9100\9100.06 Bella Vista Estates\dwg\ 9100.06 POST–DEV HYDRO.dwg

REUSE OF DOCUMENTS: This document and the ideas and design incorporated herein, as an instrument of professional service, is the property of LACO Associates and shall not be reused in whole or part for any [illegible] without the written authorization.

LEGEND/ABBREVIATIONS

DRAINAGE MANAGEMENT AREA (DMA) BOUNDARY

DI 1 — DRAINAGE INLET ID

ADDITIONAL DRAINAGE INLET AREA *(SHOWN HERE FOR CLARITY)*					
DI #	SF	DI #	SF	DI #	SF
32	831	47	2,782	73	2,803
33	840	48	2,659	74	2,794
34	608	49	1,458	75	768
37	4,880	50	1,119	85	2,699
38	4,998	51	2,511	86	2,700
39	5,029	52	2,580	95	2,821
40	4,977	53	2,584	96	3,020
43	2,199	54	2,448	146	2,700
44	360	58	1,491	152	1,592
46	2,997	62	3,732	154	19,907

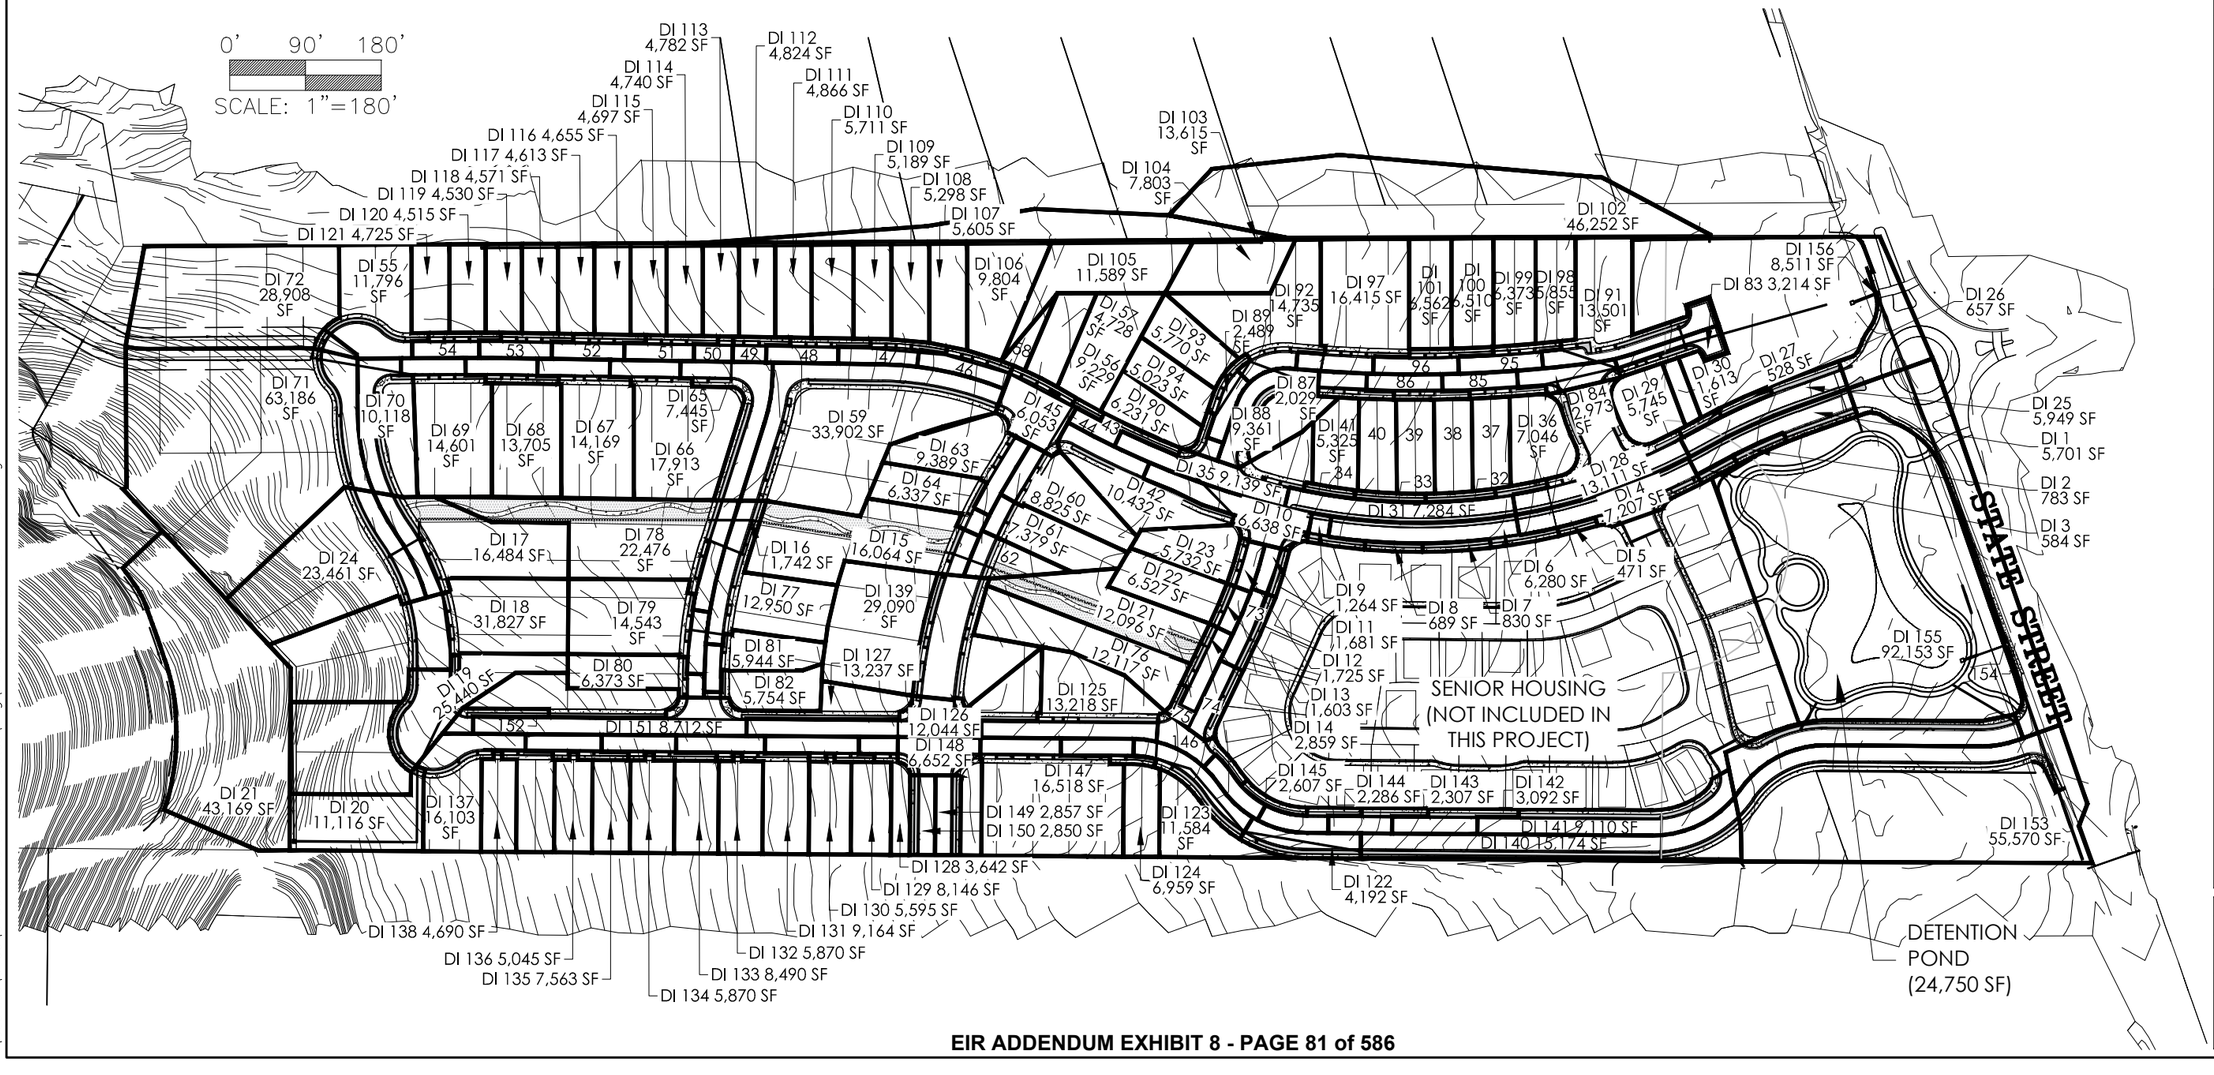

LACO
EUREKA • UKIAH • SANTA ROSA
1-800-515-5054 www.lacoassociates.com

NO.	HISTORY / REVISION	BY	CHK.	DATE

BELLA VISTA SUBDIVISION
FLOOD CONTROL EXHIBIT

GUILLON INC. CONSTRUCTION
2550 LAKEWEST DRIVE, STE. 50, CHICO, CA

DRAWN	GG
CHECK	KD
APPROVED	RLW
DATE	12-15-2020
JOB NUMBER	9100.06
SHEET	4
OF	4

Dec 21,2020- 1:41pm
T:\Cadfiles\9100\9100.06 Bella Vista Estates\dwg\ 9100.06 POST-DEV HYDRO.dwg

APPENDIX 2

Final SCP

All Regulated Projects

Stormwater Control Plan for Regulated Projects

For Office Use Only
Application No._____
Received By: _____

Project Name: Bella Vista Subdivision

Physical Site Address/APN: 3000 South State Street, Ukiah, CA 95482

Project Applicant: Guillon Inc. Construction

Mailing Address: 2550 Lakewest Drive, Suite 50, Chico, CA 95928

Phone: (530) 879-4436

Consultant's Information

Name: Rodney L. Wilburn

Firm: LACO Associates QSD certification#: 01320

Address: 776 South State Street, Suite 103, Ukiah, CA 95482

Email: wilburnr@lacoassociates.com

Phone: (707) 462-0222

Instructions

Based on the answers that you provided in the Construction and Post Construction Stormwater Runoff Control Checklist, you have determined that your project is classified as "regulated" for the purposes of the County of Mendocino MS4 Permit. Use this form to assist you in designing your project to comply with the County of Mendocino MS4 Permit design standards for regulated projects. The completed, signed SCP for Regulated Projects, plus any applicable, approved BMP Fact Sheets, must be submitted with your application to Mendocino County Planning and Building Services.

Type of Application/Project:

What type of application is this checklist accompanying?

☒ Subdivision ☐ Grading Permit

☐ Building Permit ☐ Design Review

☐ Use Permit ☐ Other (please specify)_____

Stormwater Control Plan for Regulated Projects

A. **Project Description**

Project Type and Description:	Compost Facility Improvement Plans - Phase I
Total Pre-Project Impervious Surface Area (square feet)	0 sq. ft.
Total New or Replaced Impervious Surface Area (square feet) [Sum of impervious area that will be constructed as part of the project]	638,506 sq. ft.
Total Post-Project Impervious Surface Area (square feet)	638,506 sq. ft.

If your project includes more than 5,000 square feet in new or replaced impervious area, is your project one of the following project types?

- Detached single family homes that create and/or replace 2,500 square feet or more and are not part of a larger plan of development
- Interior remodels
- Routine maintenance or repair, such as exterior wall surface replacement or pavement resurfacing within an existing footprint
- Linear Underground/Overhead Projects (LUPs) without a discrete location that has 5,000 square feet or more of newly constructed contiguous impervious surface.
- Sidewalks built as part of new streets or roads and built to direct stormwater runoff to adjacent vegetated areas
- Bicycle lanes that are built as part of new streets or roads that direct stormwater runoff to adjacent vegetated areas
- Impervious trails built to direct stormwater runoff to adjacent vegetated areas, or other non-erodible permeable areas
- Sidewalks, bicycle lanes, or trails constructed with permeable surfaces
- Trenching excavation and resurfacing associated with LUPs
- Grinding and resurfacing of existing roadways and parking lots
- Construction of new sidewalks, pedestrian ramps, or bike lanes on existing roadways
- Routine replacement of damaged pavement such as pothole repair, or replacement of short, non-contiguous sections of roadway

☐ Yes ☒ No

If you answered "Yes" above, your project is a non-regulated project under the definitions in the County of Mendocino MS4 Permit. Please use the Checklist for Non-Regulated Projects *to assist you in your project design and application submittal.*

Stormwater Control Plan for Regulated Projects

B. Site Assessment (Opportunities and Constraints)

1. Soil Characteristics

I. Soil characterization method Web Soil Survey

II. Were infiltration rates assessed for the site? ☐ Yes ☒ No

If Yes, please attach soils testing report

2. Depth to Groundwater

I. What is the depth (below ground surface) to groundwater (in feet)? 17.5 feet

II. How was this determined? Borings

3. Existing Vegetation and Natural Areas

I. Are there any key natural vegetation areas, sensitive habitats, or mature trees on the site?

☐ Yes ☒ No

If yes, please draw and label these features on the existing conditions site plan map and attach a description of them to this document.

4. Drainage and Hydrograph

I. Are there any natural drainage features or modified natural drainage features on the site or directly adjacent to the site?

☒ Yes ☐ No

5. Potential Contamination

I. Is the project site within or near a registered contaminated site, according to the State Water Resources Control Board Geotracker Website (http://geotracker.waterboards.ca.gov/)?

☐ Yes ☒ No

If yes, please attach the applicable contaminated site report from the Geotracker website and note the location of the contaminated site on the existing conditions site plan map. Please attach a description how this contamination will affect your project design.

C. Project Layout Optimization

Optimizing the site layout can be done through the following methods:

1. Define the development envelope and protected areas, identifying areas that are most suitable for development and areas to be left undisturbed.
2. Concentrate development on portions of the site with less permeable soils and preserve areas that can promote infiltration.
3. Limit overall impervious coverage of the site from paving and roofs.
4. Set back development from creek, wetlands, and riparian habitats to maximize vegetative buffer widths.
5. Preserve significant trees.
6. Conform the site layout along natural landforms.
7. Avoid excessive grading and disturbance of vegetation and soils.
8. Replicate the site's natural drainage patterns.
9. Detain and retain runoff throughout the site.

Based on the features included in the existing conditions site plan, please ensure your project site plan applies project layout optimization measures to the greatest extent practicable, while still meeting the objectives of your project.

Have you attached a short description of how site optimization techniques have been integrated into the project design?

☒ Yes ☐ No

D. Source Controls

Does your project contain potential pollutant-generating activities or sources?

☒ Yes ☐ No

If Yes, please complete the Source Control Worksheet, available at the County of Mendocino Stormwater website (https://www.mendocinocounty.org/government/planning-building-services/stormwater), and available as Appendix 4 of the County of Mendocino Low Impact Development Technical Design Manual; list and identify, using a simple table format, the source or treatment control measure and locations as an attachment to the SCP document.

E. Drainage Management Areas

On the project site plan, please delineate and label all drainage management areas (refer to Sec. 6 of the manual). Record the DMA names and Areas in the table below.

Table 1. DMAs

DMA name	Area (square feet)
DMA 1	331,168 sq. ft.

Stormwater Control Plan for Regulated Projects

DMA 2	810,446 sq. ft.
DMA 3	261,841 sq. ft.

F. Site Design Measures

Please identify the site design measures incorporated into the project design and attach the applicable, approved BMP Fact Sheet or equivalent to this checklist. These measures must be discussed in the SCP and shown on the site design map.

☒ Rooftop and Impervious Area Disconnection

☒ Tree Planting and Preservation

☐ Rain Barrels and Cisterns

☐ Porous Pavement

☐ Flow-Through Planter

☒ Bioretention

Table 2. Area Calculations of *Self-retaining Areas* Used to Treat Impervious Areas

1 DMA Name	2 Area (sq. ft.)
DMA 1	10,497
DMA 2	33,755
DMA 3	19,871

Table 3. Runoff Factor (surface type)

Roofs and Paving	1.0
Landscaped Area	0.1
Bricks or solid pavers- grouted	1.0
Bricks or solid Pavers-on sand base	0.5
Pervious Concrete Asphalt	0.1
Turfblock or gravel	0.1
Open or Porous pavers	0.1

Tables 4-6 below should be used to quantify the amount of runoff that is reduced by using site design measures. Using the tables in chronological order will calculate the minimum size for your bioretention facility in order to meet the MS4 permit requirements. Several iterations may be need to size facilities according to the site design.

Table 4. Area draining to self-retaining areas

1 DMA Name (must correspond to area on the site map and on Table **1**)	**2** DMA Area (sq. ft.) (Table **1**)	**3** Type of Surface (Runoff Factor Table 3)	**4** Surface with Runoff Factor Column **2** X Column **3**	**5** Area of Self-retaining Area Receiving the Runoff (sq. ft.) (Table 2, Col. 2)	**6** Ratio Col. **4** : Col. **5** Not to exceed 2:1 ratio (if number exceeds 2:1 use table 5 - 6 to reduce tributary area and recalculate or go directly to Table 7)
Example	700	Roof (1.0)	700	100	7:1 (must use site design measures, bioretention or both)
DMA 1	331,168	0.32	105,595	10,497	10.1 : 1
DMA 2	810,446	0.44	356,666	33,755	10.6 : 1
DMA 3	261,841	0.59	154,941	19,871	7.8 : 1

Table 5. Tree Planting and Preservation (if not planting trees, go to Table 6)

1 DMA Name (must correspond to area on the site map)	2 DMA sq. ft. (from Table 4. Col. 6)	3 Deciduous (Input 100 for each deciduous tree)	4 Evergreen (Input 200 for each evergreen tree)	5 Total Tree Credit (Col. **3** + Col. **4**) (DMA runoff reduction)	6 New DMA Area Col. **2** – Col. **5** (for use in Table 6 - 8)
Example	700	--------	200	200	500 (new DMA size that must be treated with methods below Table 6-7)
DMA 1	105,595	2,900	-	2,900	102,695
DMA 2	356,666	24,100	-	24,100	332,566
DMA 3	154,941	9,200	-	9,200	145,741

Table 6. Rain Barrels and Cisterns (if not using site design measures, go to Table 8)

1 DMA Name (must correspond to area on the site map)	2 New DMA sq. ft. (Table 5, Col. 7 or, if no trees used, value from Table 4, Col. 2)	3 Number of Rain Barrels	4 Runoff Reduction from using a standard 55 gallon Rain Barrel = 88 sq. ft. Use the following if size is other than the standard (for every gallon of storage, approx. 1.6 sq. ft. of reduction is achieved)	5 Col. **3 X** Col. **4** (DMA runoff reduction)	6 New DMA Area Col. **2** - Col. **5**
Example	500	1	88	88	412 (go to Table 7 to recalculate Ratio)

Table 6b. Infiltration Measures (Trenches and Dry Wells)

1 DMA Name (must correspond to area on the site map)	2 New DMA sq. ft. (Table 5, Col. 7 or, if no trees used, value from Table 4, Col. 2)	3 Runoff Reduction Volume using guidance on Infiltration Site Design Sheet	4 New DMA Area Col. 2 – Col. 3
Example	500	200	300

Table 7. <u>New</u> Tabulation of areas draining to self-retaining area after use of site design measures (must achieve a 2:1 ratio; if not achievable, use table 8 to calculate the size of bioretention required)

1 DMA Name (must correspond to area on the site map)	2 New Square footage of DMA (Col 6, Table 4,5,6)	3 Area of Self-retaining Area Receiving the Runoff (Table 2, Col. 2)	4 Ratio Column **2 :** Column **3** Not to exceed 2:1
Example	412 (Table 6)	100	4.12:1(still exceeds 2:1 go back, add more trees, rain barrels, or use bioretention – example uses bioretention, Table 8)
DMA 1	102,695	10,497	9.8
DMA 2	332,566	33,755	9.9
DMA 3	145,741	19,871	7.3

Table 8. Tabulation of areas draining to Bioretention Facility

1 DMA Name (must correspond to area on the site map)	**2** DMA sq. ft. (Table 1, Col 2 or new DMA sq. ft. Table 7, Col. 2)	**3** Runoff Factor Table 6a (skip if coming from Table 1)	**5** DMA Area Col. **2** x Col. **3**	**6** Standard Sizing Factor	**Minimum facility size** Col. **5** X Col. **6**	If site does not allow for the minimum size, recalculate DMA using additional Site Design Measures to further reduce the tributary size
Example	300	***1*** (already calculated in steps above, for this example)	300	0.04	12 sq. ft.	(proposed facility size on site plans)
DMA 1	102,695	0.32	32,745	0.04	1,310	Accounted for in DMA 2 Bioretention Area
DMA 2	332,566	0.44	146,358	0.04	5,854	7,164 (Oversized to offset DMA 1)
DMA 3	145,741	0.59	86,240	0.04	3,450	3,585
				0.04		

Table 9. Runoff Factors

Roofs and Paving	1.0
Landscaped Area	0.1
Bricks or solid pavers- grouted	1.0
Bricks or solid Pavers-on sand base	0.5
Pervious Concrete Asphalt	0.1
Turfblock or gravel	0.1
Open or Porous pavers	0.1

Stormwater Control Plan for Regulated Projects

G. Operation and Maintenance in Perpetuity

Indicate whether an *Operation and Maintenance Plan* is accompanying this document (Appendix 9).

☐ Yes ☒ No

H. Stormwater Control Plan

A Stormwater Control Plan is required for all Regulated Projects. This worksheet is designed to be the SCP if all requested descriptions and site plans have been attached. This document will be used by the plan checker to confirm that adequate stormwater control measures are being implemented on the project.

Indicate whether all supporting descriptions and worksheets are accompanying this document, Stormwater Control Plan

☒ Yes ☐ No

I. Signature and Certification:

I, the below signed, confirm that I have accurately described my project to the best of my ability, and that I have not purposely omitted any detail affecting my project's classification for stormwater regulation. I hereby certify that the site design measures and stormwater flow treatment measures identified herein as being incorporated into my project have been designed in accordance with the approved BMP Fact Sheet or equivalent, which is attached to this checklist, and are included in the final site plans submitted to Mendocino County Planning and Building Services. I also hereby certify that my project meets the stormwater runoff reduction criteria identified in the County of Mendocino MS4 Post-Construction Stormwater Calculator, or as determined through other approved means.

_____ _____

Signature Date

_____

Print Name

I am the:

☐ Property Owner ☐ Contractor ☐ Applicant

EIR ADDENDUM EXHIBIT 8 - PAGE 92 of 586

EIR ADDENDUM EXHIBIT 8

Applicant Checklist for Regulated Projects; items that must be included in the Permit Packet

Items that must be on the Project Site Map	
☐	Exiting natural hydrological features (depressions watercourses, wetlands, riparian areas, undisturbed natural areas, significant natural resource areas)
☐	Existing and proposed site drainage network and connections to MS4 conveyances off-site
☐	Proposed design features and surface treatments used to minimize imperviousness and reduce runoff
☐	DMAs are delineated for the entire site and each is labeled with a unique identifier and is characterized as draining to self-retaining, self-treating, or draining to a bioretention facility
☐	Proposed locations and footprints of bioretention facilities
☐	Pollutant-generating source areas, including loading docks, food service areas, refuse areas, outdoor processes and storage, vehicle cleaning, repair or maintenance, fuel dispensing, equipment washing, etc. (Appendix 5)
Contents of Stormwater Control Plan (SCP)	
☐	Narrative or description of site features and conditions that constrain or provide opportunities for stormwater control
☐	Narrative of Site Design characteristics, building features, and pavement selections that reduce imperviousness of the site including the quantified runoff reduction.
☐	Completed tables showing square footage of proposed pervious and impervious areas, self-treating areas, self-retaining areas, and areas draining to bioretention facilities
☐	Preliminary designs, including calculations, for each bioretention facility. Elevations should show sufficient hydraulic head for each bioretention facility.
☐	General Maintenance requirements for bioretention facilities
☐	Statement accepting responsibility for interim operation and maintenance of facilities
☐	Stormwater Construction Checklist
☐	Certification by professional civil engineer, architect, landscape architect, or other approved professional

APPENDIX 3

Source Control Worksheet

Storm water Pollutant Sources/Source Controls Checklist

How to use this worksheet (also see instructions on Checklist for Regulated Projects):

1 Review Column 1 and identify which of these potential sources of storm water pollutants apply to your site. Check each box that applies.

2 Review Column 2 and incorporate all of the corresponding applicable Structural Source Control BMPs in your Storm water Control Plan drawings.

3 Review Columns 3 and 4 and incorporate all of the corresponding applicable Structural Source Control BMPs and Operational Source Control BMPs in a table in your Storm water Control Plan. Use this table and an accompanying narrative in the SCP, and explain any special conditions or situations that required omitting BMPs or substituting alternative BMPs.

IF THESE SOURCES WILL BE ON THE PROJECT SITE…	**… THEN YOUR STORM WATER CONTROL PLAN (SCP) SHOULD INCLUDE THESE SOURCE CONTROL BMPS**		
1 **Potential Sources of Runoff Pollutants**	2 **Structural Source Controls – Show on SCP Drawings**	3 **Structural Source Control – List in SCP Table and Narrative**	4 **Operational Source Control BMPs – Include in SCP Table and Narrative**
☐ **A.** On-site storm drain inlets (unauthorized non-storm water discharges and accidental spills or leaks)	☐ Location of inlets	☐ Mark all inlets with the words "No Dumping! Flows to River/Ocean" or similar.	☐ Maintain and periodically repaint or replace inlet markings. ☐ Provide storm water pollution prevention information to new site owners, lessees, or operators. See applicable operational BMPs in Fact Sheet SC-44, "Drainage System Maintenance," in the CASQA Storm water Quality Handbooks at www.casqa.org/resources/bmp¬handbooks ☐ Include the following in lease agreements: "Tenant shall not allow anyone to discharge anything to storm drains or to store or deposit materials so as to create a potential discharge to storm drains."

IF THESE SOURCES WILL BE ON THE PROJECT SITE…	… THEN YOUR STORM WATER CONTROL PLAN (SCP) SHOULD INCLUDE THESE SOURCE CONTROL BMPS		
1 **Potential Sources of Runoff Pollutants**	2 **Structural Source Controls – Show on SCP Drawings**	3 **Structural Source Control – List in SCP Table and Narrative**	4 **Operational Source Control BMPs – Include in SCP Table and Narrative**
☐ **B.** Interior floor drains and elevator shaft sump pumps	☐ Show drain and pump locations	☐ State that interior floor drains and elevator shaft sump pumps will be plumbed to sanitary sewer	☐ Inspect and maintain drains to prevent blockages and overflow.
☐ **C.** Interior parking garages	☐ Show drain locations	☐ State that parking garage floor drains will be plumbed to the sanitary sewer	☐ Inspect and maintain drains to prevent blockages and overflow.
☐ **D_1.** Need for future indoor & structural pest control		☐ Note building design features that discourage entry of pests	☐ Provide Integrated Pest Management information to owners, lessees, and operators.
☐ **D_2.** Landscape/ Outdoor Pesticide Use/Building and Grounds Maintenance	☐ Show locations of native trees or areas of shrubs and ground cover to be undisturbed and retained. ☐ Show self-retaining landscape areas, if any. ☐ Show bioretention facilities. (See instructions in Chapter 4.)	State that final landscape plans will accomplish all of the following. ☐ Preserve existing native trees, shrubs, and ground cover to the maximum extent possible. ☐ Design landscaping to minimize irrigation and runoff, to promote surface infiltration where appropriate, and to minimize the use of fertilizers and pesticides that can contribute to storm water pollution. ☐ Where landscaped areas are used to retain or detain storm water, specify plants that are tolerant of saturated soil conditions. ☐ Consider using pest-resistant plants, especially adjacent to hardscape. ☐ To insure successful establishment, select plants appropriate to site soils, slopes, climate, sun, wind, rain, land use, air movement, ecological consistency, and plant interactions.	☐ Maintain landscaping using minimum or no pesticides. ☐ See applicable operational BMPs in Fact Sheet SC-41, "Building and Grounds Maintenance," in the CASQA Storm water Quality Handbooks at www.casqa.org/resources/bmp¬handbooks ☐ Provide IPM information to new owners, lessees and operators.

IF THESE SOURCES WILL BE ON THE PROJECT SITE…	… THEN YOUR STORM WATER CONTROL PLAN (SCP) SHOULD INCLUDE THESE SOURCE CONTROL BMPS		
1 **Potential Sources of Runoff Pollutants**	2 **Structural Source Controls – Show on SCP Drawings**	3 **Structural Source Control – List in SCP Table and Narrative**	4 **Operational Source Control BMPs – Include in SCP Table and Narrative**
☐ **E.** Pools, spas, ponds, decorative fountains, and other water features	☐ Show location of water feature and a sanitary sewer cleanout in an accessible area within 10 feet.	☐ If the local municipality requires pools to be plumbed to the sanitary sewer, place a note on the plans and state in the narrative that this connection will be made according to local requirements.	☐ See applicable operational BMPs in Fact Sheet SC-72, "Fountain and Pool Maintenance," in the CASQA Storm water Quality Handbooks at www.casqa.org/resources/bmp¬handbooks ☐ The sanitary sewer operator must be notified and a clean out identified when pools are to be drained to the sanitary sewer.
☐ **F.** Food Service	☐ For restaurants, grocery stores, and other food service operations, show location (indoors or in a covered area outdoors) of a floor sink or other area for cleaning floor mats, containers, and equipment. ☐ On the drawing, show a note that this drain will be connected to a grease interceptor before discharging to the sanitary sewer	☐ Describe the location and features of the designated cleaning area. ☐ Describe the items to be cleaned in this facility and how it has been sized to insure that the largest items can be accommodated.	☐ State maintenance schedule for grease interceptor
☐ **G.** Refuse areas	☐ Show where site refuse and recycled materials will be handled and stored for pickup. See local municipal requirements for sizes and other details of refuse areas. ☐ If dumpsters or other receptacles are outdoors, show how the designated area will be covered, graded, and paved to prevent run-on and show locations of berms to prevent runoff from the area. ☐ Any drains from dumpsters, compactors, and tallow bin areas shall be connected to a grease removal device before discharge to sanitary sewer.	☐ State how site refuse will be handled and provide supporting detail to what is shown on plans. ☐ State that signs will be posted on or near dumpsters with the words "Do not dump hazardous materials here" or similar.	☐ State how the following will be implemented: Provide adequate number of receptacles. Inspect receptacles regularly; repair or replace leaky receptacles. Keep receptacles covered. Prohibit/prevent dumping of liquid or hazardous wastes. Post "no hazardous materials" signs. Inspect and pick up litter daily and clean up spills immediately. Keep spill control materials available on-site. See Fact Sheet SC-34, "Waste Handling and Disposal" in the CASQA Storm water Quality Handbooks at www.casqa.org/resources/bmp-handbooks

IF THESE SOURCES WILL BE ON THE PROJECT SITE…	… THEN YOUR STORM WATER CONTROL PLAN (SCP) SHOULD INCLUDE THESE SOURCE CONTROL BMPS		
1 **Potential Sources of Runoff Pollutants**	2 **Structural Source Controls – Show on SCP Drawings**	3 **Structural Source Control – List in SCP Table and Narrative**	4 **Operational Source Control BMPs – Include in SCP Table and Narrative**
☐ **H.** Industrial Process area	☐ Show process area.	☐ If industrial processes are to be located on site, state: "All process activities to be performed indoors. No processes to drain to exterior or to storm drain system."	☐ See Fact Sheet SC-10, "Non-Storm water Discharges" in the CASQA Storm water Quality Handbooks at www.casqa.org/resources/bmp¬handbooks
☐ **I.** Outdoor storage of wquipment or materials (See rows J and K for souce control measures for vehicle cleaning, repair, and maintenance.)	☐ Show any outdoor storage areas, including how materials will be covered. Show how areas will be graded and bermed to prevent run-on or run-off from area. ☐ Storage of non-hazardous liquids shall be covered by a roof and/or drain to the sanitary sewer system, and be contained by berms, dikes, liners, or vaults. ☐ Storage of hazardous materials and wastes must be in compliance with the local hazardous materials ordinance and a Hazardous Materials Management Plan for the site.	☐ Include a detailed description of materials to be stored, storage areas, and structural features to prevent pollutants from entering storm drains. ☐ Where appropriate, reference documentation of compliance with the requirements of programs for: • Hazardous Waste Generation • Hazardous Materials Release Response and Inventory • California Accidental Release (CalARP) • Aboveground Storage Tank • Uniform Fire Code Article 80 Section 103(b) & (c) 1991 • Underground Storage Tank	☐ See the Fact Sheets SC-31, "Outdoor Liquid Container Storage" and SC-33, "Outdoor Storage of Raw Materials " in the CASQA Storm water Quality Handbooks at www.casqa.org/resources/bmp¬handbooks

IF THESE SOURCES WILL BE ON THE PROJECT SITE…	… THEN YOUR STORM WATER CONTROL PLAN (SCP) SHOULD INCLUDE THESE SOURCE CONTROL BMPS		
1 **Potential Sources of Runoff Pollutants**	2 **Structural Source Controls – Show on SCP Drawings**	3 **Structural Source Control – List in SCP Table and Narrative**	4 **Operational Source Control BMPs – Include in SCP Table and Narrative**
☐ **J.** Vehicle and Equipment Cleaning	☐ Show on drawings as appropriate: (1) Commercial/industrial facilities having vehicle/ equipment cleaning needs shall either provide a covered, bermed area for washing activities or discourage vehicle/equipment washing by removing hose bibs and installing signs prohibiting such uses. (2) Multi-dwelling complexes shall have a paved, bermed, and covered car wash area (unless car washing is prohibited on-site and hoses are provided with an automatic shut-off to discourage such use). (3) Washing areas for cars, vehicles, and equipment shall be paved, designed to prevent run-on to or runoff from the area, and plumbed to drain to the sanitary sewer. (4) Commercial car wash facilities shall be designed such that no runoff from the facility is discharged to the storm drain system. Wastewater from the facility shall discharge to the sanitary sewer, or a wastewater reclamation system shall be installed.	☐ If a car wash area is not provided, describe measures taken to discourage on-site car washing and explain how these will be enforced.	☐ Describe operational measures to implement the following (if applicable): Washwater from vehicle and equipment washing operations shall not be discharged to the storm drain system. Car dealerships and similar may rinse cars with water only. ☐ See Fact Sheet SC-21, "Vehicle and Equipment Cleaning," in the CASQA Storm water Quality Handbooks at www.casqa.org/resources/bmp-handbooks

IF THESE SOURCES WILL BE ON THE PROJECT SITE…	… THEN YOUR STORM WATER CONTROL PLAN (SCP) SHOULD INCLUDE THESE SOURCE CONTROL BMPS		
1 **Potential Sources of Runoff Pollutants**	2 **Structural Source Controls – Show on SCP Drawings**	3 **Structural Source Control – List in SCP Table and Narrative**	4 **Operational Source Control BMPs – Include in SCP Table and Narrative**
☐ **K.** Vehicle and Equipment Repair and Maintenance	☐ Accommodate all vehicle equipment □□□repair and maintenance indoors. Or designate an outdoor work area and design the area to prevent run-on and runoff of storm water. ☐ Show secondary containment for exterior work areas where motor oil, brake fluid, gasoline, diesel fuel, radiator fluid, acid-containing batteries or other hazardous materials or hazardous wastes are used or stored. Drains shall not be installed within the secondary containment areas. ☐ Add a note on the plans that states either (1) there are no floor drains, or (2) floor drains are connected to wastewater pretreatment systems prior to discharge to the sanitary sewer and an industrial waste discharge permit will be obtained.	☐ State that no vehicle repair or maintenance will be done outdoors, or else describe the required features of the outdoor work area. ☐ State that there are no floor drains or if there are floor drains, note the agency from which an industrial waste discharge permit will be obtained and that the design meets that agency's requirements. ☐ State that there are no tanks, containers or sinks to be used for parts cleaning or rinsing or, if there are, note the agency from which an industrial waste discharge permit will be obtained and that the design meets that agency's requirements.	In the Storm water Control Plan, note that all of the following restrictions apply to use the site: ☐ No person shall dispose of, nor permit the disposal, directly or indirectly of vehicle fluids, hazardous materials, or rinsewater from parts cleaning into storm drains. ☐ No vehicle fluid removal shall be performed outside a building, nor on asphalt or ground surfaces, whether inside or outside a building, except in such a manner as to ensure that any spilled fluid will be in an area of secondary containment. Leaking vehicle fluids shall be contained or drained from the vehicle immediately. ☐ No person shall leave unattended parts or other open containers containing vehicle fluid, unless such containers are in use or in an area of secondary containment.

IF THESE SOURCES WILL BE ON THE PROJECT SITE…	… THEN YOUR STORM WATER CONTROL PLAN (SCP) SHOULD INCLUDE THESE SOURCE CONTROL BMPS		
1 **Potential Sources of Runoff Pollutants**	2 **Structural Source Controls – Show on SCP Drawings**	3 **Structural Source Control – List in SCP Table and Narrative**	4 **Operational Source Control BMPs – Include in SCP Table and Narrative**
☐ **L.** Fuel Dispensing Areas	☐ Fueling areas shall have impermeable floors (i.e., portland cement concrete or equivalent smooth impervious surface) that are: a) graded at the minimum slope necessary to prevent ponding; and b) separated from the rest of the site by a grade break that prevents run-on of storm water to the maximum extent practicable. ☐ Fueling areas shall be covered by a canopy that extends a minimum of ten feet in each direction from each pump. [Alternative: The fueling area must be covered and the cover's minimum dimensions must be equal to or greater than the area within the grade break or fuel dispensing area1.] The canopy [or cover] shall not drain onto the fueling area	☐ State that no vehicle repair or maintenance will be done outdoors, or else describe the required features of the outdoor work area. ☐ State that there are no floor drains or if there are floor drains, note the agency from which an industrial waste discharge permit will be obtained and that the design meets that agency's requirements. ☐ State that there are no tanks, containers or sinks to be used for parts cleaning or rinsing or, if there are, note the agency from which an industrial waste discharge permit will be obtained and that the design meets that agency's requirements.	☐ The property owner shall dry sweep the fueling area routinely. ☐ See the Business Guide Sheet, "Automotive Service—Service Stations" in the CASQA Storm water Quality Handbooks at www.casqa.org/resources/bmp-handbooks

IF THESE SOURCES WILL BE ON THE PROJECT SITE…	… THEN YOUR STORM WATER CONTROL PLAN (SCP) SHOULD INCLUDE THESE SOURCE CONTROL BMPS		
1 **Potential Sources of Runoff Pollutants**	2 **Structural Source Controls – Show on SCP Drawings**	3 **Structural Source Control – List in SCP Table and Narrative**	4 **Operational Source Control BMPs – Include in SCP Table and Narrative**
☐ **M.** Loading Docks	☐ Show the loading dock area, including roofing and drainage. Loading docks shall be covered and/or graded to minimize run-on to and runoff from the loading area. Roof downspouts shall be positioned to direct storm water away from the loading area. Water from loading dock areas shall be drained to the sanitary sewer, or diverted and collected for ultimate discharge to the sanitary sewer. ☐ Loading dock areas draining directly to the sanitary sewer shall be equipped with a spill control valve or equivalent device, which shall be kept closed during periods of operation. ☐ Provide a roof overhang over the loading area or install door skirts (cowling) at each bay that enclose the end of the trailer.		☐ Move loaded and unloaded items indoors as soon as possible. ☐ See Fact Sheet SC-30, "Outdoor Loading and Unloading," in the CASQA Storm water Quality Handbooks at www.casqa.org/resources/bmp¬handbooks
☐ **N.** Fire Sprinkler Test Water		☐ Provide a means to drain fire sprinkler test water to the sanitary sewer	☐ See the note in Fact Sheet SC-41, "Building and Grounds Maintenance," in the CASQA Storm water Quality Handbooks at www.casqa.org/resources/bmp¬handbooks

IF THESE SOURCES WILL BE ON THE PROJECT SITE…	… THEN YOUR STORM WATER CONTROL PLAN (SCP) SHOULD INCLUDE THESE SOURCE CONTROL BMPS		
1 **Potential Sources of Runoff Pollutants**	2 **Structural Source Controls – Show on SCP Drawings**	3 **Structural Source Control – List in SCP Table and Narrative**	4 **Operational Source Control BMPs – Include in SCP Table and Narrative**
O. Muscellaneous Drain or Wash Water or Other Sources ☐ Boiler drain lines ☐ Condesate drain lines ☐ Rooftop equipment ☐ Drainage sumps ☐ Roofing, gutters, and trim ☐ Other sources	☐ Show drain lines and drainage sumps	☐ Boiler drain lines shall be directly or indirectly connected to the sanitary sewer system and may not discharge to the storm drain system. ☐ Condensate drain lines may discharge to landscaped areas if the flow is small enough that runoff will not occur. Condensate drain lines may not discharge to the storm drain system. ☐ Rooftop equipment with potential to produce pollutants shall be roofed and/or have secondary containment. ☐ Any drainage sumps on-site shall feature a sediment sump to reduce the quantity of sediment in pumped water. ☐ Include controls for other sources as specified by local reviewer.	If architectural copper is used, implement the following BMPs for management of rinse water during installation: ☐ If possible, purchase copper materials that have been pre-patinated at the factory. ☐ If patination is done on-site, prevent rinse water from entering storm drains by discharging to landscaping or by collecting in a tank and hauling off-site. ☐ Consider coating the copper materials with an impervious coating that prevents further corrosion and runoff. Implement the following BMPs during routine maintenance: ☐ Prevent rinse water from entering storm drains by discharging to landscaping or by collecting in a tank and hauling off-site.
☐ **P.** Plazas, sidewalks, and parking lots.	☐ Show extent of permeable paving materials		☐ Sweep plazas, sidewalks, and parking lots regularly to prevent accumulation of litter and debris. ☐ Collect debris from pressure washing to prevent entry into the storm drain system. ☐ Collect washwater containing any cleaning agent or degreaser and discharge to the sanitary sewer not to a storm drain.

Non-Stormwater Discharges SC-10

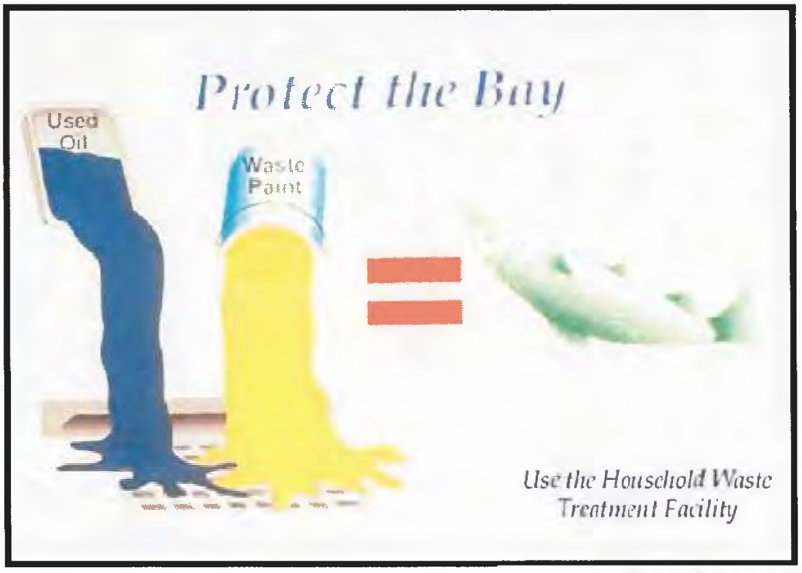

Graphic by: Margie Winter

Objectives

- Contain
- Educate
- Reduce/Minimize

Targeted Constituents

Sediment	☑
Nutrients	☑
Trash	☑
Metals	☑
Bacteria	☑
Oil and Grease	☑
Organics	☑
Oxygen Demanding	☑

Description

Non-stormwater discharges are those flows that do not consist entirely of stormwater. For municipalities non-stormwater discharges present themselves in two situations. One is from fixed facilities owned and/or operated by the municipality. The other situation is non-stormwater discharges that are discovered during the normal operation of a field program. Some non-stormwater discharges do not include pollutants and may be discharged to the storm drain. These include uncontaminated groundwater and natural springs. There are also some non-stormwater discharges that typically do not contain pollutants and may be discharged to the storm drain with conditions. These include car washing, and surface cleaning. However, there are certain non-stormwater discharges that pose environmental concern. These discharges may originate from illegal dumping or from internal floor drains, appliances, industrial processes, sinks, and toilets that are connected to the nearby storm drainage system. These discharges (which may include: process waste waters, cooling waters, wash waters, and sanitary wastewater) can carry substances (such as paint, oil, fuel and other automotive fluids, chemicals and other pollutants) into storm drains. The ultimate goal is to effectively eliminate non-stormwater discharges to the stormwater drainage system through implementation of measures to detect, correct, and enforce against illicit connections and illegal discharges.

Approach

The municipality must address non-stormwater discharges from its fixed facilities by assessing the types of non-stormwater discharges and implementing BMPs for the discharges determined to pose environmental concern. For field programs

SC-10 Non-Stormwater Discharges

the field staff must be trained to now what to look for regarding non-stormwater discharges and the procedures to follow in investigating the detected discharges.

Suggested Protocols

Fixed Facility

General

- Post "No Dumping" signs with a phone number for reporting dumping and disposal. Signs should also indicate fines and penalties for illegal dumping.
- Stencil storm drains, where applicable, to prevent illegal disposal of pollutants. Storm drain inlets should have messages such as "Dump No Waste Drains to Stream" stenciled next to them to warn against ignorant or intentional dumping of pollutants into the storm drainage system.
- Landscaping and beautification efforts of hot spots might also discourage future dumping, as well as provide open space and increase property values.
- Lighting or barriers may also be needed to discourage future dumping.

Illicit Connections

- Locate discharges from the fixed facility drainage system to the municipal storm drain system through review of "as-built" piping schematics.
- Use techniques such as smoke testing, dye testing and television camera inspection (as noted below) to verify physical connections.
- Isolate problem areas and plug illicit discharge points.

Visual Inspection and Inventory

- Inventory and inspect each discharge point during dry weather.
- Keep in mind that drainage from a storm event can continue for several days following the end of a storm and groundwater may infiltrate the underground stormwater collection system. Also, non-stormwater discharges are often intermittent and may require periodic inspections.

Review Infield Piping

- Review the "as-built" piping schematic as a way to determine if there are any connections to the stormwater collection system.
- Inspect the path of floor drains in older buildings.

Smoke Testing

- Smoke testing of wastewater and stormwater collection systems is used to detect connections between the two systems.

Non-Stormwater Discharges SC-10

- During dry weather the stormwater collection system is filled with smoke and then traced to sources. The appearance of smoke at the base of a toilet indicates that there may be a connection between the sanitary and the stormwater system.

Dye Testing

- A dye test can be performed by simply releasing a dye into either your sanitary or process wastewater system and examining the discharge points from the stormwater collection system for discoloration.

TV Inspection of Storm Sewer

- TV Cameras can be employed to visually identify illicit connections to the fixed facility storm drain system.

Illegal Dumping

- Regularly inspect and clean up hot spots and other storm drainage areas where illegal dumping and disposal occurs.
- Clean up spills on paved surfaces with as little water as possible. Use a rag for small spills, a damp mop for general cleanup, and absorbent material for larger spills. If the spilled material is hazardous, then the used cleanup materials are also hazardous and must be sent to a certified laundry (rags) or disposed of as hazardous waste.
- Never hose down or bury dry material spills. Sweep up the material and dispose of properly.
- Use adsorbent materials on small spills rather than hosing down the spill. Remove the adsorbent materials promptly and dispose of properly.
- For larger spills, a private spill cleanup company or Hazmat team may be necessary.
- See fact sheet SC-11 Spill Prevention, Control, and Clean Up.

Field Program

General

- Develop clear protocols and lines of communication for effectively prohibiting non-stormwater discharges, especially ones that involve more than one jurisdiction and those that are not classified as hazardous, which are often not responded to as effectively as they need to be.
- Stencil storm drains, where applicable, to prevent illegal disposal of pollutants. Storm drain inlets should have messages such as "Dump No Waste Drains to Stream" stenciled next to them to warn against ignorant or intentional dumping of pollutants into the storm drainage system.
- See SC-74 Stormwater Drainage System Maintenance for additional information.

SC-10 Non-Stormwater Discharges

Field Inspection

- Regularly inspect and clean up hot spots and other storm drainage areas where illegal dumping and disposal occurs.
- During routine field program maintenance field staff should look for evidence of illegal discharges or illicit connection:
  - Is there evidence of spills such as paints, discoloring, etc.
  - Are there any odors associated with the drainage system
  - Record locations of apparent illegal discharges/illicit connections and notify appropriate investigating agency.
- If trained, conduct field investigation of non-stormwater discharges to determine whether they pose a threat to water quality.

Recommended Complaint Investigation Equipment

- Field Screening Analysis
  - pH paper or meter
  - Commercial stormwater pollutant screening kit that can detect for reactive phosphorus, nitrate nitrogen, ammonium nitrogen, specific conductance, and turbidity
  - Sample jars
  - Sample collection pole
  - A tool to remove access hole covers
- Laboratory Analysis
  - Sample cooler
  - Ice
  - Sample jars and labels
  - Chain of custody forms.
- Documentation
  - Camera
  - Notebook
  - Pens
  - Notice of Violation forms

Non-Stormwater Discharges SC-10

- Educational materials

Reporting

- A database is useful for defining and tracking the magnitude and location of the problem.
- Report prohibited non-stormwater discharges observed during the course of normal daily activities so they can be investigated, contained and cleaned up or eliminated.
- Document that non-stormwater discharges have been eliminated by recording tests performed, methods used, dates of testing, and any onsite drainage points observed.
- Maintain documentation of illicit connection and illegal dumping incidents, including significant conditionally exempt discharges that are not properly managed.

Enforcement

- Educate the responsible party if identified on the impacts of their actions, explain the stormwater requirements, and provide information regarding Best Management Practices (BMP), as appropriate. Initiate follow-up and/or enforcement procedures.
- If an illegal discharge is traced to a commercial, residential or industrial source, conduct the following activities or coordinate the following activities with the appropriate agency:
  - Contact the responsible party to discuss methods of eliminating the non-stormwater discharge, including disposal options, recycling, and possible discharge to the sanitary sewer (if within POTW limits).
  - Provide information regarding BMPs to the responsible party, where appropriate.
  - Begin enforcement procedures, if appropriate.
  - Continue inspection and follow-up activities until the illicit discharge activity has ceased.
- If an illegal discharge is traced to a commercial or industrial activity, coordinate information on the discharge with the jurisdiction's commercial and industrial facility inspection program.

Training

- Train technical staff to identify and document illegal dumping incidents.
- Well-trained employees can reduce human errors that lead to accidental releases or spills. The employee should have the tools and knowledge to immediately begin cleaning up a spill if one should occur. Employees should be familiar with the Spill Prevention Control and Countermeasure Plan.
- Train employees to identify non-stormwater discharges and report them to the appropriate departments.
- Train staff who have the authority to conduct surveillance and inspections, and write citations for those caught illegally dumping.

SC-10 Non-Stormwater Discharges

- Train municipal staff responsible for surveillance and inspection in the following:
  - OSHA-required Health and Safety Training (29 CFR 1910.120) plus annual refresher training (as needed).
  - OSHA Confined Space Entry training (Cal-OSHA Confined Space, Title 8 and federal OSHA 29 CFR 1910.146).
  - Procedural training (field screening, sampling, smoke/dye testing, TV inspection).
- Educate the identified responsible party on the impacts of his or her actions.

Spill Response and Prevention

- See SC-11 Spill Prevention Control and Clean Up

Other Considerations

- The elimination of illegal dumping is dependent on the availability, convenience, and cost of alternative means of disposal. The cost of fees for dumping at a proper waste disposal facility are often more than the fine for an illegal dumping offense, thereby discouraging people from complying with the law. The absence of routine or affordable pickup service for trash and recyclables in some communities also encourages illegal dumping. A lack of understanding regarding applicable laws or the inadequacy of existing laws may also contribute to the problem.
- Municipal codes should include sections prohibiting the discharge of soil, debris, refuse, hazardous wastes, and other pollutants into the storm drain system.
- Many facilities do not have accurate, up-to-date schematic drawings.
- Can be difficult to locate illicit connections especially if there is groundwater infiltration.

Requirements

Costs

- Eliminating illicit connections can be expensive especially if structural modifications are required such re-plumbing cross connections under an existing slab.
- Minor cost to train field crews regarding the identification of non-stormwater discharges. The primary cost is for a fully integrated program to identify and eliminate illicit connections and illegal dumping. However, by combining with other municipal programs (i.e. pretreatment program) cost may be lowered.
- Municipal cost for containment and disposal may be borne by the discharger.

Maintenance

Not applicable

Non-Stormwater Discharges SC-10

Supplemental Information

Further Detail of the BMP

What constitutes a "non-stormwater" discharge?

- Non-stormwater discharges are discharges not made up entirely of stormwater and include water used directly in the manufacturing process (process wastewater), air conditioning condensate and coolant, non-contact cooling water, cooling equipment condensate, outdoor secondary containment water, vehicle and equipment wash water, landscape irrigation, sink and drinking fountain wastewater, sanitary wastes, or other wastewaters.

Permit Requirements

- Current municipal NPDES permits require municipalities to effectively prohibit non-stormwater discharges unless authorized by a separate NPDES permit or allowed in accordance with the current NPDES permit conditions. Typically the current permits allow certain non-stormwater discharges in the storm drain system as long as the discharges are not significant sources of pollutants. In this context the following non-stormwater discharges are typically allowed:
  - Diverted stream flows;
  - Rising found waters;
  - Uncontaminated ground water infiltration (as defined at 40 CFR 35.2005(20));
  - Uncontaminated pumped ground water;
  - Foundation drains;
  - Springs;
  - Water from crawl space pumps;
  - Footing drains;
  - Air conditioning condensation;
  - Flows from riparian habitats and wetlands;
  - Water line and hydrant flushing ;
  - Landscape irrigation;
  - Planned and unplanned discharges from potable water sources;
  - Irrigation water;
  - Individual residential car washing; and
  - Lawn watering.

SC-10 Non-Stormwater Discharges

Municipal facilities subject to industrial general permit requirements must include a certification that the stormwater collection system has been tested or evaluated for the presence of non-stormwater discharges. The state's General Industrial Stormwater Permit requires that non-stormwater discharges be eliminated prior to implementation of the facility's SWPPP.

Illegal Dumping

- Establish a system for tracking incidents. The system should be designed to identify the following:
  - Illegal dumping hot spots
  - Types and quantities (in some cases) of wastes
  - Patterns in time of occurrence (time of day/night, month, or year)
  - Mode of dumping (abandoned containers, "midnight dumping" from moving vehicles, direct dumping of materials, accidents/spills)
  - Responsible parties

Outreach

One of the keys to success of reducing or eliminating illegal dumping is increasing the number of people on the street who are aware of the problem and who have the tools to at least identify the incident, if not correct it. There we a number of ways of accomplishing this:

- Train municipal staff from all departments (public works, utilities, street cleaning, parks and recreation, industrial waste inspection, hazardous waste inspection, sewer maintenance) to recognize and report the incidents.
- Deputize municipal staff who may come into contact with illegal dumping with the authority to write illegal dumping tickets for offenders caught in the act (see below).
- Educate the public. As many as 3 out of 4 people do not understand that in most communities the storm drain does not go to the wastewater treatment plant. Unfortunately, with the heavy emphasis in recent years on public education about solid waste management, including recycling and household hazardous waste, the sewer system (both storm and sanitary) has been the likely recipient of cross-media transfers of waste.
- Provide the public with a mechanism for reporting incidents such as a hot line and/or door hanger (see below).
- Help areas where incidents occur more frequently set up environmental watch programs (like crime watch programs).
- Train volunteers to notice and report the presence and suspected source of an observed pollutant to the appropriate public agency.

Non-Stormwater Discharges SC-10

What constitutes a "non-stormwater" discharge?

- Non-stormwater discharges are discharges not made up entirely of stormwater and include water used directly in the manufacturing process (process wastewater), air conditioning condensate and coolant, non-contact cooling water, cooling equipment condensate, outdoor secondary containment water, vehicle and equipment wash water, landscape irrigation, sink and drinking fountain wastewater, sanitary wastes, or other wastewaters.

Permit Requirements

- Current municipal NPDES permits require municipalities to effectively prohibit non-stormwater discharges unless authorized by a separate NPDES permit or allowed in accordance with the current NPDES permit conditions. Typically the current permits allow certain non-stormwater discharges in the storm drain system as long as the discharges are not significant sources of pollutants. In this context the following non-stormwater discharges are typically allowed:
  - Diverted stream flows;
  - Rising found waters;
  - Uncontaminated ground water infiltration (as defined at 40 CFR 35.2005(20));
  - Uncontaminated pumped ground water;
  - Foundation drains;
  - Springs;
  - Water from crawl space pumps;
  - Footing drains;
  - Air conditioning condensation;
  - Flows from riparian habitats and wetlands;
  - Water line and hydrant flushing ;
  - Landscape irrigation;
  - Planned and unplanned discharges from potable water sources;
  - Irrigation water;
  - Individual residential car washing; and
  - Lawn watering.

Municipal facilities subject to industrial general permit requirements must include a certification that the stormwater collection system has been tested or evaluated for the presence

SC-10 Non-Stormwater Discharges

of non-stormwater discharges. The state's General Industrial Stormwater Permit requires that non-stormwater discharges be eliminated prior to implementation of the facility's SWPPP.

Storm Drain Stenciling

- Stencil storm drain inlets with a message to prohibit illegal dumpings, especially in areas with waste handling facilities.
- Encourage public reporting of improper waste disposal by a HOTLINE number stenciled onto the storm drain inlet.
- See Supplemental Information section of this fact sheet for further detail on stenciling program approach.

Oil Recycling

- Contract collection and hauling of used oil to a private licensed used oil hauler/recycler.
- Comply with all applicable state and federal regulations regarding storage, handling, and transport of petroleum products.
- Create procedures for collection such as; collection locations and schedule, acceptable containers, and maximum amounts accepted.
- The California Integrated Waste Management Board has a Recycling Hotline, (800) 553-2962, that provides information and recycling locations for used oil.

Household Hazardous Waste

- Provide household hazardous waste (HHW) collection facilities. Several types of collection approaches are available including permanent, periodic, or mobile centers, curbside collection, or a combination of these systems.

Training

- Train municipal employees and contractors in proper and consistent methods for waste disposal.
- Train municipal employees to recognize and report illegal dumping.
- Train employees and subcontractors in proper hazardous waste management.

Spill Response and Prevention

- Refer to SC-11, Spill Prevention, Control & Cleanup
- Have spill cleanup materials readily available and in a known location.
- Cleanup spills immediately and use dry methods if possible.
- Properly dispose of spill cleanup material.

Non-Stormwater Discharges SC-10

Other Considerations

- Federal Regulations (RCRA, SARA, CERCLA) and state regulations exist regarding the disposal of hazardous waste.
- Municipalities are required to have a used oil recycling element and a HHW element within their integrated waste management plan.
- Significant liability issues are involved with the collection, handling, and disposal of HHW.

Examples

The City of Palo Alto has developed a public participation program for reporting dumping violations. When a concerned citizen or public employee encounters evidence of illegal dumping, a door hanger (similar in format to hotel "Do Not Disturb" signs) is placed on the front doors in the neighborhood. The door hanger notes that a violation has occurred in the neighborhood, informs the reader why illegal dumping is a problem, and notes that illegal dumping carries a significant financial penalty. Information is also provided on what citizens can do as well as contact numbers for more information or to report a violation.

The Port of Long Beach has a state of the art database incorporating storm drain infrastructure, potential pollutant sources, facility management practices, and a pollutant tracking system.

The State Department of Fish and Game has a hotline for reporting violations called CalTIP (1-800-952-5400). The phone number may be used to report any violation of a Fish and Game code (illegal dumping, poaching, etc.).

The California Department of Toxic Substances Control's Waste Alert Hotline, 1-800-69TOXIC, can be used to report hazardous waste violations.

References and Resources

http://www.stormwatercenter.net/

California's Nonpoint Source Program Plan http://www.co.clark.wa.us/pubworks/bmpman.pdf

King County Stormwater Pollution Control Manual - http://dnr.metrokc.gov/wlr/dss/spcm.htm

Orange County Stormwater Program,
http://www.ocwatersheds.com/stormwater/swp_introduction.asp

San Diego Stormwater Co-permittees Jurisdictional Urban Runoff Management Program (http://www.projectcleanwater.org)

Santa Clara Valley Urban Runoff Pollution Prevention Program
http://www.scvurppp-w2k.com/pdf%20documents/PS_ICID.PDF

Vehicle and Equipment Cleaning SC-21

Photo Credit: Geoff Brosseau

Objectives

- Cover
- Contain
- Educate
- Reduce/Minimize
- Product Substitution

Targeted Constituents

Sediment	☑
Nutrients	☑
Trash	☑
Metals	☑
Bacteria	
Oil and Grease	☑
Organics	☑
Oxygen Demanding	

Description

Wash water from vehicle and equipment cleaning activities performed outdoors or in areas where wash water flows onto the ground can contribute toxic hydrocarbons and other organic compounds, oils and greases, nutrients, phosphates, heavy metals, and suspended solids to stormwater runoff. Use of the procedures outlined below can prevent or reduce the discharge of pollutants to stormwater during vehicle and equipment cleaning.

Approach

Reduce potential for pollutant discharge through source control pollution prevention and BMP implementation. Successful implementation depends on effective training of employees on applicable BMPs and general pollution prevention strategies and objectives

Pollution Prevention

- If possible, use properly maintained off-site commercial washing and steam cleaning businesses whenever possible. These businesses are better equipped to handle and properly dispose of the wash waters.
- Good housekeeping practices can minimize the risk of contamination from wash water discharges.

SC-21 Vehicle and Equipment Cleaning

Suggested Protocols

General

- Use biodegradable, phosphate-free detergents for washing vehicles as appropriate.
- Mark the area clearly as a wash area.
- Post signs stating that only washing is allowed in wash area and that discharges to the storm drain are prohibited.
- Provide a trash container in wash area.
- Map on-site storm drain locations to avoid discharges to the storm drain system.
- Emphasize the connection between the storm drain system and runoff and help reinforce that car washing activities can have an affect on local water quality. This can be accomplished through storm drain stenciling programs.

Vehicle and Equipment Cleaning

- Design wash areas to properly collect and dispose of wash water when engine cleaning is conducted and when chemical additives, solvents, or degreasers are used. This may include installation of sumps or drain lines to collect wash water or construction of a berm around the designated area and grading of the area to collect wash water as well as prevent stormwater run-on.
- Consider washing vehicles and equipment inside the building if washing/cleaning must occur on-site. This will help to control the targeted constituents by directing them to the sanitary sewer.
- If washing must occur on-site and outdoor:
  - Use designated paved wash areas. Designated wash areas must be well marked with signs indicating where and how washing must be done. This area must be covered or bermed to collect the wash water and graded to direct the wash water to a treatment or disposal facility.
  - Oil changes and other engine maintenance cannot be conducted in the designated washing area. Perform these activities in a place designated for such activities.
  - Cover the wash area when not in use to prevent contact with rain water.
- Use hoses with nozzles that automatically turn off when left unattended.
- Perform pressure cleaning and steam cleaning off-site to avoid generating runoff with high pollutant concentrations. If done on-site, no pressure cleaning and steam cleaning should be done in areas designated as wellhead protection areas for public water supply.

Disposal

- Consider filtering and recycling wash water.

Vehicle and Equipment Cleaning SC-21

- Discharge equipment wash water to the sanitary sewer, a holding tank, or a process treatment system, regardless of the washing method used.
- Discharge vehicle wash water to (1) the sanitary sewer, a holding tank, or process treatment system or (2) an enclosed recycling system.
- Discharge wash water to sanitary sewer only after contacting the local sewer authority to find out if pretreatment is required.

Training

- Train employees on proper cleaning and wash water disposal procedures and conduct "refresher" courses on a regular basis.
- Train staff on proper maintenance measures for the wash area.
- Train employees and contractors on proper spill containment and cleanup. The employee should have the tools and knowledge to immediately begin cleaning up a spill if one should occur.

Spill Response and Prevention

- Refer to SC-11, Spill Prevention, Control and Cleanup.
- Keep your Spill Prevention Control and Counter Measure (SPCC) Plan up-to-date, and implement accordingly.
- Have spill cleanup materials readily available and in a known location.
- Clean up spills immediately and use dry methods if possible.
- Properly dispose of spill cleanup material.

Other Considerations (Limitations and Regulations)

- Some municipalities may require pretreatment and monitoring of wash water discharges to the sanitary sewer.
- Steam cleaning can generate significant pollutant concentrations requiring that careful consideration be given to the environmental impacts and compliance issues related to steam cleaning.
- Most car washing best management practices are inexpensive, and rely more on good housekeeping practices (where vehicles are washed, planning for the collection of wash water) than on expensive technology. However, the construction of a specialized area for vehicle washing can be expensive for municipal facilities. Also, for facilities that cannot recycle their wash water the cost of pre-treating wash water through either structural practices or planning for collection and hauling of contaminated water to sewage treatment plants can represent a cost limitation.

Requirements

Costs

- Capital costs vary depending on measures implemented

SC-21 Vehicle and Equipment Cleaning

- Low cost ($500-1,000) for berm construction,
- Medium cost ($5,000-20,000) for plumbing modifications (including re-routing discharge to sanitary sewer and installing simple sump).
- High cost ($30,000-150,000) for on-site treatment and recycling.

- O&M costs increase with increasing capital investment.

Maintenance

- Berm repair and patching.
- Sweep washing areas frequently to remove solid debris.
- Inspect and maintain sumps, oil/water separators, and on-site treatment/recycling units.

Supplemental Information

Design Considerations

Designated Cleaning Areas

- Washing operations outside should be conducted in a designated wash area having the following characteristics:
  - Paved with Portland cement concrete,
  - Covered and bermed to prevent contact with stormwater and contain wash water,
  - Sloped for wash water collection,
  - Equipped with an oil/water separator, if necessary.

Examples

The City of Palo Alto has an effective program for commercial vehicle service facilities. Many of the program's elements, including specific BMP guidance and lists of equipment suppliers, are applicable to industrial vehicle service facilities.

The U.S. Postal Service in West Sacramento has a new vehicle wash system that collects, filters, and recycles the wash water.

References and Resources

http://www.stormwatercenter.net/

King County - ftp://dnr.metrokc.gov/wlr/dss/spcm/Chapter%203.PDF

Orange County Stormwater Program
http://www.ocwatersheds.com/StormWater/swp_introduction.asp

San Diego Stormwater Co-permittees Jurisdictional Urban Runoff Management Program (URMP)
http://www.projectcleanwater.org/pdf/Model%20Program%20Municipal%20Facilities.pdf

Outdoor Loading/Unloading SC-30

Objectives

- Cover
- Contain
- Educate
- Reduce/Minimize
- Product Substitution

Description

The loading/unloading of materials usually takes place outside on docks or terminals; therefore, materials spilled, leaked, or lost during loading/unloading may collect in the soil or on other surfaces and have the potential to be carried away by stormwater runoff or when the area is cleaned. Additionally, rainfall may wash pollutants from machinery used to unload or move materials. Loading and unloading of material may include package products, barrels, and bulk products. Implementation of the following protocols will prevent or reduce the discharge of pollutants to stormwater from outdoor loading/unloading of materials.

Targeted Constituents

Sediment	☑
Nutrients	☑
Trash	
Metals	☑
Bacteria	
Oil and Grease	☑
Organics	☑
Oxygen Demanding	☑

Approach

Pollution Prevention

- Keep accurate maintenance logs to evaluate materials removed and improvements made.
- Park tank trucks or delivery vehicles in designated areas so that spills or leaks can be contained.
- Limit exposure of materials with the potential to contaminate stormwater.
- Prevent stormwater runon.
- Regularly check equipment for leaks.

SC-30 Outdoor Loading/Unloading

Suggested Protocols

Loading and Unloading – General Guidelines

- Develop an operations plan that describes procedures for loading and/or unloading.
- Do not conduct loading and unloading during wet weather, whenever possible.
- Cover designated loading/unloading areas to reduce exposure of materials to rain.
- A seal or door skirt between delivery vehicles and building can reduce or prevent exposure to rain.
- Design loading/unloading area to prevent stormwater runon which would include grading or berming the area, and positioning roof downspouts so they direct stormwater away from the loading/unloading areas.
- If feasible, load and unload all materials and equipment in covered areas such as building overhangs at loading docks.
- Load/unload only at designated loading areas.
- Use drip pans underneath hose and pipe connections and other leak-prone spots during liquid transfer operations, and when making and breaking connections. Several drip pans should be stored in a covered location near the liquid transfer area so that they are always available, yet protected from precipitation when not in use. Drip pans can be made specifically for railroad tracks. Drip pans must be cleaned periodically, and drip collected materials must be disposed of properly.
- Pave loading areas with concrete instead of asphalt.
- Avoid placing storm drains in the area.
- Grade and/or berm he loading/ unloading area to a drain that is connected to a dead-end sump.

Inspection

- Check loading and unloading equipment regularly for leaks, including valves, pumps, flanges and connections.
- Look for dust or fumes during loading or unloading operations.

Training

- Train employees (e.g. fork lift operators) and contractors on proper spill containment and cleanup.
- Employees trained in spill containment and cleanup should be present during the loading/unloading.
- Train employees in proper handling techniques during liquid transfers to avoid spills.

Outdoor Loading/Unloading SC-30

- Make sure forklift operators are properly trained on loading and unloading procedures.

Spill Response and Prevention

- Refer to SC-11, Spill Prevention, Control & Cleanup
- Keep your spill prevention Control and countermeasure (SPCC) Plan up-to-date, and implement accordingly.
- Have spill cleanup materials readily available and in a known location.
- Cleanup spills immediately and use dry methods if possible.
- Properly dispose of spill cleanup material.

Other Considerations

- Space, material characteristics and/or time limitations may preclude all transfers from being performed indoors or under cover.

Requirements

Costs

- Should be low except when covering a large loading/unloading area.

Maintenance

- Conduct regular inspections and make repairs as necessary. The frequency of repairs will depend on the age of the facility.
- Check loading and unloading equipment regularly for leaks.
- Regular broom dry-sweeping of area.
- Conduct major clean-out of loading and unloading area and sump prior to October 1 of each year.

Supplemental Information

Further Detail of the BMP

Special Circumstances for Indoor Loading/Unloading of Materials

As appropriate loading or unloading of liquids should occur indoors so that any spills that are not completely retained can be discharged to the sanitary sewer, treatment plant, or treated in a manner consistent with local sewer authorities and permit requirements.

- For loading and unloading tank trucks to above and below ground storage tanks, the following procedures should be used:
  - The area where the transfer takes place should be paved. If the liquid is reactive with the asphalt, Portland cement should be used to pave the area.
  - Transfer area should be designed to prevent runon of stormwater from adjacent areas. Sloping the pad and using a curb, like a speed bump, around the uphill side of the transfer area should reduce run-on.

SC-30 Outdoor Loading/Unloading

- Transfer area should be designed to prevent runoff of spilled liquids from the area. Sloping the area to a drain should prevent runoff. The drain should be connected to a dead-end sump or to the sanitary sewer (if allowed). A positive control valve should be installed on the drain.

- For transfer from rail cars to storage tanks that must occur outside, use the following procedures:

  - Drip pans should be placed at locations where spillage may occur, such as hose connections, hose reels, and filler nozzles, Use drip pans when making and breaking connections.

  - Drip pan systems should be installed between the rails to collect spillage from tank cars.

References and Resources

http://www.stormwatercenter.net/

King County - ftp://dnr.metrokc.gov/wlr/dss/spcm/Chapter%203.PDF

Orange County Stormwater Program
http://www.ocwatersheds.com/StormWater/swp_introduction.asp

San Diego Stormwater Co-permittees Jurisdictional Urban Runoff Management Program (URMP) -
http://www.projectcleanwater.org/pdf/Model%20Program%20Municipal%20Facilities.pdf

Outdoor Container Storage SC-31

Objectives

- Cover
- Contain
- Educate
- Reduce/Minimize
- Product Substitution

Description

Accidental releases of materials from above ground liquid storage tanks, drums, and dumpsters present the potential for contaminating stormwaters with many different pollutants. Tanks may store many potential stormwater runoff pollutants, such as gasoline, aviation gas, diesel fuel, ammonia, solvents, syrups, etc. Materials spilled, leaked, or lost from storage tanks may accumulate in soils or on other surfaces and be carried away by rainfall runoff. These source controls apply to containers located outside of a building used to temporarily store liquid materials and include installing safeguards against accidental releases, installing secondary containment, conducting regular inspections, and training employees in standard operating procedures and spill cleanup techniques.

Targeted Constituents

Sediment	
Nutrients	☑
Trash	
Metals	☑
Bacteria	
Oil and Grease	☑
Organics	☑
Oxygen Demanding	☑

Approach

Pollution Prevention

- Educate employees about pollution prevention measures and goals
- Keep an accurate, up-to-date inventory of the materials delivered and stored on-site. Re-evaluate inventory needs and consider purchasing alternative products. Properly dispose of outdated products.
- Try to keep chemicals in their original containers, and keep them well labeled.

SC-31 Outdoor Container Storage

Suggested Protocols

General

- Develop an operations plan that describes procedures for loading and/or unloading. Refer to SC-30 Outdoor Loading/Unloading for more detailed BMP information pertaining to loading and unloading of liquids.
- Protect materials from rainfall, runon, runoff, and wind dispersal:
  - Cover the storage area with a roof.
  - Minimize stormwater runon by enclosing the area or building a berm around it.
  - Use a "doghouse" structure for storage of liquid containers.
  - Use covered dumpsters for waste product containers.
- Employ safeguards against accidental releases:
  - Provide overflow protection devices to warn operator or automatic shut down transfer pumps.
  - Provide protection guards (bollards) around tanks and piping to prevent vehicle or forklift damage, and
  - Provide clear tagging or labeling, and restricting access to valves to reduce human error.
- Berm or surround tank or container with secondary containment system using dikes, liners, vaults, or double walled tanks.
- Contact the appropriate regulatory agency regarding environmental compliance for facilities with "spill ponds" designed to intercept, treat, and/or divert spills.
- Have registered and specifically trained professional engineers can identify and correct potential problems such as loose fittings, poor welding, and improper or poorly fitted gaskets for newly installed tank systems.

Storage Areas

- Provide storage tank piping located below product level with a shut-off valve at the tank; ideally this valve should be an automatic shear valve with the shut-off located inside the tank.
- Provide barriers such as posts or guard rails, where tanks are exposed, to prevent collision damage with vehicles.
- Provide secure storage to prevent vandalism.
- Place tight-fitting lids on all containers.
- Enclose or cover the containers where they are stored.

Outdoor Container Storage SC-31

- Raise the containers off the ground by use of pallet or similar method, with provisions for spill control and secondary containment.
- Contain the material in such a manner that if the container leaks or spills, the contents will not discharge, flow, or be washed into the storm drainage system, surface waters or groundwater.
- Place drip pans or absorbent materials beneath all mounted container taps, and at all potential drip and spill locations during filling and unloading of containers. Drip pans must be cleaned periodically, and all collected liquids and soiled absorbent materials must be reused/recycled or properly disposed.
- Ensure that any underground or aboveground storage tanks shall be designed and managed in accordance with applicable regulations, be identified as a potential pollution source, have secondary containment, such as a berm or dike with an impervious surface.
- Rainfall collected in secondary containment system must not contain pollutants for discharge to storm drain system.

Container Management

- Keep containers in good condition without corrosion or leaky seams.
- Place containers in a lean-to structure or otherwise covered to keep rainfall from reaching the drums.
- Replace containers if they are deteriorating to the point where leakage is occurring. Keep all containers undercover to prevent the entry of stormwater. Employees should be made aware of the importance of keeping the containers free from leaks.
- Keep waste container drums in an area such as a service bay. Drums stored outside must be stored in a lean-to type structure, shed or walk-in container.

Storage of Hazardous Materials

- Storage of reactive, ignitable, or flammable liquids must comply with the fire and hazardous waste codes.
- Place containers in a designated area that is paved, free of cracks and gaps, and impervious in order to contain leaks and spills. The area should also be covered.
- Surround stored hazardous materials and waste with a curb or dike to provide the volume to contain 10 percent of the volume of all of the containers or 110 percent of the volume of the largest container, whichever is greater. The area inside the curb should slope to a drain and a dead-end sump should be installed in the drain.

Inspection

- Provide regular inspections:
  - Inspect storage areas regularly for leaks or spills.

SC-31 Outdoor Container Storage

- Conduct routine inspections and check for external corrosion of material containers. Also check for structural failure, spills and overfills due to operator error, failure of piping system.
- Check for leaks or spills during pumping of liquids or gases from truck or rail car to a storage facility or vice versa.
- Visually inspect new tank or container installations for loose fittings, poor welding, and improper or poorly fitted gaskets.
- Inspect tank foundations, connections, coatings, and tank walls and piping system. Look for corrosion, leaks, cracks, scratches, and other physical damage that may weaken the tank or container system.
- Replace containers that are leaking, corroded, or otherwise deteriorating with ones in good condition. If the liquid chemicals are corrosive, containers made of compatible materials must be used instead of metal drums.
- Label new or secondary containers with the product name and hazards.

Training

- Train employees (e.g. fork lift operators) and contractors in proper spill containment and cleanup. The employee should have the tools and knowledge to immediately begin cleaning up a spill if one should occur.
- Train employees in proper storage measures.
- Use a training log or similar method to document training.

Spill Response and Prevention

- Keep your Spill Prevention Control and Countermeasure (SPCC) Plan up-to-date, and implement accordingly.
- Have an emergency plan, equipment and trained personnel ready at all times to deal immediately with major spills.
- Collect all spilled liquids and properly dispose of them.
- Employees trained in emergency spill cleanup procedures should be present when dangerous waste, liquid chemicals, or other wastes are delivered.
- Operator errors can be prevented by using engineering safe guards and thus reducing accidental releases of pollutant.
- Store and maintain appropriate spill cleanup materials in a location known to all near the tank storage area.
- See Aboveground Tank Leak and Spill Control section of the Spill Prevention, Control & Cleanup fact sheet (SC-11) for additional information.

Outdoor Container Storage SC-31

Other Considerations

- Storage sheds often must meet building and fire code requirements.
- The local fire district must be consulted for limitations on clearance of roof covers over containers used to store flammable materials.
- All specific standards set by federal and state laws concerning the storage of oil and hazardous materials must be met.
- Storage of reactive, ignitable, or flammable liquids should comply with the Uniform Fire Code and the National Electric Code.
- Storage of oil and hazardous materials must meet specific federal and state standards including:
  - Spill Prevention Control and Countermeasure Plan (SPCC) Plan
  - Secondary containment
  - Integrity and leak detection monitoring
  - Emergency preparedness plans

Requirements

Costs

- Will vary depending on the size of the facility and the necessary controls, such as berms or safeguards against accidental controls.

Maintenance

- Conduct weekly inspection.
- Sweep and clean the storage area regularly if it is paved, do not hose down the area to a storm drain.

Supplemental Information

- The most common causes of unintentional releases are:
  - Installation problems,
  - Failure of piping systems (pipes, pumps, flanges, couplings, hoses, and valves),
  - External corrosion and structural failure,
  - Spills and overfills due to operator error, and
  - Leaks during pumping of liquids or gases from truck or rail car to a storage tank or vice versa

SC-31 Outdoor Container Storage

Further Detail of the BMP

Dikes

One of the best protective measures against contamination of stormwater is diking. Containment dikes are berms or retaining walls that are designed to hold spills. Diking is an effective pollution prevention measure for above ground storage tanks and railcar or tank truck loading and unloading areas. The dike surrounds the area of concern and holds the spill, keeping spill materials separated from the stormwater side of the dike area. Diking can be used in any industrial or municipal facility, but it is most commonly used for controlling large spills or releases from liquid storage areas and liquid transfer areas.

- For single-wall tanks, containment dikes should be large enough to hold the contents of the storage tank for the facility plus rain water.
- For trucks, diked areas should be capable of holding an amount equal to the volume of the tank truck compartment. Diked construction material should be strong enough to safely hold spilled materials.
- Dike materials can consist of earth, concrete, synthetic materials, metal, or other impervious materials.
- Strong acids or bases may react with metal containers, concrete, and some plastics.
- Where strong acids or bases or stored, alternative dike materials should be considered. More active organic chemicals may need certain special liners for dikes.
- Dikes may also be designed with impermeable materials to increase containment capabilities.
- Dikes should be inspected during or after significant storms or spills to check for washouts or overflows.
- Regular checks of containment dikes to insure the dikes are capable of holding spills should be conducted.
- Inability of a structure to retain stormwater, dike erosion, soggy areas, or changes in vegetation indicate problems with dike structures. Damaged areas should be patched and stabilized immediately.
- Accumulated stormwater in the containment are should be analyzed for pollutants before it is released to surface waters. If pollutants are found or if stormwater quality is not determined, then methods other than discharging to surface waters should be employed (e.g., discharge to sanitary sewer if allowed).
- Earthen dikes may require special maintenance of vegetation such as mulching and irrigation.

Outdoor Container Storage SC-31

Curbing

Curbing is a barrier that surrounds an area of concern. Curbing is similar to containment diking in the way that it prevents spills and leaks from being released into the environment. The curbing is usually small scaled and does not contain large spills like diking. Curbing is common at many facilities in small areas where handling and transfer liquid materials occur. Curbing can redirect stormwater away from the storage area. It is useful in areas where liquid materials are transferred from one container to another. Asphalt is a common material used for curbing; however, curbing materials include earth, concrete, synthetic materials, metal, or other impenetrable materials.

- Spilled materials should be removed immediately from curbed areas to allow space for future spills.
- Curbs should have manually-controlled pump systems rather than common drainage systems for collection of spilled materials.
- The curbed area should be inspected regularly to clear clogging debris.
- Maintenance should also be conducted frequently to prevent overflow of any spilled materials as curbed areas are designed only for smaller spills.
- Curbing has the following advantages:
  - Excellent runon control,
  - Inexpensive,
  - Ease of installment,
  - Provides option to recycle materials spilled in curb areas, and
  - Common industry practice.

Examples

The "doghouse" design has been used to store small liquid containers. The roof and flooring design prevent contact with direct rain or runoff. The doghouse has two solid structural walls and two canvas covered walls. The flooring is wire mesh about secondary containment. The unit has been used successfully at Lockheed Missile and Space Company in Sunnyvale.

References and Resources

British Columbia Lake Stewardship Society. Best Management Practices to Protect Water Quality from Non-Point Source Pollution. March 2000
http://www.nalms.org/bclss/storage.html

King County Stormwater Pollution Control Manual –
http://dnr.metrokc.gov/wlr/dss/spcm.htm

SC-31 Outdoor Container Storage

San Diego Stormwater Co-permittees Jurisdictional Urban Runoff Management Program (URMP) -
http://www.projectcleanwater.org/pdf/Model%20Program%20Municipal%20Facilities.pdf

Outdoor Storage of Raw Materials SC-33

Objectives

- Cover
- Contain
- Educate
- Reduce/Minimize

Description

Raw materials, by-products, finished products, containers, and material storage areas exposed to rain and/or runoff can pollute stormwater. Stormwater can become contaminated when materials wash off or dissolve into water or are added to runoff by spills and leaks. Improper storage of these materials can result in accidental spills and the release of materials. To prevent or reduce the discharge of pollutants to stormwater from material delivery and storage, pollution prevention and source control measures, such as minimizing the storage of hazardous materials on-site, enclosing or covering materials, storing materials in a designated area, installing secondary containment, conducting regular inspections, preventing stormwater runon and runoff, and training employees and subcontractors must be implemented.

Targeted Constituents

Sediment	☑
Nutrients	☑
Trash	☑
Metals	
Bacteria	
Oil and Grease	☑
Organics	☑
Oxygen Demanding	☑

Approach

Pollution Prevention

- Employee education is paramount for successful BMP implementation.
- Minimize inventory of raw materials.
- Keep an accurate, up-to-date inventory of the materials delivered and stored on-site.
- Try to keep chemicals in their original containers, and keep them well labeled.

CASQA
CALIFORNIA STORMWATER QUALITY ASSOCIATION

SC-33 Outdoor Storage of Raw Materials

Suggested Protocols

General

- Store all materials inside. If this is not feasible, then all outside storage areas should be covered with a roof, and bermed, or enclosed to prevent stormwater contact. At the very minimum, a temporary waterproof covering made of polyethylene, polypropylene or hypalon should be used over all materials stored outside.
- Cover and contain the stockpiles of raw materials to prevent stormwater from running into the covered piles. The covers must be in place at all times when work with the stockpiles is not occurring. (applicable to small stockpiles only).
- If the stockpiles are so large that they cannot feasibly be covered and contained, implement erosion control practices at the perimeter of your site and at any catch basins to prevent erosion of the stockpiled material off site,
- Keep liquids in a designated area on a paved impervious surface within a secondary containment.
- Keep outdoor storage containers in good condition.
- Keep storage areas clean and dry.
- Design paved areas to be sloped in a manner that minimizes the pooling of water on the site, particularly with materials that may leach pollutants into stormwater and/or groundwater, such as compost, logs, and wood chips. A minimum slope of 1.5 percent is recommended.
- Secure drums stored in an area where unauthorized persons may gain access to prevent accidental spillage, pilferage, or any unauthorized use.
- Cover wood products treated with chromated copper arsenate, ammonical copper zinc arsenate, creosote, or pentachlorophenol with tarps or store indoors.

Raw Material Containment

- Do not store chemicals, drums, or bagged materials directly on the ground. Place these items in secondary containers if applicable.
- Prevent the run-on of uncontaminated stormwater from adjacent areas as well as runoff of stormwater from the stockpile areas, by placing a curb along the perimeter of the area. The area inside the curb should slope to a drain. Liquids should be drained to the sanitary sewer if allowed. The drain must have a positive control such as a lock, valve, or plug to prevent release of contaminated liquids.
- Tanks should be bermed or surrounded by a secondary containment system.
- Release accumulated stormwater in petroleum storage areas prior to the next storm. At a minimum, water should pass through an oil/water separator and, if allowed, discharged to a sanitary sewer.

Outdoor Storage of Raw Materials SC-33

Inspection

- Conduct regular inspections of storage areas so that leaks and spills are detected as soon as possible.
- Conduct routine inspections and check for external corrosion of material containers. Also check for structural failure, spills and overfills due to operator error, failure of piping system.
- Check for leaks or spills during pumping of liquids or gases from truck or rail car to a storage facility or vice versa.
- Visually inspect new tank or container installations for loose fittings, poor welding, and improper or poorly fitted gaskets.
- Inspect tank foundations, connections, coatings, and tank walls and piping system. Look for corrosion, leaks, cracks, scratches, and other physical damage that may weaken the tank or container system.

Training

- Employees should be well trained in proper material storage.
- Train employees and contractors in proper techniques for spill containment and cleanup.

Spill Response and Prevention

- Refer to SC-11, Spill Prevention, Control & Cleanup.
- Keep your Spill Prevention Control and countermeasure (SPCC) plan up-to-date, and implement accordingly.
- Have spill cleanup materials readily available and in a known location.
- Cleanup spills immediately and use dry methods if possible.
- Properly dispose of spill cleanup material.
- Have employees trained in spill containment and cleanup present during loading/unloading of dangerous waste, liquid chemicals and other potentially hazardous materials.

Other Considerations

- Storage sheds often must meet building and fire code requirements. Storage of reactive, ignitable, or flammable liquids must comply with the Uniform Fire Code and the National Electric Code.
- Space limitations may preclude storing some materials indoors.
- Some municipalities require that secondary containment areas (regardless of size) be connected to the sanitary sewer, prohibiting any hard connections to the storm drain. Storage sheds often must meet building and fire code requirements.
- The local fire district must be consulted for limitations on clearance of roof covers over containers used to store flammable materials.

SC-33 Outdoor Storage of Raw Materials

Requirements

Costs

- Costs will vary depending on the size of the facility and the necessary controls. They should be low except where large areas may have to be covered.

Maintenance

- Accurate and up-to-date inventories should be kept of all stored materials.
- Berms and curbs may require periodic repair and patching.
- Parking lots or other surfaces near bulk materials storage areas should be swept periodically to remove debris blown or washed from storage area.
- Sweep paved storage areas regularly for collection and disposal of loose solid materials, do not hose down the area to a storm drain or conveyance ditch.
- Keep outdoor storage areas in good condition (e.g. repair roofs, floors, etc. to limit releases to runoff).

Supplemental Information

Further Detail of the BMP

Raw Material Containment

Paved areas should be sloped in a manner that minimize the pooling of water on the site, particularly with materials that may leach pollutants into stormwater and/or groundwater, such as compost, logs, and wood chips. A minimum slope of 1.5 percent is recommended.

- Curbing should be placed along the perimeter of the area to prevent the runon of uncontaminated stormwater from adjacent areas as well as runoff of stormwater from the stockpile areas.
- The storm drainage system should be designed to minimize the use of catch basins in the interior of the area as they tend to rapidly fill with manufacturing material.
- The area should be sloped to drain stormwater to the perimeter where it can be collected or to internal drainage alleyways where material is not stockpiled.
- If the raw material, by-product, or product is a liquid, more information for outside storage of liquids can be found under SC-31, Outdoor Container Storage.

Examples

The "doghouse" design has been used to store small liquid containers. The roof and flooring design prevent contact with direct rain or runoff. The doghouse has two solid structural walls and two canvas covered walls. The flooring is wire mesh about secondary containment. The unit has been used successively at Lockheed Missile and Space Company in Sunnyvale.

References and Resources

King County Stormwater Pollution Control Manual - http://dnr.metrokc.gov/wlr/dss/spcm.htm

Outdoor Storage of Raw Materials SC-33

Model Urban Runoff Program: A How-To-Guide for Developing Urban Runoff Programs for Small Municipalities. Prepared by City of Monterey, City of Santa Cruz, California Coastal Commission, Monterey Bay National Marine Sanctuary, Association of Monterey Bay Area Governments, Woodward-Clyde, Central Coast Regional Water Quality Control Board. July 1998 (Revised February 2002 by the California Coastal Commission).

Orange County Stormwater Program
http://www.ocwatersheds.com/StormWater/swp_introduction.asp

San Diego Stormwater Co-permittees Jurisdictional Urban Runoff Management Program (URMP)
http://www.projectcleanwater.org/pdf/Model%20Program%20Municipal%20Facilities.pdf

Waste Handling & Disposal SC-34

Objectives

- Cover
- Contain
- Educate
- Reduce/Minimize
- Product Substitution

Description

Improper storage and handling of solid wastes can allow toxic compounds, oils and greases, heavy metals, nutrients, suspended solids, and other pollutants to enter stormwater runoff. The discharge of pollutants to stormwater from waste handling and disposal can be prevented and reduced by tracking waste generation, storage, and disposal; reducing waste generation and disposal through source reduction, re-use, and recycling; and preventing runon and runoff.

Targeted Constituents

Sediment	☑
Nutrients	☑
Trash	☑
Metals	☑
Bacteria	☑
Oil and Grease	☑
Organics	☑
Oxygen Demanding	☑

Approach

Pollution Prevention

- Reduction in the amount of waste generated can be accomplished using the following source controls such as:
  - Production planning and sequencing
  - Process or equipment modification
  - Raw material substitution or elimination
  - Loss prevention and housekeeping
  - Waste segregation and separation
  - Close loop recycling
- Establish a material tracking system to increase awareness about material usage. This may reduce spills and minimize contamination, thus reducing the amount of waste produced.
- Recycle materials whenever possible.

SC-34 Waste Handling & Disposal

Suggested Protocols

General

- Cover storage containers with leak proof lids or some other means. If waste is not in containers, cover all waste piles (plastic tarps are acceptable coverage) and prevent stormwater runon and runoff with a berm. The waste containers or piles must be covered except when in use.
- Use drip pans or absorbent materials whenever grease containers are emptied by vacuum trucks or other means. Grease cannot be left on the ground. Collected grease must be properly disposed of as garbage.
- Check storage containers weekly for leaks and to ensure that lids are on tightly. Replace any that are leaking, corroded, or otherwise deteriorating.
- Sweep and clean the storage area regularly. If it is paved, do not hose down the area to a storm drain.
- Dispose of rinse and wash water from cleaning waste containers into a sanitary sewer if allowed by the local sewer authority. Do not discharge wash water to the street or storm drain.
- Transfer waste from damaged containers into safe containers.
- Take special care when loading or unloading wastes to minimize losses. Loading systems can be used to minimize spills and fugitive emission losses such as dust or mist. Vacuum transfer systems can minimize waste loss.

Controlling Litter

- Post "No Littering" signs and enforce anti-litter laws.
- Provide a sufficient number of litter receptacles for the facility.
- Clean out and cover litter receptacles frequently to prevent spillage.

Waste Collection

- Keep waste collection areas clean.
- Inspect solid waste containers for structural damage or leaks regularly. Repair or replace damaged containers as necessary.
- Secure solid waste containers; containers must be closed tightly when not in use.
- Place waste containers under cover if possible.
- Do not fill waste containers with washout water or any other liquid.
- Ensure that only appropriate solid wastes are added to the solid waste container. Certain wastes such as hazardous wastes, appliances, fluorescent lamps, pesticides, etc. may not be

disposed of in solid waste containers (see chemical/ hazardous waste collection section below).

- Do not mix wastes; this can cause chemical reactions, make recycling impossible, and complicate disposal.

Good Housekeeping

- Use all of the product before disposing of the container.
- Keep the waste management area clean at all times by sweeping and cleaning up spills immediately.
- Use dry methods when possible (e.g. sweeping, use of absorbents) when cleaning around restaurant/food handling dumpster areas. If water must be used after sweeping/using absorbents, collect water and discharge through grease interceptor to the sewer.
- Stencil storm drains on the facility's property with prohibitive message regarding waste disposal.

Chemical/Hazardous Wastes

- Select designated hazardous waste collection areas on-site.
- Store hazardous materials and wastes in covered containers protected from vandalism, and in compliance with fire and hazardous waste codes.
- Place hazardous waste containers in secondary containment.
- Make sure that hazardous waste is collected, removed, and disposed of only at authorized disposal areas.

Runon/Runoff Prevention

- Prevent stormwater runon from entering the waste management area by enclosing the area or building a berm around the area.
- Prevent the waste materials from directly contacting rain.
- Cover waste piles with temporary covering material such as reinforced tarpaulin, polyethylene, polyurethane, polypropyleneor hypalon.
- Cover the area with a permanent roof if feasible.
- Cover dumpsters to prevent rain from washing waste out of holes or cracks in the bottom of the dumpster.
- Move the activity indoor after ensuring all safety concerns such as fire hazard and ventilation are addressed.

Inspection

SC-34 Waste Handling & Disposal

- Inspect and replace faulty pumps or hoses regularly to minimize the potential of releases and spills.
- Check waste management areas for leaking containers or spills.
- Repair leaking equipment including valves, lines, seals, or pumps promptly.

Training

- Train staff pollution prevention measures and proper disposal methods.
- Train employees and contractors proper spill containment and cleanup. The employee should have the tools and knowledge to immediately begin cleaning up a spill if one should occur.
- Train employees and subcontractors in proper hazardous waste management.

Spill Response and Prevention

- Refer to SC-11, Spill Prevention, Control & Cleanup.
- Keep your Spill Prevention Control and countermeasure (SPCC) plan up-to-date, and implement accordingly.
- Have spill cleanup materials readily available and in a known location.
- Cleanup spills immediately and use dry methods if possible.
- Properly dispose of spill cleanup material.
- Vehicles transporting waste should have spill prevention equipment that can prevent spills during transport. The spill prevention equipment includes:
  - Vehicles equipped with baffles for liquid waste
  - Trucks with sealed gates and spill guards for solid waste

Other Considerations

- Hazardous waste cannot be re-used or recycled; it must be disposed of by a licensed hazardous waste hauler.

Requirements

Costs

- Capital and operation and maintenance costs will vary substantially depending on the size of the facility and the types of waste handled. Costs should be low if there is an inventory program in place.

Maintenance

- None except for maintaining equipment for material tracking program.

Waste Handling & Disposal SC-34

Supplemental Information

Further Detail of the BMP

Land Treatment System

- Minimize the runoff of polluted stormwater from land application of municipal waste on-site by:
  - Choosing a site where slopes are under 6%, the soil is permeable, there is a low water table, it is located away from wetlands or marshes, there is a closed drainage system.
  - Avoiding application of waste to the site when it is raining or when the ground is saturated with water.
  - Growing vegetation on land disposal areas to stabilize soils and reduce the volume of surface water runoff from the site.
  - Maintaining adequate barriers between the land application site and the receiving waters. Planted strips are particularly good.
  - Using erosion control techniques such as mulching and matting, filter fences, straw bales, diversion terracing, and sediment basins.
  - Performing routine maintenance to ensure the erosion control or site stabilization measures are working.

References and Resources

King County Stormwater Pollution Control Manual - http://dnr.metrokc.gov/wlr/dss/spcm.htm

Orange County Stormwater Program
http://www.ocwatersheds.com/StormWater/swp_introduction.asp

Pollution from Surface Cleaning Folder. 1996. Bay Area Stormwater Management Agencies Associations (BASMAA). On-line: http://www.basmaa.org

Building & Grounds Maintenance SC-41

Objectives

- Cover
- Contain
- Educate
- Reduce/Minimize
- Product Substitution

Targeted Constituents

Sediment	☑
Nutrients	☑
Trash	☑
Metals	☑
Bacteria	☑
Oil and Grease	☑
Organics	☑
Oxygen Demanding	☑

Description

Stormwater runoff from building and grounds maintenance activities can be contaminated with toxic hydrocarbons in solvents, fertilizers and pesticides, suspended solids, heavy metals, and abnormal pH. Utilizing the following protocols will prevent or reduce the discharge of pollutants to stormwater from building and grounds maintenance activities by washing and cleaning up with as little water as possible, following good landscape management practices, preventing and cleaning up spills immediately, keeping debris from entering the storm drains, and maintaining the stormwater collection system.

Approach

Pollution Prevention

- Switch to non-toxic chemicals for maintenance when possible.
- Choose cleaning agents that can be recycled.
- Encourage proper lawn management and landscaping, including use of native vegetation.
- Encourage use of Integrated Pest Management techniques for pest control.
- Encourage proper onsite recycling of yard trimmings.
- Recycle residual paints, solvents, lumber, and other material as much as possible.

CASQA
CALIFORNIA STORMWATER

SC-41 Building & Grounds Maintenance

Suggested Protocols

Pressure Washing of Buildings, Rooftops, and Other Large Objects

- In situations where soaps or detergents are used and the surrounding area is paved, pressure washers must use a waste water collection device that enables collection of wash water and associated solids. A sump pump, wet vacuum or similarly effective device must be used to collect the runoff and loose materials. The collected runoff and solids must be disposed of properly.
- If soaps or detergents are not used, and the surrounding area is paved, wash water runoff does not have to be collected but must be screened. Pressure washers must use filter fabric or some other type of screen on the ground and/or in he catch basin to trap the particles in wash water runoff.
- If you are pressure washing on a grassed area (with or without soap), runoff must be dispersed as sheet flow as much as possible, rather than as a concentrated stream. The wash runoff must remain on the grass and not drain to pavement. Ensure that this practice does not kill grass.

Landscaping Activities

- Do not apply any chemicals (insecticide, herbicide, or fertilizer) directly to surface waters, unless the application is approved and permitted by the state.
- Dispose of grass clippings, leaves, sticks, or other collected vegetation as garbage, or by composting. Do not dispose of collected vegetation into waterways or storm drainage systems.
- Use mulch or other erosion control measures on exposed soils.
- Check irrigation schedules so pesticides will not be washed away and to minimize non-stormwater discharge.

Building Repair, Remodeling, and Construction

- Do not dump any toxic substance or liquid waste on the pavement, the ground, or toward a storm drain.
- Use ground or drop cloths underneath outdoor painting, scraping, and sandblasting work, and properly dispose of collected material daily.
- Use a ground cloth or oversized tub for activities such as paint mixing and tool cleaning.
- Clean paint brushes and tools covered with water-based paints in sinks connected to sanitary sewers or in portable containers that can be dumped into a sanitary sewer drain. Brushes and tools covered with non-water-based paints, finishes, or other materials must be cleaned in a manner that enables collection of used solvents (e.g., paint thinner, turpentine, etc.) for recycling or proper disposal.

Building & Grounds Maintenance SC-41

- Use a storm drain cover, filter fabric, or similarly effective runoff control mechanism if dust, grit, wash water, or other pollutants may escape the work area and enter a catch basin. The containment device(s) must be in place at the beginning of the work day, and accumulated dirty runoff and solids must be collected and disposed of before removing the containment device(s) at the end of the work day.
- If you need to de-water an excavation site, you may need to filter the water before discharging to a catch basin or off-site. In which case you should direct the water through hay bales and filter fabric or use other sediment filters or traps.
- Store toxic material under cover with secondary containment during precipitation events and when not in use. A cover would include tarps or other temporary cover material.

Mowing, Trimming, and Planting

- Dispose of leaves, sticks, or other collected vegetation as garbage, by composting or at a permitted landfill. Do not dispose of collected vegetation into waterways or storm drainage systems.
- Use mulch or other erosion control measures when soils are exposed.
- Place temporarily stockpiled material away from watercourses and drain inlets, and berm or cover stockpiles to prevent material releases to the storm drain system.
- Consider an alternative approach when bailing out muddy water; do not put it in the storm drain, pour over landscaped areas.
- Use hand or mechanical weeding where practical.

Fertilizer and Pesticide Management

- Follow all federal, state, and local laws and regulations governing the use, storage, and disposal of fertilizers and pesticides and training of applicators and pest control advisors.
- Follow manufacturers' recommendations and label directions. Pesticides must never be applied if precipitation is occuring or predicted. Do not apply insecticides within 100 feet of surface waters such as lakes, ponds, wetlands, and streams.
- Use less toxic pesticides that will do the job, whenever possible. Avoid use of copper-based pesticides if possible.
- Do not use pesticides if rain is expected.
- Do not mix or prepare pesticides for application near storm drains.
- Use the minimum amount needed for the job.
- Calibrate fertilizer distributors to avoid excessive application.
- Employ techniques to minimize off-target application (e.g. spray drift) of pesticides, including consideration of alternative application techniques.

SC-41 Building & Grounds Maintenance

- Apply pesticides only when wind speeds are low.
- Work fertilizers into the soil rather than dumping or broadcasting them onto the surface.
- Irrigate slowly to prevent runoff and then only as much as is needed.
- Clean pavement and sidewalk if fertilizer is spilled on these surfaces before applying irrigation water.
- Dispose of empty pesticide containers according to the instructions on the container label.
- Use up the pesticides. Rinse containers, and use rinse water as product. Dispose of unused pesticide as hazardous waste.
- Implement storage requirements for pesticide products with guidance from the local fire department and County Agricultural Commissioner. Provide secondary containment for pesticides.

Inspection

- Inspect irrigation system periodically to ensure that the right amount of water is being applied and that excessive runoff is not occurring. Minimize excess watering, and repair leaks in the irrigation system as soon as they are observed.

Training

- Educate and train employees on use of pesticides and in pesticide application techniques to prevent pollution.
- Train employees and contractors in proper techniques for spill containment and cleanup.
- Be sure the frequency of training takes into account the complexity of the operations and the nature of the staff.

Spill Response and Prevention

- Refer to SC-11, Spill Prevention, Control & Cleanup
- Keep your Spill Prevention Control and countermeasure (SPCC) plan up-to-date, and implement accordingly.
- Have spill cleanup materials readily available and in a known location.
- Cleanup spills immediately and use dry methods if possible.
- Properly dispose of spill cleanup material.

Other Considerations

- Alternative pest/weed controls may not be available, suitable, or effective in many cases.

Building & Grounds Maintenance SC-41

Requirements

Costs

- Overall costs should be low in comparison to other BMPs.

Maintenance

- Sweep paved areas regularly to collect loose particles, and wipe up spills with rags and other absorbent material immediately, do not hose down the area to a storm drain.

Supplemental Information

Further Detail of the BMP

Fire Sprinkler Line Flushing

Building fire sprinkler line flushing may be a source of non-stormwater runoff pollution. The water entering the system is usually potable water though in some areas it may be non-potable reclaimed wastewater. There are subsequent factors that may drastically reduce the quality of the water in such systems. Black iron pipe is usually used since it is cheaper than potable piping but it is subject to rusting and results in lower quality water. Initially the black iron pipe has an oil coating to protect it from rusting between manufacture and installation; this will contaminate the water from the first flush but not from subsequent flushes. Nitrates, poly-phosphates and other corrosion inhibitors, as well as fire suppressants and antifreeze may be added to the sprinkler water system. Water generally remains in the sprinkler system a long time, typically a year, between flushes and may accumulate iron, manganese, lead, copper, nickel and zinc. The water generally becomes anoxic and contains living and dead bacteria and breakdown products from chlorination. This may result in a significant BOD problem and the water often smells. Consequently dispose fire sprinkler line flush water into the sanitary sewer. Do not allow discharge to storm drain or infiltration due to potential high levels of pollutants in fire sprinkler line water.

References and Resources

California's Nonpoint Source Program Plan http://www.swrcb.ca.gov/nps/index.html

King County - ftp://dnr.metrokc.gov/wlr/dss/spcm/Chapter%203.PDF

Orange County Stormwater Program
http://www.ocwatersheds.com/StormWater/swp_introduction.asp

Mobile Cleaners Pilot Program: Final Report. 1997. Bay Area Stormwater Management Agencies Association (BASSMA) http://www.basmaa.org/

Pollution from Surface Cleaning Folder. 1996. Bay Area Stormwater Management Agencies Association (BASMAA) http://www.basmaa.org/

San Diego Stormwater Co-permittees Jurisdictional Urban Runoff Management Program (URMP) -
http://www.projectcleanwater.org/pdf/Model%20Program%20Municipal%20Facilities.pdf

Fountain & Pool Maintenance SC-72

Description

The primary pollutant of concern in municipal swimming pool water is chlorine or chloramine used as a disinfectant. This water, if discharged to the storm drain system, can be toxic to aquatic life. In lakes, lagoons, and fountains, the pollutants of concern are chemical algaecides that are added to control algae mainly for aesthetic reasons (visual and odor). Following the procedures noted in this fact sheet will reduce the pollutants in this discharge.

Approach

Pollution Prevention

- Prevent algae problems with regular cleaning, consistent adequate chlorine levels, and well-maintained water filtration and circulation systems.
- Manage pH and water hardness to minimize corrosion of copper pipes.

Suggested Protocols

Pools and Fountains

- Do not use copper-based algaecides. Control algae with chlorine or other alternatives, such as sodium bromide.
- Do not discharge water to a street or storm drain when draining pools or fountains; discharge to the sanitary sewer if permitted to do so. If water is dechlorinated with a neutralizing chemical or by allowing chlorine to dissipate for a few days (do not use the facility during this time), the water may be recycled/reused by draining it gradually onto a landscaped area. Water must be tested prior to discharge to ensure that chlorine is not present.
- Prevent backflow if draining a pool to the sanitary sewer by maintaining an "air gap" between the discharge line and the sewer line (do not seal the connection between the hose and sewer line). Be sure to call the local wastewater treatment plant for further guidance on flow rate restrictions, backflow prevention, and handling special cleaning waste (such as acid wash). Discharge flows should be kept to the low levels typically possible through a garden hose. Higher flow rates may be prohibited by local ordinance.
- Provide drip pans or buckets beneath drain pipe connections to catch leaks. This will be especially pertinent if pool or spa water that has not been dechlorinated is pumped through piping to a discharge location.

Objectives

- Contain
- Educate
- Reduce/Minimize
- Product Substitution

Targeted Constituents

Sediment	☑
Nutrients	☑
Trash	☑
Metals	
Bacteria	☑
Oil and Grease	
Organics	☑
Oxygen Demanding	☑

CASQA
CALIFORNIA STORMWATER

SC-72 Fountains & Pools Maintenance

- Never clean a filter in the street or near a storm drain.
- Rinse cartridge filters onto a dirt area, and spade filter residue into soil.
- Backwash diatomaceous earth filters onto dirt. Dispose of spent diatomaceous earth in the garbage. Spent diatomaceous earth cannot be discharged to surface waters, storm drainage systems, septic systems, or on the ground.
- If there is not a suitable dirt area discharge filter backwash or rinsewater to the sanitary sewer if permitted to do so by the local sewering agency.

Lakes and Lagoons

- Reduce fertilizer use in areas around the water body. High nitrogen fertilizers can produce excess growth requiring more frequent mowing or trimming, and may contribute to excessive algae growth.
- To control bacteria, discourage the public from feeding birds and fish (i.e. place signs that prohibit feeding of waterfowl).
- Consider introducing fish species that consume algae. Contact the California Department of Fish and Game for more information on this issue.
- Mechanically remove pond scum (blue-green algae) using a 60 micron net.
- Educate the public on algae and that no controls are necessary for certain types of algae that are beneficial to the water body.
- Control erosion by doing the following:
  - Maintain vegetative cover on banks to prevent soil erosion. Apply mulch or leave clippings to serve as additional cover for soil stabilization and to reduce the velocity of stormwater runoff.
  - Areas should be designed (sloped) to prevent runoff and erosion and to promote better irrigation practices.
  - Provide energy dissipaters (e.g. riprap) along banks to minimize potential for erosion.
  - Confine excavated materials to surfaces away from lakes. Material must be covered if rain is expected.
- Conduct inspections to detect illegal dumping of clippings/cuttings in or near a lake. Materials found should be picked up and properly disposed of.
- Avoid landscape wastes in and around lakes should be avoided by either using bagging equipment or by manually picking up the material. Collect trash and debris from within water bodies where feasible
- Provide and maintain trash receptacles near recreational water bodies to hold refuse generated by the public.

Fountain & Pool Maintenance SC-72

- Increase trash collection during peak visitation months (generally June, July and August).

Training

- Train maintenance personnel to test chlorine levels and to apply neutralizing chemicals.
- Train personnel regarding proper maintenance of pools, ponds and lakes.

Spill Response and Prevention

- Refer to SC-11, Spill Prevention, Control & Cleanup
- Have spill cleanup materials readily available and in a known location.
- Cleanup spills immediately and use dry methods if possible.
- Properly dispose of spill cleanup material.

Other Considerations

- Managers of pools located in sensitive areas or adjacent to shorelines should check with the appropriate authorities to determine if code requirements apply.
- Cleanup activities at lakes and lagoons may create a slight disturbance for local aquatic species. If the lake is recognized as a wetland, many activities, including maintenance, may be subject to regulation and permitting.

Requirements

Costs

- The maintenance of pools and lakes is already a consideration of most municipal public works departments. Therefore the cost associated with this BMP is minimal and only reflects an increase in employee training and public outreach.

Maintenance

Not applicable

Supplemental Information

Further Detail of the BMP

When dredging is conducted, adhere to the following:

- Dredge with shovels when laying/maintaining pipes.
- To determine amount to dredge, determine rate of volume loss due to sediments.
- For large lakes, dredge every 10 years.
- When dredging small lakes, drain lake.
- When dredging large lakes, use vacuum equipment.
- After dredging test sediment piles for proper disposal. Dredged sediment can be used as fill, or may have to be land filled.

SC-72 Fountains & Pools Maintenance

References and Resources

King County Stormwater Pollution Control Manual. Best Management Practices for Businesses. 1995. King County Surface Water Management. July. On-line: http://dnr.metrokc.gov/wlr/dss/spcm.htm

Los Angeles County Stormwater Quality. Public Agency Activities Model Program. On-line: http://ladpw.org/wmd/npdes/public_TC.cfm

Model Urban Runoff Program: A How-To Guide for Developing Urban Runoff Programs for Small Municipalities. Prepared by City of Monterey, City of Santa Cruz, California Coastal Commission, Monterey Bay National Marine Sanctuary, Association of Monterey Bay Area Governments, Woodward-Clyde, Central Coast Regional Water Quality Control Board. July. 1998.

Orange County Stormwater Program
http://www.ocwatersheds.com/StormWater/swp_introduction.asp

Santa Clara Valley Urban Runoff Pollution Prevention Program. Maintenance Best Management Practices for the Construction Industry. Brochures: Landscaping, Gardening, and Pool; Roadwork and Paving; and Fresh Concrete and Mortar Application. June 2001.

APPENDIX 4

Bioretention Specifications and Checklist

Bioretention Facility

not to scale

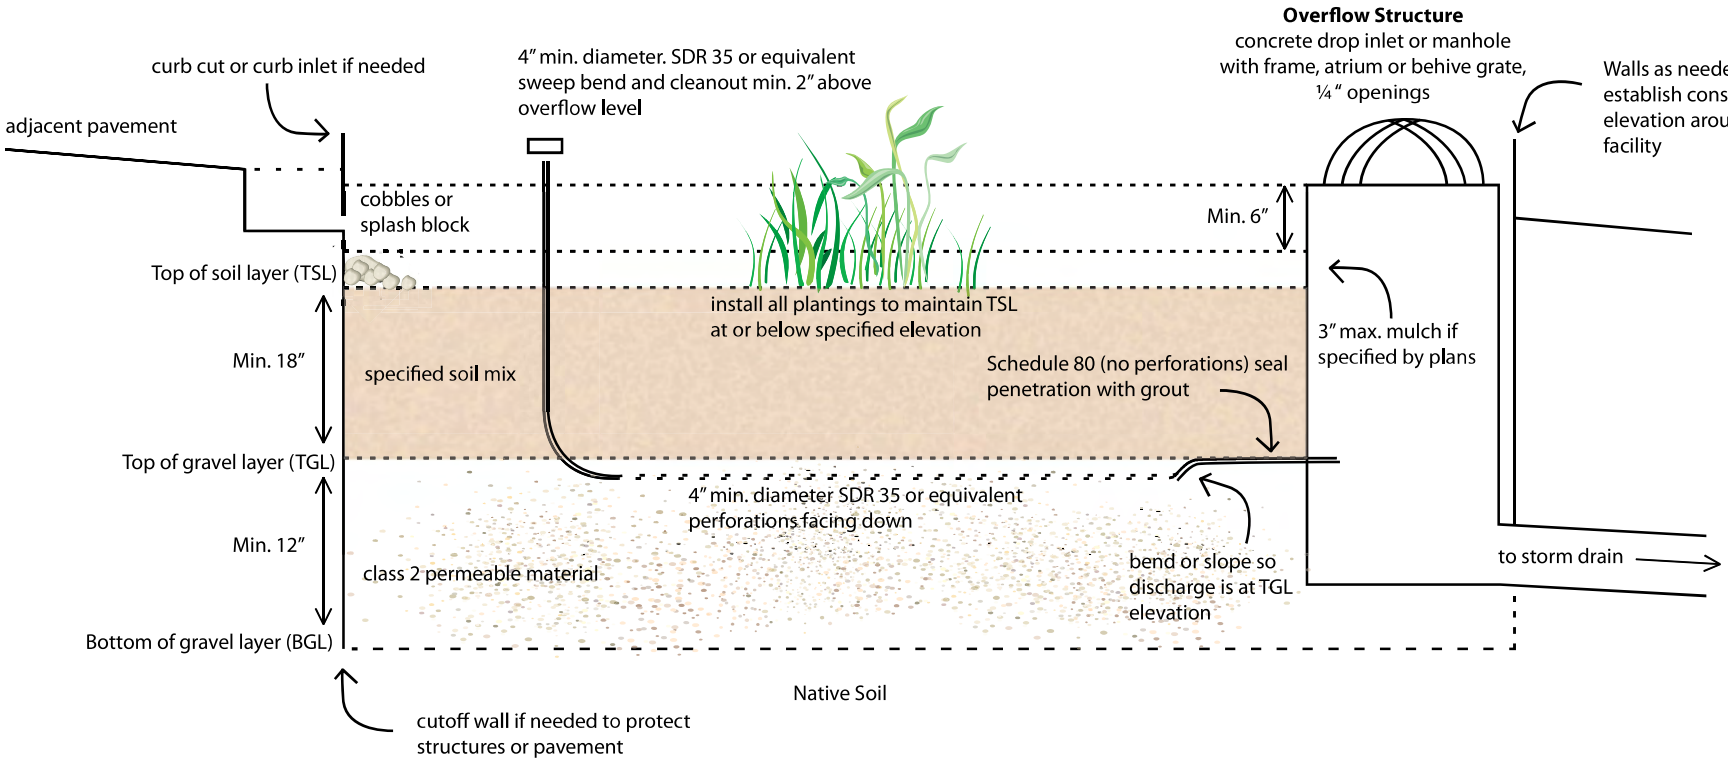

Allowed variations for special site conditions:

- Facilities located within 10 feet of structures or other potential geotechnical hazards may incorporate an impervious cutoff wall

- Facilities with documented high concentrations of pollutants in underlying soil or groundwater, facilities where infiltration could contribute to a geotechnical hazard, and facilities located on elevated plazas or other s structures may incorporate an impervious liner between the native soil and the BGL and locate the underdrain discharge at the BGL (flow-through planter configuration)

- Facilities located in areas of high groundwater, highly infiltrative soils, or where connection of the underdrain to a surface drain or subsurface storm drain are infeasible may omit the underdrain

Notes:

- No liner, no filter fabric, no landscape cloth.

- Maintain BGL, TGL, TSL throughout facility area at elevations to be specified in plan.

- Class 7 permeable layer may extend below and underneath drop inlet.

- Elevation or underdrain discharge is at top of gravel layer.

- See Chapter X for instructions on facility sizing and additional specifications

Bioretention Facility - Overview

not to scale

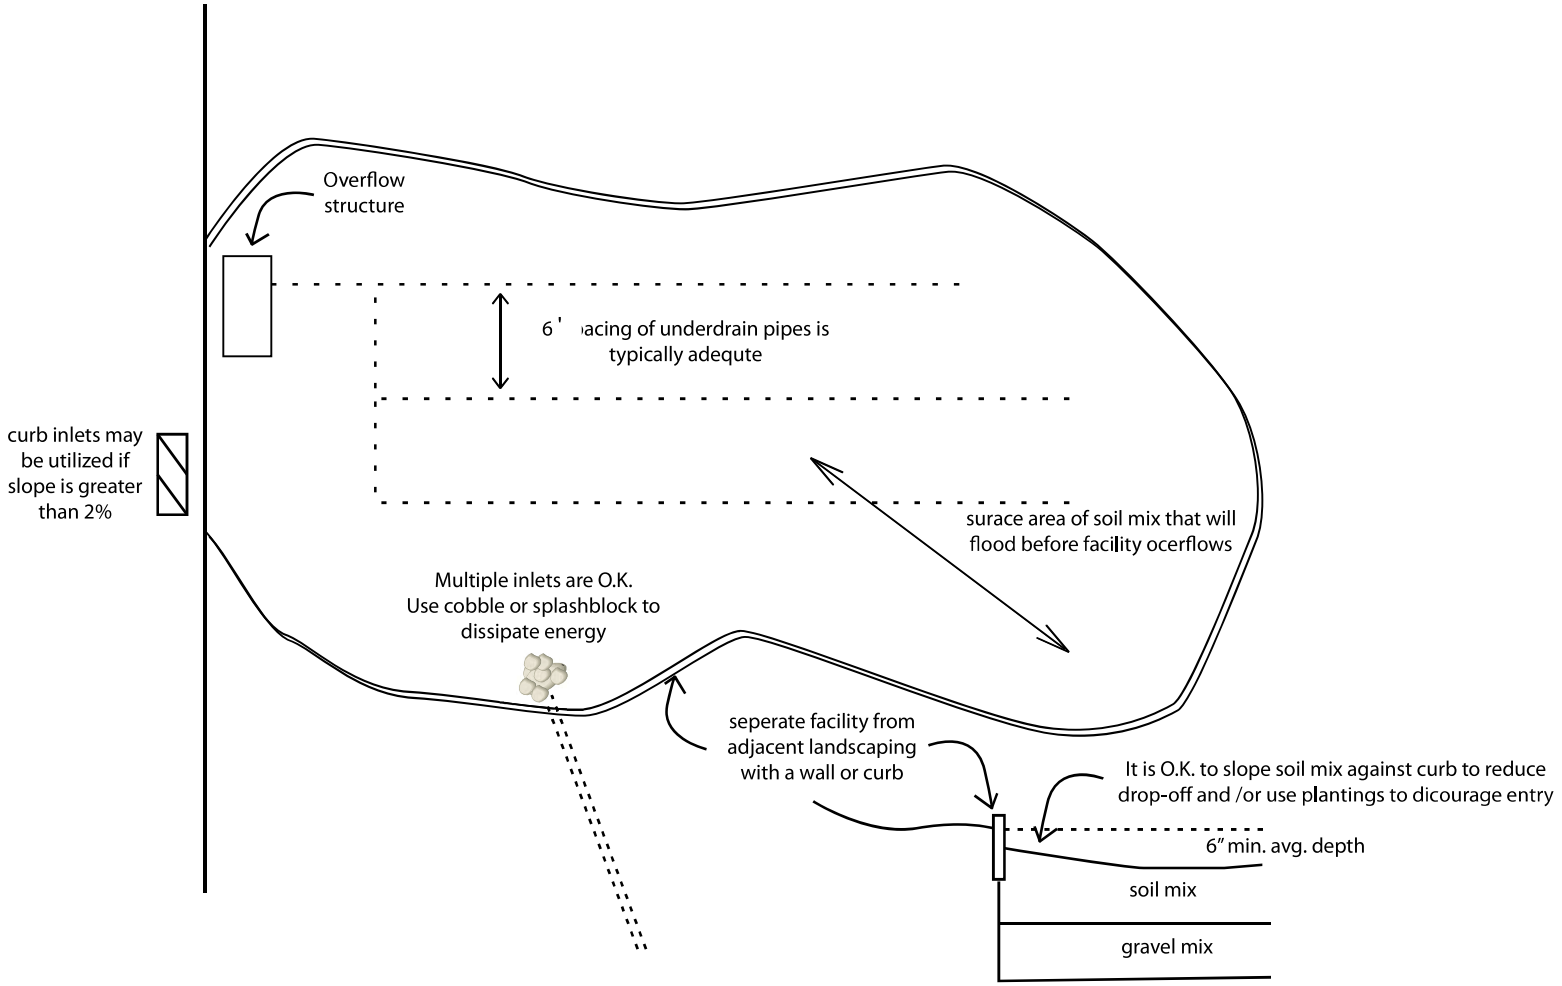

Note:

Show all elevations of curb, pavement, inlet, top of soil layer (TSL), top of gravel layer (TGL), and bottom of gravel layer (BGL) at all inlets and outlets and at key points along edge of facility.

Soil/Compost and Gravel Specifications for Bioretention Facility

Compost shall be a well-decomposed, stable, weed-free organic matter source derived from waste materials including yard debris, wood wastes or other organic materials not including manure or biosolids, and shall meet the standards developed by the US Composting Council (USCC). The product shall be certified through the USCC Seal of Testing Assurance (STA) Program (a compost testing and information disclosure program).

Compost Quality Analysis:

Before delivery of the soil, the supplier shall submit a copy of the lab analysis performed by a laboratory that is enrolled in the USCC's Compost Analysis Proficiency (CAP) program and using approved Test Methods for the Evaluation of Composting and Compost (TMECC). The lab report shall verify that the compost parameters are within the limits specified below.

Parameter	Range	Reported as (units)
Organic Matter Content	35-75	%, dry weight basis
Carbon to Nitrogen Ratio	15:1 to 25:1	ratio
Maturity (Seed Emergence and Seedling Vigor)	>80	average % of control
Stability (CO_2 Evolution Rate)	<8	mg $C0_2$-C/g unit OM/day
Soluble Salts (Salinity)	<6.0	mmhos/cm
pH	6.5 - 8.0 May vary with plant species	units
Heavy Metals Content	PASS	PASS/FAIL: US EPA Class A standard, 40 CFR § 503.13, tables 1 and 3.
Pathogens		
Fecal coliform	PASS	PASS/FAIL: US EPA Class A standard, 40 CFR § 503.32(a) levels
Salmonella	PASS	PASS/FAIL: US EPA Class A standard, 40 CFR § 503.32(a) levels
Nutrient Content (provide analysis, including):		
Total Nitrogen (N)	≥0.9	%
Boron (Total B)	<80	ppm
Calcium (Ca)	For information only	%
Sodium (Na)	For information only	%
Magnesium (Mg)	For information only	%
Sulfur (S)	For information only	%

Soil/Compost and Gravel Specifications for Bioretention Facility

Gravel Layer

The gravel layer used in the bioretention facility must consist of *Class 2 Permeable Material* as specified in the State of California's Business, Transportation and Housing Agency, Department of Transportation; Standard Specifications 2010, manual (http://www.dot.ca.gov/hq/esc/oe/construction_contract_standards/std_specs/2010_StdSpecs/2010_StdSpecs.pdf).

The specific section, Subsurface Drains, Sec. 68, of the manual is used because it offers specific specifications for subsurface drains. In addition to the standardized permeable layer, a membrane layer of pea gravel or other intermediate-sized material is recommended at the top of the gravel layer to prevent fines from the soil/compost layer from moving downward into the gravel layer.

68-2.02F(1) General

Permeable material for use in backfilling trenches under, around, and over underdrains must consist of hard, durable, clean sand, gravel , or crushed stone and must be free from organic material, clay balls, or other deleterious substances.

Permeable material must have a durability index of not less than 40.

68-2.02F(3) Class 2 Permeable Material

The percentage composition by weight of Class 2 permeable material in place must comply with the grading requirements shown in the following table:

Class 2 Permeable Material Grading Requirements

Sieve sizes	Percentage passing
1"	100
3/4"	90–100
3/8"	40–100
No. 4	25–40
No. 8	18–33
No. 30	5–15
No. 50	0–7
No. 200	0–3

Class 2 permeable material must have a sand equivalent value of not less than 75.

Bioretention Facility Construction Checklist

Layout (to be confirmed prior to beginning excavation permit approval stage)

☐	Square footage of the facility meets or exceeds minimum shown in Stormwater Control Plan
☐	Site grading and grade breaks are consistent with the boundaries of the tributary Drainage Management Area(s) (DMAs) shown in the Stormwater Control Plan
☐	Inlet elevation of the facility is low enough to receive drainage from the entire tributary DMA
☐	locations and elevations of overland flow or piping, including roof leaders, from impervious areas to the facility have been laid out and any conflicts resolved
☐	Rim elevation of the facility is laid out to be level all the way around, or elevations are consistent with a detailed cross-section showing location and height of interior dams
☐	Locations for vaults, utility boxes, and light standards have been identified so that they will not conflict with the facility
☐	Facility is protected as needed from construction-phase runoff and sediment

Excavation (to be confirmed prior to backfilling or pipe installation)

☐	Excavation conducted with materials and techniques to minimize compaction of soils within the facility area
☐	Excavation is to accurate area and depth
☐	Slopes or side walls protect from sloughing of native soils into the facility
☐	Moisture barrier, if specified, has been added to protect adjacent pavement or structures.
☐	Native soils at bottom of excavation are ripped or loosened to promote infiltration

Overflow or Surface Connection to Storm Drainage (to be confirmed prior to backfilling with any materials)

☐	Grating excludes mulch and litter (beehive or atrium-style grates recommended)
☐	Overflow is connected to storm drain via appropriately sized
☐	No knockouts or side inlets are in overflow riser
☐	Overflow is at specified elevation
☐	Overflow location selected to minimize surface flow velocity (near, but offset from, inlet recommended)
☐	Grating excludes mulch and litter (beehive or atrium-style grates recommended)
☐	Overflow is connected to storm drain via appropriately sized

Bioretention Facility Construction Checklist

Underground connection to storm drain/outlet orifice

☐	Perforated pipe underdrain (PVC SDR 35 or approved equivalent) is installed with holes facing down
☐	Perforated pipe is connected to storm drain at specified elevation (typ. bottom of soil elevation)
☐	Cleanouts are in accessible locations and connected via sweep

Drain Rock/Subdrain (to be confirmed prior to installation of soil mix)

☐	Rock is installed as specified, 12" min. depth. Class 2 permeable, Caltrans specification 68-2.02F(3) recommended
☐	Rock is smoothed to a consistent top elevation. Depth and top elevation are as shown in plans
☐	Slopes or side walls protect from sloughing of native soils into the facility
☐	No filter fabric is placed between the subdrain and soil mix layers

Soil Mix

☐	Soil mix is as specified.
☐	Mix installed in lifts not exceeding 12"
☐	Mix is not compacted during installation but may be thoroughly wetted to encourage consolidation
☐	Mix is smoothed to a consistent top elevation. Depth of mix (18" min.) and top elevation are as shown in plans, accounting for depth of mulch to follow and required reservoir depth

Irrigation

☐	Irrigation system is installed so it can be controlled separately from other landscaped areas
☐	Smart irrigation controllers and drip emitters are recommended and may be required by local code or ordinance.
☐	Spray heads, if any, are positioned to avoid direct spray into outlet structures

Bioretention Facility Construction Checklist

Planting

☐	Plants are installed consistent with approved planting plan, consistent with site water allowance
☐	Any trees and large shrubs are staked securely
☐	No fertilizer is added; compost tea may be used
☐	No native soil or clayey material are imported into the facility with plantings
☐	1"-2" mulch may be applied following planting; mulch selected to avoid floating
☐	Final elevation of soil mix maintained following planting
☐	Curb openings are free of obstructions

Final Engineering Inspection

☐	Drainage Management Area(s) are free of construction sediment and landscaped areas are stabilized
☐	Inlets are installed to provide smooth entry of runoff from adjoining pavement, have sufficient reveal (drop from the adjoining pavement to the top of the mulch or soil mix, and are not blocked
☐	Inflows from roof leaders and pipes are connected and operable
☐	Temporary flow diversions are removed
☐	Rock or other energy dissipation at piped or surface inlets is adequate
☐	Overflow outlets are configured to allow the facility to flood and fill to near rim before overflow
☐	Plantings are healthy and becoming established
☐	Irrigation is operable
☐	Facility drains rapidly; no surface ponding is evident
☐	Any accumulated construction debris, trash, or sediment is removed from facility
☐	Permanent signage is installed and is visible to site users and maintenance personnel

APPENDIX 5

Bioretention Plant List – Inland and Coastal

Planting Zone Diagram

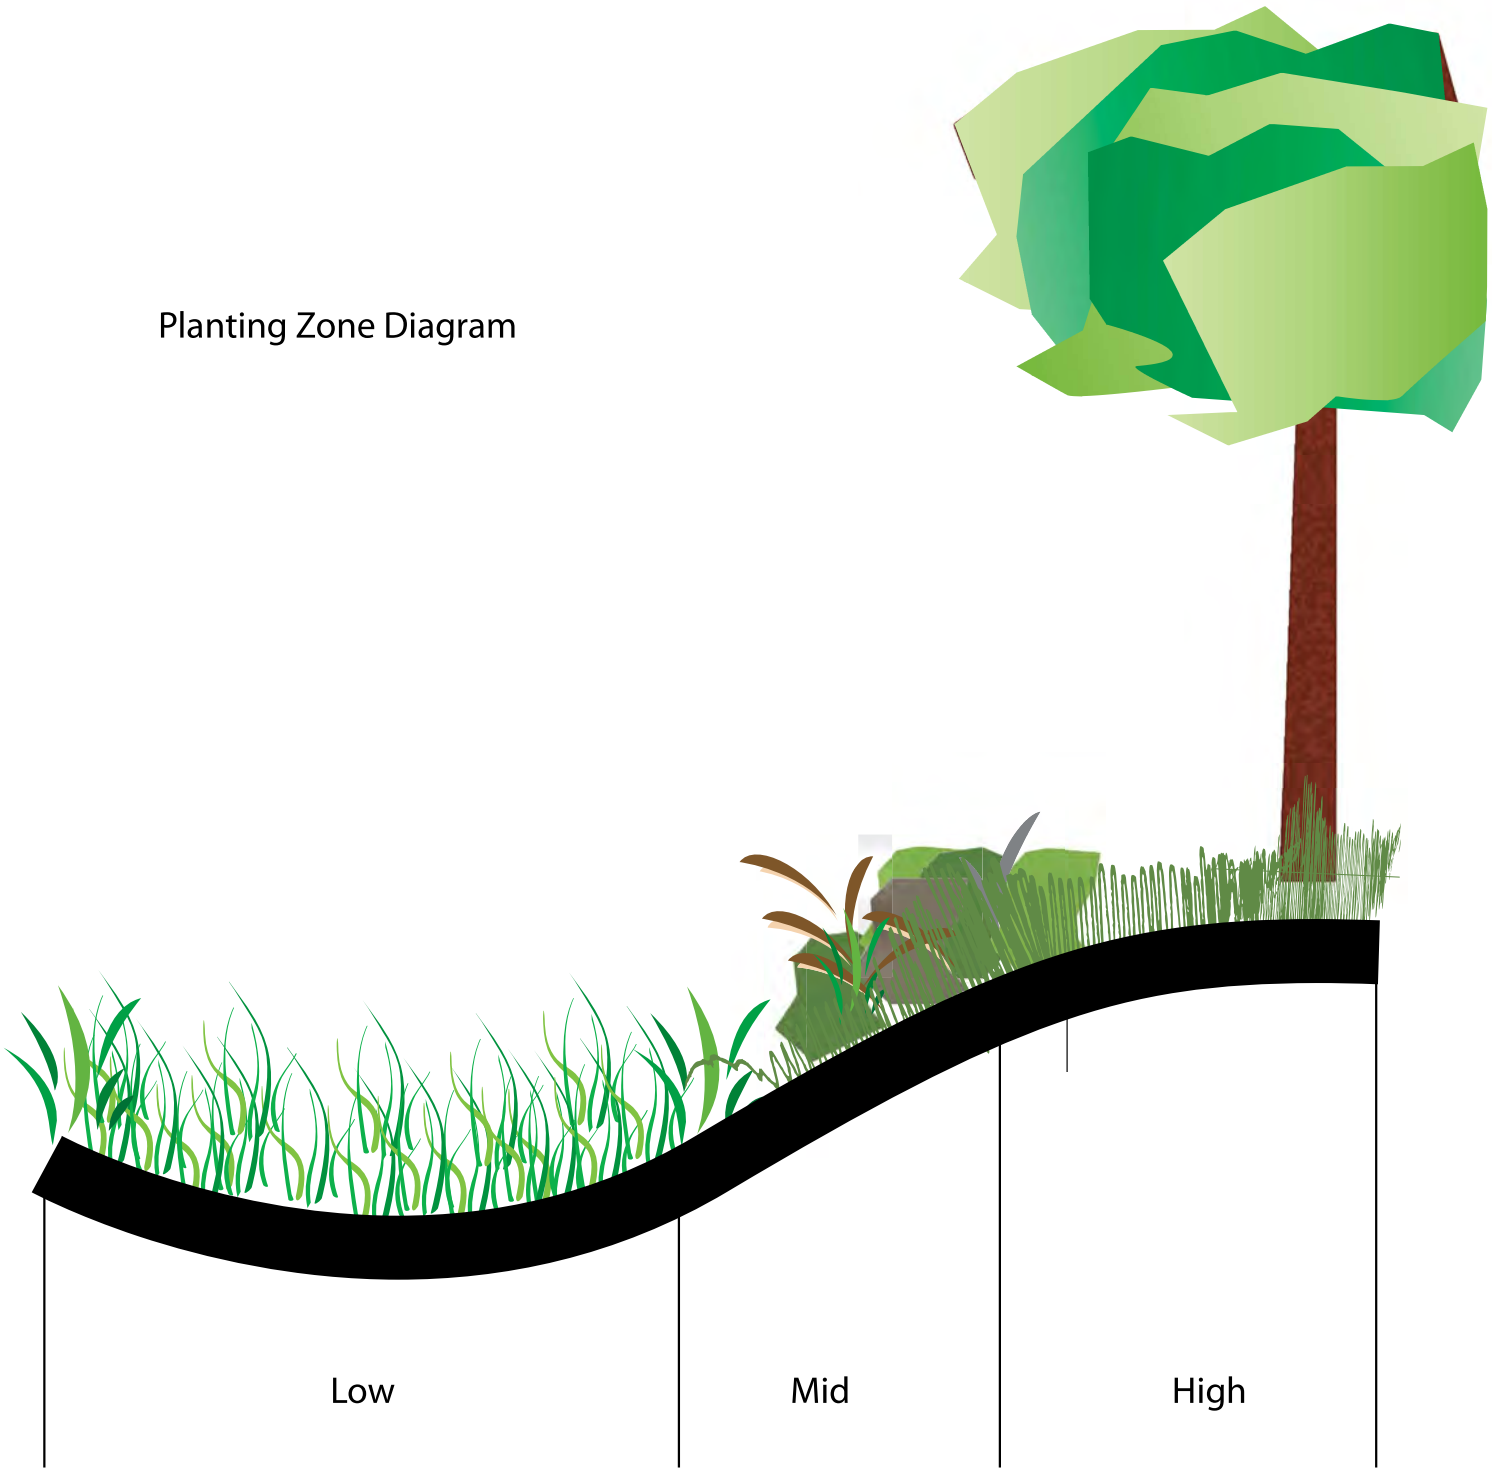

Species planted in this zone should have the following characteristics:
- Water tolerant;
- Dense root structure and vegetative cover to discourage erosion, slow runoff velocities, and provide maximum pollutant filtration.
- Native grasses and groundcovers are excellent choices for this zone.

Species planted in this zone should have the following characteristics:
- Tolerant of periodic inundation;
- Tolerant of periods without water;
- Dense root structure to provide erosion protection of side slopes.

Species planted in this zone should have the following characteristics:
- Deep roots to provide structural stability to the drainage feature;
-Tolerant of extended periods without water;
- Tolerant of occasional inundation.

Plant List for Bioretention Facilities — Inland MS4 Area

Botanical Name	Common Name	Low	Mid	High	Low, Mid, and High refers to planting zones within the Bioretention Facility
Grasses and Grass-like Plants					
Bromus carinatus	California brome		X	X	
Carex barbarae	Santa Barbara sedge	X	X		Not for full sun
Carex brevicaulis	short stem sedge		X	X	Short turf-like growth habit
Carex densa	dense sedge	X	X		
Carex deweyanna	Dewey sedge	X	X		
Carex divulsa	Berkeley sedge	X	X		Not a native. Mistakenly sold as the native C. tumulicola
Carex obnupta	slough sedge	X	X		
Carex pansa	California meadow sedge	X	X		
Carex rupestris	curly sedge	X	X		
Carex stipata	sawbeak sedge	X	X		
Carex subfusca	rusty sedge	X	X		
Carex testacea	New Zealand orange sedge	X	X		
Carex tumulicola	foothill sedge	X	X	X	
Carex vesicaria	inflated sedge	X	X		
Deschampsia danthonoides	annual hairgrass		X	X	Can tolerate saturation if top soil layer drains
Deschampsia cespitosa	tufted hairgrass		X	X	Can tolerate saturation if top soil layer drains
Eleocharis acicularis	needle spike rush	X	X		
Eleocharis macrostachya	creeping spike rush	X	X		
Eleocharis ovata	ovate spike rush				
Eleocharis palustris	creeping spike rush				
Elymus glaucus	blue wild rye		X	X	
Festuca californica	California fescue			X	Can tolerate saturation if top soil layer drains
Festuca idahoensis	blue bunchgrass			X	Can tolerate saturation if top soil layer drains
Festuca rubra	red fescue			X	Can be mowed as turf alternative. Can tolerate saturation if top soil layer drains
Glyceria occidentalis	western mannagrass	X	X		

Plant List for Bioretention Facilities — Inland MS4 Area

Botanical Name	Common Name	Low	Mid	High	Low, Mid, and High refers to planting zones within the Bioretention Facility
Grasses and Grass-like Plants					
Hordeum brachyantherum	meadow barley		X	X	Can tolerate saturation if top soil drains
Juncus balticus	Baltic rush	X	X		
Juncus bufonis	toad rush	X	X		
Juncus effusus	Pacific rush	X	X		
Juncus ensofolius	dagger leaf rush	X	X		
Juncus patens	blue rush	X	X	X	May not need summer irrigation after establishment
Juncus tenuis	slender rush	X	X		
Juncus xiphiodes	iris-leaved rush	X	X		
Leymus triticoides	creeping wild rye		X	X	Can be mowed. Ideal plant for many uses.
Melica californica	California melic			X	Can tolerate saturation if top soil layer drains
Melica imperfecta	small flowered melic			X	Can tolerate saturation if top soil layer drains
Muhlenbergia rigens	deergrass			X	
Herbaceous Plants					
Achilea millefolium	common yarrow			X	
Aster sp.	aster		X	X	
Athyrium filix-femina	lady fern		X	X	
Blechnum spicant	deer fern		X	X	
Camassia leichtilinii	camas lily	X	X		
Camassia quamash	common camas	X	X		
Epilobium canum	California fuschia			X	
Eriogonum fasciculatum	flattop buckwheat			X	
Eschscholzia californica	California poppy			X	

Plant List for Bioretention Facilities — Inland MS4 Area

Botanical Name	Common Name	Low	Mid	High	Low, Mid, and High refers to planting zones within the Bioretention Facility
Herbaceous Plants					
Fragaria chiloensis	beach strawberry			X	This species is adapted to low water conditions
Iris douglasiana	Douglas iris		X	X	
Lupinus bicolor	miniature lupine			X	Tolerates saturation in winter only
Lupinus polyphyllus	large leaf lupine		X	X	similar to Russell hybrids
Mimulus guttatus		X			
Polypodium californicum	California polypody		X	X	
Polypodium glycrrhiza	licorice fern		X	X	
Polystichum californicum	California sword fern	X	X	X	
Polystichum munitum	western sword fern	X	X	X	
Pteridiumn aquilinum	bracken fern		X	X	
Sisyrinchium bellum	blue-eyed grass			X	
Sisyrinchium californicum	yellow-eyed grass		X	X	
Veronica liwanensis	speedwell			X	

Source: City of Santa Rosa, Storm Water Low Impact Development Technical Design Manual, August 2011

Plant List for Bioretention Facilities — Coastal MS4 Area

Botanical Name	Common Name	Low	Mid	High	Low, Mid, and High refers to planting zones within the Bioretention Facility
Grasses and Grass-like Plants					
Carex ativulsa	Berkeley Sedge, Grey Sedge	X	X	X	tolerates foot traffic, some drought and boggy soils
Carex pansa	California Meadow Sedge	X	X	X	good lawn substitute, tolerates wide range of growing conditions, seasonal inundation, drought, foot traffic and mowing
Carex praegracilis	Clustered Field Sedge	X	X		useful lawn substitute and bank stabilizer, good planted in masses, tolerates wide range of growing conditions, foot traffic and mowing, may look weedy when mixed with other plants
Carex spissa	San Diego Sedge	X			a large grass, tolerates alkaline soil, clay, serpentine, seasonal inundation, and deer
Chondropetalum tectorum	Small Cape Rush	X	X	X	A tough, attractive reed-like plant, tolerates boggy or clay soils and drought once established
Festuca rubra	Molate Red Fescue	X	X	X	a tufted, spreading bunchgrass, good lawn substitute, provides erosion control, tolerates wet conditions, but looks best with regular water, tolerates drought once established
Juncus effusus	Soft Rush	X			tolerates poor drainage, heavy soils, needs more supplemental water than Juncus patens
Juncus patens	Wire Grass, Blue Rush	X			strong performance in bioretention ares, tolerates poor drainage, seasonal inundation, drought, shade
Leymus condensatus	Canyon Prince Wild Rye			X	tolerates drought, wet, but not soggy soils, looks best with supplemental irrigation, spreads by rhizomes
Muhlenbergia rigens	Deer Grass			X	a large grass, tolerates sandy and clay soils, seasonal inundation, best when cut back annually to remove old thatch
Perennials					
Achillea millefolium	Yarrow			X	tolerates alkaline soil, sand, clay, seasonal wet conditions, foot traffic and deer, will self sow
Fragaria chiloensis	Beach Strawberry			X	vigorous spreading groundcover, tolerates sand, clay, wet conditions, prefers good drainage
Iris douglasiana	Douglas Iris			X	tolerates sand, clay and serpentine soils, seasonal wet (but not soggy) soils and drought
Salvia uliginosa	Bog Sage			X	low growing perennial, tolerates clay, winter wet, summer drought, prefers light shade, provides nectar for birds and insects, does well under oaks
Sisyrinchium bellum	Blue-eyed Grass			X	a semi-evergreen perennial, tolerates sand, clay, seasonal wet soils and deer, dormant in summer, but can be delayed with supplemental irrigation
Solidago californica	California Goldenrod			X	tolerates poor soils, seasonal wet and drought, can spread aggressively if over irrigated

Plant List for Bioretention Facilities — Coastal MS4 Area

Botanical Name	Common Name	Low	Mid	High	Low, Mid, and High refers to planting zones within the Bioretention Facility
Shrubs and Subshrubs					
Baccharis pilularis	California Wild Rose	X	X	X	tolerates a wide variety of soils, seasonal flooding and some drought, spreads aggressively, avoid edges of walkways because of thorns
Coyote Brush	Coyote Brush		X	X	adaptable evergreen shrub, provides quick cover and bank stabilization, tolerant of coastal conditions, alkaline soil, sand, clay and seasonal wet
Large Shrubs					
Heteromeles arbutifolia	Toyon			X	tolerates sand, clay and serpentine soils, seasonal water with good drainage
Myrica californica	Pacific Wax Myrtle			X	large shrub or small tree, tolerates coastal conditions, sand, clay and seasonal inundation
Sambucus mexicana	Western Elderberry			X	large shrub to tree, tolerates clay, seasonal flooding and drought, good wildlife food source
Trees					
Chilopsis linearis	Desert Willow			X	tolerates alkaline soil, sand, clay, seasonal flooding and drought, not coastal condition
Platanus racemosa	Western Sycamore			X	tolerates sand and clay soils, seasonal flooding, needs space to grow, avoid underground water/sewer pipes
Quercus agrifolia	Coast Live Oak			X	tolerates drought and winter wet conditions, mature trees produce significant litter limiting understory plantings, need space to grow

Source: Sunset Magazine

APPENDIX 6

Operation and Maintenance Template

A. Responsible Individual (RI).

The RI is the person that will have direct responsibility for the maintenance of stormwater controls, maintain self-inspection records, and sign any correspondence with the County of Mendocino.

Name of RI: Steve Honeycutt

Phone: 530-879-4436

Project Name: Bella Vista Subdivision

Physical Site Address and/or APN: 3000 South State Street, Ukiah, CA 95482

☒ Include from the Stormwater Control Plan Worksheet the *Drainage Management Areas* tabulations (tables #1-4)

☒ Include the site plan delineating the DMAs and the locations of the bioretention or equivalent facilities.

☐ Include the final construction drawings of the stormwater facilities:

- Plans, elevations, and details of bioretention facilities.
- Construction details and specifications, including: depths of sand and soil, compaction, pipe materials, and bedding.
- Location and layouts of inflow piping and piping to off-site discharge
- Native soils (lenses beneath the facilities)

B. Scheduled Maintenance Activities

The following activities will need to occur on an annual basis. Frequency may need to be adjusted depending on facility.

- **Refuse removal:** remove trash that collects near the inlets or that is trapped by vegetation. Clean out soil and debris blocking inlets or overflows.
- **Control weeds:** manual methods and soil amendments; non-natural (synthetic) pesticides should not be used.
- **Add mulch:** add mulch to maintain a mulch layer thickness of ~ 3 inches.
- **Pruning and replanting vegetation:** it may be necessary to replace or remove vegetation to ensure the proper functioning of the facility.
- **Check irrigation**: if irrigation exists, check to make sure the system is working as intended.

An annual self-certification letter will be mailed to the RI. This letter will serve as verification that all the stormwater facilities on the property are being maintained and remain operational. The letter should be signed and returned within 30 days.

C. Updates to the O & M Plan

Contact information for the Responsible Individual should be current. If the RI changes, the County of Mendocino's Planning and Building Department should be notified with the appropriate revisions.

D. O & M plans for other Facility Types

If your project included a non-standard stormwater treatment facility that was approved by the Planning and Building Services Department, such as a tree-box type system, than the O & M should reflect the manufacturer's recommended maintenance scheduling.

E. Signature and Certification:

"I, the RI/applicant accept responsibility for operation and maintenance of stormwater treatment and flow-control facilities until such time as this responsibility is transferred to a subsequent owner. Furthermore, a condition on the property deed will be recorded with the County Recorder's office indicating that a stormwater facility is present on the property and that the maintenance responsibility will transfer with property ownership in perpetuity."

_____ _____

Signature of the RI Date

_____

Print Name

I am the:

☐ Property Owner

☐ Applicant

☐ Contractor

By: OWELCH Date: APRIL 2020
Chkd. By: KDOBLE Date:

Subject: Bella Vista Business Park (Pre-Development)
EIR ADDENDUM EXHIBIT 8
Storm Freq. % 10 yr.

Sheet No. 1 of 2
Job No. 9100.06

Point of Conc.	Area	ΔEL	Distance	Slope	v	Time of Conc. (in minutes)		i	K	C	ΔA	A Total	KΔAC	ΣKΔAC	Q	Design
						Travel Time	Total Time									
Tributary 2																
1	A	17.5	701	0.025		10	10	1.89	1	0.32	0.44	0.44	0.14	0.14	0.26	
2	B	11.25	652	0.017		11.5	21.5	1.28	1	0.31	0.79	1.22	0.24	0.38	0.49	
3	C	7	521	0.013		10.5	32	1.04	1	0.30	0.75	1.98	0.23	0.61	0.63	
4	D	10.01	705	0.014		13	45	0.87	1	0.30	3.47	5.44	1.04	1.65	1.44	Outlets into 18" CPP to TRIB 5
Tributary 3																
1	A	234	678	0.345		15	15	1.54	1	0.45	2.01	2.01	0.90	0.90	1.39	
2	B	25.5	570	0.045		7	22	1.26	1	0.34	2.63	4.63	0.89	1.80	2.27	
3	C	5	814	0.006		19	41	0.92	1	0.30	2.70	7.33	0.81	2.61	2.39	
4	D	23	1092	0.021		15	56	0.78	1	0.31	4.34	11.67	1.35	3.95	3.09	
5	E	8.26	811	0.010		16	72	0.69	1	0.30	1.54	13.21	0.46	4.41	3.03	Outlets into 10" RCP to TRIB 6
								1.10			5.21	18.41	1.65	6.06	6.66	Tributary 4 added flow
Tributary 4																
1	A	17.5	489	0.036		15	15	1.54	1	0.33	1.79	1.79	0.59	0.59	0.91	
2	B	17	906	0.019		13.8	28.8	1.10	1	0.31	3.41	5.21	1.06	1.65	1.81	Overland flow to TRIB 3
Tributary 5																
1	A	13.43	585	0.023		15	15	1.89	1	0.32	1.19	1.19	0.38	0.38	0.72	Outlets into 18" CMP to TRIB 6
								0.87			5.44	6.63	1.65	2.03	1.77	Tributary 2 added flow
Tributary 6 (MAIN)																
1	A	17.25	531	0.032		15	30	1.08	1	0.33	1.19	1.19	0.39	0.39	0.42	
2	B	6.75	411	0.016		8.5	38.5	0.95	1	0.31	1.68	2.87	0.52	0.91	0.87	
3	C	10.2	852	0.012		15	53.5	0.80	1	0.30	3.54	6.41	1.06	1.97	1.58	Outlets into 18" CMP to TRIB 8
							72	0.69			25.04	31.45	8.09	10.07	6.92	TRIB 3 & TRIB 5 added flow
Tributary 7																
1	A	35.5	235	0.151		15	68.5	0.71	1	0.44	0.68	0.68	0.30	0.30	0.21	
2	B	32.5	708	0.046		9.6	78.1	0.66	1	0.34	4.40	5.08	1.50	1.80	1.18	
3	C	4.5	1130	0.004		29.5	107.6	0.56	1	0.30	5.11	10.19	1.53	3.33	1.86	
4	D	16.97	977	0.017		14.5	122.1	0.52	1	0.31	5.66	15.85	1.75	5.08	2.66	Outlets into 18" RCP to TRIB9

Point of Conc.	Area	ΔEL	Distance	Slope	v	Time of Conc. (in minutes)		i	K	C	ΔA	A Total	KΔAC	ΣKΔAC	Q	Design
						Travel Time	Total Time									
Tributary 8																
1	A	6	522	0.011		10	10	1.89	1	0.36	0.73	0.73	0.26	0.26	0.50	Outlets into 18" CMP
							122.1	0.52			47.30	48.03	15.15	15.41	8.08	TRIB 6 & TRIB 7 added flow
Tributary 1																
1	A	215	591	0.364		15	15	1.54	1	0.45	1.99	1.99	0.90	0.90	1.38	
2	B	205	1544	0.133		5	20	1.33	1	0.42	12.73	14.72	5.35	6.24	8.27	
3	C	30	1335	0.022		8.75	28.75	1.10	1	0.45	12.54	27.26	5.64	11.89	13.08	

Point of Conc.	Area	ΔEL	Distance	Slope	v	Time of Conc. (in minutes)		i	K	C	ΔA	A Total	KΔAC	ΣKΔAC	Q	Design	Remarks
						Travel Time	Total Time										
Tributary 2																	
1	A	17.5	701	0.025		10	10	2.69	1	0.32	0.44	0.44	0.14	0.14	0.38		
2	B	11.25	652	0.017		11.5	21.5	1.81	1	0.31	0.79	1.22	0.24	0.38	0.69		
3	C	7	521	0.013		10.5	32	1.48	1	0.30	0.75	1.98	0.23	0.61	0.90		
4	D	10.01	705	0.014		13	45	1.24	1	0.30	3.47	5.44	1.04	1.65	2.04		adds water to Trib 5 via 18" CPP
Tributary 3																	
1	A	234	678	0.345		15	15	2.18	1	0.45	2.01	2.01	0.90	0.90	1.97		
2	B	25.5	570	0.045		7	22	1.79	1	0.34	2.63	4.63	0.89	1.80	3.22		
3	C	5	814	0.006		19	41	1.30	1	0.30	2.70	7.33	0.81	2.61	3.38		
4	D	23	1092	0.021		15	56	1.11	1	0.31	4.34	11.67	1.35	3.95	4.37		
5	E	8.26	811	0.010		16	72	0.97	1	0.30	1.54	13.21	0.46	4.41	4.28		Adds water to Trib 6 via 10" RCP
								1.56			5.21	18.41	1.65	6.06	9.45		Tributary 4 added flow
Tributary 4																	
1	A	17.5	489	0.036		15	15	2.18	1	0.33	1.79	1.79	0.59	0.59	1.29		
2	B	17	906	0.019		13.8	28.8	1.56	1	0.31	3.41	5.21	1.06	1.65	2.57		Adds water to Trib 3 surface flow
Tributary 5																	
1	A	13.43	585	0.023		15	15	2.69	1	0.32	1.19	1.19	0.38	0.38	1.02		Adds water to Trib 6 via 18" CMP
								1.24			5.44	6.63	1.65	2.03	2.51		Tributary 2 added flow
Tributary 6 (MAIN)																	
2	A	17.25	531	0.032		15	30	1.53	1	0.33	1.19	1.19	0.39	0.39	0.60		
3	B	6.75	411	0.016		8.5	38.5	1.34	1	0.31	1.68	2.87	0.52	0.91	1.23		
4	C	10.2	852	0.012		15	53.5	1.13	1	0.30	3.54	6.41	1.06	1.97	2.23		Adds water to Trib 8 via 18" RCP
							72	0.97			25.04	31.45	8.09	10.07	9.77		Trib 3 added flow
																	Trib 5 added flow
Tributary 7																	
5	A	35.5	235	0.151		15	68.5	1.00	1	0.44	0.68	0.68	0.30	0.30	0.30		
6	B	32.5	708	0.046		9.6	78.1	0.93	1	0.34	4.40	5.08	1.50	1.80	1.67		
7	C	4.5	1130	0.004		29.5	107.6	0.79	1	0.30	5.11	10.19	1.53	3.33	2.63		
7	D	16.97	977	0.017		14.5	122.1	0.74	1	0.31	5.66	15.85	1.75	5.08	3.76		Adds water to Trib 8 via 18" RCP

Point of Conc.	Area	ΔEL	Distance	Slope	v	Time of Conc. (in minutes)		i	K	C	ΔA	A Total	KΔAC	ΣKΔAC	Q	Design	Remarks
						Travel Time	Total Time										
Tributary 8																	
1	A	6	522	0.011		10	10	2.69	1	0.36	0.73	0.73	0.26	0.26	0.71		enters 18" CMP
							122.1	0.74			47.30	48.03	15.15	15.41	11.39		Trib 6 added flow
																	Trib 7 added flow
Tributary 1																	
1	A	215	591	0.364		15	15	2.18	1	0.45	1.99	1.99	0.90	0.90	1.96		
2	B	205	1544	0.133		5	20	1.88	1	0.42	12.73	14.72	5.35	6.24	11.75		
3	C	30	1335	0.022		8.75	28.75	1.56	1	0.45	12.54	27.26	5.64	11.89	18.54		

MyReport 10-Year Frequency

EIR ADDENDUM EXHIBIT 8

Line No.	Line ID	Flow Rate (cfs)	Line Length (ft)	Line Slope (%)	Line Size (in)	n-val Pipe	Capac Full (cfs)	Gnd/Rim El Up (ft)	Invert Up (ft)	Gnd/Rim El Dn (ft)	Invert Dn (ft)	HGL Up (ft)	HGL Dn (ft)	EGL Up (ft)	EGL Dn (ft)	Vel Up (ft/s)	Vel Dn (ft/s)	
1	DI 1	3.89	28.461	1.19	12	0.010	5.06	606.34	603.34	606.00	603.00	604.18 j	603.84	604.65	604.32	5.54	5.52	
2	DI 2	3.77	89.836	1.20	12	0.010	5.08	607.42	604.42	606.34	603.34	605.25 j	604.30	605.70	604.76	5.43	4.87	
3	DI 3	3.76	65.340	1.19	12	0.010	5.06	608.20	605.20	607.42	604.42	606.03 j	605.35	606.48	605.81	5.43	4.95	
4	DI 4	3.77	53.891	1.21	12	0.010	5.08	608.85	605.85	608.20	605.20	606.68 j	606.13	607.13	606.58	5.43	4.96	
5	DI 5	3.60	125.811	1.20	12	0.010	5.07	610.36	607.36	608.85	605.85	608.17 j	606.81	608.60	607.24	5.29	4.66	
6	DI 6	3.61	46.638	1.20	12	0.010	5.07	610.92	607.92	610.36	607.36	608.73 j	608.28	609.17	608.71	5.29	4.78	
7	DI 7	3.46	81.666	2.00	12	0.010	6.54	612.55	609.55	610.92	607.92	610.34 j	608.86	610.76	609.28	5.17	4.51	
8	DI 8	3.46	79.657	2.00	12	0.010	6.54	614.14	611.14	612.55	609.55	611.93 j	610.46	612.35	610.87	5.17	4.62	
9	DI 9	3.46	68.037	2.00	12	0.010	6.55	615.50	612.50	614.14	611.14	613.29 j	612.05	613.71	612.46	5.17	4.61	
10	DI 10	3.45	68.924	2.00	12	0.012	5.46	616.88	613.88	615.50	612.50	614.67 j	613.41	615.09	613.82	5.16	4.59	
11	DI 11	3.27	36.620	1.91	12	0.010	6.40	617.58	614.58	616.88	613.88	615.35 j	614.82	615.74	615.21	5.02	4.28	
12	DI 12	3.23	40.569	1.90	12	0.010	6.38	618.35	615.35	617.58	614.58	616.12 j	615.48	616.51	615.87	4.99	4.34	
13	BEND	3.19	29.501	1.90	12	0.010	6.38	618.91	615.91	618.35	615.35	616.67 j	616.25	617.06	616.63	4.95	4.29	
14	DI 13	3.11	26.580	1.92	12	0.010	6.41	619.42	616.42	618.91	615.91	617.18 j	616.81	617.55	617.18	4.89	4.18	
15	BEND	3.07	27.313	1.90	12	0.010	6.39	619.94	616.94	619.42	616.42	617.69 j	617.31	618.06	617.68	4.86	4.16	
16	DI 14	2.98	25.739	1.90	12	0.010	6.39	620.43	617.43	619.94	616.94	618.17 j	617.83	618.53	618.19	4.79	4.03	
17	BEND	2.90	20.587	1.89	12	0.010	6.37	620.82	617.82	620.43	617.43	618.55 j	618.31	618.90	618.66	4.73	3.95	
18	JUNCTION BOX	2.61	4.250	1.88	12	0.010	6.35	620.90	617.90	620.82	617.82	618.59 j	618.59	618.91	618.91	4.50	4.00	
19	DI 15	2.71	323.631	2.50	12	0.010	7.32	628.99	625.99	620.90	617.90	626.69 j	618.72	627.02	619.05	4.58	3.92	
20	DI 16	2.52	240.762	2.50	12	0.010	7.32	635.01	632.01	628.99	625.99	632.69 j	626.86	632.99	627.17	4.43	3.47	
21	BEND	2.61	396.004	2.50	12	0.010	7.32	645.00	641.91	635.01	632.01	642.60 j	632.82	642.92	633.14	4.50	3.81	
22	DI 17	2.61	23.755	2.48	12	0.010	7.30	645.00	642.50	645.00	641.91	643.19 j	642.74	643.51	643.06	4.51	3.74	
23	DI 18	1.87	71.891	4.30	12	0.010	9.60	648.59	645.59	645.00	642.50	646.17 j	643.42	646.41	643.66	3.94	2.47	

Project File: MIDDLE TRUNK.stm | Number of lines: 104 | Date: 12/17/2020

NOTES: ** Critical depth

MyReport

EIR ADDENDUM EXHIBIT 8

Line No.	Line ID	Flow Rate (cfs)	Line Length (ft)	Line Slope (%)	Line Size (in)	n-val Pipe	Capac Full (cfs)	Gnd/Rim El Up (ft)	Invert Up (ft)	Gnd/Rim El Dn (ft)	Invert Dn (ft)	HGL Up (ft)	HGL Dn (ft)	EGL Up (ft)	EGL Dn (ft)	Vel Up (ft/s)	Vel Dn (ft/s)
24	DI 19	1.26	74.359	4.30	12	0.010	9.60	651.79	648.79	648.59	645.59	649.26 j	646.37	649.45	646.56	3.44	1.90
25	BEND	0.70	51.000	4.29	12	0.010	9.59	653.98	650.98	651.79	648.79	651.33 j	649.43	651.46	649.56	2.87	1.30
26	DI 20	0.71	89.893	4.31	12	0.010	9.61	654.85	654.85	653.98	650.98	655.20 j	651.44	655.33	651.57	2.89	2.01
27	BEND	0.55	88.506	8.60	12	0.010	13.58	665.46	662.46	654.85	654.85	662.77 j	655.32	662.88	655.44	2.68	1.50
28	DI 21	0.58	144.504	8.60	12	0.010	13.58	678.00	674.89	665.46	662.46	675.21 j	662.87	675.32	662.99	2.72	1.90
29	DI 21	0.40	11.000	1.91	12	0.010	6.40	621.03	618.03	620.82	617.82	618.88	618.88	618.89	618.89	0.56	0.51
30	DI 22	0.13	11.500	1.91	12	0.010	6.40	620.16	617.16	619.94	616.94	618.05	618.05	618.05	618.05	0.18	0.17
31	DI 23	0.12	11.000	1.91	12	0.010	6.40	619.12	616.12	618.91	615.91	617.05	617.05	617.05	617.05	0.16	0.15
32	DI 24	0.52	40.000	2.50	12	0.010	7.32	646.50	643.50	645.00	642.50	643.80 j	643.50	643.91	643.51	2.64	0.66
33	DI 25	0.91	49.105	1.20	12	0.010	5.07	606.93	603.93	606.34	603.34	604.33 j	603.74	604.48	603.89	3.10	3.09
34	DI 26	0.71	86.846	1.20	12	0.010	5.07	607.97	604.97	606.93	603.93	605.32 j	604.47	605.45	604.60	2.88	1.65
35	DI 27	0.69	66.150	1.19	12	0.010	5.06	608.76	605.76	607.97	604.97	606.11 j	605.44	606.23	605.57	2.86	1.92
36	BEND	0.68	20.684	1.21	12	0.010	5.09	609.01	606.01	608.76	605.76	606.35 j	606.22	606.48	606.35	2.85	1.91
37	DI 28	0.64	31.532	1.21	12	0.012	4.24	609.39	606.39	609.01	606.01	606.72 j	606.47	606.84	606.59	2.80	1.82
38	BEND	0.14	12.530	1.20	12	0.010	5.06	609.54	606.54	609.39	606.39	606.69	606.83	606.75	606.88	1.84	0.42
39	DI 29	0.14	10.000	1.20	12	0.010	5.07	609.66	606.66	609.54	606.54	606.81 j	606.74	606.87	606.80	1.84	1.21
40	DI 30	0.05	11.000	1.18	12	0.010	5.03	609.14	606.14	609.01	606.01	606.23	606.47	606.26	606.50	1.39	0.13
41	DI 31	1.25	48.000	2.00	12	0.010	6.55	611.88	608.88	610.92	607.92	609.35	608.39	609.53	608.57	3.43	3.44
42	BEND	0.99	4.610	1.95	12	0.010	6.47	611.97	608.97	611.88	608.88	609.39	609.51	609.54	609.67	3.19	1.90
43	DI 32	0.86	57.959	2.00	12	0.010	6.55	613.13	610.13	611.97	608.97	610.52 j	609.53	610.66	609.67	3.06	1.92
44	BEND	0.83	4.008	2.00	12	0.010	6.54	613.21	610.21	613.13	610.13	610.59	610.65	610.73	610.79	3.02	2.03
45	BEND	0.74	45.200	1.99	12	0.010	6.53	614.11	611.11	613.21	610.21	611.47 j	610.72	611.60	610.85	2.92	1.85
46	DI 33	0.65	35.022	2.00	12	0.010	6.55	614.81	611.81	614.11	611.11	612.15 j	611.59	612.27	611.71	2.81	1.74

Project File: MIDDLE TRUNK.stm | Number of lines: 104 | Date: 12/17/2020

NOTES: ** Critical depth

MyReport

EIR ADDENDUM EXHIBIT 8

Line No.	Line ID	Flow Rate (cfs)	Line Length (ft)	Line Slope (%)	Line Size (in)	n-val Pipe	Capac Full (cfs)	Gnd/Rim El Up (ft)	Invert Up (ft)	Gnd/Rim El Dn (ft)	Invert Dn (ft)	HGL Up (ft)	HGL Dn (ft)	EGL Up (ft)	EGL Dn (ft)	Vel Up (ft/s)	Vel Dn (ft/s)
47	BEND	0.62	10.500	2.00	12	0.010	6.55	615.02	612.02	614.81	611.81	612.35 j	612.26	612.47	612.38	2.78	1.82
48	BEND	0.52	46.033	2.00	12	0.010	6.54	615.94	612.94	615.02	612.02	613.24 j	612.46	613.35	612.57	2.64	1.56
49	DI 34	0.42	28.609	1.99	12	0.010	6.53	616.51	613.51	615.94	612.94	613.78 j	613.34	613.88	613.44	2.49	1.43
50	BEND	0.41	20.224	1.98	12	0.010	6.51	616.91	613.91	616.51	613.51	614.17 j	613.87	614.27	613.97	2.47	1.61
51	DI 35	0.31	40.566	2.00	12	0.010	6.54	617.72	614.72	616.91	613.91	614.95 j	614.27	615.03	614.35	2.27	1.21
52	DI 36	0.16	12.000	2.00	12	0.010	6.55	612.21	609.21	611.97	608.97	609.37	609.53	609.43	609.58	1.90	0.35
53	DI 37	0.11	12.000	2.00	12	0.010	6.55	613.45	610.45	613.21	610.21	610.58	610.72	610.63	610.76	1.71	0.27
54	DI 38	0.11	12.000	2.00	12	0.010	6.55	614.35	611.35	614.11	611.11	611.48	611.58	611.53	611.63	1.71	0.29
55	DI 39	0.12	12.000	2.00	12	0.010	6.55	615.26	612.26	615.02	612.02	612.40	612.43	612.45	612.48	1.75	0.38
56	DI 40	0.11	12.000	2.00	12	0.010	6.55	616.18	613.18	615.94	612.94	613.31	613.35	613.36	613.39	1.71	0.35
57	DI 41	0.11	12.000	2.00	12	0.010	6.55	617.15	614.15	616.91	613.91	614.29 j	614.27	614.33	614.32	1.74	0.45
58	DI 42	2.44	90.356	2.80	12	0.010	7.75	619.41	616.41	0.00	613.88	617.08 j	614.55	617.38	614.85	4.37	4.36
59	DI 43	2.24	96.705	2.80	12	0.010	7.75	622.12	619.12	619.41	616.41	619.76 j	617.25	620.04	617.53	4.23	3.19
60	DI 44	2.21	101.447	2.80	12	0.010	7.75	624.96	621.96	622.12	619.12	622.59 j	619.91	622.87	620.19	4.20	3.30
61	BEND	2.19	4.589	2.83	12	0.010	7.79	625.09	622.09	624.96	621.96	622.72 j	622.75	623.00	623.02	4.19	3.31
62	DI 45	2.07	30.973	2.81	12	0.010	7.76	626.00	622.96	625.09	622.09	623.57 j	622.89	623.84	623.15	4.10	3.09
63	BEND	1.89	28.294	2.30	12	0.010	7.02	626.61	623.61	626.00	622.96	624.20 j	623.74	624.44	623.99	3.96	2.86
64	BEND	1.82	42.826	2.31	12	0.010	7.04	627.60	624.60	626.61	623.61	625.17 j	624.36	625.41	624.59	3.90	2.89
65	DI 46	1.81	14.648	2.32	12	0.010	7.05	627.94	624.94	627.60	624.60	625.51 j	625.33	625.75	625.56	3.89	2.95
66	DI 47	0.97	78.640	2.30	12	0.010	7.02	629.75	626.75	627.94	624.94	627.16 j	625.72	627.32	625.88	3.17	1.47
67	DI 48	0.91	89.857	2.30	12	0.010	7.03	628.82	628.82	629.75	626.75	629.22 j	627.30	629.37	627.45	3.11	2.05
68	DI 49	0.84	95.012	2.30	12	0.010	7.03	634.01	631.01	628.82	628.82	631.39 j	629.35	631.54	629.49	3.03	1.99
69	DI 50	0.81	68.516	2.31	12	0.010	7.03	635.59	632.59	634.01	631.01	632.97 j	631.52	633.11	631.66	3.00	2.01

Project File: MIDDLE TRUNK.stm | Number of lines: 104 | Date: 12/17/2020

NOTES: ** Critical depth

Line No.	Line ID	Flow Rate (cfs)	Line Length (ft)	Line Slope (%)	Line Size (in)	n-val Pipe	Capac Full (cfs)	Gnd/Rim El Up (ft)	Invert Up (ft)	Gnd/Rim El Dn (ft)	Invert Dn (ft)	HGL Up (ft)	HGL Dn (ft)	EGL Up (ft)	EGL Dn (ft)	Vel Up (ft/s)	Vel Dn (ft/s)
70	DI 51	0.77	17.502	2.29	12	0.010	7.00	635.99	632.99	635.59	632.59	633.36 j	633.09	633.49	633.23	2.95	1.95
71	DI 52	0.70	86.009	2.30	12	0.010	7.02	637.97	634.97	635.99	632.99	635.32 j	633.48	635.45	633.61	2.87	1.82
72	DI 53	0.62	86.009	2.30	12	0.010	7.02	639.95	636.95	637.97	634.97	637.28 j	635.44	637.40	635.56	2.77	1.73
73	DI 54	0.54	86.018	2.30	12	0.010	7.02	641.93	638.93	639.95	636.95	639.24 j	637.39	639.35	637.50	2.67	1.63
74	DI 55	0.46	86.000	2.30	12	0.010	7.02	643.91	640.91	641.93	638.93	641.19 j	639.34	641.29	639.44	2.55	1.51
75	DI 56	0.17	12.000	2.83	12	0.010	7.79	625.43	622.43	625.09	622.09	622.60	622.99	622.66	623.04	1.93	0.22
76	DI 57	0.11	13.000	2.31	12	0.010	7.03	626.91	623.91	626.61	623.61	624.04	624.43	624.09	624.48	1.72	0.16
77	DI 58	0.02	13.000	2.31	12	0.010	7.03	627.90	624.90	627.60	624.60	624.95	625.40	624.97	625.42	1.08	0.03
78	DI 59	0.93	41.000	2.29	12	0.010	7.01	628.88	625.88	627.94	624.94	626.28 j	625.73	626.44	625.88	3.13	1.40
79	BEND	0.48	55.915	1.00	12	0.010	4.63	626.52	623.52	625.96	622.96	623.81 j	623.25	623.91	623.35	2.57	2.51
80	DI 60	0.48	8.062	0.99	12	0.010	4.61	626.60	623.60	626.52	623.52	623.89 j	623.90	623.99	624.01	2.57	1.73
81	DI 61	0.29	69.071	1.00	12	0.010	4.63	627.29	624.29	626.60	623.60	624.51 j	623.99	624.59	624.06	2.24	1.03
82	DI 62	0.12	47.183	1.00	12	0.010	4.62	627.76	624.76	627.29	624.29	624.90 j	624.59	624.95	624.64	1.76	0.60
83	DI 63	0.38	38.685	1.01	12	0.010	4.65	626.99	623.99	626.60	623.60	624.24	623.85	624.33	623.94	2.41	2.45
84	DI 64	0.15	64.873	1.00	12	0.010	4.63	627.64	624.64	626.99	623.99	624.80 j	624.33	624.85	624.39	1.88	0.63
85	DI 65	2.45	38.763	2.30	12	0.010	7.01	636.48	633.48	635.59	632.59	634.15	633.26	634.45	633.56	4.38	4.38
86	DI 66	2.21	47.006	2.30	12	0.010	7.02	637.56	634.56	636.48	633.48	635.20 j	634.32	635.47	634.60	4.20	3.13
87	DI 67	1.88	73.000	2.30	12	0.010	7.02	639.24	636.24	637.56	634.56	636.82 j	635.38	637.07	635.62	3.95	2.73
88	DI 68	1.60	86.009	2.30	12	0.010	7.02	641.22	638.22	639.24	636.24	638.76 j	637.00	638.97	637.22	3.73	2.49
89	DI 69	1.33	86.513	2.30	12	0.010	7.02	643.21	640.21	641.22	638.22	640.70 j	638.93	640.89	639.12	3.50	2.23
90	DI 70	1.03	86.001	2.30	12	0.010	7.02	645.19	642.19	643.21	640.21	642.62 j	640.86	642.78	641.02	3.23	1.91
91	DI 71	0.78	121.655	2.30	12	0.010	7.02	647.99	644.99	645.19	642.19	645.36 j	642.76	645.50	642.90	2.97	1.67
92	DI 72	0.59	21.101	2.32	12	0.010	7.05	648.48	645.48	647.99	644.99	645.80 j	645.49	645.91	645.60	2.73	1.51

Project File: MIDDLE TRUNK.stm | Number of lines: 104 | Date: 12/17/2020

NOTES: ** Critical depth

Line No.	Line ID	Flow Rate (cfs)	Line Length (ft)	Line Slope (%)	Line Size (in)	n-val Pipe	Capac Full (cfs)	Gnd/Rim El Up (ft)	Invert Up (ft)	Gnd/Rim El Dn (ft)	Invert Dn (ft)	HGL Up (ft)	HGL Dn (ft)	EGL Up (ft)	EGL Dn (ft)	Vel Up (ft/s)	Vel Dn (ft/s)
93	DI 73	0.19	112.886	1.90	12	0.010	6.37	619.72	616.72	617.58	614.58	616.90	614.76	616.96	614.82	2.01	2.02
94	DI 74	0.10	74.250	1.90	12	0.010	6.38	621.13	618.13	619.72	616.72	618.26 j	616.96	618.31	617.01	1.70	0.69
95	BEND	0.27	29.300	1.91	12	0.010	6.40	621.46	618.46	620.90	617.90	618.68 j	618.12	618.75	618.20	2.21	2.14
96	DI 75	0.03	25.495	1.88	12	0.010	6.35	621.94	618.94	621.46	618.46	619.01 j	618.75	619.04	618.78	1.28	0.18
97	DI 76	0.25	12.500	1.92	12	0.010	6.41	621.70	618.70	621.46	618.46	618.90 j	618.75	618.98	618.82	2.15	1.32
98	DI 77	1.86	41.431	2.51	12	0.010	7.33	636.05	633.05	635.01	632.01	633.63	632.59	633.87	632.83	3.93	3.94
99	DI 78	1.54	40.482	2.49	12	0.010	7.31	637.06	634.06	636.05	633.05	634.59 j	633.81	634.80	634.02	3.68	2.40
100	DI 79	0.76	67.073	2.50	12	0.010	7.33	638.74	635.74	637.06	634.06	636.10 j	634.78	636.24	634.92	2.95	1.26
101	JUNCTION BOX	0.46	41.304	2.49	12	0.010	7.31	639.77	636.77	638.74	635.74	637.05 j	636.23	637.15	636.33	2.54	1.18
102	DI 80	0.16	34.297	2.51	12	0.010	7.33	640.63	637.63	639.77	636.77	637.79 j	637.15	637.85	637.21	1.91	0.58
103	DI 81	0.31	38.000	2.50	12	0.010	7.32	640.72	637.72	639.77	636.77	637.95 j	637.15	638.03	637.23	2.28	1.14
104	DI 82	0.11	43.000	2.51	12	0.010	7.34	641.80	638.80	640.72	637.72	638.93 j	638.03	638.98	638.08	1.72	0.52

Project File: MIDDLE TRUNK.stm | Number of lines: 104 | Date: 12/17/2020

NOTES: ** Critical depth

MyReport

EIR ADDENDUM EXHIBIT 8

Line No.	Line ID	Flow Rate (cfs)	Line Length (ft)	Line Slope (%)	Line Size (in)	n-val Pipe	Capac Full (cfs)	Gnd/Rim El Up (ft)	Invert Up (ft)	Gnd/Rim El Dn (ft)	Invert Dn (ft)	HGL Up (ft)	HGL Dn (ft)	EGL Up (ft)	EGL Dn (ft)	Vel Up (ft/s)	Vel Dn (ft/s)
1	DI 83	1.67	175.000	1.80	12	0.010	6.21	611.15	608.15	608.00	605.00	608.70 j	605.95	608.92	606.17	3.78	2.17
2	DI 84	1.28	86.000	1.80	12	0.010	6.22	612.70	609.70	611.15	608.15	610.18 j	608.88	610.36	609.07	3.46	2.08
3	DI 85	1.20	87.208	1.80	12	0.010	6.21	614.27	611.27	612.70	609.70	611.73 j	610.33	611.91	610.50	3.39	2.32
4	DI 86	1.14	90.699	1.80	12	0.010	6.21	615.90	612.90	614.27	611.27	613.35 j	611.88	613.52	612.05	3.33	2.27
5	DI 87	1.07	89.503	1.80	12	0.010	6.21	617.51	614.51	615.90	612.90	614.94 j	613.49	615.11	613.66	3.27	2.21
6	DI 88	1.02	89.589	1.80	12	0.010	6.21	619.12	616.12	617.51	614.51	616.54 j	615.08	616.70	615.25	3.21	2.18
7	DI 89	0.46	85.440	1.80	12	0.010	6.22	620.66	617.66	619.12	616.12	617.94 j	616.70	618.04	616.80	2.55	0.99
8	JUNCTION BOX	0.37	5.831	1.89	12	0.010	6.36	620.77	617.77	620.66	617.66	618.02 j	618.04	618.11	618.13	2.39	1.34
9	JUNCTION BOX	0.26	45.905	1.81	12	0.010	6.23	621.60	618.60	620.77	617.77	618.81 j	618.11	618.88	618.18	2.17	1.12
10	BEND	0.15	24.274	1.81	12	0.010	6.23	0.00	619.04	621.60	618.60	619.20 j	618.88	619.25	618.94	1.87	0.81
11	DI 90	0.15	1.250	1.60	12	0.010	5.86	622.06	619.06	0.00	619.04	619.22	619.25	619.27	619.31	1.87	1.23
12	DI 91	0.38	19.000	1.79	12	0.010	6.19	611.49	608.49	611.15	608.15	608.74	608.88	608.84	608.98	2.42	0.62
13	DI 92	0.32	41.000	1.80	12	0.010	6.22	619.86	616.86	619.12	616.12	617.09 j	616.70	617.18	616.78	2.30	0.68
14	DI 93	0.12	15.000	1.80	12	0.010	6.21	621.04	618.04	620.77	617.77	618.18 j	618.11	618.23	618.16	1.76	0.50
15	DI 94	0.12	18.000	1.78	12	0.010	6.17	621.92	618.92	621.60	618.60	619.06 j	618.88	619.11	618.93	1.75	0.63
16	DI 95	0.82	68.542	1.79	12	0.010	6.20	613.93	610.93	612.70	609.70	611.31 j	610.41	611.45	610.55	3.01	1.37
17	JUNCTION BOX	0.72	4.528	1.77	12	0.010	6.15	614.01	611.01	613.93	610.93	611.36	611.43	611.50	611.57	2.90	1.82
18	JUNCTION BOX	0.62	50.225	1.79	12	0.010	6.20	614.91	611.91	614.01	611.01	612.24 j	611.49	612.36	611.61	2.78	1.70
19	DI 96	0.50	27.115	1.81	12	0.010	6.22	615.40	612.40	614.91	611.91	612.69 j	612.35	612.80	612.46	2.61	1.50
20	JUNCTION BOX	0.39	23.505	1.79	12	0.010	6.19	615.82	612.82	615.40	612.40	613.08 j	612.80	613.17	612.89	2.44	1.36
21	JUNCTION BOX	0.28	51.000	1.78	12	0.010	6.18	616.73	613.73	615.82	612.82	613.95 j	613.17	614.02	613.25	2.21	1.13
22	JUNCTION BOX	0.15	26.000	1.81	12	0.010	6.22	617.20	614.20	616.73	613.73	614.36 j	614.02	614.41	614.08	1.88	0.79
23	DI 97	0.15	1.750	1.71	12	0.010	6.06	617.23	614.23	617.20	614.20	614.39	614.41	614.44	614.47	1.88	1.23

Project File: TRIB 2 - 2H.stm | Number of lines: 27 | Date: 12/17/2020

NOTES: ** Critical depth

MyReport

EIR ADDENDUM EXHIBIT 8

Line No.	Line ID	Flow Rate (cfs)	Line Length (ft)	Line Slope (%)	Line Size (in)	n-val Pipe	Capac Full (cfs)	Gnd/Rim El Up (ft)	Invert Up (ft)	Gnd/Rim El Dn (ft)	Invert Dn (ft)	HGL Up (ft)	HGL Dn (ft)	EGL Up (ft)	EGL Dn (ft)	Vel Up (ft/s)	Vel Dn (ft/s)
24	DI 98	0.12	11.000	1.82	12	0.010	6.24	614.21	611.21	614.01	611.01	611.35	611.48	611.40	611.53	1.76	0.33
25	DI 99	0.13	11.500	1.83	12	0.010	6.26	615.12	612.12	614.91	611.91	612.27	612.33	612.32	612.38	1.82	0.43
26	DI 100	0.13	12.000	1.83	12	0.010	6.27	616.04	613.04	615.82	612.82	613.19 j	613.17	613.24	613.22	1.81	0.53
27	DI 101	0.13	12.260	1.79	12	0.010	6.20	616.95	613.95	616.73	613.73	614.10 j	614.02	614.15	614.07	1.81	0.68

Project File: TRIB 2 - 2H.stm | Number of lines: 27 | Date: 12/17/2020

NOTES: ** Critical depth

MyReport

EIR ADDENDUM EXHIBIT 8

Line No.	Line ID	Flow Rate (cfs)	Line Length (ft)	Line Slope (%)	Line Size (in)	n-val Pipe	Capac Full (cfs)	Gnd/Rim El Up (ft)	Invert Up (ft)	Gnd/Rim El Dn (ft)	Invert Dn (ft)	HGL Up (ft)	HGL Dn (ft)	EGL Up (ft)	EGL Dn (ft)	Vel Up (ft/s)	Vel Dn (ft/s)
1	DI 102	2.50	7.750	2.06	12	0.010	6.65	611.16	608.16	609.00	608.00	608.84	608.62	609.14	608.92	4.42	4.88
2	DI 103	1.80	532.003	2.00	12	0.010	6.55	621.80	618.80	611.16	608.16	619.37 j	609.06	619.60	609.29	3.88	2.41
3	DI 104	1.66	6.500	2.00	12	0.010	6.55	621.93	618.93	621.80	618.80	619.48 j	619.53	619.70	619.76	3.77	2.68
4	DI 105	1.56	84.503	2.00	12	0.010	6.55	623.62	620.62	621.93	618.93	621.15 j	619.64	621.36	619.85	3.70	2.64
5	DI 106	1.45	169.003	2.00	12	0.010	6.55	627.00	624.00	623.62	620.62	624.51 j	621.31	624.71	621.51	3.60	2.50
6	DI 107	1.33	98.003	2.00	12	0.010	6.55	628.96	625.96	627.00	624.00	626.45 j	624.67	626.64	624.86	3.50	2.39
7	DI 108	1.24	45.003	2.00	12	0.010	6.55	629.86	626.86	628.96	625.96	627.33 j	626.60	627.51	626.78	3.43	2.35
8	DI 109	1.16	45.001	2.00	12	0.010	6.55	630.76	627.76	629.86	626.86	628.21 j	627.48	628.39	627.65	3.35	2.27
9	DI 110	1.08	45.001	2.00	12	0.010	6.55	631.66	628.66	630.76	627.76	629.10 j	628.36	629.26	628.53	3.27	2.19
10	DI 111	0.99	50.003	2.00	12	0.010	6.55	632.66	629.66	631.66	628.66	630.08 j	629.24	630.24	629.40	3.19	2.10
11	DI 112	0.91	43.001	2.00	12	0.010	6.55	633.52	630.52	632.66	629.66	630.92 j	630.21	631.07	630.36	3.11	2.03
12	DI 113	0.82	43.501	2.00	12	0.010	6.55	634.39	631.39	633.52	630.52	631.77 j	631.05	631.91	631.19	3.02	1.94
13	DI 114	0.74	42.003	2.00	12	0.010	6.55	635.23	632.23	634.39	631.39	632.59 j	631.90	632.72	632.03	2.92	1.85
14	DI 115	0.65	43.501	2.00	12	0.010	6.55	636.10	633.10	635.23	632.23	633.44 j	632.71	633.56	632.83	2.81	1.75
15	116	0.56	42.001	2.00	12	0.010	6.55	636.94	633.94	636.10	633.10	634.25 j	633.55	634.36	633.66	2.70	1.64
16	DI 117	0.47	44.001	2.00	12	0.010	6.55	637.82	634.82	636.94	633.94	635.10 j	634.36	635.21	634.46	2.57	1.52
17	DI 118	0.38	43.501	2.00	12	0.010	6.55	638.69	635.69	637.82	634.82	635.94 j	635.20	636.04	635.29	2.42	1.37
18	DI 119	0.29	42.003	2.00	12	0.010	6.55	639.53	636.53	638.69	635.69	636.75 j	636.03	636.83	636.11	2.25	1.23
19	DI 120	0.20	46.001	2.00	12	0.010	6.55	640.45	637.45	639.53	636.53	637.63 j	636.83	637.70	636.89	2.03	1.02
20	DI 121	0.11	41.507	2.00	12	0.010	6.55	642.00	638.28	640.45	637.45	638.41 j	637.70	638.46	637.74	1.72	0.71

Project File: TRIB 2 - NORTH.stm | Number of lines: 20 | Date: 12/17/2020

NOTES: ** Critical depth

MyReport

EIR ADDENDUM EXHIBIT 8

Line No.	Line ID	Flow Rate (cfs)	Line Length (ft)	Line Slope (%)	Line Size (in)	n-val Pipe	Capac Full (cfs)	Gnd/Rim El Up (ft)	Invert Up (ft)	Gnd/Rim El Dn (ft)	Invert Dn (ft)	HGL Up (ft)	HGL Dn (ft)	EGL Up (ft)	EGL Dn (ft)	Vel Up (ft/s)	Vel Dn (ft/s)
1	BEND	3.62	11.909	2.02	12	0.010	6.57	608.24	605.24	608.00	605.00	606.05	605.81	606.49	606.25	5.31	5.31
2	JUNCTION BOX	3.65	91.501	2.00	12	0.010	6.55	610.07	607.07	608.24	605.24	607.88 j	606.15	608.33	606.59	5.33	4.86
3	BEND	3.78	357.503	2.10	12	0.010	6.71	617.58	614.58	610.07	607.07	615.41 j	607.97	615.87	608.43	5.44	5.09
4	DI 122	3.78	7.000	2.14	12	0.010	6.78	617.73	614.73	617.58	614.58	615.56 j	615.51	616.02	615.97	5.45	4.98
5	DI 123	3.70	139.945	2.10	12	0.010	6.71	620.67	617.67	617.73	614.73	618.49 j	615.67	618.94	616.12	5.38	4.83
6	BEND	3.47	97.053	2.10	12	0.010	6.71	622.71	619.71	620.67	617.67	620.51 j	618.64	620.92	619.05	5.18	4.47
7	DI 124	3.49	43.342	2.10	12	0.010	6.71	623.62	620.62	622.71	619.71	621.42 j	620.62	621.84	621.04	5.19	4.66
8	DI 125	3.35	42.048	2.40	12	0.010	7.18	624.63	621.63	623.62	620.62	622.41 j	621.55	622.81	621.96	5.08	4.38
9	DI 126	3.09	143.504	2.40	12	0.010	7.17	628.07	625.07	624.63	621.63	625.82 j	622.57	626.19	622.94	4.87	4.03
10	JUNCTION BOX	2.78	99.503	2.40	12	0.010	7.18	630.46	627.46	628.07	625.07	628.17 j	626.00	628.51	626.33	4.63	3.66
11	DI 127	2.16	65.502	2.40	12	0.010	7.17	632.03	629.03	630.46	627.46	629.66 j	628.39	629.93	628.66	4.16	2.83
12	DI 128	1.76	39.000	4.31	12	0.010	9.61	633.71	630.71	632.03	629.03	631.27 j	629.85	631.51	630.08	3.86	2.56
13	DI 129	1.69	29.004	4.31	12	0.010	9.61	634.96	631.96	633.71	630.71	632.51 j	631.43	632.74	631.66	3.80	2.78
14	DI 130	1.51	47.003	4.30	12	0.010	9.60	636.98	633.98	634.96	631.96	634.50 j	632.68	634.71	632.89	3.65	2.49
15	DI 131	1.41	30.001	4.30	12	0.010	9.60	638.27	635.27	636.98	633.98	635.77 j	634.66	635.97	634.86	3.57	2.49
16	DI 132	1.22	80.006	4.30	12	0.010	9.60	641.71	638.71	638.27	635.27	639.18 j	635.93	639.36	636.11	3.40	2.20
17	DI 133	1.12	30.001	4.30	12	0.010	9.60	643.00	640.00	641.71	638.71	640.45 j	639.32	640.62	639.49	3.31	2.22
18	DI 134	0.94	75.007	4.31	12	0.010	9.61	646.23	643.23	643.00	640.00	643.64 j	640.59	643.79	640.75	3.14	1.93
19	DI 134	0.81	30.001	4.30	12	0.010	9.60	647.52	644.52	646.23	643.23	644.90 j	643.77	645.04	643.91	3.00	1.85
20	DI 136	0.63	60.005	4.30	12	0.010	9.60	650.10	647.10	647.52	644.52	647.43 j	645.03	647.55	645.15	2.79	1.58
21	DI 137	0.52	30.001	4.30	12	0.010	9.60	651.39	648.39	650.10	647.10	648.69 j	647.54	648.80	647.65	2.64	1.56
22	BEND	0.11	60.005	4.30	12	0.010	9.60	654.00	650.97	651.39	648.39	651.11 j	648.80	651.15	648.85	1.73	0.36
23	DI 138	0.11	2.500	4.40	12	0.010	9.71	654.08	651.08	654.00	650.97	651.22 j	651.15	651.26	651.20	1.73	1.13

Project File: SOUTH TRUNK.stm | Number of lines: 40 | Date: 12/17/2020

NOTES: ** Critical depth

MyReport

EIR ADDENDUM EXHIBIT 8

Line No.	Line ID	Flow Rate (cfs)	Line Length (ft)	Line Slope (%)	Line Size (in)	n-val Pipe	Capac Full (cfs)	Gnd/Rim El Up (ft)	Invert Up (ft)	Gnd/Rim El Dn (ft)	Invert Dn (ft)	HGL Up (ft)	HGL Dn (ft)	EGL Up (ft)	EGL Dn (ft)	Vel Up (ft/s)	Vel Dn (ft/s)
24	DI 139	0.77	29.000	2.41	12	0.010	7.19	631.16	628.16	630.46	627.46	628.53 j	628.49	628.66	628.51	2.96	0.98
25	DI 140	1.16	5.500	2.00	12	0.010	6.55	610.18	607.18	0.00	607.07	607.63	607.52	607.81	607.69	3.35	3.38
26	DI 141	0.69	41.262	2.01	12	0.010	6.57	611.01	608.01	610.18	607.18	608.36 j	607.80	608.48	607.92	2.86	1.36
27	DI 142	0.42	172.007	2.00	12	0.010	6.55	614.45	611.45	611.01	608.01	611.72 j	608.48	611.81	608.57	2.49	1.17
28	DI 143	0.33	107.005	2.00	12	0.010	6.55	616.59	613.59	614.45	611.45	613.83 j	611.81	613.91	611.90	2.33	1.30
29	DI 144	0.27	79.004	2.00	12	0.010	6.55	618.17	615.17	616.59	613.59	615.38 j	613.91	615.46	613.98	2.19	1.23
30	DI 145	0.19	67.502	2.00	12	0.010	6.55	619.52	616.52	618.17	615.17	616.70 j	615.46	616.76	615.52	2.01	1.05
31	BEND	0.10	16.867	2.02	12	0.010	6.57	619.86	616.86	619.52	616.52	616.99 j	616.76	617.03	616.81	1.68	0.66
32	BEND	0.10	46.519	2.00	12	0.010	6.55	620.79	617.79	619.86	616.86	617.92 j	617.03	617.96	617.08	1.69	1.13
33	DI 146	0.10	21.162	1.98	12	0.010	6.52	621.21	618.21	620.79	617.79	618.34 j	617.96	618.39	618.01	1.70	1.12
34	DI 147	0.80	55.595	1.91	12	0.010	6.39	624.68	621.68	0.00	620.62	622.05	620.99	622.19	621.13	2.99	3.03
35	DI 148	0.41	154.507	1.80	12	0.010	6.21	627.46	624.46	624.68	621.68	624.72 j	622.19	624.82	622.28	2.47	1.02
36	BEND	0.22	41.000	1.80	12	0.010	6.22	628.20	625.20	627.46	624.46	625.39 j	624.82	625.46	624.89	2.08	0.88
37	DI 149	0.23	93.005	1.80	12	0.010	6.20	629.87	626.87	628.20	625.20	627.07 j	625.46	627.14	625.53	2.11	1.43
38	DI 150	0.12	40.501	1.80	12	0.010	6.22	630.60	627.60	629.87	626.87	627.74 j	627.14	627.79	627.19	1.77	0.71
39	DI 151	0.24	276.511	4.30	12	0.010	9.60	643.92	640.92	632.03	629.03	641.12	629.23	641.19	629.30	2.12	2.11
40	DI 152	0.07	144.004	4.30	12	0.010	9.60	650.11	647.11	643.92	640.92	647.22 j	641.19	647.25	641.23	1.53	0.40

Project File: SOUTH TRUNK.stm | Number of lines: 40 | Date: 12/17/2020

NOTES: ** Critical depth

MyReport

EIR ADDENDUM EXHIBIT 8

Line No.	Line ID	Flow Rate (cfs)	Line Length (ft)	Line Slope (%)	Line Size (in)	n-val Pipe	Capac Full (cfs)	Gnd/Rim El Up (ft)	Invert Up (ft)	Gnd/Rim El Dn (ft)	Invert Dn (ft)	HGL Up (ft)	HGL Dn (ft)	EGL Up (ft)	EGL Dn (ft)	Vel Up (ft/s)	Vel Dn (ft/s)
1	DI 153	12.83	12.000	0.58	24	0.010	22.46	598.00	594.07	595.00	594.00	595.36	595.42	595.92	595.98	6.00	5.38
2	DI 154	6.33	220.202	1.60	24	0.010	37.18	600.00	597.59	598.00	594.07	598.48 j	595.85	598.82	596.20	4.69	2.14
3	DI 155	5.56	34.000	1.59	18	0.010	17.20	600.00	598.13	600.00	597.59	599.04 j	598.67	599.42	599.05	4.97	4.09

Project File: STATE STREET TRUNK.stm | Number of lines: 3 | Date: 12/17/2020

NOTES: ** Critical depth

MyReport

EIR ADDENDUM EXHIBIT 8

Line No.	Line ID	Flow Rate (cfs)	Line Length (ft)	Line Slope (%)	Line Size (in)	n-val Pipe	Capac Full (cfs)	Gnd/Rim El Up (ft)	Invert Up (ft)	Gnd/Rim El Dn (ft)	Invert Dn (ft)	HGL Up (ft)	HGL Dn (ft)	EGL Up (ft)	EGL Dn (ft)	Vel Up (ft/s)	Vel Dn (ft/s)	
1	DI 156	4.29	30.000	1.67	24	0.013	29.20	609.00	606.00	608.50	605.50	606.73	606.23	607.00	606.50	4.16	4.16	

Project File: NORTH OUTFALL.stm | Number of lines: 1 | Date: 12/21/2020

NOTES: ** Critical depth

MyReport

EIR ADDENDUM EXHIBIT 8

Line No.	Line ID	Flow Rate (cfs)	Line Length (ft)	Line Slope (%)	Line Size (in)	n-val Pipe	Capac Full (cfs)	Gnd/Rim El Up (ft)	Invert Up (ft)	Gnd/Rim El Dn (ft)	Invert Dn (ft)	HGL Up (ft)	HGL Dn (ft)	EGL Up (ft)	EGL Dn (ft)	Vel Up (ft/s)	Vel Dn (ft/s)	
1	Post Trib 1	12.39	30.000	2.00	24	0.012	34.65	609.00	606.00	608.40	605.40	607.26 j	606.96	607.81	607.50	5.92	4.71	

Project File: New.stm | Number of lines: 1 | Date: 12/21/2020

NOTES: ** Critical depth

MyReport

100-Year Frequency

EIR ADDENDUM EXHIBIT 8

Line No.	Line ID	Flow Rate (cfs)	Line Length (ft)	Line Slope (%)	Line Size (in)	n-val Pipe	Capac Full (cfs)	Gnd/Rim El Up (ft)	Invert Up (ft)	Gnd/Rim El Dn (ft)	Invert Dn (ft)	HGL Up (ft)	HGL Dn (ft)	EGL Up (ft)	EGL Dn (ft)	Vel Up (ft/s)	Vel Dn (ft/s)
1	DI 1	5.82	28.461	1.19	12	0.010	5.06	606.34	603.34	606.00	603.00	604.40	603.95	605.26	604.84	7.42	7.56
2	DI 2	5.63	89.836	1.20	12	0.010	5.08	607.42	604.42	606.34	603.34	607.07	605.74	607.87	606.54	7.17	7.17
3	DI 3	5.62	65.340	1.19	12	0.010	5.06	608.20	605.20	607.42	604.42	608.44	607.47	609.23	608.27	7.15	7.15
4	DI 4	5.62	53.891	1.21	12	0.010	5.08	608.85	605.85	608.20	605.20	609.63	608.83	610.42	609.63	7.16	7.16
5	DI 5	5.36	125.811	1.20	12	0.010	5.07	610.36	607.36	608.85	605.85	611.79	610.10	612.51	610.82	6.83	6.83
6	DI 6	5.36	46.638	1.20	12	0.010	5.07	610.92	607.92	610.36	607.36	612.78	612.15	613.50	612.87	6.83	6.83
7	DI 7	5.14	81.666	2.00	12	0.010	6.54	612.55	609.55	610.92	607.92	614.20	613.20	614.87	613.86	6.55	6.55
8	DI 8	5.14	79.657	2.00	12	0.010	6.54	614.14	611.14	612.55	609.55	615.52	614.54	616.19	615.20	6.54	6.54
9	DI 9	5.13	68.037	2.00	12	0.010	6.55	615.50	612.50	614.14	611.14	616.69	615.85	617.35	616.52	6.53	6.53
10	DI 10	5.10	68.924	2.00	12	0.012	5.46	616.88	613.88	615.50	612.50	618.23	617.03	618.89	617.68	6.49	6.49
11	DI 11	4.84	36.620	1.91	12	0.010	6.40	617.58	614.58	616.88	613.88	619.43	619.03	620.02	619.62	6.16	6.16
12	DI 12	4.78	40.569	1.90	12	0.010	6.38	618.35	615.35	617.58	614.58	620.57	620.14	621.14	620.71	6.09	6.09
13	BEND	4.72	29.501	1.90	12	0.010	6.38	618.91	615.91	618.35	615.35	621.75	621.45	622.31	622.01	6.01	6.01
14	DI 13	4.60	26.580	1.92	12	0.010	6.41	619.42	616.42	618.91	615.91	622.60	622.34	623.14	622.88	5.86	5.86
15	BEND	4.54	27.313	1.90	12	0.010	6.39	619.94	616.94	619.42	616.42	623.15	622.89	623.67	623.40	5.78	5.78
16	DI 14	4.40	25.739	1.90	12	0.010	6.39	620.43	617.43	619.94	616.94	623.93	623.70	624.42	624.19	5.61	5.61
17	BEND	4.28	20.587	1.89	12	0.010	6.37	620.82	617.82	620.43	617.43	624.38	624.20	624.84	624.66	5.45	5.45
18	JUNCTION BOX	3.84	4.250	1.88	12	0.010	6.35	620.90	617.90	620.82	617.82	624.96	624.93	625.33	625.30	4.89	4.90
19	DI 15	3.98	323.631	2.50	12	0.010	7.32	628.99	625.99	620.90	617.90	627.90	625.51	628.30	625.91	5.07	5.07
20	DI 16	3.68	240.762	2.50	12	0.010	7.32	635.01	632.01	628.99	625.99	632.83 j	628.16	633.27	628.50	5.36	4.69
21	BEND	3.77	396.004	2.50	12	0.010	7.32	645.00	641.91	635.01	632.01	642.74 j	632.91	643.20	633.37	5.44	5.05
22	DI 17	3.78	23.755	2.48	12	0.010	7.30	645.00	642.50	645.00	641.91	643.33 j	642.83	643.79	643.30	5.45	4.99
23	DI 18	2.69	71.891	4.30	12	0.010	9.60	648.59	645.59	645.00	642.50	646.29 j	643.61	646.62	643.79	4.57	3.43

Project File: MIDDLE TRUNK.stm | Number of lines: 104 | Date: 12/18/2020

NOTES: ** Critical depth

MyReport

EIR ADDENDUM EXHIBIT 8

Line No.	Line ID	Flow Rate (cfs)	Line Length (ft)	Line Slope (%)	Line Size (in)	n-val Pipe	Capac Full (cfs)	Gnd/Rim El Up (ft)	Invert Up (ft)	Gnd/Rim El Dn (ft)	Invert Dn (ft)	HGL Up (ft)	HGL Dn (ft)	EGL Up (ft)	EGL Dn (ft)	Vel Up (ft/s)	Vel Dn (ft/s)
24	DI 19	1.81	74.359	4.30	12	0.010	9.60	651.79	648.79	648.59	645.59	649.36 j	646.53	649.60	646.77	3.89	2.35
25	BEND	1.00	51.000	4.29	12	0.010	9.59	653.98	650.98	651.79	648.79	651.40 j	649.57	651.56	649.73	3.20	1.52
26	DI 20	1.03	89.893	4.31	12	0.010	9.61	654.85	654.85	653.98	650.98	655.28 j	651.53	655.44	651.69	3.22	2.30
27	BEND	0.79	88.506	8.60	12	0.010	13.58	665.46	662.46	654.85	654.85	662.83 j	655.42	662.97	655.56	2.98	1.70
28	DI 21	0.83	144.504	8.60	12	0.010	13.58	678.00	674.89	665.46	662.46	675.27 j	662.95	675.41	663.09	3.02	2.15
29	DI 21	0.57	11.000	1.91	12	0.010	6.40	621.03	618.03	620.82	617.82	625.29	625.29	625.30	625.30	0.72	0.72
30	DI 22	0.19	11.500	1.91	12	0.010	6.40	620.16	617.16	619.94	616.94	624.18	624.18	624.19	624.19	0.24	0.24
31	DI 23	0.17	11.000	1.91	12	0.010	6.40	619.12	616.12	618.91	615.91	622.88	622.87	622.88	622.88	0.21	0.21
32	DI 24	0.74	40.000	2.50	12	0.010	7.32	646.50	643.50	645.00	642.50	643.86 j	643.77	643.99	643.79	2.92	0.94
33	DI 25	1.30	49.105	1.20	12	0.010	5.07	606.93	603.93	606.34	603.34	604.41	603.74	604.60	603.93	3.48	4.44
34	DI 26	1.01	86.846	1.20	12	0.010	5.07	607.97	604.97	606.93	603.93	605.39 j	604.57	605.55	604.73	3.21	1.90
35	DI 27	0.99	66.150	1.19	12	0.010	5.06	608.76	605.76	607.97	604.97	606.18 j	605.53	606.33	605.69	3.19	2.19
36	BEND	0.97	20.684	1.21	12	0.010	5.09	609.01	606.01	608.76	605.76	606.42 j	606.31	606.58	606.47	3.17	2.19
37	DI 28	0.91	31.532	1.21	12	0.012	4.24	609.39	606.39	609.01	606.01	606.79 j	606.56	606.94	606.71	3.11	2.07
38	BEND	0.20	12.530	1.20	12	0.010	5.06	609.54	606.54	609.39	606.39	606.72	606.92	606.79	606.99	2.02	0.46
39	DI 29	0.20	10.000	1.20	12	0.010	5.07	609.66	606.66	609.54	606.54	606.84 j	606.79	606.91	606.85	2.03	1.34
40	DI 30	0.07	11.000	1.18	12	0.010	5.03	609.14	606.14	609.01	606.01	606.25	606.57	606.28	606.61	1.52	0.15
41	DI 31	1.79	48.000	2.00	12	0.010	6.55	611.88	608.88	610.92	607.92	609.45	608.39	609.68	608.62	3.88	4.94
42	BEND	1.42	4.610	1.95	12	0.010	6.47	611.97	608.97	611.88	608.88	609.47 j	609.49	609.67	609.69	3.58	2.84
43	DI 32	1.23	57.959	2.00	12	0.010	6.55	613.13	610.13	611.97	608.97	610.60 j	609.63	610.78	609.82	3.42	2.23
44	BEND	1.19	4.008	2.00	12	0.010	6.54	613.21	610.21	613.13	610.13	610.67	610.74	610.85	610.92	3.38	2.35
45	BEND	1.06	45.200	1.99	12	0.010	6.53	614.11	611.11	613.21	610.21	611.54 j	610.82	611.71	610.98	3.26	2.13
46	DI 33	0.93	35.022	2.00	12	0.010	6.55	614.81	611.81	614.11	611.11	612.21 j	611.69	612.37	611.84	3.13	1.99

Project File: MIDDLE TRUNK.stm | Number of lines: 104 | Date: 12/18/2020

NOTES: ** Critical depth

MyReport

EIR ADDENDUM EXHIBIT 8

Line No.	Line ID	Flow Rate (cfs)	Line Length (ft)	Line Slope (%)	Line Size (in)	n-val Pipe	Capac Full (cfs)	Gnd/Rim El Up (ft)	Invert Up (ft)	Gnd/Rim El Dn (ft)	Invert Dn (ft)	HGL Up (ft)	HGL Dn (ft)	EGL Up (ft)	EGL Dn (ft)	Vel Up (ft/s)	Vel Dn (ft/s)
47	BEND	0.89	10.500	2.00	12	0.010	6.55	615.02	612.02	614.81	611.81	612.41 j	612.35	612.56	612.50	3.09	2.07
48	BEND	0.74	46.033	2.00	12	0.010	6.54	615.94	612.94	615.02	612.02	613.30 j	612.55	613.43	612.68	2.93	1.77
49	DI 34	0.61	28.609	1.99	12	0.010	6.53	616.51	613.51	615.94	612.94	613.83 j	613.42	613.95	613.54	2.75	1.61
50	BEND	0.59	20.224	1.98	12	0.010	6.51	616.91	613.91	616.51	613.51	614.23 j	613.94	614.34	614.06	2.73	1.80
51	DI 35	0.44	40.566	2.00	12	0.010	6.54	617.72	614.72	616.91	613.91	614.99 j	614.34	615.09	614.44	2.51	1.35
52	DI 36	0.22	12.000	2.00	12	0.010	6.55	612.21	609.21	611.97	608.97	609.40	609.66	609.47	609.73	2.09	0.39
53	DI 37	0.15	12.000	2.00	12	0.010	6.55	613.45	610.45	613.21	610.21	610.61	610.83	610.66	610.89	1.88	0.29
54	DI 38	0.15	12.000	2.00	12	0.010	6.55	614.35	611.35	614.11	611.11	611.51	611.69	611.56	611.75	1.88	0.32
55	DI 39	0.16	12.000	2.00	12	0.010	6.55	615.26	612.26	615.02	612.02	612.43	612.54	612.48	612.60	1.92	0.40
56	DI 40	0.15	12.000	2.00	12	0.010	6.55	616.18	613.18	615.94	612.94	613.34	613.40	613.39	613.46	1.88	0.42
57	DI 41	0.16	12.000	2.00	12	0.010	6.55	617.15	614.15	616.91	613.91	614.31 j	614.34	614.37	614.40	1.91	0.50
58	DI 42	3.56	90.356	2.80	12	0.010	7.75	619.41	616.41	0.00	613.88	617.22	614.55	617.64	614.98	5.25	6.37
59	DI 43	3.27	96.705	2.80	12	0.010	7.75	622.12	619.12	619.41	616.41	619.89 j	617.38	620.28	617.77	5.01	4.20
60	DI 44	3.21	101.447	2.80	12	0.010	7.75	624.96	621.96	622.12	619.12	622.73 j	620.02	623.11	620.41	4.97	4.30
61	BEND	3.19	4.589	2.83	12	0.010	7.79	625.09	622.09	624.96	621.96	622.85 j	622.85	623.24	623.24	4.95	4.31
62	DI 45	3.01	30.973	2.81	12	0.010	7.76	626.00	622.96	625.09	622.09	623.70 j	623.01	624.06	623.37	4.81	3.99
63	BEND	2.75	28.294	2.30	12	0.010	7.02	626.61	623.61	626.00	622.96	624.32 j	623.87	624.65	624.20	4.61	3.65
64	BEND	2.64	42.826	2.31	12	0.010	7.04	627.60	624.60	626.61	623.61	625.30 j	624.47	625.61	624.79	4.52	3.65
65	DI 46	2.62	14.648	2.32	12	0.010	7.05	627.94	624.94	627.60	624.60	625.63 j	625.44	625.95	625.76	4.51	3.72
66	DI 47	1.41	78.640	2.30	12	0.010	7.02	629.75	626.75	627.94	624.94	627.25 j	625.90	627.45	626.10	3.57	1.82
67	DI 48	1.31	89.857	2.30	12	0.010	7.03	628.82	628.82	629.75	626.75	629.30 j	627.41	629.49	627.60	3.49	2.40
68	DI 49	1.21	95.012	2.30	12	0.010	7.03	634.01	631.01	628.82	628.82	631.47 j	629.46	631.65	629.64	3.40	2.30
69	DI 50	1.17	68.516	2.31	12	0.010	7.03	635.59	632.59	634.01	631.01	633.05 j	631.62	633.22	631.79	3.36	2.33

Project File: MIDDLE TRUNK.stm | Number of lines: 104 | Date: 12/18/2020

NOTES: ** Critical depth

MyReport

EIR ADDENDUM EXHIBIT 8

Line No.	Line ID	Flow Rate (cfs)	Line Length (ft)	Line Slope (%)	Line Size (in)	n-val Pipe	Capac Full (cfs)	Gnd/Rim El Up (ft)	Invert Up (ft)	Gnd/Rim El Dn (ft)	Invert Dn (ft)	HGL Up (ft)	HGL Dn (ft)	EGL Up (ft)	EGL Dn (ft)	Vel Up (ft/s)	Vel Dn (ft/s)
70	DI 51	1.11	17.502	2.29	12	0.010	7.00	635.99	632.99	635.59	632.59	633.43 j	633.19	633.60	633.36	3.30	2.25
71	DI 52	1.00	86.009	2.30	12	0.010	7.02	637.97	634.97	635.99	632.99	635.39 j	633.58	635.55	633.74	3.20	2.09
72	DI 53	0.89	86.009	2.30	12	0.010	7.02	639.95	636.95	637.97	634.97	637.34 j	635.53	637.49	635.68	3.09	1.97
73	DI 54	0.77	86.018	2.30	12	0.010	7.02	641.93	638.93	639.95	636.95	639.30 j	637.48	639.43	637.61	2.96	1.84
74	DI 55	0.65	86.000	2.30	12	0.010	7.02	643.91	640.91	641.93	638.93	641.25 j	639.42	641.37	639.55	2.82	1.70
75	DI 56	0.24	12.000	2.83	12	0.010	7.79	625.43	622.43	625.09	622.09	623.23	623.23	623.23	623.23	0.35	0.30
76	DI 57	0.15	13.000	2.31	12	0.010	7.03	626.91	623.91	626.61	623.61	624.64	624.64	624.64	624.64	0.25	0.20
77	DI 58	0.03	13.000	2.31	12	0.010	7.03	627.90	624.90	627.60	624.60	625.60	625.60	625.60	625.60	0.04	0.03
78	DI 59	1.32	41.000	2.29	12	0.010	7.01	628.88	625.88	627.94	624.94	626.37 j	625.91	626.56	626.10	3.50	1.70
79	BEND	0.68	55.915	1.00	12	0.010	4.63	626.52	623.52	625.96	622.96	623.86	623.25	623.99	623.38	2.85	3.60
80	DI 60	0.68	8.062	0.99	12	0.010	4.61	626.60	623.60	626.52	623.52	623.94 j	623.98	624.07	624.10	2.85	1.94
81	DI 61	0.41	69.071	1.00	12	0.010	4.63	627.29	624.29	626.60	623.60	624.55 j	624.07	624.65	624.16	2.47	1.14
82	DI 62	0.17	47.183	1.00	12	0.010	4.62	627.76	624.76	627.29	624.29	624.93 j	624.65	624.99	624.71	1.93	0.66
83	DI 63	0.54	38.685	1.01	12	0.010	4.65	626.99	623.99	626.60	623.60	624.29	623.85	624.40	623.96	2.66	3.50
84	DI 64	0.21	64.873	1.00	12	0.010	4.63	627.64	624.64	626.99	623.99	624.83 j	624.40	624.90	624.47	2.07	0.70
85	DI 65	3.54	38.763	2.30	12	0.010	7.01	636.48	633.48	635.59	632.59	634.28	633.26	634.71	633.69	5.24	6.34
86	DI 66	3.20	47.006	2.30	12	0.010	7.02	637.56	634.56	636.48	633.48	635.33 j	634.45	635.71	634.83	4.96	4.11
87	DI 67	2.72	73.000	2.30	12	0.010	7.02	639.24	636.24	637.56	634.56	636.95 j	635.52	637.27	635.85	4.58	3.50
88	DI 68	2.31	86.009	2.30	12	0.010	7.02	641.22	638.22	639.24	636.24	638.87 j	637.14	639.15	637.42	4.27	3.10
89	DI 69	1.91	86.513	2.30	12	0.010	7.02	643.21	640.21	641.22	638.22	640.80 j	639.06	641.04	639.31	3.97	2.70
90	DI 70	1.48	86.001	2.30	12	0.010	7.02	645.19	642.19	643.21	640.21	642.70 j	640.99	642.91	641.19	3.63	2.25
91	DI 71	1.11	121.655	2.30	12	0.010	7.02	647.99	644.99	645.19	642.19	645.43 j	642.88	645.60	643.05	3.30	1.93
92	DI 72	0.83	21.101	2.32	12	0.010	7.05	648.48	645.48	647.99	644.99	645.86 j	645.59	646.00	645.73	3.03	1.71

Project File: MIDDLE TRUNK.stm | Number of lines: 104 | Date: 12/18/2020

NOTES: ** Critical depth

MyReport

EIR ADDENDUM EXHIBIT 8

Line No.	Line ID	Flow Rate (cfs)	Line Length (ft)	Line Slope (%)	Line Size (in)	n-val Pipe	Capac Full (cfs)	Gnd/Rim El Up (ft)	Invert Up (ft)	Gnd/Rim El Dn (ft)	Invert Dn (ft)	HGL Up (ft)	HGL Dn (ft)	EGL Up (ft)	EGL Dn (ft)	Vel Up (ft/s)	Vel Dn (ft/s)
93	DI 73	0.28	112.886	1.90	12	0.010	6.37	619.72	616.72	617.58	614.58	616.94	614.76	617.01	614.84	2.21	2.89
94	DI 74	0.15	74.250	1.90	12	0.010	6.38	621.13	618.13	619.72	616.72	618.29 j	617.01	618.34	617.07	1.86	0.76
95	BEND	0.39	29.300	1.91	12	0.010	6.40	621.46	618.46	620.90	617.90	618.72	618.12	618.81	618.21	2.44	3.06
96	DI 75	0.05	25.495	1.88	12	0.010	6.35	621.94	618.94	621.46	618.46	619.03 j	618.81	619.06	618.84	1.40	0.20
97	DI 76	0.35	12.500	1.92	12	0.010	6.41	621.70	618.70	621.46	618.46	618.95 j	618.81	619.03	618.89	2.37	1.46
98	DI 77	2.68	41.431	2.51	12	0.010	7.33	636.05	633.05	635.01	632.01	633.75	632.59	634.07	632.91	4.55	5.67
99	DI 78	2.21	40.482	2.49	12	0.010	7.31	637.06	634.06	636.05	633.05	634.69 j	633.95	634.97	634.22	4.20	2.97
100	DI 79	1.09	67.073	2.50	12	0.010	7.33	638.74	635.74	637.06	634.06	636.18 j	634.94	636.35	635.11	3.29	1.49
101	JUNCTION BOX	0.65	41.304	2.49	12	0.010	7.31	639.77	636.77	638.74	635.74	637.11 j	636.34	637.23	636.46	2.81	1.33
102	DI 80	0.23	34.297	2.51	12	0.010	7.33	640.63	637.63	639.77	636.77	637.83 j	637.23	637.89	637.30	2.09	0.65
103	DI 81	0.44	38.000	2.50	12	0.010	7.32	640.72	637.72	639.77	636.77	637.99 j	637.22	638.09	637.32	2.52	1.28
104	DI 82	0.15	43.000	2.51	12	0.010	7.34	641.80	638.80	640.72	637.72	638.96 j	638.09	639.02	638.15	1.89	0.58

Project File: MIDDLE TRUNK.stm | Number of lines: 104 | Date: 12/18/2020

NOTES: ** Critical depth

MyReport

EIR ADDENDUM EXHIBIT 8

Line No.	Line ID	Flow Rate (cfs)	Line Length (ft)	Line Slope (%)	Line Size (in)	n-val Pipe	Capac Full (cfs)	Gnd/Rim El Up (ft)	Invert Up (ft)	Gnd/Rim El Dn (ft)	Invert Dn (ft)	HGL Up (ft)	HGL Dn (ft)	EGL Up (ft)	EGL Dn (ft)	Vel Up (ft/s)	Vel Dn (ft/s)
1	DI 83	2.42	175.000	1.80	12	0.010	6.21	611.15	608.15	608.00	605.00	608.82 j	605.95	609.11	606.25	4.36	3.14
2	DI 84	1.85	86.000	1.80	12	0.010	6.22	612.70	609.70	611.15	608.15	610.28 j	609.03	610.52	609.26	3.93	2.54
3	DI 85	1.73	87.208	1.80	12	0.010	6.21	614.27	611.27	612.70	609.70	611.83 j	610.44	612.06	610.67	3.83	2.77
4	DI 86	1.64	90.699	1.80	12	0.010	6.21	615.90	612.90	614.27	611.27	613.44 j	611.99	613.66	612.21	3.76	2.70
5	DI 87	1.54	89.503	1.80	12	0.010	6.21	617.51	614.51	615.90	612.90	615.04 j	613.60	615.25	613.81	3.68	2.61
6	DI 88	1.46	89.589	1.80	12	0.010	6.21	619.12	616.12	617.51	614.51	616.63 j	615.19	616.83	615.39	3.61	2.55
7	DI 89	0.66	85.440	1.80	12	0.010	6.22	620.66	617.66	619.12	616.12	618.00 j	616.82	618.12	616.95	2.83	1.13
8	JUNCTION BOX	0.52	5.831	1.89	12	0.010	6.36	620.77	617.77	620.66	617.66	618.07 j	618.12	618.18	618.23	2.64	1.50
9	JUNCTION BOX	0.37	45.905	1.81	12	0.010	6.23	621.60	618.60	620.77	617.77	618.85 j	618.18	618.94	618.27	2.40	1.24
10	BEND	0.21	24.274	1.81	12	0.010	6.23	0.00	619.04	621.60	618.60	619.23 j	618.94	619.29	619.01	2.06	0.90
11	DI 90	0.21	1.250	1.60	12	0.010	5.86	622.06	619.06	0.00	619.04	619.25	619.29	619.31	619.36	2.06	1.35
12	DI 91	0.54	19.000	1.79	12	0.010	6.19	611.49	608.49	611.15	608.15	608.80	609.08	608.91	609.19	2.67	0.71
13	DI 92	0.46	41.000	1.80	12	0.010	6.22	619.86	616.86	619.12	616.12	617.14 j	616.83	617.24	616.93	2.54	0.77
14	DI 93	0.17	15.000	1.80	12	0.010	6.21	621.04	618.04	620.77	617.77	618.21 j	618.18	618.27	618.24	1.94	0.56
15	DI 94	0.16	18.000	1.78	12	0.010	6.17	621.92	618.92	621.60	618.60	619.09 j	618.94	619.14	619.00	1.92	0.70
16	DI 95	1.17	68.542	1.79	12	0.010	6.20	613.93	610.93	612.70	609.70	611.39 j	610.41	611.56	610.59	3.36	1.96
17	JUNCTION BOX	1.04	4.528	1.77	12	0.010	6.15	614.01	611.01	613.93	610.93	611.44	611.53	611.60	611.70	3.23	2.09
18	JUNCTION BOX	0.89	50.225	1.79	12	0.010	6.20	614.91	611.91	614.01	611.01	612.31 j	611.58	612.45	611.73	3.09	1.93
19	DI 96	0.72	27.115	1.81	12	0.010	6.22	615.40	612.40	614.91	611.91	612.75 j	612.44	612.88	612.57	2.90	1.70
20	JUNCTION BOX	0.56	23.505	1.79	12	0.010	6.19	615.82	612.82	615.40	612.40	613.13 j	612.88	613.24	612.99	2.70	1.53
21	JUNCTION BOX	0.39	51.000	1.78	12	0.010	6.18	616.73	613.73	615.82	612.82	613.99 j	613.24	614.08	613.33	2.44	1.25
22	JUNCTION BOX	0.21	26.000	1.81	12	0.010	6.22	617.20	614.20	616.73	613.73	614.39 j	614.08	614.46	614.15	2.06	0.87
23	DI 97	0.21	1.750	1.71	12	0.010	6.06	617.23	614.23	617.20	614.20	614.42	614.45	614.49	614.52	2.07	1.36

Project File: TRIB 2 - 2H.stm | Number of lines: 27 | Date: 12/18/2020

NOTES: ** Critical depth

MyReport

EIR ADDENDUM EXHIBIT 8

Line No.	Line ID	Flow Rate (cfs)	Line Length (ft)	Line Slope (%)	Line Size (in)	n-val Pipe	Capac Full (cfs)	Gnd/Rim El Up (ft)	Invert Up (ft)	Gnd/Rim El Dn (ft)	Invert Dn (ft)	HGL Up (ft)	HGL Dn (ft)	EGL Up (ft)	EGL Dn (ft)	Vel Up (ft/s)	Vel Dn (ft/s)	
24	DI 98	0.17	11.000	1.82	12	0.010	6.24	614.21	611.21	614.01	611.01	611.38	611.59	611.44	611.64	1.94	0.36	
25	DI 99	0.19	11.500	1.83	12	0.010	6.26	615.12	612.12	614.91	611.91	612.30	612.43	612.36	612.50	2.00	0.46	
26	DI 100	0.19	12.000	1.83	12	0.010	6.27	616.04	613.04	615.82	612.82	613.22 j	613.24	613.28	613.31	1.99	0.59	
27	DI 101	0.19	12.260	1.79	12	0.010	6.20	616.95	613.95	616.73	613.73	614.13 j	614.08	614.19	614.14	1.99	0.76	

Project File: TRIB 2 - 2H.stm | Number of lines: 27 | Date: 12/18/2020

NOTES: ** Critical depth

MyReport

EIR ADDENDUM EXHIBIT 8

Line No.	Line ID	Flow Rate (cfs)	Line Length (ft)	Line Slope (%)	Line Size (in)	n-val Pipe	Capac Full (cfs)	Gnd/Rim El Up (ft)	Invert Up (ft)	Gnd/Rim El Dn (ft)	Invert Dn (ft)	HGL Up (ft)	HGL Dn (ft)	EGL Up (ft)	EGL Dn (ft)	Vel Up (ft/s)	Vel Dn (ft/s)
1	DI 102	3.68	7.750	2.06	12	0.010	6.65	611.16	608.16	609.00	608.00	608.98	608.62	609.42	609.07	5.36	7.20
2	DI 103	2.62	532.003	2.00	12	0.010	6.55	621.80	618.80	611.16	608.16	619.49 j	609.25	619.81	609.42	4.51	3.34
3	DI 104	2.42	6.500	2.00	12	0.010	6.55	621.93	618.93	621.80	618.80	619.60	619.66	619.89	619.96	4.36	3.36
4	DI 105	2.28	84.503	2.00	12	0.010	6.55	623.62	620.62	621.93	618.93	621.27 j	619.76	621.55	620.04	4.25	3.27
5	DI 106	2.10	169.003	2.00	12	0.010	6.55	627.00	624.00	623.62	620.62	624.62 j	621.43	624.88	621.70	4.12	3.07
6	DI 107	1.93	98.003	2.00	12	0.010	6.55	628.96	625.96	627.00	624.00	626.55 j	624.79	626.80	625.04	3.99	2.90
7	DI 108	1.80	45.003	2.00	12	0.010	6.55	629.86	626.86	628.96	625.96	627.43 j	626.72	627.67	626.95	3.89	2.82
8	DI 109	1.68	45.001	2.00	12	0.010	6.55	630.76	627.76	629.86	626.86	628.31 j	627.59	628.53	627.82	3.79	2.72
9	DI 110	1.56	45.001	2.00	12	0.010	6.55	631.66	628.66	630.76	627.76	629.19 j	628.47	629.40	628.68	3.69	2.60
10	DI 111	1.43	50.003	2.00	12	0.010	6.55	632.66	629.66	631.66	628.66	630.17 j	629.35	630.37	629.55	3.58	2.47
11	DI 112	1.31	43.001	2.00	12	0.010	6.55	633.52	630.52	632.66	629.66	631.00 j	630.32	631.19	630.51	3.48	2.37
12	DI 113	1.19	43.501	2.00	12	0.010	6.55	634.39	631.39	633.52	630.52	631.85 j	631.16	632.03	631.33	3.38	2.25
13	DI 114	1.06	42.003	2.00	12	0.010	6.55	635.23	632.23	634.39	631.39	632.66 j	632.00	632.83	632.16	3.26	2.13
14	DI 115	0.94	43.501	2.00	12	0.010	6.55	636.10	633.10	635.23	632.23	633.51 j	632.81	633.66	632.96	3.14	2.00
15	116	0.81	42.001	2.00	12	0.010	6.55	636.94	633.94	636.10	633.10	634.32 j	633.64	634.46	633.78	3.00	1.86
16	DI 117	0.68	44.001	2.00	12	0.010	6.55	637.82	634.82	636.94	633.94	635.16 j	634.44	635.29	634.57	2.85	1.71
17	DI 118	0.55	43.501	2.00	12	0.010	6.55	638.69	635.69	637.82	634.82	636.00 j	635.28	636.11	635.39	2.67	1.54
18	DI 119	0.42	42.003	2.00	12	0.010	6.55	639.53	636.53	638.69	635.69	636.80 j	636.10	636.89	636.20	2.48	1.37
19	DI 120	0.29	46.001	2.00	12	0.010	6.55	640.45	637.45	639.53	636.53	637.67 j	636.89	637.75	636.97	2.24	1.13
20	DI 121	0.15	41.507	2.00	12	0.010	6.55	642.00	638.28	640.45	637.45	638.44 j	637.75	638.50	637.80	1.89	0.78

Project File: TRIB 2 - NORTH.stm | Number of lines: 20 | Date: 12/18/2020

NOTES: ** Critical depth

MyReport

EIR ADDENDUM EXHIBIT 8

Line No.	Line ID	Flow Rate (cfs)	Line Length (ft)	Line Slope (%)	Line Size (in)	n-val Pipe	Capac Full (cfs)	Gnd/Rim El Up (ft)	Invert Up (ft)	Gnd/Rim El Dn (ft)	Invert Dn (ft)	HGL Up (ft)	HGL Dn (ft)	EGL Up (ft)	EGL Dn (ft)	Vel Up (ft/s)	Vel Dn (ft/s)
1	BEND	5.38	11.909	2.02	12	0.010	6.57	608.24	605.24	608.00	605.00	606.17	605.81	606.95	606.58	7.05	7.89
2	JUNCTION BOX	5.42	91.501	2.00	12	0.010	6.55	610.07	607.07	608.24	605.24	608.01 j	606.21	608.79	606.99	7.09	6.97
3	BEND	5.56	357.503	2.10	12	0.010	6.71	617.58	614.58	610.07	607.07	615.52	608.01	616.34	608.82	7.26	7.28
4	DI 122	5.57	7.000	2.14	12	0.010	6.78	617.73	614.73	617.58	614.58	615.67 j	615.56	616.49	616.38	7.26	7.13
5	DI 123	5.43	139.945	2.10	12	0.010	6.71	620.67	617.67	617.73	614.73	618.61 j	615.75	619.39	616.49	7.11	6.92
6	BEND	5.08	97.053	2.10	12	0.010	6.71	622.71	619.71	620.67	617.67	620.63 j	618.74	621.33	619.39	6.72	6.47
7	DI 124	5.10	43.342	2.10	12	0.010	6.71	623.62	620.62	622.71	619.71	621.54 j	620.68	622.25	621.38	6.74	6.56
8	DI 125	4.89	42.048	2.40	12	0.010	7.18	624.63	621.63	623.62	620.62	622.54 j	621.65	623.20	622.25	6.51	6.22
9	DI 126	4.50	143.504	2.40	12	0.010	7.17	628.07	625.07	624.63	621.63	625.96 j	622.69	626.54	623.20	6.11	5.73
10	JUNCTION BOX	4.03	99.503	2.40	12	0.010	7.18	630.46	627.46	628.07	625.07	628.31 j	626.13	628.81	626.54	5.67	5.14
11	DI 127	3.12	65.502	2.40	12	0.010	7.17	632.03	629.03	630.46	627.46	629.79 j	628.56	630.16	628.81	4.90	3.98
12	DI 128	2.55	39.000	4.31	12	0.010	9.61	633.71	630.71	632.03	629.03	631.39 j	630.00	631.70	630.31	4.46	3.28
13	DI 129	2.44	29.004	4.31	12	0.010	9.61	634.96	631.96	633.71	630.71	632.63 j	631.55	632.93	631.85	4.38	3.46
14	DI 130	2.18	47.003	4.30	12	0.010	9.60	636.98	633.98	634.96	631.96	634.61 j	632.81	634.88	633.08	4.17	3.07
15	DI 131	2.03	30.001	4.30	12	0.010	9.60	638.27	635.27	636.98	633.98	635.88 j	634.78	636.14	635.03	4.07	3.03
16	DI 132	1.75	80.006	4.30	12	0.010	9.60	641.71	638.71	638.27	635.27	639.27 j	636.06	639.50	636.29	3.85	2.64
17	DI 133	1.61	30.001	4.30	12	0.010	9.60	643.00	640.00	641.71	638.71	640.54 j	639.44	640.76	639.66	3.74	2.63
18	DI 134	1.35	75.007	4.31	12	0.010	9.61	646.23	643.23	643.00	640.00	643.72 j	640.71	643.91	640.90	3.52	2.26
19	DI 134	1.16	30.001	4.30	12	0.010	9.60	647.52	644.52	646.23	643.23	644.97 j	643.88	645.15	644.05	3.35	2.15
20	DI 136	0.90	60.005	4.30	12	0.010	9.60	650.10	647.10	647.52	644.52	647.50 j	645.13	647.65	645.28	3.10	1.81
21	DI 137	0.75	30.001	4.30	12	0.010	9.60	651.39	648.39	650.10	647.10	648.75 j	647.63	648.89	647.77	2.93	1.76
22	BEND	0.16	60.005	4.30	12	0.010	9.60	654.00	650.97	651.39	648.39	651.13 j	648.88	651.19	648.94	1.90	0.40
23	DI 138	0.16	2.500	4.40	12	0.010	9.71	654.08	651.08	654.00	650.97	651.24 j	651.19	651.30	651.24	1.90	1.25

Project File: SOUTH TRUNK.stm | Number of lines: 40 | Date: 12/18/2020

NOTES: ** Critical depth

MyReport

EIR ADDENDUM EXHIBIT 8

Line No.	Line ID	Flow Rate (cfs)	Line Length (ft)	Line Slope (%)	Line Size (in)	n-val Pipe	Capac Full (cfs)	Gnd/Rim El Up (ft)	Invert Up (ft)	Gnd/Rim El Dn (ft)	Invert Dn (ft)	HGL Up (ft)	HGL Dn (ft)	EGL Up (ft)	EGL Dn (ft)	Vel Up (ft/s)	Vel Dn (ft/s)
24	DI 139	1.10	29.000	2.41	12	0.010	7.19	631.16	628.16	630.46	627.46	628.64	628.70	628.78	628.73	2.93	1.40
25	DI 140	1.68	5.500	2.00	12	0.010	6.55	610.18	607.18	0.00	607.07	607.73	607.52	607.95	607.74	3.79	4.89
26	DI 141	1.00	41.262	2.01	12	0.010	6.57	611.01	608.01	610.18	607.18	608.43 j	607.93	608.59	608.09	3.19	1.58
27	DI 142	0.61	172.007	2.00	12	0.010	6.55	614.45	611.45	611.01	608.01	611.77 j	608.58	611.89	608.70	2.76	1.32
28	DI 143	0.48	107.005	2.00	12	0.010	6.55	616.59	613.59	614.45	611.45	613.88 j	611.89	613.98	611.99	2.58	1.45
29	DI 144	0.38	79.004	2.00	12	0.010	6.55	618.17	615.17	616.59	613.59	615.42 j	613.98	615.52	614.07	2.41	1.36
30	DI 145	0.28	67.502	2.00	12	0.010	6.55	619.52	616.52	618.17	615.17	616.74 j	615.51	616.81	615.59	2.21	1.16
31	BEND	0.14	16.867	2.02	12	0.010	6.57	619.86	616.86	619.52	616.52	617.01 j	616.81	617.07	616.87	1.85	0.73
32	BEND	0.14	46.519	2.00	12	0.010	6.55	620.79	617.79	619.86	616.86	617.94 j	617.07	618.00	617.12	1.86	1.24
33	DI 146	0.15	21.162	1.98	12	0.010	6.52	621.21	618.21	620.79	617.79	618.37 j	618.00	618.42	618.05	1.86	1.23
34	DI 147	1.15	55.595	1.91	12	0.010	6.39	624.68	621.68	0.00	620.62	622.13	620.99	622.31	621.16	3.35	4.37
35	DI 148	0.59	154.507	1.80	12	0.010	6.21	627.46	624.46	624.68	621.68	624.78 j	622.30	624.89	622.41	2.73	1.16
36	BEND	0.32	41.000	1.80	12	0.010	6.22	628.20	625.20	627.46	624.46	625.43 j	624.89	625.51	624.97	2.30	0.98
37	DI 149	0.33	93.005	1.80	12	0.010	6.20	629.87	626.87	628.20	625.20	627.11 j	625.51	627.19	625.60	2.33	1.58
38	DI 150	0.17	40.501	1.80	12	0.010	6.22	630.60	627.60	629.87	626.87	627.77 j	627.19	627.83	627.25	1.94	0.78
39	DI 151	0.34	276.511	4.30	12	0.010	9.60	643.92	640.92	632.03	629.03	641.16	629.23	641.25	629.32	2.34	3.03
40	DI 152	0.10	144.004	4.30	12	0.010	9.60	650.11	647.11	643.92	640.92	647.24 j	641.24	647.28	641.29	1.68	0.44

Project File: SOUTH TRUNK.stm | Number of lines: 40 | Date: 12/18/2020

NOTES: ** Critical depth

MyReport

EIR ADDENDUM EXHIBIT 8

Line No.	Line ID	Flow Rate (cfs)	Line Length (ft)	Line Slope (%)	Line Size (in)	n-val Pipe	Capac Full (cfs)	Gnd/Rim El Up (ft)	Invert Up (ft)	Gnd/Rim El Dn (ft)	Invert Dn (ft)	HGL Up (ft)	HGL Dn (ft)	EGL Up (ft)	EGL Dn (ft)	Vel Up (ft/s)	Vel Dn (ft/s)
1	DI 153	4.14	12.000	0.58	24	0.010	22.46	598.00	594.07	595.00	594.00	594.78	595.42	595.05	595.68	4.12	1.74
2	DI 154	2.85	220.202	1.60	24	0.010	37.18	600.00	597.59	598.00	594.07	598.18 j	595.03	598.39	595.25	3.70	1.90
3	DI 155	1.77	34.000	1.59	18	0.010	17.20	600.00	598.13	600.00	597.59	598.63 j	598.38	598.81	598.56	3.43	1.89

Project File: STATE STREET TRUNK.stm | Number of lines: 3 | Date: 12/18/2020

NOTES: ** Critical depth

MyReport

EIR ADDENDUM EXHIBIT 8

Line No.	Line ID	Flow Rate (cfs)	Line Length (ft)	Line Slope (%)	Line Size (in)	n-val Pipe	Capac Full (cfs)	Gnd/Rim El Up (ft)	Invert Up (ft)	Gnd/Rim El Dn (ft)	Invert Dn (ft)	HGL Up (ft)	HGL Dn (ft)	EGL Up (ft)	EGL Dn (ft)	Vel Up (ft/s)	Vel Dn (ft/s)	
1	DI 156	4.34	30.000	1.67	24	0.013	29.20	609.00	606.00	608.50	605.50	606.73	606.23	607.00	606.50	4.17	4.18	

Project File: NORTH OUTFALL.stm | Number of lines: 1 | Date: 12/21/2020

NOTES: ** Critical depth

MyReport

EIR ADDENDUM EXHIBIT 8

Line No.	Line ID	Flow Rate (cfs)	Line Length (ft)	Line Slope (%)	Line Size (in)	n-val Pipe	Capac Full (cfs)	Gnd/Rim El Up (ft)	Invert Up (ft)	Gnd/Rim El Dn (ft)	Invert Dn (ft)	HGL Up (ft)	HGL Dn (ft)	EGL Up (ft)	EGL Dn (ft)	Vel Up (ft/s)	Vel Dn (ft/s)	
1	Post Trib 1	17.56	30.000	2.00	24	0.012	34.65	609.00	606.00	608.40	605.40	607.51 j	606.96	608.25	607.70	6.91	6.68	

Project File: New.stm | Number of lines: 1 | Date: 12/21/2020

NOTES: ** Critical depth

Hydrology Report

Hydraflow Express Extension for Autodesk® AutoCAD® Civil 3D® by Autodesk, Inc. Thursday, Mar 4 2021

Required Detention Volume

Hydrograph type	= Rational	Peak discharge (cfs)	= 21.34
Storm frequency (yrs)	= 10	Time interval (min)	= 1
Drainage area (ac)	= 34.200	Runoff coeff. (C)	= 0.56
Rainfall Inten (in/hr)	= 1.114	Tc by User (min)	= 28
IDF Curve	= Ukiah-Lake Mendocino IDF Curve.idf	RCF limb factor	= 1.00

Hydrograph Volume = 35,851 (cuft); 0.823 (acft)

Runoff Hydrograph

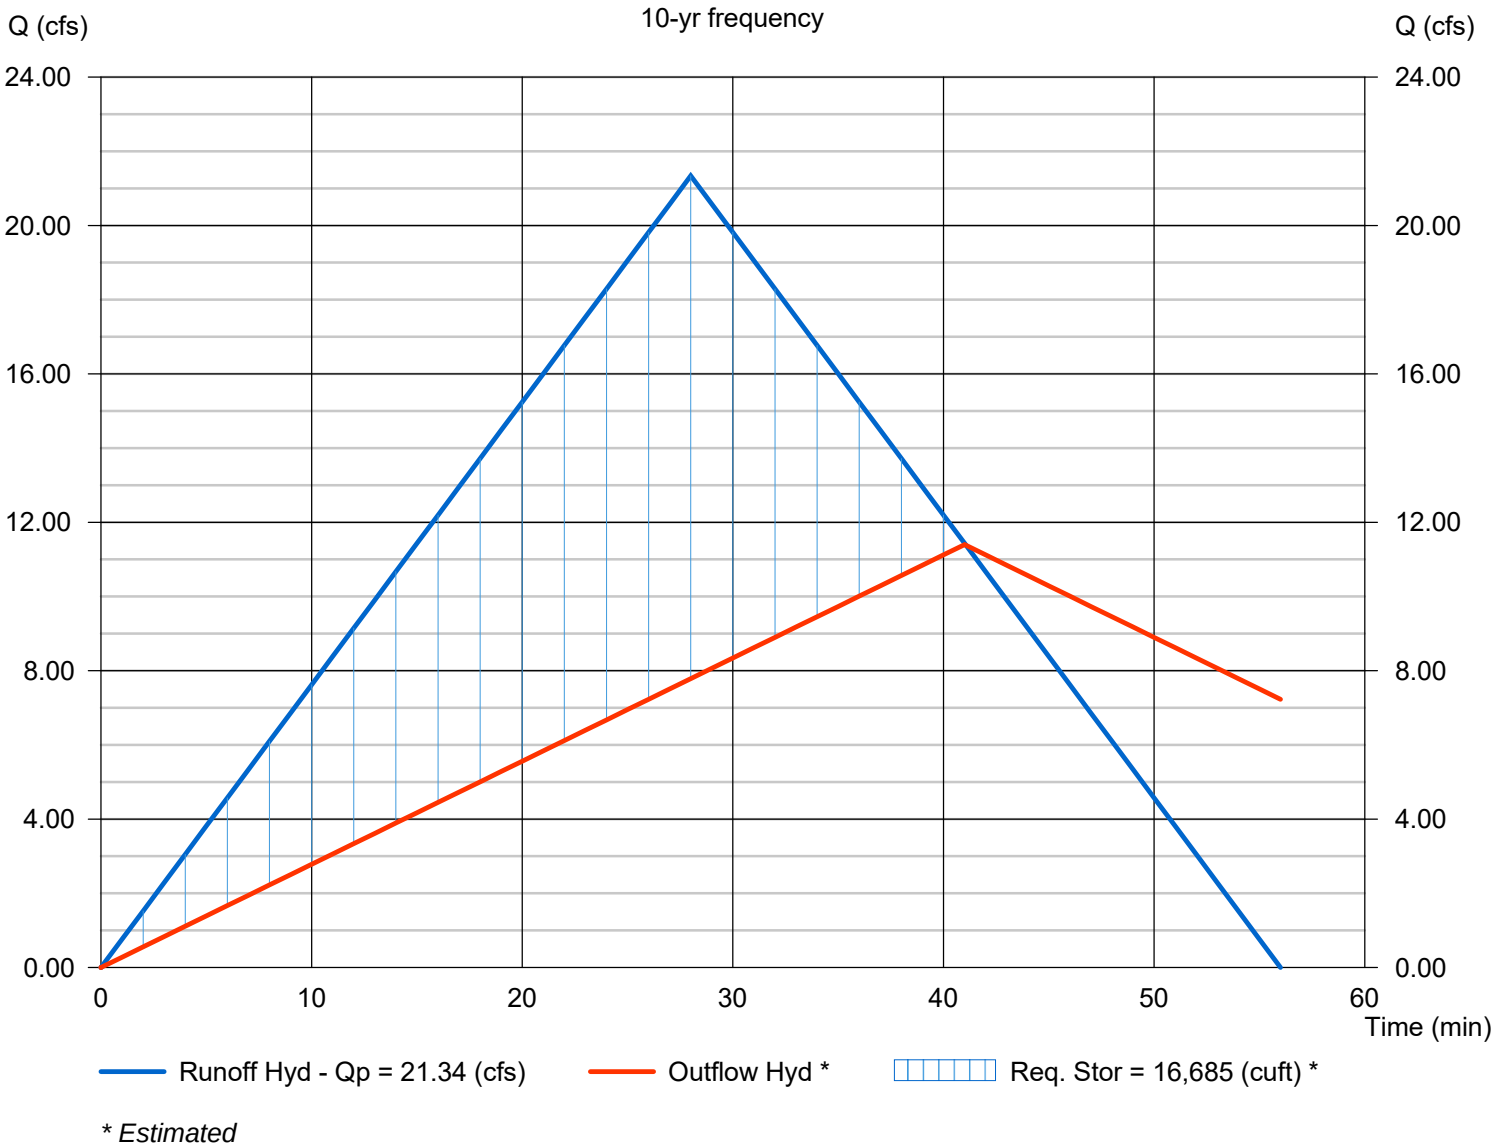

** Estimated*

Runoff Hydrograph		
Time	Q	Volume
(min)	(cfs)	(cuft)
0	0.000	0.00
1	0.762	22.86
2	1.524	91.46
3	2.286	205.78
4	3.049	365.83
5	3.811	571.60
6	4.573	823.11
7	5.335	1,120
8	6.097	1,463
9	6.859	1,852
10	7.621	2,286
11	8.384	2,767
12	9.146	3,292
13	9.908	3,864
14	10.67	4,481
15	11.43	5,144
16	12.19	5,853
17	12.96	6,608
18	13.72	7,408
19	14.48	8,254
20	15.24	9,146

Runoff Hydrograph		
Time	Q	Volume
(min)	(cfs)	(cuft)
21	16.00	10,083
22	16.77	11,066
23	17.53	12,095
24	18.29	13,170
25	19.05	14,290
26	19.82	15,456
27	20.58	16,668
28	**21.34**	**17,925**
29	20.58	19,183
30	19.82	20,395
31	19.05	21,561
32	18.29	22,681
33	17.53	23,756
34	16.77	24,785
35	16.00	25,768
36	15.24	26,705
37	14.48	27,597
38	13.72	28,443
39	12.96	29,243
40	12.19	29,998
41	11.43	30,707

Runoff Hydrograph		
Time	Q	Volume
(min)	(cfs)	(cuft)
42	10.67	31,370
43	9.908	31,987
44	9.146	32,559
45	8.384	33,084
46	7.621	33,565
47	6.859	33,999
48	6.097	34,388
49	5.335	34,731
50	4.573	35,028
51	3.811	35,279
52	3.049	35,485
53	2.286	35,645
54	1.524	35,759
55	0.762	35,828
56	0.000	35,851

Outflow Hydrograph		Detention
Q	Volume	Required Storage
(cfs)	(cuft)	(cuft)
0.000	0.00	0.00
0.278	16.68	29.05
0.556	50.05	87.14
0.834	100.10	174.27
1.112	166.83	290.45
1.390	250.24	435.68
1.668	350.34	609.95
1.946	467.12	813.27
2.224	600.59	1,046
2.502	750.73	1,307
2.780	917.56	1,597
3.059	1,101	1,917
3.337	1,301	2,266
3.615	1,518	2,643
3.893	1,752	3,050
4.171	2,002	3,485
4.449	2,269	3,950
4.727	2,552	4,444
5.005	2,853	4,967
5.283	3,170	5,519
5.561	3,503	6,100

Outflow Hydrograph		Detention
Q	Volume	Required Storage
(cfs)	(cuft)	(cuft)
5.839	3,854	6,709
6.117	4,221	7,348
6.395	4,604	8,017
6.673	5,005	8,714
6.951	5,422	9,440
7.229	5,856	10,195
7.507	6,306	10,979
7.785	6,773	11,792
8.063	7,257	12,543
8.341	7,758	13,232
8.620	8,275	13,858
8.898	8,809	14,421
9.176	9,359	14,923
9.454	9,926	15,361
9.732	10,510	15,738
10.01	11,111	16,052
10.29	11,728	16,303
10.57	12,362	16,492
10.84	13,013	16,619
11.12	13,680	16,684
11.40	**14,364**	**16,685**

Outflow Hydrograph		Detention
Q	Volume	Required Storage
(cfs)	(cuft)	(cuft)
11.12	15,031	0.00
10.84	15,682	0.00
10.57	16,316	0.00
10.29	16,933	0.00
10.01	17,534	0.00
9.732	18,118	0.00
9.454	18,685	0.00
9.176	19,235	0.00
8.898	19,769	0.00
8.620	20,286	0.00
8.341	20,787	0.00
8.063	21,271	0.00
7.785	21,738	0.00
7.507	22,188	0.00
7.229	22,622	0.00

Hydrology Report

Hydraflow Express Extension for Autodesk® AutoCAD® Civil 3D® by Autodesk, Inc. Thursday, Mar 4 2021

100-Year Detention Volume

Hydrograph type	= Rational	Peak discharge (cfs)	= 30.28
Storm frequency (yrs)	= 100	Time interval (min)	= 1
Drainage area (ac)	= 34.200	Runoff coeff. (C)	= 0.56
Rainfall Inten (in/hr)	= 1.581	Tc by User (min)	= 28
IDF Curve	= Ukiah-Lake Mendocino IDF Curve.idf	RDF	= 1.00

Hydrograph Volume = 50,876 (cuft); 1.168 (acft)

Runoff Hydrograph

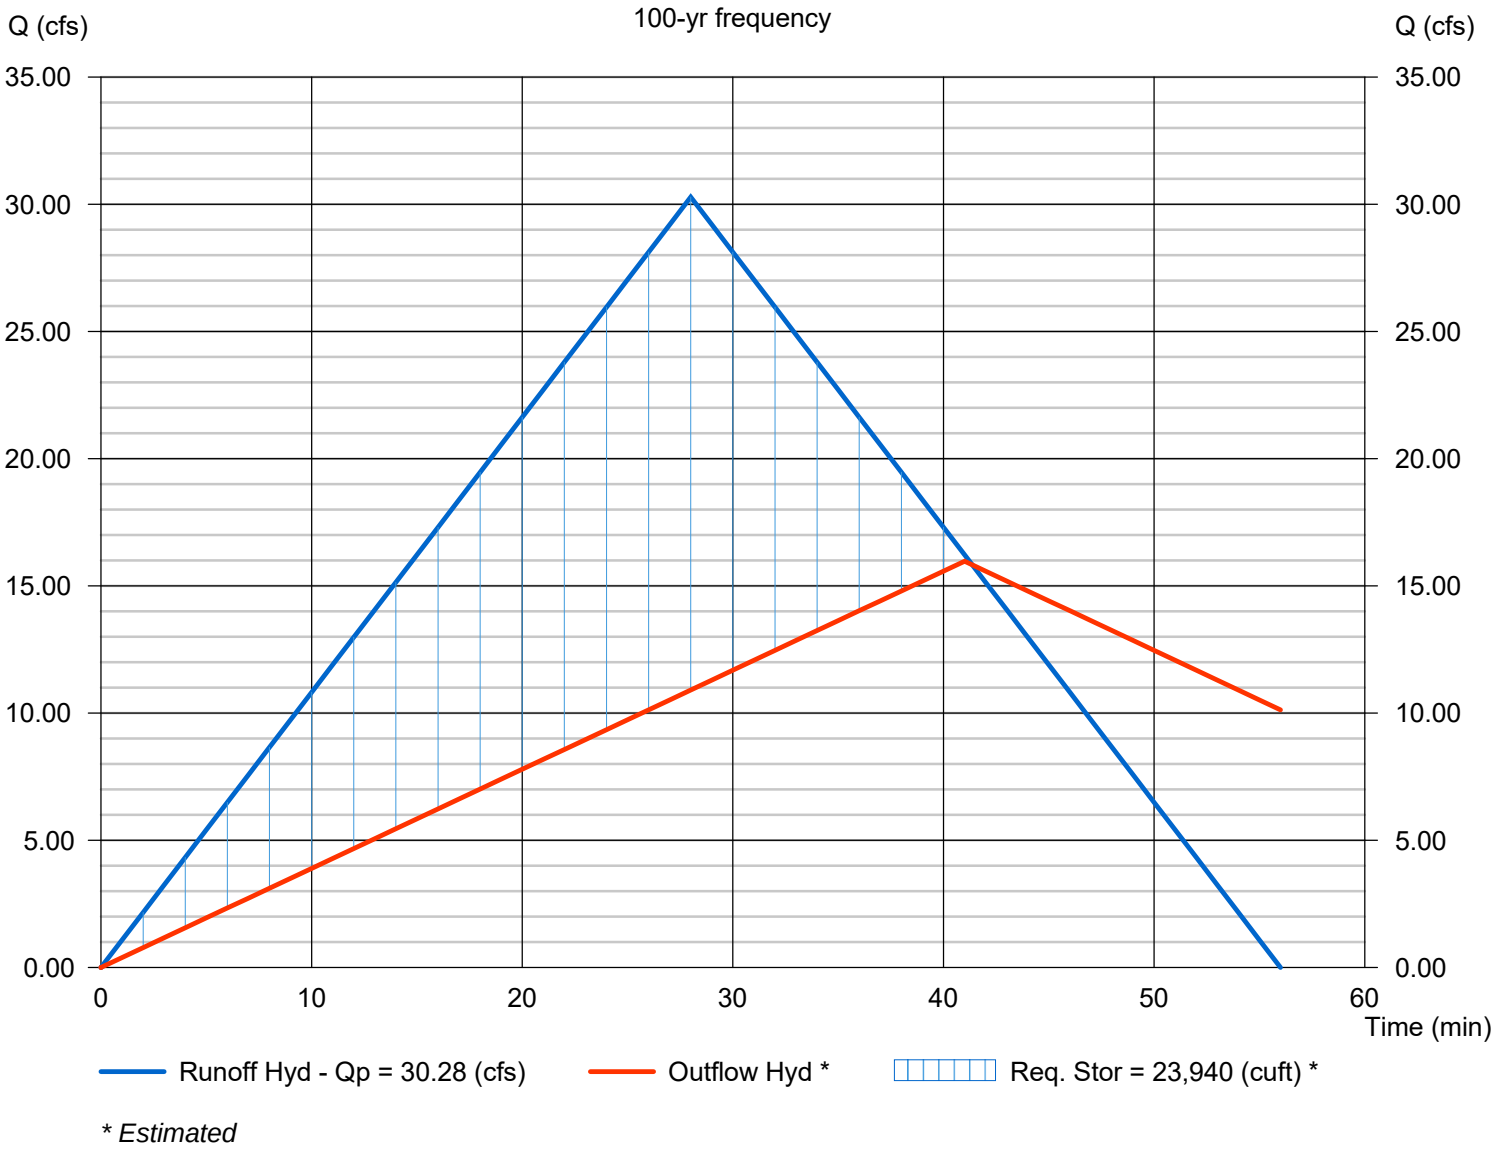

** Estimated*

Runoff Hydrograph		
Time	Q	Volume
(min)	(cfs)	(cuft)
0	0.000	0.00
1	1.082	32.45
2	2.163	129.79
3	3.245	292.02
4	4.326	519.14
5	5.408	811.16
6	6.489	1,168
7	7.571	1,590
8	8.652	2,077
9	9.734	2,628
10	10.82	3,245
11	11.90	3,926
12	12.98	4,672
13	14.06	5,483
14	15.14	6,359
15	16.22	7,300
16	17.30	8,306
17	18.39	9,377
18	19.47	10,513
19	20.55	11,713
20	21.63	12,979

Runoff Hydrograph		
Time	Q	Volume
(min)	(cfs)	(cuft)
21	22.71	14,309
22	23.79	15,704
23	24.88	17,164
24	25.96	18,689
25	27.04	20,279
26	28.12	21,934
27	29.20	23,653
28	**30.28**	**25,438**
29	29.20	27,222
30	28.12	28,942
31	27.04	30,597
32	25.96	32,187
33	24.88	33,712
34	23.79	35,172
35	22.71	36,567
36	21.63	37,897
37	20.55	39,163
38	19.47	40,363
39	18.39	41,499
40	17.30	42,570
41	16.22	43,575

Runoff Hydrograph		
Time	Q	Volume
(min)	(cfs)	(cuft)
42	15.14	44,516
43	14.06	45,392
44	12.98	46,204
45	11.90	46,950
46	10.82	47,631
47	9.734	48,248
48	8.652	48,799
49	7.571	49,286
50	6.489	49,708
51	5.408	50,065
52	4.326	50,357
53	3.245	50,584
54	2.163	50,746
55	1.082	50,843
56	0.000	50,876

Outflow Hydrograph		Detention
Q	Volume	Required Storage
(cfs)	(cuft)	(cuft)
0.000	0.00	0.00
0.390	23.37	41.52
0.779	70.11	124.57
1.169	140.22	249.13
1.558	233.71	415.22
1.948	350.56	622.83
2.337	490.79	871.96
2.727	654.38	1,163
3.116	841.35	1,495
3.506	1,052	1,868
3.895	1,285	2,284
4.285	1,542	2,740
4.674	1,823	3,239
5.064	2,127	3,778
5.453	2,454	4,360
5.843	2,804	4,983
6.232	3,178	5,647
6.622	3,576	6,353
7.011	3,996	7,100
7.401	4,440	7,889
7.790	4,908	8,720

Outflow Hydrograph		Detention
Q	Volume	Required Storage
(cfs)	(cuft)	(cuft)
8.180	5,399	9,592
8.569	5,913	10,505
8.959	6,450	11,460
9.348	7,011	12,457
9.738	7,595	13,495
10.13	8,203	14,574
10.52	8,834	15,695
10.91	9,489	16,858
11.30	10,166	17,932
11.69	10,867	18,918
12.07	11,592	19,816
12.46	12,340	20,626
12.85	13,111	21,347
13.24	13,906	21,980
13.63	14,724	22,525
14.02	15,565	22,981
14.41	16,430	23,350
14.80	17,318	23,630
15.19	18,229	23,821
15.58	19,164	23,925
15.97	**20,122**	**23,940**

Outflow Hydrograph		Detention
Q	Volume	Required Storage
(cfs)	(cuft)	(cuft)
15.58	21,057	0.00
15.19	21,968	0.00
14.80	22,857	0.00
14.41	23,721	0.00
14.02	24,563	0.00
13.63	25,381	0.00
13.24	26,175	0.00
12.85	26,946	0.00
12.46	27,694	0.00
12.07	28,419	0.00
11.69	29,120	0.00
11.30	29,798	0.00
10.91	30,452	0.00
10.52	31,083	0.00
10.13	31,691	0.00

Weir Report

Hydraflow Express Extension for Autodesk® AutoCAD® Civil 3D® by Autodesk, Inc. Thursday, Mar 4 2021

10-Year Weir Pond Outfall

Rectangular Weir

Crest	= Sharp
Bottom Length (ft)	= 1.50
Total Depth (ft)	= 0.80

Calculations

Weir Coeff. Cw	= 3.33
Compute by:	Known Q
Known Q (cfs)	= 3.45

Highlighted

Depth (ft)	= 0.78
Q (cfs)	= 3.450
Area (sqft)	= 1.17
Velocity (ft/s)	= 2.94
Top Width (ft)	= 1.50

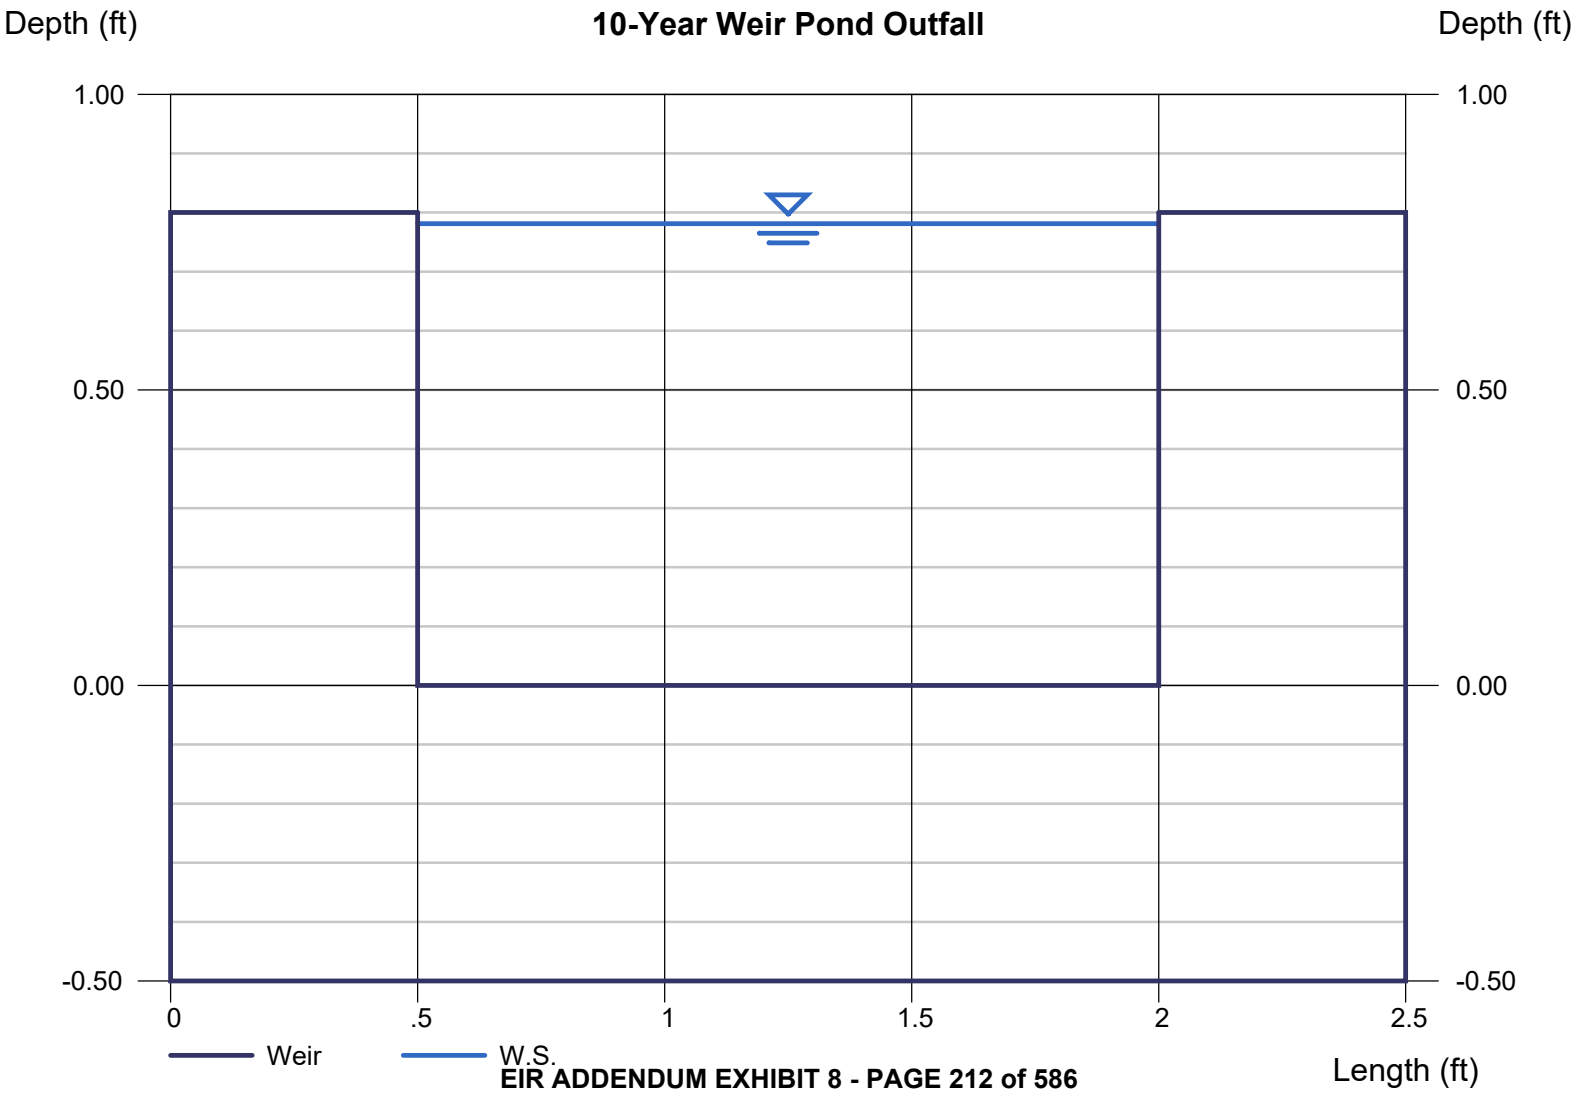

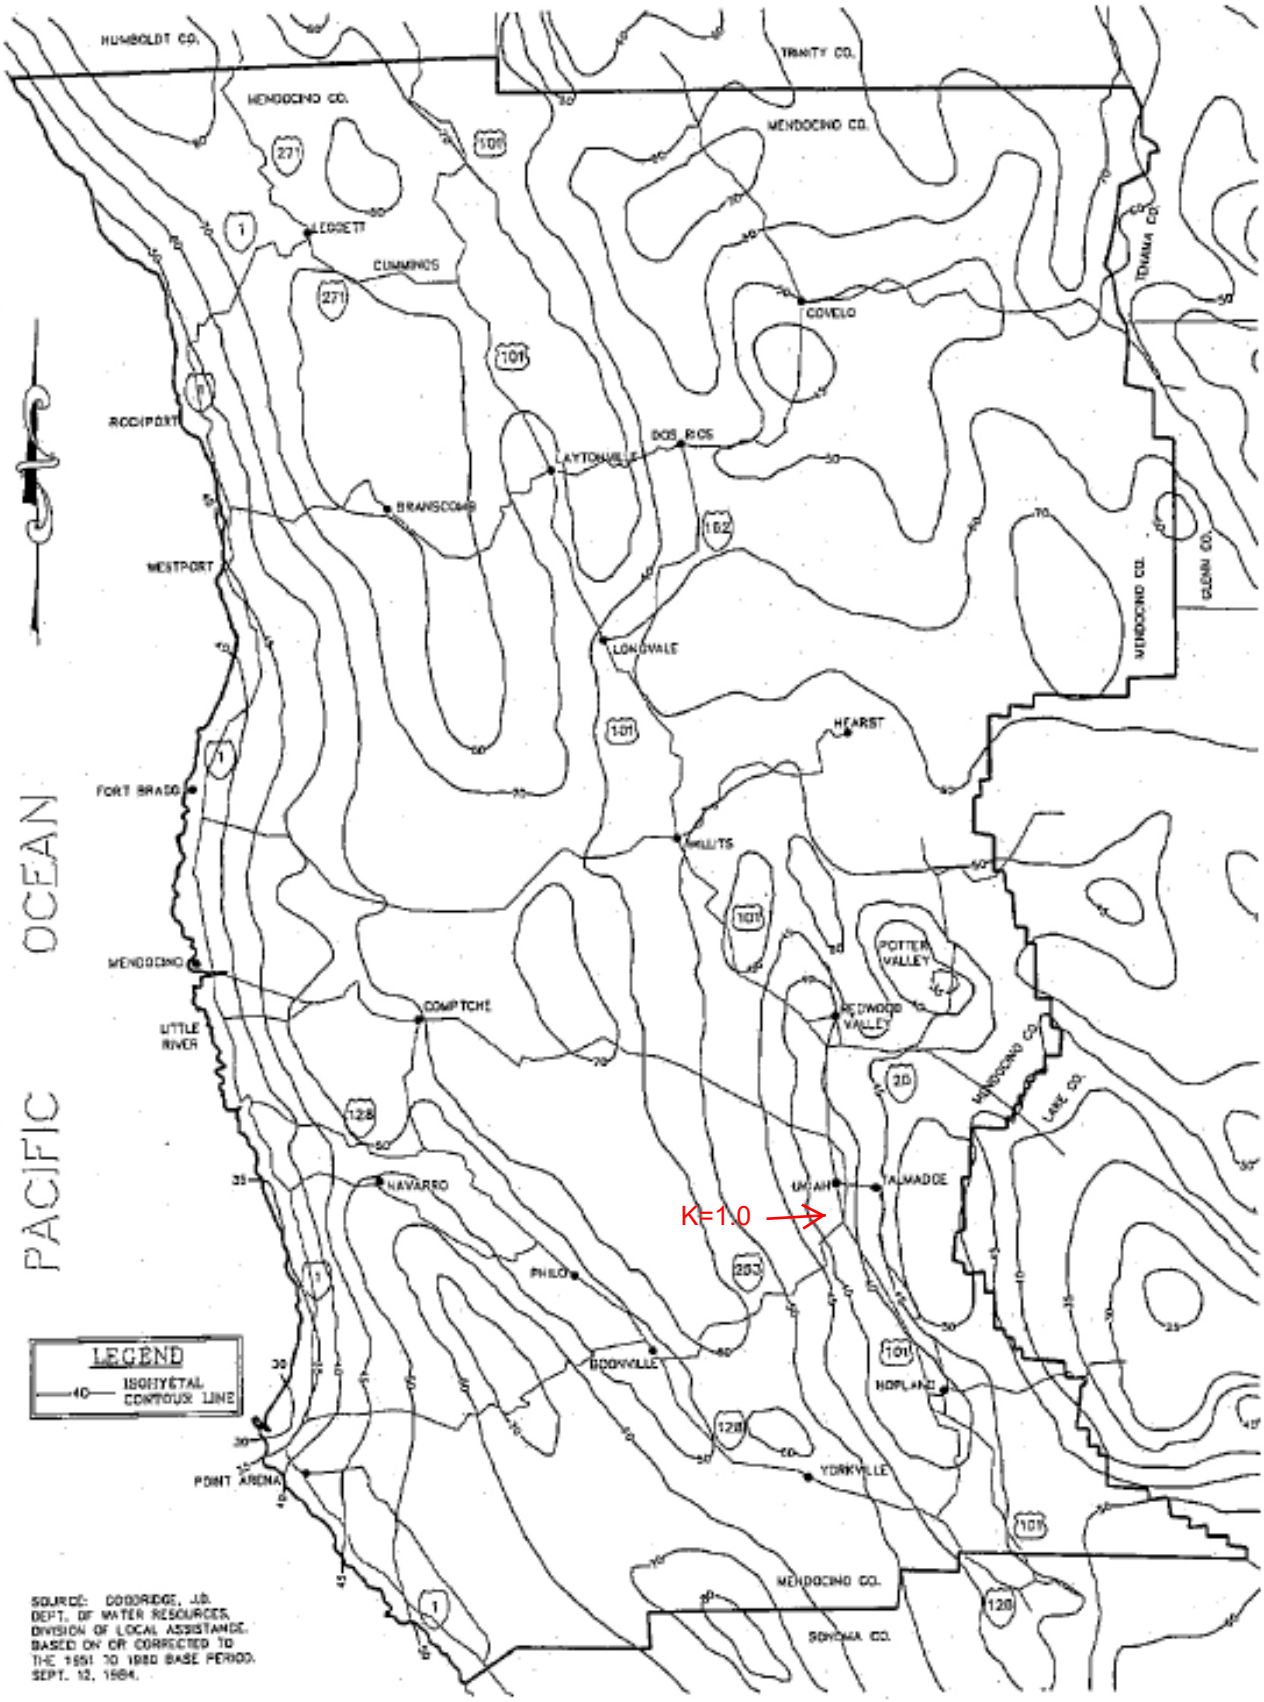

MEAN SEASONAL PRECIPITATION IN INCHES

MENDOT STD. NO. D10

SCALE: NONE | DESIGN: RCW | DRAWN: CLG | OCT. 2000

PAGE: A-50

PLOT DATE: 23-AUG-00
FILE: CLFS1:\LDD PROJECTS\22301\MEN-D10.DWG XREF: MENDOCO.DWG

PLOT DATE: 23-AUG-00

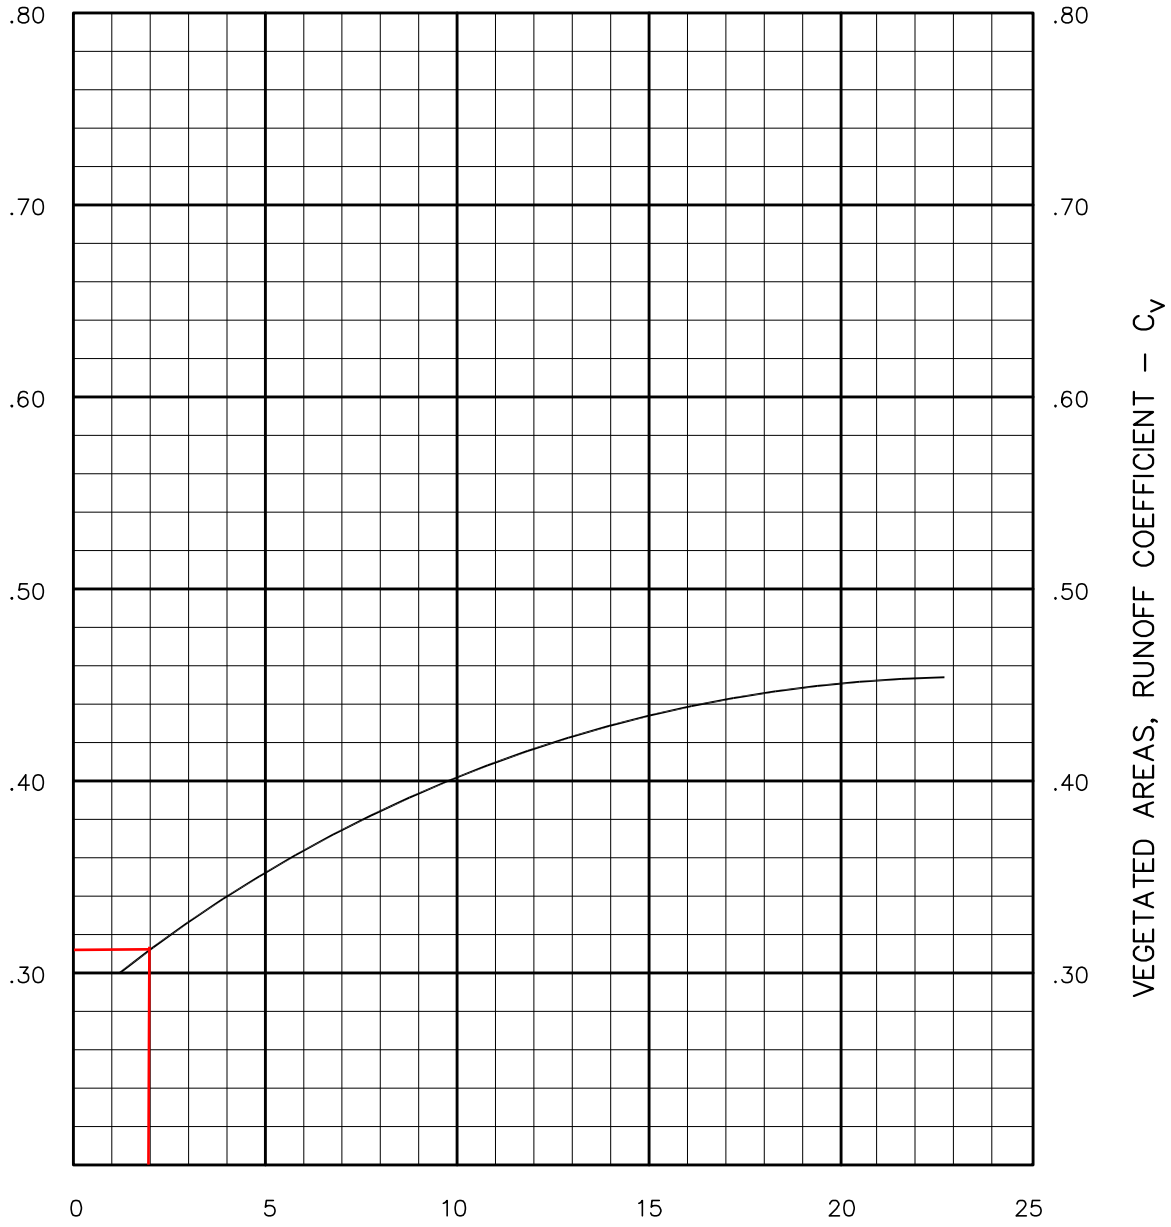

Cv=0.31 (Vegetated Areas)
Cp=0.9 (Impervious Areas)

FILE: CLFS1:\LDD PROJECTS\22301\MEN-D12.DWG

RUNOFF COEFFICIENTS FOR RATIONAL FORMULA, VEGETATED AREAS

MENDOT STD. NO. D12

SCALE: NONE | DATE: OCT. 2000 | PAGE: A-59

PLOT DATE: 23-AUG-00

INTENSITY–DURATION–FREQUENCY CHART

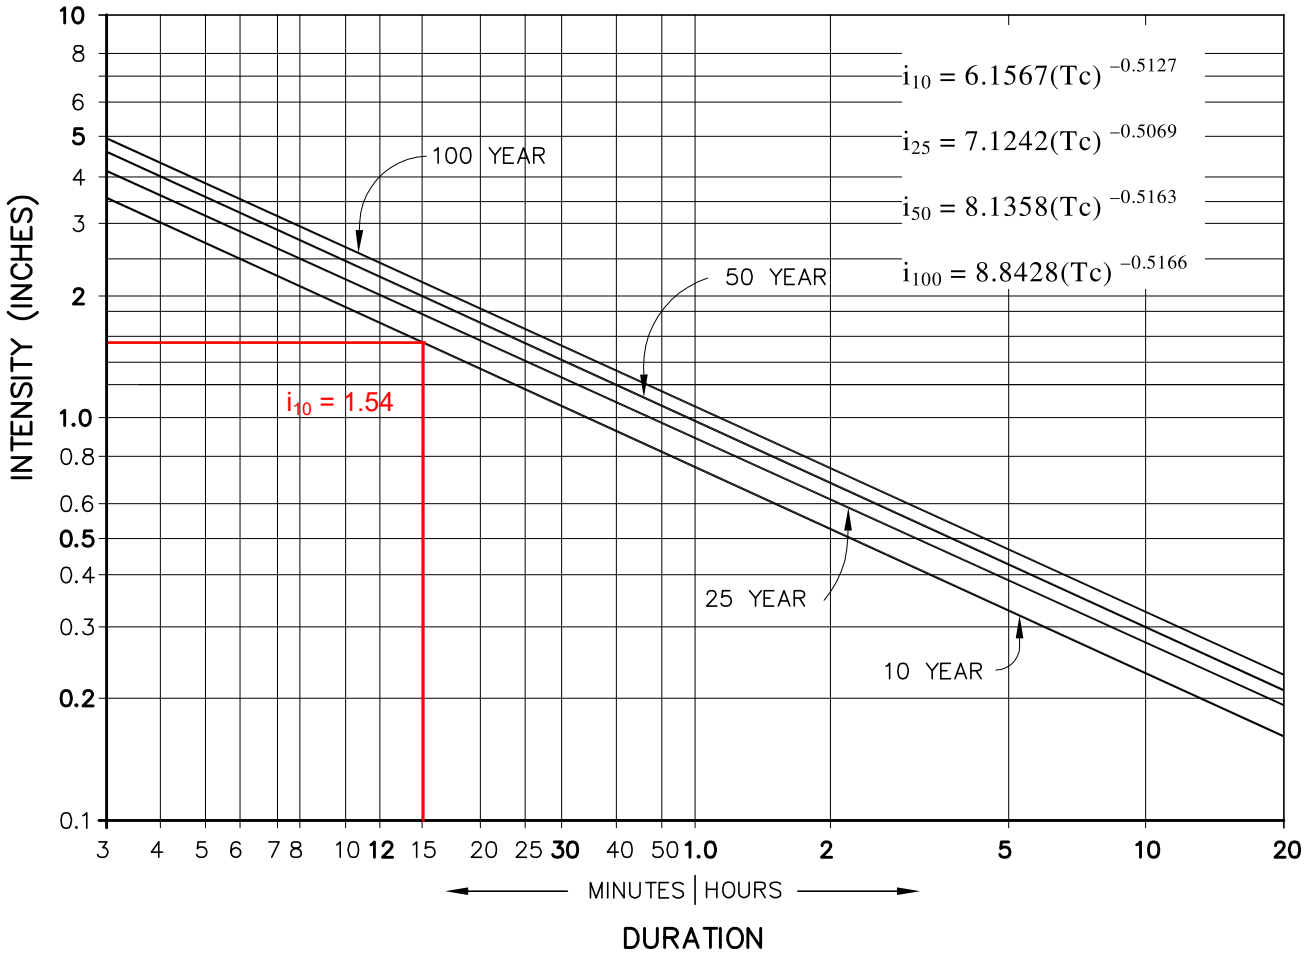

STATION DATA	
LONGITUDE:	123.183
LATITUDE:	39.233
ALTITUDE:	670
YEARS OF DATA:	1972–1986

FILE: CLFS1:\LDD PROJECTS\22301\MEN-D11G.DWG

INTENSITY/DURATION/FREQUENCY CHART
UKIAH–LAKE MENDOCINO DAM

MENDOT STD. NO. D11G

SCALE: NONE DESIGN: DRAWN: DATE: OCT. 2000

PAGE: A–57

Willow County Water District

151 Laws Avenue
Ukiah, California 95482-6655
707-462-2666
FAX 707-462-2687

September 14, 2021

Jake Morley, Project Manager
Guillon Inc. Construction
2550 Lakewest Drive #50
Chico, CA 95928

RE: Will Serve Letter for Bella Vista Tentative Subdivision Map, Ukiah, CA

Dear Mr. Morley,

This letter is in response for your request for a Will Serve Letter from the Willow County Water District to provide water to the Bella Vista Subdivision located at 3000 South State Street. The project, as we know it, is the development of 171 single-family residential lots on approximately 48.8 acres, the project includes outdoor areas and landscaped areas as well.

The Willow County Water District has the capacity and ability to serve the above referenced project. We will work in concert with Guillon Inc. Construction in reviewing construction plans and sizing requirements to adequately serve the project.

Sincerely,

Jared Walker
General Manager
Willow County Water District
151 Laws Avenue
Ukiah, CA 95482

gallaway ENTERPRISES

117 Meyers Street, Suite 120, Chico CA 95928

BIOLOGICAL RESOURCE ASSESSMENT

Terrestrial and Aquatic Wildlife, and Botanical Resources

Bella Vista Subdivision Project

Mendocino County, California

July 2021

Prepared for:
Guillon, Inc.
Jake Morley
2550 Lakewest Drive, Suite 50
Chico, CA 95928
(530) 513-3626

Prepared by:
Gallaway Enterprises
117 Meyers Street, Suite 120
Chico CA 95928
(530) 332-9909
Contact: Kevin Sevier

www.gallawayenterprises.com

CONTENTS

INTRODUCTION 1
Purpose and Overview 1
Project Location and Environmental Setting 1
Project Description 5
METHODS 5
References Consulted 5
Special-Status Species 5
Critical Habitat 7
Sensitive Natural Communities 7
Waters of the United States 7
Habitat Assessments 7
Rare Plant Survey 9
RESULTS 9
Habitats 9
Montane Hardwood-Conifer 9
Vineyard 9
Riverine 10
Annual Grassland 10
Urban 10
Barren 10
Critical Habitat 11
Sensitive Natural Communities 11
Special-Status Species 11
Endangered, Threatened and Rare Plants 18
Endangered, Threatened, and Special-status Wildlife 18
California Coastal Chinook salmon and Central California Coast steelhead 18
Western pond turtle 19
Grasshopper sparrow 20
Pallid bat 21
Townsend's big-eared bat 21

Migratory birds and raptors 22
REGULATORY FRAMEWORK 22
Federal 22
Federal Endangered Species Act 22
Migratory Bird Treaty Act 23
State of California 23
California Endangered Species Act 23
California Fish and Game Code (§3503.5) 23
California Migratory Bird Protection Act 24
Rare and Endangered Plants 24
California Environmental Quality Act Guidelines §15380 24
CONCLUSIONS AND RECOMMENDATIONS 25
Endangered, Threatened, and Rare Plants 25
Endangered, Threatened, and Special-status Wildlife 25
Other Natural Resources 26
REFERENCES 28
LIST OF PREPARERS 30

FIGURES

Figure 1. Regional Location 3
Figure 2. Biological Survey Area 4
Figure 3. CNDDB Occurrences 6
Figure 4. Habitat Types 8

TABLES

Table 1. Special-status species and Sensitive Natural Communities and their potential to occur in the BSA of the Bella Vista Subdivision Project, Mendocino County, CA 11

APPENDICES

Appendix A ..... Species Lists
Appendix B ..... Observed Species Lists
Appendix C ..... Draft Delineation of Waters of the U.S. Map

Appendix D.....Tree Inventory Report
Appendix E.....Project Site Photos

BIOLOGICAL RESOURCE ASSESSMENT

Bella Vista Subdivision Project

Project Location:
Mendocino County, California
Rancho Yokaya Land Grant

INTRODUCTION

Purpose and Overview

The purpose of this biological resource assessment (BRA) is to document the endangered, threatened, sensitive, and rare species and their habitats that occur or may occur in the biological survey area (BSA) of the Bella Vista Subdivision Project (Project) boundary, located within unincorporated Mendocino County, California (**Figure 1**) adjacent to the City of Ukiah. The Project boundary is located at the southwest corner of the intersection of Gobalet Lane and South State Street and is approximately 36.8 acres in size.

The BSA is the area where biological surveys are conducted, which encompasses the entire area where development and construction activities are proposed to take place (**Figure 2**). Gallaway Enterprises conducted biological and botanical habitat assessments in the BSA to evaluate site conditions and potential for biological and botanical species to occur, as well as a protocol-level rare plant survey. Other primary references consulted include species lists and information gathered using the United States Fish and Wildlife Service (USFWS) Information for Planning and Consultation (IPaC), California Department of Fish and Wildlife's (CDFW) California Natural Diversity Database (CNDDB), the California Native Plant Society's (CNPS) inventory of rare and endangered plants, and literature review. The results of the BRA are the findings of habitat assessments and surveys and the recommendations for avoidance and minimization of impacts to resources.

Project Location and Environmental Setting

The BSA is located within the County of Mendocino, located near the southern edge of the City of Ukiah. The BSA falls within the Rancho Yokaya Land Grant, Section 32, Township 15N, Range 12W, and is located at latitude 39.1115, longitude -123.2009. The site is characterized by relatively flat terrain that has been utilized for agriculture, primarily vineyards. The western edge of the BSA is located at the base of a large, steep foothill, known locally as Cleland Mountain, that is dominated by mixed hardwood conifer vegetation. Scattered mature trees, including white oak (*Quercus garryana*) and Douglas fir (*Pseudotsuga menziesii*) occur near the base of Cleland Mountain in the northwest corner of the BSA. These mature trees likely represent the remnants of riparian and mixed conifer hardwood forest that

historically existed; however, most vegetation was previously cleared in this area and the mature trees are now generally isolated within annual grassland habitat.

There is a small intermittent drainage, Cleland Mountain Creek, that passes through a narrow portion of the northwestern section of the BSA. The BSA is surrounded by existing residential development and undeveloped mixed hardwood conifer woodland to the west. East of the BSA, on the other side of Highway 101, is a wastewater treatment plant and the Russian River.

The BSA is located at approximately 615 feet in elevation. Soils within the BSA are primarily Pinole gravelly loam, 2 to 8 percent slopes; well drained with a deep restrictive layer of more than 80 inches in depth. Soils in the western section of the BSA near the base of the foothill are Kekawaka-Casabonne-Wohly complex, 30 to 50 percent slopes; well drained with a deep restrictive layer of more than 80 inches in depth. The average annual precipitation for the area is 37.26 inches and the average temperature is 58.6° F (WRCC 2021).

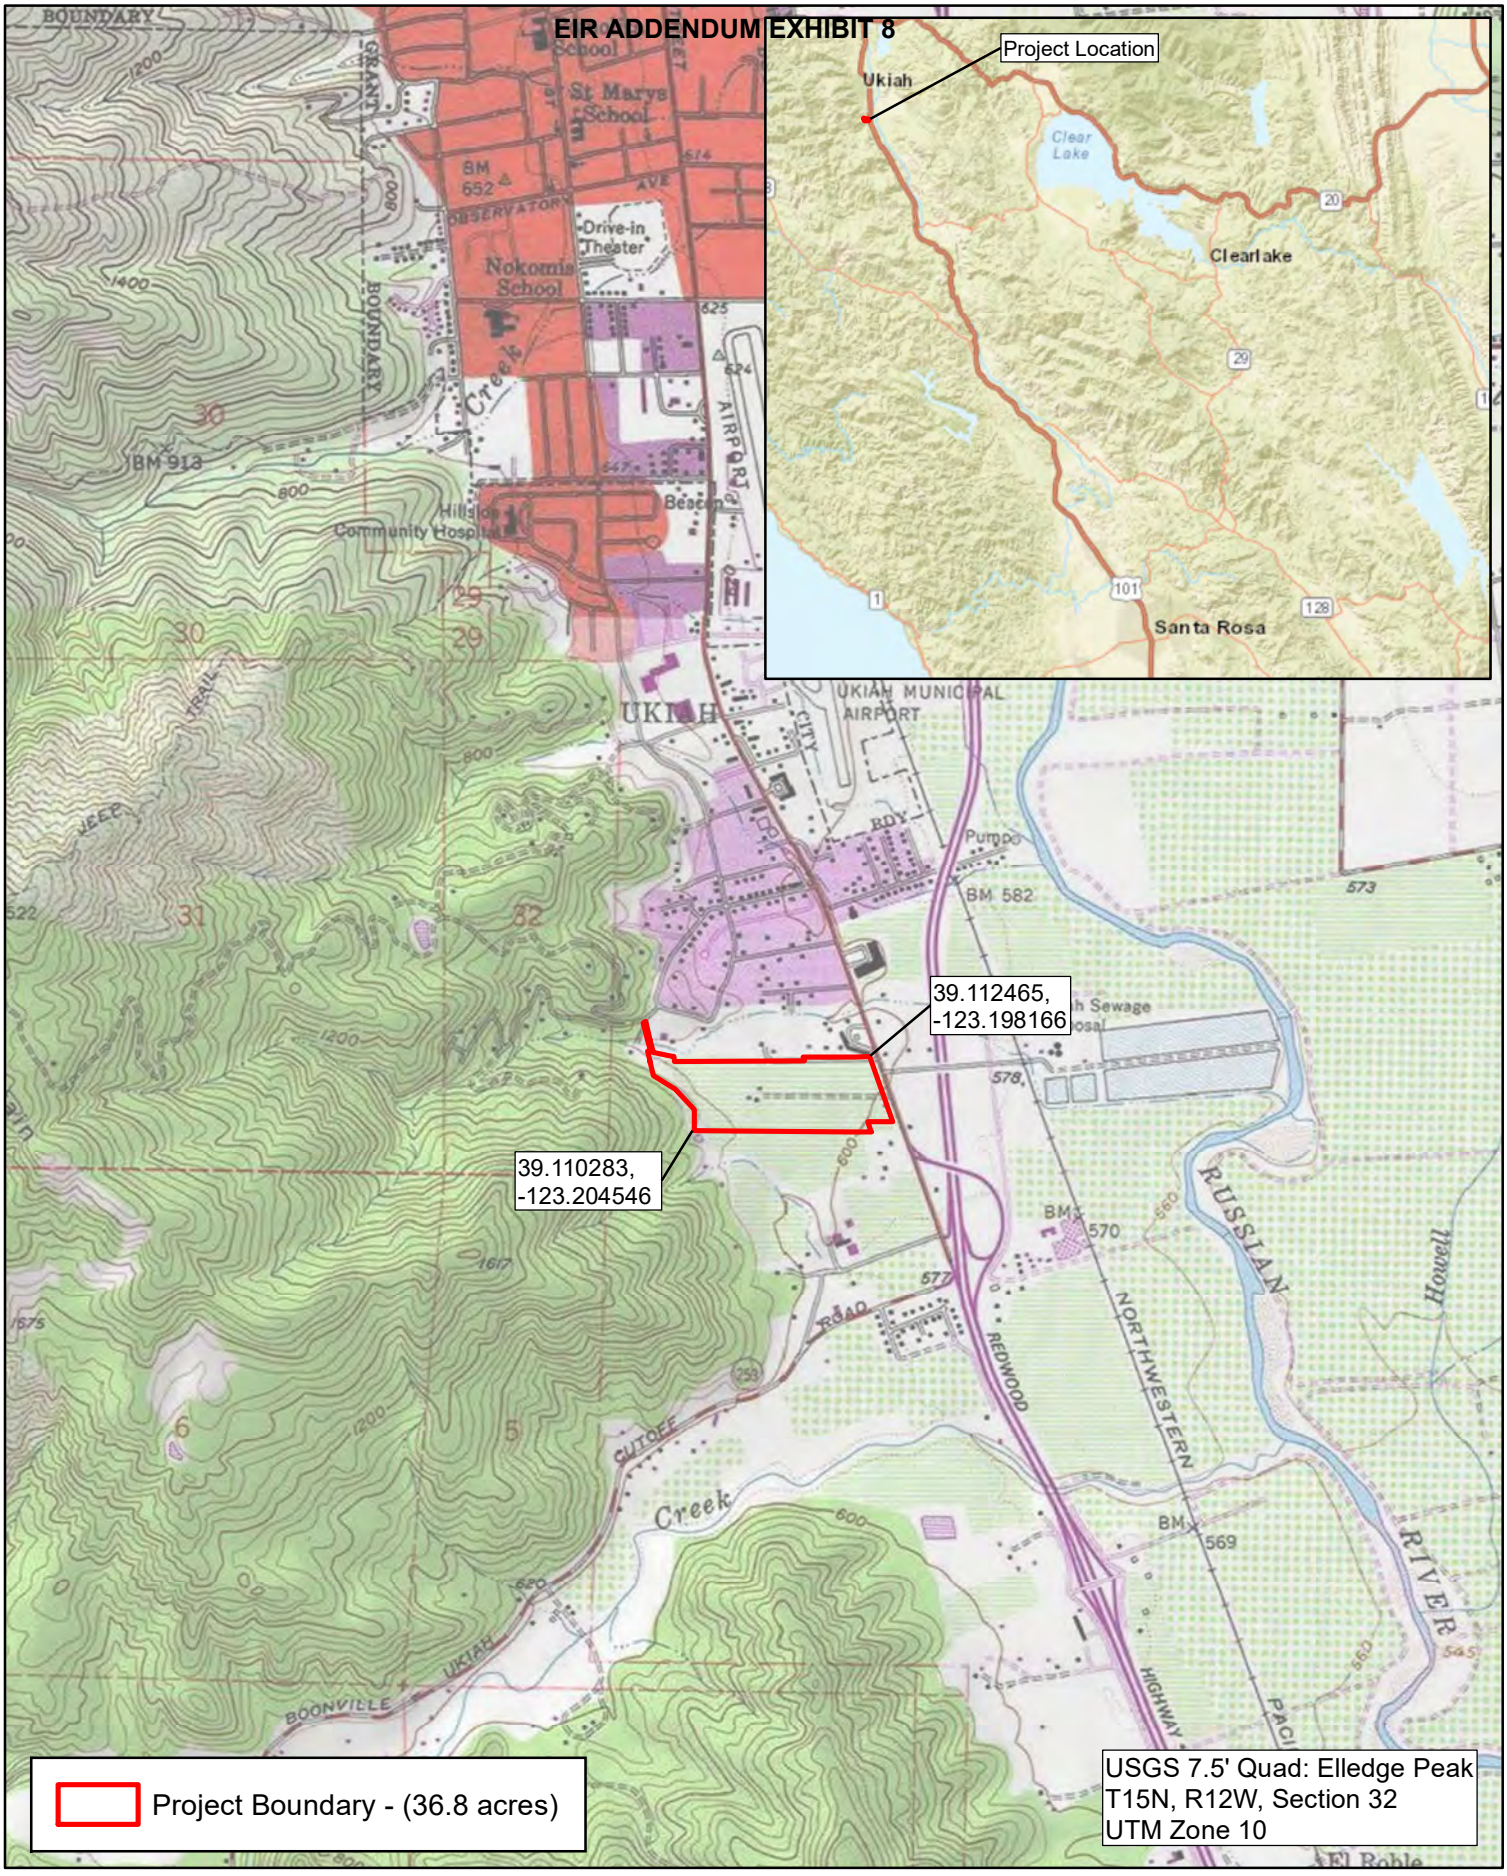

NORTH

1:24,000

0 10 20 Miles

Data Sources: ESRI, Mendocino County, USGS

Bella Vista
Regional Location Map
Figure 1

gallaway ENTERPRISES

GE: #21-035 Map Date: 04/30/2021

NORTH

1:4,400

0 290 580 Feet

Data Sources: ESRI, Mendocino County, Maxar 6/08/2020

Bella Vista
Biological Survey Area
Figure 2

gallaway ENTERPRISES

GE: #21-035 Map Date: 04/30/2021

Project Description

The proposed Project consists of the construction of a residential subdivision development. The site will be developed with the construction of residential homes, open space parks, a water detention basin, and associated structures. The project is accessible through two new vehicle connections from South State Street. A new water line connection will be established at the northeast corner of the site and will cross Cleland Creek. The expected method of water line installation is to jack-and-bore under the creek.

METHODS

References Consulted

Gallaway Enterprises obtained lists of special-status species that occur in the vicinity of the BSA. The CNDDB, Rarefind 5, was also consulted and showed special-status species occurrences within a 5-mile radius of the BSA (**Figure 3**). Other primary sources of information regarding the potential occurrence of threatened, endangered, proposed, and candidate species and their habitats within the BSA used in the preparation of this BRA are:

- The USFWS IPaC Official Species List for the Project area, March 24, 2021, Consultation Code 08EACT00-2021-SLI-0297 (**Appendix A: Species Lists**);
- The NOAA-NMFS Official Species List for the 7.5-minute United States Geological Survey (USGS) "Elledge Peak" quadrangle (**Appendix A; Species Lists**);
- The results of a species record search of the CDFW CNDDB, RareFind 5, for the 7.5-minute United States Geological Survey (USGS) "Orrs Springs," "Ukiah," "Cow Mountain," and "Boonville," "Elledge Peak," and "Purdys Gardens" quadrangles (**Appendix A: Species Lists**);
- The review of the CNPS Inventory of Rare and Endangered Plants of California for the 7.5 minute USGS "Orrs Springs," "Ukiah," "Cow Mountain," and "Boonville," "Elledge Peak," and "Purdys Gardens" quadrangles (**Appendix A: Species Lists**);
- USFWS Critical Habitat Portal, March 24, 2021;
- Results from the habitats assessments, protocol-level rare plant survey, and delineation of waters of the United States conducted by Gallaway Enterprises on April 13 and May 3, 2021 (**Appendix B; Observed Species Lists and Appendix C; Draft Delineation of Waters of the U.S.**);
- The *Garden's Gate Subdivision Draft Environmental Impact Report* prepared by Leonard Charles and Associates, 2008; and
- The "*Biological Assessment*" for the Bella Vista Subdivision prepared by NCRM, Inc., 2021.

Special-Status Species

Special-status species that have potential to occur in the BSA are those that fall into one of the following categories:

- Listed as threatened or endangered, or are proposed or candidates for listing under the California Endangered Species Act (CESA, 14 California Code of Regulations 670.5) or the Federal Endangered Species Act (ESA, 50 Code of Federal Regulations 17.12);

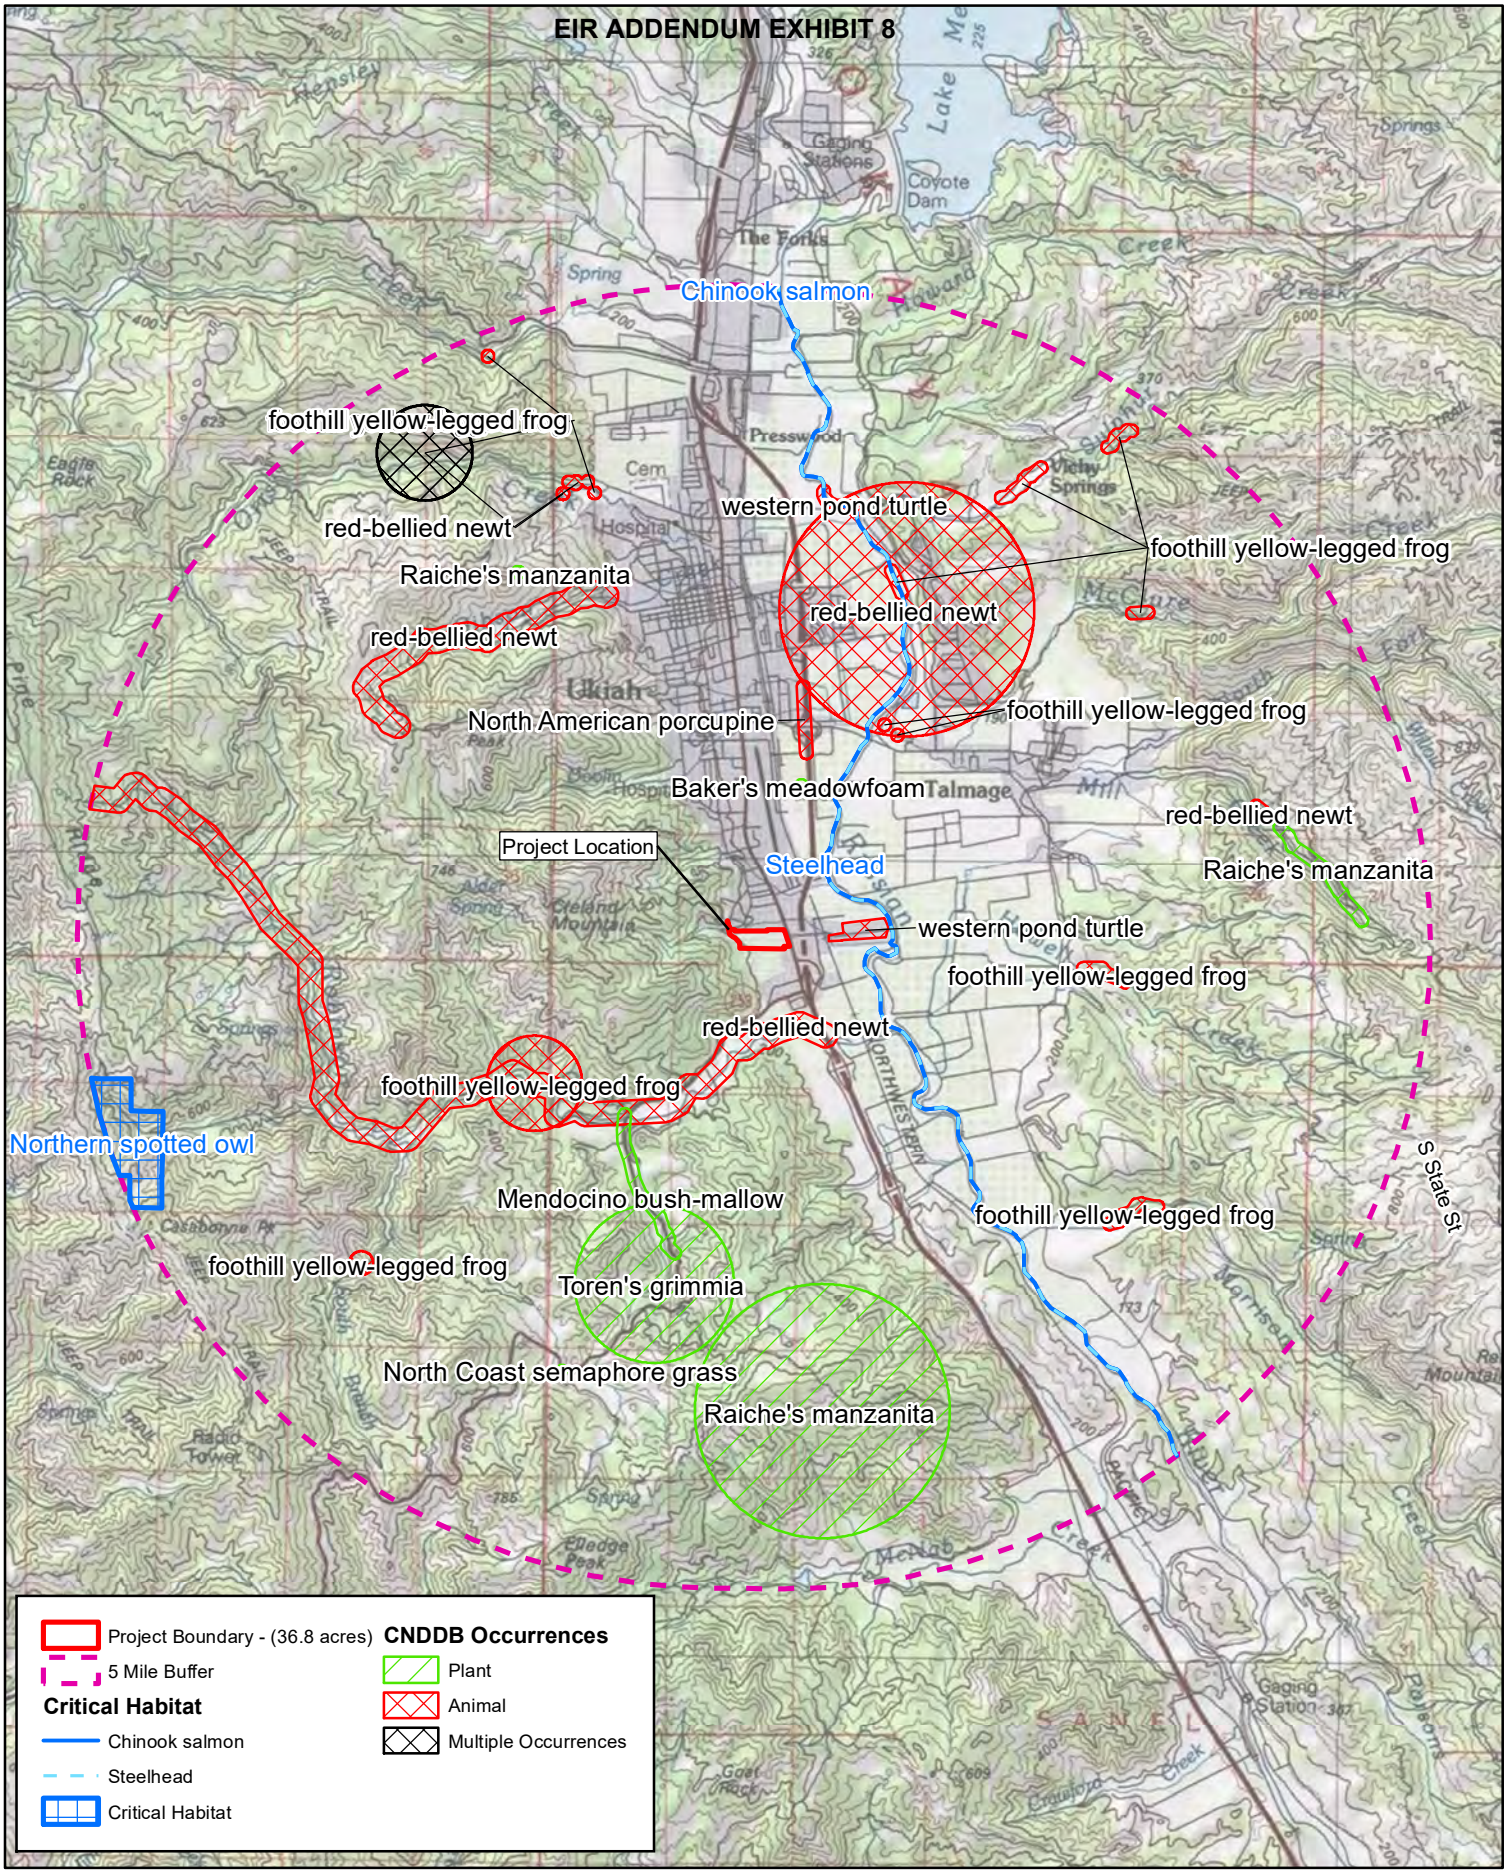

NORTH

1:95,000

0 5,000 10,000 Feet

Data Sources: ESRI, Mendocino County, USGS

Bella Vista
CNDDB Occurrences and Critical Habitat
EIR ADDENDUM EXHIBIT 8

gallaway ENTERPRISES

GE: #21-035 Map Date: 04/30/2021

- Listed as a Species of Special Concern (SSC) by CDFW or protected under the California Fish and Game Code (CFGC) (i.e., Fully Protected species);
- Ranked by the CNPS as 1A, 1B, or 2;
- Protected under the Migratory Bird Treaty Act (MBTA);
- Protected under the Bald and Golden Eagle Protection Act; or
- Species that are otherwise protected under policies or ordinances at the local or regional level as required by the California Environmental Quality Act (CEQA §15380).

Critical Habitat

The ESA requires that critical habitat be designated for all species listed under the ESA. Critical habitat is designated for areas that provide essential habitat elements that enable a species' survival, and which are occupied by the species during the species listing under the ESA. Areas outside of the species' range of occupancy during the time of its listing can also be determined as critical habitat if the agency decides that the area is essential to the conservation of the species.

The USFWS Critical Habitat Portal was accessed on March 24, 2021 to determine if critical habitat occurs within the BSA. Appropriate Federal Registers were also used to confirm the presence or absence of critical habitat.

Sensitive Natural Communities

Sensitive Natural Communities (SNCs) are monitored by CDFW with the goal of preserving these areas of habitat that are rare or ecologically important. Many SNCs are designated as such because they represent a historical landscape and are typically preserved as valued components of California's diverse habitat assemblage.

Waters of the United States

A formal delineation of waters of the United States (WOTUS) was conducted by senior botanist Elena Gregg within the Project site on May 3, 2021 (**Appendix C**). An intermittent drainage runs roughly west to east through the northernmost portion of the BSA. The one (1) drainage identified within the Project is an intermittent feature that meets the current definition of jurisdictional WOTUS. There are no other aquatic features present within the BSA.

Habitat Assessments

Habitat assessments were conducted by Gallaway Enterprises staff on April 13 and May 3, 2021 (**Figure 4**). A wildlife habitat assessment was conducted by biologist Brittany Reaves. Senior botanist Elena Gregg conducted a botanical habitat assessment and protocol-level rare plant survey within the BSA.

Habitat assessments for botanical and wildlife species were conducted to determine the suitable habitat elements for special-status species within the BSA. The habitat assessment was conducted by walking the entire BSA, where accessible, and recording specific habitat types and elements. If potentially suitable habitat was observed for special-status species, it was then evaluated for quality based on

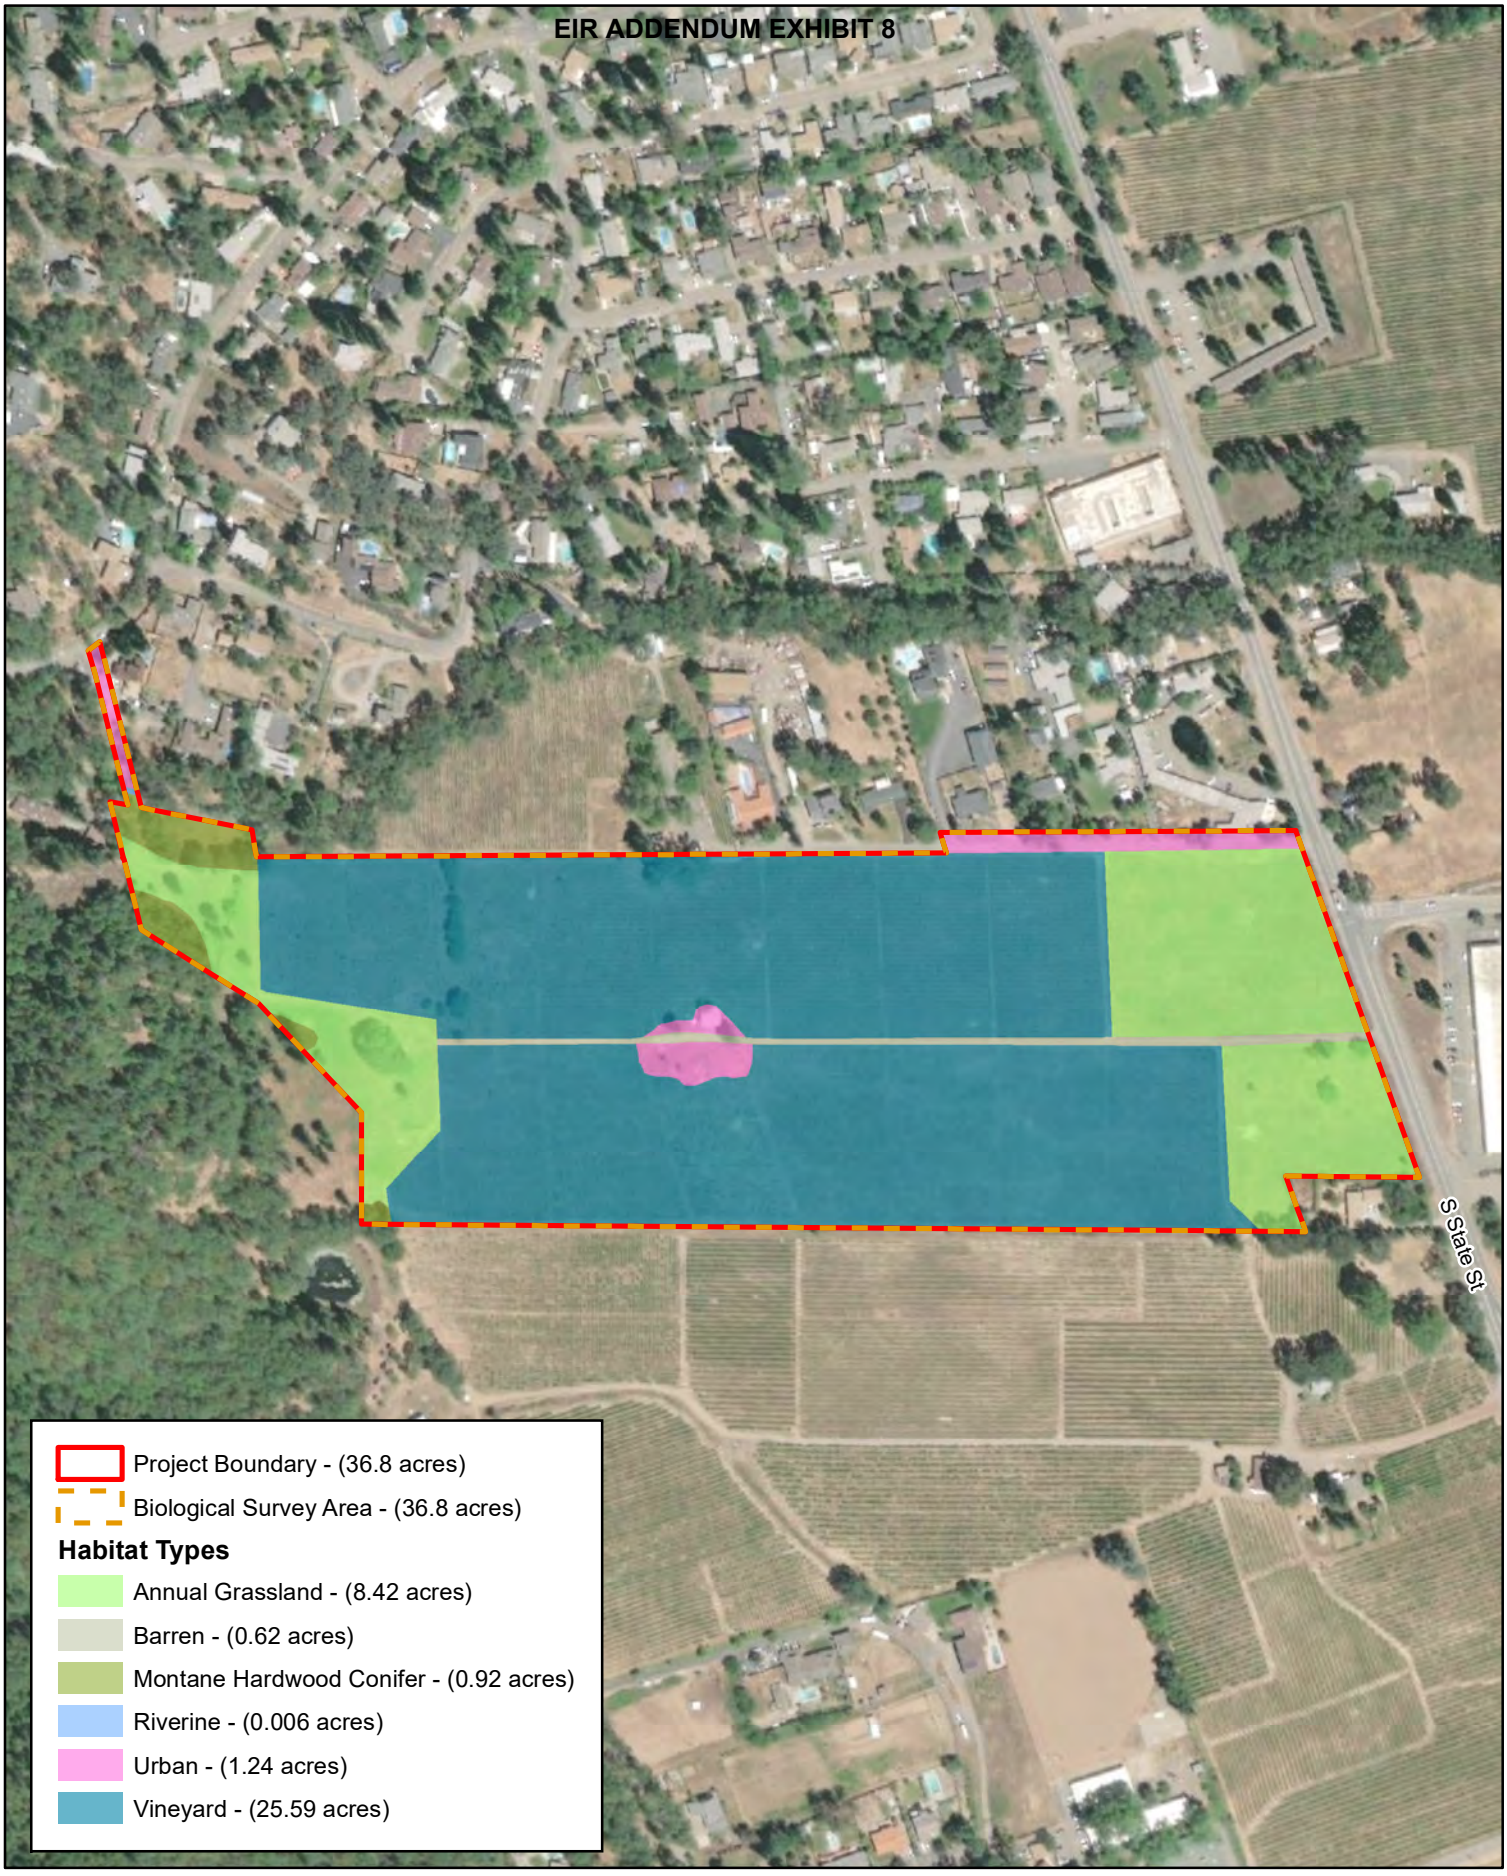

NORTH

1:4,500

0 300 600 Feet

Data Sources: ESRI, Mendocino County, Maxar 6/08/2020

Bella Vista
Habitat Types
Figure 4

gallaway ENTERPRISES

GE: #21-035 Map Date: 05/10/2021

vegetation composition and structure, physical features (e.g., soils, elevation), micro-climate, surrounding area, presence of predatory species and available resources (e.g., prey items, nesting substrates), and land-use patterns.

Rare Plant Survey

A protocol-level rare plant survey and habitat evaluation for rare plants was conducted by Mrs. Gregg on May 3, 2021. The survey and evaluation were conducted by walking all areas of the BSA and taking inventory of observed botanical species (**Appendix B**). The protocol-level survey was conducted for species with blooming periods that overlapped the survey date.

RESULTS

Habitats

Montane Hardwood-Conifer

Montane hardwood-conifer woodland occurs along the western edges of the BSA. This habitat type is typically diverse in structure, with a mix of hardwoods, conifers, and shrubs. The tree layer present in the BSA is composed of oracle oak (*Quercus x morehus*), Garry oak (*Quercus garryana* var. *garryana*), douglas-fir (*Pseudotsuga menziesii* var. *menziesii*), bay laurel (*Umbellularia californica*) and pacific madrone (*Arbutus menziesii*). The shrub component is composed of Himalayan blackberry (*Rubus armeniacus*) and poison oak (*Toxicodendron diversilobum*). Bird and animal species characteristic of the Montane Hardwood habitat include disseminators of acorns (e.g., acorn woodpecker [*Melanerpes formicivorus*], western gray squirrel [*Sciurus griseus*]) and those that utilize acorns as a major food source (e.g., wild turkey [*Meleagris gallopavo*], mountain quail [*Oreortyx pictus*], California ground squirrel [*Otospermophilus beecheyi*]). Deer also use the foliage of several hardwoods to a moderate extent. Many amphibians and reptiles are found on the forest floor; among them are western fence lizard (*Sceloporus occidentalis*) and western rattlesnake (*Crotalus viridis*) (Mayer and Laudenslayer 1988).

Vineyard

A large portion of the BSA is comprised of vineyard. Vineyards are irrigated vine orchards can be found on flat alluvial soils in the valley floors, in rolling foothill areas, or on relatively steep slopes. Vineyards have been planted on deep, fertile soils which once supported productive and diverse natural habitats. Some species of birds and mammals have adapted to the vineyard habitats, and many have become "agricultural pests" which has resulted in intensive efforts to reduce crop losses through fencing and other various wildlife management techniques. Wildlife such as deer, rabbit, squirrel, and birds browse on the vines and feed on fruit. Some wildlife use vineyard habitat for cover and nesting sites. Vineyards can be especially beneficial to wildlife during hot summer periods; however, because they are deciduous and relatively short, they do not provide significant cover during cold and wet winter months. The literature is generally lacking on wildlife associated with these habitats, except as it relates to pests and pest control (Mayer and Laudenslayer 1988). The understory of the vineyard was dominated by annual

grasses and snow white meadowfoam (*Limnanthes douglasii* ssp. *nivea*), which persists in the vineyards due to regular irrigation.

Riverine

Riverine habitat is characterized by intermittent or continually running water. There is an intermittent drainage, known locally as Cleland Mountain Creek, present that runs west to east in the northwest corner of the BSA. This drainage flows during wet winter and early spring months and dries every year by June at the latest (RTA 2003). Its substrate is composed primarily of large cobble. Vegetation present in association with this drainage included perennial ryegrass (*Festuca perennis*), curly dock (*Rumex crispus*), watercress (*Nasturtium officinale*), seep monkeyflower (*Erythranthe guttata*), and cut-leaf geranium (*Geranium dissectum*). The portion of Cleland Mountain Creek within the BSA notably lacked associated riparian vegetation due to past human management of the area. Typical riverine habitat functions as habitat for fishes and other aquatic species, and provides food for waterfowl, herons (*Ardeidae* sp.), and many species of insectivorous birds, hawks, and their prey. The drainage present has a hydrological connection to the Russian River and may support special-status fishes when flows are sufficient.

Annual Grassland

Annual grasslands make up the portions of the BSA that have not been cultivated for agriculture. Annual grassland habitats and species composition depend largely on annual precipitation, fire regimes, and grazing practices (Mayer and Laudenslayer 1988). Species observed in the annual grasslands in the BSA include rattlesnake grass (*Briza maxima*), wild oats (*Avena barbata*), foothill filaree (*Erodium brachycarpum*), Mediterranean barley (*Hordeum marinum ssp. gussoneanum*), soft chess (*Bromus hordeaceus*), winter vetch (*Vicia villosa*), field bindweed (*Convolvulus arvensis*), and smooth cat's ear (*Hypochaeris glabra*). Most wildlife species use grassland habitat for foraging, but generally require some other habitat characteristic such as rocky outcrops, cliffs, caves, or ponds in order to find shelter and cover for escapement. Some rodents, such as ground squirrel (*Otospermophilus beecheyi*), utilize annual grasslands for burrowing.

Urban

Urban habitat is present at the northern edges of BSA, which is composed of residential homes, paved roads, and associated landscaping. The agricultural outbuilding and paved area present in the middle of the BSA are also considered urban habitat. This environment can present a mosaic of vegetation, including primarily ornamental landscaping, but can also incorporate native tree species. Generalist and invasive species often occupy urban habitat, such as common raven (*Corvus corax*), house sparrow (*Passer domesticus*), scrub-jay (*Aphelocoma californica*) and Brewer's blackbird (*Euphagus cyanocephalus*), as well as small to medium mammals (e.g., raccoon [*Procyon lotor*], opossum [*Didelphis virginiana*]) (Mayer and Laudenslayer 1988). Abandoned buildings can sometimes provide suitable habitat for bat species.

Barren

Barren habitat is typified by less than 2 percent vegetative cover. Within the BSA, the paved roads, unpaved access roads, and patches of bare soils are classified as barren. While barren habitat generally

does not provide high quality habitat to wildlife, some native reptiles and migratory birds such as killdeer (*Charadrius vociferous*) may utilize these areas for breeding (Mayer and Laudenslayer 1988).

Critical Habitat

There is no designated critical habitat within the BSA. Cleland Mountain Creek, which occurs in the BSA, is tributary to the Russian River approximately 1 mile east of the BSA. The Russian River is designated as critical habitat for California Coastal (CC) Chinook salmon Evolutionarily Significant Unit (ESU) (*Oncorhynchus tshawytscha*) and Central California Coast (CCC) steelhead Distinct Population Segment (DPS) (*Oncorhynchus mykiss irideus*) by NMFS.

Sensitive Natural Communities

No SNCs occur within the BSA. The BSA has been extensively modified from the natural condition and the site does not currently or historically support characteristics of high quality habitat that have been designated as SNCs.

Special-Status Species

A summary of special-status species assessed for potential occurrence within the BSA based on the USFWS IPaC, CDFW CNDDB, and CNPS species lists are described in **Table 1**. Potential for occurrence was determined by reviewing database queries from federal and State agencies, performing surveys, and evaluating habitat characteristics.

Table 1. Special-status species and Sensitive Natural Communities and their potential to occur in the BSA of the Bella Vista Subdivision Project, Mendocino County, CA

Common Name *(Scientific Name)*	**Status** Fed/State/CNPS	**Associated Habitats**	**Potential for Occurrence**
SENSITIVE NATURAL COMMUNITIES			
Northern Interior Cypress Forest	_/SNC/_	Cypress forest.	None. There is no Northern Interior Cypress Forest within the BSA.
Serpentine Bunchgrass	_/SNC/_	Grassland community.	None. There is no Serpentine Bunchgrass within the BSA.
PLANTS			
Baker's meadowfoam (*Limnanthes bakeri*)	_/_/1B.1	Seasonally moist or saturated sites within grassland; also in swales, roadside ditches, and margins of freshwater marshy areas. (Blooming Period [BP]: Apr – May)	None. Not observed during protocol-level survey.

Common Name *(Scientific Name)*	**Status** Fed/State/CNPS	**Associated Habitats**	**Potential for Occurrence**
PLANTS			
Baker's navarretia *(Navarretia leucocephala* ssp. *bakeri)*	_/_/1B.1	Vernal pools and swales; adobe or alkaline soils. (BP: Apr – Jul)	None. No suitable vernal habitat present within the BSA and not observed during protocol-level survey.
Beaked tracyina (*Tracyina rostrata*)	_/_/1B.2	Open, grassy meadows; usually within oak woodland and grassland habitats. (BP: May – Jun)	None. No suitable meadow habitat present within the BSA and not observed during protocol-level survey.
Boggs Lake hedge-hyssop (*Gratiola heterosepala*)	_/SE/1B.2	Lake margins and vernal pools. (BP: Apr – Aug)	None. There is no suitable wetland habitat present within the BSA.
Bolander's horkelia (*Horkelia bolanderi*)	_/_/1B.2	Edges of vernally mesic areas in valley/foothill grassland, and meadows and seeps in chaparral and lower montane coniferous forest. (BP: May – Aug)	None. No suitable mesic habitat present within the BSA and not observed during protocol-level survey.
Bristly sedge (*Carex comosa*)	_/_/2B.1	Lake margins, wet places in marshes and swamps, coastal prairie, valley and foothill grassland. (BP: May – Sep)	None. No suitable habitat present within the BSA.
Burke's goldfields (*Lasthenia burkei*)	FE/SE/1B.1	Vernal pools and swales. (BP: Apr – Jun)	None. No suitable vernal habitat present within the BSA and not observed during protocol-level survey.
Colusa layia *(Layia septentrionalis)*	_/_/1B.2	Fields and grassy slopes in sandy or serpentine soil. (BP: Apr – May)	None. No suitable habitat present within the BSA and not observed during protocol-level survey.
Contra Costa goldfields *(Lasthenia conjugens)*	FE/_/1B.1	Vernal pools. (BP: Mar – June)	None. No suitable habitat present within the BSA and not observed during protocol-level survey.
Glandular western flax (*Hesperolinon adenophyllum*)	_/_/1B.2	Serpentinite substrates in annual grassland, cismontane woodland and chaparral. (BP: May – Aug)	None. No suitable habitat present within the BSA and not observed during protocol-level survey.

Common Name *(Scientific Name)*	**Status** Fed/State/CNPS	**Associated Habitats**	**Potential for Occurrence**
PLANTS			
Great burnet (*Sanguisorba officinalis*)	_/_/2B.2	Rocky, serpentine seepage areas and along streams. (BP: Jul – Oct)	None. No suitable habitat present within the BSA.
Hoffman's bristly jewelflower (*Streptanthus glandulosus* ssp. *hoffmanii*)	_/_/1B.3	Moist, steep rocky banks, in chaparral, cismontane woodland, valley and foothill grassland. (BP: Mar – Jul)	None. No suitable habitat present within the BSA and not observed during protocol-level survey.
Koch's cord moss (*Entosthodon kochii*)	_/_/1B.3	Moss growing on soil on riverbanks in cismontane woodland.	None. No suitable habitat present within the BSA and not observed during protocol-level survey.
Mendocino bush-mallow (*Malacothamnus mendocinensis*)	_/_/1A	Open, roadside banks; chaparral. (BP: May – Jun)	None. No suitable habitat present within the BSA and not observed during protocol-level survey
Minute pocket moss (*Fissidens pauperculus*)	_/_/1B.2	Moss growing on damp soil along the coast, in dry streambeds and on stream banks.	None. No suitable habitat present within the BSA and not observed during protocol-level survey.
North Coast semaphore grass (*Pleuropogon hooverianus*)	_/ST/1B.1	Shady, wet grassy areas and freshwater marshes on forest floor. (BP: Apr – Jun)	None. No suitable habitat present within the BSA and not observed during protocol-level survey.
Oval-leaved viburnum (*Viburnum ellipticum*)	_/_/2B.3	Chaparral, cismontane woodland, lower montane coniferous forest, generally on north-facing slopes. (BP: May – Jun)	None. No suitable habitat present within the BSA and perennial shrub not observed during protocol-level survey.
Raiche's manzanita *(Arctostaphylos stanfordiana* ssp. *raichei)*	_/_/1B.1	Rocky, often serpentinite openings in chaparral and lower montane coniferous forests. (BP: Feb – Apr)	None. Suitable habitat not present within the BSA and not observed during protocol-level survey.
Rincon Ridge ceanothus *(Ceanothus confusus)*	_/_/1B.1	Serpentinite substrate in chaparral habitat. (BP: Feb – Jun)	None. Suitable habitat not present within the BSA and not observed during protocol-level survey.

Common Name *(Scientific Name)*	**Status** Fed/State/CNPS	**Associated Habitats**	**Potential for Occurrence**
PLANTS			
Roderick's fritillary (*Fritillaria roderickii*)	_/_/1B.1	Shady, wet grassy areas and freshwater marshes on forest floor. (BP: Mar – May)	None. No suitable wet habitat present within the BSA and not observed during protocol-level survey.
Showy Indian clover (*Trifolium amoenum*)	FE/_/1B.1	Usually occurs in wetlands within valley grassland and wetland-riparian communities. (BP: Apr – Jun)	None. Not observed within the BSA during protocol-level survey.
Small groundcone (*Kopsiopsis hookeri*)	_/_/2B.3	Open woods, shrubby places, generally on *Gaultheria shallon* in north coast coniferous forest. (BP: Apr – Aug)	None. Suitable habitat not present and not observed within the BSA.
Toren's grimmia *(Grimmia torenii)*	_/_/1B.3	Openings, rocky, boulder and rock walls, serpentine, volcanic in cismontane woodland, lower montane coniferous forest, chaparral.	None. Suitable habitat not present and not observed within the BSA.
White-flowered rein orchid *(Piperia candida)*	_/_/1B.2	Sometimes serpentinite soils; forest duff, mossy banks, and rock outcrops. (BP: [Mar]May – Sep)	None. Suitable habitat not present within the BSA.
FISH			
Chinook salmon California Coastal Evolutionarily Significant Unit (ESU) *(Oncorhynchus tshawytscha)*	FT/_/_	Rivers and streams south of the Klamath River in Humboldt County to the Russian River in Sonoma County.	Low when creek is flowing. None when creek is dry. Cleland Mountain Creek is hydrologically connected to the Russian River, which supports this species.
Clear Lake tule perch *(Hysterocarpus traskii lagunae)*	_/SSC/_	Confined to Clear Lake, Lower Blue Lake, and Upper Blue Lake in Lake County, California.	None. The BSA is located outside of this species' range.

Common Name *(Scientific Name)*	**Status** Fed/State/CNPS	**Associated Habitats**	**Potential for Occurrence**
FISH			
Coho salmon Central California Coast ESU *(Oncorhynchus kisutch)*	FE/SE/_	Rivers and streams from Punta Gorda (southern coastal Humboldt County) south to Aptos Creek in Santa Cruz County.	None. The BSA is located outside of this species' range.
Steelhead Central California Coast Distinct Population Segment (DPS) *(Oncorhynchus mykiss irideus)*	FT/_/_	Russian River to Aptos Creek and the drainages of San Francisco, San Pablo, and Suisun Bays eastward to Chipps Island at the confluence of the Sacramento and San Joaquin Rivers.	Low when creek is flowing. None when creek is dry. Cleland Mountain Creek is hydrologically connected to the Russian River, which supports this species.
HERPTILES			
California red-legged frog (*Rana draytonii)*	FT/SSC/_	Lowlands and foothills in or near permanent sources of deep water with dense, shrubby, or emergent riparian vegetation.	None. There is no suitable habitat present within the BSA. The intermittent drainage does not contain ponded water for long enough duration to support this species.
Foothill yellow-legged frog Northwest/North Coast Clade (*Rana boylii*)	_/SSC/_	Perennial, shallow streams and riffles with rocky substrates and partial shade; commonly found in canyons and narrow streams.	None. The intermittent drainage present does not contain suitable aquatic habitat during the FYLF breeding period (April – July) or tadpole development period (3-4 months after breeding) (Zeiner et al. 1990).
Red-bellied newt (*Taricha rivularis*)	_/SSC/_	Rapid-flowing, permanent streams with rocky substrate in coastal woodlands and redwood forests.	None. The intermittent drainage present does not contain suitable aquatic habitat during the red-bellied newt larval development period (late summer – early fall) (Zeiner et al. 1990).

Common Name *(Scientific Name)*	**Status** Fed/State/CNPS	**Associated Habitats**	**Potential for Occurrence**
HERPTILES			
Western pond turtle (*Emys marmorata*)	_/SSC/_	Bodies of water with deep pools, emergent vegetation for foraging and cover, and locations for basking and nesting.	**Low**. There are no perennial aquatic features within the BSA; however, western pond turtles can be found aestivating along intermittent drainages (Belli 2015). The BSA does not contain suitable aquatic habitat for western pond turtle during their nesting season (typically June and July).
BIRDS			
Grasshopper sparrow (*Ammodramus savannarum*)	_/SSC/_	Dense grasslands on rolling hills, lowland plains, in valleys and on hillsides on lower mountain slopes. Favors native grasslands with a mix of grasses, forbs, and scattered shrubs. Loosely colonial when nesting.	**Low**. The fragmented grasslands present within the BSA provide marginal potential habitat for this species.
Northern spotted owl (*Strix occidentalis caurina*)	FT/ST/_	Forests characterized by dense canopy closure of mature and old-growth trees, abundant logs, standing snags, and live trees with broken tops.	None. There is no suitable habitat within the BSA.
Western snowy plover (*Charadrius nivosus nivosus*)	FT/SSC/_	Sandy beaches, salt pond levees, and shores of large alkali lakes. Needs sandy, gravelly, or friable soils for nesting.	None. There is no suitable habitat within the BSA.
Yellow-billed cuckoo Western U.S. DPS (*Coccyzus americanus occidentalis*)	FT/SE/_	Nests in dense riparian forests that occur in patch sizes of 25 acres or greater with a width of at least 330 feet.	None. There is no suitable habitat within the BSA.

Common Name *(Scientific Name)*	**Status** Fed/State/CNPS	**Associated Habitats**	**Potential for Occurrence**
MAMMALS			
Fisher West Coast DPS *(Pekania pennanti)*	FC/SSC/_	Intermediate to large tree stages of coniferous forests and deciduous-riparian areas with high percent canopy closure. Uses cavities, snags, logs and rocky areas for cover and denning. Needs large areas of mature, dense forest.	None. There is no suitable habitat within the BSA.
Sonoma tree vole *(Arborimus pomo)*	_/SSC/_	Douglas-fir and grand fir trees in dense, old-growth forests.	None. There is no suitable habitat within the BSA.
Pallid bat *(Antrozous pallidus)*	_/SSC/_	Rocky outcroppings to open, sparsely vegetated grasslands with nearby water source. Day and night roosts include crevices in rocky outcrops and cliffs, caves, mines, trees (e.g., cavities and exfoliating bark), and various human structures (i.e., bridges).	**Moderate**. Mature trees and the existing outbuilding could provide suitable roosting habitat within the BSA. There is only one (1) CNDDB occurrence of this species within 15 miles of the BSA.
Townsend's big-eared bat *(Corynorhinus townsendii)*	_/SSC/_	Roost in caves and cave-like cavities; occasionally in bridges and abandoned buildings.	**Low**. The existing outbuilding could potentially provide suitable roosting habitat within the BSA. There are no CNDDB occurrences of this species within 15 miles of the BSA.

CODE DESIGNATIONS	
FE or FT = Federally listed as Endangered or Threatened **FC** = Federal Candidate Species **SE or ST=** State Listed as Endangered or Threatened **SC** = State Candidate Species **SSC** = State Species of Special Concern **FP** = State Fully Protected Species **SNC** = CDFW Sensitive Natural Community	**CNPS California Rare Plant Rank (CRPR):** **CRPR 1B** = Rare or Endangered in California or elsewhere **CRPR 2** = Rare or Endangered in California, more common elsewhere **CRPR 3** = More information is needed **CRPR 4** = Plants with limited distribution **0.1** = Seriously Threatened **0.2** = Fairly Threatened **0.3** = Not very Threatened

Potential for Occurrence: for plants it is considered the potential to occur during the survey period; for birds and bats it is considered the potential to breed, forage, roost, or over-winter in the BSA during migration. Any bird or bat species could fly over the BSA, but this is not considered a potential occurrence. The categories for the potential for occurrence include:

None: The species or natural community is known not to occur and has no potential to occur in the BSA based on sufficient surveys, the lack suitable habitat, and/or the BSA is well outside of the known distribution of the species.

Low: Potential habitat in the BSA is sub-marginal and/or the species is known to occur in the vicinity of the BSA.

Moderate: Suitable habitat is present in the BSA and/or the species is known to occur in the vicinity of the BSA. Pre-construction surveys may be required.

High: Habitat in the BSA is highly suitable for the species and there are reliable records close to the BSA, but the species was not observed. Pre-construction surveys required, with the exception of indicators for foraging habitat.

Known: Species was detected in the BSA or a recent reliable record exists for the BSA.

The following special-status species have potential to occur within the BSA based on the presence of suitable habitat and/or known records of species occurrence within the vicinity of the BSA.

Endangered, Threatened and Rare Plants

There were no endangered, threatened, or rare plants observed within the BSA during the protocol-level rare plant survey conducted on May 3, 2021**.** A complete list of plant species observed within the BSA can be found in **Appendix B**.

During the field visit, a number of manzanita shrubs were observed; however, based on the few flowers observed, these manzanita shrubs were able to be identified as the common species of manzanita (*Arctostaphylos manzanita* ssp. *manzanita*). Since the field visit was conducted prior to the blooming period for many of the species listed in **Table 1**, a habitat assessment was conducted to determine the potential for these special-status plants to occur within the BSA. The BSA was determined to lack the necessary habitat elements for these species and, therefore, no special-status plant species were determined to have potential to occur within the BSA.

Endangered, Threatened, and Special-status Wildlife

A wildlife habitat assessment was conducted within the BSA on April 13, 2021. Potential habitat was identified for California Coastal (CC) Chinook salmon, Central California Coast (CCC) steelhead, western pond turtle, grasshopper sparrow, pallid bat, Townsend's big-eared bat, and several avian species protected under the MBTA. A complete list of wildlife species observed within the BSA can be found in **Appendix B**.

California Coastal Chinook salmon and Central California Coast steelhead

Chinook salmon and steelhead are anadromous fish and return from the ocean to the streams where they were born to spawn and die. This cycle of life takes them from freshwater to tidal zones to the ocean and back again in as few as 3 years. Each transition into a new habitat is associated with a different life stage. Salmon and steelhead begin as eggs in stream gravels where their parents spawned, they then emerge from the gravels up into the stream flow as juveniles where they will stay for a few months (some Chinook salmon) or a few years (steelhead) before beginning their downstream migration

to the ocean as smolts. As adults, 1 to 3 years usually are spent in the ocean (depending on the species) before they return to the stream where they were born to spawn. Unlike Chinook salmon (and coho salmon), steelhead are iteroparous, meaning some adults do not die after spawning but instead return to the ocean and repeat the adult portion of their lifecycle one or more times (NMFS 2016).

The Russian River, which is hydrologically connected to Cleland Mountain Creek, is utilized by adult anadromous salmonids (CC Chinook salmon and CCC steelhead) for migration and spawning and is designated as critical habitat for these species by NMFS. Adult salmon and steelhead enter the Russian River in the late-summer and early fall, prior to the onset of the rainy season. The upstream migration of these fish does not occur until enough rain has fallen to raise water levels and to also establish a winter baseflow that is higher than the summer baseflow level. Sufficient migration conditions usually do not occur until mid-November, or later.

Status of CC Chinook salmon and CCC steelhead occurring in the BSA

During the proposed construction period for the installation of the water main under Cleland Mountain Creek (June 15 to October 15), the creek does not sustain sufficient flows or suitable temperatures to support salmonids. At the time of the site visits on April 13 and May 3, Cleland Mountain Creek was not flowing and no salmonids were observed.

Whether or not CC Chinook salmon and CCC steelhead spawn in Cleland Mountain Creek during the winter when flows are sufficient is unconfirmed. A fish passage study conducted by Ross Taylor and Associates in 2003 found no barrier for adult salmonids between Cleland Mountain Creek and the Russian River; however, fish passage criteria flows for juvenile salmonids were found to be only 40% passable at the culvert under South State Street. Additionally, Cleland Mountain Creek within the BSA lacks many essential habitat components for juvenile rearing and survival, such as natural cover and shade, submerged and overhanging large wood, log jams and beaver dams, aquatic vegetation, large rocks and boulders, side channels, and undercut banks. These features are essential to conservation because without them juveniles cannot access and use the areas needed to forage, grow, and develop behaviors (e.g., predator avoidance, competition), nor allow them to avoid high flows, begin the behavioral and physiological changes needed for life in the ocean, or reach the ocean in a timely manner (70 FR 52488-52627). Further, there is no riparian vegetation present at the creek within the BSA due to past human management. Due to the lack of preferred habitat components, there is low potential for these species to occur when the creek is flowing and no potential for these species to occur during the summer months when the creek is dry.

Western pond turtle

The western pond turtle is a SSC in California. Western pond turtles are drab, darkish-colored turtles with a yellowish to cream colored head. They range from the Washington Puget Sound to the California Sacramento Valley. Suitable aquatic habitats include slow moving to stagnant water, such as back waters and ponded areas of rivers and creeks, semi-permanent to permanent ponds and irrigation ditches. Preferred habitats include features such as hydrophytic vegetation, for foraging and cover, and basking areas to regulate body temperature. In early spring through early summer, female turtles begin

to move over land in search for nesting sites. Eggs are laid on the banks of slow-moving streams. The female digs a hole approximately 4 inches deep and lays up to eleven eggs. Afterwards, the eggs are covered with sediment and are left to incubate under the warm soils. Eggs are laid between March and August (Zeiner et al. 1990), typically June and July. Current threats facing the western pond turtle include loss of suitable aquatic habitats due to rapid changes in water regimes and removal of hydrophytic vegetation.

CNDDB Occurrences

The nearest CNDDB occurrence (#612) is located immediately east of the BSA at the Ukiah Sewage Treatment Plant, where it was noted in 2004 that western pond turtles frequent the percolation ponds present there.

Status of western pond turtle occurring in the BSA

The BSA does not contain suitable aquatic habitat for western pond turtle during their nesting season (typically June and July). Cleland Mountain Creek contains marginally suitable aquatic habitat for western pond turtle when there is water present. The stretch of Cleland Mountain Creek that occurs within the BSA lacks emergent rocks and logs on which western pond turtles bask for thermoregulation and deep pools and fresh emergent vegetation for foraging and cover; however, there are some open banks for basking. Western pond turtles are known to travel up to 400 meters from aquatic habitat into upland areas to nest (Reese and Welsh 1997), and they may aestivate in upland areas along intermittent drainages for several months during dry periods (Belli 2015). Due to the intermittent nature of Cleland Mountain Creek and lack of suitable habitat components, there is low potential for western pond turtle to occur within the BSA.

Grasshopper sparrow

Grasshopper sparrows are a SSC in California. Adults have upperparts streaked with brown, grey, black, and white; they have a light brown breast, a white belly, and a short brown tail. Their face is light brown with an eye ring and a dark brown crown with a central narrow light stripe. There are regional variations in the appearance of this bird. Grasshopper sparrows prefer open grasslands with bare ground for foraging. In western arid grasslands and prairies, grasshopper sparrows tend to be found in areas with shrub cover and more vegetation. Grasshopper sparrows seem to prefer areas with broad expanses of unfragmented suitable habitat. They nest in small colonies, and their nests are built on the ground, very well hidden at base of weed, shrub, or clump of grass. Their nests are often placed in slight depression, so that rim of nest is even with level of ground (Audubon 2021).

CNDDB Occurrences

The nearest CNDDB occurrence (#2) is located approximately 8.5 miles southeast of the BSA, where a breeding colony was found in moderately grazed grassland in 1991.

Status of grasshopper sparrow occurring in the BSA

There is open grassland present in the BSA, with some interspersed remnant montane hardwood conifer vegetation at the base of Cleland Mountain that could provide suitable foraging and nesting habitat for

grasshopper sparrow. Due to the fragmented, anthropogenically modified habitat present, general lack of shrubby vegetation, and lack of nearby occurrences, there is low potential for grasshopper sparrow to occur within the BSA.

Pallid bat

Pallid bat is designated as a SSC. Pallid bats roost alone, in small groups (2 to 20 bats), or gregariously (hundreds of individuals). Day and night roosts include crevices in rocky outcrops and cliffs, caves, mines, trees (e.g., basal hollows of coast redwoods and giant sequoias, bole cavities of oaks, exfoliating Ponderosa pine and valley oak bark, deciduous trees in riparian areas, and fruit trees in orchards), and various human structures such as bridges (especially wooden and concrete girder designs), barns, porches, bat boxes, and human-occupied as well as vacant buildings. Roosts generally have unobstructed entrances/exits, are high above the ground, warm, and inaccessible to terrestrial predators. However, this species has also been found roosting on or near the ground under burlap sacks, stone piles, rags, and baseboards. Lewis 1996 found that pallid bats have low roost fidelity and both pregnant and lactating pallid bats changed roosts an average of once every 1.4 days throughout the summer. Overwintering roosts have relatively cool, stable temperatures and are located in protected structures beneath the forest canopy or on the ground, out of direct sunlight. In other parts of the species' range, males and females have been found hibernating alone or in small groups, wedged deeply into narrow fissures in mines, caves, and buildings. At low latitudes, outdoor winter activity has been reported at temperatures between –5 and 10 °C (Western Bat Working Group 2021).

CNDDB Occurrences

There is only one CNDDB occurrence of pallid bat within 15 miles of the BSA (#207) dated from 1947. This occurrence was found approximately 8 miles northeast of Ukiah at Cold Creek.

Status of pallid bat occurring in the BSA

There are a few mature trees within the BSA that contain suitable habitat elements (e.g., cavities, peeling bark), as well as an existing agricultural outbuilding near the center of the BSA that may provide suitable roosting habitat. No evidence of roosting, such as guano or urine stains, was observed during the habitat assessment. There is **moderate** potential for pallid bats to occur within the BSA.

Townsend's big-eared bat

Townsend's big-eared bat is designated as a SSC. This bat is distinguished by its bilateral nose bumps and large ears (WBWG 2021). This bat requires large cavities for roosting; these may include abandoned buildings and mines, caves, and basal cavities of trees. During the summer, males and females occupy separate roosting sites; males are typically solitary, while females form maternity colonies, where they raise their pups. Maternity colonies form between March and June (based on local climactic factors), with a single pup born between May and July (WBWG 2021). A maternity colony may range in size from 12 bats to 200, although in the eastern United States, colonies of 1,000 or more have been formed. During the winter, these bats hibernate, often when temperatures are around 32 to 53°F. Hibernation occurs in tightly packed clusters, which could possibly help stabilize body temperatures against the cold. Males often hibernate in warmer places than females and are more easily aroused and active in winter

than females. This species has 2-3 feeding periods between dark and dawn, with periods of rest in between. They rest in areas different from where they roost during the day (Schwartz et al. 2016).

CNDDB Occurrences

There is only one CNDDB occurrence of pallid bat within 9 miles of the BSA (#136) dated from 1963 and 1987. This occurrence is located approximately 3 miles northeast of Hopland.

Status of Townsend's big-eared bat occurring in the BSA

The existing agricultural outbuilding near the center of the BSA could provide suitable roosting habitat for this species; however, no evidence of roosting, such as guano or urine stains, was identified during the habitat assessment. There is low potential for Townsend's big-eared bat to occur within the BSA.

Migratory birds and raptors

Nesting birds are protected under the MBTA (16 USC 703) and the CFGC (§3503). The MBTA (16 USC §703) prohibits the killing of migratory birds or the destruction of their occupied nests and eggs except in accordance with regulations prescribed by the USFWS. The bird species covered by the MBTA includes nearly all of those that breed in North America, excluding introduced (i.e., exotic) species (50 Code of Federal Regulations §10.13). Activities that involve the removal of vegetation including trees, shrubs, grasses, and forbs or ground disturbance has the potential to affect bird species protected by the MBTA.

The CFGC (§3503.5) states that it is "unlawful to take, possess, or destroy any birds in the order Falconiformes (hawks, eagles, and falcons) or Strigiformes (owls) or to take, possess, or destroy the nest or eggs of any such bird except as otherwise provided by this code or any regulation adopted pursuant thereto." Take includes the disturbance of an active nest resulting in the abandonment or loss of young. The CFGC (§3503) also states that "it is unlawful to take, possess, or needlessly destroy the nest or eggs of any bird, except as otherwise provided by this code or any regulation made pursuant thereto."

CNDDB Occurrences

The majority of migratory birds and raptors protected under the MBTA and CFGC are not recorded on the CNDDB because they are abundant and widespread.

Status of migratory birds and raptors occurring in the BSA

There is suitable nesting habitat for avian species within and adjacent to the BSA.

REGULATORY FRAMEWORK

The following describes federal, state, and local environmental laws and policies that may be relevant if the BSA were to be developed or modified.

Federal

Federal Endangered Species Act

The United States Congress passed the ESA in 1973 to protect species that are endangered or threatened with extinction. The ESA is intended to operate in conjunction with the National

Environmental Policy Act (NEPA) to help protect the ecosystems upon which endangered and threatened species depend.

Under the ESA, species may be listed as either "endangered" or "threatened." Endangered means a species is in danger of extinction throughout all or a significant portion of its range. Threatened means a species is likely to become endangered within the foreseeable future throughout all or a significant portion of its range. All species of plants and animals, except non-native species and pest insects, are eligible for listing as endangered or threatened. The USFWS also maintains a list of "candidate" species. Candidate species are species for which there is enough information to warrant proposing them for listing, but that have not yet been proposed. "Proposed" species are those that have been proposed for listing but have not yet been listed.

The ESA makes it unlawful to "take" a listed animal without a permit. Take is defined as "to harass, harm, pursue, hunt, shoot, wound, kill, trap, capture, or collect or attempt to engage in any such conduct." Through regulations, the term "harm" is defined as "an act which actually kills or injures wildlife. Such an act may include significant habitat modification or degradation where it actually kills or injures wildlife by significantly impairing essential behavioral patterns, including breeding, feeding, or sheltering."

Migratory Bird Treaty Act

The MBTA (16 USC §703) prohibits the killing of migratory birds or the destruction of their occupied nests and eggs except in accordance with regulations prescribed by the USFWS. The bird species covered by the MBTA includes nearly all of those that breed in North America, excluding introduced (i.e., exotic) species (50 Code of Federal Regulations §10.13).

State of California

California Endangered Species Act

The CESA is similar to the ESA but pertains to state-listed endangered and threatened species. The CESA requires state agencies to consult with the CDFW when preparing documents to comply with the California Environmental Quality Act (CEQA). The purpose is to ensure that the actions of the lead agency do not jeopardize the continued existence of a listed species or result in the destruction, or adverse modification of habitat essential to the continued existence of those species. In addition to formal listing under the federal and state endangered species acts, "species of special concern" receive consideration by CDFW. Species of special concern are those whose numbers, reproductive success, or habitat may be threatened.

California Fish and Game Code (§3503.5)

The CFGC (§3503.5) states that it is "unlawful to take, possess, or destroy any birds in the order Falconiformes (hawks, eagles, and falcons) or Strigiformes (all owls except barn owls) or to take, possess, or destroy the nest or eggs of any such bird except as otherwise provided by this code or any regulation adopted pursuant thereto." Take includes the disturbance of an active nest resulting in the abandonment or loss of young. The CFGC (§3503) also states that "it is unlawful to take, possess, or

needlessly destroy the nest or eggs of any bird, except as otherwise provided by this code or any regulation made pursuant thereto."

California Migratory Bird Protection Act

The CMBPA amends the CFGC (§3513) to mirror the provisions of the MBTA and allow the State of California to enforce the prohibition of take or possession of any migratory nongame bird as designated in the federal MBTA, including incidental take.

Activities that involve the removal of vegetation including trees, shrubs, grasses, and forbs or ground disturbance have the potential to affect bird species protected by the MBTA and CFGC. Thus, vegetation removal and ground disturbance in areas with breeding birds should be conducted outside of the breeding season (approximately March 1 through August 31). If vegetation removal or ground-disturbing activities are conducted during the breeding season, then a qualified biologist must determine if there are any nests of bird species protected under the MBTA and CFGC present in the Project area prior to commencement of vegetation removal or ground-disturbing activities. If active nests are located or presumed present, then appropriate avoidance measures (e.g., spatial or temporal buffers) must be implemented.

Rare and Endangered Plants

The CNPS maintains a list of plant species native to California with low population numbers, limited distribution, or otherwise threatened with extinction. This information is published in the Inventory of Rare and Endangered Vascular Plants of California. Potential impacts to populations of CNPS California Rare Plant Rank (CRPR) plants receive consideration under CEQA review. The CNPS CRPR categorizes plants as follows:

- Rank 1A: Plants presumed extinct in California;
- Rank 1B: Plants rare, threatened, or endangered in California or elsewhere;
- Rank 2A: Plants presumed extirpated or extinct in California, but not elsewhere;
- Rank 2B: Plants rare, threatened, or endangered in California, but more numerous elsewhere;
- Rank 3: Plants about which we need more information; and
- Rank 4: Plants of limited distribution.

The California Native Plant Protection Act (CFGC §1900-1913) prohibits the taking, possessing, or sale within the state of any plants with a state designation of rare, threatened, or endangered as defined by CDFW. An exception to this prohibition allows landowners, under specific circumstances, to take listed plant species, provided that the owners first notify CDFW and give the agency at least 10 days to retrieve (and presumably replant) the plants before they are destroyed. Fish and Game Code §1913 exempts from the 'take' prohibition "the removal of endangered or rare native plants from a canal, lateral channel, building site, or road, or other right of way."

California Environmental Quality Act Guidelines §15380

Although threatened and endangered species are protected by specific federal and state statutes, CEQA Guidelines §15380(d) provides that a species not listed on the federal or state list of protected species

may be considered rare or endangered if the species can be shown to meet certain specified criteria. These criteria have been modeled based on the definition in the ESA and the section of the CFGC dealing with rare, threatened, and endangered plants and animals. The CEQA Guidelines (§15380) allows a public agency to undertake a review to determine if a significant effect on species that have not yet been listed by either the USFWS or CDFW (e.g., candidate species, species of concern) would occur. Thus, CEQA provides an agency with the ability to protect a species from a project's potential impacts until the respective government agencies have an opportunity to designate the species as protected, if warranted.

CONCLUSIONS AND RECOMMENDATIONS

Endangered, Threatened, and Rare Plants

There are no federally or state listed botanical species present within the BSA; therefore, there will be no effects to federally or state listed botanical species or their habitats. No special-status plants were observed within the BSA during the protocol-level botanical survey. Further, the habitat assessment conducted identified a lack of necessary habitat elements for special-status plant species and therefore there is no potential for special-status plants to occur within the BSA.

Endangered, Threatened, and Special-status Wildlife

The following are the recommended minimization and mitigation measures further reduce or eliminate Project-associated impacts to special-status wildlife species. These proposed measures may be amended or superseded by the Project-specific permits issued by the regulatory agencies.

Anadromous fishes

- Construction activities within Cleland Mountain Creek shall be limited to the dry season when no flowing water is present in the channel.
- Channel disturbance shall be kept to a minimum during construction activities within the channel and only occur within designated areas.
- Per Mitigation Measure (MM) 3.3-A.1 of the Garden's Gate Environmental Impact Report (EIR) Mitigation, Monitoring, and Reporting Program (MMRP), the Riparian Restoration Plan shall be implemented and monitored for a period of no less than 3 years to ensure successful establishment.
- Per MM 3.2-C.1, the applicant shall submit a detailed Erosion Control Plan as part of the Stormwater Pollution Prevention Plan (SWPPP to the Mendocino County Water Agency (MCWA) and to the State Water Resource Control Board (SWRCB), in conjunction with the filing of the Notice of Intent (NOI) with the SWRCB. The County shall not issue a grading permit unit the County Water Agency agrees that the plan contains adequate Best Management Practices (BMPs) for controlling erosion. Applicable BMPs will include erosion control and soil stabilization techniques such as straw and wood mulching, erosion control matting, and hydroseeding, or their functional equivalents. The Erosion Control Plan that incorporates erosion BMPs shall be created and implemented prior to the wet season (October 15 – April 15) in order to avoid sediment from entering Cleland Mountain Creek.

Western pond turtle

- When water is present within Cleland Mountain Creek, a qualified biologist shall conduct a clearance survey to determine the presence or absence of western pond turtle individuals immediately prior to the start of work. If western pond turtles are observed where they could be potentially impacted by Project activities, then work shall not be conducted within 100 feet of the turtle(s) until a qualified biologist has relocated the turtle(s) outside of the Project boundary.
- If turtle eggs are uncovered during construction activities, then all work shall stop within a 25-foot radius of the nest and CDFW shall be notified immediately. The 25-foot buffer shall be marked with identifiable markers that do not consist of fencing or materials that my block the migration of young turtles to the water or attract predators to the nest site. No work will be allowed within the 25-foot buffer until CDFW has been consulted.
- The previously described MMs 3.3-A.1 and 3.2-C.1 require that a Riparian Restoration Plan and Erosion Control Plan shall be implemented.

Grasshopper Sparrow and Migratory Birds and Raptors

Nesting or attempted nesting by resident or migratory birds within and near the Project area is anticipated to occur between, but is not limited to, February 1 and August 31. The Permittee shall protect migratory birds, active nests, and their eggs as specified by Fish and Game Code sections 3503 and 3513 by implementing the following measures:

- Removal of nesting habitat from the work area shall only take place between September 1 and January 31 to avoid impacts to nesting birds.
- If removal of nesting habitat is required during the nesting season, a nesting bird survey shall be conducted by a qualified biologist no more than 5 calendar days prior to disturbance. If an active nest is located, the biologist will coordinate with CDFW to establish appropriate buffers and any monitoring requirements. Removal of existing vegetation shall not exceed the minimum necessary to complete operations.

Pallid bat and Townsend's big-eared bat

- A bat pre-construction/demolition survey shall be conducted by a qualified biologist within 5 days prior to the removal of suitable bat habitat (i.e. existing building).
- Mature trees and the existing outbuilding present in the BSA should only be removed between September 16 and March 15, outside of the bat maternity season. Trees should be removed at dusk to minimize impacts to roosting bats.

Other Natural Resources

Waters of the United States

If activities occur within the ordinary high water mark and/or result in fill or discharge to any waters of the U.S which include but are not limited to, intrastate lakes, rivers, streams (including intermittent streams), mudflats, sandflats, "wetlands," sloughs, prairie potholes, wet meadows, playa lakes, vernal pools or natural ponds, then the following will need to be obtained:

- Prior to any discharge or fill material into Waters of the U.S, authorization under a Nationwide Permit shall be obtained from the Corps, if necessary. For fill requiring a Corps permit, a water quality certification from the Regional Water Quality Board (Clean Water Act §401) shall also be obtained prior to discharge of dredged or fill material.
- Prior to any activities that would obstruct the flow of or alter the bed, channel, or bank of any perennial, intermittent, or ephemeral creeks, notification of streambed alteration shall be submitted to the CDFW, and, if required, a Lake and Streambed Alteration Agreement (LSAA, §1602) shall be obtained, if necessary.

Mitigation requirements for the fill of waters of the U.S will be implemented through an onsite restoration plan, and/or an In Lieu Fund and/or a certified mitigation bank with a Service Area that covers the Project area.

Oak Woodlands and Riparian Vegetation

Per MM 3.3-B.1, an assessment shall be conducted that determines the area and number of oaks and other native hardwoods that would be removed or adversely impacted as a result of the project. A Tree Inventory Report was prepared by Horticultural Associates in July 2021 which assessed potential construction impacts on trees (**Appendix D**). A total of 63 trees are proposed for conservation, 30 trees are proposed for removal, and four (4) trees are in poor health or potentially hazardous condition and are recommended for removal regardless of Project activities. Modification to the earlier plan has included the elimination of four lots along the creek corridor and this is allowing the preservation of a greater number of native trees in that area.

Mitigation for impacts to trees will be addressed in the Riparian Restoration Plan and Oak Mitigation and Tree Protection Plan that shall be prepared and implemented in compliance with MMs 3.3-A.1 and 3.3-B1 of the MMRP. Mitigation trees could be used to vegetate the riparian creek setback corridor on the north and south banks, in the linear interior park, or as part of the Open Space Area along South State Street.

REFERENCES

Audubon: Guide to North American Birds. 2021. Grasshopper Sparrow. Available: http://www.audubon.org/field-guide/bird/grasshopper-sparrow [accessed 24 March 2021]. National Audubon Society.

Baldwin, B. G., D. H. Goldman, D. J. Keil, R. Patterson, T. J. Rosatti, and D. H. Wilken, editors. 2012. The Jepson Manual: vascular plants of California, second edition. University of California Press, Berkeley.

Belli, Joseph Paul, "Movements, Habitat Use, and Demography of Western Pond Turtles in an Intermittent Central California Stream" (2015). Master's Theses. 4624. DOI: https://doi.org/10.31979/etd.b9sq-ak47; https://scholarworks.sjsu.edu/etd_theses/4624

California Native Plant Society, Rare Plant Program. 2021. Inventory of Rare and Endangered Plants of California (online edition, v8-03 0.39). Website http://www.rareplants.cnps.org [accessed 24 March 2021].

California Natural Diversity Database (CNDDB). 2021. Rarefind 5 version 5.2.14. California Department of Fish and Wildlife. Sacramento, California.

Lewis, Susan. 1996. Low Roost-Site Fidelity in Pallid Bats: Associated Factors and Effect on Group Stability. Behavioral Ecology and Sociobiology Vol. 39, No. 5, pp. 335-344.

Mayer, K.E and Laudenslayer, W.F. 1988. A guide to Wildlife Habitats of California. California Department of Forestry and Fire Protection. Sacramento, California.

Moyle, P.B. 2002. Inland fishes of California. University of California Press, Berkeley, CA. 502 pp.

Reese, D.A. and Welsh, H.H. 1997. Use of Terrestrial Habitat by Western Pond Turtles, *Clemmys marmorata*: Implications for Management. USDA Forest Service. PSW Redwood Science Laboratory, Arcata, California.

Ross Taylor and Associates (RTA). 2003. Russian River Stream Crossing Inventory and Fish Passage Evaluation: Final Report. California Department of Fish and Game.

Boze, Jeanne. 1987. Limnanthaceae of Butte County, California. Studies from the Herbarium. California State University, Chico. January 1987.

Schwartz, Charles W., et al. The Wild Mammals of Missouri. University of Missouri Press and Department of Conservation, 2016.

Western Bat Working Group. 2021. Western Bat Species Accounts. Available: http://wbwg.org/western-bat-species [accessed 11 February 2021].

Western Regional Climate Center (WRCC). 2021. Period of Record Monthly Climate Summary for Ukiah, California (049122). Online access. Available: https://wrcc.dri.edu [accessed 17 May 2021].

Zeiner, D.C., W.F. Laudenslayer, Jr., K.E. Mayer, and M. White, eds. 1990. California's Wildlife. Vol. I-III. California Department of Fish and Game, Sacramento, California.

FEDERAL REGISTER

70 FR 52488-52627. Endangered and Threatened Species; Designation of Critical Habitat for Seven Evolutionary Significant Units of Pacific Salmon and Steelhead in California. NMFS, NOAA and Commerce. (September 2, 2005) Volume 70.

LIST OF PREPARERS

Brittany Reaves. Biologist and GIS Analyst. B.S. in Parks and Natural Resources Management, California State University, Chico. Mrs. Reaves has over 4 years of experience conducting wildlife surveys and habitat assessments, collecting field data, and preparing technical documents, maps, and reports.

Elena Gregg. Senior Botanist. B.S. in Environmental Biology and Management, University of California, Davis. Mrs. Gregg has more than 15 years' experience conducting rare plant surveys, habitat assessments, wetland delineations, and preparing reports.

Trevor Morgan. GIS Analyst. B.A. in Physical and Environmental Geography and Certificate in Geospatial Technology, California State University, Chico. Mr. Morgan has 5 professional years' experience working with spatial data while utilizing GIS software, collecting field data, processing field data, developing technical reports, and running QC/QA processes.

Appendix A

Species Lists

United States Department of the Interior

FISH AND WILDLIFE SERVICE
Arcata Fish And Wildlife Office
1655 Heindon Road
Arcata, CA 95521-4573
Phone: (707) 822-7201 Fax: (707) 822-8411

In Reply Refer To:
Consultation Code: 08EACT00-2021-SLI-0297
Event Code: 08EACT00-2021-E-00971
Project Name: Bella Vista Ukiah

July 26, 2021

Subject: Updated list of threatened and endangered species that may occur in your proposed project location or may be affected by your proposed project

To Whom It May Concern:

The enclosed species list identifies threatened, endangered, proposed and candidate species, as well as proposed and final designated critical habitat, that may occur within the boundary of your proposed project and/or may be affected by your proposed project. The species list fulfills the requirements of the U.S. Fish and Wildlife Service (Service) under section 7(c) of the Endangered Species Act (Act) of 1973, as amended (16 U.S.C. 1531 *et seq.*).

New information based on updated surveys, changes in the abundance and distribution of species, changed habitat conditions, or other factors could change this list. Please feel free to contact us if you need more current information or assistance regarding the potential impacts to federally proposed, listed, and candidate species and federally designated and proposed critical habitat. Please note that under 50 CFR 402.12(e) of the regulations implementing section 7 of the Act, the accuracy of this species list should be verified after 90 days. This verification can be completed formally or informally as desired. The Service recommends that verification be completed by visiting the ECOS-IPaC website at regular intervals during project planning and implementation for updates to species lists and information. An updated list may be requested through the ECOS-IPaC system by completing the same process used to receive the enclosed list.

The purpose of the Act is to provide a means whereby threatened and endangered species and the ecosystems upon which they depend may be conserved. Under sections 7(a)(1) and 7(a)(2) of the Act and its implementing regulations (50 CFR 402 *et seq.*), Federal agencies are required to utilize their authorities to carry out programs for the conservation of threatened and endangered species and to determine whether projects may affect threatened and endangered species and/or designated critical habitat.

A Biological Assessment is required for construction projects (or other undertakings having similar physical impacts) that are major Federal actions significantly affecting the quality of the human environment as defined in the National Environmental Policy Act (42 U.S.C. 4332(2)

(c)). For projects other than major construction activities, the Service suggests that a biological evaluation similar to a Biological Assessment be prepared to determine whether the project may affect listed or proposed species and/or designated or proposed critical habitat. Recommended contents of a Biological Assessment are described at 50 CFR 402.12.

If a Federal agency determines, based on the Biological Assessment or biological evaluation, that listed species and/or designated critical habitat may be affected by the proposed project, the agency is required to consult with the Service pursuant to 50 CFR 402. In addition, the Service recommends that candidate species, proposed species and proposed critical habitat be addressed within the consultation. More information on the regulations and procedures for section 7 consultation, including the role of permit or license applicants, can be found in the "Endangered Species Consultation Handbook" at:

http://www.fws.gov/endangered/esa-library/pdf/TOC-GLOS.PDF

Please be aware that bald and golden eagles are protected under the Bald and Golden Eagle Protection Act (16 U.S.C. 668 *et seq.*), and projects affecting these species may require development of an eagle conservation plan (http://www.fws.gov/windenergy/eagle_guidance.html). Additionally, wind energy projects should follow the wind energy guidelines (http://www.fws.gov/windenergy/) for minimizing impacts to migratory birds and bats.

Guidance for minimizing impacts to migratory birds for projects including communications towers (e.g., cellular, digital television, radio, and emergency broadcast) can be found at: http://www.fws.gov/migratorybirds/CurrentBirdIssues/Hazards/towers/towers.htm; http://www.towerkill.com; and http://www.fws.gov/migratorybirds/CurrentBirdIssues/Hazards/towers/comtow.html.

We appreciate your concern for threatened and endangered species. The Service encourages Federal agencies to include conservation of threatened and endangered species into their project planning to further the purposes of the Act. Please include the Consultation Tracking Number in the header of this letter with any request for consultation or correspondence about your project that you submit to our office.

Attachment(s):

- Official Species List

Official Species List

This list is provided pursuant to Section 7 of the Endangered Species Act, and fulfills the requirement for Federal agencies to "request of the Secretary of the Interior information whether any species which is listed or proposed to be listed may be present in the area of a proposed action".

This species list is provided by:

Arcata Fish And Wildlife Office
1655 Heindon Road
Arcata, CA 95521-4573
(707) 822-7201

Project Summary

Consultation Code: 08EACT00-2021-SLI-0297
Event Code: 08EACT00-2021-E-00971
Project Name: Bella Vista Ukiah
Project Type: DEVELOPMENT
Project Description: subdivision
Project Location:

Approximate location of the project can be viewed in Google Maps: https://www.google.com/maps/@39.111828349999996,-123.20197643757425,14z

Counties: Mendocino County, California

Endangered Species Act Species

There is a total of 7 threatened, endangered, or candidate species on this species list.

Species on this list should be considered in an effects analysis for your project and could include species that exist in another geographic area. For example, certain fish may appear on the species list because a project could affect downstream species.

IPaC does not display listed species or critical habitats under the sole jurisdiction of NOAA Fisheries[1], as USFWS does not have the authority to speak on behalf of NOAA and the Department of Commerce.

See the "Critical habitats" section below for those critical habitats that lie wholly or partially within your project area under this office's jurisdiction. Please contact the designated FWS office if you have questions.

---

1. NOAA Fisheries, also known as the National Marine Fisheries Service (NMFS), is an office of the National Oceanic and Atmospheric Administration within the Department of Commerce.

Birds

NAME	STATUS
Northern Spotted Owl *Strix occidentalis caurina* There is **final** critical habitat for this species. The location of the critical habitat is not available. Species profile: https://ecos.fws.gov/ecp/species/1123	Threatened
Western Snowy Plover *Charadrius nivosus nivosus* Population: Pacific Coast population DPS-U.S.A. (CA, OR, WA), Mexico (within 50 miles of Pacific coast) There is **final** critical habitat for this species. The location of the critical habitat is not available. Species profile: https://ecos.fws.gov/ecp/species/8035	Threatened
Yellow-billed Cuckoo *Coccyzus americanus* Population: Western U.S. DPS There is **final** critical habitat for this species. The location of the critical habitat is not available. Species profile: https://ecos.fws.gov/ecp/species/3911	Threatened

Amphibians

NAME	STATUS
California Red-legged Frog *Rana draytonii* There is **final** critical habitat for this species. The location of the critical habitat is not available. Species profile: https://ecos.fws.gov/ecp/species/2891	Threatened

Flowering Plants

NAME	STATUS
Burke's Goldfields *Lasthenia burkei*	Endangered
No critical habitat has been designated for this species. Species profile: https://ecos.fws.gov/ecp/species/4338	
Contra Costa Goldfields *Lasthenia conjugens*	Endangered
There is **final** critical habitat for this species. The location of the critical habitat is not available. Species profile: https://ecos.fws.gov/ecp/species/7058	
Showy Indian Clover *Trifolium amoenum*	Endangered
No critical habitat has been designated for this species. Species profile: https://ecos.fws.gov/ecp/species/6459	

Critical habitats

THERE ARE NO CRITICAL HABITATS WITHIN YOUR PROJECT AREA UNDER THIS OFFICE'S JURISDICTION.

From: Brittany Reaves
To: "nmfs.wcrca.specieslist@noaa.gov"
Subject: Bella Vista Subdivision Project
Date: Friday, May 21, 2021 3:30:19 PM

Bella Vista Subdivision Project

Quad Name **Elledge Peak**

Quad Number **39123-A2**

ESA Anadromous Fish

SONCC Coho ESU (T) -
CCC Coho ESU (E) - **X**
CC Chinook Salmon ESU (T) - **X**
CVSR Chinook Salmon ESU (T) -
SRWR Chinook Salmon ESU (E) -
NC Steelhead DPS (T) -
CCC Steelhead DPS (T) - **X**
SCCC Steelhead DPS (T) -
SC Steelhead DPS (E) -
CCV Steelhead DPS (T) -
Eulachon (T) -
sDPS Green Sturgeon (T) -

ESA Anadromous Fish Critical Habitat

SONCC Coho Critical Habitat -
CCC Coho Critical Habitat - **X**
CC Chinook Salmon Critical Habitat - **X**
CVSR Chinook Salmon Critical Habitat -
SRWR Chinook Salmon Critical Habitat -
NC Steelhead Critical Habitat -
CCC Steelhead Critical Habitat - **X**
SCCC Steelhead Critical Habitat -
SC Steelhead Critical Habitat -
CCV Steelhead Critical Habitat -
Eulachon Critical Habitat -
sDPS Green Sturgeon Critical Habitat -

ESA Marine Invertebrates

Range Black Abalone (E) -
Range White Abalone (E) -

ESA Marine Invertebrates Critical Habitat

Black Abalone Critical Habitat -

ESA Sea Turtles

East Pacific Green Sea Turtle (T) -
Olive Ridley Sea Turtle (T/E) -
Leatherback Sea Turtle (E) -
North Pacific Loggerhead Sea Turtle (E) -

ESA Whales

Blue Whale (E) -
Fin Whale (E) -
Humpback Whale (E) -
Southern Resident Killer Whale (E) -
North Pacific Right Whale (E) -
Sei Whale (E) -
Sperm Whale (E) -

ESA Pinnipeds

Guadalupe Fur Seal (T) -
Steller Sea Lion Critical Habitat -

Essential Fish Habitat

Coho EFH - X
Chinook Salmon EFH - X
Groundfish EFH -
Coastal Pelagics EFH -
Highly Migratory Species EFH -

MMPA Species (See list at left)

ESA and MMPA Cetaceans/Pinnipeds

See list at left and consult the NMFS Long Beach office 562-980-4000

MMPA Cetaceans -
MMPA Pinnipeds -

Guillon, Inc.
Jake Morley
2550 Lakewest Drive, Suite 50
Chico, CA 95928
(530) 513-3626

Brittany Reaves
Biologist
Gallaway Enterprises
(530) 332-9909

From: NMFS SpeciesList - NOAA Service Account
To: Brittany Reaves
Subject: Federal ESA - - NOAA Fisheries Species List Re: Bella Vista Subdivision Project
Date: Friday, May 21, 2021 3:30:33 PM

Please retain a copy of each email request that you send to NOAA at nmfs.wcrca.specieslist@noaa.gov as proof of your official Endangered Species Act SPECIES LIST. The email you send to NOAA should include the following information: your first and last name; email address; phone number; federal agency name (or delegated state agency such as Caltrans); mailing address; project title; brief description of the project; and a copy of a list of threatened or endangered species identified within specified geographic areas derived from the NOAA Fisheries, West Coast Region, California Species List Tool. You may only receive this instruction once per week. If you have questions, contact your local NOAA Fisheries liaison.

Selected Elements by Common Name

California Department of Fish and Wildlife

California Natural Diversity Database

Query Criteria: Quad IS (Orrs Springs (3912323) OR Ukiah (3912322) OR Cow Mountain (3912321) OR Boonville (3912313) OR Elledge Peak (3912312) OR Purdys Gardens (3912311))

Species	Element Code	Federal Status	State Status	Global Rank	State Rank	Rare Plant Rank/CDFW SSC or FP
Baker's meadowfoam *Limnanthes bakeri*	PDLIM02020	None	Rare	G1	S1	1B.1
Baker's navarretia *Navarretia leucocephala ssp. bakeri*	PDPLM0C0E1	None	None	G4T2	S2	1B.1
beaked tracyina *Tracyina rostrata*	PDAST9D010	None	None	G2	S2	1B.2
Boggs Lake hedge-hyssop *Gratiola heterosepala*	PDSCR0R060	None	Endangered	G2	S2	1B.2
Bolander's horkelia *Horkelia bolanderi*	PDROS0W011	None	None	G1	S1	1B.2
bristly sedge *Carex comosa*	PMCYP032Y0	None	None	G5	S2	2B.1
Burke's goldfields *Lasthenia burkei*	PDAST5L010	Endangered	Endangered	G1	S1	1B.1
Clear Lake tule perch *Hysterocarpus traskii lagunae*	AFCQK02013	None	None	G5T2T3	S2S3	SSC
Colusa layia *Layia septentrionalis*	PDAST5N0F0	None	None	G2	S2	1B.2
Fisher *Pekania pennanti*	AMAJF01020	None	None	G5	S2S3	SSC
foothill yellow-legged frog *Rana boylii*	AAABH01050	None	Endangered	G3	S3	SSC
glandular western flax *Hesperolinon adenophyllum*	PDLIN01010	None	None	G2G3	S2S3	1B.2
grasshopper sparrow *Ammodramus savannarum*	ABPBXA0020	None	None	G5	S3	SSC
Hoffman's bristly jewelflower *Streptanthus glandulosus ssp. hoffmanii*	PDBRA2G0J4	None	None	G4T2	S2	1B.3
Koch's cord moss *Entosthodon kochii*	NBMUS2P050	None	None	G1	S1	1B.3
Mendocino bush-mallow *Malacothamnus mendocinensis*	PDMAL0Q0D0	None	None	GXQ	SX	1A
Methuselah's beard lichen *Usnea longissima*	NLLEC5P420	None	None	G4	S4	4.2
North American porcupine *Erethizon dorsatum*	AMAFJ01010	None	None	G5	S3	
North Coast semaphore grass *Pleuropogon hooverianus*	PMPOA4Y070	None	Threatened	G2	S2	1B.1

Selected Elements by Common Name

California Department of Fish and Wildlife

California Natural Diversity Database

Species	Element Code	Federal Status	State Status	Global Rank	State Rank	Rare Plant Rank/CDFW SSC or FP
Northern Interior Cypress Forest *Northern Interior Cypress Forest*	CTT83220CA	None	None	G2	S2.2	
obscure bumble bee *Bombus caliginosus*	IIHYM24380	None	None	G4?	S1S2	
osprey *Pandion haliaetus*	ABNKC01010	None	None	G5	S4	WL
oval-leaved viburnum *Viburnum ellipticum*	PDCPR07080	None	None	G4G5	S3?	2B.3
pallid bat *Antrozous pallidus*	AMACC10010	None	None	G4	S3	SSC
Raiche's manzanita *Arctostaphylos stanfordiana ssp. raichei*	PDERI041G2	None	None	G3T2	S2	1B.1
red-bellied newt *Taricha rivularis*	AAAAF02020	None	None	G2	S2	SSC
Rincon Ridge ceanothus *Ceanothus confusus*	PDRHA04220	None	None	G1	S1	1B.1
Serpentine Bunchgrass *Serpentine Bunchgrass*	CTT42130CA	None	None	G2	S2.2	
small groundcone *Kopsiopsis hookeri*	PDORO01010	None	None	G4?	S1S2	2B.3
Sonoma tree vole *Arborimus pomo*	AMAFF23030	None	None	G3	S3	SSC
Toren's grimmia *Grimmia torenii*	NBMUS32330	None	None	G2	S2	1B.3
Townsend's big-eared bat *Corynorhinus townsendii*	AMACC08010	None	None	G4	S2	SSC
western bumble bee *Bombus occidentalis*	IIHYM24250	None	Candidate Endangered	G2G3	S1	
western pond turtle *Emys marmorata*	ARAAD02030	None	None	G3G4	S3	SSC
western ridged mussel *Gonidea angulata*	IMBIV19010	None	None	G3	S1S2	
white-flowered rein orchid *Piperia candida*	PMORC1X050	None	None	G3	S3	1B.2

Record Count: 36

Inventory of Rare and Endangered Plants of California

CALIFORNIA NATIVE PLANT SOCIETY

HOME ABOUT CHANGES REVIEW HELP

Search: Simple Advanced

Search for species and Go

Search Results

Back Export Results

33 matches found. Click on scientific name for details

Search Criteria: Quad is one of [**3912323,3912322,3912321,3912313,3912312,3912311**]

Scientific Name | Common Name | Family | Lifeform | Blooming Period | Fed List | State List | Global Rank | State Rank | CA Rare Plant Rank | General Habitats | Micro Habitats | Lowest Elevation | Highest Elevation | CA Endemic | Date Added | Photo

Search:

SCIENTIFIC NAME	▲ COMMON NAME	FAMILY	LIFEFORM	BLOOMING PERIOD	FED LIST	STATE LIST	GLOBAL RANK	STATE RANK	CA RARE PLANT RANK
Limnanthes bakeri	Baker's meadowfoam	Limnanthaceae	annual herb	Apr-May	None	CR	G1	S1	1B.1
Navarretia leucocephala ssp. *bakeri*	Baker's navarretia	Polemoniaceae	annual herb	Apr-Jul	None	None	G4T2	S2	1B.1
Tracyina rostrata	beaked tracyina	Asteraceae	annual herb	May-Jun	None	None	G2	S2	1B.2
Gratiola heterosepala	Boggs Lake hedge-hyssop	Plantaginaceae	annual herb	Apr-Aug	None	CE	G2	S2	1B.2
Horkelia bolanderi	Bolander's horkelia	Rosaceae	perennial herb	(May)Jun-Aug	None	None	G1	S1	1B.2
Leptosiphon acicularis	bristly leptosiphon	Polemoniaceae	annual herb	Apr-Jul	None	None	G4?	S4?	4.2
Carex comosa	bristly sedge	Cyperaceae	perennial rhizomatous herb	May-Sep	None	None	G5	S2	2B.1
Leptosiphon latisectus	broad-lobed leptosiphon	Polemoniaceae	annual herb	Apr-Jun	None	None	G4	S4	4.3
Lasthenia burkei	Burke's goldfields	Asteraceae	annual herb	Apr-Jun	FE	CE	G1	S1	1B.1
Cypripedium californicum	California lady's-slipper	Orchidaceae	perennial rhizomatous herb	Apr-Aug(Sep)	None	None	G4	S4	4.2
Layia septentrionalis	Colusa layia	Asteraceae	annual herb	Apr-May	None	None	G2	S2	1B.2
Perideridia gairdneri ssp. *gairdneri*	Gairdner's yampah	Apiaceae	perennial herb	Jun-Oct	None	None	G5T3T4	S3S4	4.2
Hesperolinon adenophyllum	glandular western flax	Linaceae	annual herb	May-Aug	None	None	G2G3	S2S3	1B.2
Monardella viridis	green monardella	Lamiaceae	perennial rhizomatous herb	Jun-Sep	None	None	G3	S3	4.3
Streptanthus glandulosus ssp. *hoffmanii*	Hoffman's bristly jewelflower	Brassicaceae	annual herb	Mar-Jul	None	None	G4T2	S2	1B.3

SCIENTIFIC NAME	COMMON NAME	FAMILY	LIFEFORM	BLOOMING PERIOD	FED LIST	STATE LIST	GLOBAL RANK	STATE RANK	CA RARE PLANT RANK
hoffmanii									
Entosthodon kochii	Koch's cord moss	Funariaceae	moss		None	None	G1	S1	1B.3
Ranunculus lobbii	Lobb's aquatic buttercup	Ranunculaceae	annual herb (aquatic)	Feb-May	None	None	G4	S3	4.2
Malacothamnus mendocinensis	Mendocino bush-mallow	Malvaceae	perennial deciduous shrub	May-Jun	None	None	GXQ	SX	1A
Hemizonia congesta ssp. *calyculata*	Mendocino tarplant	Asteraceae	annual herb	Jul-Nov	None	None	G5T4	S4	4.3
Usnea longissima	Methuselah's beard lichen	Parmeliaceae	fruticose lichen (epiphytic)		None	None	G4	S4	4.2
Cypripedium montanum	mountain lady's-slipper	Orchidaceae	perennial rhizomatous herb	Mar-Aug	None	None	G4	S4	4.2
Pleuropogon hooverianus	North Coast semaphore grass	Poaceae	perennial rhizomatous herb	Apr-Jun	None	CT	G2	S2	1B.1
Viburnum ellipticum	oval-leaved viburnum	Adoxaceae	perennial deciduous shrub	May-Jun	None	None	G4G5	S3?	2B.3
Fritillaria purdyi	Purdy's fritillary	Liliaceae	perennial bulbiferous herb	Mar-Jun	None	None	G4	S4	4.3
Arctostaphylos stanfordiana ssp. *raichei*	Raiche's manzanita	Ericaceae	perennial evergreen shrub	Feb-Apr	None	None	G3T2	S2	1B.1
Lilium rubescens	redwood lily	Liliaceae	perennial bulbiferous herb	Apr-Aug(Sep)	None	None	G3	S3	4.2
Ceanothus confusus	Rincon Ridge ceanothus	Rhamnaceae	perennial evergreen shrub	Feb-Jun	None	None	G1	S1	1B.1
Kopsiopsis hookeri	small groundcone	Orobanchaceae	perennial rhizomatous herb (parasitic)	Apr-Aug	None	None	G4?	S1S2	2B.3
Fritillaria agrestis	stinkbells	Liliaceae	perennial bulbiferous herb	Mar-Jun	None	None	G3	S3	4.2
Grimmia torenii	Toren's grimmia	Grimmiaceae	moss		None	None	G2	S2	1B.3
Hemizonia congesta ssp. *tracyi*	Tracy's tarplant	Asteraceae	annual herb	May-Oct	None	None	G5T4	S4	4.3
Piperia candida	white-flowered rein orchid	Orchidaceae	perennial herb	(Mar)May-Sep	None	None	G3	S3	1B.2
Lessingia hololeuca	woolly-headed lessingia	Asteraceae	annual herb	Jun-Oct	None	None	G2G3	S2S3	3

Showing 1 to 33 of 33 entries

Appendix B

Observed Species Lists

Plant Species Observed within the Bella Vista BRA on May 3, 2021	
Scientific Name	**Common Name**
Achyrachaena mollis	Blow-wives
Acmispon brachycarpus	Foothill lotus
Ailanthus altissima	Tree-of-heaven
Aira caryophyllea	Silver hairgrass
Amsinckia intermedia	Common fiddleneck
Arbutus menziesii	Pacific madrone
Asclepias fascicularis	Narrow leaf milkweed
Avena barbata	Wild oats
Baccharis pilularis	Coyote brush
Brachypodium distachyon	False brome
Brassica nigra	Black mustard
Briza maxima	Greater quaking-grass
Briza minor	Lesser quaking-grass
Bromus diandrus	Rip-gut brome
Bromus hordeaceus	Soft chess
Calochortus amabilis	Diogenes' lantern
Calystegia spp.	Morning glory
Cardamine oligosperma	Western bittercress
Carduus pycnocephalus	Italian thistle
Cerastium glomeratum	Mouse-eared chickweed
Chlorogalum pomeridianum var. pomeridianum	Wavyleaf soap-plant
Convulvulus arvensis	Bindweed
Crassula tillaea	Moss pygmyweed
Cynodon dactylon	Bermuda grass
Cynosurus echinatus	Hedgehog dogtail
Dactylis glomerata	Orchardgrass
Dichelostemma congestum	Fork toothed ookow
Drymocallis glandulosa var. glandulosa	Sticky cinquefoil
Elymus glaucus	Blue wildrye
Erodium botrys	Long-beaked stork's-bill
Erodium brachycarpum	Foothill filaree
Erythranthe guttata	Seep monkeyflower
Eschscholzia californica	California poppy
Festuca myuros	Rattail fescue
Festuca perennis	Rye-grass
Fraxinus latifolia	Oregon ash
Galium aparine	Bedstraw
Genista monspessulana	French broom
Geranium dissectum	Cut-leaved geranium
Gnaphalium palustre	Western marsh cudweed
Heteromeles arbutifolia	Toyon
Hordeum marinum ssp. *gussoneanum*	Mediterranean barley
Hordeum murinum	Wall hare barley

Scientific Name	Common Name
Hypericum perforatum	Klamathweed
Hypochaeris radica	Hairy cats ear
Iris macrosiphon	Long tubed iris
Juglans regia	English walnut
Juncus spp.	Rush
Juncus bufonius	Toadrush
Lactuca serriola	Prickly lettuce
Limnanthes douglasii ssp. nivea	Snow white meadowfoam
Lupinus nanus	Sky lupine
Lysimachia arvensis	Scarlet pimpernel
Matricaria discoidea	Common pineapple weed
Medicago polymorpha	Common bur-clover
Mentha pulegium	Pennyroyal
Morus sp.	Mulberry
Nasturtium officinale	Watercress
Oxalis corniculata	Creeping wood-sorrel
Phalaris lemmonii	Lemmon's canarygrass
Pistacia chinensis	Chinese pistache
Plantago lanceolata	English plantain
Poa spp.	Bluegrass
Poa annua	Annual bluegrass
Poterium sanguisorba	Garden burnet
Prunus sp.	Cherry/plum
Pseudotsuga menziesii var. menziesii	Douglas-fir
Quercus garryana	Oregon oak
Quercus x morehus	Oracle oak
Ranunculus orthorhynchus	Bloomer's buttercup
Rosa sp.	Wild rose
Rubus armeniacus	Himalayan blackberry
Rumex acetosella	Sheep sorrel
Rumex crispus	Curly dock
Sanicula crassicaulis	Pacific sanicle
Sequoia sempervirens	Coast redwood
Sherardia arvensis	Field-madder
Sisymbrium officinale	Hedge mustard
Sisyrinchium bellum	Blue-eyed grass
Spergularia bocconi	Sandspurry
Stachys rigida	Rigid hedge nettle
Syringa spp.	Lilac
Torilis arvensis	Hedge parsley
Toxicodendron diversilobum	Poison oak
Tragopogon porrifolius	Purple salsify
Trifolium dubium	Shamrock clover
Trifolium glomeratum	Sessile-headed clover
Trifolium hirtum	Rose clover

Scientific Name	Common Name
Trifolium incarnatum	Crimson clover
Trifolium microcephalum	Maiden clover
Trifolium subterraneum	Sub clover
Triteleia hyacinthina	Wild hyacinth
Umbellularia californica	California bay laurel
Verbascum blattaria	Moth mullein
Verbena lasiostachys var. lasiostachys	Western vervain
Vicia sativa	Garden vetch
Vicia villosa	Winter vetch
Vinca sp.	Periwinkle
Viola ocellata	Western heart's-ease
Vitis spp.	Cultivated grape
Wyethia glabra	Coast Range mule ears

Wildlife Species Observed within the Bella Vista Subdivision Project BSA on April 13, 2021	
Scientific Name	**Common Name**
Accipiter cooperii	Cooper's hawk
Aimophila ruficeps	Rufous-crowned sparrow
Aphelocoma californica	California scrub-jay
Cyanocitta stelleri	Steller's jay
Cathartes aura	Turkey vulture
Corvus corax	Common raven
Odocoileus hemionus columbianus	Columbian black-tailed deer
Pipilo maculatus	Spotted towhee
Sciurus griseus	Western gray squirrel

Appendix C

Draft Delineation of Waters of the U.S. Map

Coordinate System: NAD1983 California State Plane II (Feet)
Projection: Lambert Conformal Conic
Datum: North American 1983
Vertical Datum: NAVD 88

Made in accordance with the Updated Map & Drawing Standards for the South Pacific Division Regulatory Program

The features represented on this graphic are considered preliminary until written verification by the USACE

P01 P02 P03 P04 P05 P06 P07 P08 P09 P10 P11 TP01

39.112465, -123.198166

39.110283, -123.204546

S State St

Project Boundary - (36.8 acres)
5 Foot Contours
Flow Direction
Photo Points - P#

Data Points

Test Pit - TP#

Other Waters - (0.006 acres)

Intermittent

Other Waters								
Label	**Cowardin**	**Description**	**Location (Lat/Long)**		**Width***	**Length**	**Area (sq ft)**	**Acres**
OW01	R4	Intermittent	39.11259294	-123.2061991	8	31.5	251.93	0.006
				Other Waters Totals=		**31.5**	**251.93**	**0.006**
				Waters of the U.S. Totals =		**31.5**	**251.93**	**0.006**
***Widths are represented as averages**								

NORTH

1:4,800 1 inch = 400 feet

0 320 640 Feet

Data Sources: ESRI, Mendocino County, Maxar 6/08/2020

Bella Vista Subdivision
Delineation of Waters of the U.S.
Figure 4

gallaway ENTERPRISES

GE: #21-035 Map Date: 06/02/2021

Appendix D

Tree Inventory Report

HORTICULTURAL
Associates

Consultants in Horticulture and Arboriculture

TREE INVENTORY REPORT

3000 State Street
Ukiah, CA

Prepared for:

Guillon Inc.
2550 Lakewest Drive, Suite 50
Chico, CA 95928

Prepared by:

John C. Meserve
ISA Certified Arborist, WE #0478A
ISA Qualified Tree Risk Assessor/TRAQ
ASCA Qualified Tree and Plant Appraiser/TPAQ

July 14, 2021

HORTICULTURAL Associates

Consultants in Horticulture and Arboriculture
P.O Box 1261, Glen Ellen, CA 95442

July 14, 2021

Jake Morley
Project Manager
Guillon, Inc
2550 Lakewest Drive, Suite 50
Chico, CA 95928

Re: Completed and Updated *Tree Inventory Report*, 3000 State Street in Ukiah, California

Jake,

Attached you will find our completed *Tree Inventory Report* for the above noted site in Windsor. A total of 97 trees were surveyed and this includes all trees that were present in the vicinity of proposed construction that were 5 inches or greater in trunk diameter in most areas of the site and 2 inches or greater in the creek area.

All trees in this report was evaluated and documented for species, size, health, and structural condition. The *Tree Inventory Chart* also includes information about expected impacts of the proposed development plan and recommendations for action based on the plan reviewed. The *Tree Location Plan* shows the location and numbering sequence of all evaluated trees. No topo map was provided and tree trunk locations are approximate. Also included are *Pruning Guidelines*, *Tree Preservation Guidelines*, and a *Fencing Detail.*

This report is intended to be a basic inventory of trees present at this site, which includes a general review of tree health and structural condition. No in-depth evaluation has occurred on any tree, and assessment has included only external visual examination without probing, drilling, coring, root collar examination, root excavation, or dissecting any tree part. Failures, deficiencies, and problems may occur in these trees in the future, and this inventory in no way guarantees or provides a warranty for their health or structural condition. No other trees beyond those listed have been included in this report. If other trees need to be included it is the responsibility of the client to provide that direction.

EXISTING SITE CONDITION SUMMARY

The project site consists of a combination of open land, existing vineyards, a farming outbuilding, and a creek drainage.

~ Voice 707-935-3911 Fax 707-935-7103 ~

EXISTING TREE SUMMARY

Species native to the site include Coast Live Oak, Valley Oak, Douglas Fir, Black Oak, Bay Laurel. Incense Cedar, Oregon Ash, Cottonwood, Sandbar Willow, and a Willow species.

Ornamental species that are present include English Walnut, Black Walnut, Coast Redwood, and Persimmon.

There are two dense clumps of willows in the western pocket of the site where a shallow creek swale is present. These each are referenced in the *Tree Inventory Chart* by a single tree reference number. Tree #91 has many stems ranging from 1 inch up to 3 inches in diameter. Tree #97 also has many small stems including a single 14" diameter trunk. I have addressed each group with a single reference number due to the many stems that are present.

CONSTRUCTION IMPACT SUMMARY

The following is a summary of the initial expected impacts on trees:

(63) Trees that can be preserved

(30) Trees that will require removal due to the expected impacts of proposed development

(4) Trees that are in poor health or hazardous structure that should be removed regardless of proposed development

Of the 30 trees that will require removal for this project it appears that only 11 are native Oaks. Based on a draft version of the Mendocino County Tree Ordinance the removal of 11 Oaks would require replacement at a ratio of 8:1 generating 88 mitigation replacement trees. In a revegetation/restoration approach these trees would most likely be small Valley Oaks grown in revegetation specific containers like 'D' pots, they would be staked and screened for rodent protection, and they would be irrigated for up to 3 years to reach establishment.

Mitigation trees could be used to vegetate the riparian creek setback corridor on the north and south banks, in the linear interior park, or as part of the Open Space Area along South State Street.

Modification to the earlier plan has included the elimination of four lots along the creek corridor and this is allowing the preservation of a greater number of native trees in that area.

In addition to the removal of these lots a 12" water main is being shown to traverse the creek area where an impact may occur on some trees. The water line should be located in the field in a manner to minimize impacts to any nearby trees and temporary protection fencing should be put into place during the trenching and construction process.

Please feel free to contact me if you have questions regarding this report, or if further discussion would be helpful.

Regards,

John C. Meserve
ISA Certified Arborist, WE #0478A
ISA Qualified Tree Risk Assessor/TRAQ
ASCA Qualified Tree and Plant Appraiser/TPAQ

TREE INVENTORY CHART

TREE INVENTORY
Bella Vista Subdivision
Ukiah, CA

July 14, 2021

Tree #	Species	Common Name	Trunk (dbh ± inches)	Height (± feet)	Radius (± feet)	Health 1 - 5	Structure 1 - 4	Expected Impact	Recommendations
1	*Juglans regia*	English Walnut	25	22	15	3	3	0	1, 6, 9
2	*Morus alba*	Mulberry	16	18	18	4	3	0	1, 6, 9
3	*Pistache chinensis*	Chinese Pistache	6	14	10	4	3	0	1, 6, 9
4	*Morus alba*	Mulberry	11	18	12	4	3	0	1, 6, 9
5	*Sequoia sempervirens*	Coast Redwood	24	50	14	4	3	0	1, 6, 9
6	*Salix matsudana 'Tortuosa'*	Curley Willow	27	30	15	1	1	0	3
7	*Sequoia sempervirens*	Coast Redwood	27	40	1	3	3	2	1, 6, 7, 8, 9
8	*Sequoia sempervirens*	Coast Redwood	42	50	18	4	3	2	1, 6, 7, 8, 9
9	*Prunus cerasifera*	Purple Leaf Plum	14	20	16	2	2	3	2
10	*Quercus lobata*	Valley Oak	18+18	40	20	4	3	2	1, 6, 7, 8, 9
11	*Quercus lobata*	Valley Oak	36	40	30	4	3	2	1, 6, 7, 8, 9
12	*Quercus kelloggii*	Black Oak	15	35	30	4	3	2	1, 6, 7, 8, 9
13	*Quercus lobata*	Valley Oak	18	40	20	4	3	2	1, 6, 7, 8, 9
14	*Quercus lobata*	Valley Oak	17	22	30	4	3	2	1, 6, 7, 8, 9
15	*Quercus lobata*	Valley Oak	25	40	30	4	3	2	1, 6, 7, 8, 9
16	*Quercus kelloggii*	Black Oak	6+6+7+7+12	25	16	4	3	3	2

HORTICULTURAL ASSOCIATES
P.O. Box 1261, Glen Ellen, CA 95442
707.935.3911

EIR ADDENDUM EXHIBIT 8 - PAGE 277 of 586

EIR ADDENDUM EXHIBIT 8

Tree #	Species	Common Name	Trunk (dbh ± inches)	Height (± feet)	Radius (± feet)	Health 1 - 5	Structure 1 - 4	Expected Impact	Recommendations
17	*Juglans regia*	English Walnut	12+14+15	20	12	1	1	3	2
18	*Juglans nigra*	Black Walnut	12+15+16	25	15	1.5	2	2	1, 6, 7, 8, 9
19	*Juglans regia*	English Walnut	7+8+12+14+15	35	18	2	3	3	2
20	*Diospyros kaki*	Persimmon	3+3+3+4+6	15	15	4	3	3	2
21	*Diospyros kaki*	Persimmon	6+5+5	15	15	4	3	3	2
22	*Juglans regia*	English Walnut	18	18	20	2	2	3	2
23	*Juglans regia*	English Walnut	18	18	20	2	2	3	2
24	*Juglans regia*	English Walnut	32	22	18	2	2	3	2
25	*Juglans regia*	English Walnut	11+13+13	25	16	2	2	3	2
26	*Juglans regia*	English Walnut	12+14	25	15	2	2	3	2
27	*Juglans regia*	English Walnut	20	22	15	2	1	3	3
28	*Juglans regia*	English Walnut	10+10+10	25	16	2	2	3	2
29	*Juglans regia*	English Walnut	24	30	18	2	2	3	2
30	*Quercus kelloggii*	Black Oak	12+14+16	40	24	4	2	3	2
31	*Quercus kelloggii*	Black Oak	14+20	40	28	4	2	3	2
32	*Quercus kelloggii*	Black Oak	12	35	21	4	3	3	2

EIR ADDENDUM EXHIBIT 8 - PAGE 278 of 586

EIR ADDENDUM EXHIBIT 8

Tree #	Species	Common Name	Trunk (dbh ± inches)	Height (± feet)	Radius (± feet)	Health 1 - 5	Structure 1 - 4	Expected Impact	Recommendations
33	*Quercus kelloggii*	Black Oak	14+18	40	25	4	3	3	2
34	*Quercus kelloggii*	Black Oak	28	40	24	4	3	3	2
35	*Quercus kelloggii*	Black Oak	14+14	40	24	4	3	3	2
36	*Quercus kelloggii*	Black Oak	1414	35	20	4	3	3	2
37	*Juglans regia*	English Walnut	24	25	18	3	3	3	2
38	*Juglans regia*	English Walnut	16	25	22	3	2	3	2
39	*Pseudotsuga menziesii*	Douglas Fir	16	40	12	4	3	3	2
40	*Pseudotsuga menziesii*	Douglas Fir	14	40	12	4	3	0	1, 6, 7
41	*Pseudotsuga menziesii*	Douglas Fir	15	40	12	4	3	0	1, 6, 7
42	*Pseudotsuga menziesii*	Douglas Fir	17	50	14	4	3	0	1, 6, 7
43	*Pseudotsuga menziesii*	Douglas Fir	16	50	14	4	3	0	1, 6, 7
44	*Pseudotsuga menziesii*	Douglas Fir	16	50	14	4	3	0	1, 6, 7
45	*Pseudotsuga menziesii*	Douglas Fir	19	50	14	4	3	0	1, 6, 7
46	*Pseudotsuga menziesii*	Douglas Fir	17	50	14	4	3	0	1, 6, 7
47	*Pseudotsuga menziesii*	Douglas Fir	32	60	15	4	3	0	1, 6, 7
48	*Pseudotsuga menziesii*	Douglas Fir	24	60	16	4	3	0	1, 6, 7

EIR ADDENDUM EXHIBIT 8 - PAGE 279 of 586

EIR ADDENDUM EXHIBIT 8

Tree #	Species	Common Name	Trunk (dbh ± inches)	Height (± feet)	Radius (± feet)	Health 1 - 5	Structure 1 - 4	Expected Impact	Recommendations
49	*Pseudotsuga menziesii*	Douglas Fir	36	70	25	4	3	0	1, 6, 7
50	*Quercus kelloggii*	Black Oak	8+8+10+10	35	25	4	3	0	1, 6, 7
51	*Pseudotsuga menziesii*	Douglas Fir	6	25	8	4	3	0	1, 6, 7
52	*Pseudotsuga menziesii*	Douglas Fir	13	45	12	4	3	0	1, 6, 7
53	*Pseudotsuga menziesii*	Douglas Fir	8	25	12	4	3	0	1, 6, 7
54	*Umbellularia californica*	Bay Laurel	14	40	12	4	3	0	1, 6, 7
55	*Quercus kelloggii*	Black Oak	12+13+13	40	18	4	3	0	1, 6, 7
56	*Quercus kelloggii*	Black Oak	9+10+12	40	18	4	3	0	1, 6, 7
57	*Pseudotsuga menziesii*	Douglas Fir	13	30	14	4	3	3	2
58	*Calocedrus decurrens*	Incense Cedar	15	25	12	4	3	3	2
59	*Pseudotsuga menziesii*	Douglas Fir	15	60	15	4	3	3	2
60	*Pseudotsuga menziesii*	Douglas Fir	17	60	15	4	3	3	2
61	*Pseudotsuga menziesii*	Douglas Fir	16	50	15	4	3	3	2
62	*Quercus kelloggii*	Black Oak	13	40	20	4	3	3	2
63	*Quercus kelloggii*	Black Oak	13	35	16	4	3	2	1, 6, 7
64	*Quercus lobata*	Valley Oak	11	35	18	4	3	3	2

EIR ADDENDUM EXHIBIT 8 - PAGE 280 of 586

EIR ADDENDUM EXHIBIT 8

Tree #	Species	Common Name	Trunk (dbh ± inches)	Height (± feet)	Radius (± feet)	Health 1 - 5	Structure 1 - 4	Expected Impact	Recommendations
65	*Quercus kelloggii*	Black Oak	15	40	20	4	3	1	1, 6, 7
66	*Pseudotsuga menziesii*	Douglas Fir	12	30	10	4	3	3	2
67	*Quercus kelloggii*	Black Oak	20	40	25	4	3	0	1, 6, 7
68	*Quercus kelloggii*	Black Oak	21+25	40	30	4	3	0	1, 6, 7
69	*Quercus kelloggii*	Black Oak	26	40	30	4	3	0	1, 6, 7
70	*Quercus lobata*	Valley Oak	32	45	30	4	3	3	2
71	*Quercus lobata*	Valley Oak	28	45	30	4	3	0	1, 6, 7
72	*Fraxinus latifolia*	Oregon Ash	12	35	14	3	3	0	1, 6, 7
73	*Populus fremontii*	Cottonwood	30	45	36	3	3	0	1, 6, 7
74	*Juglans nigra*	Black Walnut	4	14	8	4	3	0	1, 6, 7
75	*Quercus kelloggii*	*Quercus kelloggii*	24	40	20	4	3	0	1, 6, 7
76	*Quercus kelloggii*	Black Oak	13+14	40	30	4	3	0	1, 6, 7
77	*Quercus kelloggii*	Black Oak	25	45	30	4	3	0	1, 6, 7
78	*Fraxinus latifolia*	Oregon Ash	10	40	15	4	3	0	1, 6, 7
79	*Quercus lobata*	Valley Oak	22	45	30	4	3	0	1, 6, 7
80	*Quercus lobata*	Valley Oak	30	45	30	4	3	0	1, 6, 7

EIR ADDENDUM EXHIBIT 8 - PAGE 281 of 586

EIR ADDENDUM EXHIBIT 8

Tree #	Species	Common Name	Trunk (dbh ± inches)	Height (± feet)	Radius (± feet)	Health 1 - 5	Structure 1 - 4	Expected Impact	Recommendations
81	*Umbellularia californica*	Bay Laurel	22	40	18	4	3	0	1, 6, 7
82	*Quercus lobata*	Valley Oak	24	40	25	3	3	0	1, 6, 7
83	*Quercus lobata*	Valley Oak	29	40	30	4	3	0	1, 6, 7
84	*Quercus lobata*	Valley Oak	28	40	25	2	3	0	1, 6, 7
85	*Quercus lobata*	Valley Oak	48	45	30	3	3	0	1, 6, 7
86	*Fraxinus latifolia*	Oregon Ash	11	35	112	4	3	0	1, 6, 7
87	*Fraxinus latifolia*	Oregon Ash	6+5	20	10	4	3	0	1, 6, 7
88	*Fraxinus latifolia*	Oregon Ash	2+4+4+5+56	35	14	4	3	0	1, 6, 7
89	*Fraxinus latifolia*	Oregon Ash	4+5+5+6+6	35	16	4	3	0	1, 6, 7
90	*Fraxinus latifolia*	Oregon Ash	5+6+8	35	30	4	3	0	1, 6, 7
91	*Salix exigua*	Sandbar Willow	1" to 4"	18	12	4	3	0	1, 6, 7
92	*Fraxinus latifolia*	Oregon Ash	12	40	18	3	3	0	1, 6, 7
93	*Fraxinus latifolia*	Oregon Ash	6	25	18	3	3	0	1, 6, 7
94	*Fraxinus latifolia*	Oregon Ash	6	25	18	3	3	0	1, 6, 7
95	*Querus lobata*	Valley Oak	6	40	18	4	3	0	1, 6, 7
96	*Querus lobata*	Valley Oak	12	40	18	4	3	0	1, 6, 7

EIR ADDENDUM EXHIBIT 8 - PAGE 282 of 586

EIR ADDENDUM EXHIBIT 8

Tree #	Species	Common Name	Trunk (dbh ± inches)	Height (± feet)	Radius (± feet)	Health 1 - 5	Structure 1 - 4	Expected Impact	Recommendations
97	*Salix species*	Native Willow	14	25	12	4	3	0	1, 6, 7

EIR ADDENDUM EXHIBIT 8 - PAGE 283 of 586

EIR ADDENDUM EXHIBIT 8

KEY TO TREE INVENTORY CHART

KEY TO TREE INVENTORY CHART

Tree Number

Each tree has been identified in the field with an aluminum tag and reference number. Tags are attached to the trunk at approximately eye level and the *Tree Location Plan* illustrates the location of each numbered tree.

Species

Each tree has been identified by genus, species and common name. Many species have more than one common name.

Trunk

Each trunk has been measured, to the nearest one half inch, to document its diameter at 4 feet above adjacent grade. Trunk diameter is a good indicator of age, and is commonly used to determine mitigation replacement requirements.

Height

Height is estimated in feet, using visual assessment.

Radius

Radius is estimated in feet, using visual assessment. Since many canopies are asymmetrical, it is not uncommon for a radius estimate to be an average of the canopy size.

Health

The following descriptions are used to rate the health of a tree. Trees with a rating of 4 or 5 are very good candidates for preservation and will tolerate more construction impacts than trees in poorer condition. Trees with a rating of 3 may or may not be good candidates for preservation, depending on the species and expected construction impacts. Trees with a rating of 1 or 2 are generally poor candidates for preservation.

(5) Excellent - health and vigor are exceptional, no pest, disease, or distress symptoms.

(4) Good - health and vigor are average, no significant or specific distress symptoms, no significant pest or disease.

(3) Fair - health and vigor are somewhat compromised, distress is visible, pest or disease may be present and affecting health, problems are generally correctable.

(2) Marginal - health and vigor are significantly compromised, distress is highly visible and present to the degree that survivability is in question.

(1) Poor - decline has progressed beyond the point of being able to return to a healthy condition again. Long-term survival is not expected. This designation includes dead trees.

Structure

The following descriptions are used to rate the structural integrity of a tree. Trees with a rating of 3 or 4 are generally stable, sound trees which do not require significant pruning, although cleaning, thinning, or raising the canopy might be desirable. Trees with a rating of 2 are generally poor candidates for preservation unless they are preserved well away from improvements or active use areas. Significant time and effort would be required to reconstruct the canopy and improve structural integrity. Trees with a rating of 1 are hazardous and should be removed.

(4) Good structure - minor structural problems may be present which do not require corrective action.

(3) Moderate structure - normal, typical structural issues which can be corrected with pruning.

(2) Marginal structure - serious structural problems are present which may or may not be correctable with pruning, cabling, bracing, etc.

(1) Poor structure - hazardous structural condition which cannot be effectively corrected with pruning or other measures, may require removal depending on location and the presence of targets.

Tree Protection Zone (TPZ)

The area to be protected by temporary fencing during construction. Represented by 1 foot of radius for each inch of trunk diameter measured at 4.5 feet above adjacent grade.

Development Impacts

Considering the proximity of construction activities, type of activities, tree species, and tree condition - the following ratings are used to estimate the amount of impact on tree health and stability. Most trees will tolerate a (1) rating, many trees could tolerate a (2) rating with careful consideration and mitigation, but trees with a (3) rating are poor candidates for preservation due to their very close proximity to construction or because they are located within the footprint of construction and cannot be preserved.

(3) A significant impact on long term tree integrity can be expected as a result of proposed development.

(2) A moderate impact on long term tree integrity can be expected as a result of proposed development.

(1) A minor impact on long term tree integrity can be expected as a result of proposed development.

(0) No impact is expected based on distance away from proposed construction activity.

Recommendations

Recommendations are provided for removal or preservation. For those being preserved, protection measures and mitigation procedures to offset impacts and improve tree health are provided.

(1) Preservation appears to be possible.

(2) Removal is required due to significant development impacts.

(3) Removal is recommended due to poor health or hazardous structure.

(4) Removal is required due to significant development impacts and poor existing health or structure.

(5) Removal is recommended due to poor species characteristics.

(6) Install temporary protective fencing at the edge of the Tree Protection Zone (TPZ), or edge of approved construction, prior to beginning grading or construction. Maintain fencing in place for duration of all construction activity in the area.

(7) Maintain existing grade within the fenced portion of the TPZ. Route drainage swales and all underground work outside the dripline.

(8) Place a 4" layer of chipped bark mulch over the soil surface within the fenced TPZ prior to installing temporary fencing. Maintain this layer of mulch throughout construction.

(9) Prune to clean, raise, or provide necessary clearance. Prune to reduce branches that are over-loaded, over-extended, largely horizontal, arching, or have foliage concentrated near the branch ends, per International Society of Arboriculture Pruning Standards.

Pruning to occur by, or under the supervision of, an Arborist certified by the International Society of Arboriculture. Pruning Standards are attached to this report.

(10) This is an off-site tree that overhangs the project site and must be protected and preserved

(11) Excavation may be required within the TPZ and the dripline for development. Excavation within the TPZ of any type must adhere to the following guidelines:

All roots encountered that are 2 inches or larger in diameter must be cleanly cut as they are encountered by excavating equipment.

Roots may not be ripped from the ground and then trimmed. They must be trimmed as encountered and this will require the use of a ground man working with a suitable power tool.

Pruned and exposed roots greater than 2 inches in diameter must be protected from desiccation if left exposed for more than 24 hours. Cover cut roots with heavy cloth, burlap, used carpeting, or similar material that has been soaked in water, until trench or excavation has been backfilled.

If excavation impacts more than 20% of the defined TPZ then supplemental irrigation may be required to offset loss of roots. Excavation in this case should be directed by the project arborist who will determine whether excavation is required, when, and how.

Any excavation within the defined TPZ will require that the tree be monitored on a monthly basis by the project arborist for the duration of construction and for one year beyond completion of construction. Monitoring may determine other mitigation measures that may be required to offset root loss or damage.

TREE LOCATION PLAN

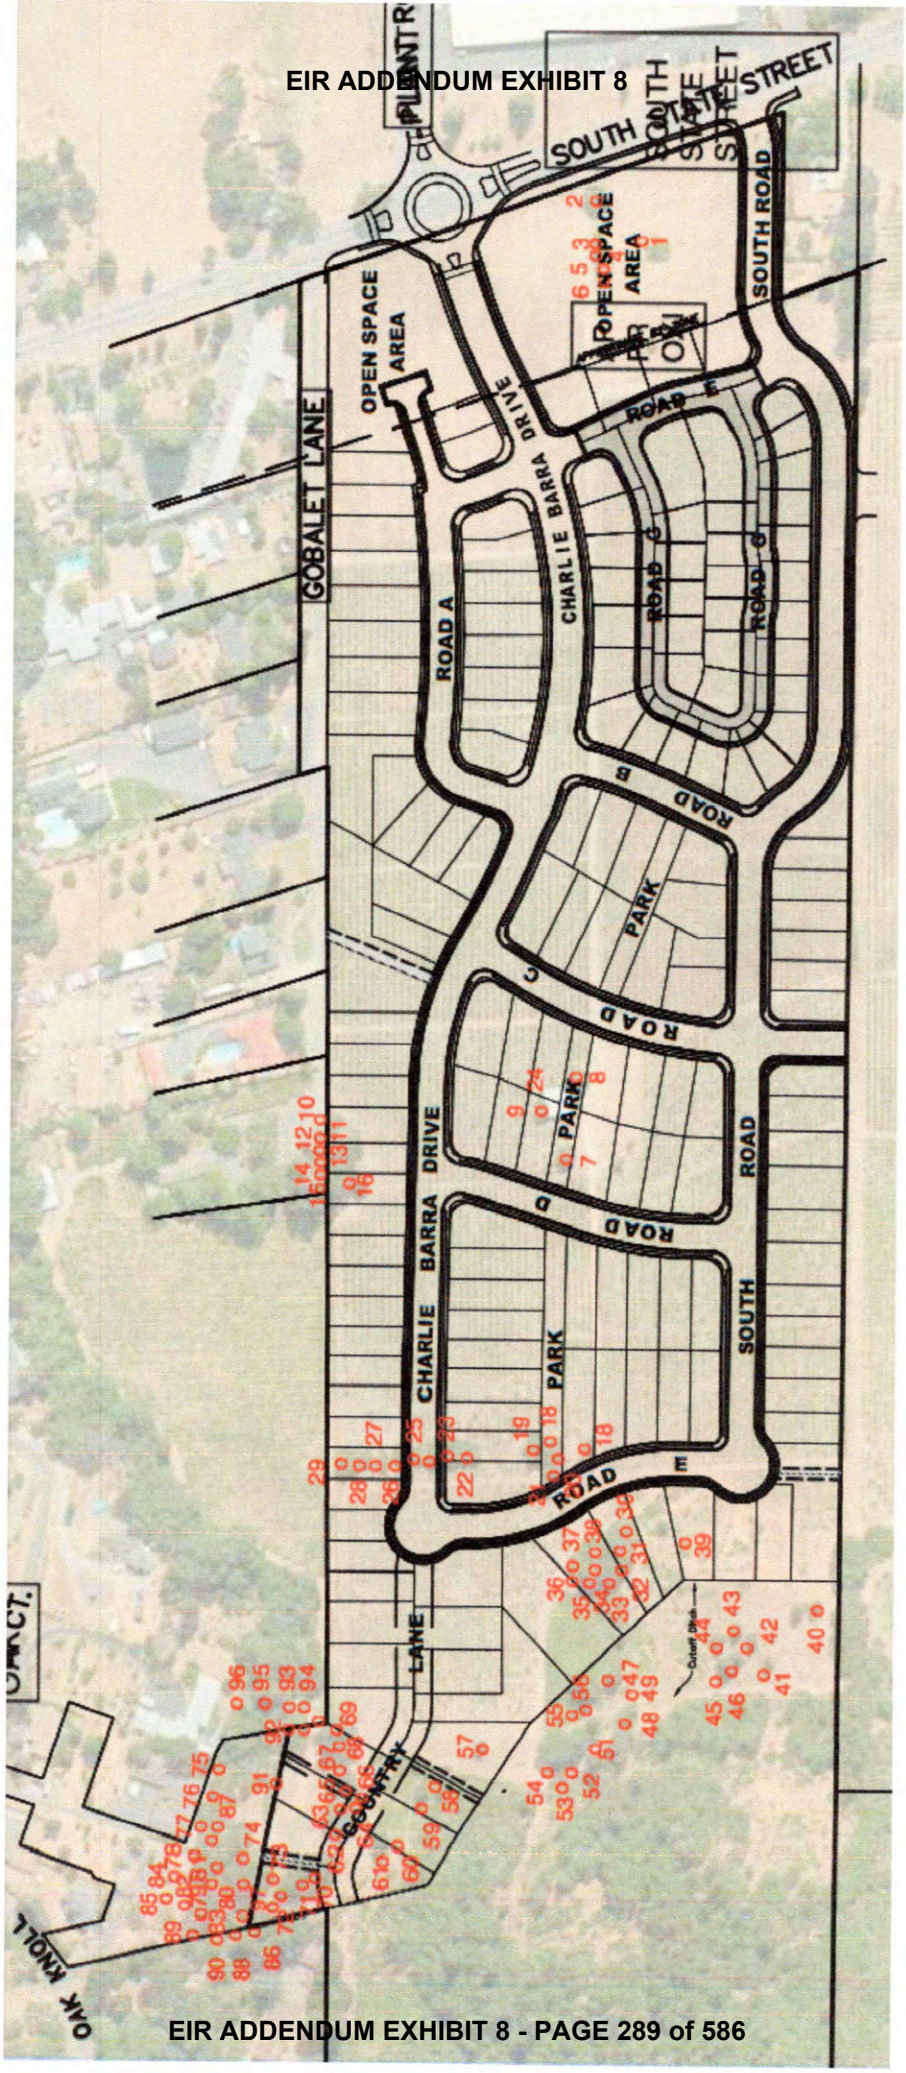
SOUTH STATE STREET
SOUTH ROAD
OPEN SPACE AREA
OPEN SPACE AREA
GOBALET LANE
CHARLIE BARRA DRIVE
ROAD A
ROAD B
ROAD C
ROAD D
ROAD E
PARK
PARK
PARK
SOUTH ROAD
SOUTH ROAD
LANE
OAK KNOLL

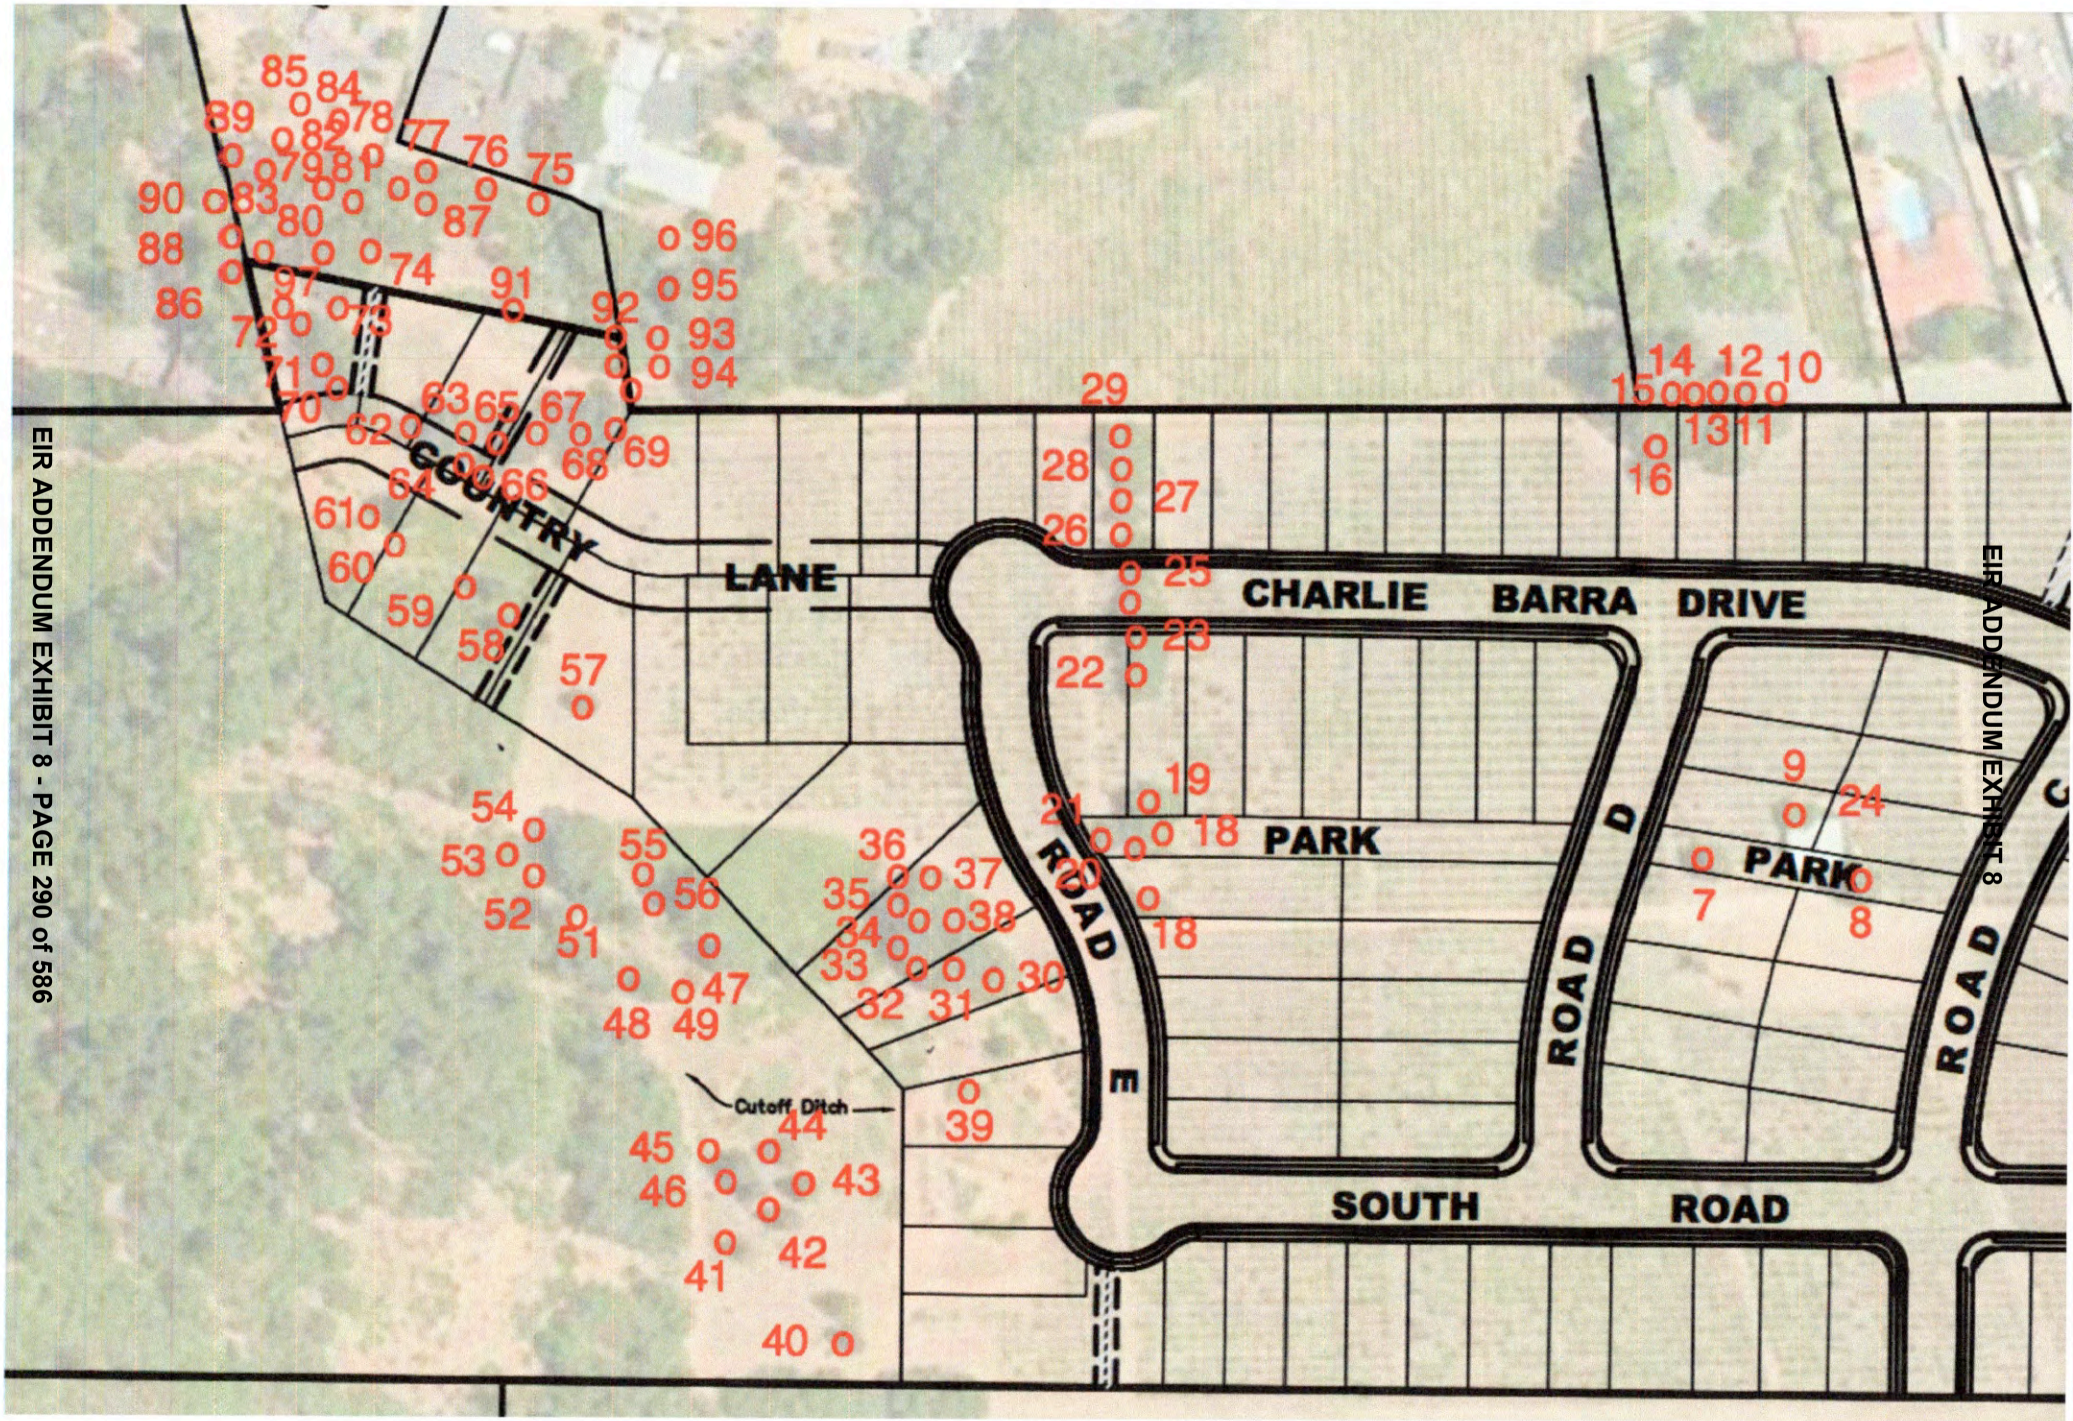

EIR ADDENDUM EXHIBIT 8

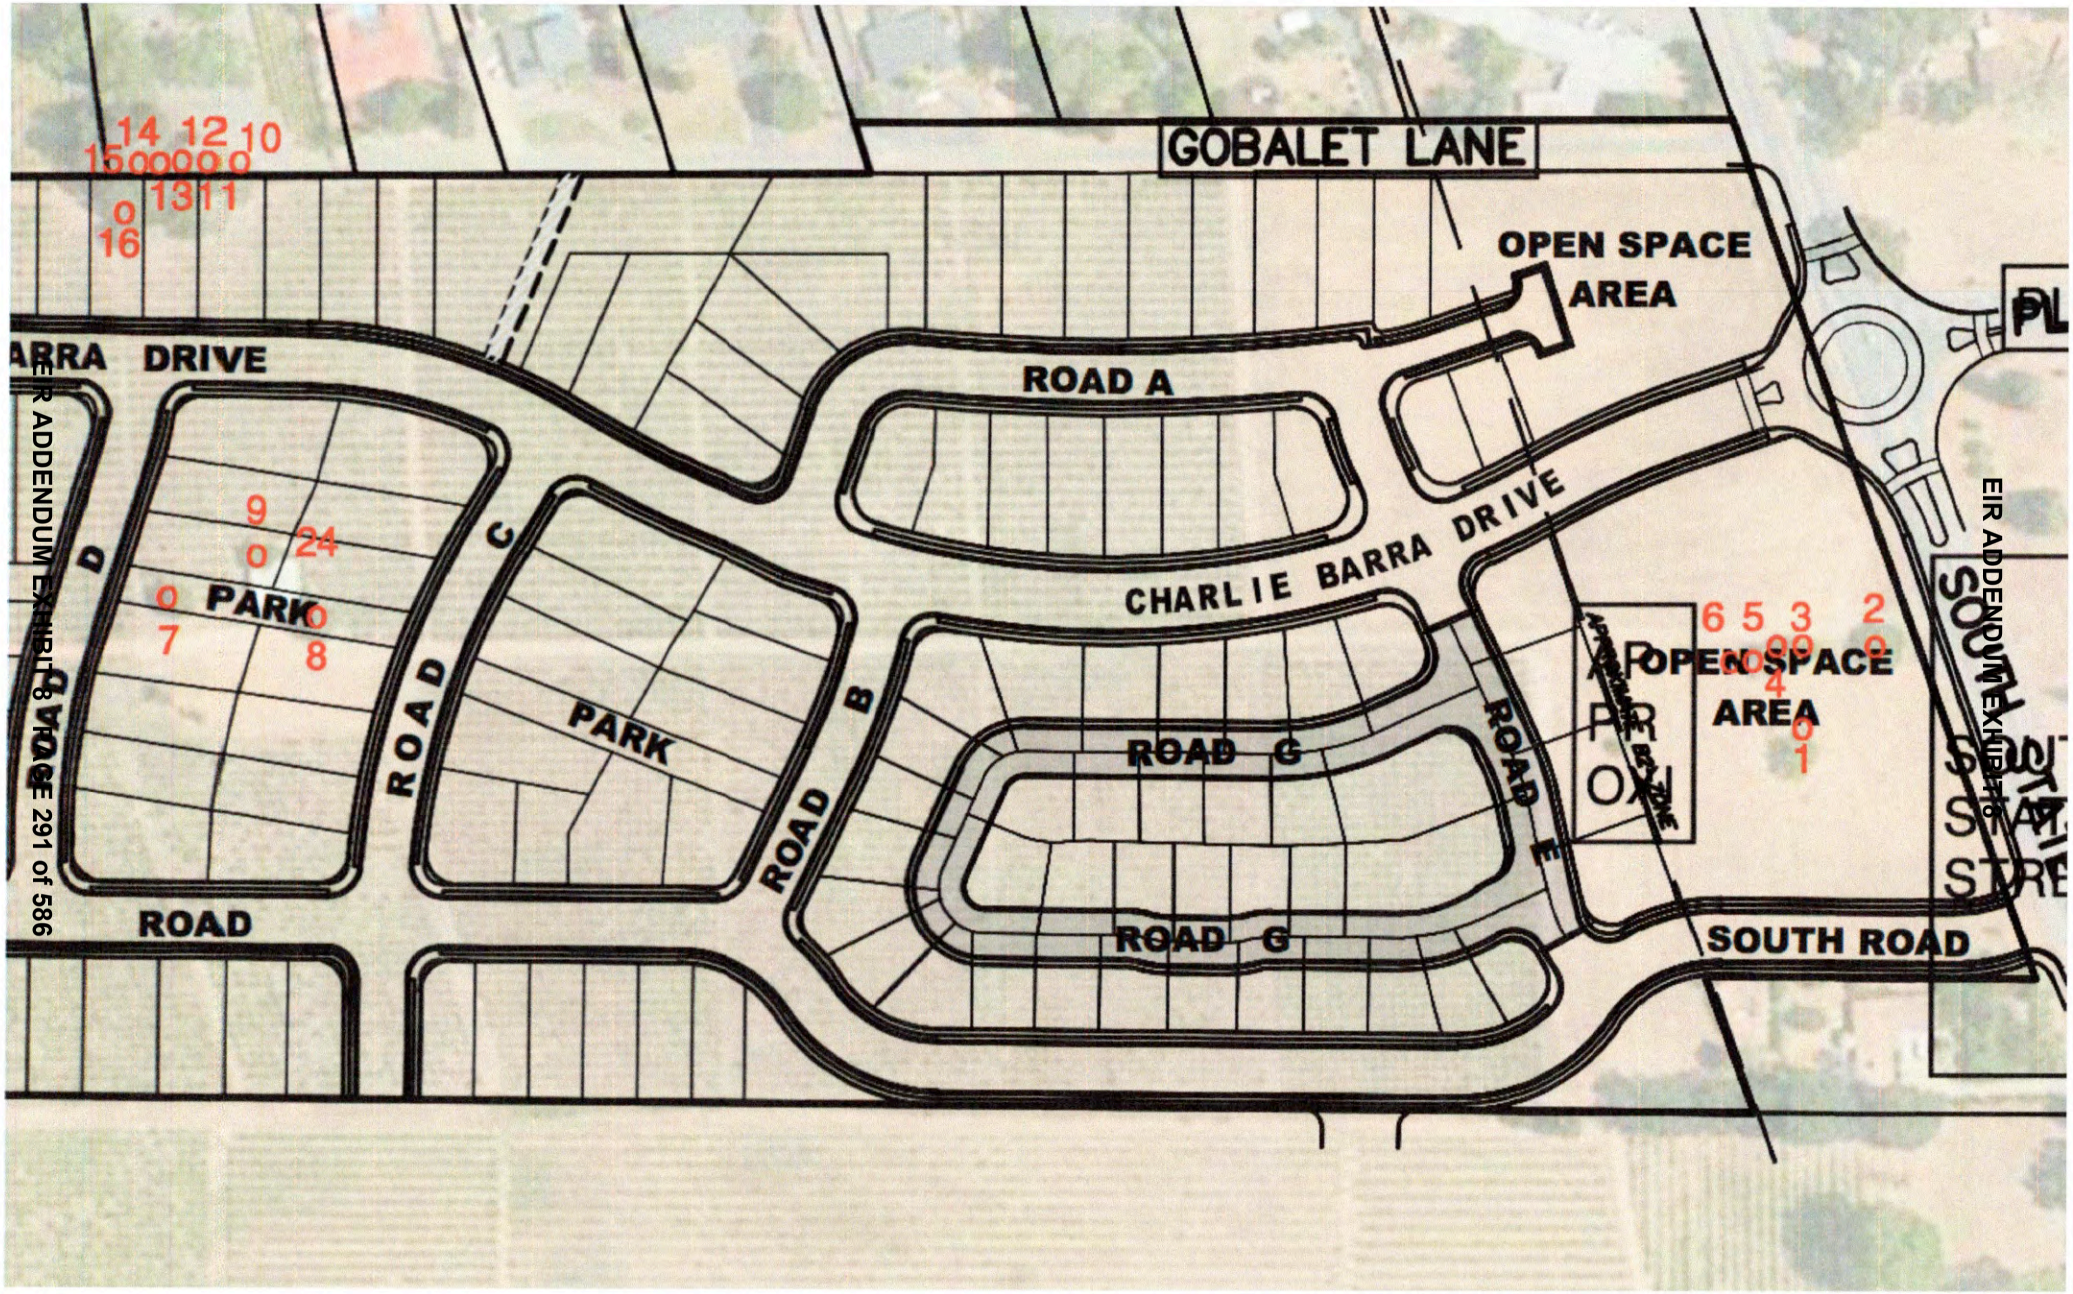

EIR ADDENDUM EXHIBIT 8 PAGE 291 of 586

EIR ADDENDUM EXHIBIT 8

CURRENT SITE PLAN WITH 4 LOTS DELETED
Deleted lots in yellow

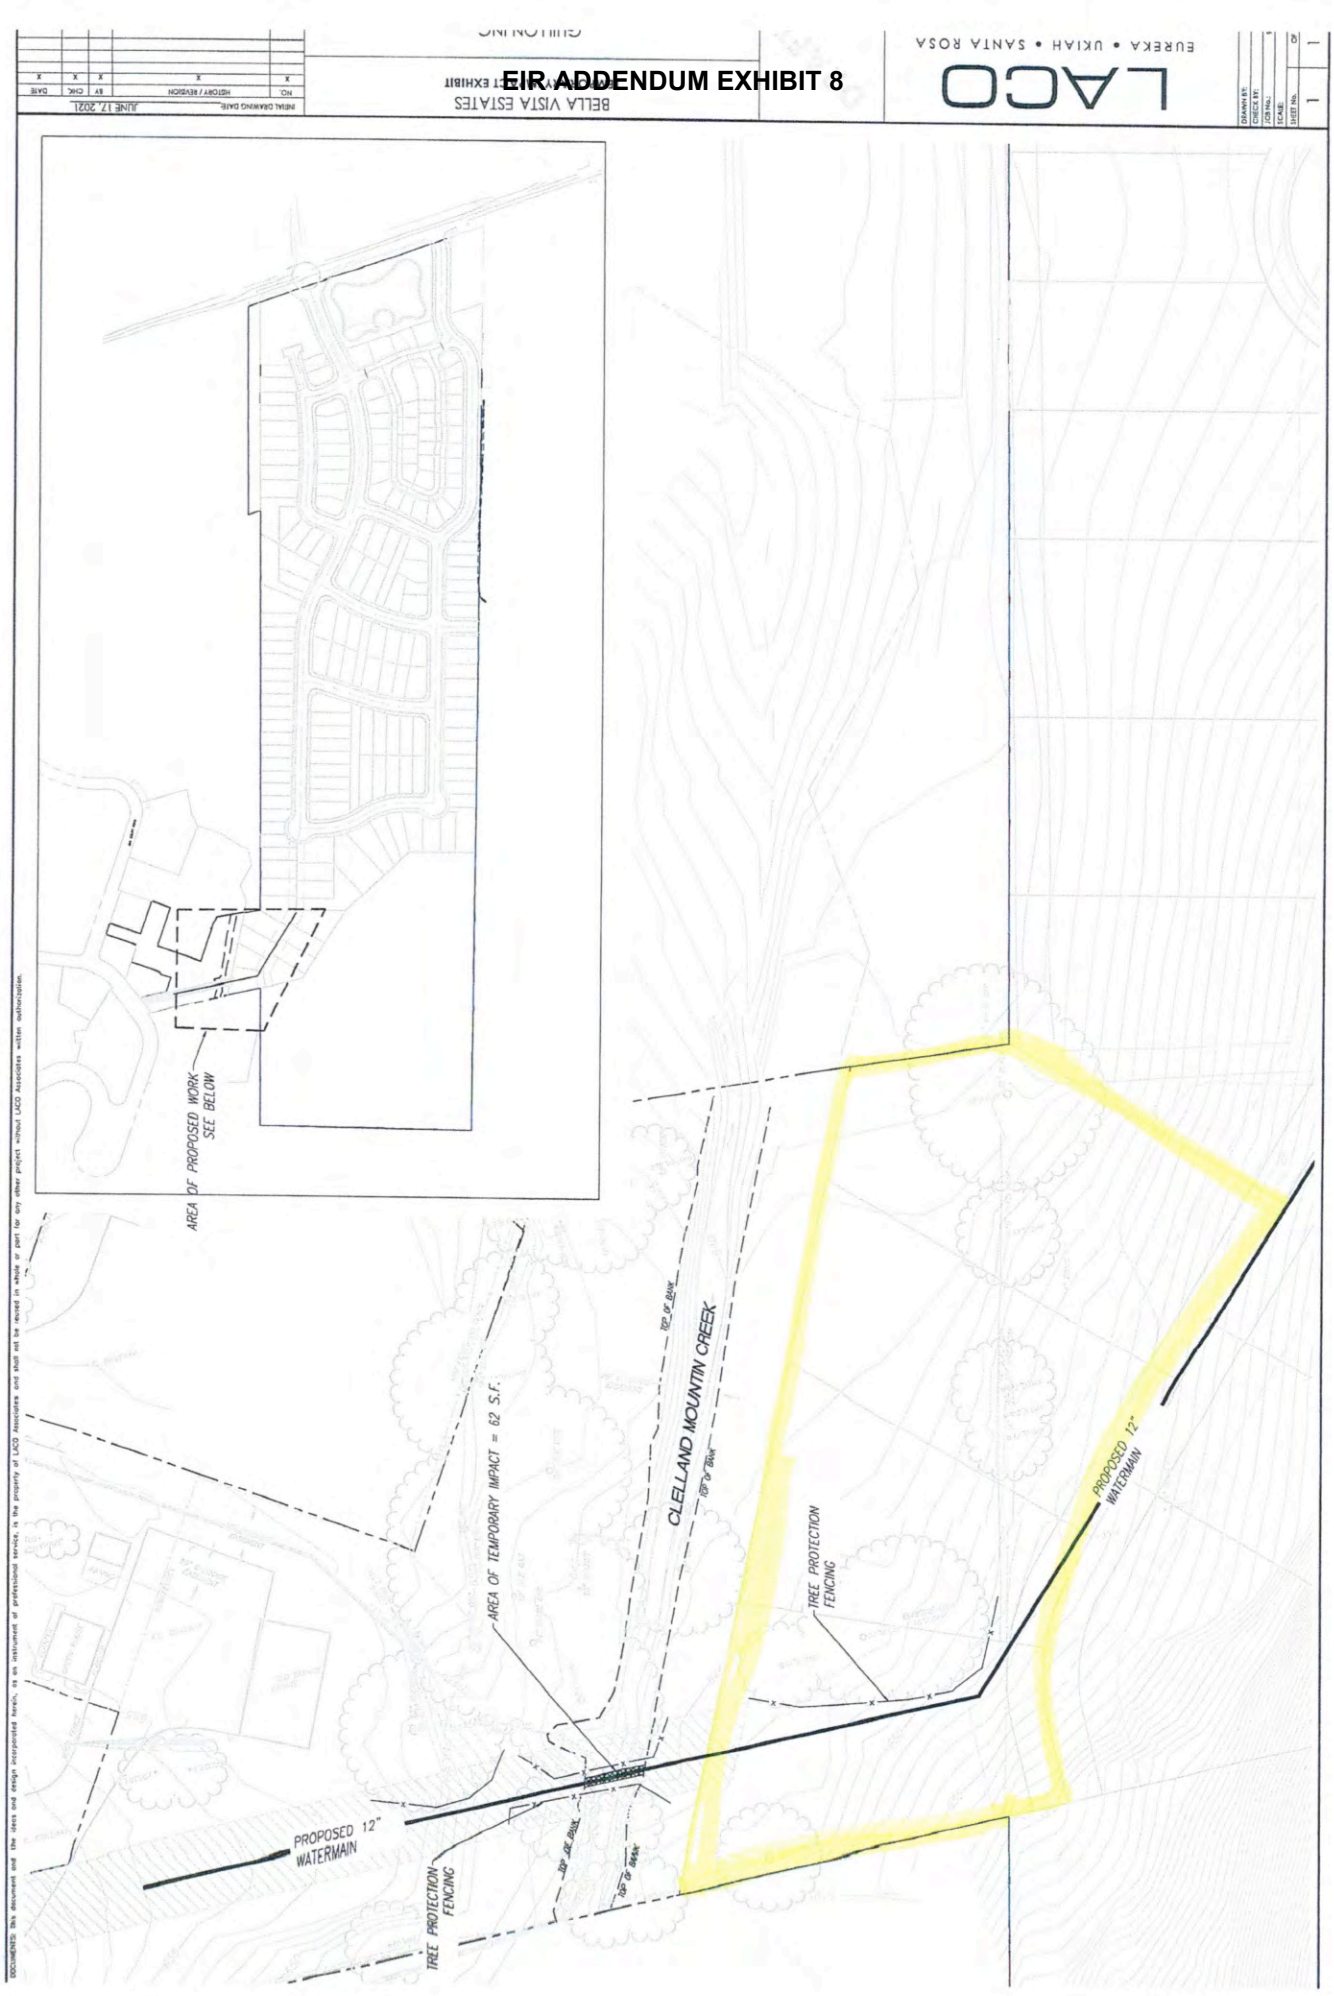
AREA OF PROPOSED WORK
SEE BELOW
AREA OF TEMPORARY IMPACT = 62 S.F.
TOP OF BANK
CLELLAND MOUNTIN CREEK
TOP OF BANK
TREE PROTECTION FENCING
PROPOSED 12" WATERMAIN
PROPOSED 12" WATERMAIN
TOP OF BANK
TOP OF BANK
TREE PROTECTION FENCING

TREE FENCING DETAIL

TREE PROTECTION FENCING DETAIL

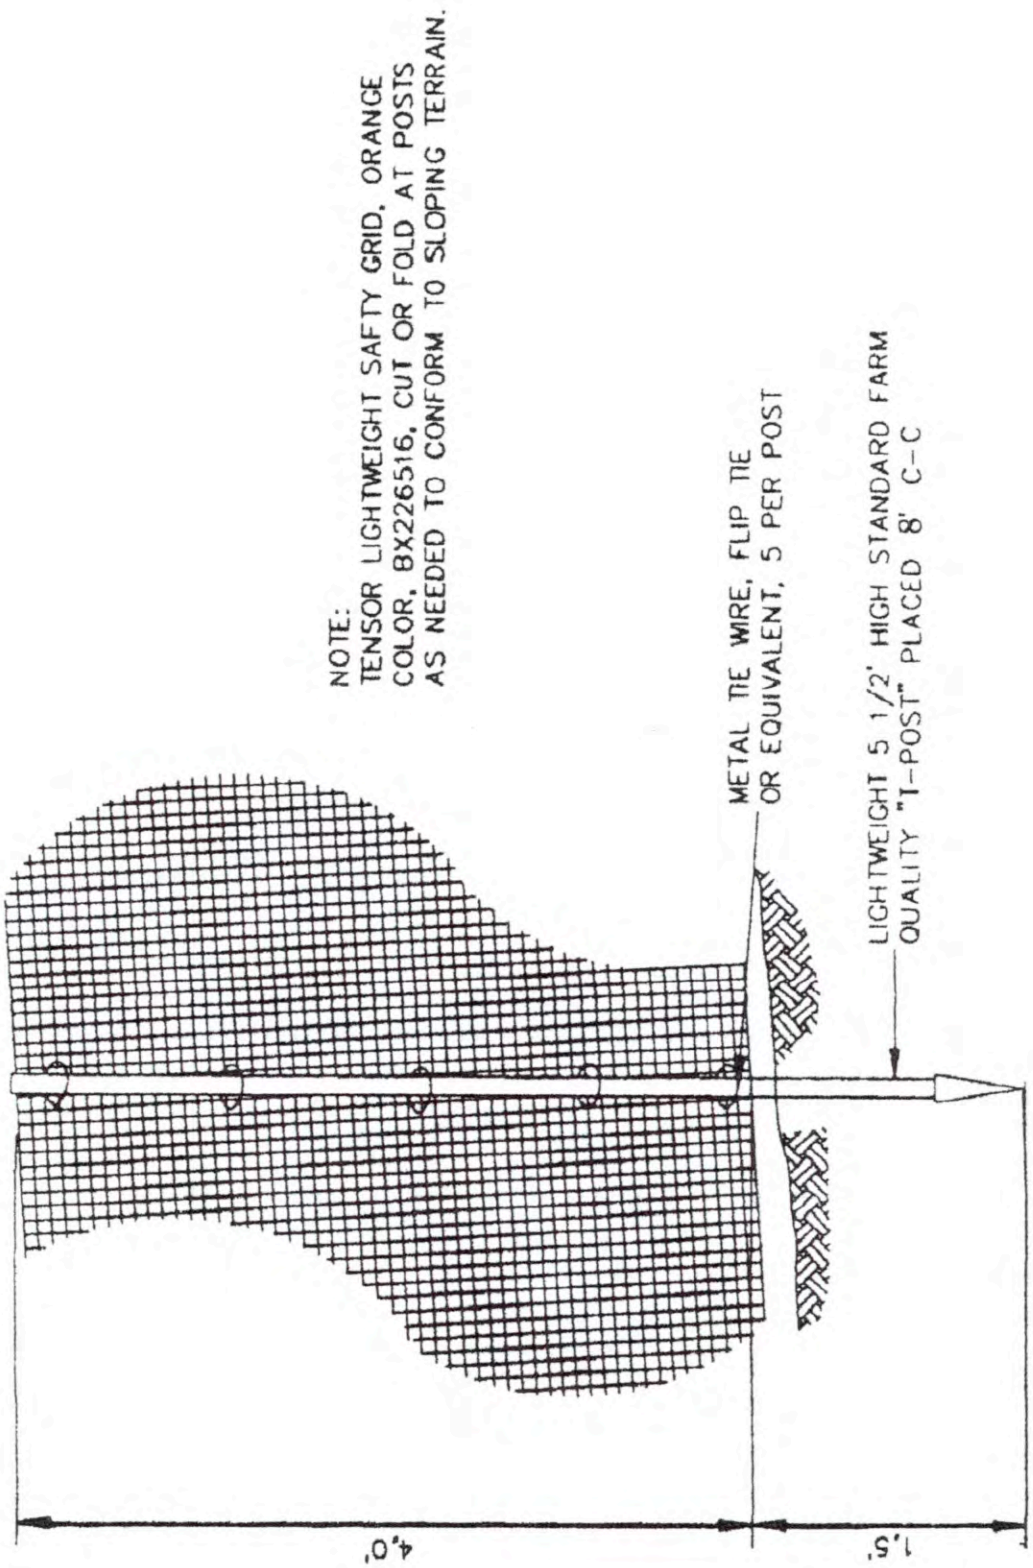

TREE PRESERVATION GUIDELINES

TREE PRESERVATION GUIDELINES

INTRODUCTION

Great care must be exercised when development is proposed in the vicinity of established trees of any type. The trees present at this site require specialized protection techniques during all construction activities to minimize negative impact on their long term health and vigor. The area immediately beneath and around canopy driplines is especially critical, and the specifications that follow are established to protect short and long term tree integrity. The purpose of this specification is therefore to define the procedures that must be followed during any and all phases of development in the immediate vicinity of designated protected trees.

Established, mature trees respond in a number of different ways to the disruption of their natural conditions. Change of grade within the root system area or near the root collar, damage to the bark of the trunk, soil compaction above the root system, root system reduction or damage, or alteration of summer soil moisture levels may individually or collectively cause physiological stress leading to tree decline and death. The individual impacts of these activities may cause trees to immediately exhibit symptoms and begin to decline, but more commonly the decline process takes many years, with symptoms appearing slowly and over a period of time. Trees may not begin to show obvious signs of decline from the negative impacts of construction until many years after construction is completed. It is not appropriate to wait for symptoms to appear, as this may be too late to correct the conditions at fault and to halt decline.

It is therefore critical to the long-term health of all protected trees that a defined protection program be established before beginning any construction activity where protected trees are found. Once incorporated at the design level, it is mandatory that developers, contractors, and construction personnel understand the critical importance of these guidelines, and the potential penalties that will be levied if they are not fully incorporated at every stage of development.

The following specifications are meant to be utilized by project managers and those supervising any construction in the vicinity of protected trees including grading contractors, underground contractors, all equipment operators, construction personnel, and landscape contractors. Questions which arise, or interpretation of specifications as they apply to specific site activities, must be referred to the project arborist as they occur.

Horticultural Associates
P.O. Box 1261
Glen Ellen, CA 95442
707-935-3911

TREE PROTECTION ZONE

1. The canopy dripline is illustrated on the Improvement Plans and represents the area around each tree, or group of trees, which must be protected at all times with tree protection fencing.

2. No encroachment into the dripline is allowed at any time without approval from the project arborist, and unauthorized entry may be subject to civil action and penalties.

3. The dripline will be designated by the project arborist at a location determined to be adequate to ensure long term tree viability and health. This is to occur prior to installation of fencing and in conjunction with the fencing contractor

TREE PROTECTION FENCING

1. Prior to initiating any construction activity on a construction project, including demolition or grading, temporary protective fencing shall be installed at each site tree, or group of trees. Fencing shall be located at the dripline designated by the project arborist and generally illustrated on the Improvement Plans.

2. Fencing shall be minimum 4' height at all locations, and shall form a continuous barrier without entry points around all individual trees, or groups of trees. Barrier type fencing such as *Tensar* plastic fencing is recommended, but any fencing system that adequately prevents entry will be considered for approval by the project arborist. The use of post and cable fencing is not acceptable, however.

3. Fencing shall be installed tightly between steel fence posts (standard quality farm 'T' posts work well) placed no more than 8 feet on center. Fencing shall be attached to each post at 5 locations with plastic electrical ties, metal tie wire, or flip ties. See attached fencing detail.

4. Fencing shall serve as a barrier to prevent encroachment of any type by construction activities, equipment, materials storage, or personnel.

5. All encroachment into the fenced dripline must be approved and supervised by the project arborist. Approved dripline encroachment may require

additional mitigation or protection measures that will be determined by the project arborist at the time of the request.

6. Contractors and subcontractors shall direct all equipment and personnel to remain outside the fenced area at all times until project is complete, and shall instruct personnel and sub-contractors as to the purpose and importance of fencing and preservation.

7. Fencing shall be upright and functional at all times from start to completion of project. Fencing shall remain in place and not be moved or removed until all construction activities at the site are completed.

TREE PRUNING AND TREATMENTS

1. All recommendations for pruning or other treatments must be completed prior to acceptance of the project. It is strongly recommended that pruning be completed prior to the start of grading to facilitate optimum logistics and access.

2. All pruning shall be conducted in conformance with International Society of Arboriculture pruning standards, and all pruning must occur by, or under the direct supervision of, an arborist certified by the International Society of Arboriculture.

GRADING AND TRENCHING

1. Any construction activity that necessitates soil excavation in the vicinity of preserved trees shall be avoided where possible, or be appropriately mitigated under the guidance of the project arborist. All contractors must be aware at all times that specific protection measures are defined, and non conformance may generate stop-work orders.

2. The designated dripline is defined around all site trees to be preserved. Fences protect the designated areas. No grading or trenching is to occur within this defined area unless so designated by the Improvement Plan, and where designated shall occur under the direct supervision of the project arborist.

3. Trenching should be routed around the dripline. Where trenching has been designated within the dripline, utilization of underground technology to bore, tunnel or excavate with high-pressure air or water will be specified. Hand digging will be generally discouraged unless site conditions restrict the use of alternate technology.

Horticultural Associates
P.O. Box 1261
Glen Ellen, CA 95442
707-935-3911

4. All roots greater than one inch in diameter shall be cleanly hand-cut as they are encountered in any trench or during any grading activity. The tearing of roots by equipment shall not be allowed. Mitigation treatment of pruned roots shall be specified by the project arborist as determined by the degree of root pruning, location of root pruning, and potential exposure to desiccation. No pruning paints or sealants shall be used on cut roots.

5. Where significant roots are encountered mitigation measures such as supplemental irrigation and/or organic mulches may be specified by the project arborist to offset the reduction of root system capacity.

6. Retaining walls are effective at holding grade changes outside the area of the dripline and are recommended where necessary. Retaining walls shall be constructed in post and beam or drilled pier construction styles where they are necessary near or within a dripline.

7. Grade changes outside the dripline, or those necessary in conjunction with retaining walls, shall be designed so that drainage water of any type or source is not diverted toward or around the root crown in any manner. Grade shall drain away from root crown at a minimum of 2%. If grading toward the root collar is unavoidable, appropriate surface and/or subsurface drain facilities shall be installed so that water is effectively diverted away from root collar area.

8. Grade reduction within the designated dripline shall be generally discouraged, and where approved, shall be conducted only after careful consideration and coordination with the project arborist.

9. Foundations of all types within the dripline shall be constructed using design techniques that eliminate the need for trenching into natural grade. These techniques might include drilled piers, grade beams, bridges, or cantilevered structures. Building footprints should generally be outside the dripline whenever possible.

DRAINAGE

The location and density of native trees may be directly associated with the presence of naturally occurring water, especially ephemeral waterways. Project design, especially drainage components, should take into consideration that these trees may begin a slow decline if this naturally present association with water is changed or eliminated.

Horticultural Associates
P.O. Box 1261
Glen Ellen, CA 95442
707-935-3911

TREE DAMAGE

1. Any form of tree damage which occurs during the demolition, grading, or construction process shall be evaluated by the project arborist. Specific mitigation measures will be developed to compensate for or correct the damage. Fines and penalties may also be levied.

2. Measures may include, but are not limited to, the following:

- pruning to remove damaged limbs or wood
- bark scoring to remove damaged bark and promote callous formation
- alleviation of compaction by lightly scarifying the soil surface
- installation of a specific mulching material
- supplemental irrigation during the growing season for up to 5 years
- treatment with specific amendments intended to promote health, vigor, or root growth
- vertical mulching or soil fracturing to promote root growth
- periodic post-construction monitoring at the developer's expense
- tree replacement, or payment of the established appraised value, if the damage is so severe that long term survival is not expected.

3. Any tree that is significantly damaged and whose survivability is threatened, due to negligence by any contractor, shall be appraised using the Trunk Formula Method provided in the 9th Edition of the Guide For Plant Appraisal. This appraisal value will be the basis for any fines levied on the offending contractor.

MULCHING

1. Trees will benefit from the application of a 4 inch layer of chipped bark mulch over the soil surface within the Tree Protection Zone. Ideal mulch material is a chipped bark containing a wide range of particle sizes. Bark mulches composed of shredded redwood, bark screened for uniformity of size, dyed bark, or chipped lumber will not function as beneficially. All trees that are expected to be

impacted in any way by project activities shall have mulch placed prior to the installation of protection fencing.

2. Mulch should be generated from existing site trees that are removed or pruned as part of the project. Much brought onto the site from an outside source must be from trees that are verified to be free of the Sudden Oak Death pathogen *Phytophtora ramorum*.

Horticultural Associates
P.O. Box 1261
Glen Ellen, CA 95442
707-935-3911

PRUNING STANDARDS

WESTERN CHAPTER

ISA

PRUNING STANDARDS

Purpose:

Trees and other woody plants respond in specific and predictable ways to pruning and other maintenance practices. Careful study of these responses has led to pruning practices which best preserve and enhance the beauty, structural integrity, and functional value of trees.

In an effort to promote practices which encourage the preservation of tree structure and health, the W.C. ISA Certification Committee has established the following Standards of Pruning for Certified Arborists. The Standards are presented as working guidelines, recognizing that trees are individually unique in form and structure, and that their pruning needs may not always fit strict rules. The Certified Arborist must take responsibility for special pruning practices that vary greatly from these Standards.

I. Pruning Techniques

A. A thinning cut removes a branch at its point of attachment or shortens it to a lateral large enough to assume the terminal role. Thinning opens up a tree, reduces weight on heavy limbs, can reduce a tree's height, distributes ensuing invigoration throughout a tree and helps retain the tree's natural shape. Thinning cuts are therefore preferred in tree pruning.

When shortening a branch or leader, the lateral to which it is cut should be at least one-half the diameter of the cut being made. Removal of a branch or leader back to a sufficiently large lateral is often called "drop crotching."

B. A heading cut removes a branch to a stub, a bud or a lateral branch not large enough to assume the terminal role. Heading cuts should seldom be used because vigorous, weakly attached upright sprouts are forced just below such cuts, and the tree's natural form is altered. In some situations, branch stubs die or produce only weak sprouts.

C. When removing a live branch, pruning cuts should be made in branch tissue just outside the branch bark ridge and collar, which are trunk tissue. *(Figure 1)* If no collar is visible, the angle of the cut should approximate the angle formed by the branch bark ridge and the trunk. *(Figure 2)*

D. When removing a dead branch, the final cut should be made outside the collar of live callus tissue. If the collar has grown out along the branch stub, only the dead stub should be removed, the live collar should remain intact, and uninjured. *(Figure 3)*

E. When reducing the length of a branch or the height of a leader, the final cut should be made just beyond (without violating) the branch bark ridge of the branch being cut to. The cut should approximately bisect the angle formed by the branch bark ridge and an imaginary line perpendicular to the trunk or branch cut. *(Figure 4)*

F. A goal of structural pruning is to maintain the size of lateral branches to less than three-fourths the diameter of the parent branch or trunk. If the branch is codominant or close to the size of the parent branch, thin the branch's foliage by 15% to 25%, particularly near the terminal. Thin the parent branch less, if at all. This will allow the parent branch to grow at a faster rate, will reduce the weight of the lateral branch, slow its total growth, and develop a stronger branch attachment. If this does not appear appropriate, the branch should be completely removed or shortened to a large lateral. *(Figure 5)*

G. On large-growing trees, except whorl-branching conifers, branches that are more than one-third the diameter of the trunk should be spaced along the trunk at least 18 inches apart, on center. If this is not possible because of the present size of the tree, such branches should have their foliage thinned 15% to 25%, particularly near their terminals. *(Figure 6)*

H. Pruning cuts should be clean and smooth with the bark at the edge of the cut firmly attached to the wood.

I. Large or heavy branches that cannot be thrown clear, should be lowered on ropes to prevent injury to the tree or other property.

J. Wound dressings and tree paints have not been shown to be effective in preventing or reducing decay. They are therefore not recommended for routine use when pruning.

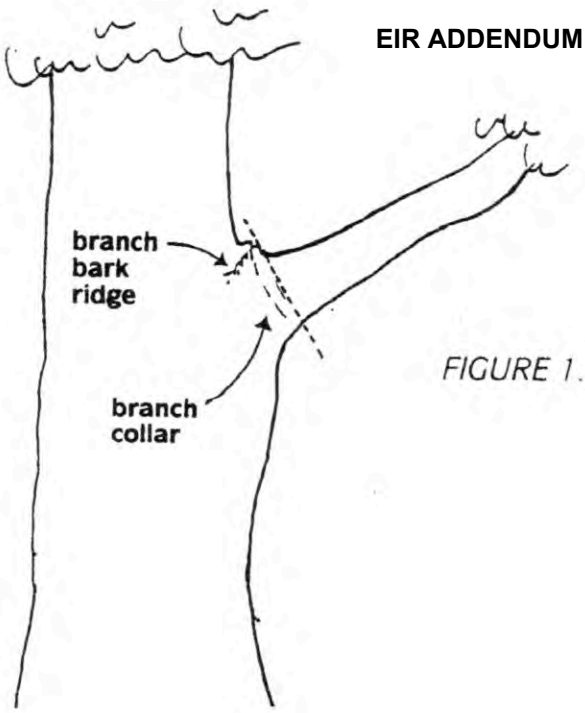

FIGURE 1. *When removing a branch, the final cut should be just outside the branch bark ridge and collar.*

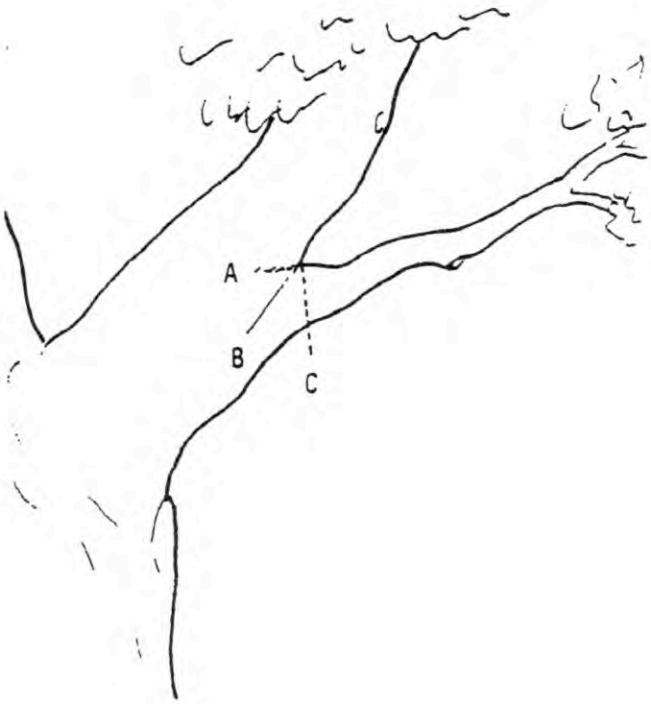

FIGURE 2. *In removing a limb without a branch collar, the angle of the final cut to the branch bark ridge should approximate the angle the branch bark ridge forms with the limb. Angle AB should equal Angle BC.*

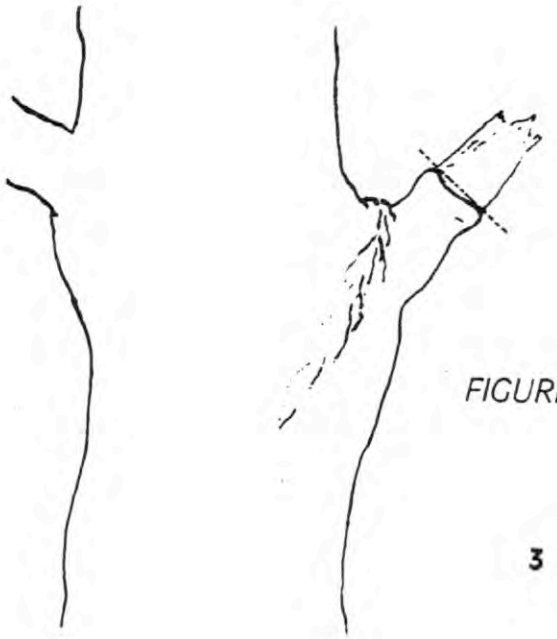

FIGURE 3. *When removing a dead branch, cut outside the callus tissue that has begun to form around the branch.*

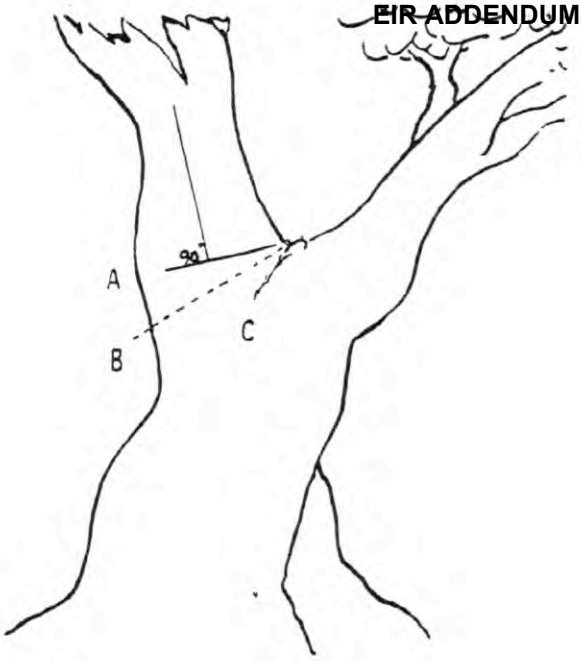

FIGURE 4. *In removing the end of a limb to a large lateral branch, the final cut is made along a line that bisects the angle between the branch bark ridge and a line perpendicular to the limb being removed. Angle AB is equal to Angle BC.*

FIGURE 5. *A tree with limbs tending to be equal-sized, or codominant. Limbs marked B are greater than ¾ the size of the parent limb A. Thin the foliage of branch B more than branch A to slow its growth and develop a stronger branch attachment.*

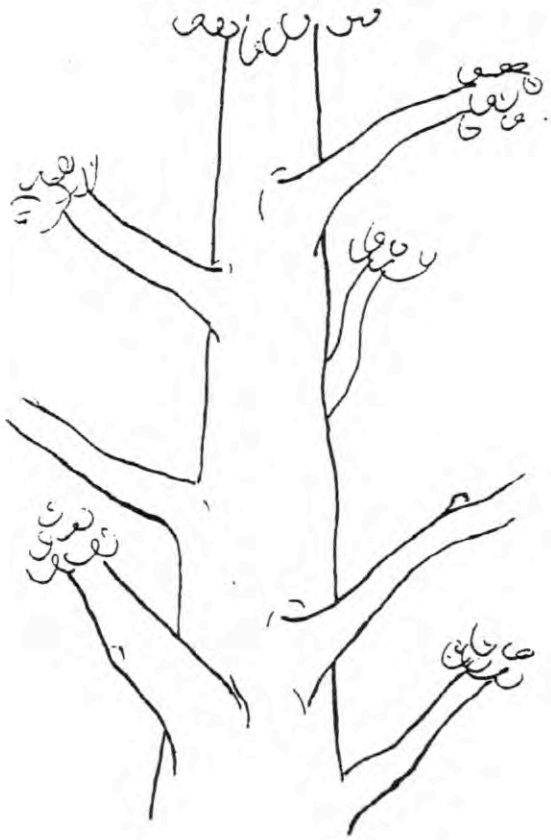

FIGURE 6. *Major branches should be well spaced both along and around the stem.*

II. Types of Pruning — Mature Trees

A. CROWN CLEANING

Crown cleaning or cleaning out is the removal of dead, dying, diseased, crowded, weakly attached, and low-vigor branches and watersprouts from a tree crown.

B. CROWN THINNING

Crown thinning includes crown cleaning and the selective removal of branches to increase light penetration and air movement into the crown. Increased light and air stimulates and maintains interior foliage, which in turn improves branch taper and strength. Thinning reduces the wind-sail effect of the crown and the weight of heavy limbs. Thinning the crown can emphasize the structural beauty of trunk and branches as well as improve the growth of plants beneath the tree by increasing light penetration. When thinning the crown of mature trees, seldom should more than one-third of the live foliage be removed.

At least one-half of the foliage should be on branches that arise in the lower two-thirds of the trees. Likewise, when thinning laterals from a limb, an effort should be made to retain inner lateral branches and leave the same distribution of foliage along the branch. Trees and branches so pruned will have stress more evenly distributed throughout the tree or along a branch.

An effect known as "lion's-tailing" results from pruning out the inside lateral branches. Lion's-tailing, by removing all the inner foliage, displaces the weight to the ends of the branches and may result in sunburned branches, water-sprouts, weakened branch structure and limb breakage.

C. CROWN REDUCTION

Crown reduction is used to reduce the height and/or spread of a tree. Thinning cuts are most effective in maintaining the structural integrity and natural form of a tree and in delaying the time when it will need to be pruned again. The lateral to which a branch or trunk is cut should be at least one-half the diameter of the cut being made.

D. CROWN RESTORATION

Crown restoration can improve the structure and appearance of trees that have been topped or severely pruned using heading cuts. One to three sprouts on main branch stubs should be selected to reform a more natural appearing crown. Selected vigorous sprouts may need to be thinned to a lateral, or even headed, to control length growth in order to ensure adequate attachment for the size of the sprout. Restoration may require several prunings over a number of years.

II. Types of Pruning — Mature Trees *(continued)*

E. CROWN RAISING

Crown raising removes the lower branches of a tree in order to provide clearance for buildings, vehicles, pedestrians, and vistas. It is important that a tree have at least one-half of its foliage on branches that originate in the lower two-thirds of its crown to ensure a well-formed, tapered structure and to uniformly distribute stress within a tree.

When pruning for view, it is preferable to develop "windows" through the foliage of the tree, rather than to severely raise or reduce the crown.

III. Size of Pruning Cuts

Each of the Pruning Techniques (Section I) and Types of Pruning (Section II) can be done to different levels of detail or refinement. The removal of many small branches rather than a few large branches will require more time, but will produce a less-pruned appearance, will force fewer watersprouts and will help to maintain the vitality and structure of the tree. Designating the maximum size (base diameter) that any occasional undesirable branch may be left within the tree crown, such as ½", 1" or 2" branch diameter, will establish the degree of pruning desired.

IV. Climbing Techniques

A. Climbing and pruning practices should not injure the tree except for the pruning cuts.

B. Climbing spurs or gaffs should not be used when pruning a tree, unless the branches are more than throw-line distance apart. In such cases, the spurs should be removed once the climber is tied in.

C. Spurs may be used to reach an injured climber and when removing a tree.

D. Rope injury to thin barked trees from loading out heavy limbs should be avoided by installing a block in the tree to carry the load. This technique may also be used to reduce injury to a crotch from the climber's line.

Appendix E

Project Site Photos

Project Site Photos

Taken April 13, 2021

Looking south at the site from Gobalet Lane.

Looking west toward Cleland Mountain within the BSA.

Looking south at annual grassland and adjacent residential development.

Looking east at abandoned agricultural outbuilding.

Looking north at Cleland Mountain Creek.

Vineyards and barren habitat, looking west.

gallaway ENTERPRISES

117 Meyers Street • Suite 120 • Chico CA 95928 • 530-332-9909

Technical Memorandum:
Assessment of Biological Issues of the Bella Vista Subdivision Project in Relation to the Certified Environmental Impact Report for the Garden Gate Project

July 2021

This memo is being provided to provide an assessment of the biological conditions of currently proposed Bella Vista project compared to the mitigation measures pertaining to biological resources of the previously certified Environmental Impact Report (EIR) for the Garden Gate project from 2006. This memo is not intended to make a determination on the validity of the current project in light of the existing EIR, but rather to provide guidance to the applicant and County in support of their decision making processes.

The subsequent Biological Resource Assessment produced by Gallaway Enterprises (July 26, 2021) and its recommendations and conclusions supports the conclusions that existing certified EIR's mitigation measures, existing regulations and applicant's incorporation of their Good Neighbor Policies are consistent. Changes in project design and implementation of the current project compares to the previous project are minor, and in some instances superior to the previously approved project, and do not result in any new significant environmental effects or a substantial increase in the severity of previously identified resources.

The Bella Vista Subdivision project area contains multiple biological communities including annual grassland, montane hardwood conifer, riverine, vineyard, urban and barren. Cleland Mountain Creek is a water of the U.S. tributary to the Russian River that contains suitable habitat for Northern California steelhead trout and Chinook salmon. The Project, with the incorporation of the mitigation measures from the previous certified EIR will not affect FESA-listed Central California Coast steelhead trout or Chinook salmon. The Project may adversely affect state candidate (SC) species western bumble bee and species of special concern (SSC) western pond turtle and pallid bat.

Mitigation measures included in Conclusions and Recommendations section of the Biological Resource Assessment produced by Gallaway Enterprises are proposed to reduce potential impacts to the federally threatened (FT), federally protected (FP), state candidate (SC), and state species of concern (SSC) to a level that is considered less than significant.

The project site was previously surveyed by North Coast Resource Management in the mid-2000s as part of the Garden Gate Tentative Subdivision Map, a 199-lot subdivision. As part of that project an Environmental Impact Report (EIR) was certified by Mendocino County. That EIR contain biological mitigation measures to reduce impacts associated with the proposed project. A subsequent Biological Resource Assessment was conducted by Gallaway Enterprises in 2021 to evaluate and document the current biological conditions at the site.

Outlined below, are the mitigation measures that pertain to the biological resources from that EIR and an evaluation of their applicability based on current circumstances.

Mitigation Measure 3.2-D.1: The project shall not cause substantial pollution of Cleland Mountain Creek or the Russian River. The applicant shall prepare an NOI and SWPPP for the project, and incorporate the following additional site-appropriate BMPS or their equivalents for short- and long-term implementation by the Homeowners Associations (HOA) and/or individual lot owners, in order to comply with the requirements of the NPDES General Permit and provisions of the Mendocino County Storm Water Management Program. The BMPS will result in stormwater leaving the site at least meeting the NCRWQCB water quality objectives for the Russian River. The SWPP shall be approved by the Mendocino County Water Agency and the State prior to project construction.

Mitigation Measure 3.2-D-2: Per the recommendation of the CDFG, Lots 20, 21 and 197 shall be removed from the project in order to provide the minimum Creekside buffer required to filter contaminations including sediments, from stormwater runoff.

The above Mitigation Measures are still applicable to the project, in that a project of this size is required to submit a Notice of Intent (NOI) and develop a Stormwater Pollution Prevention Plan (SWPPP). In addition to the County, SWPPPs are plans, submitted to and approved by the State Water Resource Control Board, that identify opportunities to reduce or eliminate stormwater runoff and contain standardized Best Management Practices (BMPs) such as; utilization of silt fences, erosion control blankets and waddles, watering exposed soil, sweeping sidewalks and streets, maintaining equipment and training site staff on erosion and sediment control practices, to name a few.

Further, the removal of three lots (Mitigation Measure 3.2-D-2) from the design is still applicable to the project and ensures that at least a 100-foot setback is secured as recommended by the California Department of Fish and Game (now Fish and Wildlife). These lots have been redesigned under the new proposal into 4 lots and are identified as Lot 122, 123, 124 and 125 the Bella Vista Map. In order to ensure appropriate retention of the approximately 13 mature true oak trees, comprising the riparian shade trees on the south side of the creek, retention tree root zones shall be protected as described in the Bella Vista project description Tree Protection Zones BMPs.

Mitigation Measure: 3.3-A.1: The applicant shall preserve water quality in Cleland Mountain Creek. A Riparian Enhancement Area that includes Lots 20, 21 and 197 shall be established to include all areas within a setback of 20 feet from the top of bank of this creek and deed restricted to prohibit grading, tree cuttings, trash depositions, landscaping other than natural habitat restoration, storage of materials, fillings, structures, dumping of chemicals, or disruptive activists. The applicant shall replant the Riparian Enhancement Area. The replanting shall include riparian species along the creek and oaks, bay and buckeye further from the creek. The plan shall include the planting of at least three replacement trees of the same species as the tree removed) for each oak, bay and buckeye and Oregon ash that is removed. With the 20-foot riparian habitat setback, appropriate native ground covers and shrubs will also be established to filter runoff form development portions of nearby lots. All plantings established under this plan shall be irrigated and replaced as needed as well as monitored by the plan prepare for a period of no less than 3 years to ensure successful establishment. The Riparian Enhancement Area shall be maintained by the HOA pursuant to this plan.

A Riparian Enhancement Area Plan is still appropriate for Lots 20 and 21 (now Lots 122, 123, 124 and 125 on the Bella Vista Tentative Subdivision Map), which lay on the south side of Cleland Mountain Creek.

With the incorporation of Mitigation Measure 3.2-D.2, the Riparian Enhancement Area will have setback between 110 to 130-linear feet from the top of bank of Cleland Creek.

> *Mitigation Measure 3.3-B.1: An assessment shall be conducted that determines the area and number of oaks and other native hardwoods that would be removed or adversely impacted as a result of project development on Lots 20, 21, and 197. Building envelopes on Lots 20, 21 and 197, as well as driveway and utility connections locations shall be adjusted if needed to avoid loss or both short-term and long-term adverse effects on native trees. The area outside of these building envelopes shall be deed restricted to require maintenance of exiting native trees, and prohibit of lawns and landscaping incompatible with long*-term survival of these trees while allowing pruning and removal of any dead or dying trees, dead limbs and brush, and any clearance required as needed to reduce wildland fires hazard. All removed hardwoods shall be replaced with the same species at minimum replacement ration of 3:1 within the 20-foot riparian setback zone along the top of the bank of Cleland Mountain Creek. A minimum 3-year monitoring plan shall track planted trees and replace all that are dead or dying.

The above mitigation measure is still applicable to the project. The setback is incorrect, as noted above, but the deed protection of the native trees, is appropriate. The developer's removal of the four lots near the creek were implemented to meet the greatest setback identified in the Mitigation Measure. The applicant also notes in their project description that a tree survey, identifying native trees within the entire area of the development will be conducted prior to any tree removal. The survey results will also note a 3 to 1 replacement for any oak tree removed from the project, monitoring, and replacement plantings.

The Biological Section of the EIR also references other Mitigation Measure that are located in another section of the report (Hydrology and Water Quality. The report notes that if the mitigation measured are implemented, it would reduce impacts upon the Biological environment. These Mitigations Measures are listed as 3.2-C.1, 3.2-C.2, 3.2-D.1 and 3.3-A.1 respectively.

> *Mitigation Measure 3.2-C.1: The project shall not cause significant erosion. The applicant shall submit a detailed Erosion Control Plan as part of the Stormwater Pollution Prevention Plan (SWPPP to the Mendocino County Water Agency (MCWA) and to the State Water Resource Control Board (SWRCB), in conjunction with the filing of the Notice of Intent (NOI) with the SWRCB. The County shall not issue a Grading Permit unit the County Water Agency agrees that the plan contains adequate Best Management Practices for controlling erosion. At a minimum, the Erosion Control Plan shall include the following restrictions, guidelines, and measures: (1) grading and earthwork shall be prohibited during the wet season (typically October 15 through April 15) and such work shall be stopped before pending storm events during the spring-fall construction season; (2) erosion control/soil stabilization techniques such as straw and wood mulching, erosion control matting, and hydroseeding, or their functional equivalents shall be utilized in accordance with applicable manufacturers specifications and erosion control Best Management Practices (BMPs) published in the California Stormwater BMP Handbook – Construction (California Stormwater Quality Association 2005) and/or similar proscriptions outlined in the Erosion and Sediment Control Field Manual (SF Bay RWQCB 2002); (3) bales of hay or accepted equivalent methods shall be installed in the flow path of graded areas receiving concentrated flows, as well as around storm drain inlets; (4) installation of silt fencing and other measures to segregate the active flow zone of Cleland*

Mountain Creek from the near overbank disturbance associated with bridge abutment construction; and (5) post-construction stormwater treatment measures.

These and other erosion control BMPs shall be monitored for effectiveness and shall be subject to inspection by the County. The applicant shall be responsible for implementing any remedial actions recommended by the County. After construction is completed, all drainage facilities shall be inspected for accumulated sediment, and these drainage structures shall be cleared of debris and sediment. Silt fencing shall be left in place until the hydroseed has become established.

The above mitigation measure is still applicable to the Project. The applicant also notes in the project description that they will follow all existing rules and regulations when it comes to a project this size, which includes obtaining necessary permits from local and state agencies, such as NOIs and SWPPPs. NOIs and SWPPPs, which are approved at local and State levels, identify opportunities to reduce or eliminate stormwater runoff and contain standardize Best Management Practices (BMPs) such as; utilization of silt fences, erosion control blankets and waddles, watering exposed soil, sweeping sidewalks and streets, maintaining equipment and training site staff on erosion and sediment control practices, to name a few. The project description also notes installation of BMPs that would reduce unnecessary runoff and drainage into Cleland Mountain Creek, reducing sedimentation into the storm water collection system.

Mitigation Measure 3.2.-C.2: riprap sections of the drainage ditch bank at both the detention pond and underground storage vault outlets to dissipate the erosive energy of the discharges. Stabilize the southern drainage ditch by grading its bank to slopes of 3:1 and establish riparian vegetative cover using biotechnical techniques and native erosion control mix and native tree and shrub plantings.

The project has been redesigned to avoid all potential impacts to the ditch. The above mitigation measureis no longer applicable to the Project.

Mitigation Measure 3.2-D.1: The project shall not cause substantial pollution of Cleland Mountain Creek or the Russian River. The applicant shall prepare and NOI and SWPPP for the project, and incorporate the following additional site-appropriate BMPs or their equivalents for short- and long-term implementation by the Homeowners Association (HOA) and/or individual lot owners, in order to comply with the requirements of the NPDES General Permit and provisions of the Mendocino County Storm Water Management Program. The BMPs will result in stormwater leaving the site at least meeting the NCRWQCB water quality objectives for the Russian River. The SWPPP shall be approved by the Mendocino County Water Agency and State prior to project construction.

- *Impervious surfaces shall be minimized by using such techniques as driveway strips with bordering pervious pavement materials (rather than a full paved driveway): using pervious materials for parking areas; directing runoff from rooftops and streets to landscape buffers and/or recharge trenches.*

- *Install oil-grease separators at locations where street runoff enters the southern swale; or replace all or a portion of the detention pond outlet storm drain with a grass swale (i.e. bioswale) to enhance stormwater filtration on contaminants and increase local infiltration. The alignment of drain-swale configuration could be*

adjusted to parallel the Plant Road entrance and then South State Street. The swale designed should follow guidelines set forth by the North Coast RWQCB, or equivalent agencies (e.g. CA. Storm Water Best Management Practices Handbooks, Construction Activity, Camp Dresser & McKee et al. 1993). In particular, swale slopes and the swale base course materials should be selected to allow adequate subsurface storage for the site soil characteristics.

- *These and other BMPs shall be monitored for effectiveness and shall be subject to inspection by the County. The Homeowners Association shall be responsible for implementing any remedial actions recommended by the County. The applicant shall establish a monitoring protocol that is acceptable to the County that monitors implementation of these measures, including a bond or other funding agreement that reimburses the County if the County needs to conduct required maintenance due to the HOA not implementing required maintenance. The County can require that monitoring be done by a third party acceptable to the County; cost of all monitoring and any maintenance will be borne by the Homeowners Association. Since the objective of erosion control and water quality treatment measures would be to reduce contaminant loading to the maximum extent practicable with implementation of the best available technologies, the recommended BMPs are not fixed. Other measures and be applied as long as the applicant can demonstrate to the satisfaction of MCWA that those measures can provide equivalent levels of reduction in contaminant loading. The applicant shall prepare a plan that describes the roles and responsibilities of the HOA, lot owners, and/or the County for implementing the BMPs and monitoring the results. If the County will be responsible for monitoring or implementing any actions, then a funding mechanism will be established. The County will review and approve this plan prior to the onset of construction.*

The above mitigation measure is still applicable to the project.

Conclusion

Based on Gallaway Enterprises understanding of the previously certified EIR for the Garden Gate project and the proposed Bella Vista project, the biological conditions and potential impacts to biological resources of the two proposals are consistent. No new significant environmental effects or a substantial increase in the severity of previously identified significant effects; or new information of substantial importance in regards to biological resources have been identified.

Prepared by,

Kevin Sevier
Vice President
Gallaway Enterprises

HORTICULTURAL
Associates

Consultants in Horticulture and Arboriculture

TREE INVENTORY REPORT

3000 State Street
Ukiah, CA

Prepared for:

Guillon Inc.
2550 Lakewest Drive, Suite 50
Chico, CA 95928

Prepared by:

John C. Meserve
ISA Certified Arborist, WE #0478A
ISA Qualified Tree Risk Assessor/TRAQ
ASCA Qualified Tree and Plant Appraiser/TPAQ

July 14, 2021

HORTICULTURAL Associates
Consultants in Horticulture and Arboriculture
P.O Box 1261, Glen Ellen, CA 95442

July 14, 2021

Jake Morley
Project Manager
Guillon, Inc
2550 Lakewest Drive, Suite 50
Chico, CA 95928

Re: Completed and Updated *Tree Inventory Report*, 3000 State Street in Ukiah, California

Jake,

Attached you will find our completed *Tree Inventory Report* for the above noted site in Ukiah. A total of 97 trees were surveyed and this includes all trees that were present in the vicinity of proposed construction that were 5 inches or greater in trunk diameter in most areas of the site and 2 inches or greater in the creek area.

All trees in this report was evaluated and documented for species, size, health, and structural condition. The *Tree Inventory Chart* also includes information about expected impacts of the proposed development plan and recommendations for action based on the plan reviewed. The *Tree Location Plan* shows the location and numbering sequence of all evaluated trees. No topo map was provided and tree trunk locations are approximate. Also included are *Pruning Guidelines, Tree Preservation Guidelines,* and a *Fencing Detail.*

This report is intended to be a basic inventory of trees present at this site, which includes a general review of tree health and structural condition. No in-depth evaluation has occurred on any tree, and assessment has included only external visual examination without probing, drilling, coring, root collar examination, root excavation, or dissecting any tree part. Failures, deficiencies, and problems may occur in these trees in the future, and this inventory in no way guarantees or provides a warranty for their health or structural condition. No other trees beyond those listed have been included in this report. If other trees need to be included it is the responsibility of the client to provide that direction.

EXISTING SITE CONDITION SUMMARY

The project site consists of a combination of open land, existing vineyards, a farming outbuilding, and a creek drainage.

~ Voice 707-935-3911 Fax 707-935-7103 ~

EXISTING TREE SUMMARY

Species native to the site include Coast Live Oak, Valley Oak, Douglas Fir, Black Oak, Bay Laurel. Incense Cedar, Oregon Ash, Cottonwood, Sandbar Willow, and a Willow species.

Ornamental species that are present include English Walnut, Black Walnut, Coast Redwood, and Persimmon.

There are two dense clumps of willows in the western pocket of the site where a shallow creek swale is present. These each are referenced in the *Tree Inventory Chart* by a single tree reference number. Tree #91 has many stems ranging from 1 inch up to 3 inches in diameter. Tree #97 also has many small stems including a single 14" diameter trunk. I have addressed each group with a single reference number due to the many stems that are present.

CONSTRUCTION IMPACT SUMMARY

The following is a summary of the initial expected impacts on trees:

(63) Trees that can be preserved

(30) Trees that will require removal due to the expected impacts of proposed development

(4) Trees that are in poor health or hazardous structure that should be removed regardless of proposed development

Of the 30 trees that will require removal for this project it appears that only 11 are native Oaks. Based on a draft version of the Mendocino County Tree Ordinance the removal of 11 Oaks would require replacement at a ratio of 8:1 generating 88 mitigation replacement trees. In a revegetation/restoration approach these trees would most likely be small Valley Oaks grown in revegetation specific containers like 'D' pots, they would be staked and screened for rodent protection, and they would be irrigated for up to 3 years to reach establishment.

Mitigation trees could be used to vegetate the riparian creek setback corridor on the north and south banks, in the linear interior park, or as part of the Open Space Area along South State Street.

Modification to the earlier plan has included the elimination of four lots along the creek corridor and this is allowing the preservation of a greater number of native trees in that area.

In addition to the removal of these lots a 12" water main is being shown to traverse the creek area where an impact may occur on some trees. The water line should be located in the field in a manner to minimize impacts to any nearby trees and temporary protection fencing should be put into place during the trenching and construction process.

Please feel free to contact me if you have questions regarding this report, or if further discussion would be helpful.

Regards,

John C. Meserve
ISA Certified Arborist, WE #0478A
ISA Qualified Tree Risk Assessor/TRAQ
ASCA Qualified Tree and Plant Appraiser/TPAQ

TREE INVENTORY CHART

TREE INVENTORY
Bella Vista Subdivision
Ukiah, CA

July 14, 2021

Tree #	Species	Common Name	Trunk (dbh ± inches)	Height (± feet)	Radius (± feet)	Health 1 - 5	Structure 1 - 4	Expected Impact	Recommendations
1	*Juglans regia*	English Walnut	25	22	15	3	3	0	1, 6, 9
2	*Morus alba*	Mulberry	16	18	18	4	3	0	1, 6, 9
3	*Pistache chinensis*	Chinese Pistache	6	14	10	4	3	0	1, 6, 9
4	*Morus alba*	Mulberry	11	18	12	4	3	0	1, 6, 9
5	*Sequoia sempervirens*	Coast Redwood	24	50	14	4	3	0	1, 6, 9
6	*Salix matsudana 'Tortuosa'*	Curley Willow	27	30	15	1	1	0	3
7	*Sequoia sempervirens*	Coast Redwood	27	40	1	3	3	2	1, 6, 7, 8, 9
8	*Sequoia sempervirens*	Coast Redwood	42	50	18	4	3	2	1, 6, 7, 8, 9
9	*Prunus cerasifera*	Purple Leaf Plum	14	20	16	2	2	3	2
10	*Quercus lobata*	Valley Oak	18+18	40	20	4	3	2	1, 6, 7, 8, 9
11	*Quercus lobata*	Valley Oak	36	40	30	4	3	2	1, 6, 7, 8, 9
12	*Quercus kelloggii*	Black Oak	15	35	30	4	3	2	1, 6, 7, 8, 9
13	*Quercus lobata*	Valley Oak	18	40	20	4	3	2	1, 6, 7, 8, 9
14	*Quercus lobata*	Valley Oak	17	22	30	4	3	2	1, 6, 7, 8, 9
15	*Quercus lobata*	Valley Oak	25	40	30	4	3	2	1, 6, 7, 8, 9
16	*Quercus kelloggii*	Black Oak	6+6+7+7+12	25	16	4	3	3	2

HORTICULTURAL ASSOCIATES
P.O. Box 1261, Glen Ellen, CA 95442
707.935.3911

EIR ADDENDUM EXHIBIT 8

Tree #	Species	Common Name	Trunk (dbh ± inches)	Height (± feet)	Radius (± feet)	Health 1 - 5	Structure 1 - 4	Expected Impact	Recommendations
17	*Juglans regia*	English Walnut	12+14+15	20	12	1	1	3	2
18	*Juglans nigra*	Black Walnut	12+15+16	25	15	1.5	2	2	1, 6, 7, 8, 9
19	*Juglans regia*	English Walnut	7+8+12+14+15	35	18	2	3	3	2
20	*Diospyros kaki*	Persimmon	3+3+3+4+6	15	15	4	3	3	2
21	*Diospyros kaki*	Persimmon	6+5+5	15	15	4	3	3	2
22	*Juglans regia*	English Walnut	18	18	20	2	2	3	2
23	*Juglans regia*	English Walnut	18	18	20	2	2	3	2
24	*Juglans regia*	English Walnut	32	22	18	2	2	3	2
25	*Juglans regia*	English Walnut	11+13+13	25	16	2	2	3	2
26	*Juglans regia*	English Walnut	12+14	25	15	2	2	3	2
27	*Juglans regia*	English Walnut	20	22	15	2	1	3	3
28	*Juglans regia*	English Walnut	10+10+10	25	16	2	2	3	2
29	*Juglans regia*	English Walnut	24	30	18	2	2	3	2
30	*Quercus kelloggii*	Black Oak	12+14+16	40	24	4	2	3	2
31	*Quercus kelloggii*	Black Oak	14+20	40	28	4	2	3	2
32	*Quercus kelloggii*	Black Oak	12	35	21	4	3	3	2

EIR ADDENDUM EXHIBIT 8 - PAGE 324 of 586

EIR ADDENDUM EXHIBIT 8

Tree #	Species	Common Name	Trunk (dbh ± inches)	Height (± feet)	Radius (± feet)	Health 1 - 5	Structure 1 - 4	Expected Impact	Recommendations
33	*Quercus kelloggii*	Black Oak	14+18	40	25	4	3	3	2
34	*Quercus kelloggii*	Black Oak	28	40	24	4	3	3	2
35	*Quercus kelloggii*	Black Oak	14+14	40	24	4	3	3	2
36	*Quercus kelloggii*	Black Oak	1414	35	20	4	3	3	2
37	*Juglans regia*	English Walnut	24	25	18	3	3	3	2
38	*Juglans regia*	English Walnut	16	25	22	3	2	3	2
39	*Pseudotsuga menziesii*	Douglas Fir	16	40	12	4	3	3	2
40	*Pseudotsuga menziesii*	Douglas Fir	14	40	12	4	3	0	1, 6, 7
41	*Pseudotsuga menziesii*	Douglas Fir	15	40	12	4	3	0	1, 6, 7
42	*Pseudotsuga menziesii*	Douglas Fir	17	50	14	4	3	0	1, 6, 7
43	*Pseudotsuga menziesii*	Douglas Fir	16	50	14	4	3	0	1, 6, 7
44	*Pseudotsuga menziesii*	Douglas Fir	16	50	14	4	3	0	1, 6, 7
45	*Pseudotsuga menziesii*	Douglas Fir	19	50	14	4	3	0	1, 6, 7
46	*Pseudotsuga menziesii*	Douglas Fir	17	50	14	4	3	0	1, 6, 7
47	*Pseudotsuga menziesii*	Douglas Fir	32	60	15	4	3	0	1, 6, 7
48	*Pseudotsuga menziesii*	Douglas Fir	24	60	16	4	3	0	1, 6, 7

EIR ADDENDUM EXHIBIT 8 - PAGE 325 of 586

EIR ADDENDUM EXHIBIT 8

Tree #	Species	Common Name	Trunk (dbh ± inches)	Height (± feet)	Radius (± feet)	Health 1 - 5	Structure 1 - 4	Expected Impact	Recommendations
49	*Pseudotsuga menziesii*	Douglas Fir	36	70	25	4	3	0	1, 6, 7
50	*Quercus kelloggii*	Black Oak	8+8+10+10	35	25	4	3	0	1, 6, 7
51	*Pseudotsuga menziesii*	Douglas Fir	6	25	8	4	3	0	1, 6, 7
52	*Pseudotsuga menziesii*	Douglas Fir	13	45	12	4	3	0	1, 6, 7
53	*Pseudotsuga menziesii*	Douglas Fir	8	25	12	4	3	0	1, 6, 7
54	*Umbellularia californica*	Bay Laurel	14	40	12	4	3	0	1, 6, 7
55	*Quercus kelloggii*	Black Oak	12+13+13	40	18	4	3	0	1, 6, 7
56	*Quercus kelloggii*	Black Oak	9+10+12	40	18	4	3	0	1, 6, 7
57	*Pseudotsuga menziesii*	Douglas Fir	13	30	14	4	3	3	2
58	*Calocedrus decurrens*	Incense Cedar	15	25	12	4	3	3	2
59	*Pseudotsuga menziesii*	Douglas Fir	15	60	15	4	3	3	2
60	*Pseudotsuga menziesii*	Douglas Fir	17	60	15	4	3	3	2
61	*Pseudotsuga menziesii*	Douglas Fir	16	50	15	4	3	3	2
62	*Quercus kelloggii*	Black Oak	13	40	20	4	3	3	2
63	*Quercus kelloggii*	Black Oak	13	35	16	4	3	2	1, 6, 7
64	*Quercus lobata*	Valley Oak	11	35	18	4	3	3	2

EIR ADDENDUM EXHIBIT 8 - PAGE 326 of 586

EIR ADDENDUM EXHIBIT 8

Tree #	Species	Common Name	Trunk (dbh ± inches)	Height (± feet)	Radius (± feet)	Health 1 - 5	Structure 1 - 4	Expected Impact	Recommendations
65	*Quercus kelloggii*	Black Oak	15	40	20	4	3	1	1, 6, 7
66	*Pseudotsuga menziesii*	Douglas Fir	12	30	10	4	3	3	2
67	*Quercus kelloggii*	Black Oak	20	40	25	4	3	0	1, 6, 7
68	*Quercus kelloggii*	Black Oak	21+25	40	30	4	3	0	1, 6, 7
69	*Quercus kelloggii*	Black Oak	26	40	30	4	3	0	1, 6, 7
70	*Quercus lobata*	Valley Oak	32	45	30	4	3	3	2
71	*Quercus lobata*	Valley Oak	28	45	30	4	3	0	1, 6, 7
72	*Fraxinus latifolia*	Oregon Ash	12	35	14	3	3	0	1, 6, 7
73	*Populus fremontii*	Cottonwood	30	45	36	3	3	0	1, 6, 7
74	*Juglans nigra*	Black Walnut	4	14	8	4	3	0	1, 6, 7
75	*Quercus kelloggii*	*Quercus kelloggii*	24	40	20	4	3	0	1, 6, 7
76	*Quercus kelloggii*	Black Oak	13+14	40	30	4	3	0	1, 6, 7
77	*Quercus kelloggii*	Black Oak	25	45	30	4	3	0	1, 6, 7
78	*Fraxinus latifolia*	Oregon Ash	10	40	15	4	3	0	1, 6, 7
79	*Quercus lobata*	Valley Oak	22	45	30	4	3	0	1, 6, 7
80	*Quercus lobata*	Valley Oak	30	45	30	4	3	0	1, 6, 7

EIR ADDENDUM EXHIBIT 8 - PAGE 327 of 586

EIR ADDENDUM EXHIBIT 8

Tree #	Species	Common Name	Trunk (dbh ± inches)	Height (± feet)	Radius (± feet)	Health 1 - 5	Structure 1 - 4	Expected Impact	Recommendations
81	*Umbellularia californica*	Bay Laurel	22	40	18	4	3	0	1, 6, 7
82	*Quercus lobata*	Valley Oak	24	40	25	3	3	0	1, 6, 7
83	*Quercus lobata*	Valley Oak	29	40	30	4	3	0	1, 6, 7
84	*Quercus lobata*	Valley Oak	28	40	25	2	3	0	1, 6, 7
85	*Quercus lobata*	Valley Oak	48	45	30	3	3	0	1, 6, 7
86	*Fraxinus latifolia*	Oregon Ash	11	35	112	4	3	0	1, 6, 7
87	*Fraxinus latifolia*	Oregon Ash	6+5	20	10	4	3	0	1, 6, 7
88	*Fraxinus latifolia*	Oregon Ash	2+4+4+5+56	35	14	4	3	0	1, 6, 7
89	*Fraxinus latifolia*	Oregon Ash	4+5+5+6+6	35	16	4	3	0	1, 6, 7
90	*Fraxinus latifolia*	Oregon Ash	5+6+8	35	30	4	3	0	1, 6, 7
91	*Salix exigua*	Sandbar Willow	1" to 4"	18	12	4	3	0	1, 6, 7
92	*Fraxinus latifolia*	Oregon Ash	12	40	18	3	3	0	1, 6, 7
93	*Fraxinus latifolia*	Oregon Ash	6	25	18	3	3	0	1, 6, 7
94	*Fraxinus latifolia*	Oregon Ash	6	25	18	3	3	0	1, 6, 7
95	*Querus lobata*	Valley Oak	6	40	18	4	3	0	1, 6, 7
96	*Querus lobata*	Valley Oak	12	40	18	4	3	0	1, 6, 7

EIR ADDENDUM EXHIBIT 8 - PAGE 328 of 586

EIR ADDENDUM EXHIBIT 8

Tree #	Species	Common Name	Trunk (dbh ± inches)	Height (± feet)	Radius (± feet)	Health 1 - 5	Structure 1 - 4	Expected Impact	Recommendations
97	*Salix species*	Native Willow	14	25	12	4	3	0	1, 6, 7

EIR ADDENDUM EXHIBIT 8 - PAGE 329 of 586

EIR ADDENDUM EXHIBIT 8

KEY TO TREE INVENTORY CHART

KEY TO TREE INVENTORY CHART

Tree Number

Each tree has been identified in the field with an aluminum tag and reference number. Tags are attached to the trunk at approximately eye level and the *Tree Location Plan* illustrates the location of each numbered tree.

Species

Each tree has been identified by genus, species and common name. Many species have more than one common name.

Trunk

Each trunk has been measured, to the nearest one half inch, to document its diameter at 4 feet above adjacent grade. Trunk diameter is a good indicator of age, and is commonly used to determine mitigation replacement requirements.

Height

Height is estimated in feet, using visual assessment.

Radius

Radius is estimated in feet, using visual assessment. Since many canopies are asymmetrical, it is not uncommon for a radius estimate to be an average of the canopy size.

Health

The following descriptions are used to rate the health of a tree. Trees with a rating of 4 or 5 are very good candidates for preservation and will tolerate more construction impacts than trees in poorer condition. Trees with a rating of 3 may or may not be good candidates for preservation, depending on the species and expected construction impacts. Trees with a rating of 1 or 2 are generally poor candidates for preservation.

(5) Excellent - health and vigor are exceptional, no pest, disease, or distress symptoms.

(4) Good - health and vigor are average, no significant or specific distress symptoms, no significant pest or disease.

(3) Fair - health and vigor are somewhat compromised, distress is visible, pest or disease may be present and affecting health, problems are generally correctable.

(2) Marginal - health and vigor are significantly compromised, distress is highly visible and present to the degree that survivability is in question.

(1) Poor - decline has progressed beyond the point of being able to return to a healthy condition again. Long-term survival is not expected. This designation includes dead trees.

Structure

The following descriptions are used to rate the structural integrity of a tree. Trees with a rating of 3 or 4 are generally stable, sound trees which do not require significant pruning, although cleaning, thinning, or raising the canopy might be desirable. Trees with a rating of 2 are generally poor candidates for preservation unless they are preserved well away from improvements or active use areas. Significant time and effort would be required to reconstruct the canopy and improve structural integrity. Trees with a rating of 1 are hazardous and should be removed.

(4) Good structure - minor structural problems may be present which do not require corrective action.

(3) Moderate structure - normal, typical structural issues which can be corrected with pruning.

(2) Marginal structure - serious structural problems are present which may or may not be correctable with pruning, cabling, bracing, etc.

(1) Poor structure - hazardous structural condition which cannot be effectively corrected with pruning or other measures, may require removal depending on location and the presence of targets.

Tree Protection Zone (TPZ)

The area to be protected by temporary fencing during construction. Represented by 1 foot of radius for each inch of trunk diameter measured at 4.5 feet above adjacent grade.

Development Impacts

Considering the proximity of construction activities, type of activities, tree species, and tree condition - the following ratings are used to estimate the amount of impact on tree health and stability. Most trees will tolerate a (1) rating, many trees could tolerate a (2) rating with careful consideration and mitigation, but trees with a (3) rating are poor candidates for preservation due to their very close proximity to construction or because they are located within the footprint of construction and cannot be preserved.

(3) A significant impact on long term tree integrity can be expected as a result of proposed development.

(2) A moderate impact on long term tree integrity can be expected as a result of proposed development.

(1) A minor impact on long term tree integrity can be expected as a result of proposed development.

(0) No impact is expected based on distance away from proposed construction activity.

Recommendations

Recommendations are provided for removal or preservation. For those being preserved, protection measures and mitigation procedures to offset impacts and improve tree health are provided.

(1) Preservation appears to be possible.

(2) Removal is required due to significant development impacts.

(3) Removal is recommended due to poor health or hazardous structure.

(4) Removal is required due to significant development impacts and poor existing health or structure.

(5) Removal is recommended due to poor species characteristics.

(6) Install temporary protective fencing at the edge of the Tree Protection Zone (TPZ), or edge of approved construction, prior to beginning grading or construction. Maintain fencing in place for duration of all construction activity in the area.

(7) Maintain existing grade within the fenced portion of the TPZ. Route drainage swales and all underground work outside the dripline.

(8) Place a 4" layer of chipped bark mulch over the soil surface within the fenced TPZ prior to installing temporary fencing. Maintain this layer of mulch throughout construction.

(9) Prune to clean, raise, or provide necessary clearance. Prune to reduce branches that are over-loaded, over-extended, largely horizontal, arching, or have foliage concentrated near the branch ends, per International Society of Arboriculture Pruning Standards.

Pruning to occur by, or under the supervision of, an Arborist certified by the International Society of Arboriculture. Pruning Standards are attached to this report.

(10) This is an off-site tree that overhangs the project site and must be protected and preserved

(11) Excavation may be required within the TPZ and the dripline for development. Excavation within the TPZ of any type must adhere to the following guidelines:

All roots encountered that are 2 inches or larger in diameter must be cleanly cut as they are encountered by excavating equipment.

Roots may not be ripped from the ground and then trimmed. They must be trimmed as encountered and this will require the use of a ground man working with a suitable power tool.

Pruned and exposed roots greater than 2 inches in diameter must be protected from desiccation if left exposed for more than 24 hours. Cover cut roots with heavy cloth, burlap, used carpeting, or similar material that has been soaked in water, until trench or excavation has been backfilled.

If excavation impacts more than 20% of the defined TPZ then supplemental irrigation may be required to offset loss of roots. Excavation in this case should be directed by the project arborist who will determine whether excavation is required, when, and how.

Any excavation within the defined TPZ will require that the tree be monitored on a monthly basis by the project arborist for the duration of construction and for one year beyond completion of construction. Monitoring may determine other mitigation measures that may be required to offset root loss or damage.

TREE LOCATION PLAN

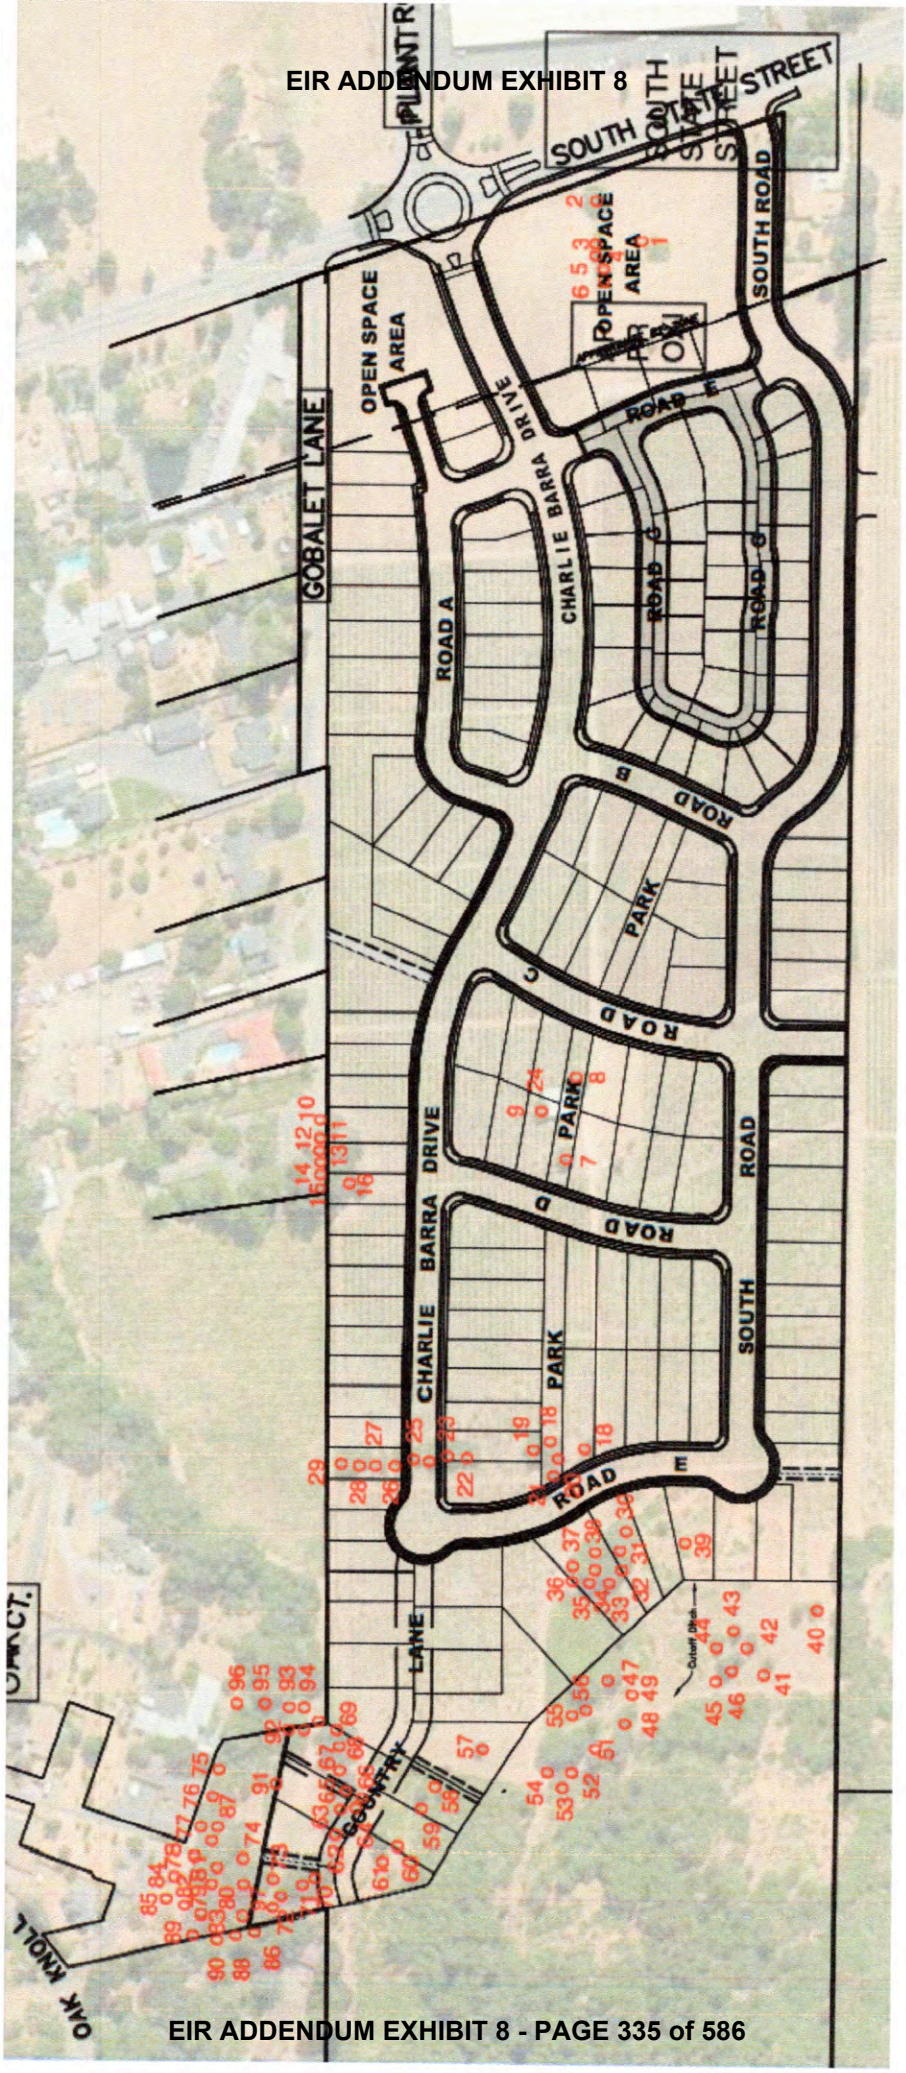
SOUTH STATE STREET
SOUTH ROAD
OPEN SPACE AREA
OPEN SPACE AREA
GOBALET LANE
CHARLIE BARRA DRIVE
ROAD A
ROAD B
ROAD C
ROAD D
ROAD E
PARK
PARK
PARK
SOUTH ROAD
CHARLIE BARRA DRIVE
SOUTH
LANE
OAK KNOLL

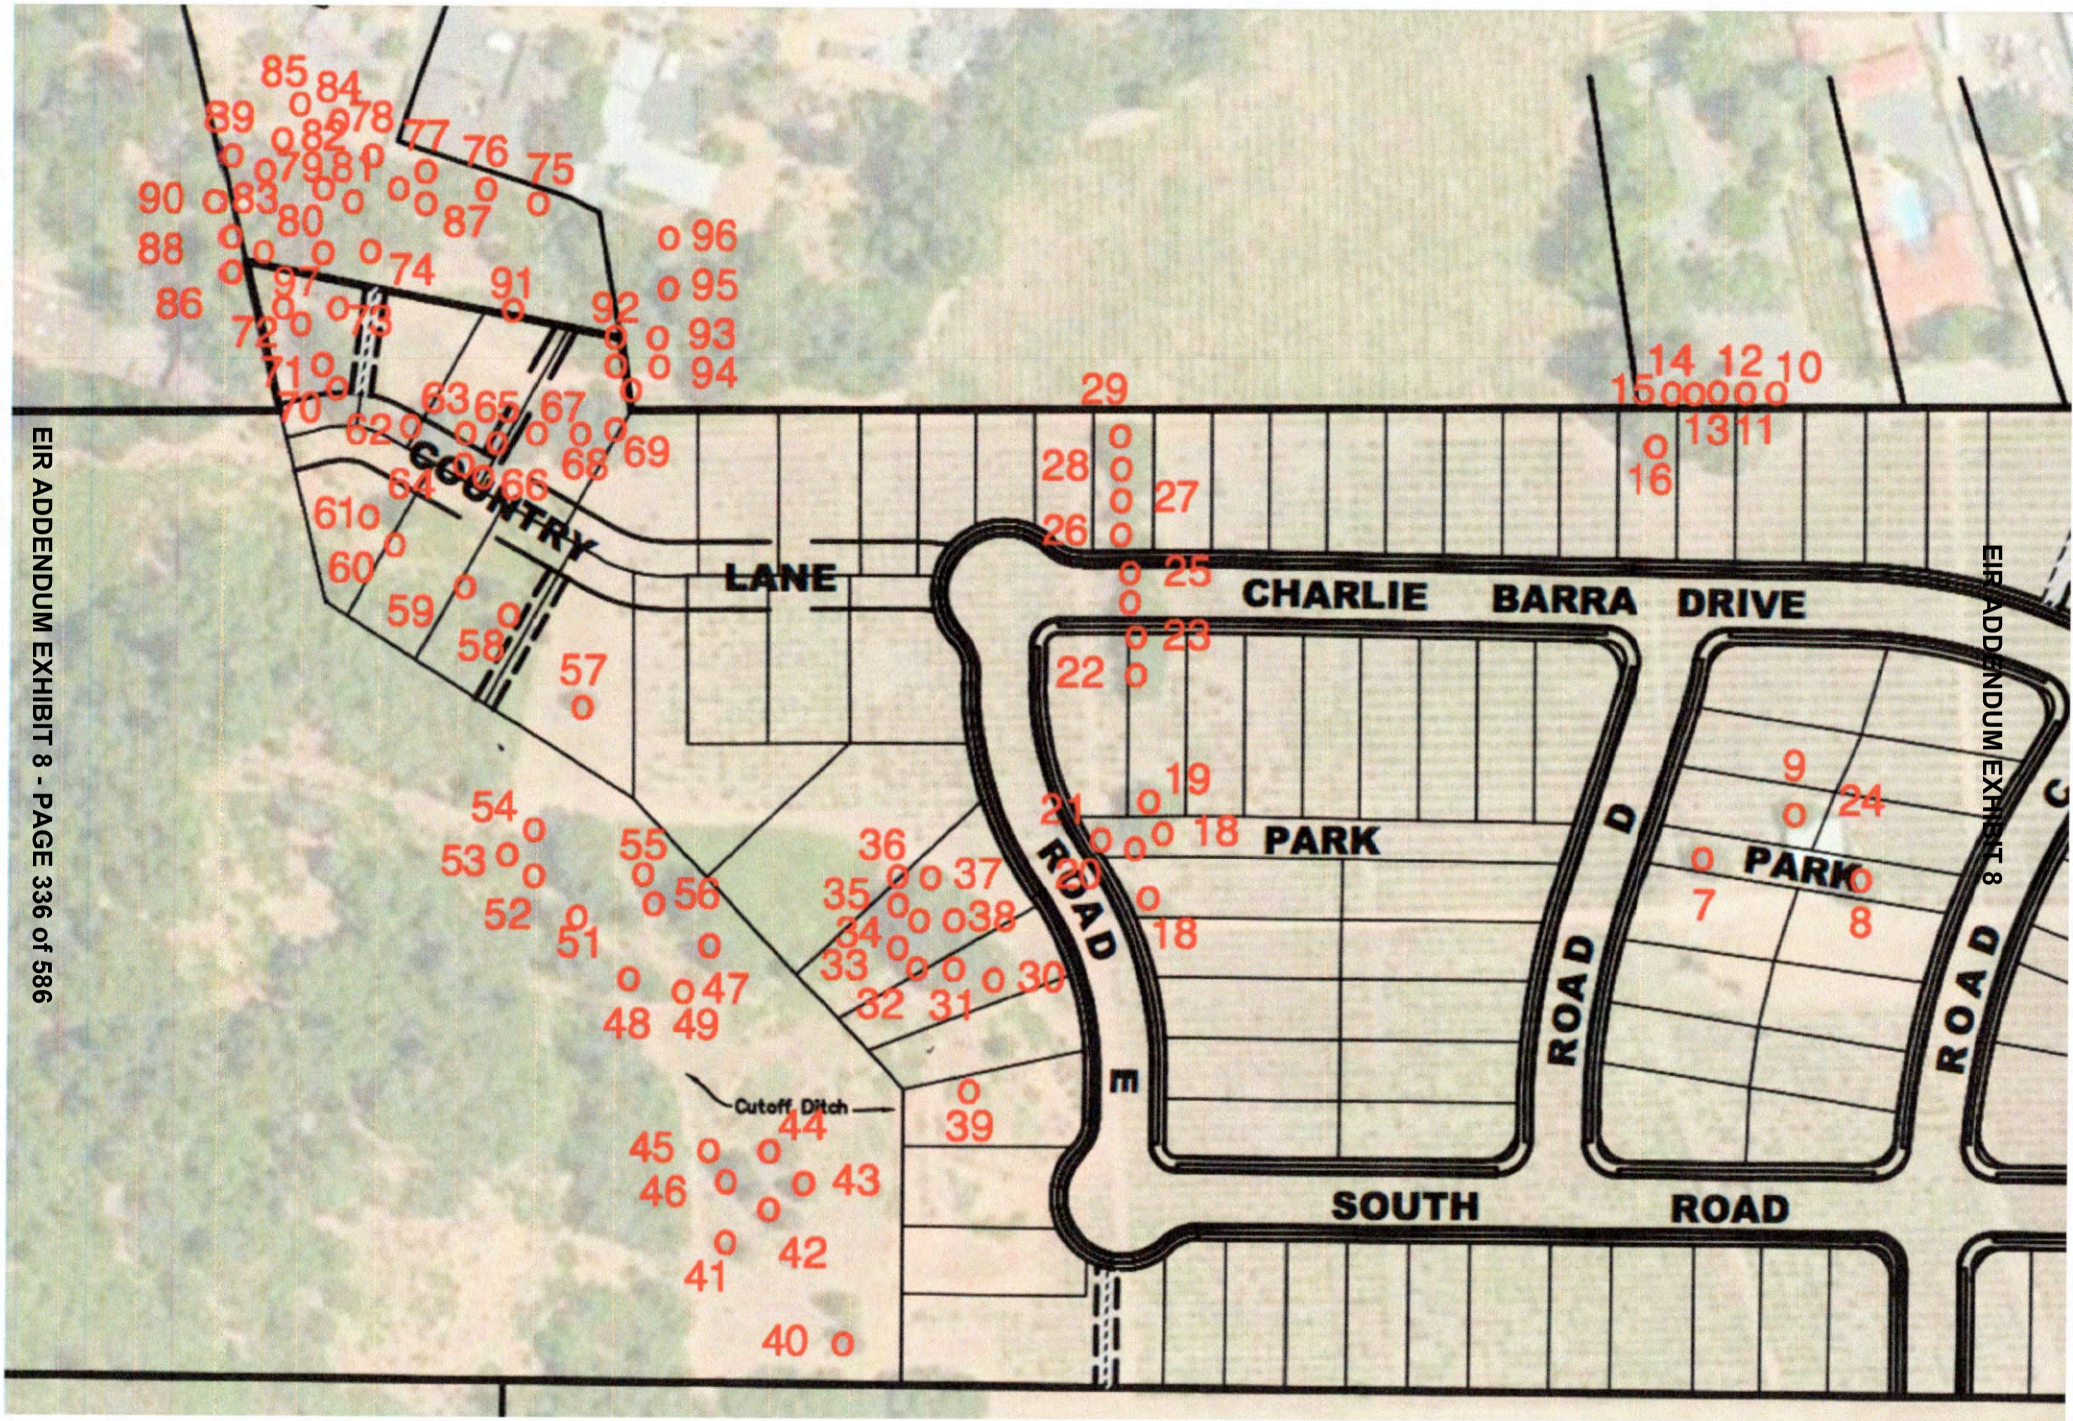

EIR ADDENDUM EXHIBIT 8 - PAGE 336 of 586

EIR ADDENDUM EXHIBIT 8

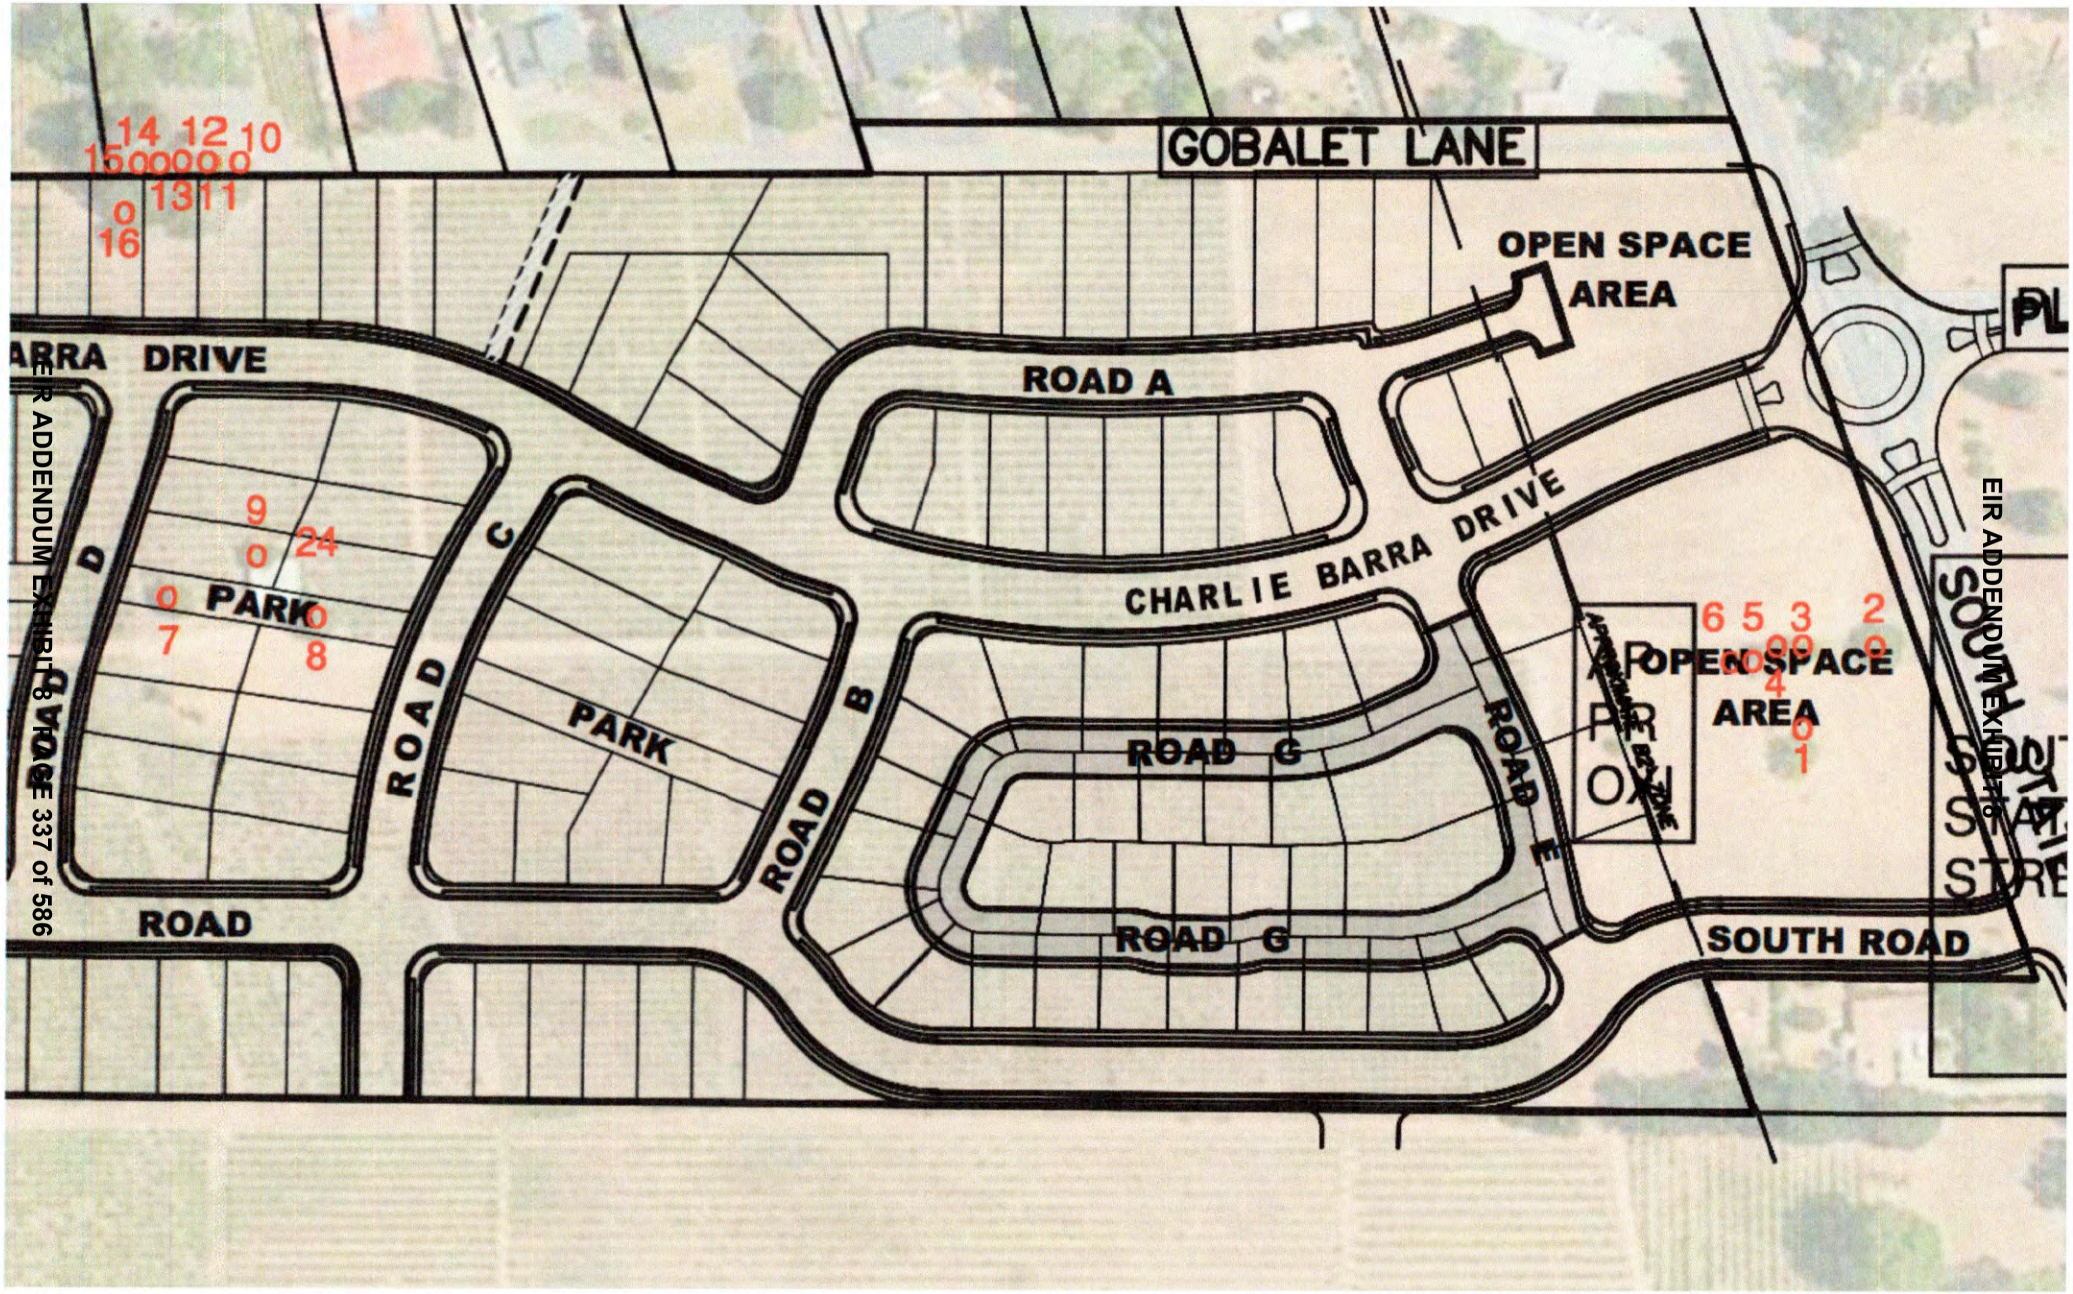

EIR ADDENDUM EXHIBIT 8 PAGE 337 of 586

EIR ADDENDUM EXHIBIT 8

CURRENT SITE PLAN WITH 4 LOTS DELETED
Deleted lots in yellow

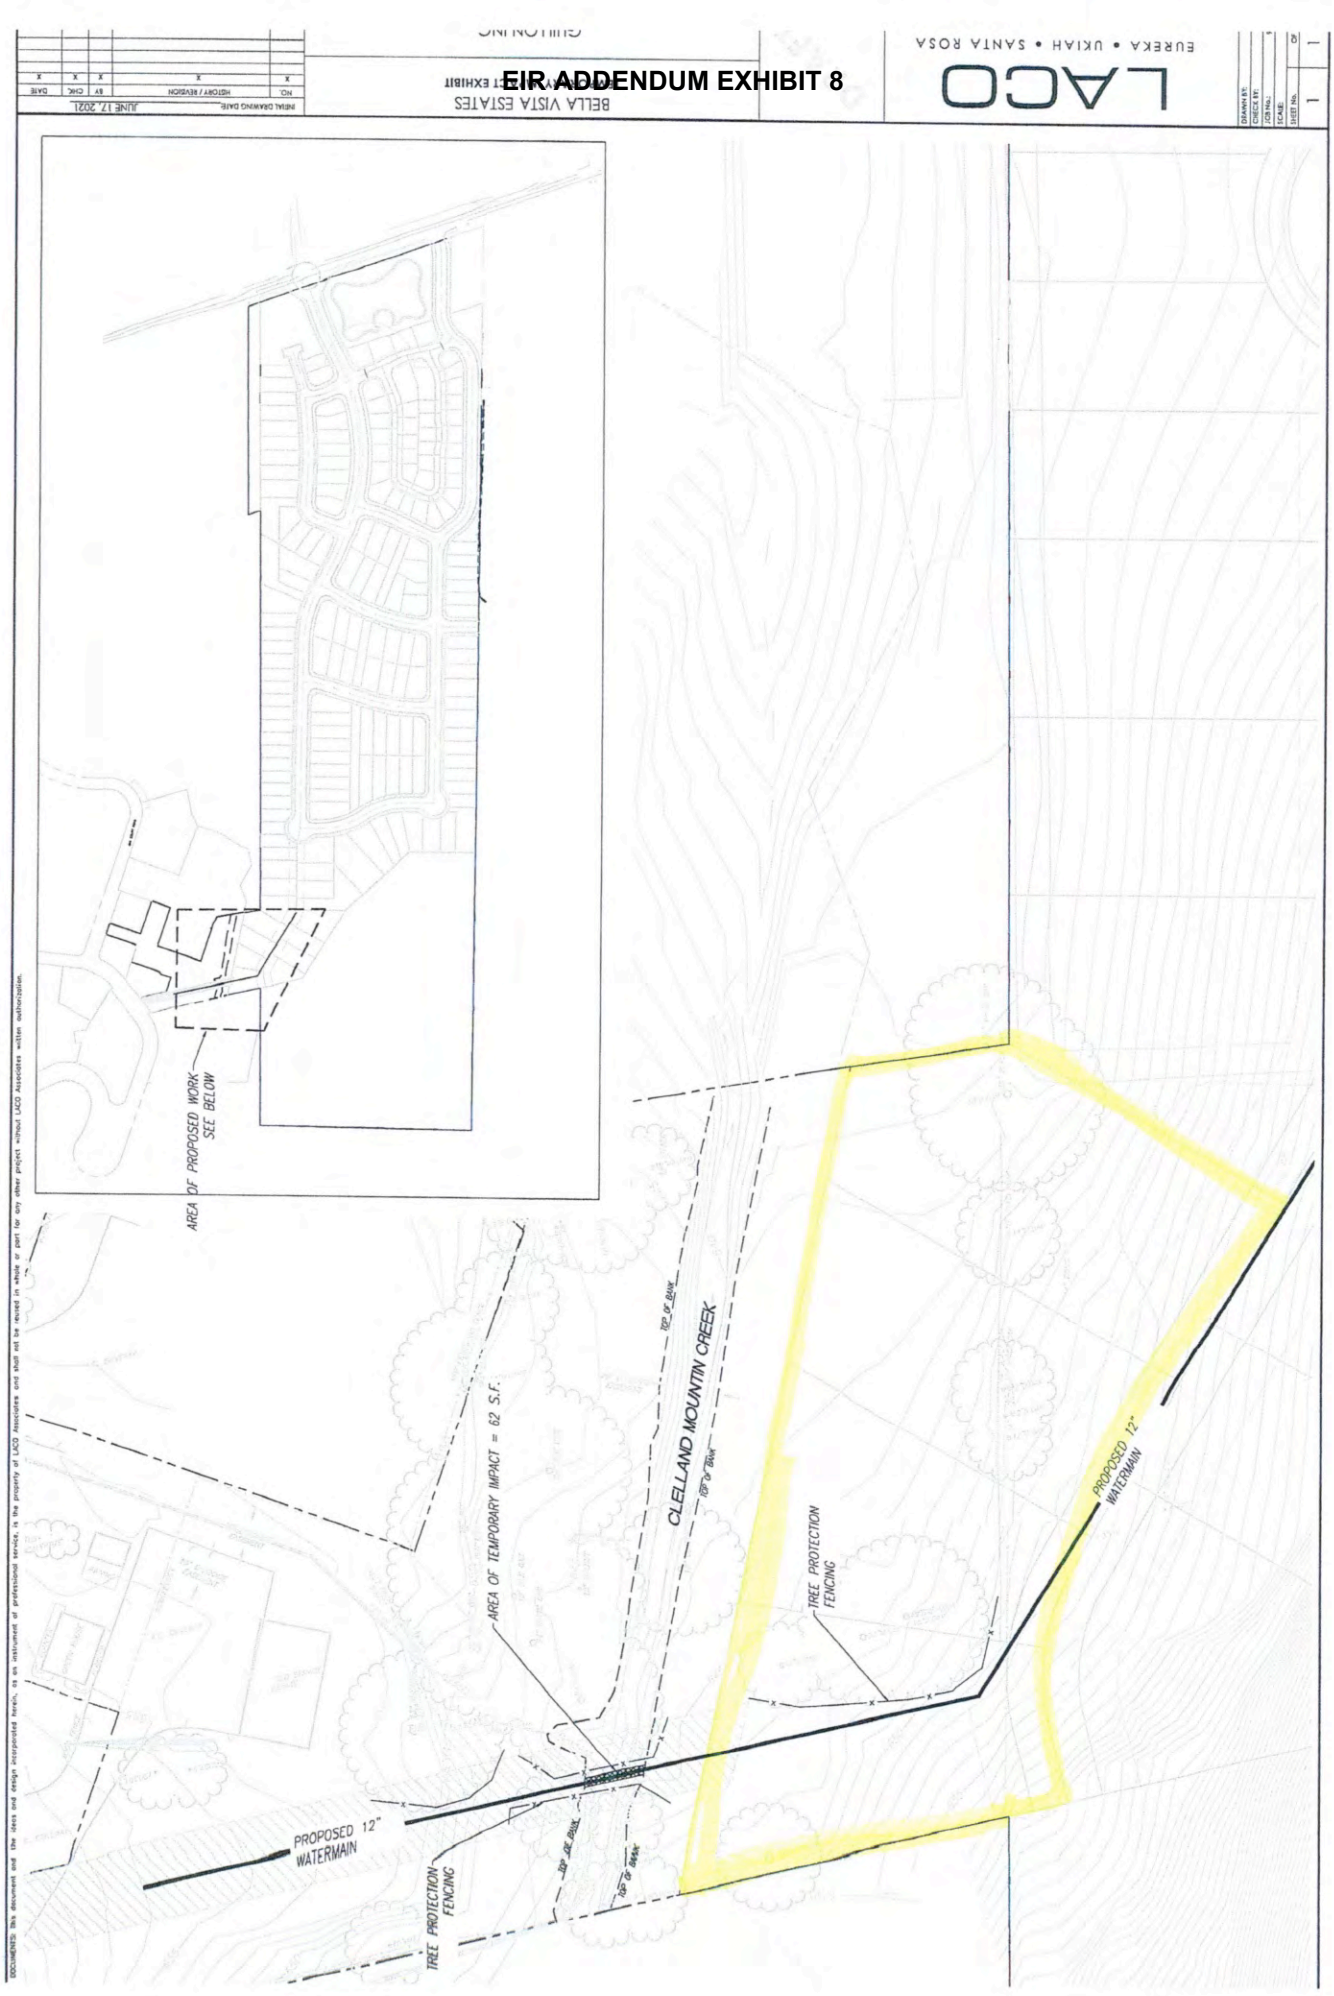
AREA OF PROPOSED WORK
SEE BELOW
AREA OF TEMPORARY IMPACT = 62 S.F.
TOP OF BANK
CLELLAND MOUNTIN CREEK
TOP OF BANK
TREE PROTECTION FENCING
PROPOSED 12" WATERMAIN
PROPOSED 12" WATERMAIN
TOP OF BANK
TOP OF BANK
TREE PROTECTION FENCING

TREE FENCING DETAIL

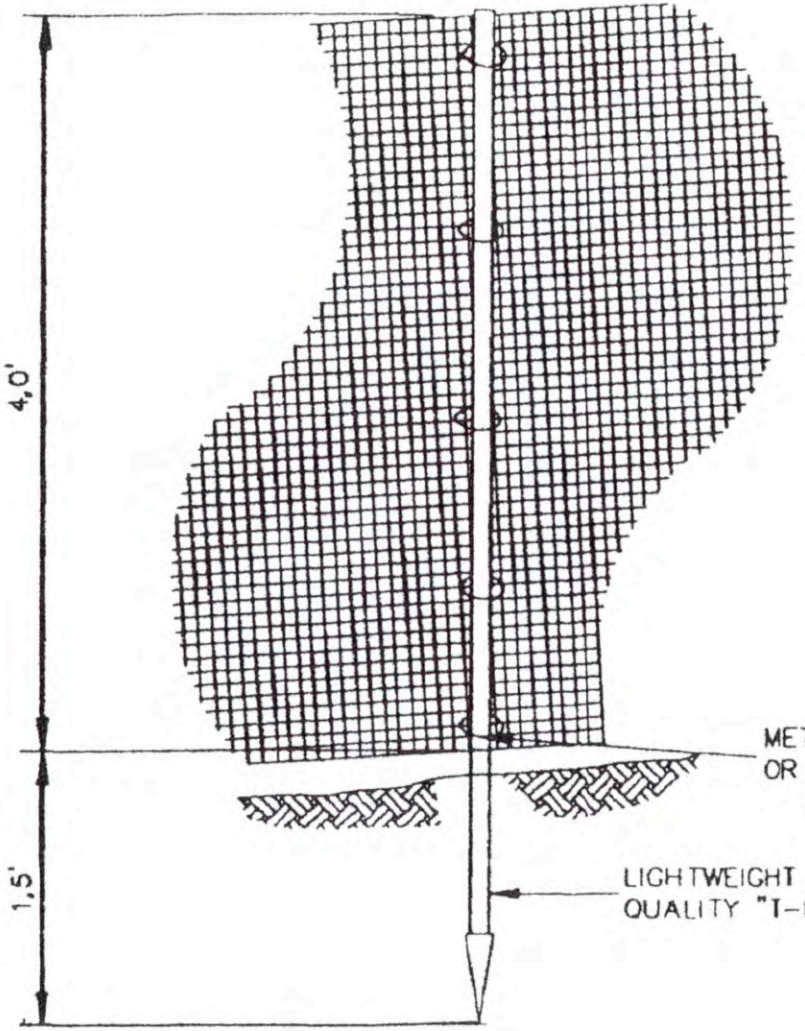

NOTE:
TENSOR LIGHTWEIGHT SAFTY GRID, ORANGE
COLOR, BX226516, CUT OR FOLD AT POSTS
AS NEEDED TO CONFORM TO SLOPING TERRAIN.

TREE PROTECTION FENCING DETAIL

TREE PRESERVATION GUIDELINES

TREE PRESERVATION GUIDELINES

INTRODUCTION

Great care must be exercised when development is proposed in the vicinity of established trees of any type. The trees present at this site require specialized protection techniques during all construction activities to minimize negative impact on their long term health and vigor. The area immediately beneath and around canopy driplines is especially critical, and the specifications that follow are established to protect short and long term tree integrity. The purpose of this specification is therefore to define the procedures that must be followed during any and all phases of development in the immediate vicinity of designated protected trees.

Established, mature trees respond in a number of different ways to the disruption of their natural conditions. Change of grade within the root system area or near the root collar, damage to the bark of the trunk, soil compaction above the root system, root system reduction or damage, or alteration of summer soil moisture levels may individually or collectively cause physiological stress leading to tree decline and death. The individual impacts of these activities may cause trees to immediately exhibit symptoms and begin to decline, but more commonly the decline process takes many years, with symptoms appearing slowly and over a period of time. Trees may not begin to show obvious signs of decline from the negative impacts of construction until many years after construction is completed. It is not appropriate to wait for symptoms to appear, as this may be too late to correct the conditions at fault and to halt decline.

It is therefore critical to the long-term health of all protected trees that a defined protection program be established before beginning any construction activity where protected trees are found. Once incorporated at the design level, it is mandatory that developers, contractors, and construction personnel understand the critical importance of these guidelines, and the potential penalties that will be levied if they are not fully incorporated at every stage of development.

The following specifications are meant to be utilized by project managers and those supervising any construction in the vicinity of protected trees including grading contractors, underground contractors, all equipment operators, construction personnel, and landscape contractors. Questions which arise, or interpretation of specifications as they apply to specific site activities, must be referred to the project arborist as they occur.

Horticultural Associates
P.O. Box 1261
Glen Ellen, CA 95442
707-935-3911

TREE PROTECTION ZONE

1. The canopy dripline is illustrated on the Improvement Plans and represents the area around each tree, or group of trees, which must be protected at all times with tree protection fencing.

2. No encroachment into the dripline is allowed at any time without approval from the project arborist, and unauthorized entry may be subject to civil action and penalties.

3. The dripline will be designated by the project arborist at a location determined to be adequate to ensure long term tree viability and health. This is to occur prior to installation of fencing and in conjunction with the fencing contractor

TREE PROTECTION FENCING

1. Prior to initiating any construction activity on a construction project, including demolition or grading, temporary protective fencing shall be installed at each site tree, or group of trees. Fencing shall be located at the dripline designated by the project arborist and generally illustrated on the Improvement Plans.

2. Fencing shall be minimum 4' height at all locations, and shall form a continuous barrier without entry points around all individual trees, or groups of trees. Barrier type fencing such as *Tensar* plastic fencing is recommended, but any fencing system that adequately prevents entry will be considered for approval by the project arborist. The use of post and cable fencing is not acceptable, however.

3. Fencing shall be installed tightly between steel fence posts (standard quality farm 'T' posts work well) placed no more than 8 feet on center. Fencing shall be attached to each post at 5 locations with plastic electrical ties, metal tie wire, or flip ties. See attached fencing detail.

4. Fencing shall serve as a barrier to prevent encroachment of any type by construction activities, equipment, materials storage, or personnel.

5. All encroachment into the fenced dripline must be approved and supervised by the project arborist. Approved dripline encroachment may require

additional mitigation or protection measures that will be determined by the project arborist at the time of the request.

6. Contractors and subcontractors shall direct all equipment and personnel to remain outside the fenced area at all times until project is complete, and shall instruct personnel and sub-contractors as to the purpose and importance of fencing and preservation.

7. Fencing shall be upright and functional at all times from start to completion of project. Fencing shall remain in place and not be moved or removed until all construction activities at the site are completed.

TREE PRUNING AND TREATMENTS

1. All recommendations for pruning or other treatments must be completed prior to acceptance of the project. It is strongly recommended that pruning be completed prior to the start of grading to facilitate optimum logistics and access.

2. All pruning shall be conducted in conformance with International Society of Arboriculture pruning standards, and all pruning must occur by, or under the direct supervision of, an arborist certified by the International Society of Arboriculture.

GRADING AND TRENCHING

1. Any construction activity that necessitates soil excavation in the vicinity of preserved trees shall be avoided where possible, or be appropriately mitigated under the guidance of the project arborist. All contractors must be aware at all times that specific protection measures are defined, and non conformance may generate stop-work orders.

2. The designated dripline is defined around all site trees to be preserved. Fences protect the designated areas. No grading or trenching is to occur within this defined area unless so designated by the Improvement Plan, and where designated shall occur under the direct supervision of the project arborist.

3. Trenching should be routed around the dripline. Where trenching has been designated within the dripline, utilization of underground technology to bore, tunnel or excavate with high-pressure air or water will be specified. Hand digging will be generally discouraged unless site conditions restrict the use of alternate technology.

Horticultural Associates
P.O. Box 1261
Glen Ellen, CA 95442
707-935-3911

4. All roots greater than one inch in diameter shall be cleanly hand-cut as they are encountered in any trench or during any grading activity. The tearing of roots by equipment shall not be allowed. Mitigation treatment of pruned roots shall be specified by the project arborist as determined by the degree of root pruning, location of root pruning, and potential exposure to desiccation. No pruning paints or sealants shall be used on cut roots.

5. Where significant roots are encountered mitigation measures such as supplemental irrigation and/or organic mulches may be specified by the project arborist to offset the reduction of root system capacity.

6. Retaining walls are effective at holding grade changes outside the area of the dripline and are recommended where necessary. Retaining walls shall be constructed in post and beam or drilled pier construction styles where they are necessary near or within a dripline.

7. Grade changes outside the dripline, or those necessary in conjunction with retaining walls, shall be designed so that drainage water of any type or source is not diverted toward or around the root crown in any manner. Grade shall drain away from root crown at a minimum of 2%. If grading toward the root collar is unavoidable, appropriate surface and/or subsurface drain facilities shall be installed so that water is effectively diverted away from root collar area.

8. Grade reduction within the designated dripline shall be generally discouraged, and where approved, shall be conducted only after careful consideration and coordination with the project arborist.

9. Foundations of all types within the dripline shall be constructed using design techniques that eliminate the need for trenching into natural grade. These techniques might include drilled piers, grade beams, bridges, or cantilevered structures. Building footprints should generally be outside the dripline whenever possible.

DRAINAGE

The location and density of native trees may be directly associated with the presence of naturally occurring water, especially ephemeral waterways. Project design, especially drainage components, should take into consideration that these trees may begin a slow decline if this naturally present association with water is changed or eliminated.

Horticultural Associates
P.O. Box 1261
Glen Ellen, CA 95442
707-935-3911

TREE DAMAGE

1. Any form of tree damage which occurs during the demolition, grading, or construction process shall be evaluated by the project arborist. Specific mitigation measures will be developed to compensate for or correct the damage. Fines and penalties may also be levied.

2. Measures may include, but are not limited to, the following:

- pruning to remove damaged limbs or wood
- bark scoring to remove damaged bark and promote callous formation
- alleviation of compaction by lightly scarifying the soil surface
- installation of a specific mulching material
- supplemental irrigation during the growing season for up to 5 years
- treatment with specific amendments intended to promote health, vigor, or root growth
- vertical mulching or soil fracturing to promote root growth
- periodic post-construction monitoring at the developer's expense
- tree replacement, or payment of the established appraised value, if the damage is so severe that long term survival is not expected.

3. Any tree that is significantly damaged and whose survivability is threatened, due to negligence by any contractor, shall be appraised using the Trunk Formula Method provided in the 9th Edition of the Guide For Plant Appraisal. This appraisal value will be the basis for any fines levied on the offending contractor.

MULCHING

1. Trees will benefit from the application of a 4 inch layer of chipped bark mulch over the soil surface within the Tree Protection Zone. Ideal mulch material is a chipped bark containing a wide range of particle sizes. Bark mulches composed of shredded redwood, bark screened for uniformity of size, dyed bark, or chipped lumber will not function as beneficially. All trees that are expected to be

impacted in any way by project activities shall have mulch placed prior to the installation of protection fencing.

2. Mulch should be generated from existing site trees that are removed or pruned as part of the project. Much brought onto the site from an outside source must be from trees that are verified to be free of the Sudden Oak Death pathogen *Phytophtora ramorum*.

Horticultural Associates
P.O. Box 1261
Glen Ellen, CA 95442
707-935-3911

PRUNING STANDARDS

WESTERN CHAPTER

ISA

PRUNING STANDARDS

Purpose:

Trees and other woody plants respond in specific and predictable ways to pruning and other maintenance practices. Careful study of these responses has led to pruning practices which best preserve and enhance the beauty, structural integrity, and functional value of trees.

In an effort to promote practices which encourage the preservation of tree structure and health, the W.C. ISA Certification Committee has established the following Standards of Pruning for Certified Arborists. The Standards are presented as working guidelines, recognizing that trees are individually unique in form and structure, and that their pruning needs may not always fit strict rules. The Certified Arborist must take responsibility for special pruning practices that vary greatly from these Standards.

I. Pruning Techniques

A. A thinning cut removes a branch at its point of attachment or shortens it to a lateral large enough to assume the terminal role. Thinning opens up a tree, reduces weight on heavy limbs, can reduce a tree's height, distributes ensuing invigoration throughout a tree and helps retain the tree's natural shape. Thinning cuts are therefore preferred in tree pruning.

When shortening a branch or leader, the lateral to which it is cut should be at least one-half the diameter of the cut being made. Removal of a branch or leader back to a sufficiently large lateral is often called "drop crotching."

B. A heading cut removes a branch to a stub, a bud or a lateral branch not large enough to assume the terminal role. Heading cuts should seldom be used because vigorous, weakly attached upright sprouts are forced just below such cuts, and the tree's natural form is altered. In some situations, branch stubs die or produce only weak sprouts.

C. When removing a live branch, pruning cuts should be made in branch tissue just outside the branch bark ridge and collar, which are trunk tissue. *(Figure 1)* If no collar is visible, the angle of the cut should approximate the angle formed by the branch bark ridge and the trunk. *(Figure 2)*

D. When removing a dead branch, the final cut should be made outside the collar of live callus tissue. If the collar has grown out along the branch stub, only the dead stub should be removed, the live collar should remain intact, and uninjured. *(Figure 3)*

E. When reducing the length of a branch or the height of a leader, the final cut should be made just beyond (without violating) the branch bark ridge of the branch being cut to. The cut should approximately bisect the angle formed by the branch bark ridge and an imaginary line perpendicular to the trunk or branch cut. *(Figure 4)*

F. A goal of structural pruning is to maintain the size of lateral branches to less than three-fourths the diameter of the parent branch or trunk. If the branch is codominant or close to the size of the parent branch, thin the branch's foliage by 15% to 25%, particularly near the terminal. Thin the parent branch less, if at all. This will allow the parent branch to grow at a faster rate, will reduce the weight of the lateral branch, slow its total growth, and develop a stronger branch attachment. If this does not appear appropriate, the branch should be completely removed or shortened to a large lateral. *(Figure 5)*

G. On large-growing trees, except whorl-branching conifers, branches that are more than one-third the diameter of the trunk should be spaced along the trunk at least 18 inches apart, on center. If this is not possible because of the present size of the tree, such branches should have their foliage thinned 15% to 25%, particularly near their terminals. *(Figure 6)*

H. Pruning cuts should be clean and smooth with the bark at the edge of the cut firmly attached to the wood.

I. Large or heavy branches that cannot be thrown clear, should be lowered on ropes to prevent injury to the tree or other property.

J. Wound dressings and tree paints have not been shown to be effective in preventing or reducing decay. They are therefore not recommended for routine use when pruning.

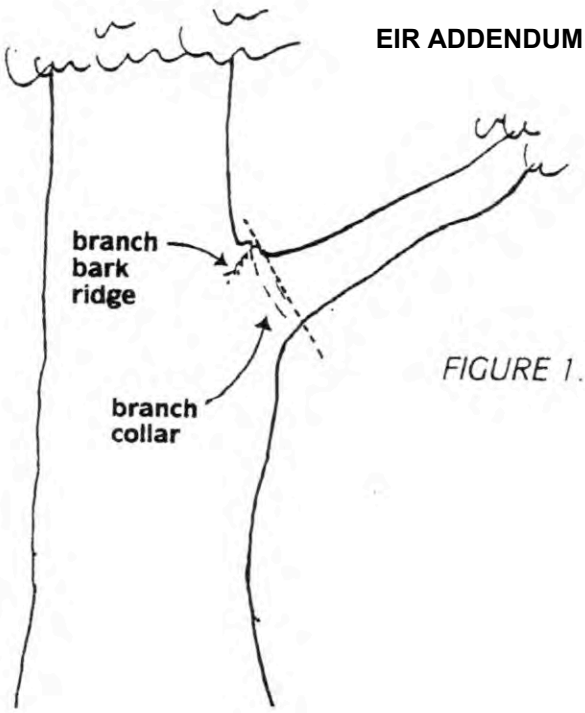

FIGURE 1. *When removing a branch, the final cut should be just outside the branch bark ridge and collar.*

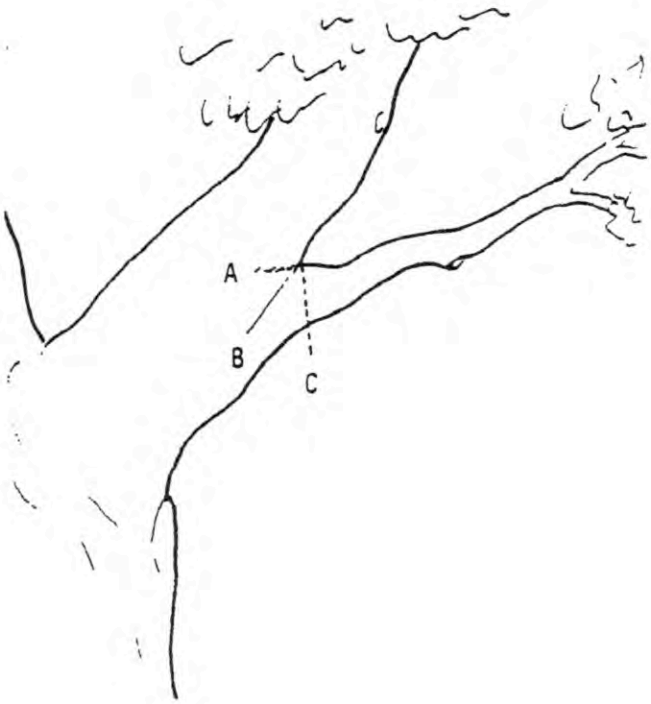

FIGURE 2. *In removing a limb without a branch collar, the angle of the final cut to the branch bark ridge should approximate the angle the branch bark ridge forms with the limb. Angle AB should equal Angle BC.*

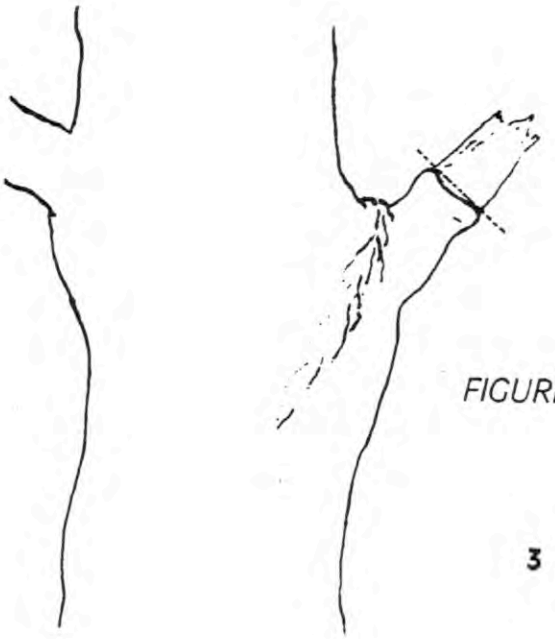

FIGURE 3. *When removing a dead branch, cut outside the callus tissue that has begun to form around the branch.*

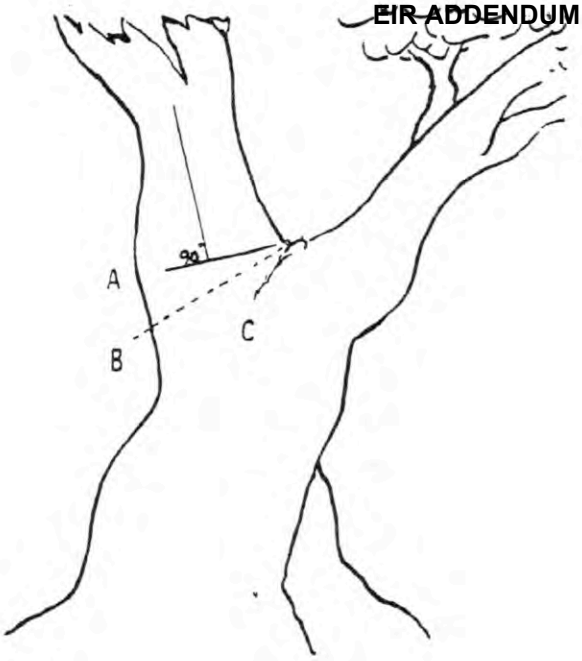

FIGURE 4. *In removing the end of a limb to a large lateral branch, the final cut is made along a line that bisects the angle between the branch bark ridge and a line perpendicular to the limb being removed. Angle AB is equal to Angle BC.*

FIGURE 5. *A tree with limbs tending to be equal-sized, or codominant. Limbs marked B are greater than ¾ the size of the parent limb A. Thin the foliage of branch B more than branch A to slow its growth and develop a stronger branch attachment.*

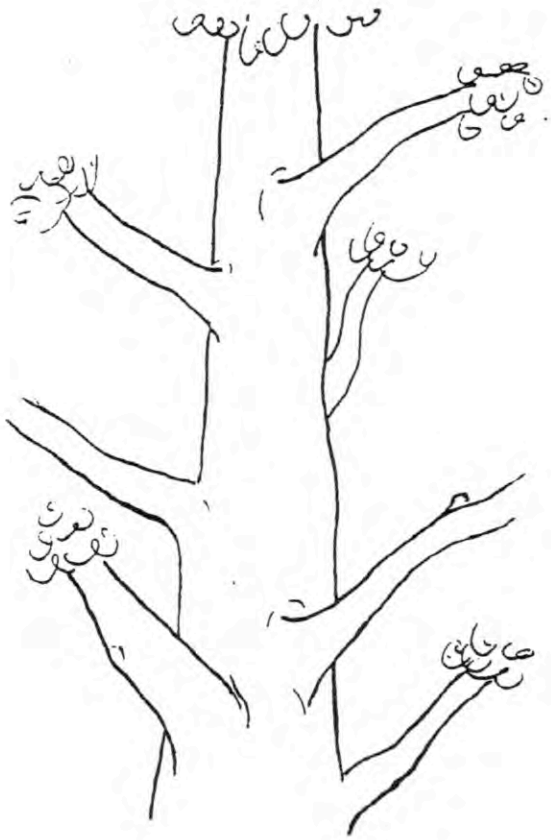

FIGURE 6. *Major branches should be well spaced both along and around the stem.*

II. Types of Pruning — Mature Trees

A. CROWN CLEANING

Crown cleaning or cleaning out is the removal of dead, dying, diseased, crowded, weakly attached, and low-vigor branches and watersprouts from a tree crown.

B. CROWN THINNING

Crown thinning includes crown cleaning and the selective removal of branches to increase light penetration and air movement into the crown. Increased light and air stimulates and maintains interior foliage, which in turn improves branch taper and strength. Thinning reduces the wind-sail effect of the crown and the weight of heavy limbs. Thinning the crown can emphasize the structural beauty of trunk and branches as well as improve the growth of plants beneath the tree by increasing light penetration. When thinning the crown of mature trees, seldom should more than one-third of the live foliage be removed.

At least one-half of the foliage should be on branches that arise in the lower two-thirds of the trees. Likewise, when thinning laterals from a limb, an effort should be made to retain inner lateral branches and leave the same distribution of foliage along the branch. Trees and branches so pruned will have stress more evenly distributed throughout the tree or along a branch.

An effect known as "lion's-tailing" results from pruning out the inside lateral branches. Lion's-tailing, by removing all the inner foliage, displaces the weight to the ends of the branches and may result in sunburned branches, water-sprouts, weakened branch structure and limb breakage.

C. CROWN REDUCTION

Crown reduction is used to reduce the height and/or spread of a tree. Thinning cuts are most effective in maintaining the structural integrity and natural form of a tree and in delaying the time when it will need to be pruned again. The lateral to which a branch or trunk is cut should be at least one-half the diameter of the cut being made.

D. CROWN RESTORATION

Crown restoration can improve the structure and appearance of trees that have been topped or severely pruned using heading cuts. One to three sprouts on main branch stubs should be selected to reform a more natural appearing crown. Selected vigorous sprouts may need to be thinned to a lateral, or even headed, to control length growth in order to ensure adequate attachment for the size of the sprout. Restoration may require several prunings over a number of years.

II. Types of Pruning — Mature Trees *(continued)*

E. CROWN RAISING

Crown raising removes the lower branches of a tree in order to provide clearance for buildings, vehicles, pedestrians, and vistas. It is important that a tree have at least one-half of its foliage on branches that originate in the lower two-thirds of its crown to ensure a well-formed, tapered structure and to uniformly distribute stress within a tree.

When pruning for view, it is preferable to develop "windows" through the foliage of the tree, rather than to severely raise or reduce the crown.

III. Size of Pruning Cuts

Each of the Pruning Techniques (Section I) and Types of Pruning (Section II) can be done to different levels of detail or refinement. The removal of many small branches rather than a few large branches will require more time, but will produce a less-pruned appearance, will force fewer watersprouts and will help to maintain the vitality and structure of the tree. Designating the maximum size (base diameter) that any occasional undesirable branch may be left within the tree crown, such as ½", 1" or 2" branch diameter, will establish the degree of pruning desired.

IV. Climbing Techniques

A. Climbing and pruning practices should not injure the tree except for the pruning cuts.

B. Climbing spurs or gaffs should not be used when pruning a tree, unless the branches are more than throw-line distance apart. In such cases, the spurs should be removed once the climber is tied in.

C. Spurs may be used to reach an injured climber and when removing a tree.

D. Rope injury to thin barked trees from loading out heavy limbs should be avoided by installing a block in the tree to carry the load. This technique may also be used to reduce injury to a crotch from the climber's line.

gallaway ENTERPRISES

DRAFT DELINEATION OF JURISDICTIONAL WATERS OF THE UNITED STATES

Bella Vista Subdivision Project

Mendocino County, California

June 2021

Prepared for:
Guillon, Inc.
C/O: Jake Morley
2550 Lakewest Drive, Suite 50
Chico, CA 95928
(530) 513-3626

Prepared by:
Gallaway Enterprises
117 Meyers Street, Suite 120
Chico CA 95928
(530) 332-9909
www.gallawayenterprises.com

Contents

Introduction and Project Location 1
Environmental Setting and Site Conditions 1
Survey Methodology 4
Determination of Hydrophytic Vegetation 4
Determination of Hydric Soils 6
Determination of Wetland Hydrology 6
Determination of Ordinary High Water Mark 6
Jurisdictional Boundary Determination and Acreage Calculation 7
Determination of Wetland Boundaries in Difficult Wetland Situations 7
Non-wetland Boundary Determination 7
Results 9
Waters of the United States: Tributaries 9
Waters of the United States: Adjacent Wetlands 9
Soils 9
Vegetation 10
Hydrology 10
Site Photos Taken on May 3, 2021 11
Glossary 14
References 18

List of Tables and Figures

Table 1. Waters of the United States Acreage Table for the Bella Vista Subdivision Project. 9

Table 2. Soil Map Units, NRCS hydric soil designation, and approximate totals for Bella Vista Subdivision Project. 10

Figure 1 - Regional Location Map 2

Figure 2 - Project Location Map 3

Figure 3 - Photo Point Location Map 5

Figure 4 - Draft Delineation of Waters of the United States Map 8

List of Appendices

Appendix A: Wetland Delineation Data Sheets

Appendix B: NRCS Soil Map and Soil Series Descriptions

DRAFT DELINEATION OF JURISDICTIONAL WATERS OF THE UNITED STATES,

Bella Vista Subdivision Project Location:

Mendocino, California

Rancho Yokaya Land Grant

Introduction and Project Location

Gallaway Enterprises conducted a delineation of waters of the United States (WOTUS) and aquatic resources for the Bella Vista Subdivision project (Project) site consisting of approximately 36.8-acres of land located immediately south of the city limits of Ukiah in Mendocino County, California. The Project site is located on the west side of South State Street and Hwy 101 and south of Gobalet Lane (**Figure 1 and 2**). The Project site is located within the United States Geological Survey (USGS) Rancho Yokaya Land Grant quadrangle, within Section 32, Township 15N, Range 12W.

To access the site from Hwy 101 N, take exit 546 for State Street. Yield right onto South State Street heading north towards Ukiah. Continue on South State Street for approximately 1,000 feet and the Project site will be on the left side of the road.

A survey of WOTUS was conducted on May 3, 2021, by senior botanist Elena Gregg. Data regarding the location and extent of wetlands and other waters of the United States were collected using a Trimble Geo Explorer 6000 Series GPS Receiver. The survey involved an examination of botanical resources, soils, hydrological features, and determination of wetland characteristics based on the *United States Army Corps of Engineers Wetlands Delineation Manual* (1987) (1987 Delineation Manual); the *Regional Supplement to the Corps of Engineers Wetland Delineation Manual: Arid West Region* (2008) (Arid West Manual); the *Field Guide to the Identification of the Ordinary High Water Mark (OHWM) in the Arid West Region of the Western United States* (2008); the *State of California 2016 Wetland Plant List* and *2019 National Wetland Plant List updated information*; and the *Clean Water Act Final Rule, Federal Register Volume 85, No-77* (Final Rule), April 21, 2020. Gallaway Enterprises have prepared this report in compliance with the Minimum Standards for Acceptance of Aquatic Resources Delineation Reports (January 2016).

Environmental Setting and Site Conditions

The Project site is composed largely of a mix of annual grassland and vineyards with small areas of urban habitat and mixed montane hardwood conifer vegetation. A number of barren dirt/gravel access roads occur throughout the site. One small intermittent drainage, Cleland Mountain Creek, flows roughly west to east through the northernmost part of the Project site. Gobalet Lane, residential homes and a small vineyard occur adjacent to the Project site to the north, a large established vineyard to the south, South State Street and an industrial area to the east, and open montane hardwood conifer woodland associated with Cleland Mountain to the west.

The average annual precipitation is 37.26 inches and the average annual temperature is 58.6° F (WRCC 2021) in the region where the Project is located. The elevation of the Project site ranges from 600 to 695 feet above sea level. The Project site is relatively flat in the eastern portion of the site and becomes steeper with rolling terrain in the western portion of the site. Slopes on site range from 2 to 50 percent. Soils within the site were well draining loams and gravelly loams with a deep restrictive layer typically found more than 80 inches in depth.

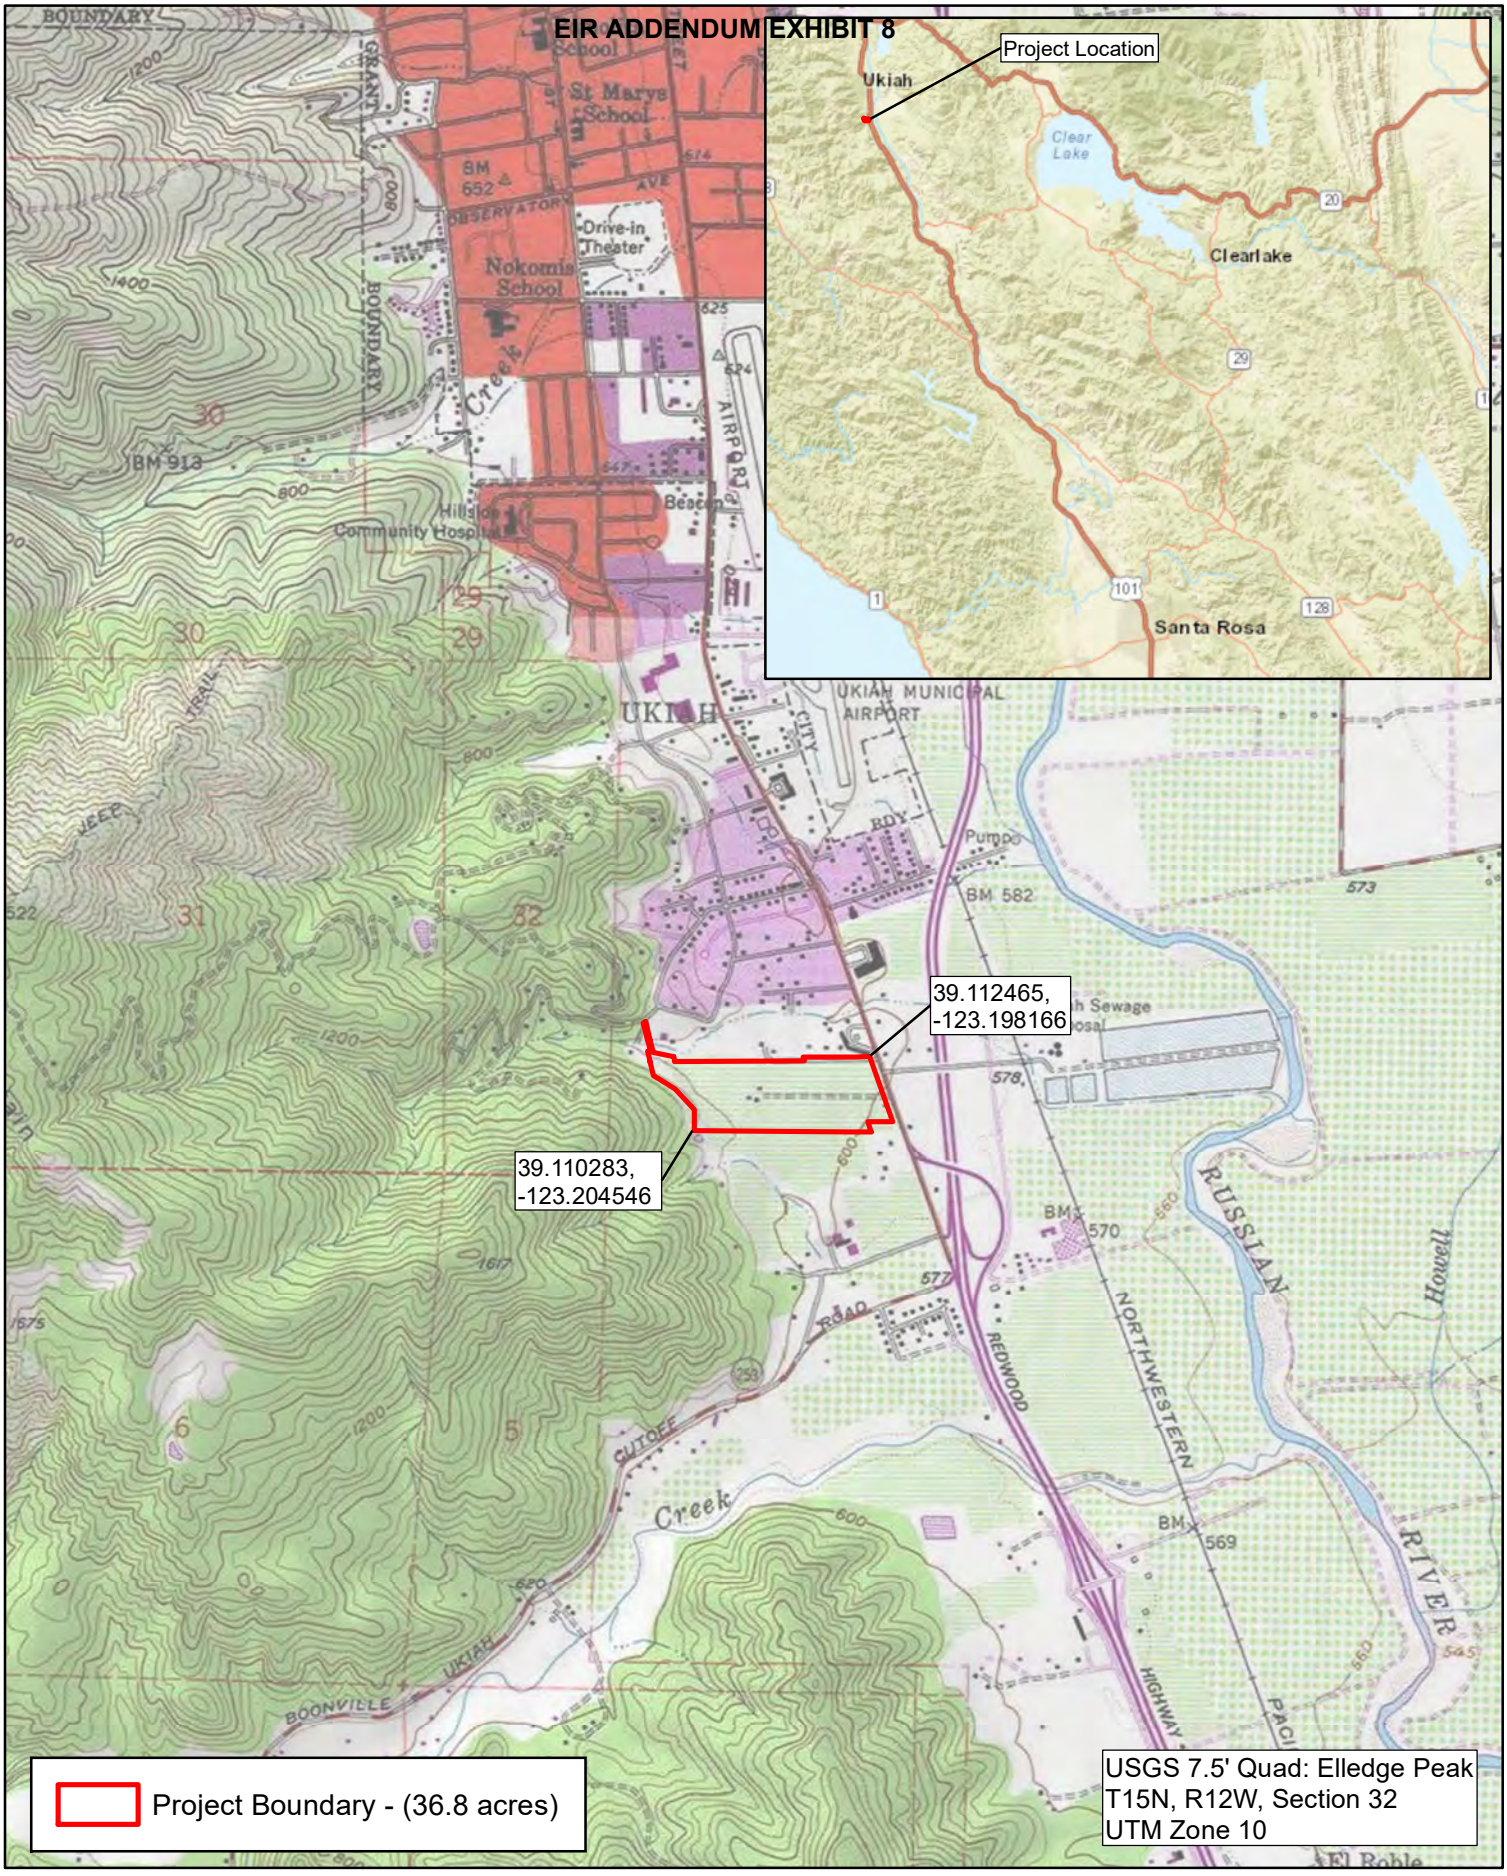

Bella Vista Subdivision
Regional Location Map
Figure 1

gallaway ENTERPRISES

GE: #21-035 Map Date: 06/02/2021

NORTH

1:4,400

0 290 580 Feet

Data Sources: ESRI, Mendocino County, Maxar 6/08/2020

Bella Vista Subdivision
Project Location Map
Figure 2

gallaway ENTERPRISES

GE: #21-035 Map Date: 06/02/2021

Survey Methodology

The entire Project site was traversed on foot by Gallaway Enterprises staff on May 3, 2021 to identify any potentially jurisdictional features. The survey, mapping efforts, and report production were performed according to the current valid legal definitions of WOTUS that went into effect starting June 22, 2020. The boundaries of non-tidal, non-wetland waters, when present, were delineated at the ordinary high water mark (OHWM) as defined in 33 Code of Federal Regulations (CFR) 328.3. The OHWM represents the limit of United States Army Corps of Engineers (Corps) jurisdiction over non-tidal waters (e.g., streams and ponds) in the absence of adjacent wetlands (33 CFR 328.04) (Curtis, et. al. 2011). Historic aerial photographs available on Google Earth were analyzed prior to conducting the field visit. Areas identified as having potential wetland or unusual signatures on historical aerial photos were assessed in the field to determine the current conditions.

Field data was entered onto data sheets using the most current format (**Appendix A**). The 1987 Delineation Manual and the Arid West Manual were used to identify the presence of wetlands, when present, and record and define the wetland perimeters according to their topographic and hydrologic orientation. Test pit sampling was performed and/or photographs were taken in areas displaying potential wetland signatures on aerial photographs and problem areas. At each sampling point data collected involved physical sampling of soils and vegetation, and investigation regarding hydrological connectivity. Only areas exhibiting the necessary wetland parameters according to the 1987 Delineation Manual and Arid West Manual on the date surveyed were mapped as wetlands. Photographs were taken to show test pit locations, features and/or areas identified as having unusual aerial signatures. The locations of the photo points are depicted in **Figure 3** and the associated photographs are provided at the end of the report.

Many of the terms used throughout this report have specific meanings relating to the federal wetland delineation process. Term definitions are based on the Corps 1987 Delineation Manual; the Arid West Manual; *Field Guide to the Identification of the Ordinary High Water Mark (OHWM) in the Arid West Region of the Western United States, (*Lichvar and McColley 2008*)* and the Final Rule. The terms defined below have specific meaning relating to the delineation of WOTUS as prescribed by §404 of the Clean Water Act (CWA) and described in 33 CFR Part 328 and 40 CFR Parts 110, 112, and 116, and 122.

Determination of Hydrophytic Vegetation

The presence of hydrophytic vegetation was determined using the methods outlined in the 1987 Delineation Manual and the Arid West Manual. Areas were considered to have positive indicators of hydrophytic vegetation if they pass the dominance test, meaning more than 50 percent of the dominant species are obligate wetland, facultative wetland and facultative plants. Plant species were identified to the lowest taxonomy possible. Plant indicator status was determined by reviewing the State of California 2016 Wetland Plant List for the Arid West Region and the National Wetland Plant List 2019 updated information. In situations where dominance can be misleading due to seasonality, the prevalence index will be used to determine hydrophytic status of the community surrounding sample sites.

Plant indicator status categories:

Obligate wetland plants (OBL) – plants that occur almost always (estimated probability 99%) in wetlands under normal conditions, but which may also occur rarely (estimated probability 1%) in non-wetlands.

Facultative wetland plants (FACW) - plants that usually occur (estimated probability 67% to 99%) in wetlands under normal conditions, but also occur (estimated probability 1% to 33%) in non-wetlands.

Facultative plants (FAC) – Plants with a similar likelihood (estimated probability 33% to 67%) of occurring in both wetlands and non-wetlands.

Ground Photographs Table

label	Direction	Latitude	Longitude	Comment
P01	W	39.11259927	-123.2061748	intermittent drainage
P02	E + S + W	39.11212711	-123.2039491	upland overview
P03	SW	39.11143009	-123.2046945	upland hillside
P04	W + SW	39.1112425	-123.2040152	toe of slope
P05	W	39.11080542	-123.2040761	eroded/slide
P06	NE	39.11028211	-123.204313	overview
P07	W	39.11188901	-123.1979218	upland with signature
P08	NW	39.11136321	-123.1987893	TP01
P09	N + S	39.11088329	-123.1973779	upland ditch
P10	NE + W + N	39.11080615	-123.1984151	upland / upland depression
P11	W + E	39.11030819	-123.1984876	upland ditch

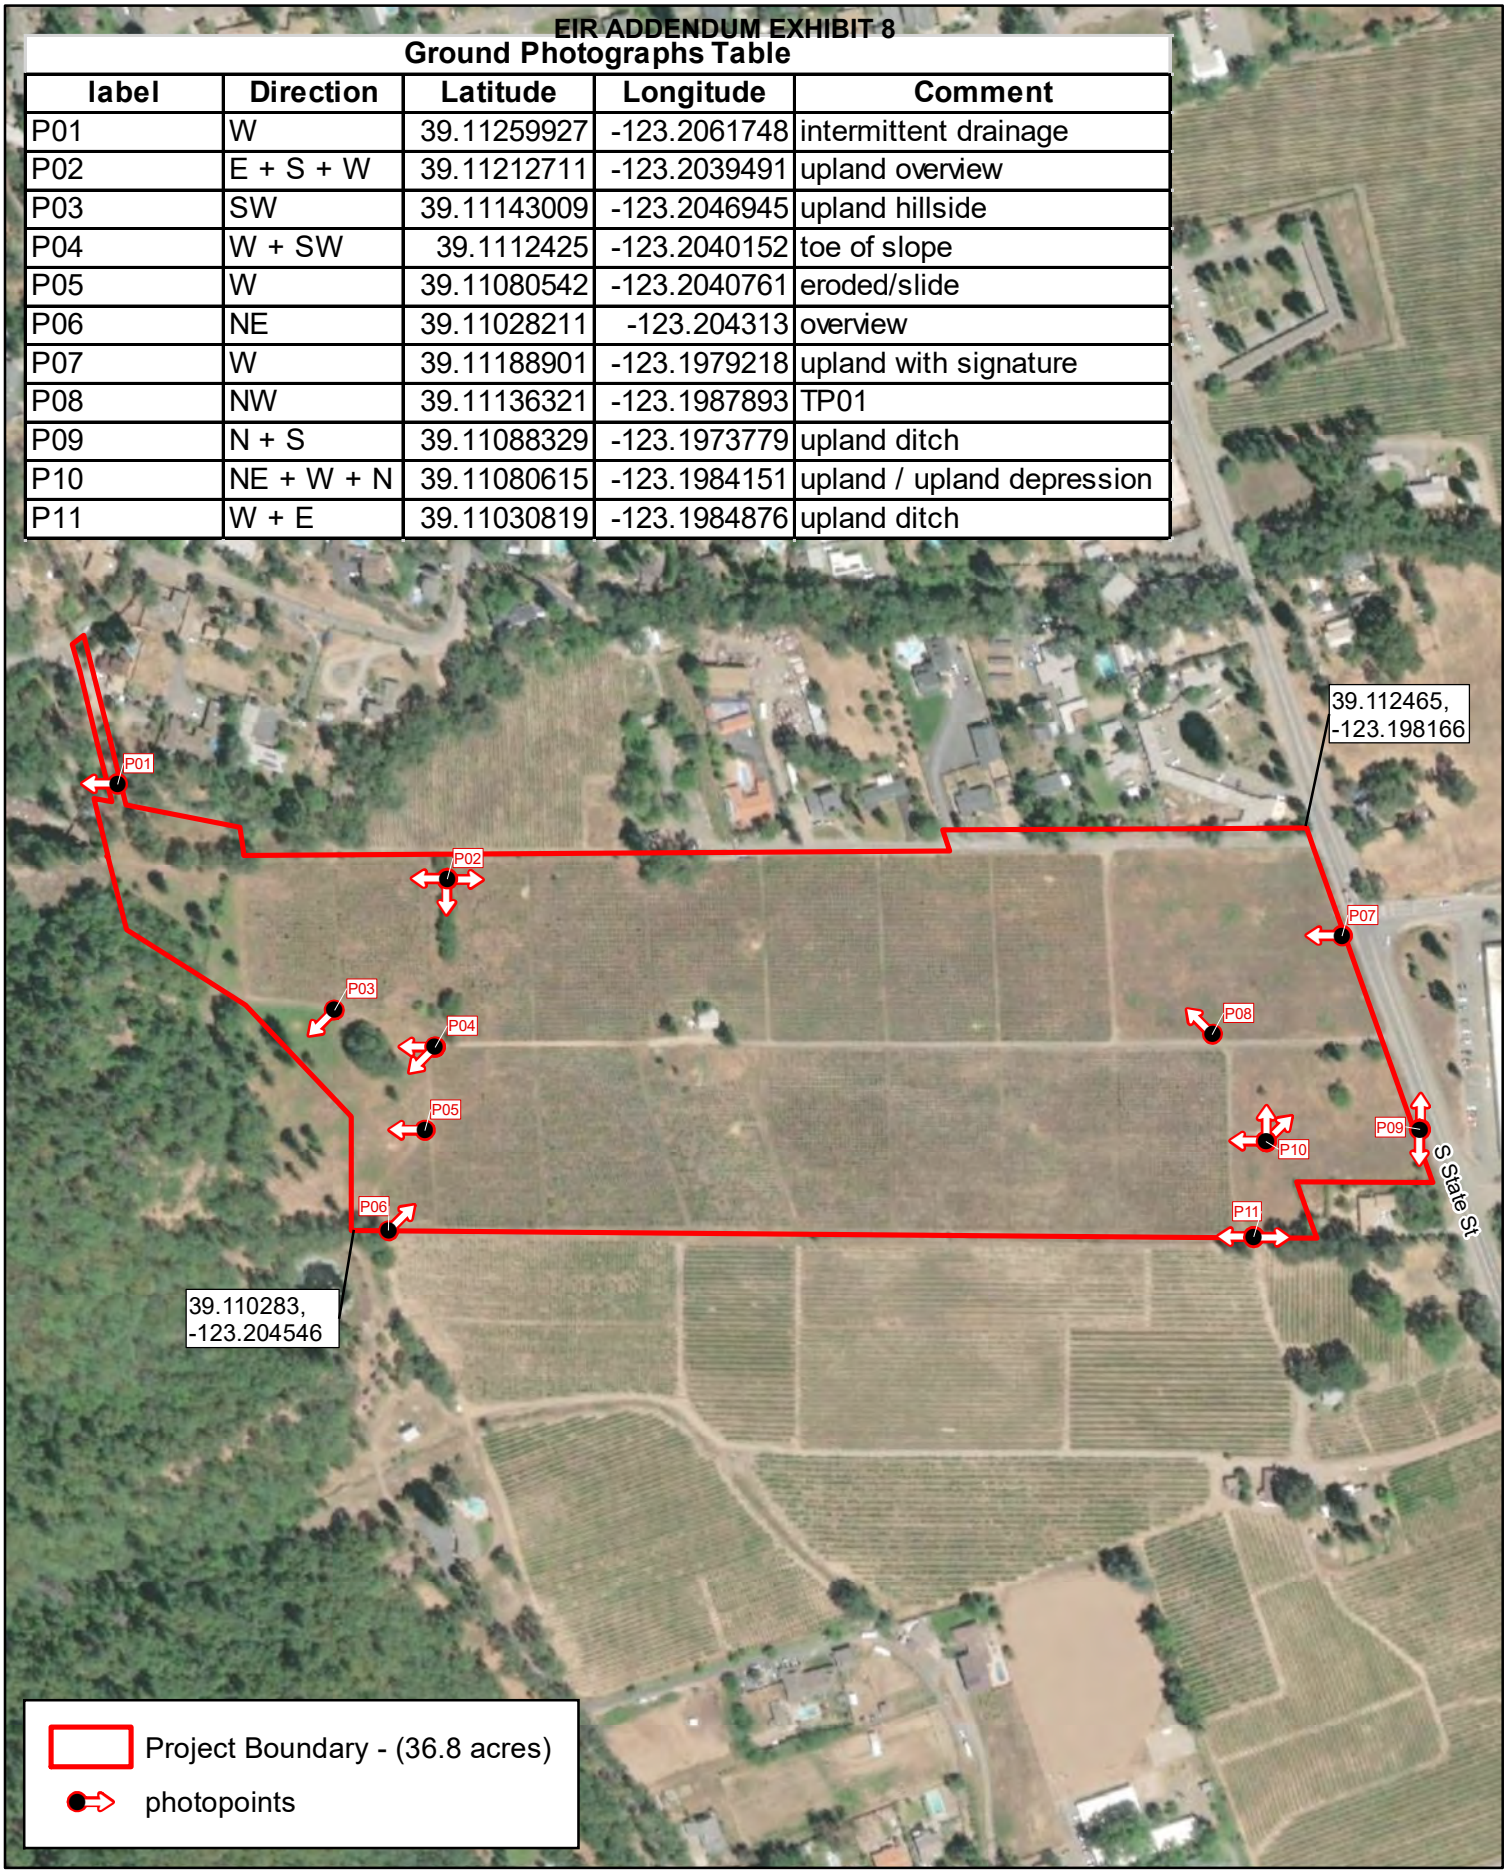

NORTH

1:4,400

0 290 580 Feet

Data Sources: ESRI, Mendocino County, Maxar 6/08/2020

Bella Vista Subdivision
Ground Photographs Map
Figure 3

gallaway ENTERPRISES

GE: #21-035 Map Date: 06/02/2021

Facultative upland plants (FACU) – Plants that occur sometimes (estimated probability1% to 33%) in wetlands, but occur more often (estimated probability 67% to 99%) in non-wetlands.

Obligate upland plants (UPL) – Plants that occur rarely (estimated probability 1%) in wetlands, but occur almost always (estimated probability 99%) in non-wetlands under natural conditions.

Determination of Hydric Soils

Soil survey information was reviewed for the current site condition. Field samples were evaluated by using the Munsell soil color chart (2009 Edition), hand texturing, and assessing soil features (e.g. oxidized root channels, evidence of hardpan, Mn and Fe concretions). Information regarding local soil and series descriptions is provided in **Appendix B.** The current Natural Resources Conservation Service (NRCS) *Field Indicators of Hydric Soils in the United States, Version 8.2* (NRCS 2018) was used in conjunction with the Arid West Manual to determine the presence of hydric soil indicators.

Determination of Wetland Hydrology

Wetland hydrology was determined to be present if a site supported one or more of the following characteristics:

- Landscape position and surface topography (e.g. position of the site relative to an up-slope water source, location within a distinct wetland drainage pattern, and concave surface topography),
- Inundation or saturation for a long duration either inferred based on field indicators or observed during repeated site visits, and
- Residual evidence of ponding or flooding resulting in field indicators such as scour marks, sediment deposits, algal matting, surface soil cracks and drift lines.

The presence of water or saturated soil for approximately 12% or 14 consecutive days during the growing season typically creates anaerobic conditions in the soil, and these conditions affect the types of plants that can grow and the types of soils that develop (Wetland Training Institute 1995).

Historic aerial photographs were analyzed to look for primary and secondary wetland hydrology indicators of inundation or saturation. The historic aerial imagery reviewed was the public, readily available imagery provided on Google Earth (1998-2018). If aerial signatures demonstrated the presence of surface water on 5 or more of the historic aerial photographs viewed, inundation and a primary indicator of wetland hydrology was determined to be present. Saturation, a secondary indicator of wetland hydrology, was determined to be present if saturation, “darker patches within the field,” were observed on 5 or more of the 9 historic aerial photographs viewed.

Determination of Ordinary High Water Mark

Gallaway Enterprises utilized methods consistent with the Arid West Manual and *Field Guide to the Identification of the Ordinary High Water Mark (OHWM) in the Arid West Region of the Western United States, (*Lichvar and McColley 2008*)* to determine the OHWM. The lateral extents of non-tidal water bodies (e.g. intermittent and ephemeral streams) were based on the OHWM, which is “the line on the shore established by the fluctuations of water” (Corps 2005). The OHWM was determined based on multiple observed physical characteristics of the area, which can include scour, multiple observed flow events (from current and historical aerial photos), shelving, and changes in the character of soil, presence of mature vegetation, deposition, and topography. Due to the wide extent of some floodplains, adjacent riparian scrub areas characterized by hydric soils, hydrophytic vegetation, and

hydrology may be included within the OHWM of a non-tidal water body (Curtis, et. al. 2011). Inclusion of minor special aquatic areas is an acceptable practice as outlined in the Arid West Manual.

OHWM Transects:

Representative OHWM widths measured in the field in feet as required by the Corps *Updated Map and Drawing Standards for the South Pacific Division Regulatory Program (2016)* and presented as an average for the entire drainage. These transect measurements are used to ensure that the other waters of the United States identified within the area surveyed are mapped and calculated at the appropriate average width for each channel segment based on the Corps definition of OHWM as defined in the Arid West OHWM Field Guide and the Ordinary High Water Mark Identification RGL 05-05 (2005) (RGL 05-05). At the transect line Gallaway Enterprises used multiple observed physical indicators in determining the OHWM. The lateral extents of the transect lines identify the location of the OHWM where benches, drift, exposed root hairs, changes in substrate/particle size, and, if appropriate, changes in vegetation were observed.

Jurisdictional Boundary Determination and Acreage Calculation

The wetland-upland boundary was determined based on the presence or inference of positive indicators of all mandatory criteria. Soil samples were taken, as needed, within wetland and upland areas. The site was traversed on foot to identify wetland features and boundaries. The spatial data obtained during the preparation of this wetland delineation was collected using a Trimble Geo Explorer 6000 Series GPS Receiver. No readings were taken with fewer than 5 satellites. Point data locations were recorded for at least 25 seconds at a rate of 1 position per second. Area and line data were recorded at a rate of 1 position per second while walking at a slow pace. All GPS data were differentially corrected for maximum accuracy. In some cases, when visual errors and degrees of precision are identified due to environmental factors negatively influencing the precision of the GPS instrument (i.e. dense tree cover, steep topography, and other factors affecting satellite connection) mapping procedures utilized available topographic and aerial imagery datasets in order to improve accuracy in feature alignment and location.

Determination of Wetland Boundaries in Difficult Wetland Situations

In California, the winter of 2020/2021 was considered a below average rainfall year (NOAA 2021). As such, the guidelines provided in the Arid West Manual for making wetland determinations in atypical, difficult wetland situations was used. To aid in the determination, spatial patterns, analysis of aerial photographs, topography, and landscape position were used in conjunction with vegetation data to determine the wetland boundary. Areas where wetland vegetation or wetland hydrology was lacking but where the landscape position was likely to concentrate water were closely inspected. Gallaway Enterprises mapped these areas as wetlands if hydric soil indicators were detected and at least one other hydric indicator was present (i.e. wetland hydrology or hydrophytic vegetation).

Non-wetland Boundary Determination

Areas were determined to be non-wetlands if they did not meet the necessary wetland test parameters (hydrophytic vegetation, hydric soil, and wetland hydrology) (33 CFR 328.4). One test pit (TP01) was taken at a minute depression in the annual grassland portion of the Project site (**Figure 4**). This test pit location lacked the necessary wetland parameters to be considered a wetland and was, thus, determined to be upland/non-wetland (**Appendix A**). Further, the southeast block of vineyard within the Project site was observed to be dominated by an understory of snow white meadowfoam (*Limnanthes douglasii ssp. nivea*) (OBL). However, this area lacked suitable ponding landscape position, was being actively irrigated and lacked wetland hydrology indicators so the area was considered upland.

Coordinate System: NAD1983 California State Plane II (Feet)
Projection: Lambert Conformal Conic
Datum: North American 1983
Vertical Datum: NAVD 88

Made in accordance with the Updated Map & Drawing Standards for the South Pacific Division Regulatory Program

The features represented on this graphic are considered preliminary until written verification by the USACE

P01
P02
P03
P04
P05
P06
P07
P08
P09
P10
P11
TP01
39.112465, -123.198166
39.110283, -123.204546
S State St

Project Boundary - (36.8 acres)
5 Foot Contours
Flow Direction
Photo Points - P#

Data Points

Test Pit - TP#

Other Waters - (0.006 acres)

Intermittent

Other Waters								
Label	Cowardin	Description	Location (Lat/Long)		Width*	Length	Area (sq ft)	Acres
OW01	R4	Intermittent	39.11259294	-123.2061991	8	31.5	251.93	0.006
				Other Waters Totals=		**31.5**	**251.93**	**0.006**
				Waters of the U.S. Totals =		**31.5**	**251.93**	**0.006**
***Widths are represented as averages**								

NORTH

1:4,800 — 1 inch = 400 feet

0 — 320 — 640 Feet

Data Sources: ESRI, Mendocino County, Maxar 6/08/2020

Bella Vista Subdivision
Delineation of Waters of the U.S.
Figure 4

gallaway ENTERPRISES

GE: #21-035 Map Date: 06/02/2021

Results

A complete Draft Delineation of WOTUS map, utilizing a 1" to 400' scale, is included as **Figure 4**. **Table 1** details the area calculations for the pre-jurisdictional features within the Project site.

Table 1. Waters of the United States Acreage Table for the Bella Vista Subdivision Project.

Waters of the United States						
Label	**Cowardin**	**Description**	**Avg Width**	**Length**	**Area (sq ft)**	**Acres**
OW01	R4	Intermittent	8	31.5	251.93	0.006
			Other Waters Totals=	**31.5**	**251.93**	**0.006**
			Waters of the U.S. Totals =	**31.5**	**251.93**	**0.006**

Waters of the United States: Tributaries

There is one feature that functions as a Tributary (Tributary) to a TNW per the Final Rule within the Project site. Tributaries are intermittent or perennial water bodies in a typical year, including lakes, stream channels, and other similar surface water features that exhibit an OHWM, but lack positive indicators for one or more of the three wetland parameters (hydrophytic vegetation, hydric soil, and wetland hydrology) (33 CFR 328.4).

The one drainage identified within the Project is an intermittent drainage that demonstrated an OHWM and is locally referred to as Cleland Mountain Creek (OW01, **Figure 4**). No water was observed flowing within the intermittent drainage during the May field visit, but the streambed substrate was saturated (see picture associated with photo point P01, **Figure 3**).

Waters of the United States: Adjacent Wetlands

No potentially adjacent wetlands were found to occur within the Project site.

Photo points were taken throughout the Project site to depict the current site conditions (**Figure 3**).

Soils

Gallaway Enterprises' field observations of soil characteristics included soil color, texture, structure, and the visual assessment of soil features (e.g. the presence, or absence of redoximorphic features and the depth of restrictive layers such as hardpans). Gallaway Enterprises' soil texture evaluations rendered silty and gravelly loams. Iron concentrations and depletions were found primarily in pore spaces and as soft masses in the soil matrix at varying depths within the surface horizons. Field observations of soil characteristics at the test pit site are included in the data sheet form presented in **Appendix A**.

The geographic region in which the Project site is found is often characterized as having a deep naturally occurring restrictive layer. Within the Project site, the restrictive layer is typically found at a depth of more than 80 inches. The depth of the hand dug soil pits were dug deep enough to determine or rule out the presence/absence of hydric soil indicators.

Gallaway Enterprises queried the National Cooperative Soil Survey database to further evaluate the soil conditions. A copy of the soil survey map and a description of mapped soil units for the Project site are included as **Appendix B**. Two soil map units occur within the Project site. These map units are listed below in **Table 2**. Based on Gallaway Enterprises' review of the soil map units identified within the Project site, no hydric components occur. A copy of the soil survey map and a description of mapped soil units for the Project site are included as **Appendix B**.

Table 2. Soil Map Units, NRCS hydric soil designation, and approximate totals for Bella Vista Subdivision Project.

Map Unit Symbol	Map Unit Name	% Hydric Component	Hydric Component Landform	% Map Unit in Project Site
155	Kekawaka-Casabonne-Wohly complex, 30 to 50 percent slopes	N/A	N/A	13.8%
178	Pinole gravelly loam, 2 to 8 percent slopes	N/A	N/A	86.2%

Vegetation

The central portion of the Project site was dominated by vineyard (*Vitis* sp.) (FACU) with scattered English walnuts (*Juglans regia*) (UPL) along the periphery of the blocks of vineyard and an understory of weedy annual vegetation. Only the southeast block of vineyard was observed to have a dense understory dominated by snow white meadowfoam. The annual grassland habitat present was dominated primarily by rattlesnake grass (*Briza maxima*) (UPL), wild oats (*Avena barbata*) (UPL), foothill filaree (*Erodium brachycarpum*) (NL), Mediterranean barley (*Hordeum marinum ssp. gussoneanum*) (FAC), soft chess (*Bromus hordeaceus*) (FACU), winter vetch (*Vicia villosa*) (NL), field bindweed (*Convolvulus arvensis*) (NL), and smooth cat's ear (*Hypochaeris glabra*) (NL). The montane hardwood conifer habitat was dominated by a tree canopy of oracle oak (*Quercus x morehus*) (NL), Garry oak (*Quercus garryana* var. *garryana*) (UPL), douglas-fir (*Pseudotsuga menziesii* var. *menziesii*) (FACU), bay laurel (*Umbellularia californica*) (FAC) and pacific madrone (*Arbutus menziesii*) (NL) with a shrub layer dominated by Himalayan blackberry (*Rubus armeniacus*) (FAC) and poison oak (*Toxicodendron diversilobum*) (FACU). The bed of the intermittent drainage was largely void of vegetation but within the active floodplain the vegetation was composed of perennial ryegrass (*Festuca perennis*) (FAC), curly dock (*Rumex crispus*) (FAC), watercress (*Nasturtium officinale*) (OBL), and seep monkeyflower (*Erythranthe guttata*) (OBL) with a few sporadic willows (*Salix* sp.) (FACW).

Hydrology

Hydrology within the Project site is influenced primarily by irrigation practices of the vineyard, precipitation and localized runoff. No wetlands were observed within the Project site. One small intermittent Tributary, as defined by the Final Rule, occurs within the northernmost portion of the Project site (OW01). This Tributary, Cleland Mountain Creek, is a direct tributary of the Russian River, a TNW.

Site Photos Taken on May 3, 2021

P01 – OW01 looking west

P02 – Upland overview looking west

P02 – Upland overview looking south

P02 – Upland overview looking east

P03 – upland with dark aerial signature looking southwest

P04 – Upland at the toe of the hillslope looking west

P04 – Upland at the toe of the hillslope looking southwest

P07 – Upland grassland overview looking west

P05 – Erosion/hill slump looking west

P08 – TP01 looking northwest

P06 – Site overview looking slightly northeast

P09 – upland roadside swale looking north

P09 – Upland roadside swale looking south

P10 – Upland overview looking northeast

P10 – Upland overview looking west

P11 – Upland agricultural ditch looking west

P10 – Upland depression looking north

P11 – End of upland ditch looking east

Glossary

Abutting: When referring to wetlands that are adjacent to a tributary, abutting defines those wetlands that are not separated from the tributary by an upland feature, such as a berm or dike.

Adjacent: Adjacent wetlands are defined in Corps and EPA regulations as wetlands that abut, or touch at least at one point or side, a tributary or other jurisdictional feature. Wetlands separated from other waters of the U.S. by man-made/artificial dikes or barriers, natural river berms, beach dunes and the like are 'adjacent wetlands' so long as the artificial structure allows for a direct hydrologic surface connection. The entirety of wetlands are considered adjacent if the wetland has a road or similar artificial structure dividing it as long as the road/structure allows for a direct hydrologic surface connection through or over that structure in a typical year.

The regulations define "adjacent wetlands" as wetlands that meet at least one of following criteria:

(1) There is an unbroken surface hydrologic connection between the wetland and jurisdictional waters;
(2) The wetland is inundated by flooding from a jurisdictional sea, tributary or lake/pond;
(3) The wetlands are physically separated from jurisdictional sea, tributary or lake/pond only by a natural berm, bank, dune, or similar natural feature; or
(4) The wetlands are physically separated from jurisdictional sea, tributary or lake/pond only by an artificial dike, barrier or similar artificial structure and the artificial structure allows for a direct connection between the wetland and jurisdictional water in a typical year.

The agencies will also continue to assert jurisdiction over wetlands "adjacent" to traditional navigable waters as defined in the agencies' regulations. The Rapanos decision does not affect the scope of jurisdiction over wetlands that are adjacent to traditional navigable waters. The agencies will assert jurisdiction over those adjacent wetlands that have a continuous surface connection with a relatively permanent, non-navigable tributary, without the legal obligation to make a significant nexus finding.

Atypical situation (significantly disturbed): In an atypical (significantly disturbed) situation, recent human activities or natural events have created conditions where positive indicators for hydrophytic vegetation, hydric soil, or wetland hydrology are not present or observable.

Channel. "An open conduit either naturally or artificially created which periodically or continuously contains moving water, or which forms a connecting link between two bodies of standing water" (Langbein and Iseri 1960:5).

Channel bank. The sloping land bordering a channel. The bank has steeper slope than the bottom of the channel and is usually steeper than the land surrounding the channel.

Cobbles. Rock fragments 7.6 cm (3 inches) to 25 .4 cm (10 inches) in diameter.

Debris flow. A moving mass of rock fragments, soil, and mud where more than 50% of the particles are larger than sand-sized.

Ditch. A constructed or excavated channel used to convey water.

Drift. Organic debris oriented to flow direction(s) (larger than small twigs).

Ephemeral stream. An ephemeral stream has flowing water only in direct response to precipitation events in a typical year. Ephemeral streambeds are located above the water table year-round. Groundwater is not a source of water for the stream. Runoff from rainfall is the primary source of water for stream flow.

Facultative wetland (FACW). Wetland indicator category; species usually occurs in wetlands (estimated probability 67–99%) but occasionally found in non-wetlands.

Flat. A level landform composed of unconsolidated sediments usually mud or sand. Flats may be irregularly shaped or elongate and continuous with the shore, whereas bars are generally elongate, parallel to the shore, and separated from the shore by water.

Gravel. A mixture composed primarily of rock fragments 2mm (0 .08 inch) to 7.6 cm (3 inches) in diameter. Usually contains much sand.

Growing season The frost-free period of the year (see U.S. Department of Interior, National Atlas 1970:110-111 for generalized regional delineation).

Herbaceous. With the characteristics of an herb; a plant with no persistent woody stem above ground.

Hydric soil. Soil is hydric that is saturated, flooded, or ponded long enough during the growing season to develop anaerobic (oxygen-depleted) conditions in its upper part (i.e., within the shallow rooting zone of herbaceous plants).

Hydrophyte, **hydrophytic.** Any plant growing in water or on a substrate that is at least periodically deficient in oxygen as a result of excessive water content.

Intermittent stream. An intermittent stream has flowing water during certain times of the year and more than in direct response from precipitation, when elevated groundwater provides water for stream flow. During dry periods, intermittent streams may not have flowing water.

Jurisdictional Waters. Features that meet the definition of waters of the Unites States provided below and that fall under Corps regulations pursuant to Section 404 of the CWA are considered jurisdictional features. These include territorial seas; tributaries; lakes and ponds and impoundments of jurisdictional waters; and adjacent wetlands.

Litter. Organic debris oriented to flow direction(s) (small twigs and leaves).

Man-induced wetlands. A man-induced wetland is an area that has developed at least some characteristics of naturally occurring wetlands due to either intentional or incidental human activities.

Normal circumstances. This term refers to the soil and hydrologic conditions that are normally present, without regard to whether the vegetation has been removed.

Obligate hydrophytes. Species that are found only in wetlands e.g., cattail (*Typha latifolia*) as opposed to ubiquitous species that grow either in wetland or on upland-e .g., red maple (*Acer rubrum*).

Obligate wetland (OBL). Wetland indicator category; species occurs almost always (estimated probability 99%) under natural conditions in wetlands.

Palustrine the Palustrine System includes all nontidal wetlands dominated by trees, shrubs, persistent emergents, emergent mosses or lichens, and all such wetlands that occur in tidal areas where salinity due to ocean derived salts is below 0.5 parts per thousand. It also includes wetlands lacking such vegetation, but with all of the following four characteristics: (1) area less than 8 ha (20 acres); (2) active wave-formed or bedrock shoreline features lacking; (3) water depth in the deepest part of basin less than 2 m (6.6 feet) at low water; and (4) salinity due to ocean-derived salts is less than 0.5 parts per thousand.

Perennial stream. A perennial stream has flowing water year-round during atypical year. The water table is located above the stream bed for most of the year. Groundwater is the primary source of water for stream flow. Runoff from rainfall is a supplemental source of water for stream flow.

Ponded. Ponding is a condition in which free water covers the soil surface (e.g., in a closed depression) and is removed only by percolation, evaporation, or transpiration.
Problem area. Problem areas are those where one or more wetland parameters may be lacking because of normal seasonal or annual variations in environmental conditions that result from causes other than human activities or catastrophic natural events**.**

Scour. Soil and debris movement.

Sheetflow. Overland flow occurring in a continuous sheet; a relatively high-frequency, low-magnitude event.

Shrub. A woody plant which at maturity is usually less than 6 meters (20 feet) tall and generally exhibits several erect, spreading, or prostrate stems and has a bushy appearance; e.g., speckled alder (*Alnus rugosa*) or buttonbush (*Cephalanthus occidentalis*).

Succession. Changes in the composition or structure of an ecological community.

Traditional Navigable Waters (TNWs)."[a]ll waters which are currently used, or were used in the past, or may be susceptible to use in interstate or foreign commerce, including all waters which are subject to the ebb and flow of the tide." These waters are referred to in this guidance as traditional navigable waters. The traditional navigable waters include all of the "navigable waters of the United States," as defined in 33 C.F.R. Part 329 and by numerous decisions of the federal courts, plus all other waters that are navigable-in-fact (for example, the Great Salt Lake, UT, and Lake Minnetonka, MN). Thus, the traditional navigable waters include, but are not limited to, the "navigable waters of the United States" within the meaning of Section 10 of the Rivers and Harbors Act of 1899 (also known as "Section 10 waters").

Tree. A woody plant which at maturity is usually 6 m (20 feet) or more in height and generally has a single trunk, unbranched for 1 m or more above the ground, and a more or less definite crown; e.g., red maple (*Acer rubrum*), northern white cedar (*Thuja occidentalis*).

Tributary. Tributaries are defined by regulation as a "river, stream or similar naturally occurring surface water channel that contributes surface water flow to a [jurisdictional water] in a typical year either directly or through one or more [jurisdictional water]. A tributary must be perennial or intermittent in a typical year." Tributaries include natural perennial or intermittent drainages that have been realigned or relocated.

Typical Year. Defined by the EPA and Corps as meaning when precipitation and other climactic variables are within the normal periodic range for the geographic area based on a rolling thirty-year period.

Water table. The upper surface of a zone of saturation. No water table exists where that surface is formed by an impermeable body.

Waters of the United States (WOTUS). This is the encompassing term for areas under federal jurisdiction pursuant to Section 404 of the CWA. Waters of the United States are divided into "adjacent wetlands" and "tributaries".

Watershed (drainage basin). An area of land that drains to a single outlet and is separated from other watersheds by a divide.

Wetland. Wetlands are defined as "areas that are inundated or saturated by surface or ground water at a frequency and duration sufficient to support, and that under normal circumstances do support, a prevalence of vegetation typically adapted for life in saturated soil conditions" (33 CFR 328.3 [b], 40 CFR

230.3). To be considered under potential federal jurisdiction, a wetland must support positive indicators for hydrophytic vegetation, hydric soil, and wetland hydrology.

Woody plant. A seed plant (gymnosperm or angiosperm) that develops persistent, hard, fibrous tissues, basically xylem; e.g., trees and shrubs.

Xeric. Relating or adapted to an extremely dry habitat

References

Cheatham, N.H., and J.R. Haller. 1975. An annotated list of California habitat types. Univ. of California Natural Land and Water Reserve System, unpubl. manuscript.

Cowardin, Lewis M., Virginia Carter, Francis C. Golet and Edward T. LaRoe. 1979. Classification of Wetlands and Deepwater Habitats of the United States. U.S. Department of the Interior, Fish and Wildlife Service, Washington D.C.

Curtis, Katherine E., Robert W. Lichvar. 2010. Updated Datasheet for the Identification of the Ordinary High Water Mark (OHWM) in the Arid West Region of the Western United States. ERDC/CRREL TN-10-1. U.S. Army Engineer Research and Development Center, Cold Regions Research and Engineering Laboratory, Hanover, NH

Curtis, Katherine E., Robert W. Lichvar, Lindsey E. Dixon. 2011. Ordinary High Flows and the Stage-Discharge Relationship in the Arid West Region (Technical Report). U.S. Army Engineer Research and Development Center, Cold Regions Research and Engineering Laboratory, Hanover, NH

Environmental Laboratory 1987. U.S. Army Corps of Engineers wetlands delineation manual. (Technical Report Y-87-1). U.S. Army Waterways Experiment Station. Vicksburg, MS.

Environmental Protection Agency and Department of Defense. 2020. Federal Register, Vol. 85, No. 77, The Navigable Waters Protection Rule: Definition of "Waters of the United States"; Final Rule. April 21, 2020. 22250- 22342. Washington, DC.

Lichvar, R.W., and J.S. Wakeley, ed. 2004. Review of Ordinary High Water Mark indicators for delineating arid streams in the southwestern United States. ERDC/CRREL TR-04-1. Hanover, NH: U.S. Army Engineer Research and Development Center, Cold Regions Research and Engineering Laboratory. (http://www.crrel.usace.army.mil/techpub/CRREL _Reports/reports/TR04-21.pdf).

Lichvar, R.W., D. Finnegan, M. Ericsson, and W. Ochs. 2006. Distribution of Ordinary High Water Mark (OHWM) indicators and their reliability in identifying the limits of "Waters of the United States" in arid southwestern channels. ERDC/CRREL TR-06-5. Hanover, NH: U.S. Army Engineer Research and Development Center, Cold Regions Research and Engineering Laboratory. (http://www.crrel.usace.army.mil/techpub/CRREL_Reports/ reports/TR06-5.pdf).

Lichvar, R.W. and S.M. McColley. 2008. A Field Guide to the Identification of the Ordinary High Water Mark (OHWM) in the Western Region of the Western United States. ERDC/CRREL TR-08-12. Hanover, NH: U.S. Army Engineer Research and Development Center, Cold Regions Research and Engineering Laboratory.

Lichvar, R.W., D.L. Banks, W.N. Kirchner, and N.C. Melvin. 2016. State of California 2016 Wetland Plant List: The National Wetland Plant List: 2016 wetland ratings. Phytoneuron 2016-30: 1-17. U.S. Army Corps of Engineers. ISSN 2153 733X.

Mayer, K.E. and W.F. Laudenslayer. 1988. A Guide to Wildlife Habitats of California. California Department of Forestry and Fire Protection. Sacramento, CA.

National Oceanic and Atmospheric Administration (NOAA). 2019. National Integrated Drought Information System. U.S. Drought Monitor. Accessed online through the U.S. Drought Portal (www.drought.gov).

Natural Resources Conservation Service (NRCS). 2021. Custom Soil Resource Report for Mendocino County, Eastern Part and Southwestern Part of Trinity County, California. Accessed through the NRCS Web Soil Survey website (http://websoilsurvey.sc.egov.usda.gov/App/HomePage.htm).

Soil Survey Staff. 2010. Keys to Soil Taxonomy, 11th ed. USDA-Natural Resources Conservation Service, Washington, DC.

U.S. Army Corps of Engineers (Corps). 2008. Regional supplement to the Corps of Engineers Wetland Delineation Manual: Arid West Region. J.S. Wakeley, R.W. Lichvar, and C.V. Noble, ed. ERDC/EL TR-06-16. Vicksburg, MS: U.S. Army Engineer Research and Development Center, Environmental Laboratory.

U.S. Army Corps of Engineers, South Pacific Division. 2001. Final summary report: Guidelines for jurisdictional determinations for water of the United States in the arid Southwest. San Francisco, CA: U.S. Army Corps of Engineers, South Pacific Division. (http://www.spl.usace.army.mil/regulatory/lad.htm).

United States Department of Agriculture, Natural Resources Conservation Service. National soil survey handbook, title 430-VI. http://soils.usda.gov/

United States Department of Agriculture, Natural Resources Conservation Service. 2018. Field Indicators of Hydric Soils in the United States, Version 8.2. L.M. Vasilas, G.W. Hurt, and J.F. Berkowitz (eds.). USDA, NRCS, in cooperation with the National Technical Committee for Hydric Soils.

Western Regional Climate Center (WRCC). 2021. Period of Record Monthly Climate Summary for Ukiah, California (049122). Online access. Available: https://wrcc.dri.edu [accessed 17 May 2021].

Wetland Training Institute. 1995. Field guide for wetland delineation: 1987 Corps of Engineers manual. (WTI 95-3). Poolsville, MD.

Appendix A: Wetland Delineation Data Sheets

EIR ADDENDUM EXHIBIT 8
WETLAND DETERMINATION DATA FORM - Arid West Region

Project/Site: Bella Vista Subdivision City/County: Ukiah, Mendocino County Sampling Date: 5-3-2021
Applicant/Owner: Guillon, Inc. State: CA Sampling Point: TP01
Investigator(s): E. Gregg Section, Township, Range: Section 32, Township 15N, Range 12W
Landform (hillslope, terrace, etc.): Valley flat Local relief (concave, convex, none): none Slope (%): 0.5
Subregion (LRR): C - Mediterranean California Lat: 39.111424 Long: -123.198952 Datum: NAD 83
Soil Map Unit Name: Pinole gravelly loam, 2 to 8 percent slopes NWI classification: N/A
Are climatic / hydrologic conditions on the site typical for this time of year? Yes (●) No ( ) (If no, explain in Remarks.)
Are Vegetation [ ] Soil [ ] or Hydrology [ ] significantly disturbed? Are "Normal Circumstances" present? Yes (●) No ( )
Are Vegetation [ ] Soil [ ] or Hydrology [ ] naturally problematic? (If needed, explain any answers in Remarks.)

SUMMARY OF FINDINGS - Attach site map showing sampling point locations, transects, important features, etc.

Hydrophytic Vegetation Present?	Yes ( )	No (●)	
Hydric Soil Present?	Yes (●)	No ( )	**Is the Sampled Area within a Wetland?** Yes ( ) No (●)
Wetland Hydrology Present?	Yes ( )	No (●)	

Remarks: Low rainfall year. Area was relatively flat to minutely concave.

VEGETATION

Tree Stratum (Use scientific names.)	Absolute % Cover	Dominant Species?	Indicator Status
1.			
2.			
3.			
4.			
Total Cover:	%		
Sapling/Shrub Stratum			
1.			
2.			
3.			
4.			
5.			
Total Cover:	%		
Herb Stratum			
1. *Hordeum marinum ssp. gussoneanum*	50	Yes	FAC
2. *Convolvulus arvensis*	20	Yes	Not Listed
3. *Festuca myuros*	10	No	FACU
4. *Avena barbata*	10	No	UPL
5. *Plantago lanceolata*	5	No	FAC
6. *Mentha pulegium*	5	No	OBL
7.			
8.			
Total Cover:	100 %		
Woody Vine Stratum			
1.			
2.			
Total Cover:	%		

% Bare Ground in Herb Stratum 0 % % Cover of Biotic Crust 0 %

Dominance Test worksheet:
Number of Dominant Species That Are OBL, FACW, or FAC: 1 (A)
Total Number of Dominant Species Across All Strata: 2 (B)
Percent of Dominant Species That Are OBL, FACW, or FAC: 50.0 % (A/B)

Prevalence Index worksheet:

Total % Cover of:		Multiply by:	
OBL species	5	x 1 =	5
FACW species		x 2 =	0
FAC species	55	x 3 =	165
FACU species	10	x 4 =	40
UPL species	30	x 5 =	150
Column Totals:	100 (A)		360 (B)

Prevalence Index = B/A = 3.60

Hydrophytic Vegetation Indicators:
- [●] Dominance Test is >50%
- [●] Prevalence Index is ≤3.0[1]
- [ ] Morphological Adaptations[1] (Provide supporting data in Remarks or on a separate sheet)
- [ ] Problematic Hydrophytic Vegetation[1] (Explain)

[1]Indicators of hydric soil and wetland hydrology must be present.

Hydrophytic Vegetation Present? Yes ( ) No (●)

Remarks:

SOIL

Sampling Point: TP01

Profile Description: (Describe to the depth needed to document the indicator or confirm the absence of indicators.)

Depth (inches)	Matrix Color (moist)	%	Redox Features Color (moist)	%	Type[1]	Loc[2]	Texture	Remarks
0-2	10YR 4/3	99	2.5YR 4/6	1	C	PL	silty loam	
2-9	10YR 5/3	95	5YR 4/6	10	C	PL	gravelly loam	

[1]Type: C=Concentration, D=Depletion, RM=Reduced Matrix. CS=Covered or Coated Sand Grains

[2] Location: PL=Pore Lining, M=Matrix.

Hydric Soil Indicators: (Applicable to all LRRs, unless otherwise noted.)

- ☐ Histosol (A1)
- ☐ Histic Epipedon (A2)
- ☐ Black Histic (A3)
- ☐ Hydrogen Sulfide (A4)
- ☐ Stratified Layers (A5) (**LRR C**)
- ☐ 1 cm Muck (A9) (**LRR D**)
- ☐ Depleted Below Dark Surface (A11)
- ☐ Thick Dark Surface (A12)
- ☐ Sandy Mucky Mineral (S1)
- ☐ Sandy Gleyed Matrix (S4)
- ☐ Sandy Redox (S5)
- ☐ Stripped Matrix (S6)
- ☐ Loamy Mucky Mineral (F1)
- ☐ Loamy Gleyed Matrix (F2)
- ☐ Depleted Matrix (F3)
- ☐ Redox Dark Surface (F6)
- ☐ Depleted Dark Surface (F7)
- ☒ Redox Depressions (F8)
- ☐ Vernal Pools (F9)

Indicators for Problematic Hydric Soils: [3]

- ☐ 1 cm Muck (A9) (**LRR C**)
- ☐ 2 cm Muck (A10) (**LRR B**)
- ☐ Reduced Vertic (F18)
- ☐ Red Parent Material (TF2)
- ☐ Other (Explain in Remarks)

[3] Indicators of hydrophytic vegetation and wetland hydrology must be present. unless distributed or problematic

Restrictive Layer (if present):

Type: none

Depth (inches): N/A

Hydric Soil Present? Yes ◉ No ○

Remarks: Area was very minutely concave, therefore, it could be considered to be a closed depression and meet the criteria for indicator F8.

HYDROLOGY

Wetland Hydrology Indicators:

Primary Indicators (minimum of one required; check all that apply)

- ☐ Surface Water (A1)
- ☐ High Water Table (A2)
- ☐ Saturation (A3)
- ☐ Water Marks (B1) (**Nonriverine**)
- ☐ Sediment Deposits (B2) (**Nonriverine**)
- ☐ Drift Deposits (B3) (**Nonriverine**)
- ☐ Surface Soil Cracks (B6)
- ☐ Inundation Visible on Aerial Imagery (B7)
- ☐ Water-Stained Leaves (B9)
- ☐ Salt Crust (B11)
- ☐ Biotic Crust (B12)
- ☐ Aquatic Invertebrates (B13)
- ☐ Hydrogen Sulfide Odor (C1)
- ☐ Oxidized Rhizospheres along Living Roots (C3)
- ☐ Presence of Reduced Iron (C4)
- ☐ Recent Iron Reduction in Plowed Soils (C6)
- ☐ Thin Muck Surface (C7)
- ☐ Other (Explain in Remarks)

Secondary Indicators (2 or more required)

- ☐ Water Marks (B1) (**Riverine**)
- ☐ Sediment Deposits (B2) (**Riverine**)
- ☐ Drift Deposits (B3) (**Riverine**)
- ☐ Drainage Patterns (B10)
- ☐ Dry-Season Water Table (C2)
- ☐ Crayfish Burrows (C8)
- ☐ Saturation Visible on Aerial Imagery (C9)
- ☐ Shallow Aquitard (D3)
- ☐ FAC-Neutral Test (D5)

Field Observations:

Surface Water Present? Yes ○ No ◉ Depth (inches):

Water Table Present? Yes ○ No ◉ Depth (inches):

Saturation Present? (includes capillary fringe) Yes ○ No ◉ Depth (inches):

Wetland Hydrology Present? Yes ○ No ◉

Describe Recorded Data (stream gauge, monitoring well, aerial photos, previous inspections), if available:

Remarks: No wetland hydrology indicators observed.

Appendix B: NRCS Soils Map and Soil Series Description

United States Department of Agriculture

NRCS

Natural Resources Conservation Service

A product of the National Cooperative Soil Survey, a joint effort of the United States Department of Agriculture and other Federal agencies, State agencies including the Agricultural Experiment Stations, and local participants

Custom Soil Resource Report for Mendocino County, Eastern Part and Southwestern Part of Trinity County, California

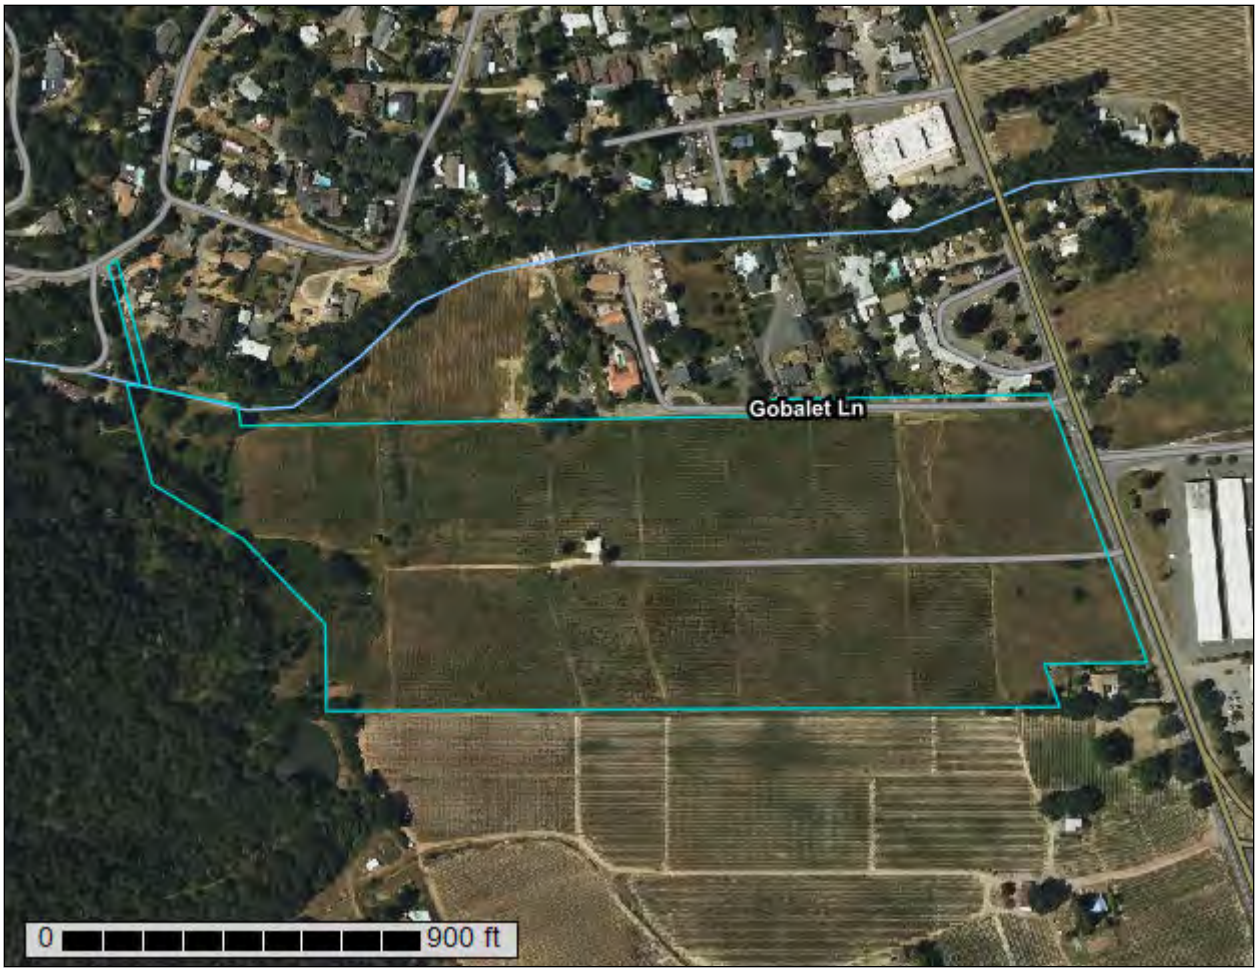

Preface

Soil surveys contain information that affects land use planning in survey areas. They highlight soil limitations that affect various land uses and provide information about the properties of the soils in the survey areas. Soil surveys are designed for many different users, including farmers, ranchers, foresters, agronomists, urban planners, community officials, engineers, developers, builders, and home buyers. Also, conservationists, teachers, students, and specialists in recreation, waste disposal, and pollution control can use the surveys to help them understand, protect, or enhance the environment.

Various land use regulations of Federal, State, and local governments may impose special restrictions on land use or land treatment. Soil surveys identify soil properties that are used in making various land use or land treatment decisions. The information is intended to help the land users identify and reduce the effects of soil limitations on various land uses. The landowner or user is responsible for identifying and complying with existing laws and regulations.

Although soil survey information can be used for general farm, local, and wider area planning, onsite investigation is needed to supplement this information in some cases. Examples include soil quality assessments (http://www.nrcs.usda.gov/wps/portal/nrcs/main/soils/health/) and certain conservation and engineering applications. For more detailed information, contact your local USDA Service Center (https://offices.sc.egov.usda.gov/locator/app?agency=nrcs) or your NRCS State Soil Scientist (http://www.nrcs.usda.gov/wps/portal/nrcs/detail/soils/contactus/?cid=nrcs142p2_053951).

Great differences in soil properties can occur within short distances. Some soils are seasonally wet or subject to flooding. Some are too unstable to be used as a foundation for buildings or roads. Clayey or wet soils are poorly suited to use as septic tank absorption fields. A high water table makes a soil poorly suited to basements or underground installations.

The National Cooperative Soil Survey is a joint effort of the United States Department of Agriculture and other Federal agencies, State agencies including the Agricultural Experiment Stations, and local agencies. The Natural Resources Conservation Service (NRCS) has leadership for the Federal part of the National Cooperative Soil Survey.

Information about soils is updated periodically. Updated information is available through the NRCS Web Soil Survey, the site for official soil survey information.

The U.S. Department of Agriculture (USDA) prohibits discrimination in all its programs and activities on the basis of race, color, national origin, age, disability, and where applicable, sex, marital status, familial status, parental status, religion, sexual orientation, genetic information, political beliefs, reprisal, or because all or a part of an individual's income is derived from any public assistance program. (Not all prohibited bases apply to all programs.) Persons with disabilities who require

alternative means for communication of program information (Braille, large print, audiotape, etc.) should contact USDA's TARGET Center at (202) 720-2600 (voice and TDD). To file a complaint of discrimination, write to USDA, Director, Office of Civil Rights, 1400 Independence Avenue, S.W., Washington, D.C. 20250-9410 or call (800) 795-3272 (voice) or (202) 720-6382 (TDD). USDA is an equal opportunity provider and employer.

Contents

Preface.....2
How Soil Surveys Are Made.....5
Soil Map.....8
Soil Map.....9
Legend.....10
Map Unit Legend.....12
Map Unit Descriptions.....12
Mendocino County, Eastern Part and Southwestern Part of Trinity County, California.....14
155—Kekawaka-Casabonne-Wohly complex, 30 to 50 percent slopes.....14
178—Pinole gravelly loam, 2 to 8 percent slopes.....16
Soil Information for All Uses.....19
Soil Reports.....19
Land Classifications.....19
Hydric Soil List - All Components.....19
References.....22

How Soil Surveys Are Made

Soil surveys are made to provide information about the soils and miscellaneous areas in a specific area. They include a description of the soils and miscellaneous areas and their location on the landscape and tables that show soil properties and limitations affecting various uses. Soil scientists observed the steepness, length, and shape of the slopes; the general pattern of drainage; the kinds of crops and native plants; and the kinds of bedrock. They observed and described many soil profiles. A soil profile is the sequence of natural layers, or horizons, in a soil. The profile extends from the surface down into the unconsolidated material in which the soil formed or from the surface down to bedrock. The unconsolidated material is devoid of roots and other living organisms and has not been changed by other biological activity.

Currently, soils are mapped according to the boundaries of major land resource areas (MLRAs). MLRAs are geographically associated land resource units that share common characteristics related to physiography, geology, climate, water resources, soils, biological resources, and land uses (USDA, 2006). Soil survey areas typically consist of parts of one or more MLRA.

The soils and miscellaneous areas in a survey area occur in an orderly pattern that is related to the geology, landforms, relief, climate, and natural vegetation of the area. Each kind of soil and miscellaneous area is associated with a particular kind of landform or with a segment of the landform. By observing the soils and miscellaneous areas in the survey area and relating their position to specific segments of the landform, a soil scientist develops a concept, or model, of how they were formed. Thus, during mapping, this model enables the soil scientist to predict with a considerable degree of accuracy the kind of soil or miscellaneous area at a specific location on the landscape.

Commonly, individual soils on the landscape merge into one another as their characteristics gradually change. To construct an accurate soil map, however, soil scientists must determine the boundaries between the soils. They can observe only a limited number of soil profiles. Nevertheless, these observations, supplemented by an understanding of the soil-vegetation-landscape relationship, are sufficient to verify predictions of the kinds of soil in an area and to determine the boundaries.

Soil scientists recorded the characteristics of the soil profiles that they studied. They noted soil color, texture, size and shape of soil aggregates, kind and amount of rock fragments, distribution of plant roots, reaction, and other features that enable them to identify soils. After describing the soils in the survey area and determining their properties, the soil scientists assigned the soils to taxonomic classes (units). Taxonomic classes are concepts. Each taxonomic class has a set of soil characteristics with precisely defined limits. The classes are used as a basis for comparison to classify soils systematically. Soil taxonomy, the system of taxonomic classification used in the United States, is based mainly on the kind and character of soil properties and the arrangement of horizons within the profile. After the soil

scientists classified and named the soils in the survey area, they compared the individual soils with similar soils in the same taxonomic class in other areas so that they could confirm data and assemble additional data based on experience and research.

The objective of soil mapping is not to delineate pure map unit components; the objective is to separate the landscape into landforms or landform segments that have similar use and management requirements. Each map unit is defined by a unique combination of soil components and/or miscellaneous areas in predictable proportions. Some components may be highly contrasting to the other components of the map unit. The presence of minor components in a map unit in no way diminishes the usefulness or accuracy of the data. The delineation of such landforms and landform segments on the map provides sufficient information for the development of resource plans. If intensive use of small areas is planned, onsite investigation is needed to define and locate the soils and miscellaneous areas.

Soil scientists make many field observations in the process of producing a soil map. The frequency of observation is dependent upon several factors, including scale of mapping, intensity of mapping, design of map units, complexity of the landscape, and experience of the soil scientist. Observations are made to test and refine the soil-landscape model and predictions and to verify the classification of the soils at specific locations. Once the soil-landscape model is refined, a significantly smaller number of measurements of individual soil properties are made and recorded. These measurements may include field measurements, such as those for color, depth to bedrock, and texture, and laboratory measurements, such as those for content of sand, silt, clay, salt, and other components. Properties of each soil typically vary from one point to another across the landscape.

Observations for map unit components are aggregated to develop ranges of characteristics for the components. The aggregated values are presented. Direct measurements do not exist for every property presented for every map unit component. Values for some properties are estimated from combinations of other properties.

While a soil survey is in progress, samples of some of the soils in the area generally are collected for laboratory analyses and for engineering tests. Soil scientists interpret the data from these analyses and tests as well as the field-observed characteristics and the soil properties to determine the expected behavior of the soils under different uses. Interpretations for all of the soils are field tested through observation of the soils in different uses and under different levels of management. Some interpretations are modified to fit local conditions, and some new interpretations are developed to meet local needs. Data are assembled from other sources, such as research information, production records, and field experience of specialists. For example, data on crop yields under defined levels of management are assembled from farm records and from field or plot experiments on the same kinds of soil.

Predictions about soil behavior are based not only on soil properties but also on such variables as climate and biological activity. Soil conditions are predictable over long periods of time, but they are not predictable from year to year. For example, soil scientists can predict with a fairly high degree of accuracy that a given soil will have a high water table within certain depths in most years, but they cannot predict that a high water table will always be at a specific level in the soil on a specific date.

After soil scientists located and identified the significant natural bodies of soil in the survey area, they drew the boundaries of these bodies on aerial photographs and

identified each as a specific map unit. Aerial photographs show trees, buildings, fields, roads, and rivers, all of which help in locating boundaries accurately.

Soil Map

The soil map section includes the soil map for the defined area of interest, a list of soil map units on the map and extent of each map unit, and cartographic symbols displayed on the map. Also presented are various metadata about data used to produce the map, and a description of each soil map unit.

Custom Soil Resource Report

Soil Map

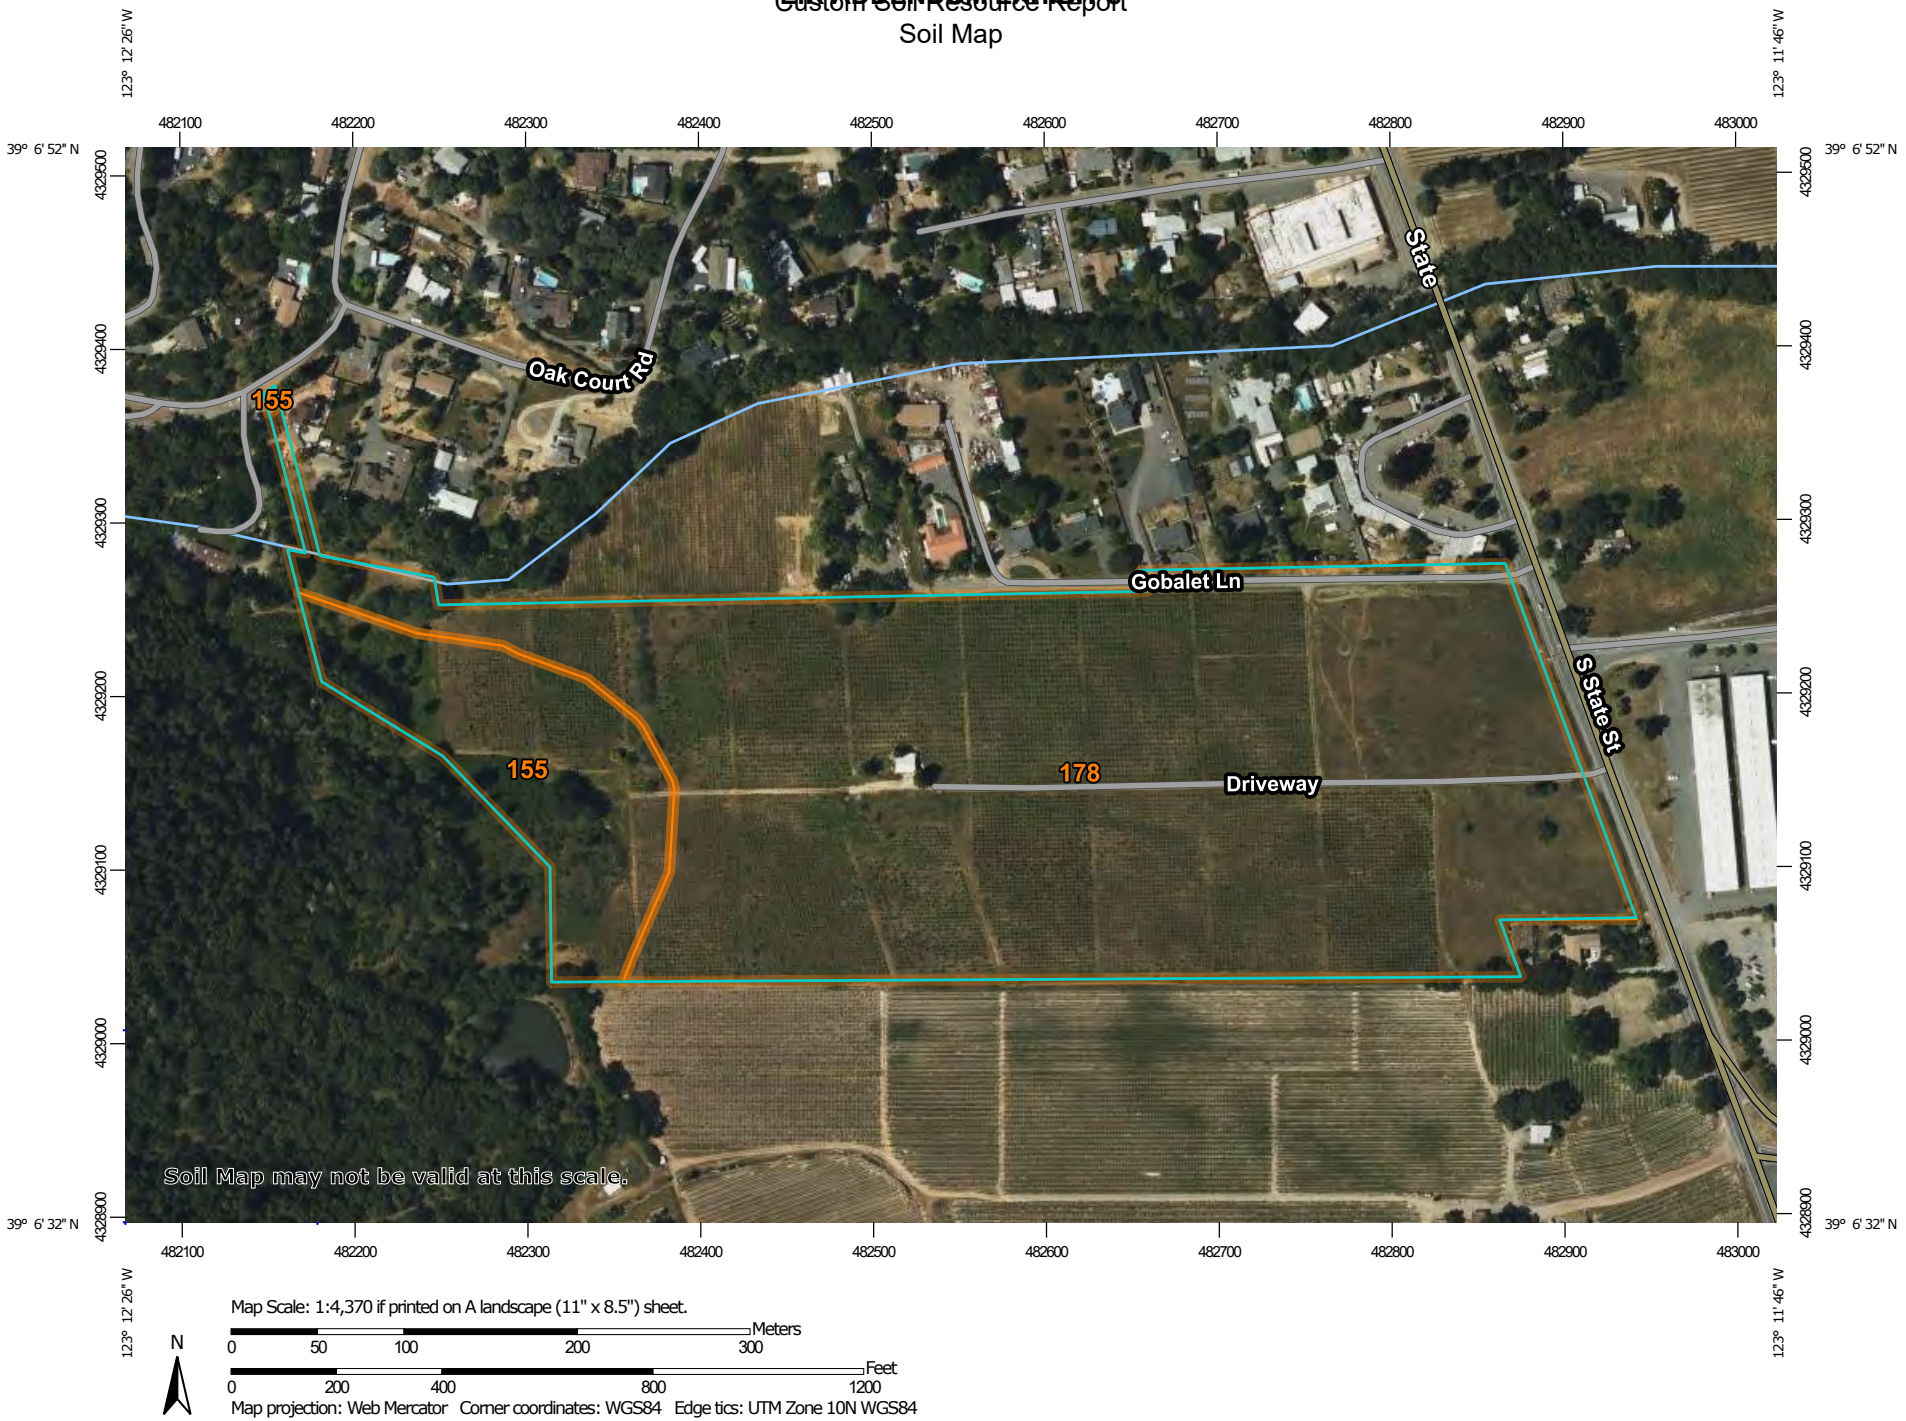

Map Scale: 1:4,370 if printed on A landscape (11" x 8.5") sheet.

N

Meters: 0 50 100 200 300

Feet: 0 200 400 800 1200

Map projection: Web Mercator Corner coordinates: WGS84 Edge tics: UTM Zone 10N WGS84

MAP LEGEND

Area of Interest (AOI)
- Area of Interest (AOI)

Soils
- Soil Map Unit Polygons
- Soil Map Unit Lines
- Soil Map Unit Points

Special Point Features
- Blowout
- Borrow Pit
- Clay Spot
- Closed Depression
- Gravel Pit
- Gravelly Spot
- Landfill
- Lava Flow
- Marsh or swamp
- Mine or Quarry
- Miscellaneous Water
- Perennial Water
- Rock Outcrop
- Saline Spot
- Sandy Spot
- Severely Eroded Spot
- Sinkhole
- Slide or Slip
- Sodic Spot
- Spoil Area
- Stony Spot
- Very Stony Spot
- Wet Spot
- Other
- Special Line Features

Water Features
- Streams and Canals

Transportation
- Rails
- Interstate Highways
- US Routes
- Major Roads
- Local Roads

Background
- Aerial Photography

MAP INFORMATION

The soil surveys that comprise your AOI were mapped at 1:24,000.

Warning: Soil Map may not be valid at this scale.

Enlargement of maps beyond the scale of mapping can cause misunderstanding of the detail of mapping and accuracy of soil line placement. The maps do not show the small areas of contrasting soils that could have been shown at a more detailed scale.

Please rely on the bar scale on each map sheet for map measurements.

Source of Map: Natural Resources Conservation Service
Web Soil Survey URL:
Coordinate System: Web Mercator (EPSG:3857)

Maps from the Web Soil Survey are based on the Web Mercator projection, which preserves direction and shape but distorts distance and area. A projection that preserves area, such as the Albers equal-area conic projection, should be used if more accurate calculations of distance or area are required.

This product is generated from the USDA-NRCS certified data as of the version date(s) listed below.

Soil Survey Area: Mendocino County, Eastern Part and Southwestern Part of Trinity County, California
Survey Area Data: Version 15, Jun 1, 2020

Soil map units are labeled (as space allows) for map scales 1:50,000 or larger.

Date(s) aerial images were photographed: May 5, 2019—Jun 3, 2019

The orthophoto or other base map on which the soil lines were compiled and digitized probably differs from the background

MAP LEGEND

MAP INFORMATION

imagery displayed on these maps. As a result, some minor shifting of map unit boundaries may be evident.

Map Unit Legend

Map Unit Symbol	Map Unit Name	Acres in AOI	Percent of AOI
155	Kekawaka-Casabonne-Wohly complex, 30 to 50 percent slopes	5.1	13.8%
178	Pinole gravelly loam, 2 to 8 percent slopes	31.7	86.2%
Totals for Area of Interest		**36.8**	**100.0%**

Map Unit Descriptions

The map units delineated on the detailed soil maps in a soil survey represent the soils or miscellaneous areas in the survey area. The map unit descriptions, along with the maps, can be used to determine the composition and properties of a unit.

A map unit delineation on a soil map represents an area dominated by one or more major kinds of soil or miscellaneous areas. A map unit is identified and named according to the taxonomic classification of the dominant soils. Within a taxonomic class there are precisely defined limits for the properties of the soils. On the landscape, however, the soils are natural phenomena, and they have the characteristic variability of all natural phenomena. Thus, the range of some observed properties may extend beyond the limits defined for a taxonomic class. Areas of soils of a single taxonomic class rarely, if ever, can be mapped without including areas of other taxonomic classes. Consequently, every map unit is made up of the soils or miscellaneous areas for which it is named and some minor components that belong to taxonomic classes other than those of the major soils.

Most minor soils have properties similar to those of the dominant soil or soils in the map unit, and thus they do not affect use and management. These are called noncontrasting, or similar, components. They may or may not be mentioned in a particular map unit description. Other minor components, however, have properties and behavioral characteristics divergent enough to affect use or to require different management. These are called contrasting, or dissimilar, components. They generally are in small areas and could not be mapped separately because of the scale used. Some small areas of strongly contrasting soils or miscellaneous areas are identified by a special symbol on the maps. If included in the database for a given area, the contrasting minor components are identified in the map unit descriptions along with some characteristics of each. A few areas of minor components may not have been observed, and consequently they are not mentioned in the descriptions, especially where the pattern was so complex that it was impractical to make enough observations to identify all the soils and miscellaneous areas on the landscape.

The presence of minor components in a map unit in no way diminishes the usefulness or accuracy of the data. The objective of mapping is not to delineate pure taxonomic classes but rather to separate the landscape into landforms or landform segments that have similar use and management requirements. The delineation of such segments on the map provides sufficient information for the

development of resource plans. If intensive use of small areas is planned, however, onsite investigation is needed to define and locate the soils and miscellaneous areas.

An identifying symbol precedes the map unit name in the map unit descriptions. Each description includes general facts about the unit and gives important soil properties and qualities.

Soils that have profiles that are almost alike make up a *soil series*. Except for differences in texture of the surface layer, all the soils of a series have major horizons that are similar in composition, thickness, and arrangement.

Soils of one series can differ in texture of the surface layer, slope, stoniness, salinity, degree of erosion, and other characteristics that affect their use. On the basis of such differences, a soil series is divided into *soil phases*. Most of the areas shown on the detailed soil maps are phases of soil series. The name of a soil phase commonly indicates a feature that affects use or management. For example, Alpha silt loam, 0 to 2 percent slopes, is a phase of the Alpha series.

Some map units are made up of two or more major soils or miscellaneous areas. These map units are complexes, associations, or undifferentiated groups.

A *complex* consists of two or more soils or miscellaneous areas in such an intricate pattern or in such small areas that they cannot be shown separately on the maps. The pattern and proportion of the soils or miscellaneous areas are somewhat similar in all areas. Alpha-Beta complex, 0 to 6 percent slopes, is an example.

An *association* is made up of two or more geographically associated soils or miscellaneous areas that are shown as one unit on the maps. Because of present or anticipated uses of the map units in the survey area, it was not considered practical or necessary to map the soils or miscellaneous areas separately. The pattern and relative proportion of the soils or miscellaneous areas are somewhat similar. Alpha-Beta association, 0 to 2 percent slopes, is an example.

An *undifferentiated group* is made up of two or more soils or miscellaneous areas that could be mapped individually but are mapped as one unit because similar interpretations can be made for use and management. The pattern and proportion of the soils or miscellaneous areas in a mapped area are not uniform. An area can be made up of only one of the major soils or miscellaneous areas, or it can be made up of all of them. Alpha and Beta soils, 0 to 2 percent slopes, is an example.

Some surveys include *miscellaneous areas*. Such areas have little or no soil material and support little or no vegetation. Rock outcrop is an example.

Mendocino County, Eastern Part and Southwestern Part of Trinity County, California

155—Kekawaka-Casabonne-Wohly complex, 30 to 50 percent slopes

Map Unit Setting

National map unit symbol: hgr8
Elevation: 500 to 4,800 feet
Mean annual precipitation: 35 to 80 inches
Mean annual air temperature: 54 to 57 degrees F
Frost-free period: 150 to 290 days
Farmland classification: Not prime farmland

Map Unit Composition

Kekawaka and similar soils: 35 percent
Casabonne and similar soils: 20 percent
Wohly and similar soils: 20 percent
Minor components: 25 percent
Estimates are based on observations, descriptions, and transects of the mapunit.

Description of Kekawaka

Setting

Landform: Hills, mountains
Landform position (two-dimensional): Backslope
Landform position (three-dimensional): Mountainflank, side slope
Down-slope shape: Concave
Across-slope shape: Concave
Parent material: Residuum weathered from sandstone and siltstone

Typical profile

H1 - 0 to 4 inches: loam
H2 - 4 to 35 inches: clay loam
H3 - 35 to 61 inches: clay

Properties and qualities

Slope: 30 to 50 percent
Depth to restrictive feature: More than 80 inches
Drainage class: Well drained
Runoff class: Very high
Capacity of the most limiting layer to transmit water (Ksat): Moderately high (0.20 to 0.57 in/hr)
Depth to water table: More than 80 inches
Frequency of flooding: None
Frequency of ponding: None
Available water capacity: High (about 9.6 inches)

Interpretive groups

Land capability classification (irrigated): None specified
Land capability classification (nonirrigated): 6e
Hydrologic Soil Group: C
Hydric soil rating: No

Description of Casabonne

Setting

Landform: Hills, mountains
Landform position (two-dimensional): Backslope
Landform position (three-dimensional): Mountainflank, side slope
Down-slope shape: Concave
Across-slope shape: Convex
Parent material: Residuum weathered from sandstone and shale

Typical profile

A1 - 0 to 7 inches: gravelly loam
A2 - 7 to 15 inches: loam
Bt1 - 15 to 24 inches: clay loam
Bt2 - 24 to 43 inches: clay loam
Bt3 - 43 to 53 inches: gravelly clay loam
CB - 53 to 58 inches: gravelly clay loam
Ct - 58 to 71 inches: gravel

Properties and qualities

Slope: 30 to 50 percent
Depth to restrictive feature: 58 to 62 inches to strongly contrasting textural stratification
Drainage class: Well drained
Runoff class: High
Capacity of the most limiting layer to transmit water (Ksat): Moderately low to moderately high (0.06 to 0.60 in/hr)
Depth to water table: More than 80 inches
Frequency of flooding: None
Frequency of ponding: None
Maximum salinity: Nonsaline to very slightly saline (0.0 to 2.0 mmhos/cm)
Available water capacity: High (about 9.0 inches)

Interpretive groups

Land capability classification (irrigated): None specified
Land capability classification (nonirrigated): 6e
Hydrologic Soil Group: C
Hydric soil rating: No

Description of Wohly

Setting

Landform: Mountains, hills
Landform position (two-dimensional): Backslope
Landform position (three-dimensional): Mountainflank, side slope
Down-slope shape: Convex
Across-slope shape: Convex
Parent material: Residuum weathered from sandstone and shale

Typical profile

A1 - 0 to 5 inches: loam
A2 - 5 to 11 inches: loam
Bt1 - 11 to 17 inches: gravelly clay loam
Bt2 - 17 to 24 inches: gravelly clay loam
Ct - 24 to 71 inches: gravel

Properties and qualities

Slope: 30 to 50 percent
Depth to restrictive feature: 24 to 28 inches to paralithic bedrock
Drainage class: Well drained
Runoff class: High
Capacity of the most limiting layer to transmit water (Ksat): Moderately high to high (0.20 to 2.00 in/hr)
Depth to water table: More than 80 inches
Frequency of flooding: None
Frequency of ponding: None
Maximum salinity: Nonsaline to very slightly saline (0.0 to 2.0 mmhos/cm)
Available water capacity: Low (about 3.7 inches)

Interpretive groups

Land capability classification (irrigated): None specified
Land capability classification (nonirrigated): 6e
Hydrologic Soil Group: C
Hydric soil rating: No

Minor Components

Cummiskey

Percent of map unit: 5 percent
Hydric soil rating: No

Woodin

Percent of map unit: 4 percent
Hydric soil rating: No

Rock outcrop

Percent of map unit: 4 percent
Hydric soil rating: No

Sanhedrin

Percent of map unit: 4 percent
Hydric soil rating: No

Pardaloe

Percent of map unit: 4 percent
Hydric soil rating: No

Unnamed

Percent of map unit: 4 percent
Hydric soil rating: No

178—Pinole gravelly loam, 2 to 8 percent slopes

Map Unit Setting

National map unit symbol: hgs0

Elevation: 500 to 1,500 feet
Mean annual precipitation: 37 inches
Mean annual air temperature: 57 degrees F
Frost-free period: 200 to 250 days
Farmland classification: Prime farmland if irrigated

Map Unit Composition

Pinole and similar soils: 85 percent
Minor components: 15 percent
Estimates are based on observations, descriptions, and transects of the mapunit.

Description of Pinole

Setting

Landform: Terraces
Landform position (two-dimensional): Backslope
Landform position (three-dimensional): Tread
Down-slope shape: Linear
Across-slope shape: Linear
Parent material: Alluvium derived from sedimentary rock

Typical profile

H1 - 0 to 10 inches: gravelly loam
H2 - 10 to 37 inches: gravelly clay loam, clay loam
H2 - 10 to 37 inches: sandy clay loam, gravelly sandy clay loam
H3 - 37 to 61 inches:
H3 - 37 to 61 inches:

Properties and qualities

Slope: 2 to 8 percent
Depth to restrictive feature: More than 80 inches
Drainage class: Well drained
Runoff class: High
Capacity of the most limiting layer to transmit water (Ksat): Moderately high (0.20 to 0.57 in/hr)
Depth to water table: More than 80 inches
Frequency of flooding: None
Frequency of ponding: None
Available water capacity: Very high (about 15.8 inches)

Interpretive groups

Land capability classification (irrigated): 2e
Land capability classification (nonirrigated): 3e
Hydrologic Soil Group: C
Hydric soil rating: No

Minor Components

Yokayo

Percent of map unit: 5 percent
Landform: Terraces
Hydric soil rating: No

Unnamed

Percent of map unit: 5 percent
Hydric soil rating: No

Pinnobie

Percent of map unit: 5 percent
Landform: Terraces
Hydric soil rating: No

Soil Information for All Uses

Soil Reports

The Soil Reports section includes various formatted tabular and narrative reports (tables) containing data for each selected soil map unit and each component of each unit. No aggregation of data has occurred as is done in reports in the Soil Properties and Qualities and Suitabilities and Limitations sections.

The reports contain soil interpretive information as well as basic soil properties and qualities. A description of each report (table) is included.

Land Classifications

This folder contains a collection of tabular reports that present a variety of soil groupings. The reports (tables) include all selected map units and components for each map unit. Land classifications are specified land use and management groupings that are assigned to soil areas because combinations of soil have similar behavior for specified practices. Most are based on soil properties and other factors that directly influence the specific use of the soil. Example classifications include ecological site classification, farmland classification, irrigated and nonirrigated land capability classification, and hydric rating.

Hydric Soil List - All Components

This table lists the map unit components and their hydric status in the survey area. This list can help in planning land uses; however, onsite investigation is recommended to determine the hydric soils on a specific site (National Research Council, 1995; Hurt and others, 2002).

The three essential characteristics of wetlands are hydrophytic vegetation, hydric soils, and wetland hydrology (Cowardin and others, 1979; U.S. Army Corps of Engineers, 1987; National Research Council, 1995; Tiner, 1985). Criteria for all of the characteristics must be met for areas to be identified as wetlands. Undrained hydric soils that have natural vegetation should support a dominant population of ecological wetland plant species. Hydric soils that have been converted to other uses should be capable of being restored to wetlands.

Hydric soils are defined by the National Technical Committee for Hydric Soils (NTCHS) as soils that formed under conditions of saturation, flooding, or ponding long enough during the growing season to develop anaerobic conditions in the

upper part (Federal Register, 1994). These soils, under natural conditions, are either saturated or inundated long enough during the growing season to support the growth and reproduction of hydrophytic vegetation.

The NTCHS definition identifies general soil properties that are associated with wetness. In order to determine whether a specific soil is a hydric soil or nonhydric soil, however, more specific information, such as information about the depth and duration of the water table, is needed. Thus, criteria that identify those estimated soil properties unique to hydric soils have been established (Federal Register, 2002). These criteria are used to identify map unit components that normally are associated with wetlands. The criteria used are selected estimated soil properties that are described in "Soil Taxonomy" (Soil Survey Staff, 1999) and "Keys to Soil Taxonomy" (Soil Survey Staff, 2006) and in the "Soil Survey Manual" (Soil Survey Division Staff, 1993).

If soils are wet enough for a long enough period of time to be considered hydric, they should exhibit certain properties that can be easily observed in the field. These visible properties are indicators of hydric soils. The indicators used to make onsite determinations of hydric soils are specified in "Field Indicators of Hydric Soils in the United States" (Hurt and Vasilas, 2006).

Hydric soils are identified by examining and describing the soil to a depth of about 20 inches. This depth may be greater if determination of an appropriate indicator so requires. It is always recommended that soils be excavated and described to the depth necessary for an understanding of the redoximorphic processes. Then, using the completed soil descriptions, soil scientists can compare the soil features required by each indicator and specify which indicators have been matched with the conditions observed in the soil. The soil can be identified as a hydric soil if at least one of the approved indicators is present.

Map units that are dominantly made up of hydric soils may have small areas, or inclusions, of nonhydric soils in the higher positions on the landform, and map units dominantly made up of nonhydric soils may have inclusions of hydric soils in the lower positions on the landform.

The criteria for hydric soils are represented by codes in the table (for example, 2). Definitions for the codes are as follows:

1. All Histels except for Folistels, and Histosols except for Folists.
2. Soils in Aquic suborders, great groups, or subgroups, Albolls suborder, Historthels great group, Histoturbels great group, Pachic subgroups, or Cumulic subgroups that:
    A. Based on the range of characteristics for the soil series, will at least in part meet one or more Field Indicators of Hydric Soils in the United States, or
    B. Show evidence that the soil meets the definition of a hydric soil;
3. Soils that are frequently ponded for long or very long duration during the growing season.
    A. Based on the range of characteristics for the soil series, will at least in part meet one or more Field Indicators of Hydric Soils in the United States, or
    B. Show evidence that the soil meets the definition of a hydric soil;
4. Map unit components that are frequently flooded for long duration or very long duration during the growing season that:
    A. Based on the range of characteristics for the soil series, will at least in part meet one or more Field Indicators of Hydric Soils in the United States, or

B. Show evidence that the soil meets the definition of a hydric soil;

Hydric Condition: Food Security Act information regarding the ability to grow a commodity crop without removing woody vegetation or manipulating hydrology.

References:

Federal Register. July 13, 1994. Changes in hydric soils of the United States.

Federal Register. Doc. 2012-4733 Filed 2-28-12. February, 28, 2012. Hydric soils of the United States.

Soil Survey Division Staff. 1993. Soil survey manual. Soil Conservation Service. U.S. Department of Agriculture Handbook 18.

Soil Survey Staff. 1999. Soil taxonomy: A basic system of soil classification for making and interpreting soil surveys. 2nd edition. Natural Resources Conservation Service. U.S. Department of Agriculture Handbook 436.

Soil Survey Staff. 2010. Keys to soil taxonomy. 11th edition. U.S. Department of Agriculture, Natural Resources Conservation Service.

Vasilas, L.M., G.W. Hurt, and C.V. Noble, editors. Version 7.0, 2010. Field indicators of hydric soils in the United States.

Report—Hydric Soil List - All Components

Hydric Soil List - All Components–CA687-Mendocino County, Eastern Part and Southwestern Part of Trinity County, California					
Map symbol and map unit name	**Component/Local Phase**	**Comp. pct.**	**Landform**	**Hydric status**	**Hydric criteria met (code)**
155: Kekawaka-Casabonne-Wohly complex, 30 to 50 percent slopes	Kekawaka	35	Hills,mountains	No	—
	Casabonne	20	Hills,mountains	No	—
	Wohly	20	Mountains,hills	No	—
	Cummiskey	5	—	No	—
	Woodin	4	—	No	—
	Rock outcrop	4	—	No	—
	Sanhedrin	4	—	No	—
	Pardaloe	4	—	No	—
	Unnamed	4	—	No	—
178: Pinole gravelly loam, 2 to 8 percent slopes	Pinole	85	Terraces	No	—
	Yokayo	5	Terraces	No	—
	Unnamed	5	—	No	—
	Pinnobie	5	Terraces	No	—

References

American Association of State Highway and Transportation Officials (AASHTO). 2004. Standard specifications for transportation materials and methods of sampling and testing. 24th edition.

American Society for Testing and Materials (ASTM). 2005. Standard classification of soils for engineering purposes. ASTM Standard D2487-00.

Cowardin, L.M., V. Carter, F.C. Golet, and E.T. LaRoe. 1979. Classification of wetlands and deep-water habitats of the United States. U.S. Fish and Wildlife Service FWS/OBS-79/31.

Federal Register. July 13, 1994. Changes in hydric soils of the United States.

Federal Register. September 18, 2002. Hydric soils of the United States.

Hurt, G.W., and L.M. Vasilas, editors. Version 6.0, 2006. Field indicators of hydric soils in the United States.

National Research Council. 1995. Wetlands: Characteristics and boundaries.

Soil Survey Division Staff. 1993. Soil survey manual. Soil Conservation Service. U.S. Department of Agriculture Handbook 18. http://www.nrcs.usda.gov/wps/portal/nrcs/detail/national/soils/?cid=nrcs142p2_054262

Soil Survey Staff. 1999. Soil taxonomy: A basic system of soil classification for making and interpreting soil surveys. 2nd edition. Natural Resources Conservation Service, U.S. Department of Agriculture Handbook 436. http://www.nrcs.usda.gov/wps/portal/nrcs/detail/national/soils/?cid=nrcs142p2_053577

Soil Survey Staff. 2010. Keys to soil taxonomy. 11th edition. U.S. Department of Agriculture, Natural Resources Conservation Service. http://www.nrcs.usda.gov/wps/portal/nrcs/detail/national/soils/?cid=nrcs142p2_053580

Tiner, R.W., Jr. 1985. Wetlands of Delaware. U.S. Fish and Wildlife Service and Delaware Department of Natural Resources and Environmental Control, Wetlands Section.

United States Army Corps of Engineers, Environmental Laboratory. 1987. Corps of Engineers wetlands delineation manual. Waterways Experiment Station Technical Report Y-87-1.

United States Department of Agriculture, Natural Resources Conservation Service. National forestry manual. http://www.nrcs.usda.gov/wps/portal/nrcs/detail/soils/home/?cid=nrcs142p2_053374

United States Department of Agriculture, Natural Resources Conservation Service. National range and pasture handbook. http://www.nrcs.usda.gov/wps/portal/nrcs/detail/national/landuse/rangepasture/?cid=stelprdb1043084

United States Department of Agriculture, Natural Resources Conservation Service. National soil survey handbook, title 430-VI. http://www.nrcs.usda.gov/wps/portal/nrcs/detail/soils/scientists/?cid=nrcs142p2_054242

United States Department of Agriculture, Natural Resources Conservation Service. 2006. Land resource regions and major land resource areas of the United States, the Caribbean, and the Pacific Basin. U.S. Department of Agriculture Handbook 296. http://www.nrcs.usda.gov/wps/portal/nrcs/detail/national/soils/?cid=nrcs142p2_053624

United States Department of Agriculture, Soil Conservation Service. 1961. Land capability classification. U.S. Department of Agriculture Handbook 210. http://www.nrcs.usda.gov/Internet/FSE_DOCUMENTS/nrcs142p2_052290.pdf

March 11, 2021

Mr. Jake Morley
Guillon Inc.
2550 Lakehurst Drive, Suite 50
Chico, CA 95928

Traffic Analysis for the Bella Vista (formerly Garden's Gate) Housing Project

Dear Mr. Morley;

As requested, W-Trans has prepared traffic-related analysis for the Bella Vista Subdivision Project, which is a modification to the Garden's Gate Subdivision in which an Environmental Impact Report (EIR) was certified. The purpose of this analysis is to evaluate any changes to the transportation impacts of the Bella Vista project, based on the modifications to the previously approved Garden's Gate project as studied in the EIR.

Project Description

The Bella Vista project is a modification of the Garden's Gate project, for which there is a certified EIR. The modified project includes 171 homes, 39 of which would be age-restricted. The project would therefore result in fewer lots than the Garden's Gate project, which included 197 homes. The site circulation has been modified as well. Garden's Gate included access points to South State Street, where the project access would have been located directly across South State Street from the existing Plant Road, and to Gobalet Lane, which also connects to South State Street. The Bella Vista project would also have two access points, both onto South State Street. As with Garden's Gate, the Bella Vista project proposes to reconfigure the existing T-intersection of South State Street/Plant Road as a roundabout with the addition of Charlie Barra Drive as a new west leg that would serve the project. The project's second access point would be South Road, a new street to be constructed as part of the project that would connect to South State Street approximately 500 feet to the south of the roundabout.

Trip Generation

The anticipated trip generation for the Garden's Gate project was estimated using standard rates published by the Institute of Transportation Engineers (ITE) in *Trip Generation*, 7th Edition. For the currently proposed Bella Vista project a more recent version of the ITE *Trip Generation Manual* (10th Edition, 2017) was used. The land use categories of Single-Family Detached Housing (Land Use #210) and Senior Adult Housing – Detached (Land Use #251) were determined to most closely match the proposed project.

Based on application of these assumptions, the proposed Bella Vista project is expected to generate an average of 1,413 trips per day, including 107 a.m. peak hour trips and 143 trips during the p.m. peak hour. Compared to the Garden's Gate project, this represents a decrease of 199 trips per day, including a reduction of 17 trips during the a.m. peak hour and 21 during the p.m. peak hour. These results are summarized in Table 1.

Table 1 – Trip Generation Summary

Land Use	Units	Daily		AM Peak Hour				PM Peak Hour			
		Rate	Trips	Rate	Trips	In	Out	Rate	Trips	In	Out
Approved (Garden's Gate)											
Single-Family Housing	123 du	9.57	1178	0.75	92	23	69	1.01	125	79	46
Multifamily Housing	74 du	5.86	434	0.44	32	5	27	0.52	39	26	13
Subtotal			**1612**		**124**	**28**	**96**		**164**	**105**	**59**
Proposed (Bella Vista)											
Single-Family Housing	132 du	9.44	1246	0.74	98	24	74	0.99	131	82	49
Senior Adult Housing	39 du	4.27	167	0.24	9	3	6	0.30	12	7	5
Subtotal			**1413**		**107**	**27**	**80**		**143**	**89**	**54**
Net Change			**-199**		**-17**	**-1**	**-16**		**-21**	**-16**	**-5**

Note: du = dwelling unit

Trip Distribution

The pattern used to allocate new project trips to the street network was based on the assumptions applied in the EIR, which were derived from the UVAP traffic model. The trip distribution assumptions are shown in Table 2.

Table 2 – Trip Distribution Assumptions

Route	AM Peak Hour		PM Peak Hour	
	Inbound	Outbound	Inbound	Outbound
S State St North of Project Access	52%	40%	27%	46%
S State St South of Project Access	48%	60%	73%	54%
TOTAL	**100%**	**100%**	**100%**	**100%**

Study Area and Scope of Analysis

The study area includes the project frontage along South State Street and the proposed intersections of South State Street with South Road and Charlie Barra Drive. South State Street includes two travel lanes and has a posted speed of 45 mph. Five intersections that do not provide direct access to the project were evaluated as part of the EIR. These five intersections were South State Street/Talmadge Road, South State Street/Washington Avenue-Hastings Avenue, South State Street/Plant Road, South State Street/US 101 North Ramps, South State Street/US 101 South Off-Ramp-Stipp Lane, and South State Street/US 101 South On-Ramp-CA 253.

As noted above, the Bella Vista subdivision would generate fewer trips per day and during peak hours than Garden's Gate project. Assuming the same trip distribution, the study intersections evaluated in the EIR that would not provide direct access to the project would therefore receive fewer project trips. As the analysis contained in the EIR is based on a higher number of added trips from the project, this analysis would remain valid for the project as currently proposed so operation of these intersections was not analyzed.

Conversely, the number and location of the project access points was changed as part of the redesign of the project, so operations of both proposed Bella Vista access points – South State Street/ Plant Road-Charlie Barra

Drive and South State Street/South Road – were evaluated. The locations of the access points are indicated in the Bella Vista site plan, which is enclosed.

Existing and Existing Plus Project Conditions

The project trips were distributed to the two project access points. The Garden's Gate project was expected to add 124 trips to the South State Street/Plant Road intersection during the a.m. peak hour and 145 trips during the p.m. peak hour. The Bella Vista project would be expected to add 77 trips to the South State Street/Plant Road intersection during the a.m. peak hour and 98 trips during the p.m. peak hour. Since the impact of the project would be less than what was analyzed in the Garden's Gate EIR, an operational analysis of this intersection was not performed as the results presented in the EIR remain valid. An operational analysis was conducted for the proposed South State Street/South Road intersection since it was not included in the Garden's Gate project.

Due to impacts of Covid-19 restrictions on 2020 traffic volumes, traffic volumes under non-pandemic conditions were estimated. The nearest location for which recent pre-pandemic counts were available was South State Street/Talmadge Road, where peak period turning movement counts were collected in May 2018. Turning movement counts were also collected in the a.m. and p.m. peak periods in November 2020 for the South State Street/Talmadge Road and South State Street/Plan Road intersections. The 2018 counts were then used to develop a factor indicating the difference between 2018 volumes and 2020 volumes that was then applied to estimate what current volumes at South State Street/Plant Road would now be under typical conditions.

The estimated project traffic was added to the Existing volumes to generate the Existing plus Project Conditions scenario. This scenario also accounted for the conversion of South State Street/Plant Road from a tee intersection to a four-legged roundabout and the addition of the South State Street/South Road intersection. The new project intersection of South State Street/South Road intersection would be expected to operate at LOS B during both the a.m. and p.m. peak hours. A summary of the intersection level of service calculations for the Existing plus Project Conditions scenario is contained in Table 3. A copy of the level of service calculations is enclosed.

Table 3 – Plus Project Conditions

Study Intersection *Approach*	**Existing plus Project**				**Future plus Project**			
	AM Peak		**PM Peak**		**AM Peak**		**PM Peak**	
	Delay	**LOS**	**Delay**	**LOS**	**Delay**	**LOS**	**Delay**	**LOS**
S State St/South Rd								
Eastbound Approach	*12.3*	*B*	*13.6*	*B*	*13.8*	*B*	*14.8*	*B*

Notes: Delay is in average number of seconds per vehicle, LOS = Level of Service; results for stop-controlled minor street approach are shown in *italics*

Future and Future Plus Project Conditions

Future traffic volumes for the horizon year 2040 were estimated using the Caltrans District 1 20-year growth factor of 1.30 for US 101 in the Ukiah area. The calculated 2040 volumes were used to estimate the Future volumes at the proposed South State Street/South Road intersection. The estimated project traffic was added to the Future volumes to generate the Future plus Project Conditions scenario. With the addition of project traffic, the South State Street/South Road intersection is expected to continue operating at LOS B during the a.m. and p.m. peak hours. A summary of the intersection level of service calculations for the Future plus Project Conditions scenario is contained in Table 3. A copy of the level of service calculations is enclosed.

CEQA Checklist

The change in the project's potential impacts from what was evaluated in the EIR based on the project as now proposed as well as the current CEQA Checklist are summarized in Table 4.

Table 4 – XVII. TRANSPORTATION/TRAFFIC

Would the Project:	Potentially Significant Impact	Less than Significant Impact with Mitigation	Less than Significant Impact	No Impact
a) Conflict with a program, plan, ordinance, or policy addressing the circulation system, including transit, roadway, bicycle, and pedestrian facilities?		X		
b) Conflict or be inconsistent with CEQA Guidelines § 15064.3, subdivision (b)?			X	
c) Substantially increase hazards due to a geometric design feature (e.g., sharp curves or dangerous intersections) or incompatible uses (e.g., farm equipment)?			X	
d) Result in inadequate emergency access?			X	

The project was evaluated based on conformity with CEQA requirements and consistency with the Mendocino County General Plan as well as other relevant plans.

Would the project:

a) Conflict with a program, plan, ordinance, or policy addressing the circulation system, including transit, roadway, bicycle, and pedestrian facilities?

There are several plans that address the need to provide improvements to support all modes of transportation, but specific improvements in the project area are not identified.

Mendocino County General Plan, 2009

The Mendocino County General Plan includes the following policies regarding the provision of pedestrian and bicycle accommodations that are relevant to the proposed project:

- **Policy DE-153:** Provide pedestrian and bicycle ways along public roadway systems consistent with community area goals and policies and where sufficient right of way is available.
- **Policy DE-155:** Connect pedestrian, bicycle, and trail routes to form local and regional networks. Link pedestrian, bicycle, and trail routes with other transportation modes to maximize local and regional non-motorized transportation.
- **Policy DE-156:** Concentrate pedestrian improvements along school and transit routes, in areas of established pedestrian activity, and adjacent to sites serving senior citizen and/or persons with disabilities.
- **Policy DE-157:** When development occurs, require installation of pedestrian and bicycle systems or, if infeasible, the payment of in-lieu fees to fund improvements to bicycle and pedestrian facilities.

Ukiah Valley Area Plan

The Ukiah Valley Area Plan includes the following policies related to the provision of facilities for pedestrians, bicyclists, and transit users.

- **GOAL CT2.** Enhance pedestrian, bicycle, and transit connectivity between land use types.
- **CT2.1b Pedestrian Walkways.** To the extent allowed under state law, require private development projects to provide pedestrian walkways that provide direct access between key destinations.
- **Policy CT2.2.** Develop a safe and integrated bicycle transportation system in order to promote the use of bicycles as a viable and attractive alternative to the automobile.

Mendocino County Regional Transportation Plan

- **Non-Motorized Transportation Goal:** Provide a safe and useable network of bicycle and pedestrian facilities throughout the region as a means to lessen dependence on vehicular travel and improve the health of Mendocino County's residents.
    - *Objective:* Provide a nonmotorized transportation network that offers a feasible alternative to vehicular travel.
- **Policy:** Consider the needs of the transit system (bus stops and bike/pedestrian access) when planning roadway improvements.

Existing and Proposed Facilities Serving the Project Site

There are currently no sidewalks along South State Street, which is typical of development where density is relatively low. Pedestrians and bicyclists may use the shoulders, which are generally at least eight feet wide.

Mendocino Transit Routes 7 (Ukiah Jitney) and 9 (Ukiah Local) provide service to central Ukiah from the bus stop on Plant Road, approximately 250 feet east of the project, an acceptable walking distance. The nearest bus stop to the project for service heading south from Ukiah is located approximately 900 feet north of the South State Street/Plant Road intersection. While this is within a reasonable walking distance, bus riders would be required to walk along the shoulder of the roadway to travel between the stop and Bella Vista.

The project includes conversion of the South State Street/Plant Road intersection to a roundabout, including a marked crosswalk to support pedestrian access to Plant Road. Currently there is a narrow shoulder along westbound Plant Road approaching South State Street. Additional improvements should be constructed to provide an adequate connection for pedestrians between the intersection and the bus stop. This walkway should be addressed as part of the roundabout design, which will identify the right-of-way required for the necessary improvements.

There are no designated bicycle facilities on South State Street, but bicyclists may use the shoulders along the roadway as well as local streets where they can mix with vehicle traffic. To access central Ukiah, bicyclists could use South Dora Street, which is parallel to South State Street and has lower traffic volumes. South Dora Street includes bike lanes within the City limits, approximately 1.5 miles north of the project.

Less than significant impact with mitigation. The inclusion of a marked crosswalk as part of the roundabout that would be constructed as part of the project would enhance pedestrian access between the project and the northbound bus stop on Plant Road. To complete this connection, a pedestrian walkway should be included as part of the project to improve access from the east side of the crosswalk to the bus stop. To provide adequate pedestrian access between the project site and transit facilities for service from central Ukiah to the project, the applicant should work with the Mendocino Transit Authority to investigate the feasibility of adding a southbound stop near the South State Street/Plant Road-Charlie Barra Drive intersection on South State Street or across from the existing northbound stop on Plant Road. Alternatively, pedestrian improvements could be provided along

South State Street to provide access between the project site and the existing southbound bus stop at Whitmore Lane. Such improvements would consist of a pedestrian path, designed to be consistent with adopted plans. The inclusion of these enhancements to pedestrian facilities and the provision of access to a southbound bus stop within walking distance of the project site would reduce the impact of the project to less than significant.

Would the project:

b) Conflict or be inconsistent with CEQA Guidelines §15064.3, subdivision (b)?

Less than significant impact. Senate Bill (SB) 743 established a change in the metric to be applied for determining traffic impacts associated with development projects. Rather than the delay-based criteria associated with a Level of Service analysis, the increase in Vehicle Miles Traveled (VMT) as a result of a project is now the basis for determining impacts. The Mendocino Council of Governments (MCOG) has adopted a regional baseline VMT study based on the guidance provided by the California Governor's Office of Planning and Research (OPR) in the publication *Transportation Impacts (SB 743) CEQA Guidelines Update and Technical Advisory*, 2018. This document indicates that a residential project generating vehicle travel that is 15 percent or more below the existing citywide residential VMT per capita may be an appropriate VMT threshold.

In June 2020, MCOG accepted the *Senate Bill 743 Vehicle Miles Traveled Baseline Study*, which includes a recommended methodology and thresholds for VMT analysis for use in Mendocino County. Since Mendocino County has not yet adopted VMT thresholds, the MCOG methodology was used to analyze the potential impacts of the Bella Vista project.

The MCOG baseline study included a review of the proposed Garden's Gate project as a test case for applying the recommended approach, which compares the VMT per service population (based on the number of residents and employees) in the project's traffic analysis zone (TAZ) to the VMT in the corresponding sub-regional area. The analysis determined that the project is consistent with the General Plan and Regional Transportation Plan and with the Suburban Residential zoning designation in the Ukiah Valley Area Plan. Using MCOG's screening tool, it was determined that the Ukiah Adjacent sub-regional mean VMT was 27.2, and the recommended threshold was 23.3, 14.3 percent below the sub-regional mean. The VMT per service population for TAZ 770, where the project is located, is 17.3, which is 25.8 percent below this threshold. Based on this analysis, the transportation impact of the project was determined to be less than significant. Since the Bella Vista project is located within the same footprint as the Garden's Gate project and has the same land use, it would be expected to have the same VMT per service population. Therefore, the impact of the project would be less than significant. A summary of the project's VMT findings is provided in Table 5 and the section of the MCOG baseline study summarizing the Garden's Gate VMT analysis is enclosed.

Table 5 – Vehicle Miles Traveled Analysis Summary

VMT Metric	Ukiah Adjacent Sub-regional Mean VMT	Significance Threshold	Project VMT Rate	Resulting Significance
VMT per Service Population (sub-regional baseline)	27.2	23.3	17.3	Less than significant

Would the project:

c) Substantially increase hazards due to a geometric design feature (e.g., sharp curves or dangerous intersections) or incompatible uses (e.g., farm equipment)?

Less than significant impact. Access to the project site would be via two access roads from South State Street, one at the intersection of South State Street/ Plant Road, which is proposed to be converted to a roundabout with

Charlie Barra Drive connecting as the west leg, and the second at South Road, approximately 500 feet south of this intersection. South State Street is straight and flat through the project area. The roundabout, the South State Street/South Road intersection and the interior project streets and intersections would be designed and constructed to meet currently applicable codes and requirements, so would not be expected to result in any increased hazards. The project is therefore expected to have a less-than-significant impact regarding geometric design features or incompatible uses.

Would the project:

d) Result in inadequate emergency access?

Less than significant impact. Emergency access to the project site was evaluated relative to the previously approved Garden's Gate project. Garden's Gate included access at the intersection of South State Street/ Plant Road, to be reconstructed as a roundabout. The roundabout would also provide the primary access for Bella Vista, connecting to Charlie Barra Drive within the project. Secondary access for Garden's Gate was via a connection from an interior street to Gobalet Lane, just north of the project, which in turn would provide a connection to South State Street, approximately 150 feet north of the proposed roundabout. As indicated in the site plan, the secondary access to Bella Vista would be directly onto South State Street, approximately 500 feet south of the roundabout; the secondary access is therefore 350 feet further from the primary access than was proposed for Garden's Gate. Neither Garden's Gate nor Bella Vista included access via Oak Knoll Road.

Resolution No. 09-230, adopted by the County Board of Supervisors on October 6, 2009 certified the EIR and indicated that "an alternative mitigation has been proposed by the developer and has been approved by the Ukiah Valley Fire Protection District that such an alternative mitigation including fire sprinklers will adequately address fire protection." Further, the Conditions of Approval associated with the approved project (Case # S 3-2005) indicated that "in lieu of an emergency evacuation access, the developer agrees to provide fire sprinklers in all structures and will continue to seek an alternative access to the south of the project." As required in the Conditions of Approval, the site plan identifies future connections along the south side of the project, providing stubs for roadway connections to future development on the adjoining parcels.

Since Bella Vista is consistent with the required mitigations in the Garden's Gate EIR and the physical distance between the two project access points is greater than in the previously approved project, the project is expected to have a less-than-significant impact related to emergency access.

Conclusions and Recommendations

- The Bella Vista project would be expected to generate an average of 1,413 trips per day, including 107 during the a.m. peak hour and 143 during the p.m. peak hour. This is 199 fewer daily trips than the previous version of the project – known as Garden's Gate – which was proposed for the same site and for which there is a certified EIR.

- Based on the estimated trip generation for the Bella Vista project and using the same trip distribution assumptions, all intersections that were previously analyzed in the Garden's Gate EIR, including the proposed roundabout at South State Street/Plant Road-Charlie Barra Drive, would receive fewer project-related trips from the Bella Vista project. The analysis as presented in the EIR therefore remains valid to address potential impacts at these locations.

- The proposed intersection of South State Street/South Road would be expected to operate at LOS B under Existing plus Project and Future plus Project volumes, which is considered to be acceptable.

- To provide access for project residents to the existing Mendocino Transit northbound bus stop on Plant Road across from the project site, a pedestrian walkway should be constructed between the proposed roundabout at South State Street/ Plant Road-Charlie Barra Drive and the bus stop. The applicant should also work with Mendocino Transit Authority to investigate the feasibility of providing a bus stop for southbound bus service within walking distance of the project site; alternatively, pedestrian improvements could be provided along South State Street between the project site and the existing bus stop at Whitmore Lane. With the inclusion of pedestrian improvements and provision of access to a southbound bus stop near the site, the project would have a less-than-significant impact in terms of program, plan, ordinance or policy addressing the circulation system, including transit, roadway, bicycle, and pedestrian facilities.

- The project would have a less-than-significant impact in terms of VMT based on the thresholds and methodology recommended in the SB 743 VMT Baseline Study that has been accepted by the Mendocino County Council of Governments.

- The project would be designed in accordance with current standards and code requirements and would therefore have a less-than-significant impact regarding geometric design features or incompatible uses.

- The project would comply with the emergency access-related mitigations identified in the Garden's Gate EIR and would increase the distance between the two project access points. Therefore, the project would have a less-than-significant impact regarding emergency access.

Thank you for giving W-Trans the opportunity to provide these services. Please call if you have any questions.

Sincerely,

Kimberly Tellez

Kim Tellez
Assistant Engineer

Barry Bergman, AICP
Senior Planner

Dalene J. Whitlock, PE, PTOE
Senior Principal

DJW/bdb/kt/MEX050.L1

Enclosures: Bella Vista Site Plan; Level of Service Calculations; Garden's Gate VMT Test Case Summary

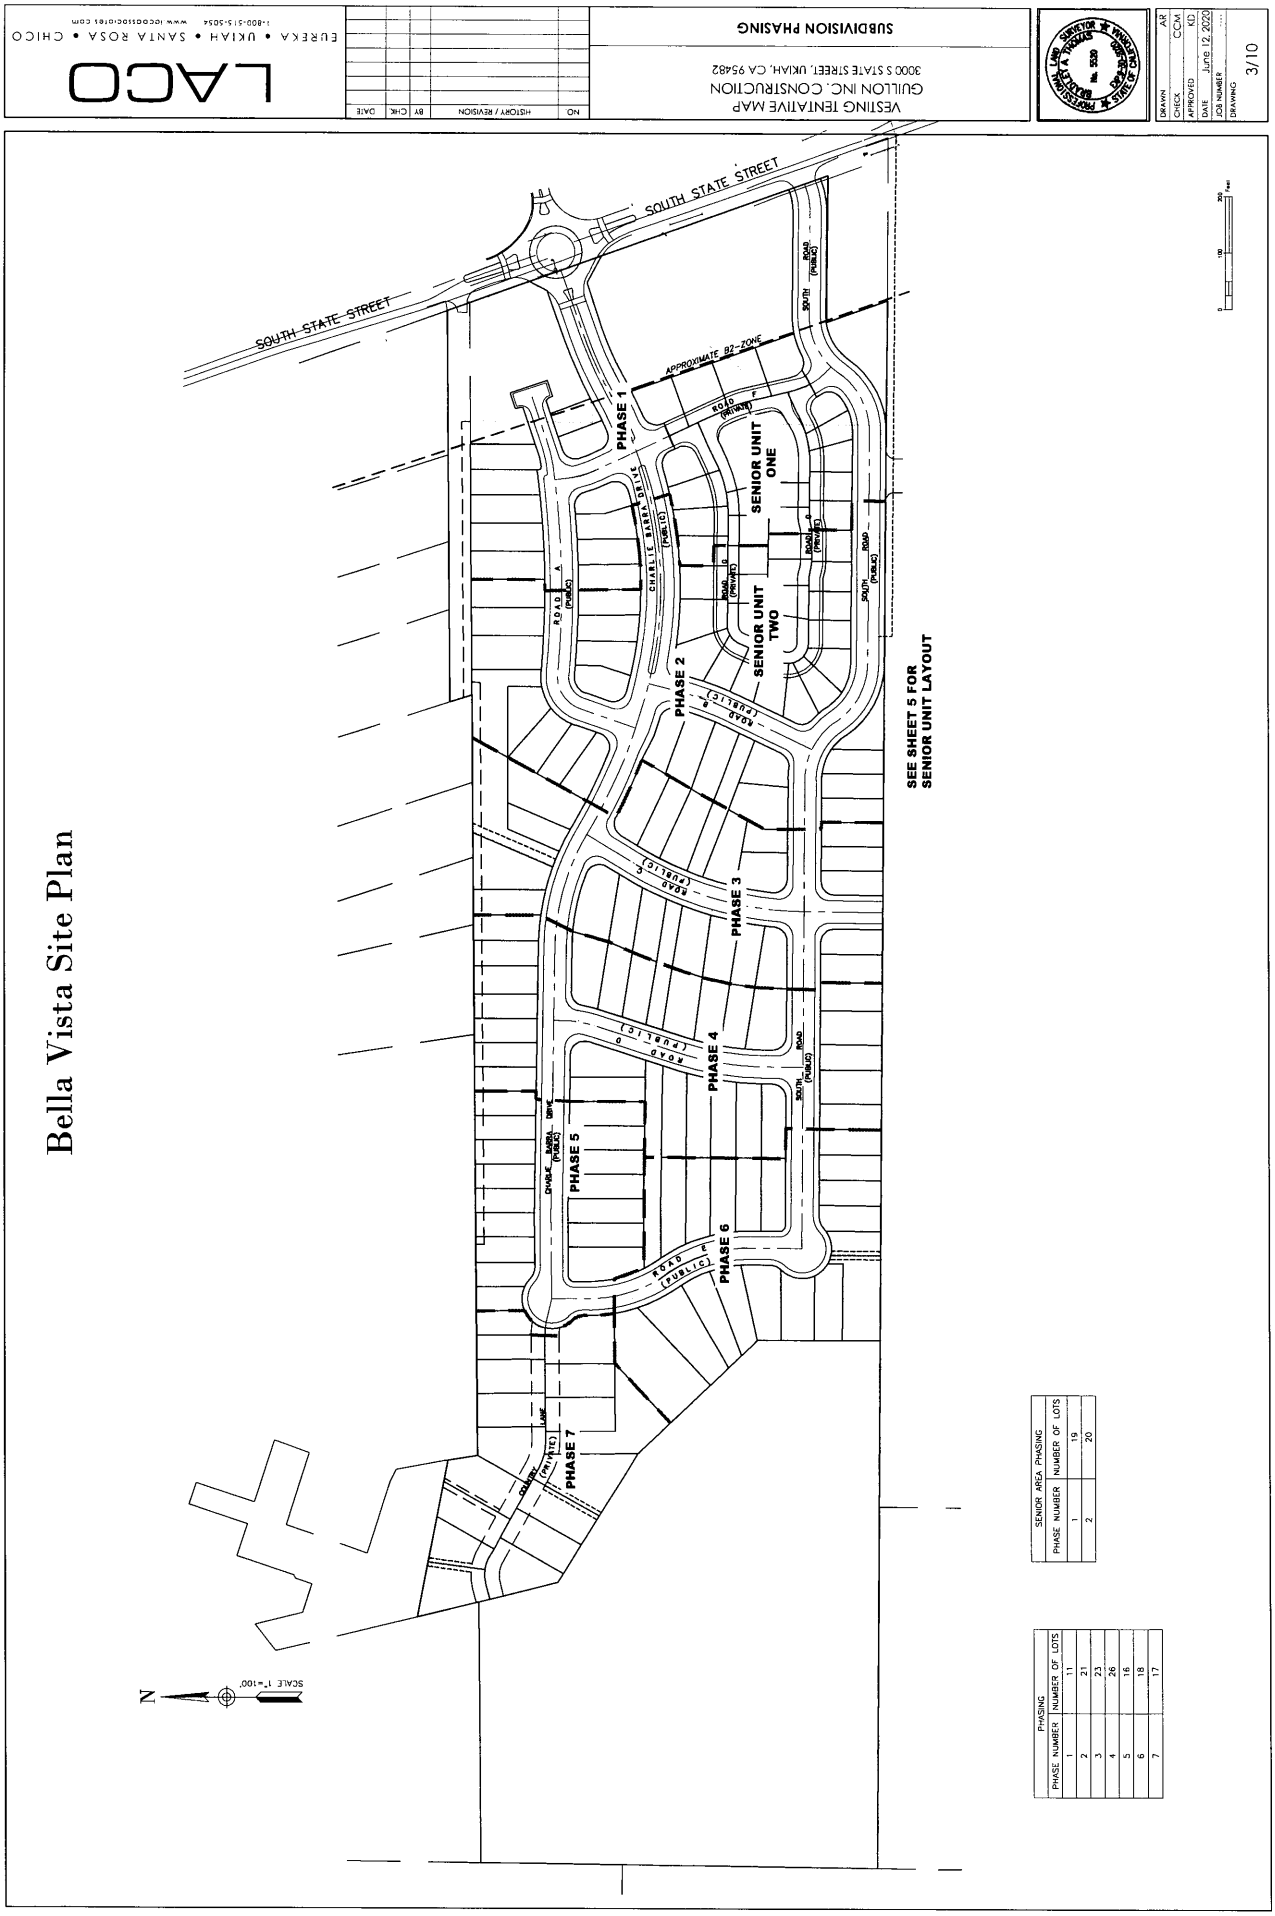
LACO
EUREKA • UKIAH • SANTA ROSA • CHICO
SUBDIVISION PHASING
VESTING TENTATIVE MAP
GUILLON INC. CONSTRUCTION
3000 S STATE STREET, UKIAH, CA 95482
DRAWN AR
CHECK CCM
APPROVED KD
DATE June 12, 2020
JOB NUMBER
DRAWING 3/10
Bella Vista Site Plan
SOUTH STATE STREET
SOUTH STATE STREET
APPROXIMATE B2- ZONE
PHASE 1
PHASE 2
PHASE 3
PHASE 4
PHASE 5
PHASE 6
PHASE 7
SENIOR UNIT ONE
SENIOR UNIT TWO
SEE SHEET 5 FOR SENIOR UNIT LAYOUT
SENIOR AREA PHASING
PHASE NUMBER | NUMBER OF LOTS
1 | 19
2 | 20
PHASING
PHASE NUMBER | NUMBER OF LOTS
1 | 11
2 | 21
3 | 23
4 | 26
5 | 16
6 | 18
7 | 17
SCALE 1"=100'
N

Generated with PTV VISTRO

Version 7.00-08

Intersection Level Of Service Report
Intersection 2: South State St/South Rd

Control Type:	Two-way stop	Delay (sec / veh):	14.6
Analysis Method:	HCM 2010	Level Of Service:	B
Analysis Period:	15 minutes	Volume to Capacity (v/c)	0.040

Intersection Setup

Name			South State St		South Rd	
Approach	Northbound		Southbound		Eastbound	
Lane Configuration						
Turning Movement	Left	Thru	Thru	Right	Left	Right
Lane Width [ft]	12.00	12.00	12.00	12.00	12.00	12.00
No. of Lanes in Pocket	0	0	0	0	0	0
Pocket Length [ft]	100.00	100.00	100.00	100.00	100.00	100.00
Speed [mph]	45.00		45.00		30.00	
Grade [%]	0.00		0.00		0.00	
Crosswalk	Yes		Yes		Yes	

Volumes

Name			South State St		South Rd	
Base Volume Input [veh/h]	0	330	311	0	0	0
Base Volume Adjustment Factor	1.0000	1.0000	1.0000	1.0000	1.0000	1.0000
Heavy Vehicles Percentage [%]	2.00	2.00	2.00	2.00	2.00	2.00
Growth Factor	1.0000	1.0000	1.0000	1.0000	1.0000	1.0000
In-Process Volume [veh/h]	0	0	0	0	0	0
Site-Generated Trips [veh/h]	7	7	24	7	16	24
Diverted Trips [veh/h]	0	0	0	0	0	0
Pass-by Trips [veh/h]	0	0	0	0	0	0
Existing Site Adjustment Volume [veh/h]	0	0	0	0	0	0
Other Volume [veh/h]	0	0	0	0	0	0
Total Hourly Volume [veh/h]	7	337	335	7	16	24
Peak Hour Factor	0.9700	0.9700	0.9700	0.9700	0.9700	0.9700
Other Adjustment Factor	1.0000	1.0000	1.0000	1.0000	1.0000	1.0000
Total 15-Minute Volume [veh/h]	2	87	86	2	4	6
Total Analysis Volume [veh/h]	7	347	345	7	16	25
Pedestrian Volume [ped/h]	0		0		0	

Generated with PTV VISTRO

Version 7.00-08

Intersection Settings

Priority Scheme	Free		Free		Stop	
Flared Lane					No	
Storage Area [veh]	0		0		0	
Two-Stage Gap Acceptance					No	
Number of Storage Spaces in Median	0		0		0	

Movement, Approach, & Intersection Results

V/C, Movement V/C Ratio	0.01	0.00	0.00	0.00	0.04	0.04
d_M, Delay for Movement [s/veh]	8.00	0.00	0.00	0.00	14.61	10.73
Movement LOS	A	A	A	A	B	B
95th-Percentile Queue Length [veh/ln]	0.02	0.02	0.00	0.00	0.25	0.25
95th-Percentile Queue Length [ft/ln]	0.44	0.44	0.00	0.00	6.17	6.17
d_A, Approach Delay [s/veh]	0.16		0.00		12.25	
Approach LOS	A		A		B	
d_I, Intersection Delay [s/veh]	0.75					
Intersection LOS	B					

W-Trans

Generated with PTV VISTRO

Version 7.00-08

Intersection Level Of Service Report
Intersection 2: South State St/South Rd

Control Type:	Two-way stop	Delay (sec / veh):	16.9
Analysis Method:	HCM 2010	Level Of Service:	C
Analysis Period:	15 minutes	Volume to Capacity (v/c):	0.044

Intersection Setup

Name			South State St		South Rd	
Approach	Northbound		Southbound		Eastbound	
Lane Configuration						
Turning Movement	Left	Thru	Thru	Right	Left	Right
Lane Width [ft]	12.00	12.00	12.00	12.00	12.00	12.00
No. of Lanes in Pocket	0	0	0	0	0	0
Pocket Length [ft]	100.00	100.00	100.00	100.00	100.00	100.00
Speed [mph]	45.00		45.00		30.00	
Grade [%]	0.00		0.00		0.00	
Crosswalk	Yes		Yes		Yes	

Volumes

Name			South State St		South Rd	
Base Volume Input [veh/h]	0	353	292	0	0	0
Base Volume Adjustment Factor	1.0000	1.0000	1.0000	1.0000	1.0000	1.0000
Heavy Vehicles Percentage [%]	2.00	2.00	2.00	2.00	2.00	2.00
Growth Factor	1.0000	1.0000	1.0000	1.0000	1.0000	1.0000
In-Process Volume [veh/h]	0	0	0	0	0	0
Site-Generated Trips [veh/h]	33	33	15	12	13	15
Diverted Trips [veh/h]	0	0	0	0	0	0
Pass-by Trips [veh/h]	0	0	0	0	0	0
Existing Site Adjustment Volume [veh/h]	0	0	0	0	0	0
Other Volume [veh/h]	0	0	0	0	0	0
Total Hourly Volume [veh/h]	33	386	307	12	13	15
Peak Hour Factor	0.9000	0.9000	0.9000	0.9000	0.9000	0.9000
Other Adjustment Factor	1.0000	1.0000	1.0000	1.0000	1.0000	1.0000
Total 15-Minute Volume [veh/h]	9	107	85	3	4	4
Total Analysis Volume [veh/h]	37	429	341	13	14	17
Pedestrian Volume [ped/h]	0		0		0	

Generated with PTV VISTRO

Version 7.00-08

Intersection Settings

Priority Scheme	Free		Free		Stop	
Flared Lane					No	
Storage Area [veh]						
Two-Stage Gap Acceptance					No	
Number of Storage Spaces in Median						

Movement, Approach, & Intersection Results

V/C, Movement V/C Ratio	0.03				0.04	0.02
d_M, Delay for Movement [s/veh]	8.08				16.93	10.76
Movement LOS	A	A	A	A	C	B
95th-Percentile Queue Length [veh/ln]	0.09	0.09	0.00	0.00	0.22	0.22
95th-Percentile Queue Length [ft/ln]	2.37	2.37	0.00	0.00	5.50	5.50
d_A, Approach Delay [s/veh]	0.64		0.00		13.55	
Approach LOS	A		A		B	
d_I, Intersection Delay [s/veh]	0.84					
Intersection LOS	C					

Generated with PTV VISTRO

Version 7.00-08

Intersection Level Of Service Report
Intersection 2: South State St/South Rd

Control Type:	Two-way stop	Delay (sec / veh):	17.2
Analysis Method:	HCM 2010	Level Of Service:	C
Analysis Period:	15 minutes	Volume to Capacity (v/c):	0.051

Intersection Setup

Name			South State St		South Rd	
Approach	Northbound		Southbound		Eastbound	
Lane Configuration						
Turning Movement	Left	Thru	Thru	Right	Left	Right
Lane Width [ft]	12.00	12.00	12.00	12.00	12.00	12.00
No. of Lanes in Pocket	0	0	0	0	0	0
Pocket Length [ft]	100.00	100.00	100.00	100.00	100.00	100.00
Speed [mph]	45.00		45.00		30.00	
Grade [%]	0.00		0.00		0.00	
Crosswalk	Yes		Yes		Yes	

Volumes

Name			South State St		South Rd	
Base Volume Input [veh/h]	0	429	404	0	0	0
Base Volume Adjustment Factor	1.0000	1.0000	1.0000	1.0000	1.0000	1.0000
Heavy Vehicles Percentage [%]	2.00	2.00	2.00	2.00	2.00	2.00
Growth Factor	1.0000	1.0000	1.0000	1.0000	1.0000	1.0000
In-Process Volume [veh/h]	0	0	0	0	0	0
Site-Generated Trips [veh/h]	7	7	24	7	16	24
Diverted Trips [veh/h]	0	0	0	0	0	0
Pass-by Trips [veh/h]	0	0	0	0	0	0
Existing Site Adjustment Volume [veh/h]	0	0	0	0	0	0
Other Volume [veh/h]	0	0	0	0	0	0
Total Hourly Volume [veh/h]	7	436	428	7	16	24
Peak Hour Factor	1.0000	1.0000	1.0000	1.0000	1.0000	1.0000
Other Adjustment Factor	1.0000	1.0000	1.0000	1.0000	1.0000	1.0000
Total 15-Minute Volume [veh/h]	2	109	107	2	4	6
Total Analysis Volume [veh/h]	7	436	428	7	16	24
Pedestrian Volume [ped/h]	0		0		0	

W-Trans

Generated with PTV VISTRO

Version 7.00-08

Intersection Settings

Priority Scheme	Free		Free		Stop	
Flared Lane					No	
Storage Area [veh]	0		0		0	
Two-Stage Gap Acceptance					No	
Number of Storage Spaces in Median	0		0		0	

Movement, Approach, & Intersection Results

V/C, Movement V/C Ratio	0.01	0.02	0.00	0.00	0.05	0.04
d_M, Delay for Movement [s/veh]	8.22	8.20	0.00	0.00	17.24	11.56
Movement LOS	A	A	A	A	C	B
95th-Percentile Queue Length [veh/ln]	0.02	0.02	0.00	0.00	0.29	0.29
95th-Percentile Queue Length [ft/ln]	0.47	0.47	0.00	0.00	7.32	7.32
d_A, Approach Delay [s/veh]	0.13		0.00		13.83	
Approach LOS	A		A		B	
d_I, Intersection Delay [s/veh]	0.67					
Intersection LOS	C					

W-Trans

Generated with PTV VISTRO

Version 7.00-08

Intersection Level Of Service Report
Intersection 2: South State St/South Rd

Control Type:	Two-way stop	Delay (sec / veh):	18.8
Analysis Method:	HCM 2010	Level Of Service:	C
Analysis Period:	15 minutes	Volume to Capacity (v/c):	0.047

Intersection Setup

Name			South State St		South Rd	
Approach	Northbound		Southbound		Eastbound	
Lane Configuration						
Turning Movement	Left	Thru	Thru	Right	Left	Right
Lane Width [ft]	12.00	12.00	12.00	12.00	12.00	12.00
No. of Lanes in Pocket	0	0	0	0	0	0
Pocket Length [ft]	100.00	100.00	100.00	100.00	100.00	100.00
Speed [mph]	45.00		45.00		30.00	
Grade [%]	0.00		0.00		0.00	
Crosswalk	Yes		Yes		Yes	

Volumes

Name			South State St		South Rd	
Base Volume Input [veh/h]	0	459	380	0	0	0
Base Volume Adjustment Factor	1.0000	1.0000	1.0000	1.0000	1.0000	1.0000
Heavy Vehicles Percentage [%]	2.00	2.00	2.00	2.00	2.00	2.00
Growth Factor	1.0000	1.0000	1.0000	1.0000	1.0000	1.0000
In-Process Volume [veh/h]	0	0	0	0	0	0
Site-Generated Trips [veh/h]	33	33	15	12	13	15
Diverted Trips [veh/h]	0	0	0	0	0	0
Pass-by Trips [veh/h]	0	0	0	0	0	0
Existing Site Adjustment Volume [veh/h]	0	0	0	0	0	0
Other Volume [veh/h]	0	0	0	0	0	0
Total Hourly Volume [veh/h]	33	492	395	12	13	15
Peak Hour Factor	1.0000	1.0000	1.0000	1.0000	1.0000	1.0000
Other Adjustment Factor	1.0000	1.0000	1.0000	1.0000	1.0000	1.0000
Total 15-Minute Volume [veh/h]	8	123	99	3	3	4
Total Analysis Volume [veh/h]	33	492	395	12	13	15
Pedestrian Volume [ped/h]	0		0		0	

W-Trans

Generated with PTV VISTRO

Version 7.00-08

Intersection Settings

Priority Scheme	Free		Free		Stop	
Flared Lane					No	
Storage Area [veh]	0		0		2	
Two-Stage Gap Acceptance					No	
Number of Storage Spaces in Median	2		2		0	

Movement, Approach, & Intersection Results

V/C, Movement V/C Ratio	0.03	0.00	0.00	0.00	0.05	0.02
d_M, Delay for Movement [s/veh]	8.22	0.00	0.00	0.00	18.83	11.23
Movement LOS	A	A	A	A	C	B
95th-Percentile Queue Length [veh/ln]	0.09	0.09	0.00	0.00	0.23	0.23
95th-Percentile Queue Length [ft/ln]	2.21	2.21	0.00	0.00	5.67	5.67
d_A, Approach Delay [s/veh]	0.52		0.00		14.76	
Approach LOS	A		A		B	
d_I, Intersection Delay [s/veh]	0.71					
Intersection LOS	C					

W-Trans

4. Test Cases for VMT Analysis

This section uses recent projects in Mendocino County as test cases for the proposed VMT analysis methodologies and thresholds. For each test case, the project was assessed to determine if the methodology was appropriate or if more detailed analysis was required. If the methodology was determined to be appropriate, the flowchart above was used to analyze the test case.

Each test case is discussed below. Analysis results are shown in italics.

4.1 Garden's Gate Subdivision

This proposed project consists of 123 detached homes and 74 townhouses just south of the Ukiah city limit, in the Ukiah Adjacent subregion.

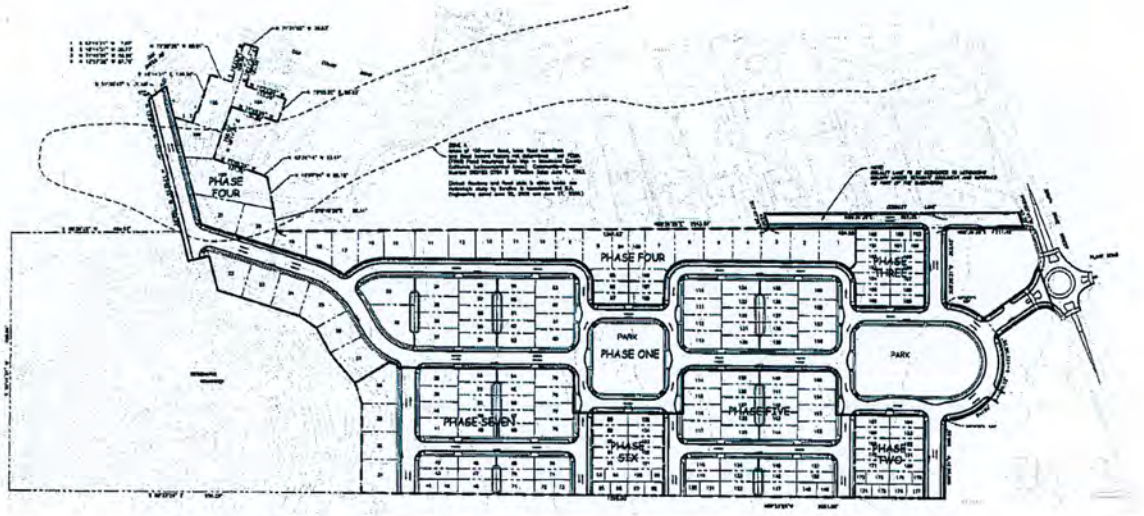

Garden's Gate Tentative Map 1 (Garden's Gate Subdivision Draft Environmental Impact Report, September 2008)

4.1.1 Analysis

The project was assessed to determine if the methodology is appropriate, including:

- Does the project change the assumptions in the model?
- Does the project have specific impacts outside the model area?
- Does the project have specific impacts that will not be captured by the model?

The methodology is appropriate: the project does not change the assumptions in the model, nor have specific impacts outside the model area, nor have specific impacts that will not be captured by the model.

The questions in the flowchart were evaluated:

- Is the project/plan consistent with the General Plan and Regional Transportation Plan (RTP)?

  Yes: The project is consistent with the suburban residential designation in the Ukiah Valley Area Plan. The project is consistent with the land use in the model TAZ used to evaluate the RTP.

- Is the project a local-serving retail project, 50,000 square feet or less?

  No.

- Is the project/plan residential or work-related land use located in a TAZ with similar land uses?

  Yes, the project is residential and there is existing residential land use in the TAZ.

- Is the project/plan located in a TAZ with total VMT per service population x% less than the subregional mean?

  Yes. For this analysis, X was assumed to be 14.3 percent in accordance with the reduction in total VMT per capita recommended in the California Air Resource Board 2017 Scoping Plan-Identified VMT Reductions and Relationship to State Climate Goals. *The base year was assumed to be 2019. The screening tool showed that the total VMT per service population for the TAZ is 36 percent less than Ukiah Adjacent subregional mean. Figure 4 shows the screening tool inputs and Figure 5 shows the screening tool results*

Figure 4: Screening tool inputs

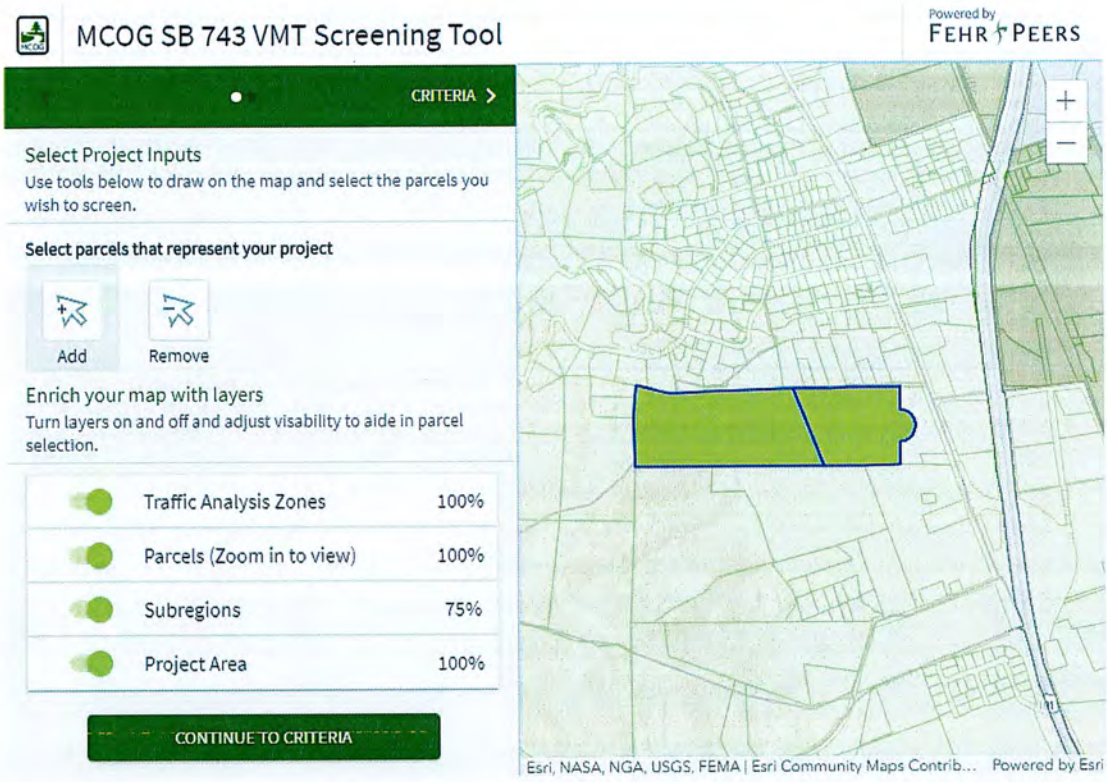

Figure 5: Screening tool results

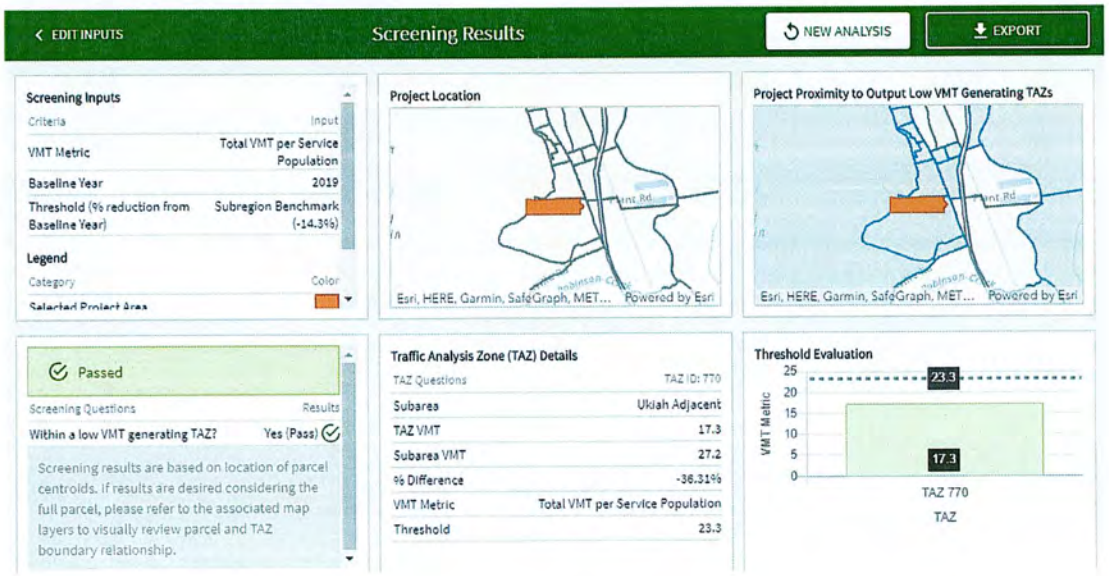

Conclusion: Project passes screening and supports the presumption that VMT impact is less than significant.

This evidence supports a conclusion that the project would have a less than significant VMT impact under baseline plus project conditions. This conclusion would also apply under cumulative conditions presuming no substantial changes to the subregion land use and transportation context.

4.2 Willits Sphere of Influence Expansion

This proposal is to expand the City of Willits sphere of influence to the southwest. The area would be rezoned for a mix of residential types, including single family dwelling units, duplexes, apartments, and senior housing. A minimum of 1,932 dwelling units would be planned.

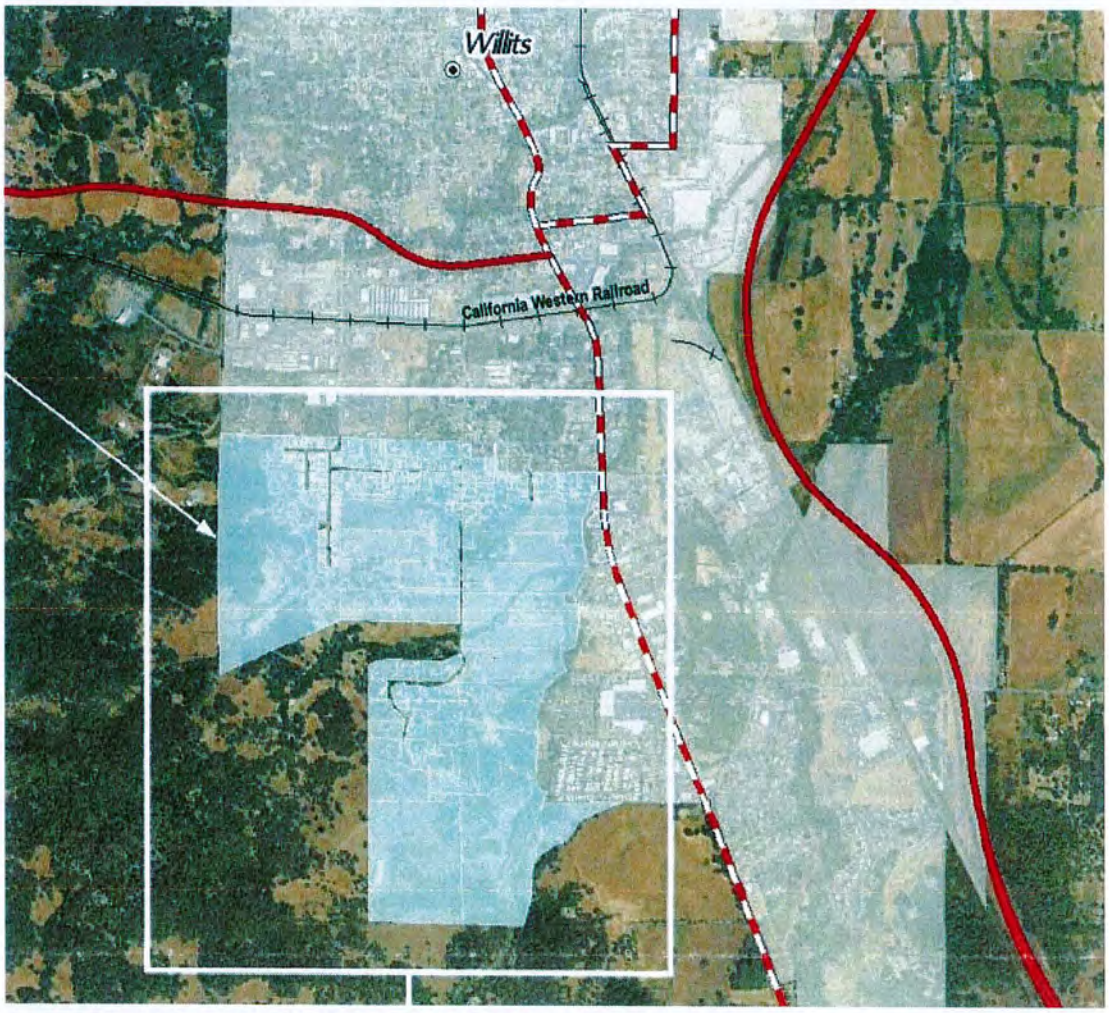

Excerpt from Draft City SOI Update figure, Mendocino County, July 2019

4.2.1 Analysis

The project was assessed to determine if the methodology is appropriate, including:

BELLA VISTA RESIDENTIAL PROJECT

AIR QUALITY AND GREENHOUSE GAS ASSESSMENT

Mendocino County, California

January 19, 2021

Prepared for:

Jake Morley
Project Manager
Guillon Inc.
2550 Lakewest Drive, Suite 50
Chico, CA 95928

Prepared by:

James Reyff

Illingworth & Rodkin, Inc.
Acoustics • Air Quality
429 East Cotati Avenue
Cotati, CA 94931
(707) 794-0400

Project: 20-186

Introduction

The purpose of this report is to evaluate the air quality and greenhouse gas impacts associated with the proposed residential development at 3000 South State Street, which is approximately 0.45 miles from the City of Ukiah limits. The project proposes to develop 171 residences along with parks, landscaped areas, and a water detention basin. The site includes approximately 48.8 acres of land that are mostly undeveloped, containing out of production grape vines, vegetation, and a wooded hillside at the west end. The proposed project represents a modification to the approved Garden's Gate residential project, a 199 lot and subdivision that includes 2.3 acres of open space and park area divided between a Neighborhood Park and a Community Park.

Project Description

In 2006 a residential project, known as Garden's Gate, was approved at the project site. The approval consisted of a 199-lot Vested Tentative Subdivision Map, Development Agreement, Phasing Plan, Affordable Housing Agreement, and the certification of an Environmental Impact Report (EIR) pursuant to the California Environmental Quality Act (CEQA). The EIR included an air quality analysis and greenhouse gas (GHG) emissions assessment.

The EIR found air quality impacts to be less than significant if Mitigation Measure 3.6-A.1 is implemented to control construction period emissions. Project impacts in terms of GHG emissions were found to be significant and unavoidable because the project would use more energy and thereby generate GHG emissions that would adversely affect the global climate. Mitigation measure 3.6-F.1 was identified to reduce GHG emissions. With this measure, annual GHG emissions from the project were estimated at 2,114 tons of CO_2e per year (GHG emissions expressed as equivalent to carbon dioxide). Mitigation measures addressing air quality and GHG emissions identified in the EIR that would apply to the project include the following:

MM 3.6-A.1 *The project applicant and construction contractor shall for all construction project phases prepare and implement a dust control program to limit construction emissions of PM_{10}. The program shall include at least the following provisions from MCAQMD Rule 1-430 Fugitive Dust. Because the site is over one acre in size, a Grading Permit must be approved by MCAQMD, and MCAQMD may require additional mitigations.*

- *Covering open bodied trucks when used for transporting materials likely to give rise to airborne dust.*
- *The use of water or chemicals for control of dust in the demolition of existing buildings or structures.*
- *All visibly dry disturbed soil road surfaces shall be watered to minimize fugitive dust emissions.*
- *All unpaved surfaces, unless otherwise treated with suitable chemicals or oils, shall have a posted speed limit of 1O miles per hour.*

- *Earth or other material that has been transported by trucking or earth moving equipment, erosion by water, or other means onto paved streets shall be promptly removed.*
- *Asphalt, oil, water, or suitable chemicals shall be applied on materials stockpiles, and other surfaces that can give rise to dust emissions.*
- *All earthmoving activities shall cease when sustained winds exceed 15 miles per hour.*
- *The operator shall take reasonable precautions to prevent the entry of unauthorized vehicles onto the site during non-work hours.*
- *The operator shall keep a daily log of activities to control fugitive dust.*

MM 3.6-F.1 *The project shall minimize the emission of greenhouse gases by including at least the following:*

- *Install solar hot water heaters with a back-up electric water heater.*
- *The project shall be constructed to incorporate the 2010 Title 24 building standards (or whatever standards have been adopted at the time that building permits are issued).*
- *The project shall include a photovoltaic (PV) solar electricity system that will be owned and operated by the Homeowner's Association for the benefit of the future residents. The system will be sized sufficiently so that it totally offsets electrical use from project parks, recreational facilities, and other facilities owned or managed by the Homeowners Association.*
- *Project residential units shall be oriented for maximum solar access. Roofs shall be constructed to allow easy and efficient retrofitting with roof- top solar panels.*

The applicant, Guillon Inc., proposes to modify the subdivision into a diverse range of detached age-restricted cottage units and single-family homes, public right-of-way, parkland, and open space. The project site is designated as Suburban Residential (SR) in the County's General Plan and is zoned Suburban Residential and Rural Residential. The subdivision, totaling 48.8 acres on four existing parcels, proposes to create the following:

- 171 Total Residential Lots:
  - Single Family Residential: 132 (average lot size 6,219 square feet)
  - Age Restricted Residential: 39 (average lot size 4,907 square feet)
- Neighborhood Park: 1.96 acres
  - Linear Park: 0.57 Acres
  - Cottage Park: 0.24 Acres

In addition to roadways and sidewalks, the project would also include an approximately 930 linear feet (0.18 of a mile) Class I Bicycle Lane. The subdivision would also result in a 12.19-acre Remainder Parcel at the west end of the site that encompasses the portion of the site that is zoned Rural Residential (RRS). No development is currently proposed for that parcel, and it is not part of the proposed project.

Energy Efficiency and Conservation

All residences would be constructed in accordance with the most recent edition of Title 24 of the California Building Code (CBC). The CBC contains mandatory requirements that apply to residential buildings that will be a part of the project which include; high performance attics insulation and walls, high efficacy lighting, windows, water heating and HVAC systems. Specific energy conservation features include:

- Structures will incorporate natural cooling by utilizing window overhangs, awnings, front and rear patios, shade from neighboring structures, radiant heat-reflective barriers in the attic and appropriate tree plantings or a combination thereof.
- Structures will be constructed in compliance with solar requirements found in Title 24 of the California Building Code.
- Project will incorporate Energy Star Certified Appliances. At a minimum, the following appliances are recommended to be Energy Star rated: dishwasher and water heater.
- Natural lighting may be incorporated into the home through solar tubes and sky lights.
- Windows, sky lights and other fenestration will meet energy code requirements and will be Energy Star certified. These elements will have low U-factor (U-value) rating. U-factors is a rate of non-solar heat loss or gain through a while window assembling. The lower the U-factor, the greater a window's resistance to heat flow and the better its insulating value.
- Project will incorporate the use of low flow toilets and faucets that meet the standards as set forth by the California Energy Commission.
- All landscaping will be installed to AB 1881 (The Water Conservation in Landscaping Act of 2006) standards, which promotes water efficiency and conservation, using mulch, bubblers, and timed sprinkler systems.

Construction Grading and Dust

The proposed development will require the preparation of a detailed grading and erosion control plan subject to review and approval by the County prior to earth moving activities (Municipal Code section 18.70.060 – Grading Permit Requirements). Grading will be completed incompliance with County standards. Dust control rules and regulations as required by the Mendocino County Air Quality Management District (MCAQMD) will be adhered to (Rule 1-200, 1-400(a), 1-410, 1-420, 1-430). These regulations minimize fugitive dust particle during construction. Measures imposed by the District include, but not limited to:

1. All visibly dry disturbed soil surfaces shall be watered to minimize fugitive dust.
2. Installation of a "stabilized construction entrance/exit" as detailed in the Department of Transportation storm water handbook (TC-1) will be utilized.
3. Earth or other material tracked on to neighboring paved roads shall be removed promptly.
4. Dust generating activities will be limited during periods of high winds (over 15 mph).
5. Access of unauthorized vehicles onto the construction site during non-working hours shall be prevented.
6. A weekly log shall be kept of fugitive dust control measures that have been implemented.
7. Restrict idling of diesel engines on the site to less than 5 minutes.
8. All haul trucks transporting soil, sand or other loose materials off-site shall be covered.
9. All vehicle speeds on unpaved roads shall be limited to 15 mph.

10. Idling times shall be minimized either by shutting equipment off when not in use or reducing the maximum idling time to 5 minutes (as required by the California airborne toxics control measure title 13, Section 2485 of the California Code of Regulations). Clear signage shall be provided for construction workers at access points.
11. All construction equipment shall be maintained and properly tuned in accordance with manufacturer's specifications. All equipment shall be checked by a certified mechanic and determined to be running in proper condition prior to operation.
12. Post a publicly visible sign with telephone number for the applicant's representative regarding dust complaints. This person shall respond and take corrective action within 48 hours. The Air District's phone number shall also be visible to ensure compliance with applicable regulations.

Additionally, measures to reduced diesel particulate matter emissions that could affect local receptors are incorporated into the project as follows:

> All off road construction equipment with engines greater than 50 horsepower (hp) and operating on the site for more than two days or 20 hours shall meet, at a minimum, U.S. EPA particulate matter emission standards for Tier 4 engines or equivalent. In the event that such equipment is not available, the use of Tier 3 construction equipment is sufficient so long as it can be demonstrated to the County that similar Tier 4 construction equipment is not readily available.

In accordance with requirements from the Mendocino Solid Waste Authority, a Construction and Demolition Waste Management Plan (CWM) will be provided at the time the permit is issued by the Waste Authority (Ordinance 4301). The CWM will be submitted to the Solid Waste Authority prior to the start of construction related activities. The CWM will outline measure to capture and recycle materials that would otherwise end up in the waste stream.

GHG Reduction Measures

GHG emissions would be reduced based on the following features:

- No fireplaces;
- Include solar power for each of the residential lots (not quantified);
- No natural gas hookups;
- Include infrastructure to promote electric car charging (i.e., provide 220VAC outlets);
- Meet latest CalGreen Title 24 standards);
- Include energy efficient appliances;
- Include low-flow water fixtures; and
- Include water-efficient irrigation systems (drip systems).

Purpose of this Air Quality/GHG Study

In this analysis, the impacts from the proposed Bella Vista residential project are compared to the previously entitled Garden's Gate Subdivision project. Any new significant or significant impacts that are substantially worsened under the currently proposed project are identified. Mitigation measures to reduce impacts are updated in this analysis.

Air Quality Setting

Air Quality Regulatory Framework

Air quality and air pollution sources are regulated by Federal, State, regional, and local regulatory agencies. Air quality regulations provide the standards by which air quality is determined and institute controls on air pollution sources to improve air quality. The Federal Clean Air Act established the national ambient air quality standards and delegated the enforcement of air pollution control regulations to the states. In California, the California Air Resources Board (CARB) develops and enforces air regulations, but delegates the responsibility of stationary emission source regulation to local air pollution control agencies. In the project area, the Mendocino County Air Quality Management District (MCAQMD) is responsible for air pollution source regulation. Mobile sources of air pollutant emissions are regulated on a state-wide basis by the CARB. The air pollutants of concern and the roles of the agencies primarily responsible for managing the air quality within the project area and relevant air quality regulations are further discussed below.

Federal Air Quality Regulations

The Federal Clean Air Act (Federal Act) was established in an effort to assure that acceptable levels of air quality are maintained in all areas of the United States. Air quality is characterized by the presence of pollutants that fall into two basic categories; criteria air pollutants and toxic or hazardous air contaminants. Criteria air pollutants refer to a group of pollutants that the regulatory agencies have adopted ambient air quality standards and pollution management and control strategies. Toxic or hazardous air contaminants refer to a category of air pollutants that have potential adverse health effects but do not have an associated ambient air quality standard. These pollutants are called hazardous air pollutants (HAPs) in Federal law and toxic air pollutants (TACs) in California law.

Each state is divided into air basins based on topographic, geographic, and meteorological conditions. Each air basin is then assessed to determine if the area meets the National Ambient Air Quality Standards (NAAQS). Air basins or portions thereof have been classified as either "attainment" or "nonattainment" for each criteria air pollutant based on whether or not compliance with the standards has been achieved.

If an area does not meet the NAAQS over a set period of time, the United States Environmental Protection Agency (U.S. EPA) designates the area as a "nonattainment" area for that particular pollutant and sets deadlines for bringing the area into compliance with the standards. These deadlines vary by pollutant, the current level of air pollution in the air basin, and the ability of each region to meet the deadline. The U.S. EPA requires states that have areas that are not in compliance with the national standards to prepare and submit air quality plans showing how and when the standards will be met. These plans are referred to as State Implementation Plans (SIPs). If the states cannot show how the standards will be met, then they must show progress toward meeting the standards. Under severe cases, the U.S. EPA may impose a Federal plan to show progress in meeting the Federal standards. Since, as discussed below, the area meets all NAAQS, there is no SIP imposed on the North Coast Air Basin.

State Air Quality Regulations

Air pollution in California is regulated under the provisions of the California Clean Air Act (State Act). These statutes provide the basis for implementing the Federal Act. The CARB is responsible for establishing and reviewing the State standards, compiling the California SIP, securing approval of that plan from the U.S. EPA, and identifying toxic air contaminants. CARB also regulates mobile emission sources in California, such as construction equipment, trucks, and automobiles. The State Act divides implementation responsibility between the CARB and local or regional agencies called air quality management districts or air pollution control districts. The MCAQMD is the local air quality district for the project. The MCAQMD is responsible for bringing and/or maintaining air quality within Federal and State air quality standards. This includes the responsibility to monitor ambient air pollutant levels and to develop and implement attainment strategies to ensure that future emissions will be within standards.

The air districts are primarily responsible for implementing and enforcing Federal and State regulations for stationary sources at industrial and commercial facilities within their jurisdictions and for preparing the regional air quality plans that are required under the Federal Clean Air Act and California Clean Air Act. These regional air quality plans prepared by districts throughout the State are compiled by the CARB to form the California SIP. The local air districts also have the responsibility and authority to adopt transportation control measures and emission reduction programs for indirect and area-wide emission sources.

The CARB oversees air district regulation of stationary sources and is the agency primarily responsible for controlling air pollution from mobile sources in California. Regulations have been adopted at both U.S. EPA and CARB levels that set specific emission standards for vehicles. As older vehicles are retired and replaced with newer, cleaner vehicles (called “fleet turnover”), it is expected that the air quality will improve. Consistent with this notion, most air quality planning documents project reduced vehicle emissions in the future.

Criteria Air Pollutants

The California Clean Air Act outlines a program for areas in the State to attain the California Air Quality Standards (CAAQS) by the earliest practical date. The California Clean Air Act set more stringent air quality standards, as shown in Table 1, for most of the pollutants covered under the Federal standards. Additionally, California has adopted ambient air quality standards for vinyl chloride, hydrogen sulfide, sulfates, and visibility-reducing particulates.

In a manner similar to the Federal requirements, the California Clean Air Act requires designation of attainment and nonattainment areas with respect to CAAQS. The California Clean Air Act also requires that local and regional air districts prepare a Clean Air Plan (CAP) if the State air quality standards for carbon monoxide (CO), sulfur dioxide (SO_2), nitrogen dioxide (NO_2), or ozone (O_3)are violated in their district. These CAPs include information on existing air quality in the region, an inventory of current and forecasted future emissions, emission reductions required to meet the standards, and the control measures required to achieve the emission reduction. The CAP must show satisfactory progress in attaining the State air quality standards. The California Clean

Air Act requires that the State air quality standards be met as expeditiously as practicable but unlike the Federal Clean Air Act, does not set precise attainment date deadlines. Instead, the act established increasingly stringent requirements for areas that will require more time to achieve the standards.

Unlike for other pollutants an attainment plan is not required for areas that violate the State respirable particulate matter or particulates with an aerodynamic diameter of 10 micrometers (*u*m) or less (PM_{10}) standards. As discussed below, the State PM_{10} standards are exceeded in Mendocino County. While the MCAQMD is not required to prepare a PM_{10} attainment plan, the District is required to prevent significant deterioration of local air quality and make reasonable efforts toward achieving attainment status for all pollutants. However, the MCAQMD has prepared a Particulate Matter Attainment Plan, which lists PM_{10} control measures it considers cost-effective and developed a schedule for implementation of the plan. There are also standards for fine particulate matter, or particulates with an aerodynamic diameter of 2.5 *u*m or less ($PM_{2.5}$)

Toxic Air Contaminants

Toxic Air Contaminants (TACs) are a broad class of compounds known to cause morbidity or mortality (usually because they cause cancer or serious illness) and include, but are not limited to, the criteria air pollutants listed in Section 2.3.2.2. TACs are found in ambient air, especially in urban areas, and are caused by industry, agriculture, fuel combustion, and commercial operations (e.g., dry cleaners). TACs are typically found in low concentrations, even near their source (e.g., diesel particulate matter near a freeway). Because chronic exposure can result in adverse health effects, TACs are regulated at the regional, state, and federal level. The identification, regulation, and monitoring of TACs is relatively new compared to that for criteria air pollutants that have established ambient air quality standards. TACs are regulated or evaluated on the basis of risk to human health rather than comparison to an ambient air quality standard or emission-based threshold.

Diesel exhaust is the predominant cancer-causing TAC in California. CARB estimates that about 70 percent of total known cancer risk related to air toxics in California is attributable to DPM.[1] According to CARB, diesel exhaust is a complex mixture of gases, vapors, and fine particles. This complexity makes the evaluation of health effects of diesel exhaust a complex scientific issue. Some of the chemicals in diesel exhaust, such as benzene and formaldehyde, have been previously identified as TACs by the CARB, and are listed as carcinogens either under the state's Proposition 65 or under the Federal Hazardous Air Pollutants programs.

To address the issue of diesel emissions in the state, CARB developed the Risk Reduction Plan to Reduce Particulate Matter Emissions from Diesel-Fueled Engines and Vehicles.[2] In addition to requiring more stringent emission standards for new on-road and off-road mobile sources and stationary diesel-fueled engines to reduce particulate matter emissions by 90 percent, a significant

[1] CARB. *Summary: Diesel Particulate Matter Health Impacts*. https://www.arb.ca.gov/research/diesel/diesel-health_summ.htm

[2] California Air Resources Board. *Risk Reduction Plan to Reduce Particulate Matter Emissions from Diesel-Fueled Engines and Vehicles*. October 2000.

component of the plan involves application of emission control strategies to existing diesel vehicles and equipment. Many of the measures of the Diesel Risk Reduction Plan have been approved and adopted, including the Federal on-road and non-road diesel engine emission standards for new engines, as well as adoption of regulations for low sulfur fuel in California.

CARB has adopted and implemented a number of regulations for stationary and mobile sources to reduce emissions of diesel particulate matter (DPM). Several of these regulatory programs affect medium and heavy-duty diesel trucks that represent the bulk of DPM emissions from California highways. CARB regulations adopted in 2014 require on-road diesel trucks to be retrofitted with particulate matter controls or replaced to meet 2010 or later engine standards that have much lower DPM and $PM_{2.5}$ emissions.[3] This regulation will substantially reduce these emissions between 2013 and 2023. While new trucks and buses will meet strict federal standards, this measure is intended to accelerate the rate at which the fleet either turns over so there are more cleaner vehicles on the road, or is retrofitted to meet similar standards. With this regulation, older, more polluting trucks would be removed from the roads sooner.

CARB has also adopted and implemented regulations to reduce DPM and nitrogen oxides (NOx) emissions from in-use (existing) and new off-road heavy-duty diesel vehicles (e.g., loaders, tractors, bulldozers, backhoes, off-highway trucks, etc.). The regulations apply to diesel-powered off-road vehicles with engines 25 horsepower (hp) or greater. The regulations are intended to reduce particulate matter and NOx exhaust emissions by requiring owners to turn over their fleet (replace older equipment with newer equipment) or retrofit existing equipment in order to achieve specified fleet-averaged emission rates. Implementation of this regulation, in conjunction with stringent Federal off-road equipment engine emission limits for new vehicles, will significantly reduce emissions of DPM and NOx. *Attachment 1* includes detailed community risk modeling methodology.

Naturally Occurring Asbestos

Naturally occurring asbestos (NOA) was identified as a TAC in 1986 by CARB. NOA is located in many parts of California and is commonly associated with ultramafic rocks. Asbestos is the common name for a group of naturally occurring fibrous silicate minerals that can separate into thin but strong and durable fibers. Ultramafic rocks form in high-temperature environments well below the surface of the earth. When exposed at the surface by geologic uplift and erosion, ultramafic rocks may be partially to completely altered into a type of rock called serpentinite. Sometimes the metamorphic conditions are right for the formation of chrysotile asbestos or tremolite-actinolite asbestos in the bodies of these rocks, along their boundaries, or in the soil. For individuals living in areas of NOA, there are many potential pathways for airborne exposure. Exposures to soil dust containing asbestos can occur under a variety of scenarios, including children playing in the dirt; dust raised from unpaved roads and driveways covered with crushed serpentine; grading and earth disturbance associated with construction activity; quarrying; gardening; and other human activities. For homes built on asbestos outcroppings, asbestos can be tracked into the home and can also enter as fibers suspended in the air. People exposed to low levels of asbestos may be at elevated risk (e.g., above background rates) of lung cancer and

[3] Title 13, California Code of Regulations Division 3: Air Resources Board Chapter 1: Motor Vehicle Pollution Control Devices

mesothelioma. The risk is proportional to the cumulative inhaled quantity of fibers, and also increases with the time since first exposure. Although there are a number of factors that influence the disease-causing potency of any given asbestos (such as fiber length and width, fiber type, and fiber chemistry), all forms are carcinogens.

Local Air Quality Policies and Regulations

Mendocino County General Plan Goals and Policies

The Mendocino County General Plan contains goals, policies, standards, and implementation programs pertinent to air quality. The following general plan policies regarding air quality are considered relevant to the proposed project:

- Policy RM-37: Public and private development shall not exceed Mendocino County Air Quality Management District emissions standards.
- Policy RM-38: The County shall work to reduce or mitigate particulate matter emissions resulting from development, including emissions from wood-burning devices.
- Policy RM-43: Reduce the effects of earth-moving, grading, clearing and construction activities on air quality.
- Policy RM-44: New development should be focused within and around community areas to reduce vehicle travel.
- Policy RM-45: Encourage the use of alternative fuels, energy sources and advanced technologies that result in fewer airborne pollutants.
- Policy RM-46: Reduce or eliminate exposure of persons, especially sensitive populations, to air toxics.
- Policy RM-47: Minimize the exposure of sensitive uses, such as residences, schools, day care, group homes or medical facilities to industrial uses, transportation facilities, or other sources of air toxics.

Mendocino County Air Quality Management District (MCAQMD) Regulations

The MCAQMD is responsible for permitting and inspection of stationary sources; enforcement of regulations, including setting fees, levying fines, and enforcement actions; and ensuring that public nuisances are minimized.

Regulation 4 *Particulate Matter Reduction Measures* would apply to construction of the project. This Regulation contains general limitations associated with air emission source operations including those relating to public nuisance, visible emissions, particulate matter emissions, and fugitive dust.

> Rule 1-400(a) Public Nuisance – This is a general requirement that is applicable to odors, as well as other air contaminants. Specifically, the rule states that a person shall not discharge from any source whatsoever such quantities of air contaminants or other material which cause injury, detriment, nuisance or annoyance to any considerable number of persons or to the public or which endanger the comfort, repose, health or safety of any such persons or the public or that cause or have an natural tendency to cause injury or damage to business or property.

Rule 1-410 Visible Emissions – This applies to any source at the facility and limits visible emissions to no more than 20 percent opacity for more than a 3-minute period in any one hour.

Rule 1-420 Particulate Matter – This rule imposes particulate matter emission rate limitations and is applicable to combustion and non-combustion sources. Combustion sources do not include mobile sources. The proposed project will have both combustion and non-combustion sources that would be subject to these requirements.

Rule 1-430 Fugitive Dust Emissions – This rule requires that (a) all reasonable precautions be taken to prevent particulate matter from becoming airborne and (b) specifies airborne dust control measures that would be required. The project would be subject to these requirements.

In addition, there are other MCAQMD rules and regulations, not detailed here, which may apply to the proposed project but are administrative or descriptive in nature. These include rules associated with fees, enforcement and penalty actions, and variance procedures.

Existing Ambient Air Quality

Table 1 summarizes air quality data for monitoring stations in Ukiah, California. Data from 2017-2019 are the most recent available. The data reported in Table 1 show that the ambient air quality standards for $PM_{2.5}$ were exceeded in 2017 and 2018. These high levels were the result of Northern California wildfires. Ozone concentrations measured in Ukiah were below the ambient air quality standards. Carbon monoxide, nitrogen dioxide, sulphur dioxide, and lead are not measured in the county due to the lack of emission sources. These pollutants have been measured at very low levels in the past.

Table 1. Maximum Measured Air Pollutant Concentrations Closest to the Project Site

Pollutant & Location	Averaging Period	Air Quality Standard		2017	2018	2019
		National	State			
Fine Particulate Matter ($PM_{2.5}$)						
	24-Hour ($\mu g/m^3$)	*35*	-	**127***	**263***	**21**
	Annual ($\mu g/m^3$)	*15*	*12*	9.4	11.4	6.0
Ozone (O_3)						
	1-Hour (ppm)	-	*0.09*	0.085	0.075	0.062
	8-Hour (ppm)	*0.075*	*0.070*	0.064	0.060	0.054

*Affected by wild fires

Notes: ppm = parts per million
$\mu g/m^3$ = micrograms per cubic meter
Values reported in bold exceed ambient air quality standard
There are no nearby stations measuring other pollutants (i.e., NO_2, CO, SO_2, or Lead).

Attainment Status

Areas that do not violate ambient air quality standards are considered to have attained the standard. Violations of ambient air quality standards are based on air pollutant monitoring data and are judged for each air pollutant, using the most recent three years of monitoring data. The Mendocino County as a whole does not meet State standards for $PM_{10,}$ as designated by CARB.[4] The air basin and County is considered attainment or unclassified for all other air pollutants. Unclassified typically means the region does not have concentrations of that pollutant that exceed ambient air quality standards.

Sensitive Receptors

Sensitive receptors are people who are particularly susceptible to the adverse effects of air pollution. The CARB has identified the following people who are most likely to be affected by air pollution: children, the elderly, the acutely ill and the chronically ill, especially those with cardio-respiratory diseases. Residential areas are also considered sensitive receptors to air pollution because residents (including children and the elderly) tend to be at home for extended periods of time, resulting in sustained exposure to any pollutants present. The closest sensitive receptors to the project site are single family residences along the north side of Cobalt Lane and some rural residences to the west along S. State Street.

Greenhouse Gas Emissions and Global Climate Change

Climate change is caused by greenhouse gases (GHGs) emitted into the atmosphere around the world from a variety of sources, including the combustion of fuel for energy and transportation, cement manufacturing, and refrigerant emissions. GHGs are those gases that have the ability to trap heat in the atmosphere, a process that is analogous to the way a greenhouse traps heat. GHGs may be emitted as a result of human activities, as well as through natural processes. GHGs have been accumulating in the earth's atmosphere at a faster rate than has occurred historically. Increasing GHG concentrations in the atmosphere are leading to global climate change.

Carbon dioxide (CO_2) is the most important anthropogenic GHG because it comprises the majority of total GHG emissions emitted per year and it is very long-lived in the atmosphere. Common GHGs include carbon dioxide, methane, nitrous oxides, and halocarbons (a group of gases containing fluorine, chlorine, or bromine). Typically, when evaluating GHG emissions they are expressed as carbon dioxide equivalents, or CO_2e, which is a means of weighting the global warming potential (GWP) of the different gases relative to the global warming effect of CO_2, which has a GWP value of one. Other GHGs, such as methane and nitrous oxide which are commonly found in the atmosphere, but at much lower concentrations, have a GWP of 21 and 310, respectively. In the United States, CO_2 emissions account for about 85 percent of the CO_2e emissions, followed by methane at about eight percent and nitrous oxide at about five percent.

[4] CARB. See http://www.arb.ca.gov/desig/adm/adm.htm, accessed August 24, 2016.

Federal Regulations

The United States participates in the United Nations Framework Convention on Climate Change (UNFCCC). In 2007, the U.S. EPA identified CO_2 as an air pollutant as defined under the Clean Air Act, and that the U.S. EPA has the authority to regulate emissions of GHGs. The U.S. EPA has promulgated several GHG regulations, which for the most part, apply to larger facilities that emit large amounts of CO_2 or its equivalent in other regulated GHGs. These regulations include the Federal Mandatory Reporting of Greenhouse Gases (Mandatory Reporting Rule) and the Tailoring Rule. The Mandatory Reporting Rule, which requires reporting of CO_2 and other GHG emissions, applies to particular facility types. Land use projects are not identified as facilities that are subject to this rule.

State Regulations

In response to the increasing body of evidence that GHGs will continue to affect the global climate, the State has enacted key legislation and implemented regulations in an effort to reduce the State's contribution to climate change.

California Assembly Bill 1493 (Pavley), enacted on July 22, 2002, required the CARB to develop and adopt regulations that reduce GHGs emitted by passenger vehicles and light duty trucks. Regulations adopted by the CARB will apply to 2009 and later model year vehicles. The CARB estimates that the regulation will reduce GHG emissions from light duty passenger vehicles in California by an estimated 18 percent in 2020 and by 27 percent in 2030.

In 2006, AB 32, the *California Global Warming Solutions Act of 2006* was adopted. AB 32 focuses on reducing GHG emissions in California. GHGs as defined under AB 32 include: carbon dioxide, methane, nitrous oxide, hydrofluorocarbons, perfluorocarbons, and sulfur hexafluoride. AB 32 requires the CARB to adopt rules and regulations that would achieve GHG emissions equivalent to statewide levels in 1990 by 2020. CARB approved the Climate Change Scoping Plan (Scoping Plan) in December 2008. The Scoping Plan outlines actions to obtain the goal set out in AB 32 of reducing emissions to 1990 levels by 2020. The Scoping Plan "proposes a comprehensive set of actions designed to reduce overall greenhouse gas emissions in California, improve our environment, reduce our dependence on oil, diversify our energy sources, save energy, create new jobs, and enhance public health". Most of the measures in the Scoping Plan were in place by 2012. The Scoping Plan's recommendations for reducing greenhouse gas emissions to 1990 levels by 2020 provide for emission reduction measures, including a cap-and-trade program linked to Western Climate Initiative partner jurisdictions, green building strategies, recycling and waste-related measures, and Voluntary Early Actions and Reductions. CARB has also developed and approved a 1990 State GHG emissions inventory of 427 million metric tons of carbon dioxide equivalent ($MMTCO_2e$) in December 2007. In 2020, GHG emissions in California are required to be at or below 427 $MMTCO_2e$.

In 2014, CARB approved the first update to the AB 32 Scoping Plan that was adopted in late 2008. The Update describes California's progress toward meeting the "near-term" 2020 GHG emission reduction goals defined in the initial Scoping Plan and identifies opportunities to leverage existing and new funds to further drive GHG emission reductions through strategic planning and targeted

low carbon investments. Furthermore, this update defines CARB's climate change priorities for the next five years, and also sets the groundwork to reach the long-term GHG reduction goals.

Executive Order S-01-07, enacted in 2007, mandated a Low Carbon Fuel Standard for transportation fuels sold in California.

California Senate Bill 375, adopted in 2008, requires: (1) metropolitan planning organizations to include sustainable community strategies in their regional transportation plans for reducing GHG emissions, (2) aligns planning for transportation and housing, and (3) creates specified incentives for the implementation of the strategies.

Executive Order B-30-15, which was signed by the Governor in 2015, established a California GHG reduction target of 40 percent below 1990 levels by 2030. On September 8, 2016, the California legislature passed SB 32 which requires CARB to ensure that statewide GHG emissions are reduced to 40 percent below the 1990 level by 2030. The bill noted that it would become operative only if AB 197 is enacted and becomes effective on or before January 1, 2017. AB 197 was enacted the same day.

Mendocino County General Plan Goals and Policies

Policy RM-50: Mendocino County acknowledges the real challenge of climate change and will implement existing strategies to reduce greenhouse gas emissions and incorporate future measures that the State adopts in the coming years.

Impact Assessment

Evaluation Criteria and Significance Thresholds

The project would cause a significant impact related to odor and air quality, as defined by the CEQA Guidelines (Appendix G), if it would:

1. Conflict with or obstruct implementation of the applicable air quality plan;
2. Violate any air quality standard or contribute substantially to an existing or projected air quality violation;
3. Result in a cumulatively considerable net increase of any criteria pollutant for which the project region is non-attainment under an applicable federal or state ambient air quality standard (including releasing emissions which exceed quantitative thresholds for ozone precursors);
4. Expose sensitive receptors to substantial pollutant concentrations; or
5. Create objectionable odors affecting a substantial number of people.

For GHG emissions, the project would have a significant effect if it would:

6. Generate greenhouse gas emissions, either directly or indirectly, that may have a significant impact on the environment ; or
7. Conflict with an applicable plan, policy, or regulation adopted for the purpose of reducing the emissions of greenhouse gases.

Criteria Pollutant and GHG Significance Thresholds

The Garden's Gate Subdivision Draft EIR used significant thresholds recommended by MCAQMD at the time of the analysis in 2008. These were identified as shown in Table 2.

Table 2. Thresholds Used for Approved Project

Pollutant	MCAQMD Significant Impact Threshold for Stationary Sources (lb/day)	MCAQMD Significant Impact Threshold for Indirect Sources (lb/day)
ROG	110	180
NOx	110	42
CO	225	690
PM_{10}	40	80
$PM_{2.5}$	No threshold	

Subsequently, MCAQMD has identified significance thresholds for use in evaluating project impacts under CEQA.[5] The approach to MCAQMD thresholds for projects in Mendocino County is based on the Bay Area Air Quality Management District's (BAAQMD) Air Quality CEQA

[5] MCAQMD. 2013. Advisory – District Interim CEQA Criteria and GHG Pollutant Thresholds. See http://www.co.mendocino.ca.us/aqmd/pdf_files/ceqa-criteria-and-ghg.pdf and http://www.co.mendocino.ca.us/aqmd/pdf_files/MCAQMDCEQARecomendations.pdf, accessed on August 24, 2016.

Guideline thresholds adopted in 2010. Significance thresholds used to evaluate air quality and GHG impacts from this project are described in Table 3. The District was contacted to confirm and clarify the thresholds and their application to this project, noting that the project includes indirect sources. For this project, which does not contain stationary sources, criteria pollutants and GHGs are compared against the *Indirect Source* thresholds.

Table 3. Current MCAQMD Significant Impact Thresholds

Criteria Pollutant and Precursors	Construction Average Daily Emissions (lb/day)	Indirect Source Average Daily Emissions (lb/day)	Project/Stationary Source Maximum Annual Emissions (tons/year)
ROG	54	180	40
NOx	54	42	40
PM_{10}	82	82	15
$PM_{2.5}$	54	54	10
Fugitive Dust (PM_{10}/$PM_{2.5}$)	Best Management Practices	same as above	
Local CO[a]	None	125 tons/year	
Greenhouse Gas Emissions		**Projects Other than Stationary Sources**	**Stationary Sources**
GHGs	None	1,100 MT of CO_2e/year **OR** 4.6 MT of CO_2e/Service Population/year[b]	10,000 MT of CO_2e/year

Notes: MT = metric tons, CO_2e = CO_2 equivalents. [a] MCAQMD's indirect permitting rules allow 125 ton/year of CO. [b] Service population = number of new residents + workers.

Toxic Air Contaminant Significance Thresholds

The operation of any project with the potential to expose sensitive receptors to substantial levels of TACs would have a potentially significant impact. MCAQMD recommends that health effects be evaluated for proposed projects that emit TACs where sensitive receptors are within a 1,000-foot radius from the project boundary (Zone of Influence). The following MCAQMD-recommended CEQA thresholds should be considered to have a significant impact.[6]

- An increase in cancer risk of greater than 10.0 cases in a million people
- An increase in the exposure to non-carcinogenic TACs that would result in a Hazard Index (Chronic or Acute) of greater than 1.0

Non-cancer health risk is usually determined by comparing the predicted level of exposure to a chemical to the level of exposure that is not expected to cause any adverse effects (reference exposure level), even to the most susceptible people. This ratio of predicted exposure level to the reference exposure level is called the Hazard Index. This value represents the maximum concentration at which no adverse health effects to the respiratory system are anticipated to occur.

[6] MCAQMD. 2010. *Adopted Air Quality CEQA Thresholds of Significance – June 2, 2010*. See http://www.co.mendocino.ca.us/aqmd/pdf_files/MCAQMDCEQARecomendations.pdf, accessed on August 24, 2016.

Greenhouse Gas Emissions

Note that the MCAQMD threshold for GHG is based upon BAAQMD's recommended GHG threshold of 1,100 metric tons or 4.6 metric tons per capita. This threshold was developed based on meeting the 2020 GHG targets set in the scoping plan that addressed AB 32 goals.

Impact: Result in a cumulatively considerable net increase of any criteria pollutant for which the project region is non-attainment under an applicable federal or State ambient air quality standard (including releasing emissions which exceed quantitative thresholds for ozone precursors)?

MBAQMD has established thresholds of significance for air pollutants. These thresholds are for ozone precursor pollutants (ROG and NOx), PM_{10} and $PM_{2.5}$ and were applied to both construction period and operational period emissions.

Both construction and operational emissions were computed using the California Emissions Estimator Model, Version 2016.3.2 (CalEEMod). The project is planned to be constructed over several years, with the earliest construction start date of 2021. Construction impacts were modeled using CalEEMod default assumptions. The model output from CalEEMod along with construction inputs are included as *Attachment 2*.

CalEEMod Modeling Assumptions

The land uses inputs and construction schedule for the construction phasing was input to CalEEMod as shown in Table 4.

Table 4. CalEEMod Construction Modeling Assumptions

Land Uses	Size	Metric	Lot Acreage	Floor Surface Area	Population
City Park	2.77	Acre	0.00	120,661.20	0
Retirement Community	39.00	Dwelling Unit	0.00	43,200.00	112
Single Family Housing	132.00	Dwelling Unit	36.60	210,600.00	378

Construction Period Emissions

Under a worst-case condition where construction is assumed to occur all at once, construction would begin in 2021 and be completed in early 2025, a total of 45 months or 1,000 workdays. This schedule assumed that the entire project was constructed all at once in 6 phases: Demolition, Site Preparation, Grading, Trenching, Exterior Building Construction, Paving, and Interior Building Construction. The schedule assumed 22 workdays per month or 260 days per year. Architectural coatings were assumed to be applied during the last building construction phase of 310 days, as not all homes would be constructed and painted during one period. Equipment type, quantity, number of days in use, average hours of use per day (of use) were based on CalEEMod default assumptions.

Construction worker and vendor travel is based on the CalEEMod default values, which assign a daily rate for each phase. CalEEMod also computes the number of haul trips that are based on the

amount of soil material to be imported or exported from the site. Since this is anticipated to be a balanced or nearly balanced site, no soil haul truck trips were included in the modeling. Note that since this is residential development in a built-out area, there would be very little unpaved roadway travel for workers and vendors. The inputs to CalEEMod were adjusted to represent 100 percent travel on paved roadways.

Emissions Controls

The project description for the updated project includes diesel powered construction equipment that would meet U.S. EPA Tier 4 engines standards for particulate matter emissions. Where that equipment is not available, equipment meeting Tier 3 standards would be used. Since Tier 4 equipment has been available since about 2012 or earlier (depending on size based on horsepower), construction equipment assumed in the modeling would meet Tier 4 standards for particulate matter emissions.

Construction Fugitive Dust

During grading and construction activities, dust would be generated. Most of the dust would result during grading activities. The amount of dust generated would be highly variable and is dependent on the size of the area disturbed at any given time, amount of activity, soil conditions and meteorological conditions. Nearby areas could be adversely affected by dust generated during construction activities.

The project description for the updated Project includes control measures to reduce fugitive dust from construction activities. The Project would be subject to requirements of MCAQMD Regulation 1, Rule 1-430. Projects requiring grading of more than 1 acre, such as this project, will require an application for a Large Grading Operation Permit from the District in accordance with District Regulation 1, Rule 1-200.

CalEEMod provided construction emissions in tons per year. Average daily emissions for each year were computed by dividing the total emissions by the number of workdays for each year. Construction emissions from full build out of the project are shown in Table 5.

Table 5. Construction Period Emissions Modeled Using CalEEMod

Description	ROG Emissions	NOx Emissions	CO Emissions	PM_{10} Emissions	$PM_{2.5}$ Emissions
Maximum Daily Average Project Emissions	*26.85 lbs/day**	*16.73 lbs/day*	*31.17 lbs/day*	*12.65 lbs/day*	*1.91 lbs/day*
Approved Garden's Gate Subdivision	*15.29 lbs/day*	*51.38 lbs/day*	*76.92 lbs/day*	*59.96 lbs/day*	*14.54 lbs/day*
MCAQMD Thresholds used in Garden's Gate Subdivision DEIR	*110 lbs/day*	*110lbs/day*	*225lbs/day*	*40lbs/day*	*54lbs/day*
Current MCAQAMD Thresholds	*180 lbs/day*	*42lbs/day*	*680lbs/day*	*82lbs/day*	*54lbs/day*
Significant?	***No***	***No***	***No***	***No***	***No***

Note: *Average daily emissions were computed for ROG since homes would be painted over several years and not all at one time. Total building construction emissions were divided by 310 building construction workdays.

According to maps provided by MCAQMD, the project site is not in an area identified as possibly containing naturally occurring asbestos; therefore, no additional dust control measures or special permits would be required during project grading activities.[7]

This impact is considered less-than-significant with activities carried out in conformance with MCAQMD rules and regulations. In addition, the project would incorporate specific controls to reduce construction period emissions, required by the Garden's Gate Subdivision EIR (MM 3.6-A.1), along with updated measures to further reductions. implementation of *Mitigation Measures AQ-1* to ensure dust emissions are properly controlled. In addition, exhaust control measures are included in the project to reduce NOx and particulate matter (i.e., PM_{10} and $PM_{2.5}$ exhaust) emissions.

Operational Emissions

CalEEMod provided emissions for operation that primarily includes traffic and energy usage (i.e., natural gas usage). Some adjustments to the model were made to represent this particular project:

1. Trip generation rates used in the traffic analysis were used for each different type of residential land use. The trip generation rates were assumed to represent weekday trips. CalEEMod predicts annual emissions using Saturday and Sunday trips. So, the Saturday and Sunday trip rates were computed by applying a ratio of the CalEEMod default Saturday to Weekday and Sunday to Weekday rates to the weekday rates. The total trips predicted by CalEEMod are similar to those predicted by W-Trans for the project on weekdays and slight higher on Saturdays and lower on Sundays.

2. Vehicle Fleet Mix assumed by CalEEMod was modified to be more representative of residential land uses. The default trip generation assigned by CalEEMod is reflective of all travel in Mendocino County and includes a relatively high percentage of truck traffic (i.e., 13.7 percent heavy-duty trucks). The fleet mix was adjusted to reflect that of a more urban fleet mix that would reflect the residential nature of the project. The default vehicle mix for the Bay Area air basin was used to be reflective of a residential development. This fleet mix is comprised of 6.5 percent heavy-duty trucks.

3. The CalEEMod default assumptions for wood burning was adjusted to reflect that there would be no woodstoves or fireplaces for the proposed project.

4. The proposed project will not include natural gas appliances

Table 6 provides a summary of the operational emissions. Since the site is undeveloped, there are no existing emissions from the project site. Therefore, the modeled emissions shown in Table 6 represent net-new emissions caused by the project when compared to existing conditions. Project emissions are compared to the approved project emissions reported in the 2006 EIR to identify and substantial increase over the proposed project. The 2006 project was modeled with CalEEMod to provide an appropriate comparison. Total daily and annual emissions from operation of the project

[7] MCAQMD. 2013. Maps – Areas that may contain Naturally Occurring Asbestos in the Ukiah Valley. Accessed August 4, 2017. See http://www.co.mendocino.ca.us/aqmd/natural-occurring-asbestos.html

would not exceed any of the significance thresholds and the difference between the proposed project and the previously approved project is not substantial. The proposed project would have lower emissions than the previously approved project. The impact is considered a *less-than-significant*.

Table 6. Operation Period Emissions

Description	ROG Emissions	NOx Emissions	CO Emissions	PM_{10} Emissions	$PM_{2.5}$ Emissions
Project Build Out	1.94 tons/yr.	2.04 tons/yr.	7.11 tons/yr.	1.49 tons/yr.	0.42 tons/yr.
Bella Vista Average Daily Emissions	10.64 lbs/day	11.20 lbs/day	38.97 lbs/day	8.18 lbs/day	2.27 lbs/day
Bella Vista Maximum Daily Emissions	11.08 lbs/day	11.55 lbs/day	47.08 lbs/day	9.11 lbs/day	2.55 lbs/day
Approved Garden's Gate Subdivision	*31.44 lbs/day*	*23.19 lbs/day*	*204.8 lbs/day*	*23.87 lbs/day*	*4.70 lbs/day*
Project Difference	*-20 lbs/day*	*-11 lbs/day*	*-155 lbs/day*	*-15 lbs/day*	*-2 lbs/day*
MCQMD Thresholds	*180 lbs/day*	*42 lbs/day*	*680 lbs/day*	*82 lbs/day*	*54 lbs/day*
Significant?	***No***	***No***	***No***	***No***	***No***

Note: Average daily emissions assume 365 days operation per year.

Impact: Violate any air quality standard or contribute substantially to an existing or projected air quality violation?

As described above, emissions of air pollutants or their precursors associated with the project were computed and compared to relevant significance thresholds. These include precursors to ozone, carbon monoxide (or CO), and particulate matter in the form of PM_{10} and $PM_{2.5}$. Emissions of these pollutants or precursors that would exceed the thresholds are considered to contribute substantially to an existing or projected air quality violation.

As described above, emissions of ozone precursors, CO, and particulate matter would not exceed the significance thresholds. Increased intersection congestion can lead to increased localized CO concentrations (hot spots) in the vicinity of the intersection. Typically there needs to be a substantial increase in the number of vehicles accessing an intersection and a decrease in the intersection level of service (LOS) in order for there to be elevated CO concentrations of concern. The project would not cause or contribute to CO exceedances since the traffic at affected intersections would be well below the BAAQMD screening criteria of 44,000 vehicles per hour per intersection.[8] Note that the North Coast Air Basin, as a whole, is considered attainment for CO and has not recorded an exceedance of a standard.

Since the project would have emissions that do not exceed the significance thresholds and traffic would not cause or contribute to exceedances of the CO ambient air quality standards, this impact is considered *less-than-significant.*

[8] BAAQMD. 2017. BAAQMD CEQA Air Quality Guidelines. May.

Impact: Expose sensitive receptors to substantial pollutant concentrations from construction activities?

The proposed project would be a temporary source of air pollutant and TAC emissions during construction. The project would be subject to MCAQMD rules and regulations pertaining to construction and construction contractors would be subject to CARB requirements regarding emissions from construction fleets. All off-road vehicles used for the construction, regardless of time spent on site, must be registered with CARB and portable diesel-powered equipment that is 50 horsepower or greater used during the construction must be either registered with the CARB Portable Equipment Registration Program (PERP). In addition, the project description for the updated project would include newer, Tier 4 construction equipment, that has the lowest diesel particulate matter emissions. These measures are meant to reduce $PM_{2.5}$ and TAC emissions associated with diesel exhaust.

Construction equipment and associated heavy-duty truck traffic generates diesel exhaust, which is a known TAC. Although it was concluded in the previous sections (see Table 5) that construction exhaust air pollutant emissions would not contribute substantially to existing or projected air quality violations, construction exhaust emissions may still pose health risks for sensitive receptors such as surrounding residents. The primary community risks associated with construction emissions are cancer risk and exposure to $PM_{2.5}$. A health risk assessment of the project construction activities was conducted to evaluate the potential health effects to nearby sensitive receptors from construction emissions of DPM and $PM_{2.5}$.[9] Thresholds recommended by BAAQMD and used by MCAQMD were used to judge impacts.

Construction Period Emissions

The CalEEMod model provided total annual PM_{10} exhaust emissions (assumed to be DPM) for the off-road construction equipment and EMFAC2017 was used to estimate exhaust emissions from on-road vehicles. Total DPM emissions from the construction site over the 5-year construction period was estimated to be 0.041 tons (81 pounds). The on-road emissions are a result of haul truck travel during grading activities, worker travel, and vendor deliveries during construction. A trip length of a one mile was used to represent vehicle travel while at or near the construction site. It was assumed emissions from on-road vehicles traveling at or near the site would occur at the construction site. Controlled fugitive $PM_{2.5}$ dust emissions were estimated to be 0.184 tons (369 pounds) using the same methods and assumptions used to estimate site DPM emissions.

Dispersion Modeling

The U.S. EPA AERMOD dispersion model was used to predict DPM and $PM_{2.5}$ concentrations at sensitive receptors (i.e., residents) in the vicinity of the project construction area. A single area source encompassing the entire project site was used for the modeling. DPM and $PM_{2.5}$ concentrations were computed at nearby sensitive receptors (residential) at receptor heights of 1.5 meters. To represent the construction equipment exhaust emissions, an emission release height of 19.7 feet (6 meters) was used. The elevated source height reflects the height of the equipment

[9] DPM is identified by California as a toxic air contaminant due to the potential to cause cancer.

exhaust pipes plus an additional distance for the height of the exhaust plume above the exhaust pipes to account for plume rise of the exhaust gases. For modeling fugitive $PM_{2.5}$ emissions, a near-ground level release height of 6.6 feet (2 meters) was used. Emissions from the construction equipment and on-site vehicle travel were distributed throughout the modeled area sources. Construction emissions were modeled as occurring daily between 7:00 a.m. to 4:00 p.m., when most construction activity is expected.

The modeling used a five-year data set (2009-2013) of hourly meteorological data from the Ukiah Airport that was prepared for use with the AERMOD model by CARB. Annual DPM and $PM_{2.5}$ concentrations from construction activities during the construction period (2021 through 2025) were calculated using the model. DPM and $PM_{2.5}$ concentrations were calculated at nearby sensitive receptors. Due to the topography of the surrounding area, terrain elevations were used in the modeling. Digital elevation data from the United States Geological Survey (USGS) were used to obtain the terrain elevations for the modeling. The maximum cancer risks and $PM_{2.5}$ impacts occurred at residences just southeast of the project site.

Project Construction Community Risk Impacts

The maximum modeled annual DPM and $PM_{2.5}$ concentrations, and thus the maximally exposed individuals (MEIs), were identified as those at a residence adjacent to the southeast corner of the project site (as shown in Figure 1). Using the maximum annual modeled DPM concentrations, the maximum increased cancer risks were calculated using BAAQMD recommended methods and exposure parameters described in *Attachment 1*. Non-cancer health hazards and maximum annual $PM_{2.5}$ concentrations were also calculated and identified. *Attachment 3* to this report includes the emission calculations used for the construction area source modeling and the construction cancer risk calculations.

Results indicate the unmitigated maximum increased cancer risks and maximum annual $PM_{2.5}$ concentrations from construction would not exceed the BAAQMD-recommended single-source thresholds of greater than 10.0 per million for cancer risk, greater than 0.3 $\mu g/m^3$ for annual $PM_{2.5}$ concentrations and a Hazard Index (HI) greater than 1.0. Table 7 summarizes the maximum cancer risks, $PM_{2.5}$ concentrations, and HIs for project related construction activities affecting the off-site residential MEI.

Table 7. Construction Risk Impacts at the Off-site Residential MEI

Source	Cancer Risk (per million)	Annual $PM_{2.5}$ ($\mu g/m^3$)	Hazard Index
Project Construction	1.6 (infant/child exposure)	0.08	0.01
BAAQMD Recommended Single-Source Threshold	***>10.0***	***>0.3***	***>1.0***
Exceed Threshold?	*No*	*No*	*No*

Figure 1. Project Site, Modeled Sensitive Receptors, and Location of Maximum TAC Impact

Since construction equipment is a source of TAC emissions that can be reduced substantially through the use best management practices and newer diesel equipment, the impact is considered *potentially significant*. Compliance with District and CARB requirements, along with implementation of project measures intended to reduce construction period emissions is expected to result in *less-than-significant* impacts with respect to health risks. Operation of the project would not be expected to cause long-term emissions of TACs or $PM_{2.5}$ that would be localized and cause health risk impacts.

GHG EMISSIONS

GHG emissions associated with the project would occur over the short-term from construction activities, consisting primarily of emissions from equipment exhaust and worker and vendor trips. There would also be long-term operational emissions associated with vehicular traffic within the project vicinity, energy and water usage, and solid waste disposal. Emissions for the proposed project were predicted using the methodology recommended in the BAAQMD CEQA Air Quality Guidelines that MCAQMD recommends.[10]

CalEEMod Modeling

The CalEEMod model (version 2016.3.2) was used to predict air pollutant emissions associated with the project, as described under *Air Quality Impact 1*. The CalEEMod modeling is described in the discussion associated with *Impact 1*.

Indirect Emissions from Electricity

For GHG emissions, CalEEMod predicts emissions associated with electricity usage that are based on the expected electricity consumption of the new residences combined with the anticipated emissions rate reported for the utility company providing the electricity.

CalEEMod defaults for energy use were used, which include the 2016 Title 24 Building Standards.[11] GHG emissions modeling includes those indirect emissions from electricity consumption. The electricity produced emission rate was modified in CalEEMod. CalEEMod has a default emission factor of 641.3 pounds of CO_2 per megawatt of electricity produced, which is based on PG&E's 2008 emissions rate. PG&E published in 2019 emissions rates for 2010 through 2017, which showed the emission rate for delivered electricity had been reduced to 210 pounds CO_2 per megawatt of electricity delivered in the year 2017.[12]

Water and Wastewater

The CalEEMod default rates were used for water consumption. The project is anticipated to provide low-flow water fixtures, drought-tolerant landscape, and drip irrigation systems.

Solid Waste

The CalEEMod default rates were used for residential solid waste production. The project is anticipated to be subject to local recycling programs that would reduce waste.

[10] BAAQMD, 2011. *Op cit.* BAAQMD updated these guidelines in May 2017and these can be found at this website: http://www.baaqmd.gov/~/media/files/planning-and-research/ceqa/ceqa_guidelines_may2017-pdf.pdf?la=en, Accessed on August 11, 2017.

[11] An update to CalEEMod to include new 2019 Title 24 standards that include more energy efficient buildings has not been completed at the time of this analysis.

[12] PG&E, 2019. *Corporate Responsibility and Sustainability Report*. Web: http://www.pgecorp.com/corp_responsibility/reports/2019/assets/PGE_CRSR_2019.pdf

Construction Emissions

GHG emissions associated with construction of the maximum land uses under rezoning were computed to range from about 400 to 600 metric tons of CO_2e per year under the modeled construction scenario. The total construction period emissions were computed as 1,019 metric tons. These are the emissions from on-site operation of construction equipment, vendor and hauling truck trips, and worker trips. Neither the City nor MCAQMD have an adopted threshold of significance for construction-related GHG. Best management practices assumed to be incorporated into construction of the proposed rezoning project include, but are not limited to: using local building materials of at least 10 percent and recycling or reusing at least 50 percent of construction waste or demolition materials.

Operational Emissions

Following construction, emissions would occur on a nearly continuous basis as the project operates through traffic generation, energy usage, water usage, and waste generation. The CalEEMod model was used to predict annual emissions associated with operation of the fully-developed project. The operational emissions were assumed to be at the highest levels in 2026 if built out and fully occupied by that time.[13] Table 8 reports the annual emissions resulting from operation of the project and compares these emissions to the approved project. The proposed project emissions are reflective of the GHG reduction features that the project would include. Proposed project emissions would be over 450 metric tons per year lower than the approved project. The effectiveness of these measures is included in the CalEEMod modeling as "Mitigated" model output and are included in Table 8.

Since the Proposed Project would have fewer residential units, causing less traffic, GHG emissions would be less than those identified for the Garden's Gate Subdivision. In addition, the Proposed Project would include addition features to reduced GHG emissions that were not included in the Garden's Gate project.

Table 8. Annual Project GHG Emissions (CO_2e) in Metric Tons

Source Category	Approved Garden's Gate Subdivision	2026 Proposed Project Emissions
Area	--	2
Energy Consumption	--	108
Mobile	--	1,447
Solid Waste Generation	--	93
Water Usage	--	13
Total Emissions	2,114	1,663
Difference		-451
MCAQMD Threshold		*1,100*
Significant?		***No***

[13] Note that the provided construction schedule indicates that the project would not be completed until mid-2025 at the earliest.

Supporting Documentation

Attachment 1 is the methodology used to compute community risk impacts, including the methods to compute increased cancer risk from exposure to project emissions.

Attachment 2 includes the CalEEMod modeling assumptions and output for project construction and operational criteria air pollutant and GHG emissions.

Attachment 3 is the construction health risk assessment. This includes the summary of the dispersion modeling and the cancer risk calculations for construction and operation. AERMOD dispersion modeling files for this assessment, which are quite voluminous, are available upon request and would be provided in digital format.

Attachment 1: Health Risk Calculation Methodology

Health Risk Assessment Methodology

A health risk assessment (HRA) for exposure to Toxic Air Contaminates (TACs) requires the application of a risk characterization model to the results from the air dispersion model to estimate potential health risk at each sensitive receptor location. The State of California Office of Environmental Health Hazard Assessment (OEHHA) and California Air Resources Board (CARB) develop recommended methods for conducting health risk assessments. The most recent OEHHA risk assessment guidelines were published in February of 2015.[14] These guidelines incorporate substantial changes designed to provide for enhanced protection of children, as required by State law, compared to previous published risk assessment guidelines. CARB has provided additional guidance on implementing OEHHA's recommended methods.[15] This HRA used the 2015 OEHHA risk assessment guidelines and CARB guidance. For CEQA assessments, MCAQMD follows procedures used by the Bay Area Air Quality Management District (BAAQMD). The BAAQMD has adopted recommended procedures for applying the newest OEHHA guidelines as part of Regulation 2, Rule 5: New Source Review of Toxic Air Contaminants.[16] Exposure parameters from the OEHHA guidelines and the recent BAAQMD HRA Guidelines were used in this evaluation.

Cancer Risk

Potential increased cancer risk from inhalation of TACs is calculated based on the TAC concentration over the period of exposure, inhalation dose, the TAC cancer potency factor, and an age sensitivity factor to reflect the greater sensitivity of infants and children to cancer causing TACs. The inhalation dose depends on a person's breathing rate, exposure time and frequency and duration of exposure. These parameters vary depending on the age, or age range, of the persons being exposed and whether the exposure is considered to occur at a residential location or other sensitive receptor location.

The current OEHHA guidance recommends that cancer risk be calculated by age groups to account for different breathing rates and sensitivity to TACs. Specifically, they recommend evaluating risks for the third trimester of pregnancy to age zero, ages zero to less than two (infant exposure), ages two to less than 16 (child exposure), and ages 16 to 70 (adult exposure). Age sensitivity factors (ASFs) associated with the different types of exposure are an ASF of 10 for the third trimester and infant exposures, an ASF of 3 for a child exposure, and an ASF of 1 for an adult exposure. Also associated with each exposure type are different breathing rates, expressed as liters per kilogram of body weight per day (L/kg-day) or liters per kilogram of body weight per 8-hour period for the case of worker or school child exposures. As recommended by the BAAQMD for residential exposures, 95th percentile breathing rates are used for the third trimester and infant exposures, and 80th percentile breathing rates for child and adult exposures. For children at schools

[14] OEHHA, 2015. *Air Toxics Hot Spots Program Risk Assessment Guidelines, The Air Toxics Hot Spots Program Guidance Manual for Preparation of Health Risk Assessments*. Office of Environmental Health Hazard Assessment. February.
[15] CARB, 2015. *Risk Management Guidance for Stationary Sources of Air Toxics*. July 23.
[16] BAAQMD, 2016. *BAAQMD Air Toxics NSR Program Health Risk Assessment (HRA) Guidelines*. December 2016.

and daycare facilities, BAAQMD recommends using the 95th percentile 8-hour breathing rates. Additionally, CARB and the BAAQMD recommend the use of a residential exposure duration of 30 years for sources with long-term emissions (e.g., roadways). For workers, assumed to be adults, a 25-year exposure period is recommended by the BAAQMD. For school children a 9-year exposure period is recommended by the BAAQMD.

Under previous OEHHA and BAAQMD HRA guidance, residential receptors are assumed to be at their home 24 hours a day, or 100 percent of the time. In the 2015 Risk Assessment Guidance, OEHHA includes adjustments to exposure duration to account for the fraction of time at home (FAH), which can be less than 100 percent of the time, based on updated population and activity statistics. The FAH factors are age-specific and are: 0.85 for third trimester of pregnancy to less than 2 years old, 0.72 for ages 2 to less than 16 years, and 0.73 for ages 16 to 70 years. Use of the FAH factors is allowed by the BAAQMD if there are no schools in the project vicinity have a cancer risk of one in a million or greater assuming 100 percent exposure (FAH = 1.0).

Functionally, cancer risk is calculated using the following parameters and formulas:

Cancer Risk (per million) = $CPF \times Inhalation\ Dose \times ASF \times ED/AT \times FAH \times 10^6$

Where:

CPF = Cancer potency factor $(mg/kg\text{-}day)^{-1}$
ASF = Age sensitivity factor for specified age group
ED = Exposure duration (years)
AT = Averaging time for lifetime cancer risk (years)
FAH = Fraction of time spent at home (unitless)

Inhalation Dose = $C_{air} \times DBR^* \times A \times (EF/365) \times 10^{-6}$

Where:

C_{air} = concentration in air ($\mu g/m^3$)
DBR = daily breathing rate (L/kg body weight-day)
8HrBR = 8-hour breathing rate (L/kg body weight-8 hours)
A = Inhalation absorption factor
EF = Exposure frequency (days/year)
10^{-6} = Conversion factor

* An 8-hour breathing rate (8HrBR) is used for worker and school child exposures.

The health risk parameters used in this evaluation are summarized as follows:

Parameter	*Exposure Type* →	Infant		Child	Adult
	Age Range →	3rd Trimester	0<2	2 < 16	16 - 30
DPM Cancer Potency Factor $(mg/kg\text{-}day)^{-1}$		1.10E+00	1.10E+00	1.10E+00	1.10E+00
Daily Breathing Rate (L/kg-day) 80th Percentile Rate		273	758	572	261
Daily Breathing Rate (L/kg-day) 95th Percentile Rate		361	1,090	745	335
8-hour Breathing Rate (L/kg-8 hours) 95th Percentile Rate		-	1,200	520	240
Inhalation Absorption Factor		1	1	1	1
Averaging Time (years)		70	70	70	70
Exposure Duration (years)		0.25	2	14	14*
Exposure Frequency (days/year)		350	350	350	350*
Age Sensitivity Factor		10	10	3	1
Fraction of Time at Home (FAH)		0.85-1.0	0.85-1.0	0.72-1.0	0.73*

Non-Cancer Hazards

Non-cancer health risk is usually determined by comparing the predicted level of exposure to a chemical to the level of exposure that is not expected to cause any adverse effects (reference exposure level), even to the most susceptible people. Potential non-cancer health hazards from TAC exposure are expressed in terms of a hazard index (HI), which is the ratio of the TAC concentration to a reference exposure level (REL). OEHHA has defined acceptable concentration levels for contaminants that pose non-cancer health hazards. TAC concentrations below the REL are not expected to cause adverse health impacts, even for sensitive individuals. The total HI is calculated as the sum of the HIs for each TAC evaluated and the total HI is compared to the BAAQMD significance thresholds to determine whether a significant non-cancer health impact from a project would occur.

Typically, for residential projects located near roadways with substantial TAC emissions, the primary TAC of concern with non-cancer health effects is diesel particulate matter (DPM). For DPM, the chronic inhalation REL is 5 micrograms per cubic meter ($\mu g/m^3$).

Annual $PM_{2.5}$ Concentrations

While not a TAC, fine particulate matter ($PM_{2.5}$) has been identified by the BAAQMD as a pollutant with potential non-cancer health effects that should be included when evaluating potential community health impacts under the California Environmental Quality Act (CEQA). The thresholds of significance for $PM_{2.5}$ (project level and cumulative) are in terms of an increase in the annual average concentration. When considering $PM_{2.5}$ impacts, the contribution from all sources of $PM_{2.5}$ emissions should be included. For projects with potential impacts from nearby local roadways, the $PM_{2.5}$ impacts should include those from vehicle exhaust emissions, $PM_{2.5}$ generated from vehicle tire and brake wear, and fugitive emissions from re-suspended dust on the roads.

Attachment 2: CalEEMod Output and Assumptions

Summary of CalEEMod Output – Criteria Pollutants and GHG

Bella Vista							
Unmitigated	ROG	NOX	CO	PM10	PM2.5	**CO2e**	
Year	*Annual Emissions (Tons)*					MT	
Construction							
2021	0.1024	1.4724	2.7428	0.5252	0.1681	402	
2022	0.2477	2.0667	3.3739	1.6439	0.2059	548	
2023	0.2317	1.923	3.2312	1.639	0.2029	539	
2024	0.6893	1.7445	2.9258	1.3023	0.1612	470	
2025	3.4729	0.0302	0.066	0.0505	0.00695	10	
	Total Construction Emissions						
Tons	4.74	7.24	12.34	5.16	0.75	1019	
Pounds/Workdays	*Average Daily Emissions (lbs)*					Workdays	
2021	1.16	16.73	31.17	5.97	1.91		176
2022	1.91	15.90	25.95	12.65	1.58		260
2023	1.78	14.79	24.86	12.61	1.56		260
2024	5.30	13.42	22.51	10.02	1.24		260
2025	138.92	1.21	2.64	2.02	0.28		50
ROG	**26.85**						1006

Bella Vista							
Unmitigated	ROG	NOX		Total PM10	Total PM2.5		
	Operational Emissions (Tons)						
Tons/year	1.94	2.04	7.11	1.49	0.42		
	Average Daily Emissions (Pounds Per Day						
Scenario	Pounds Per Day						
Project Average Daily	10.64	11.20	38.97	8.18	2.27		
Project Max. Day	11.08	12.38	49.56	9.11	2.55		
Approved Daily	31.44	23.19	204.80	23.87	4.70		
Difference	-20.36	-10.81	-155.24	-14.76	-2.15		

Category	CO2e				
	Project 2026	Approved Project			
Area	2	--			
Energy	108	--			
Mobile	1,447	--			
Waste	93	--			
Water	13	--			
TOTAL	1,663	2,114			
Net GHG Emissions		-451			0

Bella Vista, Ukiah - Mendocino County AQMD Air District, Annual

Bella Vista, Ukiah

Mendocino County AQMD Air District, Annual

1.0 Project Characteristics

1.1 Land Usage

Land Uses	Size	Metric	Lot Acreage	Floor Surface Area	Population
City Park	2.77	Acre	0.00	120,661.20	0
Retirement Community	39.00	Dwelling Unit	0.00	43,200.00	112
Single Family Housing	132.00	Dwelling Unit	36.60	210,600.00	378

1.2 Other Project Characteristics

Urbanization	Urban	**Wind Speed (m/s)**	2.2	**Precipitation Freq (Days)**	86
Climate Zone	1			**Operational Year**	2026
Utility Company	Pacific Gas & Electric Company				
CO2 Intensity (lb/MWhr)	210	**CH4 Intensity (lb/MWhr)**	0.029	**N2O Intensity (lb/MWhr)**	0.006

1.3 User Entered Comments & Non-Default Data

Project Characteristics - PG&E 2017 CO2 Factor Rate

Land Use - Provided project description land uses. 36.6 acres to be disturbed. Square footage estimated 12/10/20 email

Construction Phase - Default Const schedule. Added trenching

Off-road Equipment -

Off-road Equipment -

Off-road Equipment - Equipment quantities provided

Off-road Equipment -

Off-road Equipment -

Off-road Equipment - Equipment quantities provided

Off-road Equipment - Trenching added

Off-road Equipment - added this equipment

Trips and VMT - added asphalt trips assuming 10cy/load 2,780 cy. Cement part fo vendor trips

On-road Fugitive Dust - Assum mostly paved travel

Demolition - provided information

Grading - Default values

Vehicle Trips - Trip gen from traffic 12/3/2020 email (W-Trans)

Road Dust - Assumed paved travel

Woodstoves - No fireplaces

Energy Use - No natural gas

Water And Wastewater - all WTP

Energy Mitigation -

Water Mitigation -

Construction Off-road Equipment Mitigation - BMPs and Tier 4i (>50hp)

Table Name	Column Name	Default Value	New Value
tblConstDustMitigation	WaterUnpavedRoadMoistureContent	0	0.5
tblConstDustMitigation	WaterUnpavedRoadVehicleSpeed	0	15
tblConstEquipMitigation	NumberOfEquipmentMitigated	0.00	1.00
tblConstEquipMitigation	NumberOfEquipmentMitigated	0.00	6.00
tblConstEquipMitigation	NumberOfEquipmentMitigated	0.00	3.00
tblConstEquipMitigation	NumberOfEquipmentMitigated	0.00	1.00
tblConstEquipMitigation	NumberOfEquipmentMitigated	0.00	1.00
tblConstEquipMitigation	NumberOfEquipmentMitigated	0.00	2.00
tblConstEquipMitigation	NumberOfEquipmentMitigated	0.00	2.00
tblConstEquipMitigation	NumberOfEquipmentMitigated	0.00	2.00
tblConstEquipMitigation	NumberOfEquipmentMitigated	0.00	6.00
tblConstEquipMitigation	NumberOfEquipmentMitigated	0.00	2.00
tblConstEquipMitigation	NumberOfEquipmentMitigated	0.00	10.00

tblConstEquipMitigation	Tier	No Change	Tier 4 Interim
tblConstEquipMitigation	Tier	No Change	Tier 4 Interim
tblConstEquipMitigation	Tier	No Change	Tier 4 Interim
tblConstEquipMitigation	Tier	No Change	Tier 4 Interim
tblConstEquipMitigation	Tier	No Change	Tier 4 Interim
tblConstEquipMitigation	Tier	No Change	Tier 4 Interim
tblConstEquipMitigation	Tier	No Change	Tier 4 Interim
tblConstEquipMitigation	Tier	No Change	Tier 4 Interim
tblConstEquipMitigation	Tier	No Change	Tier 4 Interim
tblConstEquipMitigation	Tier	No Change	Tier 4 Interim
tblConstEquipMitigation	Tier	No Change	Tier 4 Interim
tblEnergyUse	NT24NG	1,599.00	0.00
tblEnergyUse	NT24NG	1,599.00	0.00
tblEnergyUse	T24NG	9,200.58	0.00
tblEnergyUse	T24NG	10,517.50	0.00
tblFireplaces	FireplaceWoodMass	4,992.00	0.00
tblFireplaces	FireplaceWoodMass	4,992.00	0.00
tblFireplaces	NumberGas	1.95	0.00
tblFireplaces	NumberGas	39.60	0.00
tblFireplaces	NumberWood	1.95	0.00
tblFireplaces	NumberWood	46.20	0.00
tblFleetMix	HHD	0.07	0.03
tblFleetMix	HHD	0.07	0.03
tblFleetMix	HHD	0.07	0.03
tblFleetMix	LDA	0.52	0.58
tblFleetMix	LDA	0.52	0.58
tblFleetMix	LDA	0.52	0.58
tblFleetMix	LDT1	0.04	0.04
tblFleetMix	LDT1	0.04	0.04
tblFleetMix	LDT1	0.04	0.04

tblFleetMix	LDT2	0.20	0.19
tblFleetMix	LDT2	0.20	0.19
tblFleetMix	LDT2	0.20	0.19
tblFleetMix	LHD1	0.03	0.01
tblFleetMix	LHD1	0.03	0.01
tblFleetMix	LHD1	0.03	0.01
tblFleetMix	LHD2	4.4860e-003	5.3010e-003
tblFleetMix	LHD2	4.4860e-003	5.3010e-003
tblFleetMix	LHD2	4.4860e-003	5.3010e-003
tblFleetMix	MCY	4.6960e-003	5.7320e-003
tblFleetMix	MCY	4.6960e-003	5.7320e-003
tblFleetMix	MCY	4.6960e-003	5.7320e-003
tblFleetMix	MDV	0.12	0.11
tblFleetMix	MDV	0.12	0.11
tblFleetMix	MDV	0.12	0.11
tblFleetMix	MH	7.1700e-004	7.0800e-004
tblFleetMix	MH	7.1700e-004	7.0800e-004
tblFleetMix	MH	7.1700e-004	7.0800e-004
tblFleetMix	MHD	0.02	0.02
tblFleetMix	MHD	0.02	0.02
tblFleetMix	MHD	0.02	0.02
tblFleetMix	OBUS	1.7520e-003	2.6690e-003
tblFleetMix	OBUS	1.7520e-003	2.6690e-003
tblFleetMix	OBUS	1.7520e-003	2.6690e-003
tblFleetMix	SBUS	1.0590e-003	9.0600e-004
tblFleetMix	SBUS	1.0590e-003	9.0600e-004
tblFleetMix	SBUS	1.0590e-003	9.0600e-004
tblFleetMix	UBUS	1.1270e-003	2.0110e-003
tblFleetMix	UBUS	1.1270e-003	2.0110e-003
tblFleetMix	UBUS	1.1270e-003	2.0110e-003

tblLandUse	LandUseSquareFeet	39,000.00	43,200.00
tblLandUse	LandUseSquareFeet	237,600.00	210,600.00
tblLandUse	LotAcreage	2.77	0.00
tblLandUse	LotAcreage	7.80	0.00
tblLandUse	LotAcreage	42.86	36.60
tblOnRoadDust	HaulingPercentPave	55.00	99.00
tblOnRoadDust	HaulingPercentPave	55.00	99.00
tblOnRoadDust	HaulingPercentPave	55.00	99.00
tblOnRoadDust	HaulingPercentPave	55.00	99.00
tblOnRoadDust	HaulingPercentPave	55.00	99.00
tblOnRoadDust	HaulingPercentPave	55.00	99.00
tblOnRoadDust	HaulingPercentPave	55.00	99.00
tblOnRoadDust	VendorPercentPave	55.00	99.00
tblOnRoadDust	VendorPercentPave	55.00	99.00
tblOnRoadDust	VendorPercentPave	55.00	99.00
tblOnRoadDust	VendorPercentPave	55.00	99.00
tblOnRoadDust	VendorPercentPave	55.00	99.00
tblOnRoadDust	VendorPercentPave	55.00	99.00
tblOnRoadDust	VendorPercentPave	55.00	99.00
tblOnRoadDust	WorkerPercentPave	55.00	99.00
tblOnRoadDust	WorkerPercentPave	55.00	99.00
tblOnRoadDust	WorkerPercentPave	55.00	99.00
tblOnRoadDust	WorkerPercentPave	55.00	99.00
tblOnRoadDust	WorkerPercentPave	55.00	99.00
tblOnRoadDust	WorkerPercentPave	55.00	99.00
tblOnRoadDust	WorkerPercentPave	55.00	99.00
tblProjectCharacteristics	CO2IntensityFactor	641.35	210
tblRoadDust	RoadPercentPave	55	100
tblVehicleTrips	ST_TR	22.75	0.00
tblVehicleTrips	ST_TR	2.03	4.00

tblVehicleTrips	SU_TR	16.74	0.00
tblVehicleTrips	SU_TR	1.95	4.00
tblVehicleTrips	WD_TR	1.89	0.00
tblVehicleTrips	WD_TR	2.40	4.27
tblVehicleTrips	WD_TR	9.52	9.44
tblWater	AerobicPercent	87.46	100.00
tblWater	AerobicPercent	87.46	100.00
tblWater	AerobicPercent	87.46	100.00
tblWater	AnaerobicandFacultativeLagoonsPercent	2.21	0.00
tblWater	AnaerobicandFacultativeLagoonsPercent	2.21	0.00
tblWater	AnaerobicandFacultativeLagoonsPercent	2.21	0.00
tblWater	SepticTankPercent	10.33	0.00
tblWater	SepticTankPercent	10.33	0.00
tblWater	SepticTankPercent	10.33	0.00
tblWoodstoves	WoodstoveWoodMass	4,896.00	0.00
tblWoodstoves	WoodstoveWoodMass	4,896.00	0.00

2.0 Emissions Summary

2.1 Overall Construction

Unmitigated Construction

	ROG	NOx	CO	SO2	Fugitive PM10	Exhaust PM10	PM10 Total	Fugitive PM2.5	Exhaust PM2.5	PM2.5 Total	Bio- CO2	NBio- CO2	Total CO2	CH4	N2O	CO2e
Year	tons/yr										MT/yr					
2021	0.3413	3.4126	2.4009	4.5400e-003	0.9815	0.1561	1.1376	0.3263	0.1441	0.4704	0.0000	399.0840	399.0840	0.1160	0.0000	401.9827
2022	0.3711	2.7031	3.1479	6.1500e-003	2.5573	0.1094	2.6668	0.2824	0.1030	0.3853	0.0000	545.7423	545.7423	0.0862	0.0000	547.8984
2023	0.3394	2.4057	2.9958	6.0500e-003	2.5541	0.0928	2.6469	0.2820	0.0873	0.3693	0.0000	536.6487	536.6487	0.0821	0.0000	538.7018

2024	0.7819	2.0115	2.6650	5.2800e-003	2.0293	0.0758	2.1051	0.2240	0.0710	0.2950	0.0000	468.4641	468.4641	0.0803	0.0000	470.4703
2025	3.4729	0.0302	0.0660	1.1000e-004	0.0775	1.2700e-003	0.0788	8.5100e-003	1.2700e-003	9.7800e-003	0.0000	9.7386	9.7386	5.2000e-004	0.0000	9.7515
Maximum	**3.4729**	**3.4126**	**3.1479**	**6.1500e-003**	**2.5573**	**0.1561**	**2.6668**	**0.3263**	**0.1441**	**0.4704**	**0.0000**	**545.7423**	**545.7423**	**0.1160**	**0.0000**	**547.8984**

Mitigated Construction

	ROG	NOx	CO	SO2	Fugitive PM10	Exhaust PM10	PM10 Total	Fugitive PM2.5	Exhaust PM2.5	PM2.5 Total	Bio- CO2	NBio- CO2	Total CO2	CH4	N2O	CO2e
Year	tons/yr										MT/yr					
2021	0.1024	1.4724	2.7428	4.5400e-003	0.5131	0.0121	0.5252	0.1561	0.0120	0.1681	0.0000	399.0836	399.0836	0.1160	0.0000	401.9822
2022	0.2477	2.0667	3.3739	6.1500e-003	1.6272	0.0167	1.6439	0.1894	0.0165	0.2059	0.0000	545.7419	545.7419	0.0862	0.0000	547.8980
2023	0.2317	1.9230	3.2312	6.0500e-003	1.6252	0.0139	1.6390	0.1891	0.0138	0.2029	0.0000	536.6483	536.6483	0.0821	0.0000	538.7014
2024	0.6893	1.7445	2.9258	5.2800e-003	1.2912	0.0111	1.3023	0.1502	0.0110	0.1612	0.0000	468.4638	468.4638	0.0803	0.0000	470.4700
2025	3.4729	0.0302	0.0660	1.1000e-004	0.0493	1.2700e-003	0.0505	5.6800e-003	1.2700e-003	6.9500e-003	0.0000	9.7386	9.7386	5.2000e-004	0.0000	9.7515
Maximum	**3.4729**	**2.0667**	**3.3739**	**6.1500e-003**	**1.6272**	**0.0167**	**1.6439**	**0.1894**	**0.0165**	**0.2059**	**0.0000**	**545.7419**	**545.7419**	**0.1160**	**0.0000**	**547.8980**

	ROG	NOx	CO	SO2	Fugitive PM10	Exhaust PM10	PM10 Total	Fugitive PM2.5	Exhaust PM2.5	PM2.5 Total	Bio- CO2	NBio-CO2	Total CO2	CH4	N20	CO2e
Percent Reduction	**10.60**	**31.49**	**-9.44**	**0.00**	**37.73**	**87.36**	**40.23**	**38.53**	**86.58**	**51.30**	**0.00**	**0.00**	**0.00**	**0.00**	**0.00**	**0.00**

Quarter	Start Date	End Date	Maximum Unmitigated ROG + NOX (tons/quarter)	Maximum Mitigated ROG + NOX (tons/quarter)
1	5-1-2021	7-31-2021	1.2221	0.4897
2	8-1-2021	10-31-2021	1.6272	0.6226
3	11-1-2021	1-31-2022	1.1889	0.6819
4	2-1-2022	4-30-2022	0.7501	0.5644
5	5-1-2022	7-31-2022	0.7673	0.5753
6	8-1-2022	10-31-2022	0.7714	0.5795

7	**11-1-2022**	**1-31-2023**	0.7529	0.5753
8	**2-1-2023**	**4-30-2023**	0.6741	0.5297
9	**5-1-2023**	**7-31-2023**	0.6895	0.5402
10	**8-1-2023**	**10-31-2023**	0.6932	0.5440
11	**11-1-2023**	**1-31-2024**	0.6867	0.5484
12	**2-1-2024**	**4-30-2024**	0.6418	0.5275
13	**5-1-2024**	**7-31-2024**	0.6492	0.5323
14	**8-1-2024**	**10-31-2024**	0.5624	0.4785
15	**11-1-2024**	**1-31-2025**	2.3815	2.3790
16	**2-1-2025**	**4-30-2025**	1.8249	1.8249
		Highest	2.3815	2.3790

2.2 Overall Operational

Unmitigated Operational

	ROG	NOx	CO	SO2	Fugitive PM10	Exhaust PM10	PM10 Total	Fugitive PM2.5	Exhaust PM2.5	PM2.5 Total	Bio- CO2	NBio- CO2	Total CO2	CH4	N2O	CO2e
Category	tons/yr										MT/yr					
Area	1.4275	0.0146	1.2685	7.0000e-005		7.0400e-003	7.0400e-003		7.0400e-003	7.0400e-003	0.0000	2.0741	2.0741	1.9900e-003	0.0000	2.1237
Energy	0.0000	0.0000	0.0000	0.0000		0.0000	0.0000		0.0000	0.0000	0.0000	127.4918	127.4918	0.0176	3.6400e-003	129.0175
Mobile	0.5149	2.0302	5.8486	0.0158	1.4722	0.0137	1.4859	0.3952	0.0128	0.4080	0.0000	1,445.9873	1,445.9873	0.0593	0.0000	1,447.4694
Waste						0.0000	0.0000		0.0000	0.0000	37.4518	0.0000	37.4518	2.2133	0.0000	92.7853
Water						0.0000	0.0000		0.0000	0.0000	3.9418	9.1845	13.1263	0.0148	8.8300e-003	16.1299
Total	**1.9423**	**2.0448**	**7.1172**	**0.0159**	**1.4722**	**0.0207**	**1.4929**	**0.3952**	**0.0198**	**0.4150**	**41.3937**	**1,584.7377**	**1,626.1314**	**2.3071**	**0.0125**	**1,687.5258**

Mitigated Operational

	ROG	NOx	CO	SO2	Fugitive PM10	Exhaust PM10	PM10 Total	Fugitive PM2.5	Exhaust PM2.5	PM2.5 Total	Bio- CO2	NBio- CO2	Total CO2	CH4	N2O	CO2e
Category	tons/yr										MT/yr					
Area	1.4275	0.0146	1.2685	7.0000e-005		7.0400e-003	7.0400e-003		7.0400e-003	7.0400e-003	0.0000	2.0741	2.0741	1.9900e-003	0.0000	2.1237
Energy	0.0000	0.0000	0.0000	0.0000		0.0000	0.0000		0.0000	0.0000	0.0000	106.2267	106.2267	0.0147	3.0400e-003	107.4979
Mobile	0.5149	2.0302	5.8486	0.0158	1.4722	0.0137	1.4859	0.3952	0.0128	0.4080	0.0000	1,445.9873	1,445.9873	0.0593	0.0000	1,447.4694
Waste						0.0000	0.0000		0.0000	0.0000	37.4518	0.0000	37.4518	2.2133	0.0000	92.7853
Water						0.0000	0.0000		0.0000	0.0000	3.1535	7.8260	10.9795	0.0119	7.0800e-003	13.3881
Total	**1.9423**	**2.0448**	**7.1172**	**0.0159**	**1.4722**	**0.0207**	**1.4929**	**0.3952**	**0.0198**	**0.4150**	**40.6053**	**1,562.1142**	**1,602.7195**	**2.3012**	**0.0101**	**1,663.2644**

	ROG	NOx	CO	SO2	Fugitive PM10	Exhaust PM10	PM10 Total	Fugitive PM2.5	Exhaust PM2.5	PM2.5 Total	Bio- CO2	NBio-CO2	Total CO2	CH4	N20	CO2e
Percent Reduction	**0.00**	**0.00**	**0.00**	**0.00**	**0.00**	**0.00**	**0.00**	**0.00**	**0.00**	**0.00**	**1.90**	**1.43**	**1.44**	**0.25**	**18.85**	**1.44**

3.0 Construction Detail

Construction Phase

Phase Number	Phase Name	Phase Type	Start Date	End Date	Num Days Week	Num Days	Phase Description
1	Demolition	Demolition	5/1/2021	7/9/2021	5	50	
2	Site Preparation	Site Preparation	7/10/2021	8/20/2021	5	30	
3	Grading	Grading	8/21/2021	12/3/2021	5	75	
4	Trenching/Utilities	Trenching	12/4/2021	1/14/2022	5	30	Overlaps
5	Building Construction	Building Construction	12/4/2021	10/4/2024	5	740	
6	Paving	Paving	10/5/2024	12/20/2024	5	55	
7	Architectural Coating	Architectural Coating	12/21/2024	3/7/2025	5	55	

Acres of Grading (Site Preparation Phase): 0

Acres of Grading (Grading Phase): 187.5

Acres of Paving: 0

Residential Indoor: 513,945; Residential Outdoor: 171,315; Non-Residential Indoor: 0; Non-Residential Outdoor: 0; Striped Parking Area:

OffRoad Equipment

Phase Name	Offroad Equipment Type	Amount	Usage Hours	Horse Power	Load Factor
Demolition		0		97	0.37
Demolition	Concrete/Industrial Saws	1	8.00	81	0.73
Demolition	Excavators	3	8.00	158	0.38
Demolition	Rubber Tired Dozers	2	8.00	247	0.40
Site Preparation		0		187	0.41
Site Preparation	Rubber Tired Dozers	3	8.00	247	0.40
Site Preparation	Tractors/Loaders/Backhoes	4	8.00	97	0.37
Grading	Excavators	2	8.00	158	0.38
Grading	Graders	1	8.00	187	0.41
Grading	Rubber Tired Dozers	1	8.00	247	0.40
Grading	Scrapers	2	8.00	367	0.48
Grading	Tractors/Loaders/Backhoes	2	8.00	97	0.37
Trenching/Utilities	Excavators	1	8.00	158	0.38
Trenching/Utilities	Tractors/Loaders/Backhoes	1	8.00	97	0.37
Building Construction	Cranes	1	7.00	231	0.29
Building Construction	Forklifts	3	8.00	89	0.20
Building Construction	Generator Sets	1	8.00	84	0.74
Building Construction	Tractors/Loaders/Backhoes	3	7.00	97	0.37
Building Construction	Welders	1	8.00	46	0.45
Paving	Pavers	2	8.00	130	0.42
Paving	Paving Equipment	2	8.00	132	0.36
Paving	Rollers	2	8.00	80	0.38
Architectural Coating	Air Compressors	1	6.00	78	0.48

Trips and VMT

Phase Name	Offroad Equipment Count	Worker Trip Number	Vendor Trip Number	Hauling Trip Number	Worker Trip Length	Vendor Trip Length	Hauling Trip Length	Worker Vehicle Class	Vendor Vehicle Class	Hauling Vehicle Class
Demolition	6	15.00	0.00	9.00	10.80	7.30	20.00	LD_Mix	HDT_Mix	HHDT
Site Preparation	7	18.00	0.00	0.00	10.80	7.30	20.00	LD_Mix	HDT_Mix	HHDT
Grading	8	20.00	0.00	0.00	10.80	7.30	20.00	LD_Mix	HDT_Mix	HHDT
Trenching/Utilities	2	5.00	0.00	0.00	10.80	7.30	20.00	LD_Mix	HDT_Mix	HHDT
Building Construction	9	126.00	38.00	0.00	10.80	7.30	20.00	LD_Mix	HDT_Mix	HHDT
Paving	6	15.00	0.00	0.00	10.80	7.30	20.00	LD_Mix	HDT_Mix	HHDT
Architectural Coating	1	25.00	0.00	0.00	10.80	7.30	20.00	LD_Mix	HDT_Mix	HHDT

3.1 Mitigation Measures Construction

Use Cleaner Engines for Construction Equipment

Water Exposed Area

Reduce Vehicle Speed on Unpaved Roads

3.2 Demolition - 2021

Unmitigated Construction On-Site

	ROG	NOx	CO	SO2	Fugitive PM10	Exhaust PM10	PM10 Total	Fugitive PM2.5	Exhaust PM2.5	PM2.5 Total	Bio- CO2	NBio- CO2	Total CO2	CH4	N2O	CO2e
Category	tons/yr										MT/yr					
Fugitive Dust					9.8000e-004	0.0000	9.8000e-004	1.5000e-004	0.0000	1.5000e-004	0.0000	0.0000	0.0000	0.0000	0.0000	0.0000
Off-Road	0.0791	0.7860	0.5391	9.7000e-004		0.0388	0.0388		0.0360	0.0360	0.0000	85.0020	85.0020	0.0239	0.0000	85.6001
Total	**0.0791**	**0.7860**	**0.5391**	**9.7000e-004**	**9.8000e-004**	**0.0388**	**0.0398**	**1.5000e-004**	**0.0360**	**0.0362**	**0.0000**	**85.0020**	**85.0020**	**0.0239**	**0.0000**	**85.6001**

Unmitigated Construction Off-Site

	ROG	NOx	CO	SO2	Fugitive PM10	Exhaust PM10	PM10 Total	Fugitive PM2.5	Exhaust PM2.5	PM2.5 Total	Bio- CO2	NBio- CO2	Total CO2	CH4	N2O	CO2e
Category	tons/yr										MT/yr					
Hauling	4.0000e-005	1.2500e-003	2.3000e-004	0.0000	1.0900e-003	1.0000e-005	1.0900e-003	1.2000e-004	1.0000e-005	1.3000e-004	0.0000	0.3393	0.3393	1.0000e-005	0.0000	0.3395
Vendor	0.0000	0.0000	0.0000	0.0000	0.0000	0.0000	0.0000	0.0000	0.0000	0.0000	0.0000	0.0000	0.0000	0.0000	0.0000	0.0000
Worker	2.9700e-003	2.4700e-003	0.0209	3.0000e-005	0.0485	3.0000e-005	0.0485	5.3200e-003	3.0000e-005	5.3400e-003	0.0000	2.5805	2.5805	1.8000e-004	0.0000	2.5849
Total	**3.0100e-003**	**3.7200e-003**	**0.0212**	**3.0000e-005**	**0.0496**	**4.0000e-005**	**0.0496**	**5.4400e-003**	**4.0000e-005**	**5.4700e-003**	**0.0000**	**2.9198**	**2.9198**	**1.9000e-004**	**0.0000**	**2.9245**

Mitigated Construction On-Site

	ROG	NOx	CO	SO2	Fugitive PM10	Exhaust PM10	PM10 Total	Fugitive PM2.5	Exhaust PM2.5	PM2.5 Total	Bio- CO2	NBio- CO2	Total CO2	CH4	N2O	CO2e
Category	tons/yr										MT/yr					
Fugitive Dust					4.4000e-004	0.0000	4.4000e-004	7.0000e-005	0.0000	7.0000e-005	0.0000	0.0000	0.0000	0.0000	0.0000	0.0000
Off-Road	0.0214	0.3591	0.6122	9.7000e-004		5.6600e-003	5.6600e-003		5.6600e-003	5.6600e-003	0.0000	85.0019	85.0019	0.0239	0.0000	85.6000
Total	**0.0214**	**0.3591**	**0.6122**	**9.7000e-004**	**4.4000e-004**	**5.6600e-003**	**6.1000e-003**	**7.0000e-005**	**5.6600e-003**	**5.7300e-003**	**0.0000**	**85.0019**	**85.0019**	**0.0239**	**0.0000**	**85.6000**

Mitigated Construction Off-Site

	ROG	NOx	CO	SO2	Fugitive PM10	Exhaust PM10	PM10 Total	Fugitive PM2.5	Exhaust PM2.5	PM2.5 Total	Bio- CO2	NBio- CO2	Total CO2	CH4	N2O	CO2e
Category	tons/yr										MT/yr					

Hauling	4.0000e-005	1.2500e-003	2.3000e-004	0.0000	6.9000e-004	1.0000e-005	7.0000e-004	8.0000e-005	1.0000e-005	9.0000e-005	0.0000	0.3393	0.3393	1.0000e-005	0.0000	0.3395
Vendor	0.0000	0.0000	0.0000	0.0000	0.0000	0.0000	0.0000	0.0000	0.0000	0.0000	0.0000	0.0000	0.0000	0.0000	0.0000	0.0000
Worker	2.9700e-003	2.4700e-003	0.0209	3.0000e-005	0.0308	3.0000e-005	0.0308	3.5500e-003	3.0000e-005	3.5800e-003	0.0000	2.5805	2.5805	1.8000e-004	0.0000	2.5849
Total	**3.0100e-003**	**3.7200e-003**	**0.0212**	**3.0000e-005**	**0.0315**	**4.0000e-005**	**0.0315**	**3.6300e-003**	**4.0000e-005**	**3.6700e-003**	**0.0000**	**2.9198**	**2.9198**	**1.9000e-004**	**0.0000**	**2.9245**

3.3 Site Preparation - 2021

Unmitigated Construction On-Site

	ROG	NOx	CO	SO2	Fugitive PM10	Exhaust PM10	PM10 Total	Fugitive PM2.5	Exhaust PM2.5	PM2.5 Total	Bio- CO2	NBio- CO2	Total CO2	CH4	N2O	CO2e
Category	tons/yr										MT/yr					
Fugitive Dust					0.2710	0.0000	0.2710	0.1490	0.0000	0.1490	0.0000	0.0000	0.0000	0.0000	0.0000	0.0000
Off-Road	0.0583	0.6075	0.3173	5.7000e-004		0.0307	0.0307		0.0282	0.0282	0.0000	50.1536	50.1536	0.0162	0.0000	50.5591
Total	**0.0583**	**0.6075**	**0.3173**	**5.7000e-004**	**0.2710**	**0.0307**	**0.3017**	**0.1490**	**0.0282**	**0.1772**	**0.0000**	**50.1536**	**50.1536**	**0.0162**	**0.0000**	**50.5591**

Unmitigated Construction Off-Site

	ROG	NOx	CO	SO2	Fugitive PM10	Exhaust PM10	PM10 Total	Fugitive PM2.5	Exhaust PM2.5	PM2.5 Total	Bio- CO2	NBio- CO2	Total CO2	CH4	N2O	CO2e
Category	tons/yr										MT/yr					
Hauling	0.0000	0.0000	0.0000	0.0000	0.0000	0.0000	0.0000	0.0000	0.0000	0.0000	0.0000	0.0000	0.0000	0.0000	0.0000	0.0000
Vendor	0.0000	0.0000	0.0000	0.0000	0.0000	0.0000	0.0000	0.0000	0.0000	0.0000	0.0000	0.0000	0.0000	0.0000	0.0000	0.0000
Worker	2.1400e-003	1.7800e-003	0.0151	2.0000e-005	0.0349	2.0000e-005	0.0349	3.8300e-003	2.0000e-005	3.8500e-003	0.0000	1.8580	1.8580	1.3000e-004	0.0000	1.8612
Total	**2.1400e-003**	**1.7800e-003**	**0.0151**	**2.0000e-005**	**0.0349**	**2.0000e-005**	**0.0349**	**3.8300e-003**	**2.0000e-005**	**3.8500e-003**	**0.0000**	**1.8580**	**1.8580**	**1.3000e-004**	**0.0000**	**1.8612**

Mitigated Construction On-Site

	ROG	NOx	CO	SO2	Fugitive PM10	Exhaust PM10	PM10 Total	Fugitive PM2.5	Exhaust PM2.5	PM2.5 Total	Bio- CO2	NBio- CO2	Total CO2	CH4	N2O	CO2e
Category	tons/yr										MT/yr					
Fugitive Dust					0.1220	0.0000	0.1220	0.0670	0.0000	0.0670	0.0000	0.0000	0.0000	0.0000	0.0000	0.0000
Off-Road	0.0105	0.1824	0.3444	5.7000e-004		9.3000e-004	9.3000e-004		9.3000e-004	9.3000e-004	0.0000	50.1535	50.1535	0.0162	0.0000	50.5590
Total	**0.0105**	**0.1824**	**0.3444**	**5.7000e-004**	**0.1220**	**9.3000e-004**	**0.1229**	**0.0670**	**9.3000e-004**	**0.0680**	**0.0000**	**50.1535**	**50.1535**	**0.0162**	**0.0000**	**50.5590**

Mitigated Construction Off-Site

	ROG	NOx	CO	SO2	Fugitive PM10	Exhaust PM10	PM10 Total	Fugitive PM2.5	Exhaust PM2.5	PM2.5 Total	Bio- CO2	NBio- CO2	Total CO2	CH4	N2O	CO2e
Category	tons/yr										MT/yr					
Hauling	0.0000	0.0000	0.0000	0.0000	0.0000	0.0000	0.0000	0.0000	0.0000	0.0000	0.0000	0.0000	0.0000	0.0000	0.0000	0.0000
Vendor	0.0000	0.0000	0.0000	0.0000	0.0000	0.0000	0.0000	0.0000	0.0000	0.0000	0.0000	0.0000	0.0000	0.0000	0.0000	0.0000
Worker	2.1400e-003	1.7800e-003	0.0151	2.0000e-005	0.0222	2.0000e-005	0.0222	2.5600e-003	2.0000e-005	2.5800e-003	0.0000	1.8580	1.8580	1.3000e-004	0.0000	1.8612
Total	**2.1400e-003**	**1.7800e-003**	**0.0151**	**2.0000e-005**	**0.0222**	**2.0000e-005**	**0.0222**	**2.5600e-003**	**2.0000e-005**	**2.5800e-003**	**0.0000**	**1.8580**	**1.8580**	**1.3000e-004**	**0.0000**	**1.8612**

3.4 Grading - 2021

Unmitigated Construction On-Site

	ROG	NOx	CO	SO2	Fugitive PM10	Exhaust PM10	PM10 Total	Fugitive PM2.5	Exhaust PM2.5	PM2.5 Total	Bio- CO2	NBio- CO2	Total CO2	CH4	N2O	CO2e
Category	tons/yr										MT/yr					
Fugitive Dust					0.3253	0.0000	0.3253	0.1349	0.0000	0.1349	0.0000	0.0000	0.0000	0.0000	0.0000	0.0000
Off-Road	0.1572	1.7400	1.1579	2.3300e-003		0.0745	0.0745		0.0685	0.0685	0.0000	204.3562	204.3562	0.0661	0.0000	206.0085
Total	**0.1572**	**1.7400**	**1.1579**	**2.3300e-003**	**0.3253**	**0.0745**	**0.3997**	**0.1349**	**0.0685**	**0.2034**	**0.0000**	**204.3562**	**204.3562**	**0.0661**	**0.0000**	**206.0085**

Unmitigated Construction Off-Site

	ROG	NOx	CO	SO2	Fugitive PM10	Exhaust PM10	PM10 Total	Fugitive PM2.5	Exhaust PM2.5	PM2.5 Total	Bio- CO2	NBio- CO2	Total CO2	CH4	N2O	CO2e
Category	tons/yr										MT/yr					
Hauling	0.0000	0.0000	0.0000	0.0000	0.0000	0.0000	0.0000	0.0000	0.0000	0.0000	0.0000	0.0000	0.0000	0.0000	0.0000	0.0000
Vendor	0.0000	0.0000	0.0000	0.0000	0.0000	0.0000	0.0000	0.0000	0.0000	0.0000	0.0000	0.0000	0.0000	0.0000	0.0000	0.0000
Worker	5.9500e-003	4.9500e-003	0.0419	6.0000e-005	0.0969	6.0000e-005	0.0970	0.0106	5.0000e-005	0.0107	0.0000	5.1610	5.1610	3.5000e-004	0.0000	5.1699
Total	**5.9500e-003**	**4.9500e-003**	**0.0419**	**6.0000e-005**	**0.0969**	**6.0000e-005**	**0.0970**	**0.0106**	**5.0000e-005**	**0.0107**	**0.0000**	**5.1610**	**5.1610**	**3.5000e-004**	**0.0000**	**5.1699**

Mitigated Construction On-Site

	ROG	NOx	CO	SO2	Fugitive PM10	Exhaust PM10	PM10 Total	Fugitive PM2.5	Exhaust PM2.5	PM2.5 Total	Bio- CO2	NBio- CO2	Total CO2	CH4	N2O	CO2e
Category	tons/yr										MT/yr					
Fugitive Dust					0.1464	0.0000	0.1464	0.0607	0.0000	0.0607	0.0000	0.0000	0.0000	0.0000	0.0000	0.0000

Off-Road	0.0379	0.7227	1.3771	2.3300e-003		3.8100e-003	3.8100e-003		3.8100e-003	3.8100e-003	0.0000	204.3559	204.3559	0.0661	0.0000	206.0083
Total	**0.0379**	**0.7227**	**1.3771**	**2.3300e-003**	**0.1464**	**3.8100e-003**	**0.1502**	**0.0607**	**3.8100e-003**	**0.0645**	**0.0000**	**204.3559**	**204.3559**	**0.0661**	**0.0000**	**206.0083**

Mitigated Construction Off-Site

	ROG	NOx	CO	SO2	Fugitive PM10	Exhaust PM10	PM10 Total	Fugitive PM2.5	Exhaust PM2.5	PM2.5 Total	Bio- CO2	NBio- CO2	Total CO2	CH4	N2O	CO2e
Category	tons/yr										MT/yr					
Hauling	0.0000	0.0000	0.0000	0.0000	0.0000	0.0000	0.0000	0.0000	0.0000	0.0000	0.0000	0.0000	0.0000	0.0000	0.0000	0.0000
Vendor	0.0000	0.0000	0.0000	0.0000	0.0000	0.0000	0.0000	0.0000	0.0000	0.0000	0.0000	0.0000	0.0000	0.0000	0.0000	0.0000
Worker	5.9500e-003	4.9500e-003	0.0419	6.0000e-005	0.0616	6.0000e-005	0.0616	7.1000e-003	5.0000e-005	7.1600e-003	0.0000	5.1610	5.1610	3.5000e-004	0.0000	5.1699
Total	**5.9500e-003**	**4.9500e-003**	**0.0419**	**6.0000e-005**	**0.0616**	**6.0000e-005**	**0.0616**	**7.1000e-003**	**5.0000e-005**	**7.1600e-003**	**0.0000**	**5.1610**	**5.1610**	**3.5000e-004**	**0.0000**	**5.1699**

3.5 Trenching/Utilities - 2021

Unmitigated Construction On-Site

	ROG	NOx	CO	SO2	Fugitive PM10	Exhaust PM10	PM10 Total	Fugitive PM2.5	Exhaust PM2.5	PM2.5 Total	Bio- CO2	NBio- CO2	Total CO2	CH4	N2O	CO2e
Category	tons/yr										MT/yr					
Off-Road	4.1600e-003	0.0405	0.0553	8.0000e-005		2.1600e-003	2.1600e-003		1.9900e-003	1.9900e-003	0.0000	7.2674	7.2674	2.3500e-003	0.0000	7.3262
Total	**4.1600e-003**	**0.0405**	**0.0553**	**8.0000e-005**		**2.1600e-003**	**2.1600e-003**		**1.9900e-003**	**1.9900e-003**	**0.0000**	**7.2674**	**7.2674**	**2.3500e-003**	**0.0000**	**7.3262**

Unmitigated Construction Off-Site

	ROG	NOx	CO	SO2	Fugitive PM10	Exhaust PM10	PM10 Total	Fugitive PM2.5	Exhaust PM2.5	PM2.5 Total	Bio- CO2	NBio- CO2	Total CO2	CH4	N2O	CO2e
Category	tons/yr										MT/yr					
Hauling	0.0000	0.0000	0.0000	0.0000	0.0000	0.0000	0.0000	0.0000	0.0000	0.0000	0.0000	0.0000	0.0000	0.0000	0.0000	0.0000
Vendor	0.0000	0.0000	0.0000	0.0000	0.0000	0.0000	0.0000	0.0000	0.0000	0.0000	0.0000	0.0000	0.0000	0.0000	0.0000	0.0000
Worker	4.0000e-004	3.3000e-004	2.7900e-003	0.0000	6.4600e-003	0.0000	6.4600e-003	7.1000e-004	0.0000	7.1000e-004	0.0000	0.3441	0.3441	2.0000e-005	0.0000	0.3447
Total	**4.0000e-004**	**3.3000e-004**	**2.7900e-003**	**0.0000**	**6.4600e-003**	**0.0000**	**6.4600e-003**	**7.1000e-004**	**0.0000**	**7.1000e-004**	**0.0000**	**0.3441**	**0.3441**	**2.0000e-005**	**0.0000**	**0.3447**

Mitigated Construction On-Site

	ROG	NOx	CO	SO2	Fugitive PM10	Exhaust PM10	PM10 Total	Fugitive PM2.5	Exhaust PM2.5	PM2.5 Total	Bio- CO2	NBio- CO2	Total CO2	CH4	N2O	CO2e
Category	tons/yr										MT/yr					
Off-Road	1.3300e-003	0.0363	0.0626	8.0000e-005		1.4000e-004	1.4000e-004		1.4000e-004	1.4000e-004	0.0000	7.2674	7.2674	2.3500e-003	0.0000	7.3261
Total	**1.3300e-003**	**0.0363**	**0.0626**	**8.0000e-005**		**1.4000e-004**	**1.4000e-004**		**1.4000e-004**	**1.4000e-004**	**0.0000**	**7.2674**	**7.2674**	**2.3500e-003**	**0.0000**	**7.3261**

Mitigated Construction Off-Site

	ROG	NOx	CO	SO2	Fugitive PM10	Exhaust PM10	PM10 Total	Fugitive PM2.5	Exhaust PM2.5	PM2.5 Total	Bio- CO2	NBio- CO2	Total CO2	CH4	N2O	CO2e
Category	tons/yr										MT/yr					

Hauling	0.0000	0.0000	0.0000	0.0000	0.0000	0.0000	0.0000	0.0000	0.0000	0.0000	0.0000	0.0000	0.0000	0.0000	0.0000	0.0000
Vendor	0.0000	0.0000	0.0000	0.0000	0.0000	0.0000	0.0000	0.0000	0.0000	0.0000	0.0000	0.0000	0.0000	0.0000	0.0000	0.0000
Worker	4.0000e-004	3.3000e-004	2.7900e-003	0.0000	4.1100e-003	0.0000	4.1100e-003	4.7000e-004	0.0000	4.8000e-004	0.0000	0.3441	0.3441	2.0000e-005	0.0000	0.3447
Total	**4.0000e-004**	**3.3000e-004**	**2.7900e-003**	**0.0000**	**4.1100e-003**	**0.0000**	**4.1100e-003**	**4.7000e-004**	**0.0000**	**4.8000e-004**	**0.0000**	**0.3441**	**0.3441**	**2.0000e-005**	**0.0000**	**0.3447**

3.5 Trenching/Utilities - 2022

Unmitigated Construction On-Site

	ROG	NOx	CO	SO2	Fugitive PM10	Exhaust PM10	PM10 Total	Fugitive PM2.5	Exhaust PM2.5	PM2.5 Total	Bio- CO2	NBio- CO2	Total CO2	CH4	N2O	CO2e
Category	tons/yr										MT/yr					
Off-Road	1.8400e-003	0.0173	0.0275	4.0000e-005		8.8000e-004	8.8000e-004		8.1000e-004	8.1000e-004	0.0000	3.6344	3.6344	1.1800e-003	0.0000	3.6638
Total	**1.8400e-003**	**0.0173**	**0.0275**	**4.0000e-005**		**8.8000e-004**	**8.8000e-004**		**8.1000e-004**	**8.1000e-004**	**0.0000**	**3.6344**	**3.6344**	**1.1800e-003**	**0.0000**	**3.6638**

Unmitigated Construction Off-Site

	ROG	NOx	CO	SO2	Fugitive PM10	Exhaust PM10	PM10 Total	Fugitive PM2.5	Exhaust PM2.5	PM2.5 Total	Bio- CO2	NBio- CO2	Total CO2	CH4	N2O	CO2e
Category	tons/yr										MT/yr					
Hauling	0.0000	0.0000	0.0000	0.0000	0.0000	0.0000	0.0000	0.0000	0.0000	0.0000	0.0000	0.0000	0.0000	0.0000	0.0000	0.0000
Vendor	0.0000	0.0000	0.0000	0.0000	0.0000	0.0000	0.0000	0.0000	0.0000	0.0000	0.0000	0.0000	0.0000	0.0000	0.0000	0.0000
Worker	1.9000e-004	1.5000e-004	1.2600e-003	0.0000	3.2300e-003	0.0000	3.2300e-003	3.5000e-004	0.0000	3.6000e-004	0.0000	0.1668	0.1668	1.0000e-005	0.0000	0.1671
Total	**1.9000e-004**	**1.5000e-004**	**1.2600e-003**	**0.0000**	**3.2300e-003**	**0.0000**	**3.2300e-003**	**3.5000e-004**	**0.0000**	**3.6000e-004**	**0.0000**	**0.1668**	**0.1668**	**1.0000e-005**	**0.0000**	**0.1671**

Mitigated Construction On-Site

	ROG	NOx	CO	SO2	Fugitive PM10	Exhaust PM10	PM10 Total	Fugitive PM2.5	Exhaust PM2.5	PM2.5 Total	Bio- CO2	NBio- CO2	Total CO2	CH4	N2O	CO2e
Category	tons/yr										MT/yr					
Off-Road	6.7000e-004	0.0182	0.0313	4.0000e-005		7.0000e-005	7.0000e-005		7.0000e-005	7.0000e-005	0.0000	3.6344	3.6344	1.1800e-003	0.0000	3.6638
Total	**6.7000e-004**	**0.0182**	**0.0313**	**4.0000e-005**		**7.0000e-005**	**7.0000e-005**		**7.0000e-005**	**7.0000e-005**	**0.0000**	**3.6344**	**3.6344**	**1.1800e-003**	**0.0000**	**3.6638**

Mitigated Construction Off-Site

	ROG	NOx	CO	SO2	Fugitive PM10	Exhaust PM10	PM10 Total	Fugitive PM2.5	Exhaust PM2.5	PM2.5 Total	Bio- CO2	NBio- CO2	Total CO2	CH4	N2O	CO2e
Category	tons/yr										MT/yr					
Hauling	0.0000	0.0000	0.0000	0.0000	0.0000	0.0000	0.0000	0.0000	0.0000	0.0000	0.0000	0.0000	0.0000	0.0000	0.0000	0.0000
Vendor	0.0000	0.0000	0.0000	0.0000	0.0000	0.0000	0.0000	0.0000	0.0000	0.0000	0.0000	0.0000	0.0000	0.0000	0.0000	0.0000
Worker	1.9000e-004	1.5000e-004	1.2600e-003	0.0000	2.0500e-003	0.0000	2.0500e-003	2.4000e-004	0.0000	2.4000e-004	0.0000	0.1668	0.1668	1.0000e-005	0.0000	0.1671
Total	**1.9000e-004**	**1.5000e-004**	**1.2600e-003**	**0.0000**	**2.0500e-003**	**0.0000**	**2.0500e-003**	**2.4000e-004**	**0.0000**	**2.4000e-004**	**0.0000**	**0.1668**	**0.1668**	**1.0000e-005**	**0.0000**	**0.1671**

3.6 Building Construction - 2021

Unmitigated Construction On-Site

	ROG	NOx	CO	SO2	Fugitive PM10	Exhaust PM10	PM10 Total	Fugitive PM2.5	Exhaust PM2.5	PM2.5 Total	Bio- CO2	NBio- CO2	Total CO2	CH4	N2O	CO2e
Category	tons/yr										MT/yr					
Off-Road	0.0190	0.1743	0.1658	2.7000e-004		9.5900e-003	9.5900e-003		9.0100e-003	9.0100e-003	0.0000	23.1637	23.1637	5.5900e-003	0.0000	23.3034
Total	**0.0190**	**0.1743**	**0.1658**	**2.7000e-004**		**9.5900e-003**	**9.5900e-003**		**9.0100e-003**	**9.0100e-003**	**0.0000**	**23.1637**	**23.1637**	**5.5900e-003**	**0.0000**	**23.3034**

Unmitigated Construction Off-Site

	ROG	NOx	CO	SO2	Fugitive PM10	Exhaust PM10	PM10 Total	Fugitive PM2.5	Exhaust PM2.5	PM2.5 Total	Bio- CO2	NBio- CO2	Total CO2	CH4	N2O	CO2e
Category	tons/yr										MT/yr					
Hauling	0.0000	0.0000	0.0000	0.0000	0.0000	0.0000	0.0000	0.0000	0.0000	0.0000	0.0000	0.0000	0.0000	0.0000	0.0000	0.0000
Vendor	1.9800e-003	0.0452	0.0143	1.1000e-004	0.0337	1.9000e-004	0.0338	3.8200e-003	1.8000e-004	4.0100e-003	0.0000	10.1879	10.1879	4.8000e-004	0.0000	10.1999
Worker	9.9900e-003	8.3100e-003	0.0703	1.0000e-004	0.1628	1.0000e-004	0.1629	0.0179	9.0000e-005	0.0180	0.0000	8.6705	8.6705	5.9000e-004	0.0000	8.6854
Total	**0.0120**	**0.0535**	**0.0846**	**2.1000e-004**	**0.1965**	**2.9000e-004**	**0.1968**	**0.0217**	**2.7000e-004**	**0.0220**	**0.0000**	**18.8584**	**18.8584**	**1.0700e-003**	**0.0000**	**18.8853**

Mitigated Construction On-Site

	ROG	NOx	CO	SO2	Fugitive PM10	Exhaust PM10	PM10 Total	Fugitive PM2.5	Exhaust PM2.5	PM2.5 Total	Bio- CO2	NBio- CO2	Total CO2	CH4	N2O	CO2e
Category	tons/yr										MT/yr					
Off-Road	7.9200e-003	0.1076	0.1810	2.7000e-004		1.1200e-003	1.1200e-003		1.1200e-003	1.1200e-003	0.0000	23.1637	23.1637	5.5900e-003	0.0000	23.3034

Total	**7.9200e-003**	**0.1076**	**0.1810**	**2.7000e-004**		**1.1200e-003**	**1.1200e-003**		**1.1200e-003**	**1.1200e-003**	**0.0000**	**23.1637**	**23.1637**	**5.5900e-003**	**0.0000**	**23.3034**

Mitigated Construction Off-Site

	ROG	NOx	CO	SO2	Fugitive PM10	Exhaust PM10	PM10 Total	Fugitive PM2.5	Exhaust PM2.5	PM2.5 Total	Bio- CO2	NBio- CO2	Total CO2	CH4	N2O	CO2e
Category	tons/yr										MT/yr					
Hauling	0.0000	0.0000	0.0000	0.0000	0.0000	0.0000	0.0000	0.0000	0.0000	0.0000	0.0000	0.0000	0.0000	0.0000	0.0000	0.0000
Vendor	1.9800e-003	0.0452	0.0143	1.1000e-004	0.0216	1.9000e-004	0.0217	2.6100e-003	1.8000e-004	2.8000e-003	0.0000	10.1879	10.1879	4.8000e-004	0.0000	10.1999
Worker	9.9900e-003	8.3100e-003	0.0703	1.0000e-004	0.1035	1.0000e-004	0.1036	0.0119	9.0000e-005	0.0120	0.0000	8.6705	8.6705	5.9000e-004	0.0000	8.6854
Total	**0.0120**	**0.0535**	**0.0846**	**2.1000e-004**	**0.1250**	**2.9000e-004**	**0.1253**	**0.0145**	**2.7000e-004**	**0.0148**	**0.0000**	**18.8584**	**18.8584**	**1.0700e-003**	**0.0000**	**18.8853**

3.6 Building Construction - 2022

Unmitigated Construction On-Site

	ROG	NOx	CO	SO2	Fugitive PM10	Exhaust PM10	PM10 Total	Fugitive PM2.5	Exhaust PM2.5	PM2.5 Total	Bio- CO2	NBio- CO2	Total CO2	CH4	N2O	CO2e
Category	tons/yr										MT/yr					
Off-Road	0.2218	2.0300	2.1272	3.5000e-003		0.1052	0.1052		0.0990	0.0990	0.0000	301.2428	301.2428	0.0722	0.0000	303.0471
Total	**0.2218**	**2.0300**	**2.1272**	**3.5000e-003**		**0.1052**	**0.1052**		**0.0990**	**0.0990**	**0.0000**	**301.2428**	**301.2428**	**0.0722**	**0.0000**	**303.0471**

Unmitigated Construction Off-Site

	ROG	NOx	CO	SO2	Fugitive PM10	Exhaust PM10	PM10 Total	Fugitive PM2.5	Exhaust PM2.5	PM2.5 Total	Bio- CO2	NBio- CO2	Total CO2	CH4	N2O	CO2e
Category	tons/yr										MT/yr					
Hauling	0.0000	0.0000	0.0000	0.0000	0.0000	0.0000	0.0000	0.0000	0.0000	0.0000	0.0000	0.0000	0.0000	0.0000	0.0000	0.0000
Vendor	0.0238	0.5577	0.1694	1.3900e-003	0.4375	2.2100e-003	0.4397	0.0497	2.1200e-003	0.0518	0.0000	131.4122	131.4122	5.9600e-003	0.0000	131.5611
Worker	0.1234	0.0979	0.8225	1.2200e-003	2.1166	1.1700e-003	2.1178	0.2323	1.0800e-003	0.2334	0.0000	109.2861	109.2861	6.9300e-003	0.0000	109.4593
Total	**0.1472**	**0.6556**	**0.9919**	**2.6100e-003**	**2.5541**	**3.3800e-003**	**2.5575**	**0.2820**	**3.2000e-003**	**0.2852**	**0.0000**	**240.6982**	**240.6982**	**0.0129**	**0.0000**	**241.0204**

Mitigated Construction On-Site

	ROG	NOx	CO	SO2	Fugitive PM10	Exhaust PM10	PM10 Total	Fugitive PM2.5	Exhaust PM2.5	PM2.5 Total	Bio- CO2	NBio- CO2	Total CO2	CH4	N2O	CO2e
Category	tons/yr										MT/yr					
Off-Road	0.0996	1.3928	2.3495	3.5000e-003		0.0132	0.0132		0.0132	0.0132	0.0000	301.2425	301.2425	0.0722	0.0000	303.0467
Total	**0.0996**	**1.3928**	**2.3495**	**3.5000e-003**		**0.0132**	**0.0132**		**0.0132**	**0.0132**	**0.0000**	**301.2425**	**301.2425**	**0.0722**	**0.0000**	**303.0467**

Mitigated Construction Off-Site

	ROG	NOx	CO	SO2	Fugitive PM10	Exhaust PM10	PM10 Total	Fugitive PM2.5	Exhaust PM2.5	PM2.5 Total	Bio- CO2	NBio- CO2	Total CO2	CH4	N2O	CO2e
Category	tons/yr										MT/yr					

Hauling	0.0000	0.0000	0.0000	0.0000	0.0000	0.0000	0.0000	0.0000	0.0000	0.0000	0.0000	0.0000	0.0000	0.0000	0.0000	0.0000
Vendor	0.0238	0.5577	0.1694	1.3900e-003	0.2802	2.2100e-003	0.2824	0.0340	2.1200e-003	0.0361	0.0000	131.4122	131.4122	5.9600e-003	0.0000	131.5611
Worker	0.1234	0.0979	0.8225	1.2200e-003	1.3450	1.1700e-003	1.3461	0.1552	1.0800e-003	0.1562	0.0000	109.2861	109.2861	6.9300e-003	0.0000	109.4593
Total	**0.1472**	**0.6556**	**0.9919**	**2.6100e-003**	**1.6252**	**3.3800e-003**	**1.6285**	**0.1891**	**3.2000e-003**	**0.1923**	**0.0000**	**240.6982**	**240.6982**	**0.0129**	**0.0000**	**241.0204**

3.6 Building Construction - 2023

Unmitigated Construction On-Site

	ROG	NOx	CO	SO2	Fugitive PM10	Exhaust PM10	PM10 Total	Fugitive PM2.5	Exhaust PM2.5	PM2.5 Total	Bio- CO2	NBio- CO2	Total CO2	CH4	N2O	CO2e
Category	tons/yr										MT/yr					
Off-Road	0.2045	1.8700	2.1117	3.5000e-003		0.0910	0.0910		0.0856	0.0856	0.0000	301.3462	301.3462	0.0717	0.0000	303.1383
Total	**0.2045**	**1.8700**	**2.1117**	**3.5000e-003**		**0.0910**	**0.0910**		**0.0856**	**0.0856**	**0.0000**	**301.3462**	**301.3462**	**0.0717**	**0.0000**	**303.1383**

Unmitigated Construction Off-Site

	ROG	NOx	CO	SO2	Fugitive PM10	Exhaust PM10	PM10 Total	Fugitive PM2.5	Exhaust PM2.5	PM2.5 Total	Bio- CO2	NBio- CO2	Total CO2	CH4	N2O	CO2e
Category	tons/yr										MT/yr					
Hauling	0.0000	0.0000	0.0000	0.0000	0.0000	0.0000	0.0000	0.0000	0.0000	0.0000	0.0000	0.0000	0.0000	0.0000	0.0000	0.0000
Vendor	0.0178	0.4470	0.1467	1.3700e-003	0.4375	7.1000e-004	0.4382	0.0497	6.7000e-004	0.0504	0.0000	129.5422	129.5422	4.2500e-003	0.0000	129.6484
Worker	0.1172	0.0886	0.7374	1.1800e-003	2.1166	1.0900e-003	2.1177	0.2323	1.0100e-003	0.2333	0.0000	105.7603	105.7603	6.1900e-003	0.0000	105.9150
Total	**0.1350**	**0.5357**	**0.8841**	**2.5500e-003**	**2.5541**	**1.8000e-003**	**2.5559**	**0.2820**	**1.6800e-003**	**0.2837**	**0.0000**	**235.3025**	**235.3025**	**0.0104**	**0.0000**	**235.5634**

Mitigated Construction On-Site

	ROG	NOx	CO	SO2	Fugitive PM10	Exhaust PM10	PM10 Total	Fugitive PM2.5	Exhaust PM2.5	PM2.5 Total	Bio- CO2	NBio- CO2	Total CO2	CH4	N2O	CO2e
Category	tons/yr										MT/yr					
Off-Road	0.0967	1.3873	2.3471	3.5000e-003		0.0121	0.0121		0.0121	0.0121	0.0000	301.3458	301.3458	0.0717	0.0000	303.1380
Total	**0.0967**	**1.3873**	**2.3471**	**3.5000e-003**		**0.0121**	**0.0121**		**0.0121**	**0.0121**	**0.0000**	**301.3458**	**301.3458**	**0.0717**	**0.0000**	**303.1380**

Mitigated Construction Off-Site

	ROG	NOx	CO	SO2	Fugitive PM10	Exhaust PM10	PM10 Total	Fugitive PM2.5	Exhaust PM2.5	PM2.5 Total	Bio- CO2	NBio- CO2	Total CO2	CH4	N2O	CO2e
Category	tons/yr										MT/yr					
Hauling	0.0000	0.0000	0.0000	0.0000	0.0000	0.0000	0.0000	0.0000	0.0000	0.0000	0.0000	0.0000	0.0000	0.0000	0.0000	0.0000
Vendor	0.0178	0.4470	0.1467	1.3700e-003	0.2802	7.1000e-004	0.2809	0.0340	6.7000e-004	0.0347	0.0000	129.5422	129.5422	4.2500e-003	0.0000	129.6484
Worker	0.1172	0.0886	0.7374	1.1800e-003	1.3450	1.0900e-003	1.3461	0.1552	1.0100e-003	0.1562	0.0000	105.7603	105.7603	6.1900e-003	0.0000	105.9150
Total	**0.1350**	**0.5357**	**0.8841**	**2.5500e-003**	**1.6252**	**1.8000e-003**	**1.6270**	**0.1891**	**1.6800e-003**	**0.1908**	**0.0000**	**235.3025**	**235.3025**	**0.0104**	**0.0000**	**235.5634**

3.6 Building Construction - 2024

Unmitigated Construction On-Site

	ROG	NOx	CO	SO2	Fugitive PM10	Exhaust PM10	PM10 Total	Fugitive PM2.5	Exhaust PM2.5	PM2.5 Total	Bio- CO2	NBio- CO2	Total CO2	CH4	N2O	CO2e
Category	tons/yr										MT/yr					
Off-Road	0.1472	1.3444	1.6167	2.7000e-003		0.0613	0.0613		0.0577	0.0577	0.0000	231.8491	231.8491	0.0548	0.0000	233.2198
Total	**0.1472**	**1.3444**	**1.6167**	**2.7000e-003**		**0.0613**	**0.0613**		**0.0577**	**0.0577**	**0.0000**	**231.8491**	**231.8491**	**0.0548**	**0.0000**	**233.2198**

Unmitigated Construction Off-Site

	ROG	NOx	CO	SO2	Fugitive PM10	Exhaust PM10	PM10 Total	Fugitive PM2.5	Exhaust PM2.5	PM2.5 Total	Bio- CO2	NBio- CO2	Total CO2	CH4	N2O	CO2e
Category	tons/yr										MT/yr					
Hauling	0.0000	0.0000	0.0000	0.0000	0.0000	0.0000	0.0000	0.0000	0.0000	0.0000	0.0000	0.0000	0.0000	0.0000	0.0000	0.0000
Vendor	0.0130	0.3367	0.1048	1.0400e-003	0.3365	5.1000e-004	0.3370	0.0382	4.9000e-004	0.0387	0.0000	98.9397	98.9397	3.1700e-003	0.0000	99.0191
Worker	0.0853	0.0618	0.5145	8.7000e-004	1.6282	7.9000e-004	1.6290	0.1787	7.3000e-004	0.1794	0.0000	78.5900	78.5900	4.2200e-003	0.0000	78.6955
Total	**0.0983**	**0.3985**	**0.6194**	**1.9100e-003**	**1.9647**	**1.3000e-003**	**1.9660**	**0.2169**	**1.2200e-003**	**0.2182**	**0.0000**	**177.5298**	**177.5298**	**7.3900e-003**	**0.0000**	**177.7146**

Mitigated Construction On-Site

	ROG	NOx	CO	SO2	Fugitive PM10	Exhaust PM10	PM10 Total	Fugitive PM2.5	Exhaust PM2.5	PM2.5 Total	Bio- CO2	NBio- CO2	Total CO2	CH4	N2O	CO2e
Category	tons/yr										MT/yr					
Off-Road	0.0726	1.0632	1.8041	2.7000e-003		8.5300e-003	8.5300e-003		8.5300e-003	8.5300e-003	0.0000	231.8488	231.8488	0.0548	0.0000	233.2195

Total	**0.0726**	**1.0632**	**1.8041**	**2.7000e-003**		**8.5300e-003**	**8.5300e-003**		**8.5300e-003**	**8.5300e-003**	**0.0000**	**231.8488**	**231.8488**	**0.0548**	**0.0000**	**233.2195**

Mitigated Construction Off-Site

	ROG	NOx	CO	SO2	Fugitive PM10	Exhaust PM10	PM10 Total	Fugitive PM2.5	Exhaust PM2.5	PM2.5 Total	Bio- CO2	NBio- CO2	Total CO2	CH4	N2O	CO2e
Category	tons/yr										MT/yr					
Hauling	0.0000	0.0000	0.0000	0.0000	0.0000	0.0000	0.0000	0.0000	0.0000	0.0000	0.0000	0.0000	0.0000	0.0000	0.0000	0.0000
Vendor	0.0130	0.3367	0.1048	1.0400e-003	0.2155	5.1000e-004	0.2160	0.0261	4.9000e-004	0.0266	0.0000	98.9397	98.9397	3.1700e-003	0.0000	99.0191
Worker	0.0853	0.0618	0.5145	8.7000e-004	1.0346	7.9000e-004	1.0354	0.1193	7.3000e-004	0.1201	0.0000	78.5900	78.5900	4.2200e-003	0.0000	78.6955
Total	**0.0983**	**0.3985**	**0.6194**	**1.9100e-003**	**1.2501**	**1.3000e-003**	**1.2514**	**0.1455**	**1.2200e-003**	**0.1467**	**0.0000**	**177.5298**	**177.5298**	**7.3900e-003**	**0.0000**	**177.7146**

3.7 Paving - 2024

Unmitigated Construction On-Site

	ROG	NOx	CO	SO2	Fugitive PM10	Exhaust PM10	PM10 Total	Fugitive PM2.5	Exhaust PM2.5	PM2.5 Total	Bio- CO2	NBio- CO2	Total CO2	CH4	N2O	CO2e
Category	tons/yr										MT/yr					
Off-Road	0.0272	0.2619	0.4022	6.3000e-004		0.0129	0.0129		0.0119	0.0119	0.0000	55.0730	55.0730	0.0178	0.0000	55.5183
Paving	0.0000					0.0000	0.0000		0.0000	0.0000	0.0000	0.0000	0.0000	0.0000	0.0000	0.0000
Total	**0.0272**	**0.2619**	**0.4022**	**6.3000e-004**		**0.0129**	**0.0129**		**0.0119**	**0.0119**	**0.0000**	**55.0730**	**55.0730**	**0.0178**	**0.0000**	**55.5183**

Unmitigated Construction Off-Site

	ROG	NOx	CO	SO2	Fugitive PM10	Exhaust PM10	PM10 Total	Fugitive PM2.5	Exhaust PM2.5	PM2.5 Total	Bio- CO2	NBio- CO2	Total CO2	CH4	N2O	CO2e
Category	tons/yr										MT/yr					
Hauling	0.0000	0.0000	0.0000	0.0000	0.0000	0.0000	0.0000	0.0000	0.0000	0.0000	0.0000	0.0000	0.0000	0.0000	0.0000	0.0000
Vendor	0.0000	0.0000	0.0000	0.0000	0.0000	0.0000	0.0000	0.0000	0.0000	0.0000	0.0000	0.0000	0.0000	0.0000	0.0000	0.0000
Worker	2.7900e-003	2.0200e-003	0.0168	3.0000e-005	0.0533	3.0000e-005	0.0533	5.8500e-003	2.0000e-005	5.8700e-003	0.0000	2.5729	2.5729	1.4000e-004	0.0000	2.5763
Total	**2.7900e-003**	**2.0200e-003**	**0.0168**	**3.0000e-005**	**0.0533**	**3.0000e-005**	**0.0533**	**5.8500e-003**	**2.0000e-005**	**5.8700e-003**	**0.0000**	**2.5729**	**2.5729**	**1.4000e-004**	**0.0000**	**2.5763**

Mitigated Construction On-Site

	ROG	NOx	CO	SO2	Fugitive PM10	Exhaust PM10	PM10 Total	Fugitive PM2.5	Exhaust PM2.5	PM2.5 Total	Bio- CO2	NBio- CO2	Total CO2	CH4	N2O	CO2e
Category	tons/yr										MT/yr					
Off-Road	9.1900e-003	0.2761	0.4756	6.3000e-004		1.0300e-003	1.0300e-003		1.0300e-003	1.0300e-003	0.0000	55.0729	55.0729	0.0178	0.0000	55.5182
Paving	0.0000					0.0000	0.0000		0.0000	0.0000	0.0000	0.0000	0.0000	0.0000	0.0000	0.0000
Total	**9.1900e-003**	**0.2761**	**0.4756**	**6.3000e-004**		**1.0300e-003**	**1.0300e-003**		**1.0300e-003**	**1.0300e-003**	**0.0000**	**55.0729**	**55.0729**	**0.0178**	**0.0000**	**55.5182**

Mitigated Construction Off-Site

	ROG	NOx	CO	SO2	Fugitive PM10	Exhaust PM10	PM10 Total	Fugitive PM2.5	Exhaust PM2.5	PM2.5 Total	Bio- CO2	NBio- CO2	Total CO2	CH4	N2O	CO2e
Category	tons/yr										MT/yr					

Hauling	0.0000	0.0000	0.0000	0.0000	0.0000	0.0000	0.0000	0.0000	0.0000	0.0000	0.0000	0.0000	0.0000	0.0000	0.0000	0.0000
Vendor	0.0000	0.0000	0.0000	0.0000	0.0000	0.0000	0.0000	0.0000	0.0000	0.0000	0.0000	0.0000	0.0000	0.0000	0.0000	0.0000
Worker	2.7900e-003	2.0200e-003	0.0168	3.0000e-005	0.0339	3.0000e-005	0.0339	3.9100e-003	2.0000e-005	3.9300e-003	0.0000	2.5729	2.5729	1.4000e-004	0.0000	2.5763
Total	**2.7900e-003**	**2.0200e-003**	**0.0168**	**3.0000e-005**	**0.0339**	**3.0000e-005**	**0.0339**	**3.9100e-003**	**2.0000e-005**	**3.9300e-003**	**0.0000**	**2.5729**	**2.5729**	**1.4000e-004**	**0.0000**	**2.5763**

3.8 Architectural Coating - 2024

Unmitigated Construction On-Site

	ROG	NOx	CO	SO2	Fugitive PM10	Exhaust PM10	PM10 Total	Fugitive PM2.5	Exhaust PM2.5	PM2.5 Total	Bio- CO2	NBio- CO2	Total CO2	CH4	N2O	CO2e
Category	tons/yr										MT/yr					
Archit. Coating	0.5053					0.0000	0.0000		0.0000	0.0000	0.0000	0.0000	0.0000	0.0000	0.0000	0.0000
Off-Road	6.3000e-004	4.2700e-003	6.3400e-003	1.0000e-005		2.1000e-004	2.1000e-004		2.1000e-004	2.1000e-004	0.0000	0.8936	0.8936	5.0000e-005	0.0000	0.8949
Total	**0.5059**	**4.2700e-003**	**6.3400e-003**	**1.0000e-005**		**2.1000e-004**	**2.1000e-004**		**2.1000e-004**	**2.1000e-004**	**0.0000**	**0.8936**	**0.8936**	**5.0000e-005**	**0.0000**	**0.8949**

Unmitigated Construction Off-Site

	ROG	NOx	CO	SO2	Fugitive PM10	Exhaust PM10	PM10 Total	Fugitive PM2.5	Exhaust PM2.5	PM2.5 Total	Bio- CO2	NBio- CO2	Total CO2	CH4	N2O	CO2e
Category	tons/yr										MT/yr					
Hauling	0.0000	0.0000	0.0000	0.0000	0.0000	0.0000	0.0000	0.0000	0.0000	0.0000	0.0000	0.0000	0.0000	0.0000	0.0000	0.0000
Vendor	0.0000	0.0000	0.0000	0.0000	0.0000	0.0000	0.0000	0.0000	0.0000	0.0000	0.0000	0.0000	0.0000	0.0000	0.0000	0.0000
Worker	5.9000e-004	4.3000e-004	3.5700e-003	1.0000e-005	0.0113	1.0000e-005	0.0113	1.2400e-003	1.0000e-005	1.2500e-003	0.0000	0.5458	0.5458	3.0000e-005	0.0000	0.5465
Total	**5.9000e-004**	**4.3000e-004**	**3.5700e-003**	**1.0000e-005**	**0.0113**	**1.0000e-005**	**0.0113**	**1.2400e-003**	**1.0000e-005**	**1.2500e-003**	**0.0000**	**0.5458**	**0.5458**	**3.0000e-005**	**0.0000**	**0.5465**

Mitigated Construction On-Site

	ROG	NOx	CO	SO2	Fugitive PM10	Exhaust PM10	PM10 Total	Fugitive PM2.5	Exhaust PM2.5	PM2.5 Total	Bio- CO2	NBio- CO2	Total CO2	CH4	N2O	CO2e
Category	tons/yr										MT/yr					
Archit. Coating	0.5053					0.0000	0.0000		0.0000	0.0000	0.0000	0.0000	0.0000	0.0000	0.0000	0.0000
Off-Road	6.3000e-004	4.2700e-003	6.3400e-003	1.0000e-005		2.1000e-004	2.1000e-004		2.1000e-004	2.1000e-004	0.0000	0.8936	0.8936	5.0000e-005	0.0000	0.8949
Total	**0.5059**	**4.2700e-003**	**6.3400e-003**	**1.0000e-005**		**2.1000e-004**	**2.1000e-004**		**2.1000e-004**	**2.1000e-004**	**0.0000**	**0.8936**	**0.8936**	**5.0000e-005**	**0.0000**	**0.8949**

Mitigated Construction Off-Site

	ROG	NOx	CO	SO2	Fugitive PM10	Exhaust PM10	PM10 Total	Fugitive PM2.5	Exhaust PM2.5	PM2.5 Total	Bio- CO2	NBio- CO2	Total CO2	CH4	N2O	CO2e
Category	tons/yr										MT/yr					
Hauling	0.0000	0.0000	0.0000	0.0000	0.0000	0.0000	0.0000	0.0000	0.0000	0.0000	0.0000	0.0000	0.0000	0.0000	0.0000	0.0000
Vendor	0.0000	0.0000	0.0000	0.0000	0.0000	0.0000	0.0000	0.0000	0.0000	0.0000	0.0000	0.0000	0.0000	0.0000	0.0000	0.0000
Worker	5.9000e-004	4.3000e-004	3.5700e-003	1.0000e-005	7.1800e-003	1.0000e-005	7.1900e-003	8.3000e-004	1.0000e-005	8.3000e-004	0.0000	0.5458	0.5458	3.0000e-005	0.0000	0.5465
Total	**5.9000e-004**	**4.3000e-004**	**3.5700e-003**	**1.0000e-005**	**7.1800e-003**	**1.0000e-005**	**7.1900e-003**	**8.3000e-004**	**1.0000e-005**	**8.3000e-004**	**0.0000**	**0.5458**	**0.5458**	**3.0000e-005**	**0.0000**	**0.5465**

3.8 Architectural Coating - 2025

Unmitigated Construction On-Site

	ROG	NOx	CO	SO2	Fugitive PM10	Exhaust PM10	PM10 Total	Fugitive PM2.5	Exhaust PM2.5	PM2.5 Total	Bio- CO2	NBio- CO2	Total CO2	CH4	N2O	CO2e
Category	tons/yr										MT/yr					
Archit. Coating	3.4649					0.0000	0.0000		0.0000	0.0000	0.0000	0.0000	0.0000	0.0000	0.0000	0.0000
Off-Road	4.1000e-003	0.0275	0.0434	7.0000e-005		1.2400e-003	1.2400e-003		1.2400e-003	1.2400e-003	0.0000	6.1278	6.1278	3.3000e-004	0.0000	6.1362
Total	**3.4690**	**0.0275**	**0.0434**	**7.0000e-005**		**1.2400e-003**	**1.2400e-003**		**1.2400e-003**	**1.2400e-003**	**0.0000**	**6.1278**	**6.1278**	**3.3000e-004**	**0.0000**	**6.1362**

Unmitigated Construction Off-Site

	ROG	NOx	CO	SO2	Fugitive PM10	Exhaust PM10	PM10 Total	Fugitive PM2.5	Exhaust PM2.5	PM2.5 Total	Bio- CO2	NBio- CO2	Total CO2	CH4	N2O	CO2e
Category	tons/yr										MT/yr					
Hauling	0.0000	0.0000	0.0000	0.0000	0.0000	0.0000	0.0000	0.0000	0.0000	0.0000	0.0000	0.0000	0.0000	0.0000	0.0000	0.0000
Vendor	0.0000	0.0000	0.0000	0.0000	0.0000	0.0000	0.0000	0.0000	0.0000	0.0000	0.0000	0.0000	0.0000	0.0000	0.0000	0.0000
Worker	3.8400e-003	2.6900e-003	0.0226	4.0000e-005	0.0775	4.0000e-005	0.0776	8.5100e-003	3.0000e-005	8.5400e-003	0.0000	3.6108	3.6108	1.8000e-004	0.0000	3.6154
Total	**3.8400e-003**	**2.6900e-003**	**0.0226**	**4.0000e-005**	**0.0775**	**4.0000e-005**	**0.0776**	**8.5100e-003**	**3.0000e-005**	**8.5400e-003**	**0.0000**	**3.6108**	**3.6108**	**1.8000e-004**	**0.0000**	**3.6154**

Mitigated Construction On-Site

	ROG	NOx	CO	SO2	Fugitive PM10	Exhaust PM10	PM10 Total	Fugitive PM2.5	Exhaust PM2.5	PM2.5 Total	Bio- CO2	NBio- CO2	Total CO2	CH4	N2O	CO2e
Category	tons/yr										MT/yr					
Archit. Coating	3.4649					0.0000	0.0000		0.0000	0.0000	0.0000	0.0000	0.0000	0.0000	0.0000	0.0000

Off-Road	4.1000e-003	0.0275	0.0434	7.0000e-005		1.2400e-003	1.2400e-003		1.2400e-003	1.2400e-003	0.0000	6.1278	6.1278	3.3000e-004	0.0000	6.1362
Total	**3.4690**	**0.0275**	**0.0434**	**7.0000e-005**		**1.2400e-003**	**1.2400e-003**		**1.2400e-003**	**1.2400e-003**	**0.0000**	**6.1278**	**6.1278**	**3.3000e-004**	**0.0000**	**6.1362**

Mitigated Construction Off-Site

	ROG	NOx	CO	SO2	Fugitive PM10	Exhaust PM10	PM10 Total	Fugitive PM2.5	Exhaust PM2.5	PM2.5 Total	Bio- CO2	NBio- CO2	Total CO2	CH4	N2O	CO2e
Category	tons/yr										MT/yr					
Hauling	0.0000	0.0000	0.0000	0.0000	0.0000	0.0000	0.0000	0.0000	0.0000	0.0000	0.0000	0.0000	0.0000	0.0000	0.0000	0.0000
Vendor	0.0000	0.0000	0.0000	0.0000	0.0000	0.0000	0.0000	0.0000	0.0000	0.0000	0.0000	0.0000	0.0000	0.0000	0.0000	0.0000
Worker	3.8400e-003	2.6900e-003	0.0226	4.0000e-005	0.0493	4.0000e-005	0.0493	5.6800e-003	3.0000e-005	5.7200e-003	0.0000	3.6108	3.6108	1.8000e-004	0.0000	3.6154
Total	**3.8400e-003**	**2.6900e-003**	**0.0226**	**4.0000e-005**	**0.0493**	**4.0000e-005**	**0.0493**	**5.6800e-003**	**3.0000e-005**	**5.7200e-003**	**0.0000**	**3.6108**	**3.6108**	**1.8000e-004**	**0.0000**	**3.6154**

4.0 Operational Detail - Mobile

4.1 Mitigation Measures Mobile

	ROG	NOx	CO	SO2	Fugitive PM10	Exhaust PM10	PM10 Total	Fugitive PM2.5	Exhaust PM2.5	PM2.5 Total	Bio- CO2	NBio- CO2	Total CO2	CH4	N2O	CO2e
Category	tons/yr										MT/yr					
Mitigated	0.5149	2.0302	5.8486	0.0158	1.4722	0.0137	1.4859	0.3952	0.0128	0.4080	0.0000	1,445.9873	1,445.9873	0.0593	0.0000	1,447.4694
Unmitigated	0.5149	2.0302	5.8486	0.0158	1.4722	0.0137	1.4859	0.3952	0.0128	0.4080	0.0000	1,445.9873	1,445.9873	0.0593	0.0000	1,447.4694

4.2 Trip Summary Information

	Average Daily Trip Rate			Unmitigated	Mitigated
Land Use	Weekday	Saturday	Sunday	Annual VMT	Annual VMT
City Park	0.00	0.00	0.00		
Retirement Community	166.53	156.00	156.00	468,039	468,039
Single Family Housing	1,246.08	1,308.12	1137.84	3,547,700	3,547,700
Total	1,412.61	1,464.12	1,293.84	4,015,739	4,015,739

4.3 Trip Type Information

	Miles			Trip %			Trip Purpose %		
Land Use	H-W or C-W	H-S or C-C	H-O or C-NW	H-W or C-W	H-S or C-C	H-O or C-NW	Primary	Diverted	Pass-by
City Park	9.50	7.30	7.30	33.00	48.00	19.00	66	28	6
Retirement Community	10.80	7.30	7.50	42.30	19.60	38.10	86	11	3
Single Family Housing	10.80	7.30	7.50	42.30	19.60	38.10	86	11	3

4.4 Fleet Mix

Land Use	LDA	LDT1	LDT2	MDV	LHD1	LHD2	MHD	HHD	OBUS	UBUS	MCY	SBUS	MH
City Park	0.582811	0.037485	0.193775	0.108307	0.014136	0.005301	0.018855	0.027301	0.002669	0.002011	0.005732	0.000906	0.000708
Retirement Community	0.582811	0.037485	0.193775	0.108307	0.014136	0.005301	0.018855	0.027301	0.002669	0.002011	0.005732	0.000906	0.000708
Single Family Housing	0.582811	0.037485	0.193775	0.108307	0.014136	0.005301	0.018855	0.027301	0.002669	0.002011	0.005732	0.000906	0.000708

5.0 Energy Detail

Historical Energy Use: N

5.1 Mitigation Measures Energy

Exceed Title 24

Install High Efficiency Lighting

Install Energy Efficient Appliances

	ROG	NOx	CO	SO2	Fugitive PM10	Exhaust PM10	PM10 Total	Fugitive PM2.5	Exhaust PM2.5	PM2.5 Total	Bio- CO2	NBio- CO2	Total CO2	CH4	N2O	CO2e
Category	tons/yr										MT/yr					
Electricity Mitigated						0.0000	0.0000		0.0000	0.0000	0.0000	106.2267	106.2267	0.0147	3.0400e-003	107.4979
Electricity Unmitigated						0.0000	0.0000		0.0000	0.0000	0.0000	127.4918	127.4918	0.0176	3.6400e-003	129.0175
NaturalGas Mitigated	0.0000	0.0000	0.0000	0.0000		0.0000	0.0000		0.0000	0.0000	0.0000	0.0000	0.0000	0.0000	0.0000	0.0000
NaturalGas Unmitigated	0.0000	0.0000	0.0000	0.0000		0.0000	0.0000		0.0000	0.0000	0.0000	0.0000	0.0000	0.0000	0.0000	0.0000

5.2 Energy by Land Use - NaturalGas

Unmitigated

	NaturalGas Use	ROG	NOx	CO	SO2	Fugitive PM10	Exhaust PM10	PM10 Total	Fugitive PM2.5	Exhaust PM2.5	PM2.5 Total	Bio- CO2	NBio- CO2	Total CO2	CH4	N2O	CO2e
Land Use	kBTU/yr	tons/yr										MT/yr					
City Park	0	0.0000	0.0000	0.0000	0.0000		0.0000	0.0000		0.0000	0.0000	0.0000	0.0000	0.0000	0.0000	0.0000	0.0000
Retirement Community	0	0.0000	0.0000	0.0000	0.0000		0.0000	0.0000		0.0000	0.0000	0.0000	0.0000	0.0000	0.0000	0.0000	0.0000
Single Family Housing	0	0.0000	0.0000	0.0000	0.0000		0.0000	0.0000		0.0000	0.0000	0.0000	0.0000	0.0000	0.0000	0.0000	0.0000
Total		**0.0000**	**0.0000**	**0.0000**	**0.0000**		**0.0000**	**0.0000**		**0.0000**	**0.0000**	**0.0000**	**0.0000**	**0.0000**	**0.0000**	**0.0000**	**0.0000**

Mitigated

	NaturalGas Use	ROG	NOx	CO	SO2	Fugitive PM10	Exhaust PM10	PM10 Total	Fugitive PM2.5	Exhaust PM2.5	PM2.5 Total	Bio- CO2	NBio- CO2	Total CO2	CH4	N2O	CO2e

Land Use	kBTU/yr	tons/yr										MT/yr					
City Park	0	0.0000	0.0000	0.0000	0.0000		0.0000	0.0000		0.0000	0.0000	0.0000	0.0000	0.0000	0.0000	0.0000	0.0000
Retirement Community	0	0.0000	0.0000	0.0000	0.0000		0.0000	0.0000		0.0000	0.0000	0.0000	0.0000	0.0000	0.0000	0.0000	0.0000
Single Family Housing	0	0.0000	0.0000	0.0000	0.0000		0.0000	0.0000		0.0000	0.0000	0.0000	0.0000	0.0000	0.0000	0.0000	0.0000
Total		**0.0000**	**0.0000**	**0.0000**	**0.0000**		**0.0000**	**0.0000**		**0.0000**	**0.0000**	**0.0000**	**0.0000**	**0.0000**	**0.0000**	**0.0000**	**0.0000**

5.3 Energy by Land Use - Electricity

Unmitigated

	Electricity Use	Total CO2	CH4	N2O	CO2e
Land Use	kWh/yr	MT/yr			
City Park	0	0.0000	0.0000	0.0000	0.0000
Retirement Community	193042	18.3881	2.5400e-003	5.3000e-004	18.6081
Single Family Housing	1.14539e+006	109.1037	0.0151	3.1200e-003	110.4093
Total		**127.4918**	**0.0176**	**3.6500e-003**	**129.0175**

Mitigated

	Electricity Use	Total CO2	CH4	N2O	CO2e
Land Use	kWh/yr	MT/yr			
City Park	0	0.0000	0.0000	0.0000	0.0000
Retirement Community	158390	15.0873	2.0800e-003	4.3000e-004	15.2679

Single Family Housing	956800	91.1394	0.0126	2.6000e-003	92.2300
Total		**106.2267**	**0.0147**	**3.0300e-003**	**107.4979**

6.0 Area Detail

6.1 Mitigation Measures Area

	ROG	NOx	CO	SO2	Fugitive PM10	Exhaust PM10	PM10 Total	Fugitive PM2.5	Exhaust PM2.5	PM2.5 Total	Bio- CO2	NBio- CO2	Total CO2	CH4	N2O	CO2e
Category	tons/yr										MT/yr					
Mitigated	1.4275	0.0146	1.2685	7.0000e-005		7.0400e-003	7.0400e-003		7.0400e-003	7.0400e-003	0.0000	2.0741	2.0741	1.9900e-003	0.0000	2.1237
Unmitigated	1.4275	0.0146	1.2685	7.0000e-005		7.0400e-003	7.0400e-003		7.0400e-003	7.0400e-003	0.0000	2.0741	2.0741	1.9900e-003	0.0000	2.1237

6.2 Area by SubCategory

Unmitigated

	ROG	NOx	CO	SO2	Fugitive PM10	Exhaust PM10	PM10 Total	Fugitive PM2.5	Exhaust PM2.5	PM2.5 Total	Bio- CO2	NBio- CO2	Total CO2	CH4	N2O	CO2e
SubCategory	tons/yr										MT/yr					
Architectural Coating	0.3970					0.0000	0.0000		0.0000	0.0000	0.0000	0.0000	0.0000	0.0000	0.0000	0.0000
Consumer Products	0.9924					0.0000	0.0000		0.0000	0.0000	0.0000	0.0000	0.0000	0.0000	0.0000	0.0000
Hearth	0.0000	0.0000	0.0000	0.0000		0.0000	0.0000		0.0000	0.0000	0.0000	0.0000	0.0000	0.0000	0.0000	0.0000

Landscaping	0.0381	0.0146	1.2685	7.0000e-005		7.0400e-003	7.0400e-003		7.0400e-003	7.0400e-003	0.0000	2.0741	2.0741	1.9900e-003	0.0000	2.1237
Total	**1.4275**	**0.0146**	**1.2685**	**7.0000e-005**		**7.0400e-003**	**7.0400e-003**		**7.0400e-003**	**7.0400e-003**	**0.0000**	**2.0741**	**2.0741**	**1.9900e-003**	**0.0000**	**2.1237**

Mitigated

	ROG	NOx	CO	SO2	Fugitive PM10	Exhaust PM10	PM10 Total	Fugitive PM2.5	Exhaust PM2.5	PM2.5 Total	Bio- CO2	NBio- CO2	Total CO2	CH4	N2O	CO2e
SubCategory	tons/yr										MT/yr					
Architectural Coating	0.3970					0.0000	0.0000		0.0000	0.0000	0.0000	0.0000	0.0000	0.0000	0.0000	0.0000
Consumer Products	0.9924					0.0000	0.0000		0.0000	0.0000	0.0000	0.0000	0.0000	0.0000	0.0000	0.0000
Hearth	0.0000	0.0000	0.0000	0.0000		0.0000	0.0000		0.0000	0.0000	0.0000	0.0000	0.0000	0.0000	0.0000	0.0000
Landscaping	0.0381	0.0146	1.2685	7.0000e-005		7.0400e-003	7.0400e-003		7.0400e-003	7.0400e-003	0.0000	2.0741	2.0741	1.9900e-003	0.0000	2.1237
Total	**1.4275**	**0.0146**	**1.2685**	**7.0000e-005**		**7.0400e-003**	**7.0400e-003**		**7.0400e-003**	**7.0400e-003**	**0.0000**	**2.0741**	**2.0741**	**1.9900e-003**	**0.0000**	**2.1237**

7.0 Water Detail

7.1 Mitigation Measures Water

Install Low Flow Bathroom Faucet

Install Low Flow Kitchen Faucet

Install Low Flow Toilet

Install Low Flow Shower

Use Water Efficient Irrigation System

	Total CO2	CH4	N2O	CO2e
Category	MT/yr			
Mitigated	10.9795	0.0119	7.0800e-003	13.3881
Unmitigated	13.1263	0.0148	8.8300e-003	16.1299

7.2 Water by Land Use

Unmitigated

	Indoor/Outdoor Use	Total CO2	CH4	N2O	CO2e
Land Use	Mgal	MT/yr			
City Park	0 / 3.3004	1.1003	1.5000e-004	3.0000e-005	1.1135
Retirement Community	2.54101 / 1.60194	2.7428	3.3500e-003	2.0100e-003	3.4248
Single Family Housing	8.60033 / 5.42195	9.2832	0.0113	6.8000e-003	11.5916
Total		**13.1263**	**0.0148**	**8.8400e-003**	**16.1299**

Mitigated

	Indoor/Outdoor Use	Total CO2	CH4	N2O	CO2e
Land Use	Mgal	MT/yr			
City Park	0 / 3.09908	1.0332	1.4000e-004	3.0000e-005	1.0456
Retirement Community	2.03281 / 1.50422	2.2685	2.6900e-003	1.6100e-003	2.8150

Single Family Housing	6.88027 / 5.09121	7.6779	9.1000e-003	5.4400e-003	9.5276
Total		**10.9795**	**0.0119**	**7.0800e-003**	**13.3881**

8.0 Waste Detail

8.1 Mitigation Measures Waste

Category/Year

	Total CO2	CH4	N2O	CO2e
	MT/yr			
Mitigated	37.4518	2.2133	0.0000	92.7853
Unmitigated	37.4518	2.2133	0.0000	92.7853

8.2 Waste by Land Use

Unmitigated

	Waste Disposed	Total CO2	CH4	N2O	CO2e
Land Use	tons	MT/yr			
City Park	0.24	0.0487	2.8800e-003	0.0000	0.1207
Retirement Community	17.94	3.6417	0.2152	0.0000	9.0221
Single Family Housing	166.32	33.7615	1.9952	0.0000	83.6426

Total		**37.4518**	**2.2133**	**0.0000**	**92.7853**

Mitigated

	Waste Disposed	Total CO2	CH4	N2O	CO2e
Land Use	tons	MT/yr			
City Park	0.24	0.0487	2.8800e-003	0.0000	0.1207
Retirement Community	17.94	3.6417	0.2152	0.0000	9.0221
Single Family Housing	166.32	33.7615	1.9952	0.0000	83.6426
Total		**37.4518**	**2.2133**	**0.0000**	**92.7853**

9.0 Operational Offroad

Equipment Type	Number	Hours/Day	Days/Year	Horse Power	Load Factor	Fuel Type

10.0 Stationary Equipment

Fire Pumps and Emergency Generators

Equipment Type	Number	Hours/Day	Hours/Year	Horse Power	Load Factor	Fuel Type

Boilers

Equipment Type	Number	Heat Input/Day	Heat Input/Year	Boiler Rating	Fuel Type

User Defined Equipment

Equipment Type	Number

11.0 Vegetation

Attachment 3. Construction Health Risk Assessment

CalEEMod Emissions Modeling

The health risk assessment used the on-site construction emissions produced by CalEEMod. Since localized emissions are used in the health risk assessment, the worker and truck trip travel lengths for construction activity were set to one mile. Otherwise, annual emissions used in this modeling are the same as those contained in Attachment 2.

Construction HRA

Uncontrolled		Controlled	
PM10 Exhaust	PM2.5 fug	PM10 Exhaust	PM2.5 fug
Annual Emissions (Tons)			
Construction			
0.1557	0.2881	0.0074	0.1305
0.1069	0.0285	0.0119	0.0191
0.0913	0.0284	0.0114	0.0191
0.0747	0.0225	0.0098	0.0152
0.0012	0.0008	0.0001	0.0005
	Total (tons)	0.0405	0.1844
	Total (pounds)	81.04	368.86

Health Risk Results

Maximum Impacts at Construction MEI Location - With Controls

Emissions Year	Maximum Concentrations: Exhaust PM10/DPM (µg/m³)	Maximum Concentrations: Fugitive PM2.5 (µg/m³)	Cancer Risk (per million): Child	Cancer Risk (per million): Adult	Hazard Index (-)	Maximum Annual PM2.5 Concentration (µg/m³)
2021	0.0031	0.0731	0.55	0.01	0.001	0.08
2022	0.0050	0.0107	0.83	0.01	0.001	0.02
2023	0.0048	0.0107	0.14	0.01	0.001	0.02
2024	0.0041	0.0085	0.12	0.01	0.001	0.01
2025	0.0000	0.0003	0.00	0.00	0.000	0.00
Total	-	-	**1.6**	**0.05**	-	-
Maximum	0.0050	0.0731	**-**	**-**	**0.001**	**0.08**

Bella Vista Ukiah, CA

DPM Construction Emissions and Modeling Emission Rates - With Controls

Emissions Model Year	Activity	DPM (ton/year)	Area Source	DPM Emissions (lb/yr)	DPM Emissions (lb/hr)	DPM Emissions (g/s)	Modeled Area (m^2)	DPM Emission Rate ($g/s/m^2$)
2021	Construction	0.0074	DPM	14.7	0.00447	5.64E-04	146,136	**3.86E-09**
2022	Construction	0.0119	DPM	23.8	0.00725	9.13E-04	146,136	**6.25E-09**
2023	Construction	0.0114	DPM	22.8	0.00694	8.75E-04	146,136	**5.98E-09**
2024	Construction	0.0098	DPM	19.5	0.00595	7.49E-04	146,136	**5.13E-09**
2025	Construction	0.0001	DPM	0.2	0.00006	7.67E-06	146,136	**5.25E-11**
Total		***0.0405***		***81.0***	***0.0247***	***0.0031***		

Modeled Operation Hours

hr/day = 9 (7am - 4pm)
days/yr = 365
hours/year = 3285

PM2.5 Fugitive Dust Construction Emissions for Modeling - With Controls

Construction Year	Activity	Area Source	PM2.5 Emissions (ton/year)	PM2.5 Emissions (lb/yr)	PM2.5 Emissions (lb/hr)	PM2.5 Emissions (g/s)	Modeled Area (m^2)	PM2.5 Emission Rate $g/s/m^2$
2021	Construction	FUG	0.1305	261.0	0.07945	1.00E-02	146,136	**6.85E-08**
2022	Construction	FUG	0.0191	38.2	0.01163	1.47E-03	146,136	**1.00E-08**
2023	Construction	FUG	0.0191	38.2	0.01163	1.47E-03	146,136	**1.00E-08**
2024	Construction	FUG	0.0152	30.4	0.00925	1.17E-03	146,136	**7.98E-09**
2025	Construction	FUG	0.0005	1.1	0.00032	4.07E-05	146,136	**2.78E-10**
Total			***0.1844***	***368.9***	***0.1123***	***0.0141***		

Modeled Operation Hours

hr/day = 9 (7am - 4pm)
days/yr = 365
hours/year = 3285

Bella Vista Ukiah, CA
Construction Health Impacts Summary

Maximum Impacts at Construction MEI Location - With Controls

Emissions Year	Maximum Concentrations: Exhaust PM10/DPM ($\mu g/m^3$)	Maximum Concentrations: Fugitive PM2.5 ($\mu g/m^3$)	Cancer Risk (per million): Child	Cancer Risk (per million): Adult	Hazard Index (-)	Maximum Annual PM2.5 Concentration ($\mu g/m^3$)
2021	0.0031	0.0731	0.55	0.01	0.001	0.08
2022	0.0050	0.0107	0.83	0.01	0.001	0.02
2023	0.0048	0.0107	0.14	0.01	0.001	0.02
2024	0.0041	0.0085	0.12	0.01	0.001	0.01
2025	0.0000	0.0003	0.00	0.00	0.000	0.00
Total	-	-	**1.6**	**0.05**	-	-
Maximum	0.0050	0.0731	**-**	**-**	**0.001**	**0.08**

Bella Vista Ukiah, CA - Controlled Emissions
Maximum DPM Cancer Risk Calculations From Construction
Impacts at Off-Site Receptors-1.5 meter receptor height

Cancer Risk (per million) = CPF x Inhalation Dose x ASF x ED/AT x FAH x 1.0E6

Where: CPF = Cancer potency factor $(mg/kg\text{-}day)^{-1}$
ASF = Age sensitivity factor for specified age group
ED = Exposure duration (years)
AT = Averaging time for lifetime cancer risk (years)
FAH = Fraction of time spent at home (unitless)

Inhalation Dose = C_{air} x DBR x A x (EF/365) x 10^{-6}

Where: C_{air} = concentration in air $(\mu g/m^3)$
DBR = daily breathing rate (L/kg body weight-day)
A = Inhalation absorption factor
EF = Exposure frequency (days/year)
10^{-6} = Conversion factor

Values

	Infant/Child				Adult
Age -->	**3rd Trimester**	**0 - 2**	**2 - 9**	**2 - 16**	**16 - 30**
Parameter					
ASF =	10	10	3	3	1
CPF =	1.10E+00	1.10E+00	1.10E+00	1.10E+00	1.10E+00
DBR* =	361	1090	631	572	261
A =	1	1	1	1	1
EF =	350	350	350	350	350
AT =	70	70	70	70	70
FAH =	1.00	1.00	1.00	1.00	0.73

* 95th percentile breathing rates for infants and 80th percentile for children and adults

Construction Cancer Risk by Year - Maximum Impact Receptor Location

			Infant/Child - Exposure Information				Adult - Exposure Information					
			DPM Conc (ug/m3)		Age	Infant/Child	Modeled DPM Conc (ug/m3)		Age	Adult		
Exposure Year	**Exposure Duration (years)**	**Age**	**Year**	**Annual**	**Sensitivity Factor**	**Cancer Risk (per million)**	**Year**	**Annual**	**Sensitivity Factor**	**Cancer Risk (per million)**	**Fugitive PM2.5**	**Total PM2.5**
0	0.25	-0.25 - 0*	2021	0.0031	10	0.04	2021	-	-	-		
1	1	0 - 1	2021	0.0031	10	0.51	2021	0.0031	1	0.01	0.0731	0.076
2	1	1 - 2	2022	0.0050	10	0.83	2022	0.0050	1	0.01	0.0107	0.016
3	1	2 - 3	2023	0.0048	3	0.14	2023	0.0048	1	0.01	0.0107	0.015
4	1	3 - 4	2024	0.0041	3	0.12	2024	0.0041	1	0.01	0.0085	0.013
5	1	4 - 5	2025	0.00004	3	0.00	2025	0.00004	1	0.00	0.0003	0.000
6	1	5 - 6		0.0000	3	0.00		0.0000	1	0.00		
7	1	6 - 7		0.0000	3	0.00		0.0000	1	0.00		
8	1	7 - 8		0.0000	3	0.00		0.0000	1	0.00		
9	1	8 - 9		0.0000	3	0.00		0.0000	1	0.00		
10	1	9 - 10		0.0000	3	0.00		0.0000	1	0.00		
11	1	10 - 11		0.0000	3	0.00		0.0000	1	0.00		
12	1	11 - 12		0.0000	3	0.00		0.0000	1	0.00		
13	1	12 - 13		0.0000	3	0.00		0.0000	1	0.00		
14	1	13 - 14		0.0000	3	0.00		0.0000	1	0.00		
15	1	14 - 15		0.0000	3	0.00		0.0000	1	0.00		
16	1	15 - 16		0.0000	3	0.00		0.0000	1	0.00		
17	1	16-17		0.0000	1	0.00		0.0000	1	0.00		
18	1	17-18		0.0000	1	0.00		0.0000	1	0.00		
19	1	18-19		0.0000	1	0.00		0.0000	1	0.00		
20	1	19-20		0.0000	1	0.00		0.0000	1	0.00		
21	1	20-21		0.0000	1	0.00		0.0000	1	0.00		
22	1	21-22		0.0000	1	0.00		0.0000	1	0.00		
23	1	22-23		0.0000	1	0.00		0.0000	1	0.00		
24	1	23-24		0.0000	1	0.00		0.0000	1	0.00		
25	1	24-25		0.0000	1	0.00		0.0000	1	0.00		
26	1	25-26		0.0000	1	0.00		0.0000	1	0.00		
27	1	26-27		0.0000	1	0.00		0.0000	1	0.00		
28	1	27-28		0.0000	1	0.00		0.0000	1	0.00		
29	1	28-29		0.0000	1	0.00		0.0000	1	0.00		
30	1	29-30		0.0000	1	0.00		0.0000	1	0.00		
Total Increased Cancer Risk						**1.6**				**0.05**		

* Third trimester of pregnancy

Bella Vista, Ukiah - construction HRA - Mendocino County AQMD Air District, Annual

Bella Vista, Ukiah - construction HRA

Mendocino County AQMD Air District, Annual

Used for construction HRA with 1 mile worker and truck travel lengths

1.0 Project Characteristics

1.1 Land Usage

Land Uses	Size	Metric	Lot Acreage	Floor Surface Area	Population
City Park	2.77	Acre	0.00	120,661.20	0
Retirement Community	39.00	Dwelling Unit	0.00	43,200.00	112
Single Family Housing	132.00	Dwelling Unit	36.60	210,600.00	378

1.2 Other Project Characteristics

Urbanization	Urban	**Wind Speed (m/s)**	2.2	**Precipitation Freq (Days)**	86
Climate Zone	1			**Operational Year**	2026
Utility Company	Pacific Gas & Electric Company				
CO2 Intensity (lb/MWhr)	210	**CH4 Intensity (lb/MWhr)**	0.029	**N2O Intensity (lb/MWhr)**	0.006

1.3 User Entered Comments & Non-Default Data

Project Characteristics - PG&E 2017 CO2 Factor Rate

Land Use - Provided project description land uses. 36.6 acres to be disturbed. Square footage estimated 12/10/20 email

Construction Phase - Default Const schedule. Added trenching

Off-road Equipment -

Off-road Equipment -

Off-road Equipment - Equipment quantities provided

Off-road Equipment -

Off-road Equipment -

Off-road Equipment - Equipment quantities provided

Off-road Equipment - Trenching added

Off-road Equipment - added this equipment

Trips and VMT - added asphalt trips assuming 10cy/load 2,780 cy. Cement part of vendor trips

On-road Fugitive Dust - Assum mostly paved travel

Demolition - provided information

Grading - Default values

Vehicle Trips - Trip gen from traffic 12/3/2020 email (W-Trans)

Road Dust - Assumed paved travel

Woodstoves - No fireplaces

Energy Use - No natural gas

Water And Wastewater - all WTP

Energy Mitigation -

Water Mitigation -

Construction Off-road Equipment Mitigation - BMPs and Tier 4i

Table Name	Column Name	Default Value	New Value
tblConstDustMitigation	WaterUnpavedRoadMoistureContent	0	0.5
tblConstDustMitigation	WaterUnpavedRoadVehicleSpeed	0	15
tblConstEquipMitigation	NumberOfEquipmentMitigated	0.00	1.00
tblConstEquipMitigation	NumberOfEquipmentMitigated	0.00	1.00
tblConstEquipMitigation	NumberOfEquipmentMitigated	0.00	1.00
tblConstEquipMitigation	NumberOfEquipmentMitigated	0.00	6.00
tblConstEquipMitigation	NumberOfEquipmentMitigated	0.00	3.00
tblConstEquipMitigation	NumberOfEquipmentMitigated	0.00	1.00
tblConstEquipMitigation	NumberOfEquipmentMitigated	0.00	1.00
tblConstEquipMitigation	NumberOfEquipmentMitigated	0.00	2.00
tblConstEquipMitigation	NumberOfEquipmentMitigated	0.00	2.00
tblConstEquipMitigation	NumberOfEquipmentMitigated	0.00	2.00
tblConstEquipMitigation	NumberOfEquipmentMitigated	0.00	6.00

tblConstEquipMitigation	NumberOfEquipmentMitigated	0.00	2.00
tblConstEquipMitigation	NumberOfEquipmentMitigated	0.00	10.00
tblConstEquipMitigation	NumberOfEquipmentMitigated	0.00	1.00
tblConstEquipMitigation	Tier	No Change	Tier 4 Interim
tblConstEquipMitigation	Tier	No Change	Tier 4 Interim
tblConstEquipMitigation	Tier	No Change	Tier 4 Interim
tblConstEquipMitigation	Tier	No Change	Tier 4 Interim
tblConstEquipMitigation	Tier	No Change	Tier 4 Interim
tblConstEquipMitigation	Tier	No Change	Tier 4 Interim
tblConstEquipMitigation	Tier	No Change	Tier 4 Interim
tblConstEquipMitigation	Tier	No Change	Tier 4 Interim
tblConstEquipMitigation	Tier	No Change	Tier 4 Interim
tblConstEquipMitigation	Tier	No Change	Tier 4 Interim
tblConstEquipMitigation	Tier	No Change	Tier 4 Interim
tblConstEquipMitigation	Tier	No Change	Tier 4 Interim
tblConstEquipMitigation	Tier	No Change	Tier 4 Interim
tblConstEquipMitigation	Tier	No Change	Tier 4 Interim
tblEnergyUse	NT24NG	1,599.00	0.00
tblEnergyUse	NT24NG	1,599.00	0.00
tblEnergyUse	T24NG	9,200.58	0.00
tblEnergyUse	T24NG	10,517.50	0.00
tblFireplaces	FireplaceWoodMass	4,992.00	0.00
tblFireplaces	FireplaceWoodMass	4,992.00	0.00
tblFireplaces	NumberGas	1.95	0.00
tblFireplaces	NumberGas	39.60	0.00
tblFireplaces	NumberWood	1.95	0.00
tblFireplaces	NumberWood	46.20	0.00
tblFleetMix	HHD	0.07	0.03
tblFleetMix	HHD	0.07	0.03
tblFleetMix	HHD	0.07	0.03

tblFleetMix	LDA	0.52	0.58
tblFleetMix	LDA	0.52	0.58
tblFleetMix	LDA	0.52	0.58
tblFleetMix	LDT1	0.04	0.04
tblFleetMix	LDT1	0.04	0.04
tblFleetMix	LDT1	0.04	0.04
tblFleetMix	LDT2	0.20	0.19
tblFleetMix	LDT2	0.20	0.19
tblFleetMix	LDT2	0.20	0.19
tblFleetMix	LHD1	0.03	0.01
tblFleetMix	LHD1	0.03	0.01
tblFleetMix	LHD1	0.03	0.01
tblFleetMix	LHD2	4.4860e-003	5.3010e-003
tblFleetMix	LHD2	4.4860e-003	5.3010e-003
tblFleetMix	LHD2	4.4860e-003	5.3010e-003
tblFleetMix	MCY	4.6960e-003	5.7320e-003
tblFleetMix	MCY	4.6960e-003	5.7320e-003
tblFleetMix	MCY	4.6960e-003	5.7320e-003
tblFleetMix	MDV	0.12	0.11
tblFleetMix	MDV	0.12	0.11
tblFleetMix	MDV	0.12	0.11
tblFleetMix	MH	7.1700e-004	7.0800e-004
tblFleetMix	MH	7.1700e-004	7.0800e-004
tblFleetMix	MH	7.1700e-004	7.0800e-004
tblFleetMix	MHD	0.02	0.02
tblFleetMix	MHD	0.02	0.02
tblFleetMix	MHD	0.02	0.02
tblFleetMix	OBUS	1.7520e-003	2.6690e-003
tblFleetMix	OBUS	1.7520e-003	2.6690e-003
tblFleetMix	OBUS	1.7520e-003	2.6690e-003

tblFleetMix	SBUS	1.0590e-003	9.0600e-004
tblFleetMix	SBUS	1.0590e-003	9.0600e-004
tblFleetMix	SBUS	1.0590e-003	9.0600e-004
tblFleetMix	UBUS	1.1270e-003	2.0110e-003
tblFleetMix	UBUS	1.1270e-003	2.0110e-003
tblFleetMix	UBUS	1.1270e-003	2.0110e-003
tblLandUse	LandUseSquareFeet	39,000.00	43,200.00
tblLandUse	LandUseSquareFeet	237,600.00	210,600.00
tblLandUse	LotAcreage	2.77	0.00
tblLandUse	LotAcreage	7.80	0.00
tblLandUse	LotAcreage	42.86	36.60
tblOnRoadDust	HaulingPercentPave	55.00	99.00
tblOnRoadDust	HaulingPercentPave	55.00	99.00
tblOnRoadDust	HaulingPercentPave	55.00	99.00
tblOnRoadDust	HaulingPercentPave	55.00	99.00
tblOnRoadDust	HaulingPercentPave	55.00	99.00
tblOnRoadDust	HaulingPercentPave	55.00	99.00
tblOnRoadDust	HaulingPercentPave	55.00	99.00
tblOnRoadDust	VendorPercentPave	55.00	99.00
tblOnRoadDust	VendorPercentPave	55.00	99.00
tblOnRoadDust	VendorPercentPave	55.00	99.00
tblOnRoadDust	VendorPercentPave	55.00	99.00
tblOnRoadDust	VendorPercentPave	55.00	99.00
tblOnRoadDust	VendorPercentPave	55.00	99.00
tblOnRoadDust	WorkerPercentPave	55.00	99.00
tblOnRoadDust	WorkerPercentPave	55.00	99.00
tblOnRoadDust	WorkerPercentPave	55.00	99.00
tblOnRoadDust	WorkerPercentPave	55.00	99.00
tblOnRoadDust	WorkerPercentPave	55.00	99.00

tblOnRoadDust	WorkerPercentPave	55.00	99.00
tblOnRoadDust	WorkerPercentPave	55.00	99.00
tblProjectCharacteristics	CO2IntensityFactor	641.35	210
tblRoadDust	RoadPercentPave	55	100
tblTripsAndVMT	HaulingTripLength	20.00	1.00
tblTripsAndVMT	HaulingTripLength	20.00	1.00
tblTripsAndVMT	HaulingTripLength	20.00	1.00
tblTripsAndVMT	HaulingTripLength	20.00	1.00
tblTripsAndVMT	HaulingTripLength	20.00	1.00
tblTripsAndVMT	HaulingTripLength	20.00	1.00
tblTripsAndVMT	HaulingTripLength	20.00	1.00
tblTripsAndVMT	VendorTripLength	7.30	1.00
tblTripsAndVMT	VendorTripLength	7.30	1.00
tblTripsAndVMT	VendorTripLength	7.30	1.00
tblTripsAndVMT	VendorTripLength	7.30	1.00
tblTripsAndVMT	VendorTripLength	7.30	1.00
tblTripsAndVMT	VendorTripLength	7.30	1.00
tblTripsAndVMT	VendorTripLength	7.30	1.00
tblTripsAndVMT	VendorTripLength	7.30	1.00
tblTripsAndVMT	WorkerTripLength	10.80	1.00
tblTripsAndVMT	WorkerTripLength	10.80	1.00
tblTripsAndVMT	WorkerTripLength	10.80	1.00
tblTripsAndVMT	WorkerTripLength	10.80	1.00
tblTripsAndVMT	WorkerTripLength	10.80	1.00
tblTripsAndVMT	WorkerTripLength	10.80	1.00
tblTripsAndVMT	WorkerTripLength	10.80	1.00
tblVehicleTrips	ST_TR	22.75	0.00
tblVehicleTrips	ST_TR	2.03	4.00
tblVehicleTrips	SU_TR	16.74	0.00
tblVehicleTrips	SU_TR	1.95	4.00
tblVehicleTrips	WD_TR	1.89	0.00

tblVehicleTrips	WD_TR	2.40	4.27
tblVehicleTrips	WD_TR	9.52	9.44
tblWater	AerobicPercent	87.46	100.00
tblWater	AerobicPercent	87.46	100.00
tblWater	AerobicPercent	87.46	100.00
tblWater	AnaerobicandFacultativeLagoonsPercent	2.21	0.00
tblWater	AnaerobicandFacultativeLagoonsPercent	2.21	0.00
tblWater	AnaerobicandFacultativeLagoonsPercent	2.21	0.00
tblWater	SepticTankPercent	10.33	0.00
tblWater	SepticTankPercent	10.33	0.00
tblWater	SepticTankPercent	10.33	0.00
tblWoodstoves	WoodstoveWoodMass	4,896.00	0.00
tblWoodstoves	WoodstoveWoodMass	4,896.00	0.00

2.0 Emissions Summary

2.1 Overall Construction

Unmitigated Construction

	ROG	NOx	CO	SO2	Fugitive PM10	Exhaust PM10	PM10 Total	Fugitive PM2.5	Exhaust PM2.5	PM2.5 Total	Bio- CO2	NBio- CO2	Total CO2	CH4	N2O	CO2e
Year	tons/yr										MT/yr					
2021	0.3255	3.3797	2.2871	4.2800e-003	0.6343	0.1557	0.7900	0.2881	0.1438	0.4319	0.0000	375.6855	375.6855	0.1149	0.0000	378.5571
2022	0.2741	2.4137	2.4981	4.1600e-003	0.2565	0.1069	0.3634	0.0285	0.1006	0.1290	0.0000	362.5199	362.5199	0.0800	0.0000	364.5202
2023	0.2496	2.1914	2.4188	4.1200e-003	0.2562	0.0913	0.3475	0.0284	0.0859	0.1144	0.0000	358.4586	358.4586	0.0767	0.0000	360.3753
2024	0.7137	1.8549	2.2468	3.8000e-003	0.2030	0.0747	0.2777	0.0225	0.0700	0.0925	0.0000	331.4527	331.4527	0.0764	0.0000	333.3624
2025	3.4702	0.0280	0.0498	8.0000e-005	7.1800e-003	1.2400e-003	8.4300e-003	7.9000e-004	1.2400e-003	2.0300e-003	0.0000	6.5613	6.5613	3.7000e-004	0.0000	6.5706

Maximum	**3.4702**	**3.3797**	**2.4981**	**4.2800e-003**	**0.6343**	**0.1557**	**0.7900**	**0.2881**	**0.1438**	**0.4319**	**0.0000**	**375.6855**	**375.6855**	**0.1149**	**0.0000**	**378.5571**

Mitigated Construction

	ROG	NOx	CO	SO2	Fugitive PM10	Exhaust PM10	PM10 Total	Fugitive PM2.5	Exhaust PM2.5	PM2.5 Total	Bio- CO2	NBio- CO2	Total CO2	CH4	N2O	CO2e
Year	tons/yr										MT/yr					
2021	0.0774	1.4209	2.6313	4.2800e-003	0.2923	7.3500e-003	0.2997	0.1305	7.3500e-003	0.1379	0.0000	375.6851	375.6851	0.1149	0.0000	378.5566
2022	0.1205	1.8031	2.6983	4.1600e-003	0.1634	0.0119	0.1753	0.0191	0.0119	0.0310	0.0000	362.5195	362.5195	0.0800	0.0000	364.5198
2023	0.1145	1.7400	2.6307	4.1200e-003	0.1632	0.0114	0.1745	0.0191	0.0113	0.0305	0.0000	358.4583	358.4583	0.0767	0.0000	360.3749
2024	0.6015	1.6154	2.4910	3.8000e-003	0.1293	9.7700e-003	0.1391	0.0152	9.7600e-003	0.0249	0.0000	331.4524	331.4524	0.0764	0.0000	333.3621
2025	3.4674	0.0260	0.0503	8.0000e-005	4.5700e-003	1.0000e-004	4.6700e-003	5.3000e-004	1.0000e-004	6.3000e-004	0.0000	6.5613	6.5613	3.7000e-004	0.0000	6.5706
Maximum	**3.4674**	**1.8031**	**2.6983**	**4.2800e-003**	**0.2923**	**0.0119**	**0.2997**	**0.1305**	**0.0119**	**0.1379**	**0.0000**	**375.6851**	**375.6851**	**0.1149**	**0.0000**	**378.5566**

	ROG	NOx	CO	SO2	Fugitive PM10	Exhaust PM10	PM10 Total	Fugitive PM2.5	Exhaust PM2.5	PM2.5 Total	Bio- CO2	NBio-CO2	Total CO2	CH4	N20	CO2e
Percent Reduction	**12.95**	**33.06**	**-10.54**	**0.00**	**44.53**	**90.58**	**55.61**	**49.90**	**89.94**	**70.79**	**0.00**	**0.00**	**0.00**	**0.00**	**0.00**	**0.00**

Quarter	Start Date	End Date	Maximum Unmitigated ROG + NOX (tons/quarter)	Maximum Mitigated ROG + NOX (tons/quarter)
1	**5-1-2021**	**7-31-2021**	1.2163	0.4570
2	**8-1-2021**	**10-31-2021**	1.6204	0.6158
3	**11-1-2021**	**1-31-2022**	1.1149	0.6065
4	**2-1-2022**	**4-30-2022**	0.6525	0.4657
5	**5-1-2022**	**7-31-2022**	0.6748	0.4818
6	**8-1-2022**	**10-31-2022**	0.6746	0.4816
7	**11-1-2022**	**1-31-2023**	0.6549	0.4769
8	**2-1-2023**	**4-30-2023**	0.5968	0.4534

9	**5-1-2023**	**7-31-2023**	0.6172	0.4690
10	**8-1-2023**	**10-31-2023**	0.6171	0.4688
11	**11-1-2023**	**1-31-2024**	0.6046	0.4679
12	**2-1-2024**	**4-30-2024**	0.5682	0.4567
13	**5-1-2024**	**7-31-2024**	0.5812	0.4672
14	**8-1-2024**	**10-31-2024**	0.5124	0.4305
15	**11-1-2024**	**1-31-2025**	2.3753	2.3695
16	**2-1-2025**	**4-30-2025**	1.8220	1.8195
		Highest	2.3753	2.3695

3.0 Construction Detail

Construction Phase

Phase Number	Phase Name	Phase Type	Start Date	End Date	Num Days Week	Num Days	Phase Description
1	Demolition	Demolition	5/1/2021	7/9/2021	5	50	
2	Site Preparation	Site Preparation	7/10/2021	8/20/2021	5	30	
3	Grading	Grading	8/21/2021	12/3/2021	5	75	
4	Trenching/Utilities	Trenching	12/4/2021	1/14/2022	5	30	Overlaps
5	Building Construction	Building Construction	12/4/2021	10/4/2024	5	740	
6	Paving	Paving	10/5/2024	12/20/2024	5	55	
7	Architectural Coating	Architectural Coating	12/21/2024	3/7/2025	5	55	

Acres of Grading (Site Preparation Phase): 0

Acres of Grading (Grading Phase): 187.5

Acres of Paving: 0

Residential Indoor: 513,945; Residential Outdoor: 171,315; Non-Residential Indoor: 0; Non-Residential Outdoor: 0; Striped Parking Area:

OffRoad Equipment

Phase Name	Offroad Equipment Type	Amount	Usage Hours	Horse Power	Load Factor

Demolition		0		97	0.37
Demolition	Concrete/Industrial Saws	1	8.00	81	0.73
Demolition	Excavators	3	8.00	158	0.38
Demolition	Rubber Tired Dozers	2	8.00	247	0.40
Site Preparation		0		187	0.41
Site Preparation	Rubber Tired Dozers	3	8.00	247	0.40
Site Preparation	Tractors/Loaders/Backhoes	4	8.00	97	0.37
Grading	Excavators	2	8.00	158	0.38
Grading	Graders	1	8.00	187	0.41
Grading	Rubber Tired Dozers	1	8.00	247	0.40
Grading	Scrapers	2	8.00	367	0.48
Grading	Tractors/Loaders/Backhoes	2	8.00	97	0.37
Trenching/Utilities	Excavators	1	8.00	158	0.38
Trenching/Utilities	Tractors/Loaders/Backhoes	1	8.00	97	0.37
Building Construction	Cranes	1	7.00	231	0.29
Building Construction	Forklifts	3	8.00	89	0.20
Building Construction	Generator Sets	1	8.00	84	0.74
Building Construction	Tractors/Loaders/Backhoes	3	7.00	97	0.37
Building Construction	Welders	1	8.00	46	0.45
Paving	Pavers	2	8.00	130	0.42
Paving	Paving Equipment	2	8.00	132	0.36
Paving	Rollers	2	8.00	80	0.38
Architectural Coating	Air Compressors	1	6.00	78	0.48

Trips and VMT

Phase Name	Offroad Equipment Count	Worker Trip Number	Vendor Trip Number	Hauling Trip Number	Worker Trip Length	Vendor Trip Length	Hauling Trip Length	Worker Vehicle Class	Vendor Vehicle Class	Hauling Vehicle Class
Demolition	6	15.00	0.00	9.00	1.00	1.00	1.00	LD_Mix	HDT_Mix	HHDT
Site Preparation	7	18.00	0.00	0.00	1.00	1.00	1.00	LD_Mix	HDT_Mix	HHDT
Grading	8	20.00	0.00	0.00	1.00	1.00	1.00	LD_Mix	HDT_Mix	HHDT

Trenching/Utilities	2	5.00	0.00	0.00	1.00	1.00	1.00	LD_Mix	HDT_Mix	HHDT
Building Construction	9	126.00	38.00	0.00	1.00	1.00	1.00	LD_Mix	HDT_Mix	HHDT
Paving	6	15.00	0.00	0.00	1.00	1.00	1.00	LD_Mix	HDT_Mix	HHDT
Architectural Coating	1	25.00	0.00	0.00	1.00	1.00	1.00	LD_Mix	HDT_Mix	HHDT

3.1 Mitigation Measures Construction

Use Cleaner Engines for Construction Equipment

Water Exposed Area

Reduce Vehicle Speed on Unpaved Roads

3.2 Demolition - 2021

Unmitigated Construction On-Site

	ROG	NOx	CO	SO2	Fugitive PM10	Exhaust PM10	PM10 Total	Fugitive PM2.5	Exhaust PM2.5	PM2.5 Total	Bio- CO2	NBio- CO2	Total CO2	CH4	N2O	CO2e
Category	tons/yr										MT/yr					
Fugitive Dust					9.8000e-004	0.0000	9.8000e-004	1.5000e-004	0.0000	1.5000e-004	0.0000	0.0000	0.0000	0.0000	0.0000	0.0000
Off-Road	0.0791	0.7860	0.5391	9.7000e-004		0.0388	0.0388		0.0360	0.0360	0.0000	85.0020	85.0020	0.0239	0.0000	85.6001
Total	**0.0791**	**0.7860**	**0.5391**	**9.7000e-004**	**9.8000e-004**	**0.0388**	**0.0398**	**1.5000e-004**	**0.0360**	**0.0362**	**0.0000**	**85.0020**	**85.0020**	**0.0239**	**0.0000**	**85.6001**

Unmitigated Construction Off-Site

	ROG	NOx	CO	SO2	Fugitive PM10	Exhaust PM10	PM10 Total	Fugitive PM2.5	Exhaust PM2.5	PM2.5 Total	Bio- CO2	NBio- CO2	Total CO2	CH4	N2O	CO2e
Category	tons/yr										MT/yr					
Hauling	1.0000e-005	4.9000e-004	8.0000e-005	0.0000	5.0000e-005	0.0000	6.0000e-005	1.0000e-005	0.0000	1.0000e-005	0.0000	0.0676	0.0676	1.0000e-005	0.0000	0.0679

Vendor	0.0000	0.0000	0.0000	0.0000	0.0000	0.0000	0.0000	0.0000	0.0000	0.0000	0.0000	0.0000	0.0000	0.0000	0.0000	0.0000
Worker	9.3000e-004	5.0000e-004	5.8300e-003	0.0000	4.4900e-003	1.0000e-005	4.5000e-003	4.9000e-004	1.0000e-005	5.0000e-004	0.0000	0.3088	0.3088	3.0000e-005	0.0000	0.3097
Total	**9.4000e-004**	**9.9000e-004**	**5.9100e-003**	**0.0000**	**4.5400e-003**	**1.0000e-005**	**4.5600e-003**	**5.0000e-004**	**1.0000e-005**	**5.1000e-004**	**0.0000**	**0.3764**	**0.3764**	**4.0000e-005**	**0.0000**	**0.3775**

Mitigated Construction On-Site

	ROG	NOx	CO	SO2	Fugitive PM10	Exhaust PM10	PM10 Total	Fugitive PM2.5	Exhaust PM2.5	PM2.5 Total	Bio- CO2	NBio- CO2	Total CO2	CH4	N2O	CO2e
Category	tons/yr										MT/yr					
Fugitive Dust					4.4000e-004	0.0000	4.4000e-004	7.0000e-005	0.0000	7.0000e-005	0.0000	0.0000	0.0000	0.0000	0.0000	0.0000
Off-Road	0.0146	0.3389	0.6169	9.7000e-004		1.5400e-003	1.5400e-003		1.5400e-003	1.5400e-003	0.0000	85.0019	85.0019	0.0239	0.0000	85.6000
Total	**0.0146**	**0.3389**	**0.6169**	**9.7000e-004**	**4.4000e-004**	**1.5400e-003**	**1.9800e-003**	**7.0000e-005**	**1.5400e-003**	**1.6100e-003**	**0.0000**	**85.0019**	**85.0019**	**0.0239**	**0.0000**	**85.6000**

Mitigated Construction Off-Site

	ROG	NOx	CO	SO2	Fugitive PM10	Exhaust PM10	PM10 Total	Fugitive PM2.5	Exhaust PM2.5	PM2.5 Total	Bio- CO2	NBio- CO2	Total CO2	CH4	N2O	CO2e
Category	tons/yr										MT/yr					
Hauling	1.0000e-005	4.9000e-004	8.0000e-005	0.0000	3.0000e-005	0.0000	4.0000e-005	0.0000	0.0000	0.0000	0.0000	0.0676	0.0676	1.0000e-005	0.0000	0.0679
Vendor	0.0000	0.0000	0.0000	0.0000	0.0000	0.0000	0.0000	0.0000	0.0000	0.0000	0.0000	0.0000	0.0000	0.0000	0.0000	0.0000
Worker	9.3000e-004	5.0000e-004	5.8300e-003	0.0000	2.8500e-003	1.0000e-005	2.8600e-003	3.3000e-004	1.0000e-005	3.4000e-004	0.0000	0.3088	0.3088	3.0000e-005	0.0000	0.3097
Total	**9.4000e-004**	**9.9000e-004**	**5.9100e-003**	**0.0000**	**2.8800e-003**	**1.0000e-005**	**2.9000e-003**	**3.3000e-004**	**1.0000e-005**	**3.4000e-004**	**0.0000**	**0.3764**	**0.3764**	**4.0000e-005**	**0.0000**	**0.3775**

3.3 Site Preparation - 2021

Unmitigated Construction On-Site

	ROG	NOx	CO	SO2	Fugitive PM10	Exhaust PM10	PM10 Total	Fugitive PM2.5	Exhaust PM2.5	PM2.5 Total	Bio- CO2	NBio- CO2	Total CO2	CH4	N2O	CO2e
Category	tons/yr										MT/yr					
Fugitive Dust					0.2710	0.0000	0.2710	0.1490	0.0000	0.1490	0.0000	0.0000	0.0000	0.0000	0.0000	0.0000
Off-Road	0.0583	0.6075	0.3173	5.7000e-004		0.0307	0.0307		0.0282	0.0282	0.0000	50.1536	50.1536	0.0162	0.0000	50.5591
Total	**0.0583**	**0.6075**	**0.3173**	**5.7000e-004**	**0.2710**	**0.0307**	**0.3017**	**0.1490**	**0.0282**	**0.1772**	**0.0000**	**50.1536**	**50.1536**	**0.0162**	**0.0000**	**50.5591**

Unmitigated Construction Off-Site

	ROG	NOx	CO	SO2	Fugitive PM10	Exhaust PM10	PM10 Total	Fugitive PM2.5	Exhaust PM2.5	PM2.5 Total	Bio- CO2	NBio- CO2	Total CO2	CH4	N2O	CO2e
Category	tons/yr										MT/yr					
Hauling	0.0000	0.0000	0.0000	0.0000	0.0000	0.0000	0.0000	0.0000	0.0000	0.0000	0.0000	0.0000	0.0000	0.0000	0.0000	0.0000
Vendor	0.0000	0.0000	0.0000	0.0000	0.0000	0.0000	0.0000	0.0000	0.0000	0.0000	0.0000	0.0000	0.0000	0.0000	0.0000	0.0000
Worker	6.7000e-004	3.6000e-004	4.1900e-003	0.0000	3.2300e-003	0.0000	3.2400e-003	3.6000e-004	0.0000	3.6000e-004	0.0000	0.2223	0.2223	3.0000e-005	0.0000	0.2230
Total	**6.7000e-004**	**3.6000e-004**	**4.1900e-003**	**0.0000**	**3.2300e-003**	**0.0000**	**3.2400e-003**	**3.6000e-004**	**0.0000**	**3.6000e-004**	**0.0000**	**0.2223**	**0.2223**	**3.0000e-005**	**0.0000**	**0.2230**

Mitigated Construction On-Site

	ROG	NOx	CO	SO2	Fugitive PM10	Exhaust PM10	PM10 Total	Fugitive PM2.5	Exhaust PM2.5	PM2.5 Total	Bio- CO2	NBio- CO2	Total CO2	CH4	N2O	CO2e

Category	tons/yr										MT/yr					
Fugitive Dust					0.1220	0.0000	0.1220	0.0670	0.0000	0.0670	0.0000	0.0000	0.0000	0.0000	0.0000	0.0000
Off-Road	0.0105	0.1824	0.3444	5.7000e-004		9.3000e-004	9.3000e-004		9.3000e-004	9.3000e-004	0.0000	50.1535	50.1535	0.0162	0.0000	50.5590
Total	**0.0105**	**0.1824**	**0.3444**	**5.7000e-004**	**0.1220**	**9.3000e-004**	**0.1229**	**0.0670**	**9.3000e-004**	**0.0680**	**0.0000**	**50.1535**	**50.1535**	**0.0162**	**0.0000**	**50.5590**

Mitigated Construction Off-Site

	ROG	NOx	CO	SO2	Fugitive PM10	Exhaust PM10	PM10 Total	Fugitive PM2.5	Exhaust PM2.5	PM2.5 Total	Bio- CO2	NBio- CO2	Total CO2	CH4	N2O	CO2e
Category	tons/yr										MT/yr					
Hauling	0.0000	0.0000	0.0000	0.0000	0.0000	0.0000	0.0000	0.0000	0.0000	0.0000	0.0000	0.0000	0.0000	0.0000	0.0000	0.0000
Vendor	0.0000	0.0000	0.0000	0.0000	0.0000	0.0000	0.0000	0.0000	0.0000	0.0000	0.0000	0.0000	0.0000	0.0000	0.0000	0.0000
Worker	6.7000e-004	3.6000e-004	4.1900e-003	0.0000	2.0600e-003	0.0000	2.0600e-003	2.4000e-004	0.0000	2.4000e-004	0.0000	0.2223	0.2223	3.0000e-005	0.0000	0.2230
Total	**6.7000e-004**	**3.6000e-004**	**4.1900e-003**	**0.0000**	**2.0600e-003**	**0.0000**	**2.0600e-003**	**2.4000e-004**	**0.0000**	**2.4000e-004**	**0.0000**	**0.2223**	**0.2223**	**3.0000e-005**	**0.0000**	**0.2230**

3.4 Grading - 2021

Unmitigated Construction On-Site

	ROG	NOx	CO	SO2	Fugitive PM10	Exhaust PM10	PM10 Total	Fugitive PM2.5	Exhaust PM2.5	PM2.5 Total	Bio- CO2	NBio- CO2	Total CO2	CH4	N2O	CO2e
Category	tons/yr										MT/yr					
Fugitive Dust					0.3253	0.0000	0.3253	0.1349	0.0000	0.1349	0.0000	0.0000	0.0000	0.0000	0.0000	0.0000
Off-Road	0.1572	1.7400	1.1579	2.3300e-003		0.0745	0.0745		0.0685	0.0685	0.0000	204.3562	204.3562	0.0661	0.0000	206.0085

Total	**0.1572**	**1.7400**	**1.1579**	**2.3300e-003**	**0.3253**	**0.0745**	**0.3997**	**0.1349**	**0.0685**	**0.2034**	**0.0000**	**204.3562**	**204.3562**	**0.0661**	**0.0000**	**206.0085**

Unmitigated Construction Off-Site

	ROG	NOx	CO	SO2	Fugitive PM10	Exhaust PM10	PM10 Total	Fugitive PM2.5	Exhaust PM2.5	PM2.5 Total	Bio- CO2	NBio- CO2	Total CO2	CH4	N2O	CO2e
Category	tons/yr										MT/yr					
Hauling	0.0000	0.0000	0.0000	0.0000	0.0000	0.0000	0.0000	0.0000	0.0000	0.0000	0.0000	0.0000	0.0000	0.0000	0.0000	0.0000
Vendor	0.0000	0.0000	0.0000	0.0000	0.0000	0.0000	0.0000	0.0000	0.0000	0.0000	0.0000	0.0000	0.0000	0.0000	0.0000	0.0000
Worker	1.8500e-003	9.9000e-004	0.0117	1.0000e-005	8.9800e-003	1.0000e-005	8.9900e-003	9.9000e-004	1.0000e-005	1.0000e-003	0.0000	0.6176	0.6176	7.0000e-005	0.0000	0.6193
Total	**1.8500e-003**	**9.9000e-004**	**0.0117**	**1.0000e-005**	**8.9800e-003**	**1.0000e-005**	**8.9900e-003**	**9.9000e-004**	**1.0000e-005**	**1.0000e-003**	**0.0000**	**0.6176**	**0.6176**	**7.0000e-005**	**0.0000**	**0.6193**

Mitigated Construction On-Site

	ROG	NOx	CO	SO2	Fugitive PM10	Exhaust PM10	PM10 Total	Fugitive PM2.5	Exhaust PM2.5	PM2.5 Total	Bio- CO2	NBio- CO2	Total CO2	CH4	N2O	CO2e
Category	tons/yr										MT/yr					
Fugitive Dust					0.1464	0.0000	0.1464	0.0607	0.0000	0.0607	0.0000	0.0000	0.0000	0.0000	0.0000	0.0000
Off-Road	0.0379	0.7227	1.3771	2.3300e-003		3.8100e-003	3.8100e-003		3.8100e-003	3.8100e-003	0.0000	204.3559	204.3559	0.0661	0.0000	206.0083
Total	**0.0379**	**0.7227**	**1.3771**	**2.3300e-003**	**0.1464**	**3.8100e-003**	**0.1502**	**0.0607**	**3.8100e-003**	**0.0645**	**0.0000**	**204.3559**	**204.3559**	**0.0661**	**0.0000**	**206.0083**

Mitigated Construction Off-Site

	ROG	NOx	CO	SO2	Fugitive PM10	Exhaust PM10	PM10 Total	Fugitive PM2.5	Exhaust PM2.5	PM2.5 Total	Bio- CO2	NBio- CO2	Total CO2	CH4	N2O	CO2e
Category	tons/yr										MT/yr					
Hauling	0.0000	0.0000	0.0000	0.0000	0.0000	0.0000	0.0000	0.0000	0.0000	0.0000	0.0000	0.0000	0.0000	0.0000	0.0000	0.0000
Vendor	0.0000	0.0000	0.0000	0.0000	0.0000	0.0000	0.0000	0.0000	0.0000	0.0000	0.0000	0.0000	0.0000	0.0000	0.0000	0.0000
Worker	1.8500e-003	9.9000e-004	0.0117	1.0000e-005	5.7100e-003	1.0000e-005	5.7200e-003	6.6000e-004	1.0000e-005	6.7000e-004	0.0000	0.6176	0.6176	7.0000e-005	0.0000	0.6193
Total	**1.8500e-003**	**9.9000e-004**	**0.0117**	**1.0000e-005**	**5.7100e-003**	**1.0000e-005**	**5.7200e-003**	**6.6000e-004**	**1.0000e-005**	**6.7000e-004**	**0.0000**	**0.6176**	**0.6176**	**7.0000e-005**	**0.0000**	**0.6193**

3.5 Trenching/Utilities - 2021

Unmitigated Construction On-Site

	ROG	NOx	CO	SO2	Fugitive PM10	Exhaust PM10	PM10 Total	Fugitive PM2.5	Exhaust PM2.5	PM2.5 Total	Bio- CO2	NBio- CO2	Total CO2	CH4	N2O	CO2e
Category	tons/yr										MT/yr					
Off-Road	4.1600e-003	0.0405	0.0553	8.0000e-005		2.1600e-003	2.1600e-003		1.9900e-003	1.9900e-003	0.0000	7.2674	7.2674	2.3500e-003	0.0000	7.3262
Total	**4.1600e-003**	**0.0405**	**0.0553**	**8.0000e-005**		**2.1600e-003**	**2.1600e-003**		**1.9900e-003**	**1.9900e-003**	**0.0000**	**7.2674**	**7.2674**	**2.3500e-003**	**0.0000**	**7.3262**

Unmitigated Construction Off-Site

	ROG	NOx	CO	SO2	Fugitive PM10	Exhaust PM10	PM10 Total	Fugitive PM2.5	Exhaust PM2.5	PM2.5 Total	Bio- CO2	NBio- CO2	Total CO2	CH4	N2O	CO2e
Category	tons/yr										MT/yr					

Hauling	0.0000	0.0000	0.0000	0.0000	0.0000	0.0000	0.0000	0.0000	0.0000	0.0000	0.0000	0.0000	0.0000	0.0000	0.0000	0.0000
Vendor	0.0000	0.0000	0.0000	0.0000	0.0000	0.0000	0.0000	0.0000	0.0000	0.0000	0.0000	0.0000	0.0000	0.0000	0.0000	0.0000
Worker	1.2000e-004	7.0000e-005	7.8000e-004	0.0000	6.0000e-004	0.0000	6.0000e-004	7.0000e-005	0.0000	7.0000e-005	0.0000	0.0412	0.0412	0.0000	0.0000	0.0413
Total	**1.2000e-004**	**7.0000e-005**	**7.8000e-004**	**0.0000**	**6.0000e-004**	**0.0000**	**6.0000e-004**	**7.0000e-005**	**0.0000**	**7.0000e-005**	**0.0000**	**0.0412**	**0.0412**	**0.0000**	**0.0000**	**0.0413**

Mitigated Construction On-Site

	ROG	NOx	CO	SO2	Fugitive PM10	Exhaust PM10	PM10 Total	Fugitive PM2.5	Exhaust PM2.5	PM2.5 Total	Bio- CO2	NBio- CO2	Total CO2	CH4	N2O	CO2e
Category	tons/yr										MT/yr					
Off-Road	1.3300e-003	0.0363	0.0626	8.0000e-005		1.4000e-004	1.4000e-004		1.4000e-004	1.4000e-004	0.0000	7.2674	7.2674	2.3500e-003	0.0000	7.3261
Total	**1.3300e-003**	**0.0363**	**0.0626**	**8.0000e-005**		**1.4000e-004**	**1.4000e-004**		**1.4000e-004**	**1.4000e-004**	**0.0000**	**7.2674**	**7.2674**	**2.3500e-003**	**0.0000**	**7.3261**

Mitigated Construction Off-Site

	ROG	NOx	CO	SO2	Fugitive PM10	Exhaust PM10	PM10 Total	Fugitive PM2.5	Exhaust PM2.5	PM2.5 Total	Bio- CO2	NBio- CO2	Total CO2	CH4	N2O	CO2e
Category	tons/yr										MT/yr					
Hauling	0.0000	0.0000	0.0000	0.0000	0.0000	0.0000	0.0000	0.0000	0.0000	0.0000	0.0000	0.0000	0.0000	0.0000	0.0000	0.0000
Vendor	0.0000	0.0000	0.0000	0.0000	0.0000	0.0000	0.0000	0.0000	0.0000	0.0000	0.0000	0.0000	0.0000	0.0000	0.0000	0.0000
Worker	1.2000e-004	7.0000e-005	7.8000e-004	0.0000	3.8000e-004	0.0000	3.8000e-004	4.0000e-005	0.0000	4.0000e-005	0.0000	0.0412	0.0412	0.0000	0.0000	0.0413
Total	**1.2000e-004**	**7.0000e-005**	**7.8000e-004**	**0.0000**	**3.8000e-004**	**0.0000**	**3.8000e-004**	**4.0000e-005**	**0.0000**	**4.0000e-005**	**0.0000**	**0.0412**	**0.0412**	**0.0000**	**0.0000**	**0.0413**

3.5 Trenching/Utilities - 2022

Unmitigated Construction On-Site

	ROG	NOx	CO	SO2	Fugitive PM10	Exhaust PM10	PM10 Total	Fugitive PM2.5	Exhaust PM2.5	PM2.5 Total	Bio- CO2	NBio- CO2	Total CO2	CH4	N2O	CO2e
Category	tons/yr										MT/yr					
Off-Road	1.8400e-003	0.0173	0.0275	4.0000e-005		8.8000e-004	8.8000e-004		8.1000e-004	8.1000e-004	0.0000	3.6344	3.6344	1.1800e-003	0.0000	3.6638
Total	**1.8400e-003**	**0.0173**	**0.0275**	**4.0000e-005**		**8.8000e-004**	**8.8000e-004**		**8.1000e-004**	**8.1000e-004**	**0.0000**	**3.6344**	**3.6344**	**1.1800e-003**	**0.0000**	**3.6638**

Unmitigated Construction Off-Site

	ROG	NOx	CO	SO2	Fugitive PM10	Exhaust PM10	PM10 Total	Fugitive PM2.5	Exhaust PM2.5	PM2.5 Total	Bio- CO2	NBio- CO2	Total CO2	CH4	N2O	CO2e
Category	tons/yr										MT/yr					
Hauling	0.0000	0.0000	0.0000	0.0000	0.0000	0.0000	0.0000	0.0000	0.0000	0.0000	0.0000	0.0000	0.0000	0.0000	0.0000	0.0000
Vendor	0.0000	0.0000	0.0000	0.0000	0.0000	0.0000	0.0000	0.0000	0.0000	0.0000	0.0000	0.0000	0.0000	0.0000	0.0000	0.0000
Worker	6.0000e-005	3.0000e-005	3.5000e-004	0.0000	3.0000e-004	0.0000	3.0000e-004	3.0000e-005	0.0000	3.0000e-005	0.0000	0.0200	0.0200	0.0000	0.0000	0.0200
Total	**6.0000e-005**	**3.0000e-005**	**3.5000e-004**	**0.0000**	**3.0000e-004**	**0.0000**	**3.0000e-004**	**3.0000e-005**	**0.0000**	**3.0000e-005**	**0.0000**	**0.0200**	**0.0200**	**0.0000**	**0.0000**	**0.0200**

Mitigated Construction On-Site

	ROG	NOx	CO	SO2	Fugitive PM10	Exhaust PM10	PM10 Total	Fugitive PM2.5	Exhaust PM2.5	PM2.5 Total	Bio- CO2	NBio- CO2	Total CO2	CH4	N2O	CO2e
Category	tons/yr										MT/yr					
Off-Road	6.7000e-004	0.0182	0.0313	4.0000e-005		7.0000e-005	7.0000e-005		7.0000e-005	7.0000e-005	0.0000	3.6344	3.6344	1.1800e-003	0.0000	3.6638
Total	**6.7000e-004**	**0.0182**	**0.0313**	**4.0000e-005**		**7.0000e-005**	**7.0000e-005**		**7.0000e-005**	**7.0000e-005**	**0.0000**	**3.6344**	**3.6344**	**1.1800e-003**	**0.0000**	**3.6638**

Mitigated Construction Off-Site

	ROG	NOx	CO	SO2	Fugitive PM10	Exhaust PM10	PM10 Total	Fugitive PM2.5	Exhaust PM2.5	PM2.5 Total	Bio- CO2	NBio- CO2	Total CO2	CH4	N2O	CO2e
Category	tons/yr										MT/yr					
Hauling	0.0000	0.0000	0.0000	0.0000	0.0000	0.0000	0.0000	0.0000	0.0000	0.0000	0.0000	0.0000	0.0000	0.0000	0.0000	0.0000
Vendor	0.0000	0.0000	0.0000	0.0000	0.0000	0.0000	0.0000	0.0000	0.0000	0.0000	0.0000	0.0000	0.0000	0.0000	0.0000	0.0000
Worker	6.0000e-005	3.0000e-005	3.5000e-004	0.0000	1.9000e-004	0.0000	1.9000e-004	2.0000e-005	0.0000	2.0000e-005	0.0000	0.0200	0.0200	0.0000	0.0000	0.0200
Total	**6.0000e-005**	**3.0000e-005**	**3.5000e-004**	**0.0000**	**1.9000e-004**	**0.0000**	**1.9000e-004**	**2.0000e-005**	**0.0000**	**2.0000e-005**	**0.0000**	**0.0200**	**0.0200**	**0.0000**	**0.0000**	**0.0200**

3.6 Building Construction - 2021

Unmitigated Construction On-Site

	ROG	NOx	CO	SO2	Fugitive PM10	Exhaust PM10	PM10 Total	Fugitive PM2.5	Exhaust PM2.5	PM2.5 Total	Bio- CO2	NBio- CO2	Total CO2	CH4	N2O	CO2e
Category	tons/yr										MT/yr					
Off-Road	0.0190	0.1743	0.1658	2.7000e-004		9.5900e-003	9.5900e-003		9.0100e-003	9.0100e-003	0.0000	23.1637	23.1637	5.5900e-003	0.0000	23.3034

Total	**0.0190**	**0.1743**	**0.1658**	**2.7000e-004**		**9.5900e-003**	**9.5900e-003**		**9.0100e-003**	**9.0100e-003**	**0.0000**	**23.1637**	**23.1637**	**5.5900e-003**	**0.0000**	**23.3034**

Unmitigated Construction Off-Site

	ROG	NOx	CO	SO2	Fugitive PM10	Exhaust PM10	PM10 Total	Fugitive PM2.5	Exhaust PM2.5	PM2.5 Total	Bio- CO2	NBio- CO2	Total CO2	CH4	N2O	CO2e
Category	tons/yr										MT/yr					
Hauling	0.0000	0.0000	0.0000	0.0000	0.0000	0.0000	0.0000	0.0000	0.0000	0.0000	0.0000	0.0000	0.0000	0.0000	0.0000	0.0000
Vendor	1.0500e-003	0.0274	9.5400e-003	4.0000e-005	4.6200e-003	5.0000e-005	4.6700e-003	5.3000e-004	5.0000e-005	5.8000e-004	0.0000	3.4477	3.4477	4.2000e-004	0.0000	3.4583
Worker	3.1100e-003	1.6700e-003	0.0196	1.0000e-005	0.0151	2.0000e-005	0.0151	1.6600e-003	2.0000e-005	1.6800e-003	0.0000	1.0375	1.0375	1.2000e-004	0.0000	1.0404
Total	**4.1600e-003**	**0.0291**	**0.0291**	**5.0000e-005**	**0.0197**	**7.0000e-005**	**0.0198**	**2.1900e-003**	**7.0000e-005**	**2.2600e-003**	**0.0000**	**4.4852**	**4.4852**	**5.4000e-004**	**0.0000**	**4.4988**

Mitigated Construction On-Site

	ROG	NOx	CO	SO2	Fugitive PM10	Exhaust PM10	PM10 Total	Fugitive PM2.5	Exhaust PM2.5	PM2.5 Total	Bio- CO2	NBio- CO2	Total CO2	CH4	N2O	CO2e
Category	tons/yr										MT/yr					
Off-Road	5.3300e-003	0.1091	0.1787	2.7000e-004		8.5000e-004	8.5000e-004		8.5000e-004	8.5000e-004	0.0000	23.1637	23.1637	5.5900e-003	0.0000	23.3034
Total	**5.3300e-003**	**0.1091**	**0.1787**	**2.7000e-004**		**8.5000e-004**	**8.5000e-004**		**8.5000e-004**	**8.5000e-004**	**0.0000**	**23.1637**	**23.1637**	**5.5900e-003**	**0.0000**	**23.3034**

Mitigated Construction Off-Site

	ROG	NOx	CO	SO2	Fugitive PM10	Exhaust PM10	PM10 Total	Fugitive PM2.5	Exhaust PM2.5	PM2.5 Total	Bio- CO2	NBio- CO2	Total CO2	CH4	N2O	CO2e
Category	tons/yr										MT/yr					
Hauling	0.0000	0.0000	0.0000	0.0000	0.0000	0.0000	0.0000	0.0000	0.0000	0.0000	0.0000	0.0000	0.0000	0.0000	0.0000	0.0000
Vendor	1.0500e-003	0.0274	9.5400e-003	4.0000e-005	2.9600e-003	5.0000e-005	3.0100e-003	3.6000e-004	5.0000e-005	4.1000e-004	0.0000	3.4477	3.4477	4.2000e-004	0.0000	3.4583
Worker	3.1100e-003	1.6700e-003	0.0196	1.0000e-005	9.5900e-003	2.0000e-005	9.6100e-003	1.1100e-003	2.0000e-005	1.1300e-003	0.0000	1.0375	1.0375	1.2000e-004	0.0000	1.0404
Total	**4.1600e-003**	**0.0291**	**0.0291**	**5.0000e-005**	**0.0126**	**7.0000e-005**	**0.0126**	**1.4700e-003**	**7.0000e-005**	**1.5400e-003**	**0.0000**	**4.4852**	**4.4852**	**5.4000e-004**	**0.0000**	**4.4988**

3.6 Building Construction - 2022

Unmitigated Construction On-Site

	ROG	NOx	CO	SO2	Fugitive PM10	Exhaust PM10	PM10 Total	Fugitive PM2.5	Exhaust PM2.5	PM2.5 Total	Bio- CO2	NBio- CO2	Total CO2	CH4	N2O	CO2e
Category	tons/yr										MT/yr					
Off-Road	0.2218	2.0300	2.1272	3.5000e-003		0.1052	0.1052		0.0990	0.0990	0.0000	301.2428	301.2428	0.0722	0.0000	303.0471
Total	**0.2218**	**2.0300**	**2.1272**	**3.5000e-003**		**0.1052**	**0.1052**		**0.0990**	**0.0990**	**0.0000**	**301.2428**	**301.2428**	**0.0722**	**0.0000**	**303.0471**

Unmitigated Construction Off-Site

	ROG	NOx	CO	SO2	Fugitive PM10	Exhaust PM10	PM10 Total	Fugitive PM2.5	Exhaust PM2.5	PM2.5 Total	Bio- CO2	NBio- CO2	Total CO2	CH4	N2O	CO2e
Category	tons/yr										MT/yr					

Hauling	0.0000	0.0000	0.0000	0.0000	0.0000	0.0000	0.0000	0.0000	0.0000	0.0000	0.0000	0.0000	0.0000	0.0000	0.0000	0.0000
Vendor	0.0126	0.3467	0.1132	4.7000e-004	0.0600	6.1000e-004	0.0607	6.8500e-003	5.8000e-004	7.4300e-003	0.0000	44.5345	44.5345	5.3000e-003	0.0000	44.6669
Worker	0.0379	0.0197	0.2298	1.5000e-004	0.1961	2.2000e-004	0.1964	0.0216	2.1000e-004	0.0218	0.0000	13.0882	13.0882	1.3700e-003	0.0000	13.1224
Total	**0.0504**	**0.3664**	**0.3430**	**6.2000e-004**	**0.2562**	**8.3000e-004**	**0.2570**	**0.0284**	**7.9000e-004**	**0.0292**	**0.0000**	**57.6226**	**57.6226**	**6.6700e-003**	**0.0000**	**57.7893**

Mitigated Construction On-Site

	ROG	NOx	CO	SO2	Fugitive PM10	Exhaust PM10	PM10 Total	Fugitive PM2.5	Exhaust PM2.5	PM2.5 Total	Bio- CO2	NBio- CO2	Total CO2	CH4	N2O	CO2e
Category	tons/yr										MT/yr					
Off-Road	0.0694	1.4186	2.3236	3.5000e-003		0.0110	0.0110		0.0110	0.0110	0.0000	301.2425	301.2425	0.0722	0.0000	303.0467
Total	**0.0694**	**1.4186**	**2.3236**	**3.5000e-003**		**0.0110**	**0.0110**		**0.0110**	**0.0110**	**0.0000**	**301.2425**	**301.2425**	**0.0722**	**0.0000**	**303.0467**

Mitigated Construction Off-Site

	ROG	NOx	CO	SO2	Fugitive PM10	Exhaust PM10	PM10 Total	Fugitive PM2.5	Exhaust PM2.5	PM2.5 Total	Bio- CO2	NBio- CO2	Total CO2	CH4	N2O	CO2e
Category	tons/yr										MT/yr					
Hauling	0.0000	0.0000	0.0000	0.0000	0.0000	0.0000	0.0000	0.0000	0.0000	0.0000	0.0000	0.0000	0.0000	0.0000	0.0000	0.0000
Vendor	0.0126	0.3467	0.1132	4.7000e-004	0.0385	6.1000e-004	0.0391	4.7000e-003	5.8000e-004	5.2800e-003	0.0000	44.5345	44.5345	5.3000e-003	0.0000	44.6669
Worker	0.0379	0.0197	0.2298	1.5000e-004	0.1247	2.2000e-004	0.1249	0.0144	2.1000e-004	0.0146	0.0000	13.0882	13.0882	1.3700e-003	0.0000	13.1224
Total	**0.0504**	**0.3664**	**0.3430**	**6.2000e-004**	**0.1632**	**8.3000e-004**	**0.1640**	**0.0191**	**7.9000e-004**	**0.0199**	**0.0000**	**57.6226**	**57.6226**	**6.6700e-003**	**0.0000**	**57.7893**

3.6 Building Construction - 2023

Unmitigated Construction On-Site

	ROG	NOx	CO	SO2	Fugitive PM10	Exhaust PM10	PM10 Total	Fugitive PM2.5	Exhaust PM2.5	PM2.5 Total	Bio- CO2	NBio- CO2	Total CO2	CH4	N2O	CO2e
Category	tons/yr										MT/yr					
Off-Road	0.2045	1.8700	2.1117	3.5000e-003		0.0910	0.0910		0.0856	0.0856	0.0000	301.3462	301.3462	0.0717	0.0000	303.1383
Total	**0.2045**	**1.8700**	**2.1117**	**3.5000e-003**		**0.0910**	**0.0910**		**0.0856**	**0.0856**	**0.0000**	**301.3462**	**301.3462**	**0.0717**	**0.0000**	**303.1383**

Unmitigated Construction Off-Site

	ROG	NOx	CO	SO2	Fugitive PM10	Exhaust PM10	PM10 Total	Fugitive PM2.5	Exhaust PM2.5	PM2.5 Total	Bio- CO2	NBio- CO2	Total CO2	CH4	N2O	CO2e
Category	tons/yr										MT/yr					
Hauling	0.0000	0.0000	0.0000	0.0000	0.0000	0.0000	0.0000	0.0000	0.0000	0.0000	0.0000	0.0000	0.0000	0.0000	0.0000	0.0000
Vendor	9.6800e-003	0.3035	0.0999	4.7000e-004	0.0600	1.6000e-004	0.0602	6.8500e-003	1.5000e-004	7.0000e-003	0.0000	44.4357	44.4357	3.7600e-003	0.0000	44.5296
Worker	0.0355	0.0179	0.2071	1.4000e-004	0.1961	2.1000e-004	0.1963	0.0216	2.0000e-004	0.0218	0.0000	12.6767	12.6767	1.2300e-003	0.0000	12.7074
Total	**0.0452**	**0.3214**	**0.3071**	**6.1000e-004**	**0.2562**	**3.7000e-004**	**0.2565**	**0.0284**	**3.5000e-004**	**0.0288**	**0.0000**	**57.1125**	**57.1125**	**4.9900e-003**	**0.0000**	**57.2370**

Mitigated Construction On-Site

	ROG	NOx	CO	SO2	Fugitive PM10	Exhaust PM10	PM10 Total	Fugitive PM2.5	Exhaust PM2.5	PM2.5 Total	Bio- CO2	NBio- CO2	Total CO2	CH4	N2O	CO2e
Category	tons/yr										MT/yr					
Off-Road	0.0694	1.4186	2.3236	3.5000e-003		0.0110	0.0110		0.0110	0.0110	0.0000	301.3458	301.3458	0.0717	0.0000	303.1380
Total	**0.0694**	**1.4186**	**2.3236**	**3.5000e-003**		**0.0110**	**0.0110**		**0.0110**	**0.0110**	**0.0000**	**301.3458**	**301.3458**	**0.0717**	**0.0000**	**303.1380**

Mitigated Construction Off-Site

	ROG	NOx	CO	SO2	Fugitive PM10	Exhaust PM10	PM10 Total	Fugitive PM2.5	Exhaust PM2.5	PM2.5 Total	Bio- CO2	NBio- CO2	Total CO2	CH4	N2O	CO2e
Category	tons/yr										MT/yr					
Hauling	0.0000	0.0000	0.0000	0.0000	0.0000	0.0000	0.0000	0.0000	0.0000	0.0000	0.0000	0.0000	0.0000	0.0000	0.0000	0.0000
Vendor	9.6800e-003	0.3035	0.0999	4.7000e-004	0.0385	1.6000e-004	0.0387	4.7000e-003	1.5000e-004	4.8500e-003	0.0000	44.4357	44.4357	3.7600e-003	0.0000	44.5296
Worker	0.0355	0.0179	0.2071	1.4000e-004	0.1247	2.1000e-004	0.1249	0.0144	2.0000e-004	0.0146	0.0000	12.6767	12.6767	1.2300e-003	0.0000	12.7074
Total	**0.0452**	**0.3214**	**0.3071**	**6.1000e-004**	**0.1632**	**3.7000e-004**	**0.1635**	**0.0191**	**3.5000e-004**	**0.0195**	**0.0000**	**57.1125**	**57.1125**	**4.9900e-003**	**0.0000**	**57.2370**

3.6 Building Construction - 2024

Unmitigated Construction On-Site

	ROG	NOx	CO	SO2	Fugitive PM10	Exhaust PM10	PM10 Total	Fugitive PM2.5	Exhaust PM2.5	PM2.5 Total	Bio- CO2	NBio- CO2	Total CO2	CH4	N2O	CO2e
Category	tons/yr										MT/yr					
Off-Road	0.1472	1.3444	1.6167	2.7000e-003		0.0613	0.0613		0.0577	0.0577	0.0000	231.8491	231.8491	0.0548	0.0000	233.2198

Total	**0.1472**	**1.3444**	**1.6167**	**2.7000e-003**		**0.0613**	**0.0613**		**0.0577**	**0.0577**	**0.0000**	**231.8491**	**231.8491**	**0.0548**	**0.0000**	**233.2198**

Unmitigated Construction Off-Site

	ROG	NOx	CO	SO2	Fugitive PM10	Exhaust PM10	PM10 Total	Fugitive PM2.5	Exhaust PM2.5	PM2.5 Total	Bio- CO2	NBio- CO2	Total CO2	CH4	N2O	CO2e
Category	tons/yr										MT/yr					
Hauling	0.0000	0.0000	0.0000	0.0000	0.0000	0.0000	0.0000	0.0000	0.0000	0.0000	0.0000	0.0000	0.0000	0.0000	0.0000	0.0000
Vendor	6.9800e-003	0.2314	0.0710	3.6000e-004	0.0462	1.1000e-004	0.0463	5.2700e-003	1.1000e-004	5.3800e-003	0.0000	33.8354	33.8354	2.8300e-003	0.0000	33.9062
Worker	0.0255	0.0125	0.1449	1.1000e-004	0.1509	1.5000e-004	0.1510	0.0166	1.4000e-004	0.0167	0.0000	9.4275	9.4275	8.4000e-004	0.0000	9.4484
Total	**0.0324**	**0.2439**	**0.2159**	**4.7000e-004**	**0.1971**	**2.6000e-004**	**0.1973**	**0.0219**	**2.5000e-004**	**0.0221**	**0.0000**	**43.2629**	**43.2629**	**3.6700e-003**	**0.0000**	**43.3546**

Mitigated Construction On-Site

	ROG	NOx	CO	SO2	Fugitive PM10	Exhaust PM10	PM10 Total	Fugitive PM2.5	Exhaust PM2.5	PM2.5 Total	Bio- CO2	NBio- CO2	Total CO2	CH4	N2O	CO2e
Category	tons/yr										MT/yr					
Off-Road	0.0534	1.0912	1.7874	2.7000e-003		8.4600e-003	8.4600e-003		8.4600e-003	8.4600e-003	0.0000	231.8488	231.8488	0.0548	0.0000	233.2195
Total	**0.0534**	**1.0912**	**1.7874**	**2.7000e-003**		**8.4600e-003**	**8.4600e-003**		**8.4600e-003**	**8.4600e-003**	**0.0000**	**231.8488**	**231.8488**	**0.0548**	**0.0000**	**233.2195**

Mitigated Construction Off-Site

	ROG	NOx	CO	SO2	Fugitive PM10	Exhaust PM10	PM10 Total	Fugitive PM2.5	Exhaust PM2.5	PM2.5 Total	Bio- CO2	NBio- CO2	Total CO2	CH4	N2O	CO2e
Category	tons/yr										MT/yr					
Hauling	0.0000	0.0000	0.0000	0.0000	0.0000	0.0000	0.0000	0.0000	0.0000	0.0000	0.0000	0.0000	0.0000	0.0000	0.0000	0.0000
Vendor	6.9800e-003	0.2314	0.0710	3.6000e-004	0.0296	1.1000e-004	0.0297	3.6100e-003	1.1000e-004	3.7200e-003	0.0000	33.8354	33.8354	2.8300e-003	0.0000	33.9062
Worker	0.0255	0.0125	0.1449	1.1000e-004	0.0959	1.5000e-004	0.0961	0.0111	1.4000e-004	0.0112	0.0000	9.4275	9.4275	8.4000e-004	0.0000	9.4484
Total	**0.0324**	**0.2439**	**0.2159**	**4.7000e-004**	**0.1255**	**2.6000e-004**	**0.1258**	**0.0147**	**2.5000e-004**	**0.0150**	**0.0000**	**43.2629**	**43.2629**	**3.6700e-003**	**0.0000**	**43.3546**

3.7 Paving - 2024

Unmitigated Construction On-Site

	ROG	NOx	CO	SO2	Fugitive PM10	Exhaust PM10	PM10 Total	Fugitive PM2.5	Exhaust PM2.5	PM2.5 Total	Bio- CO2	NBio- CO2	Total CO2	CH4	N2O	CO2e
Category	tons/yr										MT/yr					
Off-Road	0.0272	0.2619	0.4022	6.3000e-004		0.0129	0.0129		0.0119	0.0119	0.0000	55.0730	55.0730	0.0178	0.0000	55.5183
Paving	0.0000					0.0000	0.0000		0.0000	0.0000	0.0000	0.0000	0.0000	0.0000	0.0000	0.0000
Total	**0.0272**	**0.2619**	**0.4022**	**6.3000e-004**		**0.0129**	**0.0129**		**0.0119**	**0.0119**	**0.0000**	**55.0730**	**55.0730**	**0.0178**	**0.0000**	**55.5183**

Unmitigated Construction Off-Site

	ROG	NOx	CO	SO2	Fugitive PM10	Exhaust PM10	PM10 Total	Fugitive PM2.5	Exhaust PM2.5	PM2.5 Total	Bio- CO2	NBio- CO2	Total CO2	CH4	N2O	CO2e
Category	tons/yr										MT/yr					

Hauling	0.0000	0.0000	0.0000	0.0000	0.0000	0.0000	0.0000	0.0000	0.0000	0.0000	0.0000	0.0000	0.0000	0.0000	0.0000	0.0000
Vendor	0.0000	0.0000	0.0000	0.0000	0.0000	0.0000	0.0000	0.0000	0.0000	0.0000	0.0000	0.0000	0.0000	0.0000	0.0000	0.0000
Worker	8.3000e-004	4.1000e-004	4.7400e-003	0.0000	4.9400e-003	1.0000e-005	4.9400e-003	5.4000e-004	0.0000	5.5000e-004	0.0000	0.3086	0.3086	3.0000e-005	0.0000	0.3093
Total	**8.3000e-004**	**4.1000e-004**	**4.7400e-003**	**0.0000**	**4.9400e-003**	**1.0000e-005**	**4.9400e-003**	**5.4000e-004**	**0.0000**	**5.5000e-004**	**0.0000**	**0.3086**	**0.3086**	**3.0000e-005**	**0.0000**	**0.3093**

Mitigated Construction On-Site

	ROG	NOx	CO	SO2	Fugitive PM10	Exhaust PM10	PM10 Total	Fugitive PM2.5	Exhaust PM2.5	PM2.5 Total	Bio- CO2	NBio- CO2	Total CO2	CH4	N2O	CO2e
Category	tons/yr										MT/yr					
Off-Road	9.1900e-003	0.2761	0.4756	6.3000e-004		1.0300e-003	1.0300e-003		1.0300e-003	1.0300e-003	0.0000	55.0729	55.0729	0.0178	0.0000	55.5182
Paving	0.0000					0.0000	0.0000		0.0000	0.0000	0.0000	0.0000	0.0000	0.0000	0.0000	0.0000
Total	**9.1900e-003**	**0.2761**	**0.4756**	**6.3000e-004**		**1.0300e-003**	**1.0300e-003**		**1.0300e-003**	**1.0300e-003**	**0.0000**	**55.0729**	**55.0729**	**0.0178**	**0.0000**	**55.5182**

Mitigated Construction Off-Site

	ROG	NOx	CO	SO2	Fugitive PM10	Exhaust PM10	PM10 Total	Fugitive PM2.5	Exhaust PM2.5	PM2.5 Total	Bio- CO2	NBio- CO2	Total CO2	CH4	N2O	CO2e
Category	tons/yr										MT/yr					
Hauling	0.0000	0.0000	0.0000	0.0000	0.0000	0.0000	0.0000	0.0000	0.0000	0.0000	0.0000	0.0000	0.0000	0.0000	0.0000	0.0000
Vendor	0.0000	0.0000	0.0000	0.0000	0.0000	0.0000	0.0000	0.0000	0.0000	0.0000	0.0000	0.0000	0.0000	0.0000	0.0000	0.0000
Worker	8.3000e-004	4.1000e-004	4.7400e-003	0.0000	3.1400e-003	1.0000e-005	3.1400e-003	3.6000e-004	0.0000	3.7000e-004	0.0000	0.3086	0.3086	3.0000e-005	0.0000	0.3093
Total	**8.3000e-004**	**4.1000e-004**	**4.7400e-003**	**0.0000**	**3.1400e-003**	**1.0000e-005**	**3.1400e-003**	**3.6000e-004**	**0.0000**	**3.7000e-004**	**0.0000**	**0.3086**	**0.3086**	**3.0000e-005**	**0.0000**	**0.3093**

3.8 Architectural Coating - 2024

Unmitigated Construction On-Site

	ROG	NOx	CO	SO2	Fugitive PM10	Exhaust PM10	PM10 Total	Fugitive PM2.5	Exhaust PM2.5	PM2.5 Total	Bio- CO2	NBio- CO2	Total CO2	CH4	N2O	CO2e
Category	tons/yr										MT/yr					
Archit. Coating	0.5053					0.0000	0.0000		0.0000	0.0000	0.0000	0.0000	0.0000	0.0000	0.0000	0.0000
Off-Road	6.3000e-004	4.2700e-003	6.3400e-003	1.0000e-005		2.1000e-004	2.1000e-004		2.1000e-004	2.1000e-004	0.0000	0.8936	0.8936	5.0000e-005	0.0000	0.8949
Total	**0.5059**	**4.2700e-003**	**6.3400e-003**	**1.0000e-005**		**2.1000e-004**	**2.1000e-004**		**2.1000e-004**	**2.1000e-004**	**0.0000**	**0.8936**	**0.8936**	**5.0000e-005**	**0.0000**	**0.8949**

Unmitigated Construction Off-Site

	ROG	NOx	CO	SO2	Fugitive PM10	Exhaust PM10	PM10 Total	Fugitive PM2.5	Exhaust PM2.5	PM2.5 Total	Bio- CO2	NBio- CO2	Total CO2	CH4	N2O	CO2e
Category	tons/yr										MT/yr					
Hauling	0.0000	0.0000	0.0000	0.0000	0.0000	0.0000	0.0000	0.0000	0.0000	0.0000	0.0000	0.0000	0.0000	0.0000	0.0000	0.0000
Vendor	0.0000	0.0000	0.0000	0.0000	0.0000	0.0000	0.0000	0.0000	0.0000	0.0000	0.0000	0.0000	0.0000	0.0000	0.0000	0.0000
Worker	1.8000e-004	9.0000e-005	1.0100e-003	0.0000	1.0500e-003	0.0000	1.0500e-003	1.2000e-004	0.0000	1.2000e-004	0.0000	0.0655	0.0655	1.0000e-005	0.0000	0.0656
Total	**1.8000e-004**	**9.0000e-005**	**1.0100e-003**	**0.0000**	**1.0500e-003**	**0.0000**	**1.0500e-003**	**1.2000e-004**	**0.0000**	**1.2000e-004**	**0.0000**	**0.0655**	**0.0655**	**1.0000e-005**	**0.0000**	**0.0656**

Mitigated Construction On-Site

	ROG	NOx	CO	SO2	Fugitive PM10	Exhaust PM10	PM10 Total	Fugitive PM2.5	Exhaust PM2.5	PM2.5 Total	Bio- CO2	NBio- CO2	Total CO2	CH4	N2O	CO2e
Category	tons/yr										MT/yr					
Archit. Coating	0.5053					0.0000	0.0000		0.0000	0.0000	0.0000	0.0000	0.0000	0.0000	0.0000	0.0000
Off-Road	1.9000e-004	3.7100e-003	6.4100e-003	1.0000e-005		1.0000e-005	1.0000e-005		1.0000e-005	1.0000e-005	0.0000	0.8936	0.8936	5.0000e-005	0.0000	0.8949
Total	**0.5055**	**3.7100e-003**	**6.4100e-003**	**1.0000e-005**		**1.0000e-005**	**1.0000e-005**		**1.0000e-005**	**1.0000e-005**	**0.0000**	**0.8936**	**0.8936**	**5.0000e-005**	**0.0000**	**0.8949**

Mitigated Construction Off-Site

	ROG	NOx	CO	SO2	Fugitive PM10	Exhaust PM10	PM10 Total	Fugitive PM2.5	Exhaust PM2.5	PM2.5 Total	Bio- CO2	NBio- CO2	Total CO2	CH4	N2O	CO2e
Category	tons/yr										MT/yr					
Hauling	0.0000	0.0000	0.0000	0.0000	0.0000	0.0000	0.0000	0.0000	0.0000	0.0000	0.0000	0.0000	0.0000	0.0000	0.0000	0.0000
Vendor	0.0000	0.0000	0.0000	0.0000	0.0000	0.0000	0.0000	0.0000	0.0000	0.0000	0.0000	0.0000	0.0000	0.0000	0.0000	0.0000
Worker	1.8000e-004	9.0000e-005	1.0100e-003	0.0000	6.7000e-004	0.0000	6.7000e-004	8.0000e-005	0.0000	8.0000e-005	0.0000	0.0655	0.0655	1.0000e-005	0.0000	0.0656
Total	**1.8000e-004**	**9.0000e-005**	**1.0100e-003**	**0.0000**	**6.7000e-004**	**0.0000**	**6.7000e-004**	**8.0000e-005**	**0.0000**	**8.0000e-005**	**0.0000**	**0.0655**	**0.0655**	**1.0000e-005**	**0.0000**	**0.0656**

3.8 Architectural Coating - 2025

Unmitigated Construction On-Site

	ROG	NOx	CO	SO2	Fugitive PM10	Exhaust PM10	PM10 Total	Fugitive PM2.5	Exhaust PM2.5	PM2.5 Total	Bio- CO2	NBio- CO2	Total CO2	CH4	N2O	CO2e
Category	tons/yr										MT/yr					
Archit. Coating	3.4649					0.0000	0.0000		0.0000	0.0000	0.0000	0.0000	0.0000	0.0000	0.0000	0.0000

Off-Road	4.1000e-003	0.0275	0.0434	7.0000e-005		1.2400e-003	1.2400e-003		1.2400e-003	1.2400e-003	0.0000	6.1278	6.1278	3.3000e-004	0.0000	6.1362
Total	**3.4690**	**0.0275**	**0.0434**	**7.0000e-005**		**1.2400e-003**	**1.2400e-003**		**1.2400e-003**	**1.2400e-003**	**0.0000**	**6.1278**	**6.1278**	**3.3000e-004**	**0.0000**	**6.1362**

Unmitigated Construction Off-Site

	ROG	NOx	CO	SO2	Fugitive PM10	Exhaust PM10	PM10 Total	Fugitive PM2.5	Exhaust PM2.5	PM2.5 Total	Bio- CO2	NBio- CO2	Total CO2	CH4	N2O	CO2e
Category	tons/yr										MT/yr					
Hauling	0.0000	0.0000	0.0000	0.0000	0.0000	0.0000	0.0000	0.0000	0.0000	0.0000	0.0000	0.0000	0.0000	0.0000	0.0000	0.0000
Vendor	0.0000	0.0000	0.0000	0.0000	0.0000	0.0000	0.0000	0.0000	0.0000	0.0000	0.0000	0.0000	0.0000	0.0000	0.0000	0.0000
Worker	1.1400e-003	5.4000e-004	6.3500e-003	0.0000	7.1800e-003	1.0000e-005	7.1900e-003	7.9000e-004	1.0000e-005	8.0000e-004	0.0000	0.4335	0.4335	4.0000e-005	0.0000	0.4344
Total	**1.1400e-003**	**5.4000e-004**	**6.3500e-003**	**0.0000**	**7.1800e-003**	**1.0000e-005**	**7.1900e-003**	**7.9000e-004**	**1.0000e-005**	**8.0000e-004**	**0.0000**	**0.4335**	**0.4335**	**4.0000e-005**	**0.0000**	**0.4344**

Mitigated Construction On-Site

	ROG	NOx	CO	SO2	Fugitive PM10	Exhaust PM10	PM10 Total	Fugitive PM2.5	Exhaust PM2.5	PM2.5 Total	Bio- CO2	NBio- CO2	Total CO2	CH4	N2O	CO2e
Category	tons/yr										MT/yr					
Archit. Coating	3.4649					0.0000	0.0000		0.0000	0.0000	0.0000	0.0000	0.0000	0.0000	0.0000	0.0000
Off-Road	1.3100e-003	0.0254	0.0440	7.0000e-005		1.0000e-004	1.0000e-004		1.0000e-004	1.0000e-004	0.0000	6.1278	6.1278	3.3000e-004	0.0000	6.1362
Total	**3.4662**	**0.0254**	**0.0440**	**7.0000e-005**		**1.0000e-004**	**1.0000e-004**		**1.0000e-004**	**1.0000e-004**	**0.0000**	**6.1278**	**6.1278**	**3.3000e-004**	**0.0000**	**6.1362**

Mitigated Construction Off-Site

	ROG	NOx	CO	SO2	Fugitive PM10	Exhaust PM10	PM10 Total	Fugitive PM2.5	Exhaust PM2.5	PM2.5 Total	Bio- CO2	NBio- CO2	Total CO2	CH4	N2O	CO2e
Category	tons/yr										MT/yr					
Hauling	0.0000	0.0000	0.0000	0.0000	0.0000	0.0000	0.0000	0.0000	0.0000	0.0000	0.0000	0.0000	0.0000	0.0000	0.0000	0.0000
Vendor	0.0000	0.0000	0.0000	0.0000	0.0000	0.0000	0.0000	0.0000	0.0000	0.0000	0.0000	0.0000	0.0000	0.0000	0.0000	0.0000
Worker	1.1400e-003	5.4000e-004	6.3500e-003	0.0000	4.5700e-003	1.0000e-005	4.5700e-003	5.3000e-004	1.0000e-005	5.3000e-004	0.0000	0.4335	0.4335	4.0000e-005	0.0000	0.4344
Total	**1.1400e-003**	**5.4000e-004**	**6.3500e-003**	**0.0000**	**4.5700e-003**	**1.0000e-005**	**4.5700e-003**	**5.3000e-004**	**1.0000e-005**	**5.3000e-004**	**0.0000**	**0.4335**	**0.4335**	**4.0000e-005**	**0.0000**	**0.4344**

Luhdorff & Scalmanini Consulting Engineers

TECHNICAL MEMORANDUM

DATE: September 9, 2021 Project No.: 21-5-034

TO: Jared Walker, General Manager, Willow County Water District

FROM: Oscar Serrano, PE, Senior Engineer
Lucy Li, Ph.D., PE, Project Engineer
Jason Coleman, PE, Supervising Engineer
William Gustavson, Principal Project Manager

SUBJECT: **Bella Vista Development – Water Supply Verification**

1. INTRODUCTION

The Bella Vista development is a proposed subdivision within the Willow County Water District (District) located in Mendocino County. The development is located at 3000 South State Street. It is approximately 0.45 miles south of the City of Ukiah limits. This technical memorandum (TM), prepared by Luhdorff and Scalmanini Consulting Engineers (LSCE), presents a Water Supply Verification for Bella Vista subdivision.

The proposed subdivision is presented on a conceptual plan dated August 31, 2020, by Guillon Inc. Construction titled Vesting Tentative Map, Bella Vista Subdivision [1]. The developer is seeking a determination of Water Supply Verification in accordance with Senate Bill 221 to confirm the District has available water supply to serve the proposed subdivision. The conceptual plan with 48.8 acres of land shows 132 single-family residential units, 39 age-restricted residential (senior housing) units, and 2.62 acres of park spaces [2]. The detailed land usage is listed in **Table 1-1**.

Table 1-1. Bella Vista Development Plan [2]

Customer Class		Lots
Residential	Single Family	132
	Senior Lot	39
Total		**171**
		Area (Acres)
Irrigation	Neighborhood Park	1.96
	Linear Park	0.57
	Cottage Park	0.24
	Class I Bicycle Lane (Paved)*	0.15
Total		**2.62**
Total Net Density		3.5 (Units Per Acres)
Average Lot Size	Single Family	6,219 Square Feet
	Age Restricted (Senior Lot)	4,907 Square Feet

* Paved Class I Bicycle Lane (7-foot wide and 930-foot long) is part of the Linear Park.

Water use factors within and around the District's service area were evaluated to estimate the potential water requirements of the Bella Vista development. The combined water demand of the development and the District's existing service area is presented herein, and is compared to the available water supplies during a normal, single-dry, and multiple-dry year period. Prior studies serving as a basis for available water supplies include the *Preliminary Water Demand Assessment* by Doble Thomas & Associates, Inc. dated January 2010, and the *Water Supply Assessment for the Ukiah Valley Area Plan* (UVAP) dated October 20, 2010. Updates are made to the available water supply characterized in those studies based on actual record of deliveries through years of recent drought that have occurred since the date of those studies.

2. EXISTING SYSTEM

The District (System No. CA2310005) serves 3,797 people with 1,070 service connections per the CA Drinking Water Watch website [3]. Per information provided by the District, a population of 4,000 people and 1,064 total service connections were used in this analysis. Of the total of 1,064 connections, 17 are irrigation services. According to the Estimates of the Resident Population by the U.S. Census Bureau, the percentage of population change over the last 10 years is -0.5% for the City of Ukiah, and -1.3% for the Mendocino County [4]; the US Census does not have specific information for Willow County Water District. For this analysis, the service connections and population were considered unchanged during the past 10 years. The District's boundary is shown in **Attachment A**.

3. WATER SUPPLY

The District's raw water supply is obtained from the Russian River pursuant to water rights held by the District, and a water supply contract with the Russian River Flood Control District (RRFCD). Limited emergency water supplies are available via an intertie with City of Ukiah (UVAP, 2010).

The District has water rights and contracts totaling 2,199 acre-feet (AF) per year, equal to 716.6 million-gallon (MG) per year (**Table 3-1**). The District holds two water right licenses from the CA State Water Resources Control Board, AA015721 and A017232, with face values of 724.5 AF and 884.8 AF, respectively (California Waterboard eWRIMS). Water right license A015721 is a year-round water right with a flow rate of 1 cubic foot per second (CFS), while water right license A017232 is a permitted flow rate of 3 CFS and can be used from November 1st of each year to July 1st of the succeeding year. The District's contract with RRFCD is up to 590 AF of purchased water, which can be used throughout the year.

Table 3-1. Water Supply Summary	
Application #	**Water Right Details**
A015721:	Maximum diversion rate of 1 CFS (449 Gallon Per Minute (GPM)) for year round use with a Face Value of 724 AF (235.9 MG) for Municipal Use with 2 points of diversion. Source: Russian River Underflow [5].
A017232:	Maximum diversion rate of 3 CFS (1,346 GPM) from November 1 to July 1 with a Face Value of 884.8 AF (469.2 MG) for Municipal Use with 2 points of diversion. Source: Russian River Underflow [5].
	Contract Details
RRFCD Contract:	590 AF (192.2 MG) under contract with 2 points of diversion.

The water right allocations over the course of a year are cited in the UVAP [5]. The water rights can be used, as needed, within the allowable constraints noted in Table 3-1 in terms of period of use, diversion flow rate, and total diversion. The face value for license A017232 is evenly distributed from November to June which results in a diversion factor of 1.84 CFS which meets the maximum 3 CFS requirement. RRFCD contract fills in the water supply from July to September with a diversion factor of 2.41 CFS. An example of the allocation of water rights and RRFCD contract water is shown in **Figure 3-1** demonstrating water supply availability throughout the year to maximize all water supplies. However, if for example the RRFCD water were to be curtailed, the District has the option to use more of the year-round right (A015721) during summer months July-October than in the winter months.

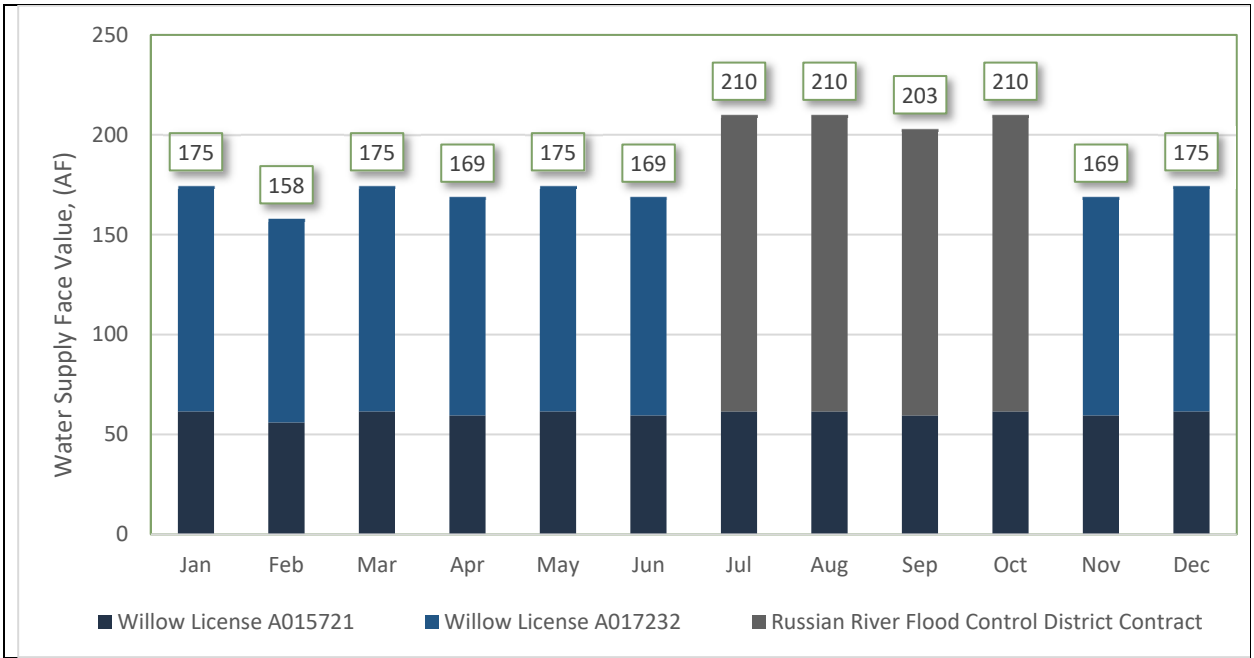

Figure 3-1. District Available Water Supply

4. WATER DEMAND ESTIMATES

Several methods are available and commonly applied to estimating water demand requirements, usually for the purpose of projecting increases in water demands over time. Among a broader range of methods, those with potential applicability to the District include the *Per-Capita Method*, the *Disaggregate Method*, the *Land Use Method*, and the *Regression Method*. For the development of this TM, LSCE employed the *Disaggregate Method* to calculate the residential water demand, as the available customer metering data was most conducive to this method.

In the *Disaggregate Method*, historical water metering records are subdivided, or disaggregated, into several significant use classes, e.g., residential, commercial/institutional, irrigation, and other. Based on disaggregated water use in each sector, unitized water consumptions are determined for each year of record, which is then used to develop a base water use for each customer class, e.g., gallons per day per residential service connection, commercial connection, and irrigation connection.

Once the unitized water consumption is determined per connection for each customer class, the service connections can be represented as an equivalent dwelling unit (EDU), which is the amount of water used by a typical single-family residential house. The water system size can be expressed as a total EDU for the existing system and at build-out.

For landscaping water demand, due to the unavailability of the planned connection services in this preliminary analysis, a water budget tool from EPA was used to estimate the maximum monthly landscape water allowance. Meanwhile, the method of *Maximum Applied Water Allowance (MAWA)* was conducted to cross-compare the estimate.

Finally, based on the projected population for the Bella Vista development, the *Per-Capita Method* was used to compare to the yearly water demand analysis above.

4.1 Water Production and Consumption

Historical water production was provided by the District and is depicted in **Figure 4-1** for the period of 2010 to 2020. The production growth generally coincides with the population growth in District. In the past 10 years, the production rate has been relatively constant with an average of 254.8 million gallons per year (MGY). The lowest production rates were in 2014 and 2015 during the drought where water rights were curtailed by 25% in 2014.

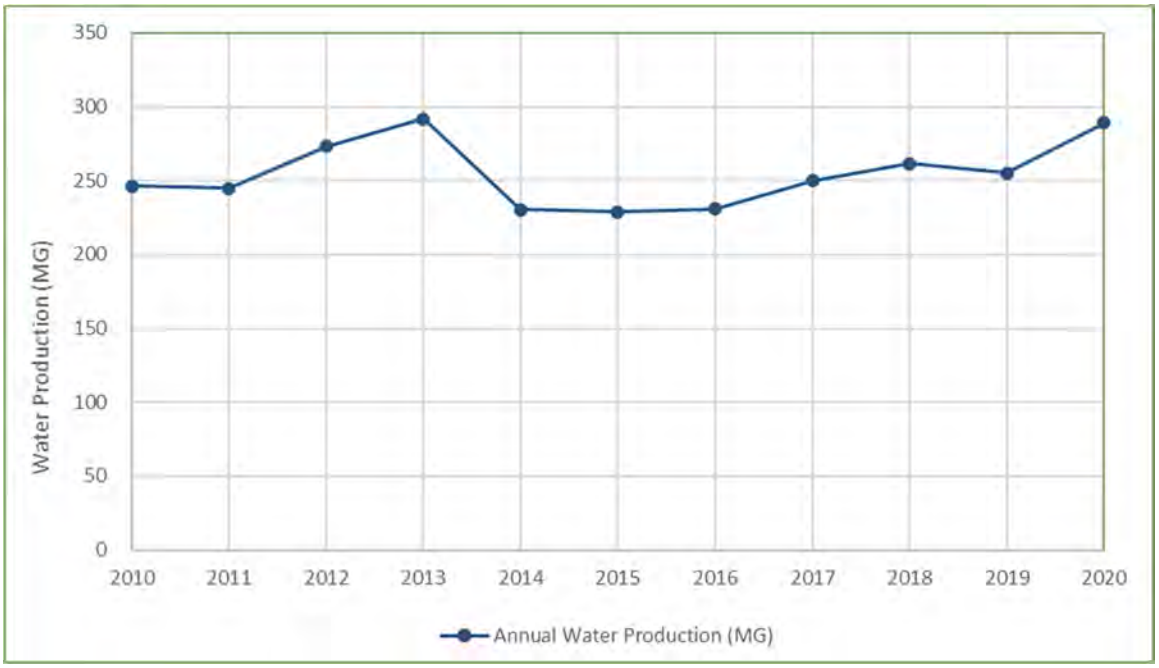

Figure 4-1. Historical Annual Water Production (2010 - 2020)

The water meter usage data from 2016 to 2020 was provided by the District. The average annual consumption with estimated losses is shown in **Figure 4-2**. Water consumption is comprised of approximately 62 % residential usage, 9 % irrigation usage, 12 % commercial/institutional usage, and 17 % system losses.

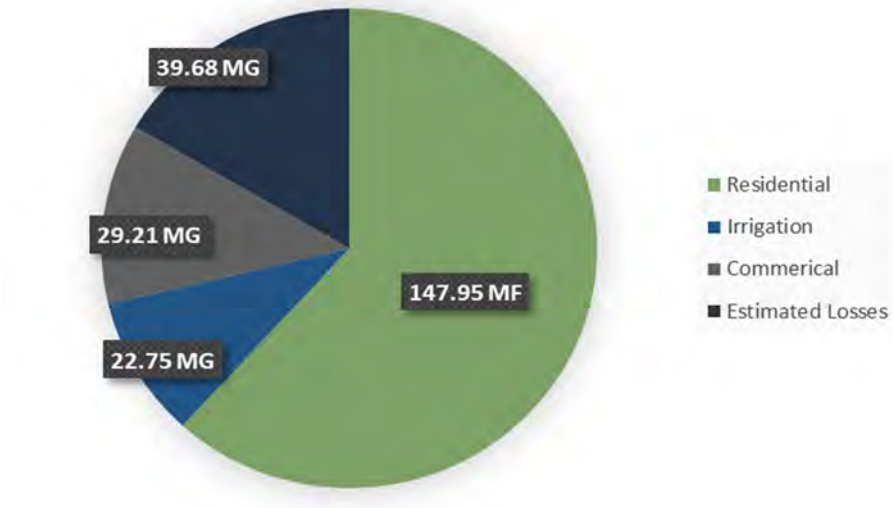

Figure 4-2. Annual Consumption

The metering data records (2016-2020) were plotted to show the average total consumption by month, average total production (2010-2020) by month, and available water supply (Figure 3-1) by month, as shown in **Figure 4-3**. The total available water supply is 716.6 MGY. The average total production is 254.8 MGY which is 35.6% of the available water supply. The average total consumption is 199.9 MGY.

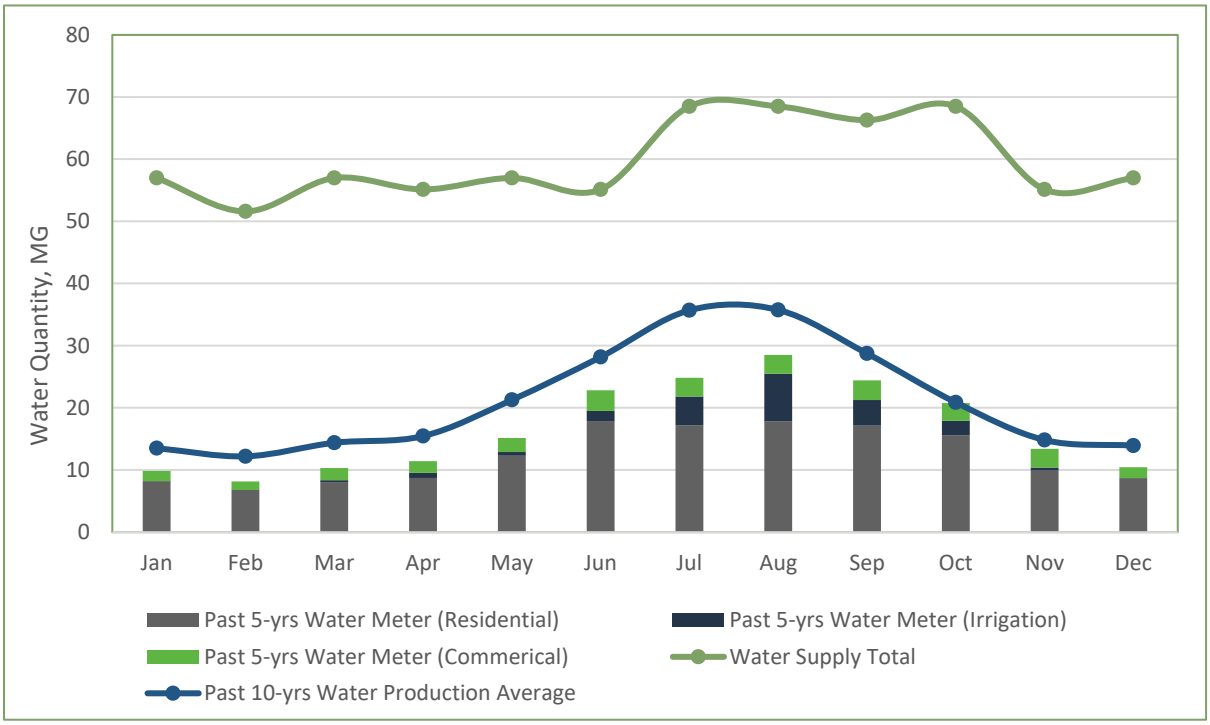

Figure 4-3 Historical Average Annual Consumption, Average Annual Production, and Available Water Supply by Month

As seen in Figure 4-3, the minimum water usage occurs in the winter (December – February) and is approximately 9.5 MG per month with zero irrigation use. Water usage increases with drier and warmer weather primarily from outdoor usage. On this basis, the estimated annual indoor consumption is 114 MGY, and outdoor consumption is 86 MGY.

4.2 Water Service Connections

The District has a total of 1,064 accounts of which 17 are irrigation services and the remaining are residential and commercial connections. The District could not distinguish the residential and commercial total accounts therefore the remaining 1,047 accounts were all counted as residential connections for this analysis.

The Bella Vista subdivision includes 171 units of residential houses with 132 being single-family residences and 39 senior homes. The irrigation services were not provided by the developer, Guillon Inc. Construction. Irrigation water demand is evaluated based on irrigation acres rather than services, which is most accurate. With the addition of the Bella Vista subdivision, the District's residential connections increase from 1,064 to 1,235 plus the Bella Vista landscape usage estimates. Of this total, the residential connections increase from 1,047 to 1,218, which is a 16% increase (**Table 4-1**).

Table 4-1. Service Connections (SC)

Customer Class	Existing Willow	Bella Vista	Total
Total Residential	1,047	171	1,218
Irrigation	17	0	17
Commercial*	N/A	N/A	N/A
Total	***1,064***	***171***	***1,235***

*Existing commercial service connection totals were not available (N/A) from the District and none are included for the proposed development.

4.3 Water Use Factors

A review of meter data and service connection data from 2016 - 2020 (**Table 4-2**) was used to estimate water use factors for each customer class. Annual consumption for each customer class is presented as an average flow rate (GPM) and divided by the total connections to determine the flow rate per service connection (GPM/SC) for each customer class, respectively. Several months of meter data were missing for 2016, 2017, and 2019, so the years 2018 and 2020 were selected to conduct the analysis, and the data in 2020 was used for further analysis.

Table 4-2. District's Meter Data (MG), Service Connections (SC), and Equivalent Dwelling Unit (EDU)

Customer Class	2018				2020			
	MG	SC	GPM / SC	EDU	MG	SC	GPM / SC	EDU
Total Residential	162.8	1,047	0.30	1.0	185.7	1,047	0.34	1.0
Irrigation	24.0	17	2.68	9.1	29.1	17	3.25	9.7
Commercial	40.5	N/A	N/A	N/A	29.7	N/A	N/A	N/A
Total	**227.3**	**1,064**			**244.5**	**1,064**		

As **Table 4-2** shows, residential and irrigation annual water usage was relatively the same in 2018 and 2020. These findings are consistent with the water production and population trends that demonstrate a stable water system for the District.

Based on a comparison of the water production and water meter usage, water loss for the District's water system was determined to be 44 MG or 16.8% in 2020. These losses change year-to-year due to varying operational practices (e.g., hydrant flushing), leakage, and meter reading inaccuracies. With the count of system water loss, one EDU (or one typical single-family household) is estimated to require on average approximately 0.40 GPM as shown in **Table 4-3**, it is equal to 582 gallons per day, 18,000 gallons per month, and 217,000 gallons per year in 2020. Comparing with the single residential usage of 0.4 GPM/SC as one EDU, each irrigation connection consumed 9.7 equivalent EDU units of water in 2020.

Based on the EDU analysis, the total current average annual water requirements and total EDUs in the system are presented in **Table 4-3**.

Table 4-3. Existing Willow County EDU and Usage (2020)

Customer Class	Existing Connections	Average Usage Per Connection	EDU Factor	Equivalent EDU	Water Usage
	SC	GPM			MGY
Total Residential	1,047	0.40	1.0	1,047	223
Irrigation	17	3.91	9.7	164	35
Commercial					
Total	**1,064**	**4.31**	**10.7**	**1,211**	**257**

By utilizing the future connections in the system (Table 4-1), with the Bella Vista residential water demand, the average annual water requirements at build-out and the total EDUs at build-out are presented in **Table 4-4**.

Table 4-4. Future Willow County & Bella Vista's Residential EDU and Usage

Customer Class	Future Connections	Average Usage Per Connection	EDU Factor	Equivalent EDU	Water Use
	SC	GPM			MGY
Total Residential	1,218	0.40	1.0	1,218	259
Irrigation	17*	3.91	9.7	164	35
Commercial					
Total	**1,235**	**4.31**	**10.7**	**1,382**	**294**

* 17 connections represent current Willow County Water District irrigation system. The Bella Vista irrigation demand will be analyzed separately.

4.4 Bella Vista Landscaping Water Demand

The Bella Vista development has a planned 2.77-acre park area (Table 1-1) with 0.15 acres paved class I bicycle lane, which gives the potential irrigation area of 2.62 acres (114,151 square feet). The Bella Vista project description [2] states that landscaping shall be installed per AB 1881 Water Usage Requirements (Water Conservation in Landscaping Act of 2006) with drought-tolerant plants and a drip irrigation system on a timer. Applying these criteria to the WaterSense New Home Specification: Water Budget Tool (V 1.04) from EPA [6], the Monthly Landscape Water Allowance (LWA) is 324,369 gallons per month (0.32 MG/month) for the 2.62 acres of proposed irrigation area within the development. Although the highest production month is August in the District's records, EPA Water Budget Tool used the peak watering month of July decided by the zip code of the Bella Vista development in the model.

Factors of average irrigation usage between each month to July were calculated according to the monthly usage data in the District from 2016-2020. Applying the factors to the EPA LWA of 0.32 MG/month (in July) results in a 1.58 MGY landscape water allowance for Bella Vista.

For comparison, a second analysis was done utilizing the Maximum Applied Water Allowance (MAWA) for landscaping as shown in **Table 4-5**. The reference evapotranspiration data was obtained from the Irrigation Training & Research Center (ITRC) California Polytechnic State University database [7]. The selection was for Zone 4 (Mendocino County) for a typical year with drip/micro-irrigation system and grass surface.

Table 4-5. Maximum Applied Water Allowance (MAWA) for Landscape with ITRC Data

Month	Reference Evapotranspiration (ETo)	Conversion Factor	ET Adjustment Factor (ETAF)	Landscape Area including SLA	Additional Water Allowance Factor for SLA	Special Landscape Area	MAW
	Inches/Month	To Gallons		SQFT		SQFT	Gallons
Jan	1.53	0.62	0.70	114,151	0.30	0.0	75,799
Feb	2.43	0.62	0.70	114,151	0.30	0.0	120,386
Mar	3.44	0.62	0.70	114,151	0.30	0.0	170,423
Apr	4.82	0.62	0.70	114,151	0.30	0.0	238,791
May	5.74	0.62	0.70	114,151	0.30	0.0	284,369
Jun	5.79	0.62	0.70	114,151	0.30	0.0	286,846
Jul	5.92	0.62	0.70	114,151	0.30	0.0	293,286
Aug	5.70	0.62	0.70	114,151	0.30	0.0	282,387
Sep	4.78	0.62	0.70	114,151	0.30	0.0	236,809
Oct	3.58	0.62	0.70	114,151	0.30	0.0	177,359
Nov	1.56	0.62	0.70	114,151	0.30	0.0	77,285
Dec	1.74	0.62	0.70	114,151	0.30	0.0	86,202
Total	**47.03**	**0.62**	**0.70**	**114,151.2**	**0.30**	**0.0**	**2,329,942**

* SQFT: Square Feet

The Equation used for the MAWA method in Table 4-5 is presented in **Equation 4-1**.

$$MAWA = (ETo) \times (0.62) \times [(0.7 \times LA) + (0.3 \times SLA)] \qquad \textit{Equation 4-1}$$

Where:

MAWA = Maximum Applied Water Allowance (gallons per year)
ETo = Reference Evapotranspiration (inches per year)
0.62 = Conversion Factor (to gallons)
0.7 = ET Adjustment Factor (ETAF)
LA = Landscape Area including SLA (square feet)
0.3 = Additional Water Allowance Factor for SLA
SLA = Special Landscape Area (square feet) (areas dedicated to edible plants, areas irrigated with recycled water, water features using recycled water, and areas dedicated to active play)

The resultant water demand utilizing the MAWA method is 2.33 MGY and exceeds the EPA water budget method result of 1.58 MGY. To be conservative, the 2.33 MGY of landscape water demand will be used.

4.5 District Build-out Demand with Bella Vista

Summarizing the analysis above, the proposed Bella Vista subdivision will add 171 residential connections to the current District's water system. The Bella Vista development will increase the District's water demand from 257 MGY (Table 4-3) to 294 MGY (Table 4-4). The planned 2.62 acres of irrigatable parks will introduce a 2.33 MGY water demand to the District, which results in a total 296 MGY build-out demand for the District with the Bella Vista Development.

As shown in **Figure 4-4**, a set of monthly distribution factors were calculated utilizing the past ten years of production records and were utilized to estimate the proposed Bella Vista developments water demand. The figure demonstrates that the future water demand still meets the water right summarized in Section 3 and Figure 3-1.

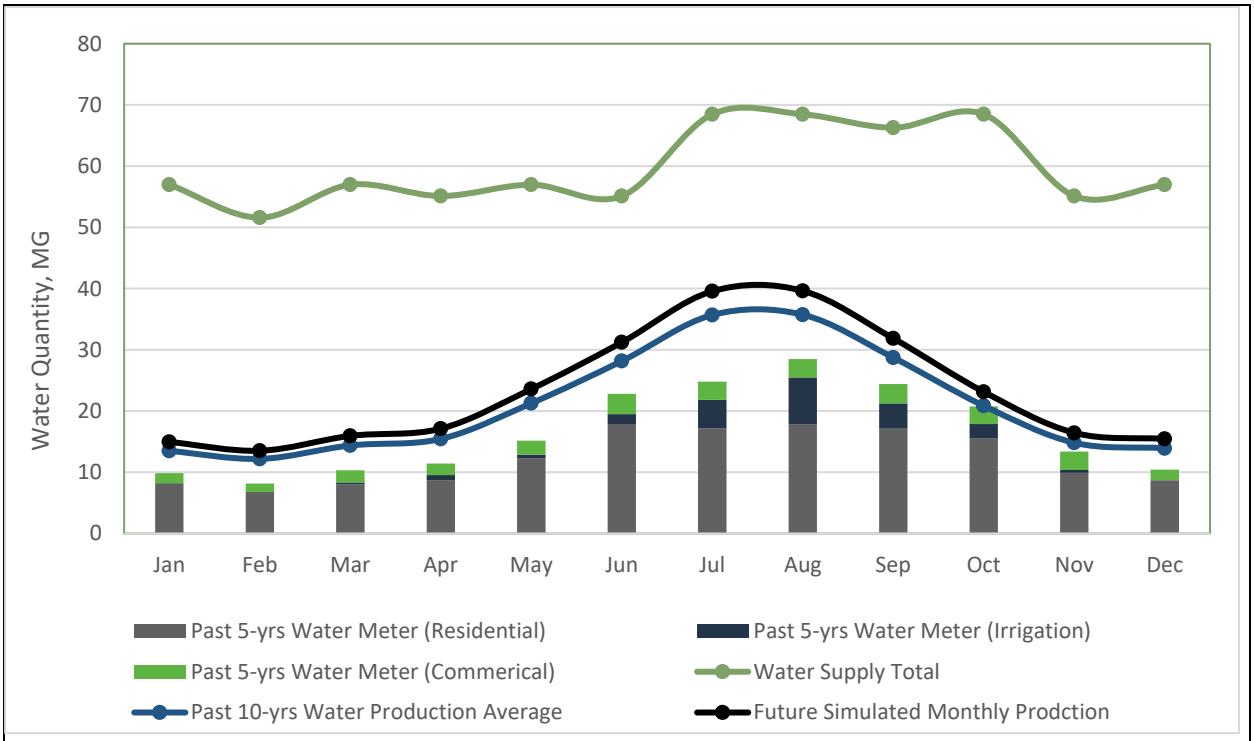

Figure 4-4 Future Average Annual Consumption, Average Annual Consumption, and Water Supply by Month, with Bella Vista Development

To examine the above conclusions, the *Per-Capita Method* was employed on this estimate. From the U.S. Census Bureau estimate, there are 2.55 people per household in Ukiah City [4]. The proposed 171 residential accounts for the Bella Vista subdivision projects to 436 people (**Table 4-6**). The build-out demand for the District and Bella Vista is 283 MGY, which is smaller than the *Disaggregate Method* result of 296 MGY. So, 296 MGY of future demand (Figure 4-4) is used to estimate water supplies.

Table 4-6. Bella Vista Water Usage Projection

		Unit
Willow County Past 10-yrs, GPCD	63,696	Gallon Per Person per Year
Bella Vista Projection Population	436	People
Bella Vista Water Usage Projection	27.77	MG per Year
Future Willow County Annually Water Demand w/ Bella Vista	282.56	MGY

5. INFRASTRUCTURE SOURCE CAPACITY

The standards governing any proposed facilities discussed in this Technical Memorandum conform with the standards set forth (and not limited to) those listed below. These apply to all municipal drinking water systems in California, be they private (or investor-owned) and governmental entities:

1. Environmental Protection Agency of the Federal Government
2. California Code of Regulations, Title 22, Chapter 16 "California Waterworks Standards"
3. American Water Works Standards – current edition
4. Local county requirements
5. California Fire Code for fire flow requirements

5.1 Daily Water Demand and Peaking Factors

This section develops the daily water use and peaking factors that are needed to evaluate the adequacy of source and storage capacity in subsequent tasks.

Average Day Demand (ADD): The ADD is determined by dividing the annual water requirements by 365 days. The current annual water requirement in the District's system is 257 MGY, as determined in Table 4-3. This equates to an ADD of 0.71 million gallons per day (MGD), or an average flow of 490 GPM. The annual water requirement at build-out is 296 MGY, as determined in Section 4.3 and Table 4-4. This equates to an ADD of 0.81 MGD or an average flow of 563 GPM.

Maximum Day Demand (MDD): In accordance with the California Waterworks Standards (Title 22), a public water system shall determine the MDD using the most recent ten years of data using daily production records, if available. When daily production data is not available, the MDD can be determined using the maximum month of production over the most recent ten years of operation and multiplying a factor of 1.5 times the average daily consumption in the maximum month.

Daily production records were not available and the multiplier of 1.5 times the average flow for the maximum month was used as allowed in Title 22. **Table 5-1** summarizes the historic production since 2010 including the maximum month of each year. The maximum day demand (MDD) was calculated using the maximum month production with the 1.5 multiplier.

The ratio of the MDD to ADD (referred to as the MDD peaking factor) is used for projecting future demands based on the future ADD estimates. From the current MDD of 1.96 MGD (1,363 GPM) and the current ADD of 0.71 MG, the MDD peaking factor is 2.78.

Table 5-1. District Maximum Day Demand (MDD) (2010 - 2020)			
Year	Annual Production	Max. Month Production	MDD using Title 22
	(MG)	(MG)	(MGD)
2010	247	37	1.77
2011	245	36	1.76
2012	273	40	1.92
2013	292	41	1.96
2014	230	32	1.53
2015	229	29	1.39
2016	231	34	1.63
2017	250	37	1.80
2018	262	39	1.90
2019	255	36	1.75
2020	289	40	1.96
Maximum	**292**	**41**	**1.96**

Peak Hour Demand (PHD): The peak hour demand (PHD) is the peak flow rate that occurs over a period of several hours on the day of maximum use. Certain factors specific to each system affect the peak hour demand, such as irrigation timers and residential use patterns, which can be measured and represented by a system's diurnal curve if hourly data is available. In the absence of that information, Title 22 permits the use of a factor of 1.5 multiplied by the MDD. Diurnal curves were not evaluated in this study. The PHD of 2,044 GPM is calculated by multiplying 1.5 times the MDD of 1,363 GPM. The ratio of PHD to ADD (or the PHD peaking factor) is 4.17.

For the Bella Vista development, the estimated residential ADD is 69 GPM using 0.40 GPM/EDU (Section 4.3). The MDD is 192 GPM using the peaking factor of 2.78, and the PHD is 289 GPM using the peaking factor of 4.17. The estimated landscaping ADD is 4 GPM converting the 2.33 MGY determined in Section 4.4. The MDD is 12 GPM using the peaking factor of 2.78, and the PHD is 18 GPM using the peaking factor of 4.17. The estimated current and future water demands at build-out are shown in **Table 5-2**.

Table 5-2. Willow County Water District and Bella Vista – Water Demand (ADD. MDD, PHD)						
	Equivalent EDU	ADD		MDD		PHD
		GPM	MGD	GPM	MGD	GPM
Existing Willow District	1,211	490	0.71	1,363	1.96	2,044
Bella Vista Residential	171	69	0.10	192	0.28	289
Bella Vista Landscaping	2.62 Acres	4	0.01	12	0.03	18
Total	***1,382***	***563***	***0.81***	***1,567***	***2.27***	***2,351***

5.2 District Existing Water Infrastructure Capacity

The District currently serves potable drinking water to an estimated 4,000 people via approximately 1,064 service connections. Supplies are obtained from two Well Fields, referred to as the Burke Hill Well Field and the Norgard Well Field. There are five underflow supply wells. Two wells are dedicated to Burke Hill Well Field and three wells are dedicated to Norgard Well Field. Storage tanks are located in two pressure zones. The main pressure zone has a 1.55 MG storage capacity, while the upper pressure zone holds 0.048 MG capacity. The details of the existing water supply infrastructures are listed in **Table 5-3**.

Table 5-3. Water Intake and Supply Infrastructures

Water Wells						Storage Tanks	
Well Field	Well Name	Production Rate	Function	Function	Water Source	Zone	Storage Size
		GPM					Gallon
Burke Hill Well Field	Well 7	1,000	Primary	Mostly only use one well at a time	Underflow Wells	Main Pressure	1,550,000
	Well 8	1,000	Backup			Upper Pressure	48,000
Norgard Well Field	Well 3	300	Combine Production Rate	Operation from May 1 to Sep. 30			
	Well 5						
	Well 6						

5.3 Water Supply Analysis

As shown in Table 5-3, Well 7 is the primary well with a pumping capacity of 1,000 GPM and Well 8 serves as the backup well with a capacity of 1,000 GPM. In the summer, the District has an additional 300 GPM available from Well's 3, 5 and 6. However, the District does not typically operate Well 7 and Well 8 at the same time since they are located in the same well field, so the District's pumping capacity is 1,300 GPM from May to September and 1,000 GPM beside the summer period. The District has approximately 1.6 MG of storage capacity.

Well Capacity, as required in the California Waterworks Standards (Title 22), must always meet the MDD of the system. The District's current MDD is 1,363 GPM and the build-out MDD is 1,567 GPM. Meanwhile, the well production rate is 1,000 GPM. In the summer with high water demand, the available well capacity is 1,300 GPM. Thus, with only 1,000 GPM from Well 7 (or Well 8) plus the additional 300 GPM capacity available in the summer, the District cannot meet the current MDD of 1,363 GPM and the build-out MDD of 1,567 GPM. If the District has all wells available, Wells 3, 5, 6, 7, and 8 the total pumping capacity is 2,300 GPM in summer and 2,000 GPM in the other seasons, the District could meet the MDD.

From the District's 10-year historical production, the maximum production 908 GPM, which is less than the available well supply (1,300 GPM). We assume the District does not pump Well 7 and Well 8 together since the system does not have the demand to do so.

Storage Capacity is sized for the instantaneous peak flows (operational storage), fire safety, emergency, and unusable storage volumes. Storage requirements are unique to each storage site because of the hydraulic demands specific to each WTP during peak instantaneous and fire flows. Storage capacity requirements are summarized in **Table 5-4** and described below. The District has a 1.6 MG storage capacity which is sufficient for the 0.95 MG storage requirement.

- **Operational Storage:** Per regulations (Title 22), storage tanks are sized to meet 4 hours of Peak Hour Demand (PHD).
- **Fire Storage:** Fire flows in the distribution system are sized for the suppression of residential or commercial fires. There must be enough volume held in storage to fight the larger requirement, which is a commercial fire flow of 3,000 GPM, for a three-hour duration.
- **Emergency Storage:** Emergency storage is the volume held in residence for periods where there are interruptions in the water supplies from the wells. Industry practice is to maintain an emergency volume of one MDD to protect against prolonged power outages. Alternatively, standby emergency generators can be equipped to ensure there are uninterrupted power supplies to the water supply facilities.
- **Unusable Storage:** Unusable storage is the volume of water that is not available from a nominal tank volume due to inlet and outlet pipe configurations. The unusable volume is assumed to be ten percent of the nominal volume of storage required.

Table 5-4. Storage Requirements for District Build-Out

Operation Storage	Fire Storage	Unusable Storage	Total
MG	MG	MG	MG
0.32	0.54	0.09	0.95

6. WATER SUPPLY RISK DURING DROUGHT

The District uses the Russian River Underflow for their water supply. Based on the historical records, an average of 35.6% of the appropriative water rights have been used during the last 10 years, and an estimated 41.3% of the water rights will be used in the future with the Bella Vista development.

The UVAP assessment report shows that from 2007 to 2009, the Ukiah Valley Area (UVA) experienced severe drought conditions, and well below average precipitation in 2002. Especially in 2009, Lake Mendocino water levels receded to record lows, and the Mendocino County Board of Supervisors issued a mandatory 50% reduction in water use. Comparing with this critically dry year, with the Bella Vista development, Willow County Water District uses 41.3% of the regular water rights and still could meet the 50% reduction requirement. UVAP also mentions the District's current water supplies are sufficient to meet the existing and projected future water demands, in normal, critically dry, and extended dry years[5].

The District's water rights were curtailed by a mandatory reduction of 25% in 2014 and 2021. The District met the reduction in 2014. In 2021, purchased water from RRFCD was also cut by 20% due to the water shortage caused by the current drought. As shown in **Figure 6-1**, with a 25% reduction on the two Willow licenses, the total water right reduces to 82% of the regular years. And with an additional 20% reduction

on the purchased RRFCD water, the water availability for the District is 76% compared to a normal-year. Under restrictions like 2021, the estimated water consumption of 909 AF per year (296 MGY) is 41% of the available water supply and can still be met when the water supply is curtailed.

Water Shortage Contingency Plan

In 1983 the state passed the California Urban Water Management Act (Act) which requires all urban water suppliers who serve 3,000 or more customers or who provide 3,000 or more-acre feet of water per year to prepare an Urban Water Management Plan (UWMP) every 5 years and submit the UWMP to the California Department of Water Resources (DWR). The purpose of the Act is to ensure that water suppliers plan for the long-term conservation and efficient use of the State's water supplies.

The District is not required to prepare an UWMP or a Water Shortage Contingency Plan as they do not have over 3,000 customers (i.e. service connections) or supply over 3,000 acre-feet of water. However, earlier this year in 2021, the District did approve a new water shortage contingency resolution asking for 25% mandatory water use conservation during periods of drought.

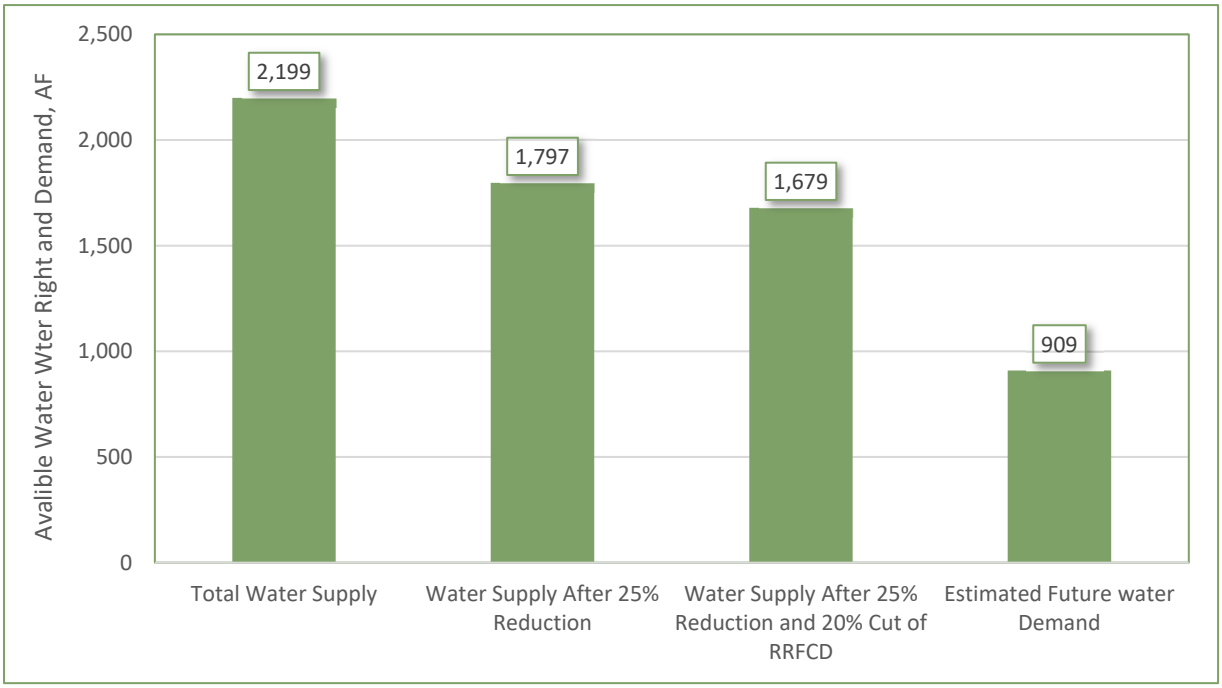

Figure 6-1 Available Water Supply

7. SUMMARY

The District has approximately a total of 2,199 AF (717 MG) water to use yearly under the two water right licenses and a purchased water contract. Historical records show the District uses an average of 255 MGY, approximately 35.6% of the available 717 MG water supply. With the Bella Vista subdivision development, the District will consume 296 MGY, which occupies 41.3% of the available water supply.

Well 7 is the District's primary well with a pumping capacity of 1,000 gallons per minute (gpm) and Well 8 serves as the backup well with a capacity of 1,000 gpm. In the summer, the District has an additional 300 gpm available from Well's 3, 5 and 6. Historically, the District has not utilized Well 7 and Well 8 together since the system does not have the demand to do so but the District could operate both wells concurrently if needed. From the District's 10-year historical production data, the maximum production is close to 1,000 gpm.

The District's calculated Maximum Day Demand (MDD) is 1,363 gpm and the build-out MDD is 1,567 gpm. Thus, with only 1,000 gpm from Well 7 (or Well 8) plus the additional 300 gpm capacity available in the summer, the District has a well capacity of 1,300 gpm and cannot meet the MDD of 1,363 gpm. If the District has all wells available, Wells: 3, 5, 6, 7, and 8 the total pumping capacity is 2,300 gpm and the District could meet the MDD.

The District has 1.6 MG storage capacity which is sufficient to meet the estimated 0.95 MG storage requirement.

The District's water rights were curtailed to 1,679 AF by a mandatory reduction of 25% on the water rights and a 20% reduction on the purchased water from RRFCD in 2021. In dry years like 2021, the District has sufficient water supply availability to meet the estimated future water demand of 909 AF, with the Bella Vista development.

In conclusion, this technical memorandum provides verification that the District has sufficient water supply for the proposed Bella Vista development.

REFERENCES:

[1] Guillon Inc. Construction, August 31, 2020, Vesting Tentative Map, Bella Vista Subdivision

[2] Guillon Inc. Construction, August 27, 2020, Bella Vista Project Description

[3] CA Drinking Water Watch, https://sdwis.waterboards.ca.gov/PDWW/JSP/WaterSystemDetail.jsp?tinwsys_is_number=3014&tinwsys_st_code=CA&wsnumber=CA2310005

[4] U.S. Census Bureau, Population Division, May 2020, Annual Estimates of the Resident Population for Incorporated Places in California: April 1, 2010 to July 1, 2019 (SUB-IP-EST2019-ANNRES-06)

[5] Mendocino County Water Agency, October 20, 2010, Water Supply Assessment for the Ukiah Valley Area Plan

[6] U.S. Environmental Protection Agency, https://www.epa.gov/watersense/water-budget-tool

[7] California Polytechnic State University, Irrigation Training & Research Center (ITRC), http://www.itrc.org/etdata/

ATTACHMENT(S):

Attachment A - Map of Willow County Water District and Bella Vista Development

ATTACHMENT A

Map of Willow County Water District and Bella Vista Development

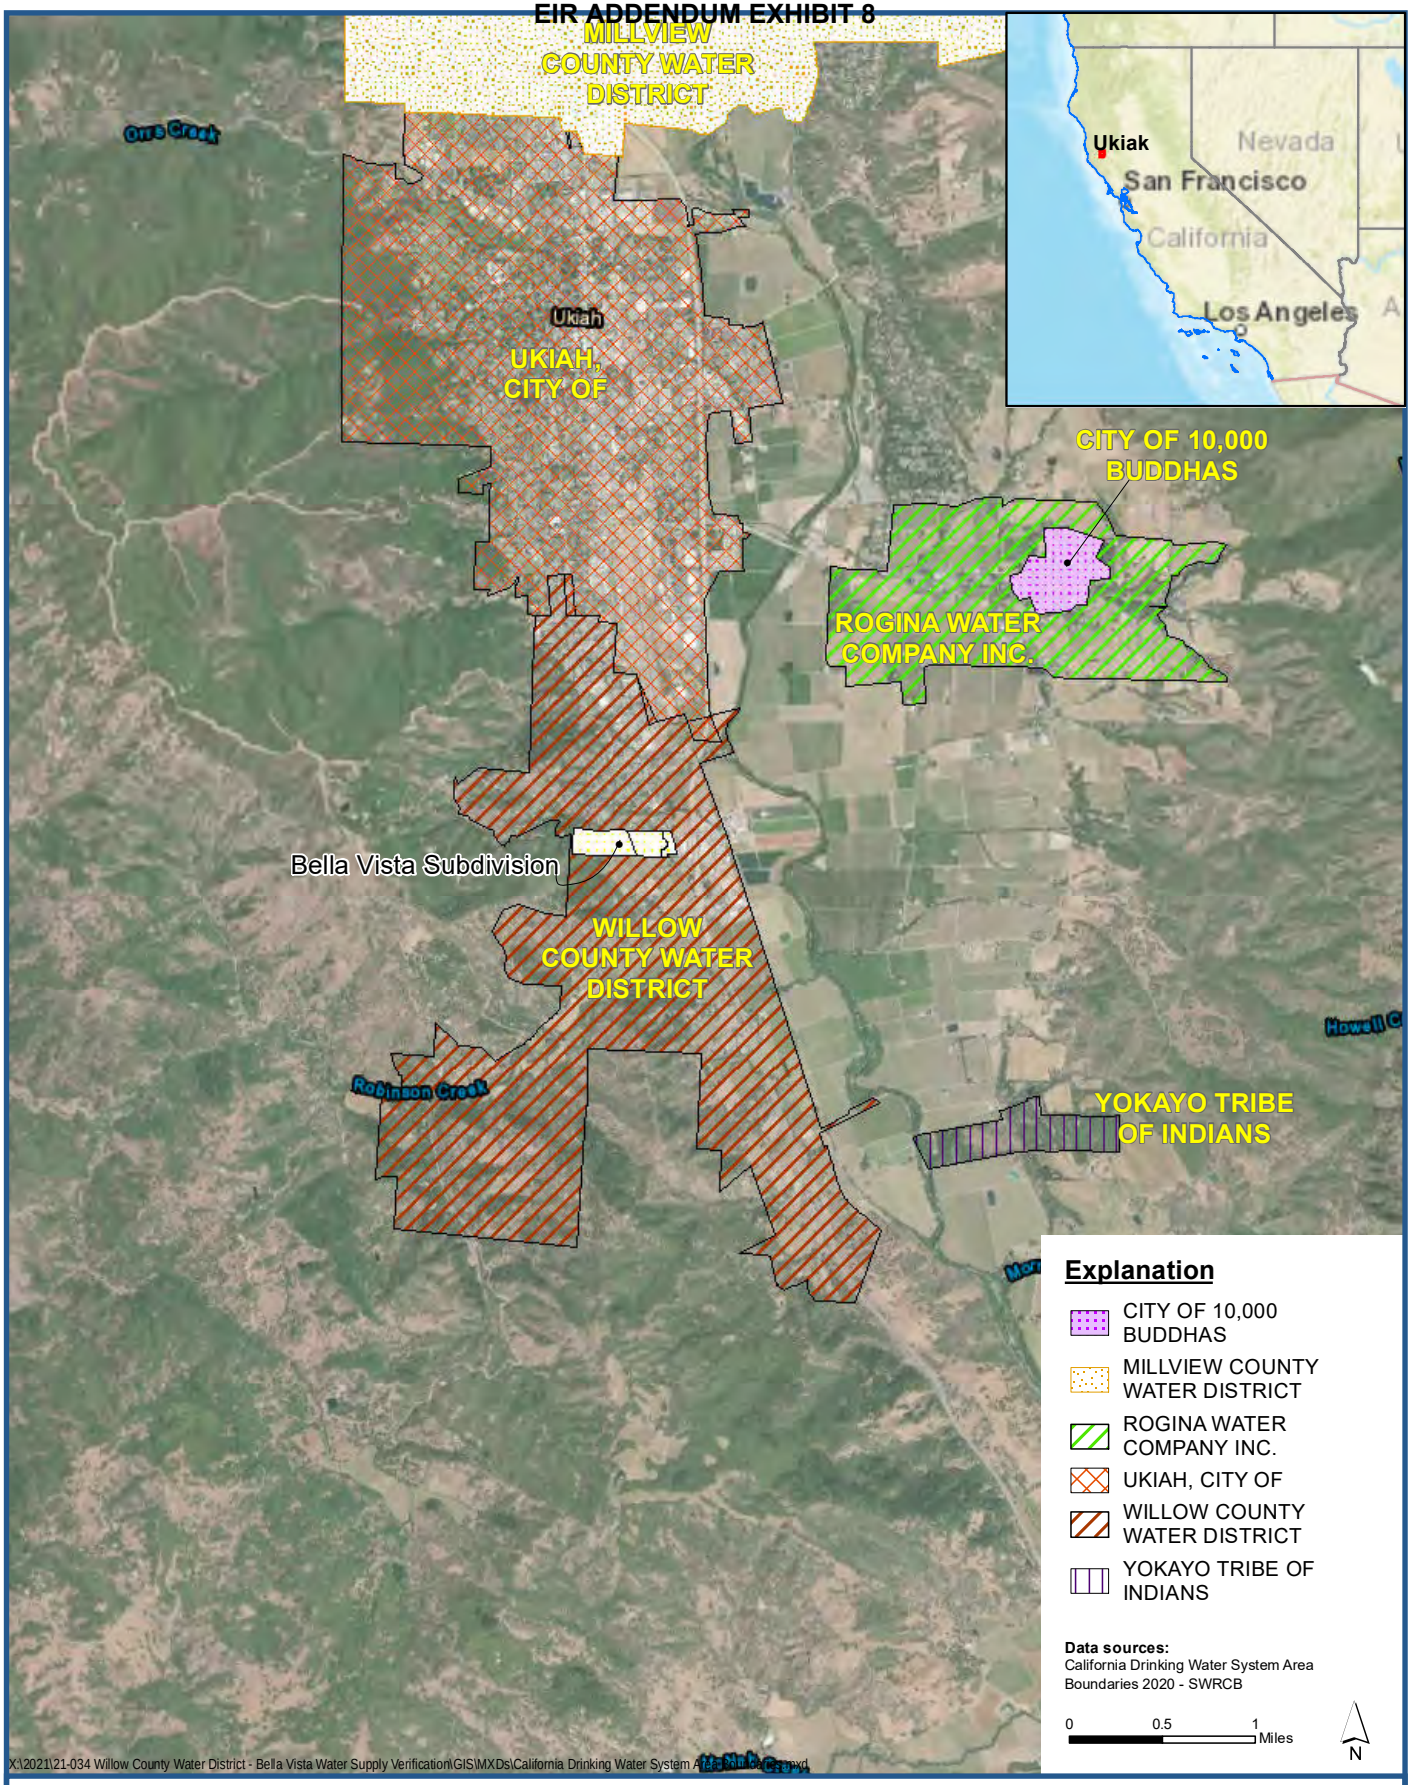

Luhdorff & Scalmanini
Consulting Engineers

Willow County Water District Boundary Map

Bella Vista Development Water Supply Verification
Willow County Water District/Mendocino County

Attachment A

March 11, 2021

Guillon Inc. Construction
Attn: Jake Morley, Project Manager
2550 Lakewest Drive #50
Chico, CA 95928

Re: Ukiah Valley Sanitation District (UVSD) Capacity to Serve Sewer for Bella Vista Tentative Subdivision Map, Ukiah, CA

Ms. Morley,

The UVSD received your request for a Capacity to Serve Letter for a new development. Bella Vista is a 171-lot subdivision, made up to 39 age restricted lots and 132 single family lots (Major Subdivision No. s_2020-0001). The project will be constructed over 9 phases and is located at 3000 South State Street in Ukiah, CA (APN: 184-110-28, 184-110-29, 184-120-21 and 184-120-01) and consists of approximately 48.8 acres.

The UVSD at this time has the Capacity to Serve this project with sewer services. Upon submittal and review of your project plans, the UVSD will determine sewer connection fees that will be due and payable prior to the issuance of a building permit for your project.

Sincerely,

Wing-See Fox
Interim General Manager

Impact	Mitigation Measure	Implemented by	Implemented when	Monitored by	Verified by and date
GEOLOGY					
3.1-A: Improvements built on the site would be subject to seismic ground shaking, which could cause the failure of those improvements and risk to human health.	**3.1-A.1:** A final geotechnical report shall be prepared that incorporates the recommendations set forth in the 2005 RGH Report as modified by mitigation measures recommended in this EIR. The project applicant shall design project structures and foundations to withstand expected seismic forces in accordance with the California Building Code as adopted by the County of Mendocino. Since the project site is located within Seismic Zone 4 it is considered potentially seismically active. The County shall not issue building permits until seismic design criteria are reviewed and approved. During construction adherence to design criteria shall be monitored, and a final report issued documenting conformance prior to occupancy.	Project Engineer Project Geotechnical Consultant	Issuance of Building, Grading or Other Permits	Mendocino County Dept. of Planning & Building Services (Planning Dept.)	Planning Dept. Approval of Final Map
3.1-B: Seismically induced ground failure, including liquefaction and densification, would cause improvements to fail and risk to human health.	**3.1-B.1:** Potentially unstable surface soils shall be remediated by strengthening the soils during site grading. The strengthening will be achieved by excavating the weak soils and replacing them as properly compacted engineered fill. All site grading and foundation construction shall follow the recommendations of the Geotechnical Engineer of record for the project. The process will include excavation of surface soils and placement of all fill soils at a minimum of 90 percent compaction relative to the maximum dry density near the optimum moisture content as determined in accordance with ASTM D 1557.	Project Engineer	Issuance of Building, Grading or Other Permits	Planning Dept.	Planning Dept. Prior to building construction

Impact	Mitigation Measure	Implemented by	Implemented when	Monitored by	Verified by and date
	Site soils will be tested during construction by the Geotechnical Engineer-of-Record or by a Special Inspector to confirm that minimum standards are met. A final report documenting results of fill testing will be submitted to the County of Mendocino Department of Planning and Building Services and will be subject to the review of that department.				
3.1-C: Potentially unstable slopes or underlying soils could cause the failure of improvements and risk to human health.	**3.1-C.1:** Cut and fill slopes should be designed and constructed as slope gradients of 2h:1v or flatter, unless otherwise approved by the Geotechnical Engineer-of-record in specified areas. The interior slopes of the retention basin should be inclined no steeper than 3h:1v. If steeper slopes are required, retaining walls shall be used. Fill slopes steeper than 2h: 1v will require the use of a Geogrid reinforcing material to increase stability. Fill slopes shall be constructed by over-filling and cutting the slope to final grade. Graded slopes shall be planted with fast-growing, deep-rooted groundcover to reduce sloughing and erosion. Fills placed on terrain sloping at 5h:1v or steeper shall be continually keyed and benched into firm, undisturbed bedrock or firm soil. The benches shall allow space for the placement of select fill of even thickness under settlement sensitive structural elements supported directly on the fill.	Project Engineer Project Geotechnical Consultant	Issuance of Building, Grading or Other Permits	Planning Dept.	Planning Dept. Prior to building construction

Impact	Mitigation Measure	Implemented by	Implemented when	Monitored by	Verified by and date
	3.1-C.2 Retaining walls shall be designed to retain planned cut slopes for the hillside lots that exceed 2h:1v in slope steepness. These cuts are planned to be as great as 13 feet in height. The Geotechnical Engineer-of-record shall provide revised recommendations for retaining walls if needed to meet current building code requirements. All retaining walls shall be designed by a State of California Registered Civil Engineer in accordance with requirements of the current edition of the California Building Code including seismic design considerations. Retaining wall design shall be reviewed by the County of Mendocino Department of Planning and Building Services to ensure conformance with state and local building code requirements.	Project Engineer Project Geotechnical Consultant	Issuance of Building, Grading or Other Permits	Planning Dept.	Planning Dept. Prior to building construction
	3.1-C.3: Plan Review will be performed by the County of Mendocino Department of Planning and Building Services to ensure conformance with grading and drainage requirements. The Geotechnical Engineer-of-Record shall prepare a geotechnical review letter documenting that plans meet with the intent of geotechnical recommendations.	Project Geotechnical Consultant	During Construction	Planning Dept.	Planning Dept. Prior to building construction
	3.1-C.4: The Geotechnical Engineer-of-Record and/or Special Inspector shall perform construction observation and testing to ensure conformance with design requirements and geotechnical	Project Geotechnical Consultant	During Construction	Planning Dept.	Planning Dept. Completion of building construction

Impact	Mitigation Measure	Implemented by	Implemented when	Monitored by	Verified by and date
	recommendations. Testing and monitoring shall include: ● Verification of compaction requirements for engineered fill and subgrade soils. Unless otherwise stated all engineered fill shall be compacted to at least 90 percent of the maximum dry density at moisture contents above the optimum in accordance with ASTM D 1557 test method. Subgrade beneath foundations and pavement sections shall be additionally compacted to at least 95 percent of the maximum dry density at moisture contents near the optimum. ● Verification of the installation of subsurface drainage in accordance with project plans and specifications. ● Verification that footings are excavated into stable material and footing excavations are of sufficient depth and breadth to adequately support structures with minimal or no settlement. ● Materials Testing and Special Inspection of concrete, steel, asphalt, wood members and other structural elements to establish conformance with the design standards. ● Verification of correct installation of erosion control measures and adherence to the requirements of the approved Stormwater Pollution Plan (SWPPP) for the project.				

Impact	Mitigation Measure	Implemented by	Implemented when	Monitored by	Verified by and date
3.1-D: Expansive soils on the site could cause the failure of improvements and risk to human health.	**3.1-D.1:** Where spread footings are chosen for foundation support, weak, porous, compressible and locally expansive surface soil shall be excavated to within 6 inches of their entire depth. Excavation of weak, compressible, and locally expansive soils shall extend a minimum of 12 inches below exterior concrete slabs and/or asphalt concrete pavement subgrade. These soils shall be replaced with select fill material. Additionally, excavation of weak, porous, compressible, expansive, creep-prone surface materials shall extend at least 5 feet beyond the outside edge of exterior footings of the proposed buildings and 3 feet beyond the edge of exterior slabs and or pavements. These soils shall also be replaced with select fill material as described below. Select fill material shall be free of organic matter, have a low expansion potential, and conform in general to the following requirements: 100% passing 6" sieve; 90-100 % passing the 4" sieve; 10-60% passing the No. 200 sieve (all percentages by dry weight); LL - 40 max; PI - 15 max; R-value - 20 min. The Geotechnical Engineer - of - Record shall approve imported material prior to use as compacted fill.	Project Engineer Project Geotechnical Consultant	Issuance of Building, Grading or Other Permits	Planning Dept.	Planning Dept. Completion of building construction
HYDROLOGY & WATER QUALITY					
3.2-A: Development of the project would create new impervious	**3.2-A.1:** The project shall not cause flooding downstream of the project site, and post-development peak flows discharged to the 18-inch CMP storm drain beneath South State Street shall	Project Engineer	Final Map approval	Mendocino Water Agency	Mendocino Water Agency and Planning Dept.

Impact	Mitigation Measure	Implemented by	Implemented when	Monitored by	Verified by and date
surfaces, increasing the rate and amount of stormwater runoff. This runoff could contribute to flooding in the vicinity of the project site.	not exceed pre-development peak flows. At final project design, the applicant shall calculate the amount of runoff that will be generated by the developed portions of lots that drain into Cleland Mountain Creek and factor that increase into the analysis performed by Sandine and Associates to determine whether peak flow rates will remain below pre-development levels and the risk of flooding in the project site and off-site downstream will not be increased. If the post-project peak flow rates exceed the pre-development levels, the applicant shall increase the volume of the detention basin capacity to achieve the target peak flow discharge. The 18-inch storm drain facility beneath South State Street shall be located, inspected by video camera or other method, and a report submitted to the County Department of Transportation at the time of the final design of the subdivision storm drainage system, substantiating the adequacy of the existing facility to accommodate the design runoff or recommending improvements necessary to the facility to adequately accommodate project runoff. Those recommendations shall be constructed.			(Water Agency) Mendocino County Department of Transportation	Mendocino County Department of Transportation Final Map approval
	3.2-A.2: As part of the Development Agreement, establish a Homeowners Association (HOA) maintenance agreement that details the provisions for regular monitoring of the detention pond storage capacities, as well as requirements for detention pond cleanouts, when necessary, to maintain design stormwater storage levels.	Project Engineer	Approval of Development Agreement	Planning Dept.	Planning Dept. Prior to construction

Impact	Mitigation Measure	Implemented by	Implemented when	Monitored by	Verified by and date
	Establish a monitoring protocol that is acceptable to the County that monitors implementation of this maintenance, including a bond or other funding agreement that reimburses the County if the County is required to conduct required maintenance due to the HOA not implementing required maintenance.				
3.2-B: Project development would result in the construction of four residential lots in the FEMA- designated 100- year floodplain of Cleland Mountain Creek.	**3.2-B.1:** The project shall not result in flooding of residences on the project site. To minimize the risk of flooding during the FEMA-designated 100-year base flood, the applicant shall implement one of the following alternatives: A) Re-design the grading plan for Lots 20-21 and 196-197 in the vicinity of Cleland Mountain Creek so that building finished floor elevations are a minimum of one foot above the land surface elevations inferred by the FIRM Zone A SFHA mapping, or B) Prepare a Letter of Map Revision (LOMR), accompanied by the appropriate technical documentation, and submit it to FEMA (or its sponsored contractor), to petition for a change in the FEMA SFHA designation for the project site. Required technical documentation would include an updated flood backwater profile modeling of Cleland. Creek, including the proposed Plant Road bridge crossing, which was excluded from	Project Engineer	Final Map approval	Planning Dept. Water Agency	Planning Dept. Prior to Final Map

Impact	Mitigation Measure	Implemented by	Implemented when	Monitored by	Verified by and date
	the original HEC-RAS analysis conducted for the project by Sandine Associates. If the modeling results verify that the published FEMA mapping is inaccurate and that Lots 20-21 and 196-197 are outside of the redefined SFHA, then the lots could be developed as proposed, subject to possible regulatory restrictions or conditions imposed by the California Department of Fish and Game (CDFG) and the Mendocino County Water Agency (MCWA) for disturbance of the riparian corridor. If the modeling results verify that the published FEMA flood mapping was accurate, then Alternative A would be required for development of the lots. The same potential regulatory restriction or conditions imposed by CDFG or the MCWA would apply.				
3.2-C: Project development would result in the clearing of land for the proposed site improvements. During and after project construction exposed slopes will be at increased risk of erosion. Site erosion could	**3.2-C.1:** The project shall not cause significant erosion. The applicant shall submit a detailed Erosion Control Plan as part of the Stormwater Pollution Prevention Plan (SWPPP) to the Mendocino County Water Agency (MCWA) and to the State Water Resources Control Board (SWRCB), in conjunction with the filing of a Notice of Intent (NOI) with the SWRCB. The County shall not issue a Grading Permit until the County Water Agency agrees that the plan contains adequate Best Management Practices for controlling	Project Engineer	Issuance of Building, Grading or Other Permits	Water Agency SWRCB	Water Agency SWRCB Plan verified at approval of Grading Permit Implementation verified at completion of construction

Impact	Mitigation Measure	Implemented by	Implemented when	Monitored by	Verified by and date
prematurely decrease the storage capacity of the vault detention system. The construction of the proposed bridge crossing over Cleland Mountain Creek would also create conditions for the discharge of fill into Waters of the United States.	erosion. At a minimum, the Erosion Control Plan shall include the following restrictions, guidelines, and measures: (1) grading and earthwork shall be prohibited during the wet season (typically October 15 through April15) and such work shall be stopped before pending storm events during the spring fall construction season; (2) erosion control/soil stabilization techniques such as straw or wood mulching, erosion control matting, and hydroseeding, or their functional equivalents shall be utilized in accordance with applicable manufacturers specifications and erosion control Best Management Practices (BMPs) published in the California Stormwater BMP Handbook - Construction (California Stormwater Quality Association 2005) and/or similar proscriptions outlined in the Erosion and Sediment Control Field Manual (SF Bay RWQCB 2002); (3) bales of hay or accepted equivalent methods shall be installed in the flow path of graded areas receiving concentrated flows, as well as around storm drain inlets; (4) installation of silt fencing and other measures to segregate the active flow zone of Cleland Mountain Creek from the near overbank disturbance associated with bridge abutment construction; and (5) post-construction stormwater treatment measures. These and other erosion control BMPs shall be monitored for effectiveness and shall be subject to inspection by the County. The applicant shall be				

Impact	Mitigation Measure	Implemented by	Implemented when	Monitored by	Verified by and date
	responsible for implementing any remedial actions recommended by the County. After construction is completed, all drainage facilities shall be inspected for accumulated sediment, and these drainage structures shall be cleared of debris and sediment. Silt fence shall be left in place until the hydroseed has become established.				
3.2-D: Project implementation would increase the area devoted to both paved (roadway and driveway) surfaces and maintained landscaping. Episodic discharge of stormwater contaminated with heavy metals could detrimentally affect downstream water quality. Residential lot development would be accompanied by increased application of fertilizers and chemicals (such as herbicides and pesticides).	**3.2-D.1:** The project shall not cause substantial pollution of Cleland Mountain Creek or the Russian River. The applicant shall prepare an NOI and SWPPP for the project, and incorporate the following additional site-appropriate BMPs or their equivalents for short- and long-term implementation by the Homeowners Association (HOA) and/or individual lot owners, in order to comply with the requirements of the NPDES General Permit and provisions of the Mendocino County Storm Water Management Program. The BMPs will result in stormwater leaving the site at least meeting the NCRWQCB water quality objectives for the Russian River. The SWPPP shall be approved by the Mendocino County Water Agency and the State prior to project construction. Impervious surfaces shall be minimized by using such techniques as driveway strips with bordering pervious pavement material (rather than a full paved driveway); using pervious materials for parking areas; directing runoff from rooftops and	Project Engineer	Issuance of Building, Grading or Other Permits	Water Agency Planning Dept. SWRCB	Water Agency SWRCB Plan verified at approval of Grading Permit Implementation verified at completion of construction

Impact	Mitigation Measure	Implemented by	Implemented when	Monitored by	Verified by and date
	streets to landscaping buffers and/or recharge trenches. These and other BMPs shall be monitored for effectiveness and shall be subject to inspection by the County. The Homeowners Association shall be responsible for implementing any remedial actions recommended by the County. The applicant shall establish a monitoring protocol that is acceptable to the County that monitors implementation of these measures, including a bond or other funding agreement that reimburses the County if the County needs to conduct required maintenance due to the HOA not implementing required maintenance. The County can require that monitoring be done by a third party acceptable to the County; costs of all monitoring and any maintenance will be borne by the Homeowners Association. Since the objective of erosion control and water quality treatment measures would be to reduce contaminant loading to the maximum extent practicable with implementation of the best available technologies, the recommended BMPs are not fixed. Other measures can be applied as long as the applicant can demonstrate to the satisfaction of MCWA that those measures can provide equivalent levels of reduction in contaminant loading. The applicant shall prepare a plan that describes the roles and responsibilities of the HOA, lot				

Impact	Mitigation Measure	Implemented by	Implemented when	Monitored by	Verified by and date
	owners, and/or the County for implementing the BMPs and monitoring the results. If the County will be responsible for monitoring or implementing any actions, then a funding mechanism will be established. The County will review and approve this plan prior to the onset of construction.				
	3.2-D.2: Per the recommendations of the CDFG, Lots 121, 122, 123, 124 and Lot 4 of Tract 261 shall be removed from the project in order to provide the minimum creekside buffer required to filter contaminants, including sediment, from stormwater runoff. These four lots may be relocated elsewhere in the subdivision in accordance with the Restated Development Agreement.	Project Engineer	Prior to issuance of first Final Map	Planning Dept.	Planning Dept. Prior to issuance of first Final Map
3.2-E: The project plus other cumulative development could adversely affect the water quality of the Russian River.	Mitigation Measures for Impacts 3.2-C and 3.2-D also apply to this impact.	See the cited measures.			
BIOLOGICAL RESOURCES					
3.3-A: Project development could adversely	**3.3-A.1:** The applicant shall preserve water quality in Cleland Mountain Creek. A Riparian Enhancement Area that includes Lots 21, 22, and	Project Applicant	Final	Planning Dept.	Planning Dept.

Impact	Mitigation Measure	Implemented by	Implemented when	Monitored by	Verified by and date
affect water quality thereby indirectly affecting listed salmonid species.	197 121, 122, 123, 124 shall be established to include all areas within a setback of 20 feet from the top of bank of this creek and deed restricted to prohibit grading, tree cutting, trash deposition, landscaping other than natural habitat restoration, storage of materials, filling, structures, dumping of chemicals, or disruptive activities. The applicant shall replant the Riparian Enhancement Area. The planting and maintenance of the plantings shall be conducted per a plan prepared by a qualified biologist. The replanting shall include riparian species along the creek and oaks, bay, and buckeye further from the creek. The plan shall include the planting of at least three replacement trees (of the same species as the tree removed) for each oak, bay, buckeye, and Oregon ash that is removed. Within the 20-foot riparian habitat setback, appropriate native ground covers and shrubs will also be established to filter runoff from developed portions of nearby lots. All plantings established under this plan shall be irrigated and replaced as needed as well as monitored by the plan preparer for a period of no less than 3 years to ensure successful establishment. The Riparian Enhancement Area shall be maintained by the HOA pursuant to this plan.		Map for Phase in which lots are located		Approval of Final Map for Phase in which lots are located
	3.3-A.2: Construction activities within Cleland Mountain Creek shall be limited to the dry season when no flowing water is present in the channel. Channel disturbance shall be kept to a minimum	Project Applicant	Prior to initiation of construction within	Planning Dept.	Planning Dept.

Impact	Mitigation Measure	Implemented by	Implemented when	Monitored by	Verified by and date
	during construction activities within the channel and only occur within designated areas.		Cleland Mountain Creek channel		During construction activities
	3.3-A.3: When water is present within Cleland Mountain Creek, a qualified biologist shall conduct a clearance survey to determine the presence or absence of western pond turtle individuals immediately prior to the start of work. If western pond turtles are observed where they could be potentially impacted by Project activities, then work shall not be conducted within 100 feet of the turtle(s) until a qualified biologist has relocated the turtle(s) outside of the Project boundary. If turtle eggs are uncovered during construction activities, then all work shall stop within a 25-foot radius of the nest and CDFW shall be notified immediately. The 25-foot buffer shall be marked with identifiable markers that do not consist of fencing or materials that may block the migration of young turtles to the water or attract predators to the nest site. No work will be allowed within the 25-foot buffer until CDFW has been consulted.	Project Applicant Project Biologist	Prior to initiation of construction within Cleland Mountain Creek channel	Planning Dept. CDFW	Planning Dept. Prior to issuance of construction permits
	3.3-A.4: Removal of nesting habitat (for grasshopper sparrows, migratory birds and raptors) from the work area shall only take place between September 1 and January 31 to avoid impacts to nesting birds. If removal of nesting habitat is required during the nesting season, a nesting bird survey shall be conducted by a	Project Applicant Project Biologist	Prior to tree removal and/or grading activities between February 1	Planning Dept. CDFW	Planning Dept. Prior to removal of nesting habitat during

Impact	Mitigation Measure	Implemented by	Implemented when	Monitored by	Verified by and date
	qualified biologist no more than 5 calendar days prior to disturbance. If an active nest is located, the biologist will coordinate with CDFW to establish appropriate buffers and any monitoring requirements. Removal of existing vegetation shall not exceed the minimum necessary to complete operations.		and August 31.		nesting season.
	3.3-A.5: A pre-construction/demolition bat survey shall be conducted by a qualified biologist within 5 days prior to the removal of suitable bat habitat (i.e., existing building). Mature trees and the existing outbuilding present on the project site should only be removed between September 16 and March 15, outside of the bat maternity season. Trees should be removed at dusk to minimize impacts to roosting bats.	Project Applicant Project Biologist	Prior to removal of outbuilding and/or tree removal	Planning Dept.	Planning Dept. Prior to removal of outbuilding and/or tree removal
	3.3-A.6: Prior to any discharge or fill material into waters of the U.S., authorization under a Nationwide Permit shall be obtained from the U.S. Army Corps of Engineers, if necessary. For fill requiring a Corps permit, a water quality certification from the Regional Water Quality Control Board shall also be obtained	Project Applicant	Prior to activities requiring said permits	Planning Dept. CDFW ACOE RWQCB	Planning Dept. Prior to approval of any work within Cleland Mountain Creek corridor
	3.3-A.7: Prior to any activities that would obstruct the flow of or alter the bed, channel, or bank of any perennial, intermittent, or ephemeral creeks, notification of streambed alteration shall	Project Applicant	Prior to activities requiring said permits	Planning Dept. CDFW	Planning Dept.

Impact	Mitigation Measure	Implemented by	Implemented when	Monitored by	Verified by and date
	be submitted to the CDFW, and, if required, a Lake and Streambed Alteration Agreement shall be obtained.				Prior to approval of any work within Cleland Mountain Creek corridor
3.3-B: Project construction would remove up to 25 oaks.	Mitigation Measure 3.3-A.1 also applies to this impact.	See the cited measure.			
	3.3-B.1: An assessment shall be conducted that determines the area and number of oaks and other native hardwoods that would be removed or adversely impacted as a result of project development on Lots 121, 122, 123, 124 and Lot 4 of Tract 261. Building envelopes on Lots 121, 122, 123, 124 and Lot 4 of Tract 261, as well as driveway and utility connection locations, shall be adjusted if needed to avoid loss or both short-term and long-term adverse effects on native trees. The area outside of these building envelopes shall be deed restricted to require maintenance of existing native trees, and prohibition of lawns and landscaping incompatible with long-term survival of these trees, while allowing pruning and removal of any dead or dying trees, dead limbs and brush, and any clearances required as needed to reduce wildland fire hazard. All removed hardwoods shall be replaced with the same species at a	Project Applicant Project Construction Manager during construction	Issuance of Building, Grading or Other Permits	Planning Dept.	Planning Dept. Completion of construction implementation

Impact	Mitigation Measure	Implemented by	Implemented when	Monitored by	Verified by and date
	minimum replacement ratio of 3:1 within the 20-foot riparian setback zone along the top of the bank of Cleland Mountain Creek. A minimum 3-year monitoring plan shall track planted trees and replace all that are dead or dying.				
	3.3-B.2: If any of the 11 oak trees are removed, they shall be replaced at a mitigation ratio of 8:1. Trees shall be staked and screened for rodent protection and shall be irrigated for at least 3 years. The mitigation trees shall be located on properties that will be managed and maintained by the HOA.	Project Applicant Project Construction Manager during construction	Issuance of Building, Grading or Other Permits	Planning Dept.	Planning Dept. Completion of construction implementation
3.3-D: Project construction would restrict wildlife movement and displace nesting sites.	Mitigation Measure 3.3-A.1 also applies to this impact.	See the cited measure.			
3.3-E: The project plus other proposed new development in the area could have a cumulative impact on Russian River water quality and oak woodlands.	Mitigation Measures 3.2-C.1, 3.2-C.2, 3.2-D.1, 3.2-D.2, and 3.3-A.1 also apply to this impact.	See the cited measure.			

Impact	Mitigation Measure	Implemented by	Implemented when	Monitored by	Verified by and date
CULTURAL RESOURCES					
3.4-A: Cultural resources could be damaged or destroyed by project construction.	**3.4-A.1:** If cultural resources are discovered on the site during construction activities, all earthmoving activity in the area of impact shall be halted until the applicant retains the services of a qualified archaeological consultant. These archaeological sites will be documented (by a professional meeting the Secretary of the Interior qualification standards) on DPR forms and evaluated for their eligibility for the California Register. The archaeological consultant shall identify specific measures to mitigate impacts to the resource if it is deemed eligible for the California Register. Mitigation shall include data recovery operations, protection in situ of deposits, and/or archival research, if appropriate. The applicant shall abide by the recommended proposals.	Project Applicant Project Construction Manager during construction	Issuance of Building, Grading or Other Permits	Planning Dept.	Planning Dept. Completion of construction for implementation
	3.4-A.2: In the event that human skeletal remains are discovered, work shall be discontinued in the area of the discovery and the County Coroner shall be contacted. If skeletal remains are found to be prehistoric Native American remains, the Coroner shall call the Native American Heritage Commission within 24 hours. The Commission will identify the person(s) it believes to be the "Most Likely Descendant" of the deceased Native American. The Most Likely Descendant would be	Project Applicant Project Construction Manager during construction	Issuance of Building, Grading or Other Permits	Planning Dept.	Planning Dept. County Coroner Completion of construction for implementation

Impact	Mitigation Measure	Implemented by	Implemented when	Monitored by	Verified by and date
	responsible for recommending the disposition and treatment of the remains. The Most Likely Descendant may make recommendations to the landowner or the person responsible for the excavation/grading work for means of treating or disposing of the human remains and any associated grave goods as provided in Public Resources Code Section 5097.98.				
3.4-B: Paleontological resources could be damaged or destroyed by project construction.	**3.4-B.1:** During project grading operations, should any undiscovered evidence of paleontological resources be encountered, work at the place of discovery shall be halted, and a qualified paleontologist shall be consulted to assess the significance of the finds. Prompt evaluations can then be made regarding the finds, and a management plan consistent with CEQA. cultural resources management requirements shall be adopted.	Project Applicant Project Construction Manager during construction	Issuance of Building, Grading or Other Permits	Planning Dept.	Planning Dept. Completion of construction for implementation
TRAFFIC AND CIRCULATION					
3.5-C: The proposed roundabout may not be able to accommodate truck and bus traffic.	**3.5-C.1:** The project applicant shall design the proposed South State Street/Plant Road roundabout to accommodate all existing and anticipated buses and large trucks. Turning template diagrams shall be provided to the County Department of Transportation for the largest bus and trucks anticipated to be using the roundabout.	Project Applicant	Final Subdivision Map or Issuance of Building, Grading or Other Permits	Mendocino County Department of Transportation (DOT)	DOT Approval of Final Subdivision Map

Impact	Mitigation Measure	Implemented by	Implemented when	Monitored by	Verified by and date
3.5-F: The project design does not adequately provide for mass transit access.	**3.5-F.1** To provide access for project residents to the existing Mendocino Transit northbound bus stop on Plant Road across from the project site, a pedestrian walkway shall be constructed between the proposed roundabout at South State Street/ Plant Road-Charlie Barra Drive and the bus stop. The applicant shall also work with Mendocino Transit Authority to investigate the feasibility of providing a bus stop for southbound bus service within walking distance of the project site.	Project Applicant	Final Subdivision Map or Issuance of Building, Grading or Other Permits	Mendocino County Department of Transportation (DOT)	DOT Approval of Final Subdivision Map
3.5-I: The project plus other new development would generate new traffic that would add congestion to study area intersections.	**3.5-I.1:** The applicant and/or future site developers shall pay the adopted Ukiah Valley Area Transportation Impact Fee at the time that building permits are issued.	Project Applicant	Building Permits	Planning Dept. Mendocino Council of Governments	Planning Dept. Issuance of Building Permits
AIR QUALITY					
3.6-A: Construction activities associated with development of the project would generate short-term emissions of criteria	**3.6-A.1:** The project applicant and construction contractor shall for all construction project phases prepare and implement a dust control program to limit construction emissions of PM_{10} The program shall include at least the following provisions from MCAQMD Rule 1-430 Fugitive Dust. Because the site is over one acre in size, a	Project Construction Manager	Issuance of Building, Grading or Other Permits	Planning Dept.	Planning Dept. During and at Completion of construction

Impact	Mitigation Measure	Implemented by	Implemented when	Monitored by	Verified by and date
pollutants, including fine and respirable particulate matter and equipment exhaust emissions.	Grading Permit must be approved by MCAQMD. and MCAQMD may require additional mitigations. a. Covering open bodied trucks when used for transporting materials likely to give rise to airborne dust. b. The use of water or chemicals for control of dust in the demolition of existing buildings or structures. c. All visibly dry disturbed soil road surfaces shal! be watered to minimize fugitive dust emissions. d. All unpaved surfaces, unless otherwise treated with suitable chemicals or oils, shall have a posted speed limit of 10 miles per hour. e. Earth or other material. that has been transported by trucking or earth moving equipment, erosion by water, or other means onto paved streets shall be promptly removed. f. Asphalt, oil, water or suitable chemicals shall be applied on materials stockpiles, and other surfaces that can give rise to dust emissions. g.Ali earthmoving activities shall cease when sustained winds exceed 15 miles per hour. h. The operator shall take reasonable precautions to prevent the entry of unauthorized vehicles onto the site during non-work hours. i. The operator shall keep a daily log of activities to control fugitive dust.				

Impact	Mitigation Measure	Implemented by	Implemented when	Monitored by	Verified by and date
	3.6-A.2 The proposed development will require the preparation of a detailed grading and erosion control plan subject to review and approval by the County prior to earth moving activities (Municipal Code section 18.70.060 – Grading Permit Requirements). Grading will be completed incompliance with County standards.	Project Construction Manager	Issuance of Building, Grading or Other Permits	Planning Dept.	Planning Dept. During and at Completion of construction
	3.6-A.3 Dust control rules and regulations as required by the MCAQMD will be adhered to (Rule 1-200, 1-400(a), 1-410, 1-420, 1-430). These regulations minimize fugitive dust particle during construction. Measures imposed by the MCAQMD include, but not limited to: ● All visibly dry disturbed soil surfaces shall be watered to minimize fugitive dust. ● Installation of a “stabilized construction entrance/exit” as detailed in the Department of Transportation storm water handbook (TC-1) will be utilized. ● Earth or other material tracked on to neighboring paved roads shall be removed promptly. ● Dust generating activities will be limited during periods of high winds (over 15 mph). ● Access of unauthorized vehicles onto the construction site during non-working hours shall be prevented.	Project Construction Manager	Issuance of Building, Grading or Other Permits	Planning Dept.	Planning Dept. During and at Completion of construction

Impact	Mitigation Measure	Implemented by	Implemented when	Monitored by	Verified by and date
	● A weekly log shall be kept of fugitive dust control measures that have been implemented. ● Restrict idling of diesel engines on the site to less than 5 minutes. ● All haul trucks transporting soil, sand or other loose materials off-site shall be covered. ● All vehicle speeds on unpaved roads shall be limited to 15 mph. ● Idling times shall be minimized either by shutting equipment off when not in use or reducing the maximum idling time to 5 minutes (as required by the California airborne toxics control measure title 13, Section 2485 of the California Code of Regulations). Clear signage shall be provided for construction workers at access points. ● All construction equipment shall be maintained and properly tuned in accordance with manufacturer's specifications. All equipment shall be checked by a certified mechanic and determined to be running in proper condition prior to operation. ● Post a publicly visible sign with telephone number for the applicant's representative regarding dust complaints. This person shall respond and take corrective action within 48 hours. The MCAQMD phone number shall				

Impact	Mitigation Measure	Implemented by	Implemented when	Monitored by	Verified by and date
	also be visible to ensure compliance with applicable regulations.				
	3.6-A.4 All off road construction equipment with engines greater than 50 horsepower (hp) and operating on the site for more than two days or 20 hours shall meet, at a minimum, U.S. EPA particulate matter emission standards for Tier 4 engines or equivalent. In the event that such equipment is not available, the use of Tier 3 construction equipment is sufficient so long as it can be demonstrated to the County that similar Tier 4 construction equipment is not readily available	Project Construction Manager	Issuance of Building, Grading or Other Permits	Planning Dept.	Planning Dept. During and at Completion of construction
	3.6-A.5 The applicant shall submit a Construction and Demolition Waste Management Plan (CWMP) to the Mendocino Solid Waste Management Authority prior to the start of construction-related activities in accordance with Mendocino Solid Waste Management Authority requirements (Ordinance 4301). The CWMP will outline measure to capture and recycle materials that would otherwise end up in the waste stream.	Project Construction Manager	Issuance of Building, Grading or Other Permits	Planning Dept. MSWMA	Planning Dept. During and at Completion of construction
3.6-F: The project will use more energy and thereby generate greenhouse gas emissions that would	**3.6-F.1** The project shall minimize the emission of greenhouse gases by including at least the following: • The project shall be constructed to incorporate the 2010 Title 24 building standards (or	Project Applicant	Issuance of Building, Grading or Other Permits	Planning Dept.	Planning Dept. Completion of construction

Impact	Mitigation Measure	Implemented by	Implemented when	Monitored by	Verified by and date
adversely affect the global climate.	whatever standards have been adopted at the time that building permits are issued). • Project residential units shall be oriented for maximum solar access. Roofs shall be constructed to allow easy and efficient retrofitting with roof-top solar panels. • The project applicant shall ensure that the CC&Rs of the Homeowner's Association develops and maintains energy- and water-efficient practices for the common areas of the subdivision and follows a landscaping plan that does not impair the efficient operation of the solar collection facilities.				
	3.6-F.2 All residences would be constructed in accordance with the most recent edition of Title 24 of the California Building Code (CBC). The CBC contains mandatory requirements that apply to residential buildings that will be a part of the project which include: high performance attics insulation and walls, high efficacy lighting, windows, water heating and HVAC systems. Specific energy conservation features include: ● Structures will incorporate natural cooling by utilizing window overhangs, awnings, front and rear patios, shade from neighboring structures, radiant heat-reflective barriers in the attic and appropriate tree plantings or a combination thereof.	Project Applicant	Issuance of Building, Grading or Other Permits	Planning Dept.	Planning Dept. Completion of construction

Impact	Mitigation Measure	Implemented by	Implemented when	Monitored by	Verified by and date
	• Structures will be constructed in compliance with solar requirements found in Title 24 of the California Building Code. • Project will incorporate Energy Star Certified Appliances. At a minimum, the following appliances are recommended to be Energy Star rated: dishwasher and water heater. • Natural lighting may be incorporated into the home through solar tubes and sky lights. • Windows, sky lights and other fenestration will meet energy code requirements and will be Energy Star certified. These elements will have low U-factor (U-value) rating. U-factors is a rate of non-solar heat loss or gain through a while window assembling. The lower the U-factor, the greater a window's resistance to heat flow and the better its insulating value. • Project will incorporate the use of low flow toilets and faucets that meet the standards as set forth by the California Energy Commission. • All landscaping will be installed to AB 1881 (The Water Conservation in Landscaping Act of 2006) standards, which promotes water efficiency and conservation, using mulch, bubblers, and timed sprinkler systems.				

Impact	Mitigation Measure	Implemented by	Implemented when	Monitored by	Verified by and date
	3.6-F.3 The following features shall be included in the Modified Project to reduce GHG emissions: • No fireplaces; • Include solar power for each of the residential lots (not quantified); • No natural gas hookups; • Include infrastructure to promote electric car charging (i.e., provide 220VAC outlets); • Meet latest CalGreen Title 24 standards); • Include energy efficient appliances; • Include low-flow water fixtures; and • Include water-efficient irrigation systems (drip systems).	Project Applicant	Issuance of Building, Grading or Other Permits	Planning Dept.	Planning Dept. Completion of construction
NOISE					
3.7-A: The east end of the project could be exposed to excessive noise.	**3.7-A.1:** Project-specific acoustical analyses shall be required to confirm that outdoor activity areas are provided with Ldn values at or below 60 dBA, and interior Ldn values will not exceed 45 dBA. Sound insulation measures, including any mechanical ventilation systems needed to permit closed windows, should be designed by an experienced acoustical consultant and incorporated into construction documents submitted for permits.	Project Applicant	Prior to approval of final map for Phases 1 and 2 (east end of project site)	Planning Dept.	Planning Dept. Issuance of Building Permits

Impact	Mitigation Measure	Implemented by	Implemented when	Monitored by	Verified by and date
3.7-C: Construction of project improvements would generate construction noise over a period exceeding one year.	**3.7-C.1:** Project construction shall not cause excessive noise. To accomplish this standard, the following measures are required: ● Noise-generating activities at the construction site or in areas adjacent to the construction site associated with the project in any way should be restricted to the hours of 7:00 a.m. to 6:00 p.m:, Monday through Friday. No construction activities should occur on weekends or holidays. ● Equip all internal combustion engine driven equipment with intake and exhaust mufflers that are in good condition and appropriate for the equipment. ● Unnecessary idling of internal combustion engines should be strictly prohibited. ● Locate stationary noise generating equipment such as air compressors or portable power generators as far as possible from sensitive receptors. Construct temporary noise barriers to screen stationary noise generating equipment when located near adjoining sensitive land uses. ● Utilize "quiet" air compressors and other stationery noise sources where technology exists. ● Control noise from construction workers' radios, CD players, etc. to a point that they are	Project Applicant	During construction of all phases of the project.	Planning Dept.	Planning Dept. Completion of construction

Impact	Mitigation Measure	Implemented by	Implemented when	Monitored by	Verified by and date
	not audible at existing residences bordering the project site. ● Designate a "disturbance coordinator" who would be responsible for responding to any local complaints about construction noise. The disturbance coordinator will determine the cause of the noise complaint (e.g., starting too early, bad muffler, etc.) and will require that reasonable measures warranted to correct the problem be implemented. Conspicuously post a telephone number for the disturbance coordinator at the construction site and include it in the notice sent to neighbors regarding the construction schedule. ● Notify existing residents when especially noisy operations are scheduled near their property, allowing the residents to plan activities accordingly. Examples of especially noisy sources: heavy earth moving equipment, jack hammers, pile drivers.				
AESTHETICS					
3.8-A: The project would replace views from South State Street and other vantage points east of the site	**3.8-A.1:** Final project design and landscape plan shall undergo design review by the County Department of Planning and Building Services and/or the County Planning Commission to ensure consistency with the design guidelines adopted for this project. The final project shall be	Project Applicant	Upon submittal of project site and landscaping, park, and	Planning Dept.	Planning Dept. Prior to issuance of building permits

Impact	Mitigation Measure	Implemented by	Implemented when	Monitored by	Verified by and date
of open space with views of residential development.	revised, if requested, to comply with the County's review recommendations.		initial building plans,		
	3.8-A.2: Landscaping will be mature within 15 years of initial project construction (Phase 1). Mature means that perimeter trees shall be at least 20 feet tall. The final landscape plan shall include tree landscaping along the north and east sides of the site using species that fully screen views from the east and screens at least half of the buildings on the north side. The plan shall include specifications for planting, irrigating, fertilizing, and replacing dead trees so that the landscaping will be mature within 15 years.	Project Applicant	Development Agreement	Planning Dept. Mendocino County Water Agency	Planning Dept. Mendocino County. Water Agency 15 years after project completion
3.8-C: The project would replace views from Gobalet Lane, residences north of Gobalet Lane, and residences south of Oak Knoll Road of open space with views of residential development.	Mitigation Measures 3.8-A.1 and 3.8-A.2 apply to this impact.	See the cited mitigation measures			
3.8-F: New lighting on the project site will	**3.8-F.1:** The final design shall include a lighting plan that minimizes light escape from the site. The final plan shall become part of the CC&Rs for the	Project Applicant	Development Agreement	Planning Dept.	Planning Dept.

Impact	Mitigation Measure	Implemented by	Implemented when	Monitored by	Verified by and date
change nighttime views in the area.	Homeowners Association. This plan shall include the following: 1. Light shielding is required. Except as otherwise exempt, all outdoor lighting fixtures shall be constructed with full shielding. Shielding shall prevent the light source from being visible to adjacent residential properties. 2. Minimum/Maximum Level of Illumination. The minimum and maximum levels of illumination permitted are listed below. A photometric study listing the number; type, height, and level of illumination of all outdoor lighting fixtures shall be required prior to issuance of a building permit or site improvement plans to ensure compliance with these provisions. a. Minimum security lighting for sidewalks, walkways, parking areas, and similar areas shall be 1.0 foot-candles, measured at ground level, not to exceed 3.0 foot-candles on average. b. In order to minimize light trespass on abutting property, illumination measured on the property line of a subject parcel shall not exceed 0.5 foot-candies, measured on a vertical plane along the property line. c. Building-mounted decorative or security lights shall not exceed 5.0 foot-candles, measured a distance of five feet from the light source. All buildings lighting shall be reviewed and				Issuance of Building Permits

Impact	Mitigation Measure	Implemented by	Implemented when	Monitored by	Verified by and date
	authorized by Mendocino County prior to the initiation of lighting installation. 3. Maximum Height of Outdoor Light Fixtures. The maximum height of freestanding outdoor light fixtures for multi-family residential development and non-residential development abutting a single-family residential zoning district or use shall be 20 feet. Otherwise, the maximum height for freestanding outdoor light fixtures shall be 25 feet. 4. Type of illumination. Ali outdoor lighting fixtures shall be energy efficient. Energy efficient lights include all high-intensity discharge lamps (mercury vapor, high-pressure sodium, low-pressure sodium, and metal halide). The concentrated and/or exclusive use of either low-pressure sodium or metal halide lighting is prohibited. 5. Hours of illumination. Automatic timing devices shall be required for all outdoor light fixtures on multi- family residential and non-residential development (e.g., parks) with off hours (exterior lights turned off) between 11:00 p.m. and 6:00 a.m. Exceptions are that outdoor lights may remain on in conjunction with the hours of operation of the corresponding use, for security purposes, or to illuminate walkways, roadways, equipment yards, and parking lots. 6. Prohibited Lighting. The following outdoor light fixtures shall be prohibited as specified below.				

Impact	Mitigation Measure	Implemented by	Implemented when	Monitored by	Verified by and date
	a. Lighting of parks for active nighttime recreation. b. Uplighting/back-lit canopies or awnings. c. The concentrated and/or exclusive use of either low- pressure sodium or metal halide lighting d. Neon tubing or band lighting along building structures e. Searchlights. f. Flashing lights. g. Illumination of entire buildings. Building illumination shall be limited to security lighting and lighting of architectural features authorized by the designated Approving Authority in conjunction with the required development permit(s). h. Roof mounted lights except for security purposes with motion detection and full shielding so that the glare of the light source is not visible from any public right- of-way.				
PUBLIC SERVICES AND INFRASTRUCTURE					
3.9-C: Development of the project would increase the demand for police response	**3.9-C.1:** The final project design shall be reviewed by the Sheriff's Office to determine if it provides adequate access, security lighting, and other factors affecting police response. The final map	Project Applicant	Final Subdivision Map	Mendocino County Sheriff's Office	Sheriff's Office Planning Dept.

Impact	Mitigation Measure	Implemented by	Implemented when	Monitored by	Verified by and date
by the Mendocino County Sheriff's Office and by the Ukiah Police Department and would increase demand on other portions of the criminal justice system.	shall incorporate security measures required by the Sheriff's Office.				Issuance of Building Permits
3.9-F: New development resulting from the project and other new development in the area would increase the demands on the Ukiah Valley Fire District and the emergency medical response system possibly require the construction of new facilities.	**3.9-F.1:** If the County has not adopted additional funding for the EMS system at the time of approval of the Development Agreement, then the applicant shall agree within the Development Agreement to pay any fees that the County adopts for EMS funding prior to and/or within five years of approval of the Development Agreement.	Project Applicant	Development Agreement	Planning Dept.	Planning Dept. . Issuance of Building Permits
3.9-H: The project would contribute to the need for a new water	**3.9-H.1:** The applicant shall enter into an agreement with the Willow County Water District to pay a capital improvement fee (estimated at	Project Applicant	Development Agreement	Planning Dept.	Planning Dept. Willow CWD

Impact	Mitigation Measure	Implemented by	Implemented when	Monitored by	Verified by and date
storage facility.	$400,000) to fund the project's share of the replacement and expansion of the Fircrest Drive water storage tank.			Willow CWD	Issuance of Building Permits
3.9-M: The project would increase the plan area population, thereby increasing the demand for parks and recreational facilities. This increased demand could result in significant deterioration of existing facilities and the need for new or expanded facilities.	**3.9-M.1:** Construct and maintain a "tot lot" with playground equipment on one of the two project parks. The tot lot will be maintained by the Homeowner's Association.	Project Applicant	Development Agreement	Planning Dept.	Planning Dept. Issuance of Building Permits
	3.9-M.2 The Neighborhood Park and the contours of the detention basin shall be modified to establish suitable terrain for a multi-purpose playing field that provides a minimum of 100' x 200' of level playing area.	Project Applicant	Development Agreement	Planning Dept.	Planning Dept. Issuance of Building Permits
3.9-O: Future development could be placed in locations where people and structures would be exposed to potential wildland fires.	**3.9-O.1:** The project shall be designed and constructed to minimize risk of wildfire destroying residences. The Ukiah Valley Fire District shall review project plans and determine in writing that adequate access, emergency response, and fire flow are available, and that the project complies with the most current State requirements for development in the wildland/urban interface. Final	Project Applicant	Conditions of Approval	Ukiah Valley Fire District Planning Dept.	Ukiah Valley Fire District Planning Dept. Issuance of Building Permits

Impact	Mitigation Measure	Implemented by	Implemented when	Monitored by	Verified by and date
	project design shall conform with any changes that the District requires.				
3.9-R: Toxic materials and wastes on the site could pose a risk to human health.	**3.9-R.1:** All potential toxic wastes and materials shall be removed and/or remediated prior to site grading. The applicant shall do the following, as recommended in the Phase I Environmental Site Assessment: ● Abandon any inoperable water supply wells on the site following all the requirements of the Mendocino County Division of Environmental Health. ● Collect soil samples in the area of the former underground storage tank and the aboveground fuel storage tank. The soil samples shall be tested for Total Petroleum Hydrocarbons as gasoline and the constituents benzene, toluene, ethylbenzene; xylenes, fuel oxygenates, lead scavengers, and total lead. Results of the testing shall be provided to the Mendocino County Division of Environmental Health. If the Division determines that additional testing or remediation is required, the applicant shall fulfill all County requirements. ● If volatile organic compounds are discovered on the site, a human health risk	Project Applicant	Conditions of Approval	Mendocino County Division of Environmental Health Planning Dept.	Mendocino County Division of Environmental Health Prior to issuance of Grading Permit

Impact	Mitigation Measure	Implemented by	Implemented when	Monitored by	Verified by and date
	assessment will be performed per requirements of the County Division of Environmental Health. That assessment will identify measures needed to ensure that workers and future residents are not exposed to County- and State- defined harmful levels of these compounds. ● Dispose of any waste oil, lubricants, paints, or other liquids in accordance with all applicable regulatory requirements. ● Investigate the fuel source for the prune dryer that formerly was located on the west side of the site to determine its fuel source. If it was gasoline, then conduct soil tests at that site as described above. ● Assess whether the workshop/storage building has the potential for lead paint or asbestos. If so, then demolition shall follow all requirements established by the Mendocino County Division of Environmental Health.				

AMENDED
VESTING TENTATIVE MAP
FOR
BELLA VISTA SUBDIVISION (S 2020-0001)

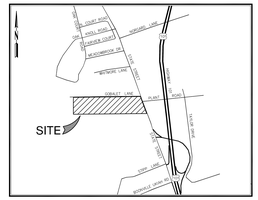

LOCATION MAP
NO SCALE

LEGEND

- SUBDIVISION BOUNDARY
- EXISTING PROPERTY LINE
- EXISTING EASEMENT TO BE ABANDONED
- EXISTING GROUND CONTOUR (1' INTERVAL)
- EXISTING GROUND CONTOUR (5' INTERVAL)
- PROPOSED WATER MAIN
- PROPOSED WATER SERVICE
- PROPOSED JOINT TRENCH
- PROPOSED FIRE HYDRANT
- PROPOSED SANITARY SEWER MAIN
- PROPOSED SANITARY SEWER LATERAL
- PROPOSED REAR LOT DRAINAGE (SWALE OR PIPE)
- PROPOSED CURB INLET
- PROPOSED CATCH BASIN
- PROPOSED MANHOLE
- PROPOSED SANITARY SEWER CLEANOUT
- EXISTING WATER MAIN
- EXISTING SANITARY SEWER MAIN
- EXISTING STORM DRAIN PIPE
- BMR — BELOW MARKET RATE LOT
- PROPOSED DIRECTION OF SURFACE FLOW

SHEET INDEX

1. COVER SHEET
2. EXISTING CONDITIONS
3. PARCEL LAYOUT
4. UTILITY LAYOUT

OWNER:
RANCHO YOKAYO, LP
2550 LAKEWEST DRIVE, SUITE 50
CHICO, CA 95928

SUBDIVIDER:
RANCHO YOKAYO, LP
ATTN: JANE MORLEY
2550 LAKEWEST DRIVE, SUITE 50
CHICO, CA 95928
(530) 513-3626

ENGINEER:
ROLLS, ANDERSON & ROLLS
ATTN: KEITH DOGLIO
RCE 66358
PLS 8834
115 YELLOWSTONE DRIVE
CHICO, CA 95973
(530) 895-1422

ASSESSORS' PARCEL NUMBERS:
184-033-00, 184-115-28, 184-115-29, 184-120-01 & 184-120-21

EXISTING SITE ADDRESS:
3000 STATE STREET; UKIAH, CA 95482

EXISTING ZONING:
SR = SUBURBAN RESIDENTIAL
RR5 - RURAL RESIDENTIAL, 5 AC MIN.
R3 - MULTIPLE FAMILY RESIDENTIAL

PROPOSED ZONING:
SR - SUBURBAN RESIDENTIAL
RR5 - RURAL RESIDENTIAL, 5 AC MIN.
R3 - MULTIPLE FAMILY RESIDENTIAL

EXISTING LAND USE:
AGRICULTURAL / UNDEVELOPED

PROPOSED LAND USE:
SINGLE-FAMILY RESIDENTIAL
OPEN SPACE

TOTAL PARCEL AREA:
±48.802 ACRES

UTILITY SERVICE
A. SEWER - CITY OF UKIAH
B. STORM DRAINAGE - CITY OF UKIAH
C. WATER - WILLOW COUNTY WATER DISTRICT
D. GAS & ELECTRIC - P.G. & E.
E. TELEPHONE - A.T. & T.
F. CABLE T.V. - COMCAST

PRELIMINARY

AMENDED VESTING TENTATIVE MAP NOTES:

1. THIS AMENDED VESTING TENTATIVE SUBDIVISION MAP IS MEANT TO SUPPLEMENT THE ORIGINAL APPROVED AMENDED VESTING TENTATIVE MAP (S 2020-0001) THAT WAS APPROVED BY THE MENDOCINO BOARD OF SUPERVISORS ON 4-11-23.

ROLLS ANDERSON & ROLLS
CIVIL ENGINEERS
115 YELLOWSTONE DRIVE - CHICO, CALIFORNIA 95973-5811
TELEPHONE 530-895-1422

VERIFY SCALE
BAR IS ONE INCH ON ORIGINAL DRAWING
IF NOT ONE INCH ON THIS SHEET, ADJUST SCALES ACCORDINGLY

SCALE
1" = 60'

184-033-01
184-120-02
184-120-03
184-120-15
184-120-14
184-120-13
184-120-20
184-120-16
184-120-22
184-120-09
184-120-21
GOBALET LANE
PLANT ROAD
SOUTH STATE STREET
157-180-09 & 157-180-10
157-180-18
RR-5
SR
AZ-D
RANCHO YOKAYO LP
184-120-01
SR
AZ-C
184-110-29
SR
AZ-B2
RANCHO YOKAYO LP
184-110-28
184-110-21
EXISTING ACCESS EASEMENT
EXISTING ACCESS & UTILITY EASEMENT
EXISTING DRAINAGE EASEMENT
184-130-38
184-130-39
459.93'
283.31'
625.72'
521.90'
624.58'
484.55'
211.42'
237.56'
489.01'
283.43'
784.25'
D=178°28'20"
R=150.00'
L=467.24'
259.89'
223.15'
N14°E
911.48'
709.80'
232.39'
933.45'
278.08'

LEGEND

- SUBDIVISION BOUNDARY
- EXISTING PROPERTY LINE
- EXISTING EASEMENT TO BE ABANDONED
- EXISTING GROUND CONTOUR (1' INTERVAL)
- EXISTING GROUND CONTOUR (5' INTERVAL)

AMENDED VESTING TENTATIVE MAP
EXISTING CONDITIONS

BELLA VISTA ESTATES

PRELIMINARY

RAR
ROLLS ANDERSON & ROLLS
CIVIL ENGINEERS
115 YELLOWSTONE DRIVE • CHICO, CALIFORNIA 95973-5811
TELEPHONE 530-893-1422

VERIFY SCALE
BAR IS ONE INCH ON ORIGINAL DRAWING
IF NOT ONE INCH ON THIS SHEET, ADJUST SCALES ACCORDINGLY

SCALE
1" = 50'

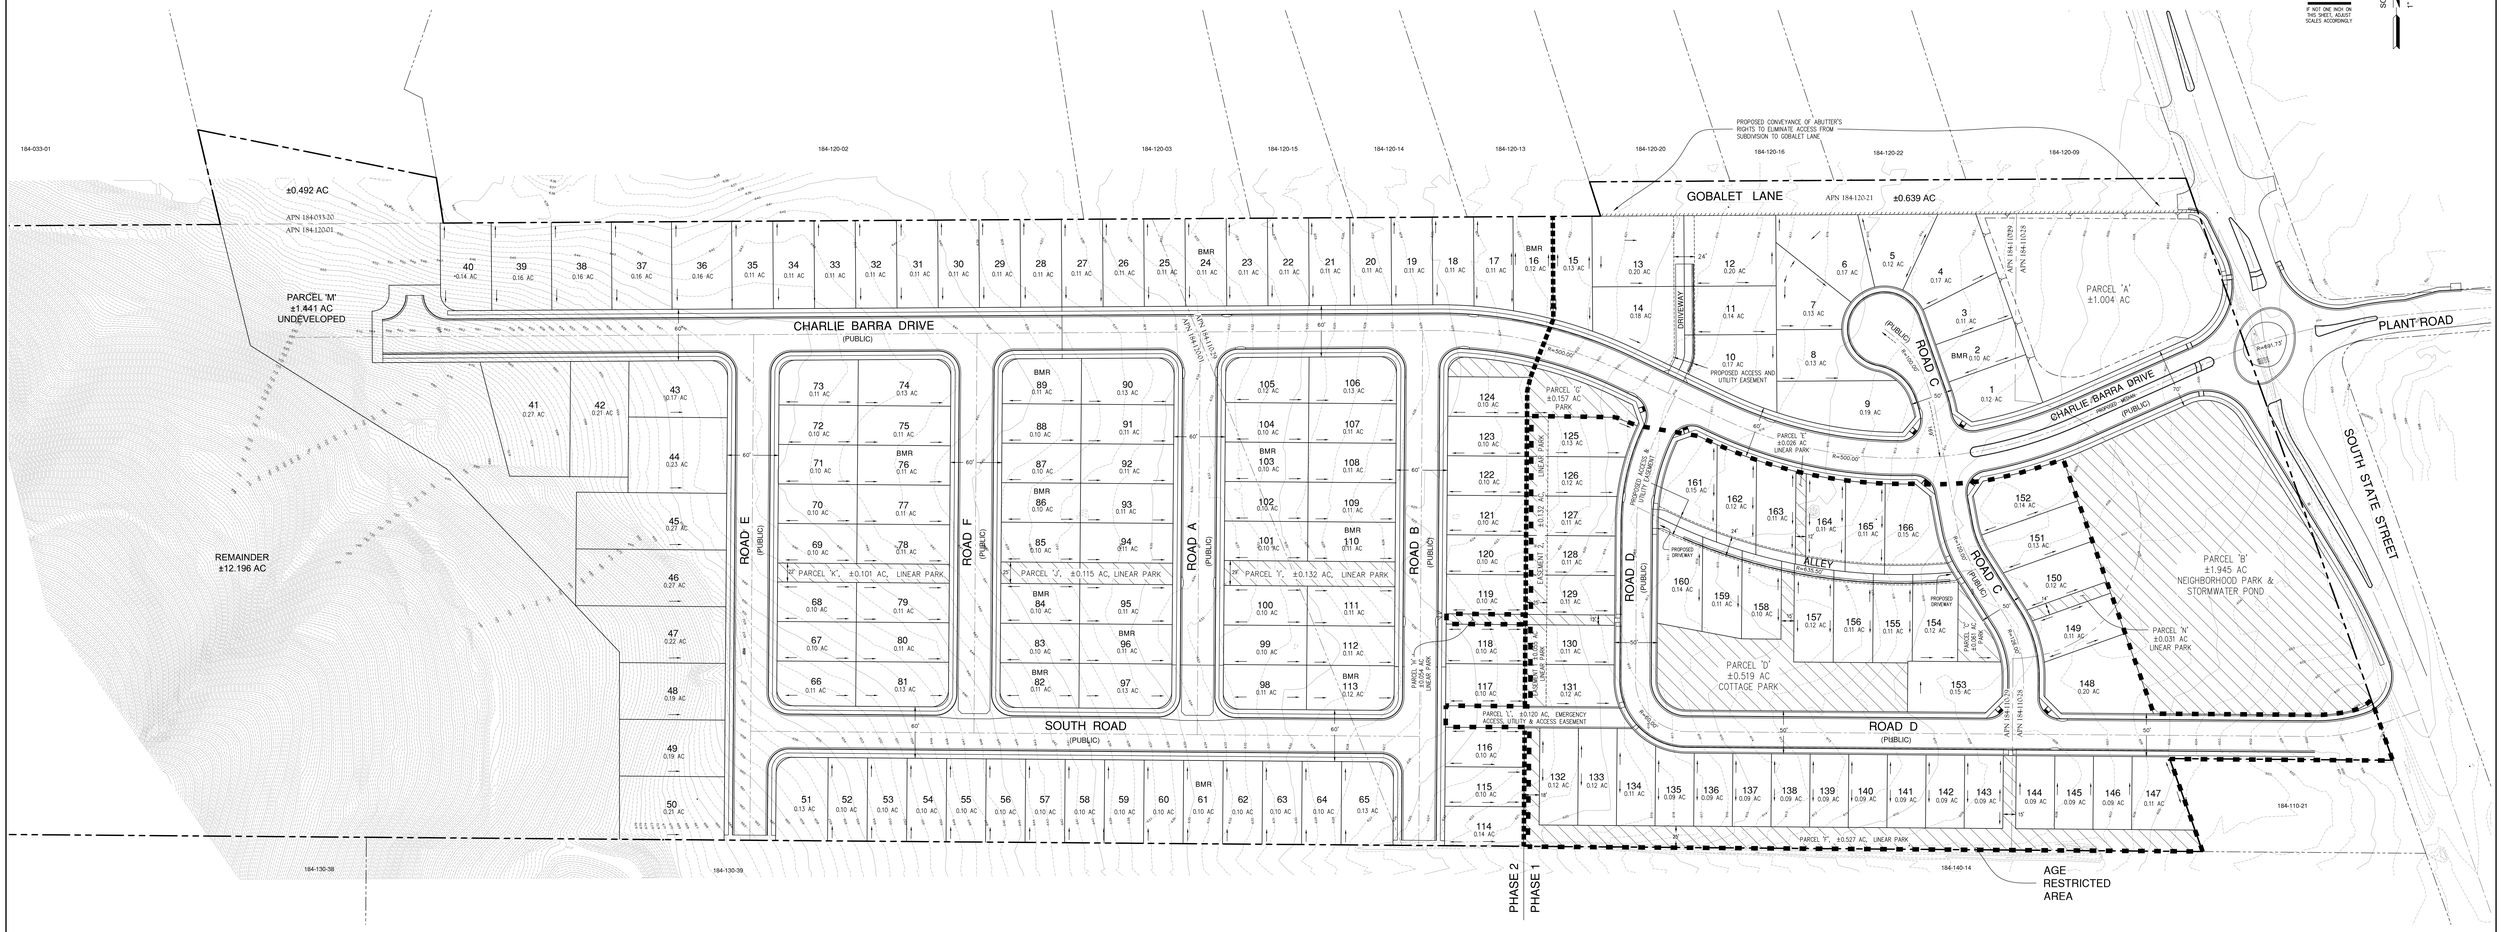

PARCEL AREA SUMMARY

EXISTING	
APN 184-033-20	0.492 AC.
APN 184-110-28	4.478 AC.
APN 184-110-29	15.277 AC.
APN 184-120-01	27.917 AC.
APN 184-120-21	0.638 AC.
GROSS PROJECT AREA	48.802 AC.
PROPOSED	
LOTS 1-166	19.970 AC.
PARCEL A (OPEN SPACE)	1.004 AC.
PARCEL B (STORM WATER POND)	1.945 AC.
PARCEL C (PARK)	0.061 AC.
PARCEL D (COTTAGE PARK)	0.519 AC.
PARCEL E (LINEAR PARK)	0.026 AC.
PARCEL F (LINEAR PARK)	0.527 AC.
PARCEL G (PARK)	0.157 AC.
PARCEL H (LINEAR PARK)	0.054 AC.
PARCEL I (LINEAR PARK)	0.132 AC.
PARCEL J (LINEAR PARK)	0.115 AC.
PARCEL K (LINEAR PARK)	0.101 AC.
PARCEL L (RIGHT-OF-WAY)	0.140 AC.
PARCEL M (UNDEVELOPED)	1.441 AC.
PARCEL N (LINEAR PARK)	0.031 AC.
ALLEY	0.194 AC.
ROW DEDICATION	9.077 AC.
REMAINDER	12.196 AC.
APN 184-033-20	0.492 AC.
APN 184-120-21	0.639 AC.
PROJECT AREA	48.802 AC.
AVERAGE LOT SIZE = 5,240 SF± (NET)	
DENSITY = 4.6 UNITS PER AC (GROSS)	

PARK AREAS	
PARCEL B (STORM WATER POND)	1.945 AC.
PARCEL C (PARK)	0.061 AC.
PARCEL D (COTTAGE PARK)	0.519 AC.
PARCEL E (LINEAR PARK)	0.026 AC.
PARCEL F (LINEAR PARK)	0.527 AC.
PARCEL G (PARK)	0.157 AC.
PARCEL H (LINEAR PARK)	0.054 AC.
PARCEL I (LINEAR PARK)	0.132 AC.
PARCEL J (LINEAR PARK)	0.115 AC.
PARCEL K (LINEAR PARK)	0.101 AC.
PARCEL N (LINEAR PARK)	0.031 AC.
EASEMENT 1 (LINEAR PARK)	0.055 AC.
EASEMENT 2 (LINEAR PARK)	0.132 AC.
PARK AREA	3.835 AC.

NOTES:

1. USE OF PARCEL 'C' WILL BE FOR THE AGE-RESTRICTED NEIGHBORHOOD.
2. THE SHOWN CONVEYANCE OF ABUTTER'S RIGHTS ALONG GOBALET LANE WILL ELIMINATE ALL ACCESS FROM THE PROJECT TO THE ROAD.
3. ROADS ARE SHOWN ON THE MAP AS PUBLIC OR PRIVATE. THE ALLEY, DRIVEWAY AND EMERGENCY ACCESS WILL BE OWNED BY THE ADJACENT LOTS AND WILL INCLUDE EASEMENTS FOR ACCESS AND UTILITIES.
4. PARCEL 'M' WILL BE RETAINED BY THE CURRENT OWNER.
5. PARCEL 'L' IS FOR EMERGENCY ACCESS, UTILITIES AND ACCESS TO LOTS 132, 133 & 134.

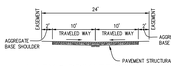

ALLEY & PRIVATE DRIVEWAY
TYPICAL SECTION

NO SCALE

EMERGENCY ACCESS
TYPICAL SECTION

NO SCALE

NOTE: ROAD CROSS-SLOPE IS SHOWN TOWARD CENTER OF ROAD. CROSS-SLOPE MAY BE REVISED TO PROVIDE A CROWNED SECTION DURING THE PROJECT DESIGN.

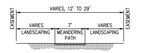

LINEAR PARK
TYPICAL SECTION

NO SCALE

ROADS C & D
TYPICAL SECTION

NO SCALE

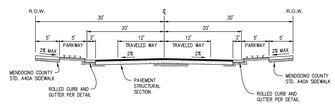

ROADS A, B, E, F, SOUTH ROAD
& PORTION OF CHARLIE BARRA DRIVE
TYPICAL SECTION

NO SCALE

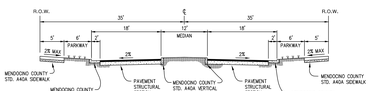

PORTION OF CHARLIE BARRA DRIVE WITH MEDIAN
TYPICAL SECTION

NO SCALE

AMENDED VESTING TENTATIVE MAP
PARCEL LAYOUT

BELLA VISTA ESTATES

PRELIMINARY

RAR
ROLLS ANDERSON & ROLLS
CIVIL ENGINEERS
115 YELLOWSTONE DRIVE • CHICO, CALIFORNIA 95973-5811
TELEPHONE 530-895-1422

VERIFY SCALE
BAR IS ONE INCH ON ORIGINAL DRAWING
IF NOT ONE INCH ON THIS SHEET, ADJUST SCALES ACCORDINGLY

SCALE
1" = 50'

PARCEL 'M'
±1.441 AC
UNDEVELOPED

REMAINDER
±12.196 AC

CHARLIE BARRA DRIVE (PUBLIC)

GOBALET LANE

PLANT ROAD

SOUTH STATE STREET

SOUTH ROAD (PUBLIC)

ROAD D (PUBLIC)

ROAD A (PUBLIC)

ROAD B (PUBLIC)

ROAD C (PUBLIC)

ROAD D (PUBLIC)

ROAD E (PUBLIC)

ROAD F (PUBLIC)

ALLEY

DRIVEWAY

PROPOSED ACCESS AND UTILITY EASEMENT

PARCEL 'A'
±1.004 AC

PARCEL 'B'
±1.945 AC
NEIGHBORHOOD PARK & STORMWATER POND

PARCEL 'C'
±0.157 AC
PARK

PARCEL 'D'
±0.519 AC
COTTAGE PARK

PARCEL 'E'
±0.152 AC
LINEAR PARK

PARCEL 'F'
±0.055 AC
LINEAR PARK

PARCEL 'N'
±0.031 AC
LINEAR PARK

PARCEL 'K', ±0.101 AC, LINEAR PARK

PARCEL 'J', ±0.115 AC, LINEAR PARK

PARCEL 'I', ±0.132 AC, LINEAR PARK

PARCEL 'L', ±0.100 AC, EMERGENCY ACCESS

PARCEL 'T', ±0.527 AC, LINEAR PARK

PHASE 2

PHASE 1

LEGEND

- PROPOSED WATER MAIN
- PROPOSED WATER SERVICE
- PROPOSED JOINT TRENCH
- PROPOSED FIRE HYDRANT
- PROPOSED SANITARY SEWER MAIN
- PROPOSED SANITARY SEWER LATERAL
- PROPOSED STORM DRAIN PIPE
- PROPOSED REAR LOT DRAINAGE (SWALE OR PIPE)
- PROPOSED CURB INLET
- PROPOSED CATCH BASIN
- PROPOSED MANHOLE
- PROPOSED SANITARY SEWER CLEANOUT
- EXISTING WATER MAIN
- EXISTING SANITARY SEWER MAIN
- EXISTING STORM DRAIN PIPE

AMENDED VESTING TENTATIVE MAP
UTILITIES LAYOUT
BELLA VISTA ESTATES

PRELIMINARY

ROLLS ANDERSON & ROLLS
CIVIL ENGINEERS
115 YELLOWSTONE DRIVE · CHICO, CALIFORNIA 95973-5811
TELEPHONE 530-895-1422

MARCH, 2025 | 24074 | SHEET 4 OF 4

PC RESO ATTACHMENT 6
AMENDED MITIGATION MONITORING & REPORTING PROGRAM
for the Bella Vista Subdivision

Impact	Mitigation Measure	Implemented by	Implemented when	Monitored by	Verified by and date
GEOLOGY					
3.1-A: Improvements built on the site would be subject to seismic ground shaking, which could cause the failure of those improvements and risk to human health.	**3.1-A.1:** A final geotechnical report shall be prepared that incorporates the recommendations set forth in the 2005 RGH Report as modified by mitigation measures recommended in this EIR. The project applicant shall design project structures and foundations to withstand expected seismic forces in accordance with the California Building Code as adopted by the County of Mendocino. Since the project site is located within Seismic Zone 4 it is considered potentially seismically active. The County shall not issue building permits until seismic design criteria are reviewed and approved. During construction adherence to design criteria shall be monitored, and a final report issued documenting conformance prior to occupancy.	Project Engineer Project Geotechnical Consultant	Issuance of Building, Grading or Other Permits	Mendocino County Dept. of Planning & Building Services (Planning Dept.)	Planning Dept. Approval of Final Map
3.1-B: Seismically induced ground failure, including liquefaction and densification, would cause improvements to fail and risk to human health.	**3.1-B.1:** Potentially unstable surface soils shall be remediated by strengthening the soils during site grading. The strengthening will be achieved by excavating the weak soils and replacing them as properly compacted engineered fill. All site grading and foundation construction shall follow the recommendations of the Geotechnical Engineer of record for the project. The process will include excavation of surface soils and placement of all fill soils at a minimum of 90 percent compaction relative to the maximum dry density near the optimum moisture content as determined in accordance with ASTM D 1557.	Project Engineer	Issuance of Building, Grading or Other Permits	Planning Dept.	Planning Dept. Prior to building construction

PC RESO ATTACHMENT 6
AMENDED MITIGATION MONITORING & REPORTING PROGRAM
for the Bella Vista Subdivision

Impact	Mitigation Measure	Implemented by	Implemented when	Monitored by	Verified by and date
	Site soils will be tested during construction by the Geotechnical Engineer-of-Record or by a Special Inspector to confirm that minimum standards are met. A final report documenting results of fill testing will be submitted to the County of Mendocino Department of Planning and Building Services and will be subject to the review of that department.				
3.1-C: Potentially unstable slopes or underlying soils could cause the failure of improvements and risk to human health.	**3.1-C.1:** Cut and fill slopes should be designed and constructed as slope gradients of 2h:1v or flatter, unless otherwise approved by the Geotechnical Engineer-of-record in specified areas. The interior slopes of the retention basin should be inclined no steeper than 3h:1v. If steeper slopes are required, retaining walls shall be used. Fill slopes steeper than 2h: 1v will require the use of a Geogrid reinforcing material to increase stability. Fill slopes shall be constructed by over-filling and cutting the slope to final grade. Graded slopes shall be planted with fast-growing, deep-rooted groundcover to reduce sloughing and erosion. Fills placed on terrain sloping at 5h:1v or steeper shall be continually keyed and benched into firm, undisturbed bedrock or firm soil. The benches shall allow space for the placement of select fill of even thickness under settlement sensitive structural elements supported directly on the fill.	Project Engineer Project Geotechnical Consultant	Issuance of Building, Grading or Other Permits	Planning Dept.	Planning Dept. Prior to building construction

PC RESO ATTACHMENT 6
AMENDED MITIGATION MONITORING & REPORTING PROGRAM
for the Bella Vista Subdivision

Impact	Mitigation Measure	Implemented by	Implemented when	Monitored by	Verified by and date
	3.1-C.2 Retaining walls shall be designed to retain planned cut slopes for the hillside lots that exceed 2h:1v in slope steepness. These cuts are planned to be as great as 13 feet in height. The Geotechnical Engineer-of-record shall provide revised recommendations for retaining walls if needed to meet current building code requirements. All retaining walls shall be designed by a State of California Registered Civil Engineer in accordance with requirements of the current edition of the California Building Code including seismic design considerations. Retaining wall design shall be reviewed by the County of Mendocino Department of Planning and Building Services to ensure conformance with state and local building code requirements.	Project Engineer Project Geotechnical Consultant	Issuance of Building, Grading or Other Permits	Planning Dept.	Planning Dept. Prior to building construction
	3.1-C.3: Plan Review will be performed by the County of Mendocino Department of Planning and Building Services to ensure conformance with grading and drainage requirements. The Geotechnical Engineer-of-Record shall prepare a geotechnical review letter documenting that plans meet with the intent of geotechnical recommendations.	Project Geotechnical Consultant	During Construction	Planning Dept.	Planning Dept. Prior to building construction
	3.1-C.4: The Geotechnical Engineer-of-Record and/or Special Inspector shall perform construction observation and testing to ensure conformance with design requirements and geotechnical	Project Geotechnical Consultant	During Construction	Planning Dept.	Planning Dept. Completion of building construction

Impact	Mitigation Measure	Implemented by	Implemented when	Monitored by	Verified by and date
	recommendations. Testing and monitoring shall include: ● Verification of compaction requirements for engineered fill and subgrade soils. Unless otherwise stated all engineered fill shall be compacted to at least 90 percent of the maximum dry density at moisture contents above the optimum in accordance with ASTM D 1557 test method. Subgrade beneath foundations and pavement sections shall be additionally compacted to at least 95 percent of the maximum dry density at moisture contents near the optimum. ● Verification of the installation of subsurface drainage in accordance with project plans and specifications. ● Verification that footings are excavated into stable material and footing excavations are of sufficient depth and breadth to adequately support structures with minimal or no settlement. ● Materials Testing and Special Inspection of concrete, steel, asphalt, wood members and other structural elements to establish conformance with the design standards. ● Verification of correct installation of erosion control measures and adherence to the requirements of the approved Stormwater Pollution Plan (SWPPP) for the project.				

PC RESO ATTACHMENT 6
AMENDED MITIGATION MONITORING & REPORTING PROGRAM
for the Bella Vista Subdivision

Impact	Mitigation Measure	Implemented by	Implemented when	Monitored by	Verified by and date
3.1-D: Expansive soils on the site could cause the failure of improvements and risk to human health.	**3.1-D.1:** Where spread footings are chosen for foundation support, weak, porous, compressible and locally expansive surface soil shall be excavated to within 6 inches of their entire depth. Excavation of weak, compressible, and locally expansive soils shall extend a minimum of 12 inches below exterior concrete slabs and/or asphalt concrete pavement subgrade. These soils shall be replaced with select fill material. Additionally, excavation of weak, porous, compressible, expansive, creep-prone surface materials shall extend at least 5 feet beyond the outside edge of exterior footings of the proposed buildings and 3 feet beyond the edge of exterior slabs and or pavements. These soils shall also be replaced with select fill material as described below. Select fill material shall be free of organic matter, have a low expansion potential, and conform in general to the following requirements: 100% passing 6" sieve; 90-100 % passing the 4" sieve; 10-60% passing the No. 200 sieve (all percentages by dry weight); LL - 40 max; PI - 15 max; R-value - 20 min. The Geotechnical Engineer - of - Record shall approve imported material prior to use as compacted fill.	Project Engineer Project Geotechnical Consultant	Issuance of Building, Grading or Other Permits	Planning Dept.	Planning Dept. Completion of building construction
HYDROLOGY & WATER QUALITY					
3.2-A: Development of the project would create new impervious	**3.2-A.1:** The project shall not cause flooding downstream of the project site, and post-development peak flows discharged to the 18-inch CMP storm drain beneath South State Street shall	Project Engineer	Final Map approval	Mendocino Water Agency	Mendocino Water Agency and Planning Dept.

Impact	Mitigation Measure	Implemented by	Implemented when	Monitored by	Verified by and date
surfaces, increasing the rate and amount of stormwater runoff. This runoff could contribute to flooding in the vicinity of the project site.	not exceed pre-development peak flows. At final project design, the applicant shall calculate the amount of runoff that will be generated by the developed portions of lots that drain into Cleland Mountain Creek and factor that increase into the analysis performed by Sandine and Associates to determine whether peak flow rates will remain below pre-development levels and the risk of flooding in the project site and off-site downstream will not be increased. If the post-project peak flow rates exceed the pre-development levels, the applicant shall increase the volume of the detention basin capacity to achieve the target peak flow discharge. The 18-inch storm drain facility beneath South State Street shall be located, inspected by video camera or other method, and a report submitted to the County Department of Transportation at the time of the final design of the subdivision storm drainage system, substantiating the adequacy of the existing facility to accommodate the design runoff or recommending improvements necessary to the facility to adequately accommodate project runoff. Those recommendations shall be constructed.			(Water Agency) Mendocino County Department of Transportation	Mendocino County Department of Transportation Final Map approval
	3.2-A.2: As part of the Development Agreement, establish a Homeowners Association (HOA) maintenance agreement that details the provisions for regular monitoring of the detention pond storage capacities, as well as requirements for detention pond cleanouts, when necessary, to maintain design stormwater storage levels.	Project Engineer	Approval of Development Agreement	Planning Dept.	Planning Dept. Prior to construction

Impact	Mitigation Measure	Implemented by	Implemented when	Monitored by	Verified by and date
	Establish a monitoring protocol that is acceptable to the County that monitors implementation of this maintenance, including a bond or other funding agreement that reimburses the County if the County is required to conduct required maintenance due to the HOA not implementing required maintenance.				
3.2-B: Project development would result in the construction of four residential lots in the FEMA- designated 100- year floodplain of Cleland Mountain Creek.	**3.2-B.1:** The project shall not result in flooding of residences on the project site. To minimize the risk of flooding during the FEMA-designated 100-year base flood, the applicant shall implement one of the following alternatives: A) Re-design the grading plan for Lots 20-21 and 196-197 in the vicinity of Cleland Mountain Creek so that building finished floor elevations are a minimum of one foot above the land surface elevations inferred by the FIRM Zone A SFHA mapping, or B) Prepare a Letter of Map Revision (LOMR), accompanied by the appropriate technical documentation, and submit it to FEMA (or its sponsored contractor), to petition for a change in the FEMA SFHA designation for the project site. Required technical documentation would include an updated flood backwater profile modeling of Cleland. Creek, including the proposed Plant Road bridge crossing, which was excluded from	Project Engineer	Final Map approval	Planning Dept. Water Agency	Planning Dept. Prior to Final Map

Impact	Mitigation Measure	Implemented by	Implemented when	Monitored by	Verified by and date
	the original HEC-RAS analysis conducted for the project by Sandine Associates. If the modeling results verify that the published FEMA mapping is inaccurate and that Lots 20-21 and 196-197 are outside of the redefined SFHA, then the lots could be developed as proposed, subject to possible regulatory restrictions or conditions imposed by the California Department of Fish and Game (CDFG) and the Mendocino County Water Agency (MCWA) for disturbance of the riparian corridor. If the modeling results verify that the published FEMA flood mapping was accurate, then Alternative A would be required for development of the lots. The same potential regulatory restriction or conditions imposed by CDFG or the MCWA would apply.				
3.2-C: Project development would result in the clearing of land for the proposed site improvements. During and after project construction exposed slopes will be at increased risk of erosion. Site erosion could	**3.2-C.1:** The project shall not cause significant erosion. The applicant shall submit a detailed Erosion Control Plan as part of the Stormwater Pollution Prevention Plan (SWPPP) to the Mendocino County Water Agency (MCWA) and to the State Water Resources Control Board (SWRCB), in conjunction with the filing of a Notice of Intent (NOI) with the SWRCB. The County shall not issue a Grading Permit until the County Water Agency agrees that the plan contains adequate Best Management Practices for controlling	Project Engineer	Issuance of Building, Grading or Other Permits	Water Agency SWRCB SWRCB	Water Agency SWRCB Plan verified at approval of Grading Permit Implementation verified at completion of construction

Impact	Mitigation Measure	Implemented by	Implemented when	Monitored by	Verified by and date
prematurely decrease the storage capacity of the vault detention system. The construction of the proposed bridge crossing over Cleland Mountain Creek would also create conditions for the discharge of fill into Waters of the United States.	erosion. At a minimum, the Erosion Control Plan shall include the following restrictions, guidelines, and measures: (1) grading and earthwork shall be prohibited during the wet season (typically October 15 through April15) and such work shall be stopped before pending storm events during the spring fall construction season; (2) erosion control/soil stabilization techniques such as straw or wood mulching, erosion control matting, and hydroseeding, or their functional equivalents shall be utilized in accordance with applicable manufacturers specifications and erosion control Best Management Practices (BMPs) published in the California Stormwater BMP Handbook - Construction (California Stormwater Quality Association 2005) and/or similar proscriptions outlined in the Erosion and Sediment Control Field Manual (SF Bay RWQCB 2002); (3) bales of hay or accepted equivalent methods shall be installed in the flow path of graded areas receiving concentrated flows, as well as around storm drain inlets; (4) installation of silt fencing and other measures to segregate the active flow zone of Cleland Mountain Creek from the near overbank disturbance associated with bridge abutment construction; and (5) post-construction stormwater treatment measures. These and other erosion control BMPs shall be monitored for effectiveness and shall be subject to inspection by the County. The applicant shall be				

Impact	Mitigation Measure	Implemented by	Implemented when	Monitored by	Verified by and date
	responsible for implementing any remedial actions recommended by the County. After construction is completed, all drainage facilities shall be inspected for accumulated sediment, and these drainage structures shall be cleared of debris and sediment. Silt fence shall be left in place until the hydroseed has become established.				
3.2-D: Project implementation would increase the area devoted to both paved (roadway and driveway) surfaces and maintained landscaping. Episodic discharge of stormwater contaminated with heavy metals could detrimentally affect downstream water quality. Residential lot development would be accompanied by increased application of fertilizers and chemicals (such as herbicides and pesticides).	**3.2-D.1:** The project shall not cause substantial pollution of Cleland Mountain Creek or the Russian River. The applicant shall prepare an NOI and SWPPP for the project, and incorporate the following additional site-appropriate BMPs or their equivalents for short- and long-term implementation by the Homeowners Association (HOA) and/or individual lot owners, in order to comply with the requirements of the NPDES General Permit and provisions of the Mendocino County Storm Water Management Program. The BMPs will result in stormwater leaving the site at least meeting the NCRWQCB water quality objectives for the Russian River. The SWPPP shall be approved by the Mendocino County Water Agency and the State prior to project construction. Impervious surfaces shall be minimized by using such techniques as driveway strips with bordering pervious pavement material (rather than a full paved driveway); using pervious materials for parking areas; directing runoff from rooftops and	Project Engineer	Issuance of Building, Grading or Other Permits	Water Agency Planning Dept. SWRCB	Water Agency SWRCB Plan verified at approval of Grading Permit Implementation verified at completion of construction

Impact	Mitigation Measure	Implemented by	Implemented when	Monitored by	Verified by and date
	streets to landscaping buffers and/or recharge trenches. These and other BMPs shall be monitored for effectiveness and shall be subject to inspection by the County. The Homeowners Association shall be responsible for implementing any remedial actions recommended by the County. The applicant shall establish a monitoring protocol that is acceptable to the County that monitors implementation of these measures, including a bond or other funding agreement that reimburses the County if the County needs to conduct required maintenance due to the HOA not implementing required maintenance. The County can require that monitoring be done by a third party acceptable to the County; costs of all monitoring and any maintenance will be borne by the Homeowners Association. Since the objective of erosion control and water quality treatment measures would be to reduce contaminant loading to the maximum extent practicable with implementation of the best available technologies, the recommended BMPs are not fixed. Other measures can be applied as long as the applicant can demonstrate to the satisfaction of MCWA that those measures can provide equivalent levels of reduction in contaminant loading. The applicant shall prepare a plan that describes the roles and responsibilities of the HOA, lot				

Impact	Mitigation Measure	Implemented by	Implemented when	Monitored by	Verified by and date
	owners, and/or the County for implementing the BMPs and monitoring the results. If the County will be responsible for monitoring or implementing any actions, then a funding mechanism will be established. The County will review and approve this plan prior to the onset of construction.				
	3.2-D.2: Per the recommendations of the CDFG, Lot 4 of Tract 261 shall be removed from the project in order to provide the minimum creekside buffer required to filter contaminants, including sediment, from stormwater runoff. A minimum 100-foot setback from Cleland Mountain Creek shall be established on Parcel M.	Project Engineer	Prior to issuance of first Final Map	Planning Dept.	Planning Dept. Prior to issuance of first Final Map
3.2-E: The project plus other cumulative development could adversely affect the water quality of the Russian River.	Mitigation Measures for Impacts 3.2-C and 3.2-D also apply to this impact.	See the cited measures.			
BIOLOGICAL RESOURCES					
3.3-A: Project development could adversely affect water quality thereby indirectly	**3.3-A.1:** The applicant shall preserve water quality in Cleland Mountain Creek. A Riparian Enhancement Area that includes Parcel M and Lot 4 of Tract 261 shall be established to include all areas within a setback of 20 feet from the top of	Project Applicant	Final Map for Phase in which lots are located	Planning Dept.	Planning Dept. Approval of Final Map for

Impact	Mitigation Measure	Implemented by	Implemented when	Monitored by	Verified by and date
affecting listed salmonid species.	bank of this creek and deed restricted to prohibit grading, tree cutting, trash deposition, landscaping other than natural habitat restoration, storage of materials, filling, structures, dumping of chemicals, or disruptive activities. The applicant shall replant the Riparian Enhancement Area. The planting and maintenance of the plantings shall be conducted per a plan prepared by a qualified biologist. The replanting shall include riparian species along the creek and oaks, bay, and buckeye further from the creek. The plan shall include the planting of at least three replacement trees (of the same species as the tree removed) for each oak, bay, buckeye, and Oregon ash that is removed. Within the 20-foot riparian habitat setback, appropriate native ground covers and shrubs will also be established to filter runoff from developed portions of nearby lots. All plantings established under this plan shall be irrigated and replaced as needed as well as monitored by the plan preparer for a period of no less than 3 years to ensure successful establishment. The Riparian Enhancement Area shall be maintained by the HOA pursuant to this plan.				Phase in which lots are located
	3.3-A.2: Construction activities within Cleland Mountain Creek shall be limited to the dry season when no flowing water is present in the channel. Channel disturbance shall be kept to a minimum during construction activities within the channel and only occur within designated areas.	Project Applicant	Prior to initiation of construction within Cleland Mountain	Planning Dept.	Planning Dept. During construction activities

Impact	Mitigation Measure	Implemented by	Implemented when	Monitored by	Verified by and date
			Creek channel		
	3.3-A.3: When water is present within Cleland Mountain Creek, a qualified biologist shall conduct a clearance survey to determine the presence or absence of western pond turtle individuals immediately prior to the start of work. If western pond turtles are observed where they could be potentially impacted by Project activities, then work shall not be conducted within 100 feet of the turtle(s) until a qualified biologist has relocated the turtle(s) outside of the Project boundary. If turtle eggs are uncovered during construction activities, then all work shall stop within a 25-foot radius of the nest and CDFW shall be notified immediately. The 25-foot buffer shall be marked with identifiable markers that do not consist of fencing or materials that may block the migration of young turtles to the water or attract predators to the nest site. No work will be allowed within the 25-foot buffer until CDFW has been consulted.	Project Applicant Project Biologist	Prior to initiation of construction within Cleland Mountain Creek channel	Planning Dept. CDFW	Planning Dept. Prior to issuance of construction permits
	3.3-A.4: Removal of nesting habitat (for grasshopper sparrows, migratory birds and raptors) from the work area shall only take place between September 1 and January 31 to avoid impacts to nesting birds. If removal of nesting habitat is required during the nesting season, a nesting bird survey shall be conducted by a qualified biologist no more than 5 calendar days prior to disturbance. If an active nest is located,	Project Applicant Project Biologist	Prior to tree removal and/or grading activities between February 1 and August 31.	Planning Dept. CDFW	Planning Dept. Prior to removal of nesting habitat during nesting season.

Impact	Mitigation Measure	Implemented by	Implemented when	Monitored by	Verified by and date
	the biologist will coordinate with CDFW to establish appropriate buffers and any monitoring requirements. Removal of existing vegetation shall not exceed the minimum necessary to complete operations.				
	3.3-A.5: A pre-construction/demolition bat survey shall be conducted by a qualified biologist within 5 days prior to the removal of suitable bat habitat (i.e., existing building). Mature trees and the existing outbuilding present on the project site should only be removed between September 16 and March 15, outside of the bat maternity season. Trees should be removed at dusk to minimize impacts to roosting bats.	Project Applicant Project Biologist	Prior to removal of outbuilding and/or tree removal	Planning Dept.	Planning Dept. Prior to removal of outbuilding and/or tree removal
	3.3-A.6: Prior to any discharge or fill material into waters of the U.S., authorization under a Nationwide Permit shall be obtained from the U.S. Army Corps of Engineers, if necessary. For fill requiring a Corps permit, a water quality certification from the Regional Water Quality Control Board shall also be obtained	Project Applicant	Prior to activities requiring said permits	Planning Dept. CDFW ACOE RWQCB	Planning Dept. Prior to approval of any work within Cleland Mountain Creek corridor
	3.3-A.7: Prior to any activities that would obstruct the flow of or alter the bed, channel, or bank of any perennial, intermittent, or ephemeral creeks, notification of streambed alteration shall be submitted to the CDFW, and, if required, a	Project Applicant	Prior to activities requiring said permits	Planning Dept. CDFW	Planning Dept. Prior to approval of any work

Impact	Mitigation Measure	Implemented by	Implemented when	Monitored by	Verified by and date
	Lake and Streambed Alteration Agreement shall be obtained.				within Cleland Mountain Creek corridor
3.3-B: Project construction would remove up to 25 oaks.	Mitigation Measure 3.3-A.1 also applies to this impact.	See the cited measure.			
	3.3-B.1: An assessment shall be conducted that determines the area and number of oaks and other native hardwoods that would be removed or adversely impacted as a result of project development on Parcel Mand Lot 4 of Tract 261. Building envelopes on Parcel Mand Lot 4 of Tract 261, as well as driveway and utility connection locations, shall be adjusted if needed to avoid loss or both short-term and long-term adverse effects on native trees. The area outside of these building envelopes shall be deed restricted to require maintenance of existing native trees, and prohibition of lawns and landscaping incompatible with long-term survival of these trees, while allowing pruning and removal of any dead or dying trees, dead limbs and brush, and any clearances required as needed to reduce wildland fire hazard. All removed hardwoods shall be replaced with the same species at a minimum replacement ratio of 3:1 within the 20-foot riparian setback zone along the top of the bank of Cleland Mountain Creek. A minimum 3-year monitoring plan shall	Project Applicant Project Construction Manager during construction	Issuance of Building, Grading or Other Permits	Planning Dept.	Planning Dept. Completion of construction implementation

Impact	Mitigation Measure	Implemented by	Implemented when	Monitored by	Verified by and date
	track planted trees and replace all that are dead or dying.				
	3.3-B.2: If any of the 11 oak trees are removed, they shall be replaced at a mitigation ratio of 8:1. Trees shall be staked and screened for rodent protection and shall be irrigated for at least 3 years. The mitigation trees shall be located on properties that will be managed and maintained by the HOA.	Project Applicant Project Construction Manager during construction	Issuance of Building, Grading or Other Permits	Planning Dept.	Planning Dept. Completion of construction implementation
3.3-D: Project construction would restrict wildlife movement and displace nesting sites.	Mitigation Measure 3.3-A.1 also applies to this impact.	See the cited measure.			
3.3-E: The project plus other proposed new development in the area could have a cumulative impact on Russian River water quality and oak woodlands.	Mitigation Measures 3.2-C.1, 3.2-C.2, 3.2-D.1, 3.2-D.2, and 3.3-A.1 also apply to this impact.	See the cited measure.			
CULTURAL RESOURCES					

PC RESO ATTACHMENT 6
AMENDED MITIGATION MONITORING & REPORTING PROGRAM
for the Bella Vista Subdivision

Impact	Mitigation Measure	Implemented by	Implemented when	Monitored by	Verified by and date
3.4-A: Cultural resources could be damaged or destroyed by project construction.	**3.4-A.1:** If cultural resources are discovered on the site during construction activities, all earthmoving activity in the area of impact shall be halted until the applicant retains the services of a qualified archaeological consultant. These archaeological sites will be documented (by a professional meeting the Secretary of the Interior qualification standards) on DPR forms and evaluated for their eligibility for the California Register. The archaeological consultant shall identify specific measures to mitigate impacts to the resource if it is deemed eligible for the California Register. Mitigation shall include data recovery operations, protection in situ of deposits, and/or archival research, if appropriate. The applicant shall abide by the recommended proposals.	Project Applicant Project Construction Manager during construction	Issuance of Building, Grading or Other Permits	Planning Dept.	Planning Dept. Completion of construction for implementation
	3.4-A.2: In the event that human skeletal remains are discovered, work shall be discontinued in the area of the discovery and the County Coroner shall be contacted. If skeletal remains are found to be prehistoric Native American remains, the Coroner shall call the Native American Heritage Commission within 24 hours. The Commission will identify the person(s) it believes to be the "Most Likely Descendant" of the deceased Native American. The Most Likely Descendant would be responsible for recommending the disposition and treatment of the remains. The Most Likely	Project Applicant Project Construction Manager during construction	Issuance of Building, Grading or Other Permits	Planning Dept.	Planning Dept. County Coroner Completion of construction for implementation

Impact	Mitigation Measure	Implemented by	Implemented when	Monitored by	Verified by and date
	Descendant may make recommendations to the landowner or the person responsible for the excavation/grading work for means of treating or disposing of the human remains and any associated grave goods as provided in Public Resources Code Section 5097.98.				
3.4-B: Paleontological resources could be damaged or destroyed by project construction.	**3.4-B.1:** During project grading operations, should any undiscovered evidence of paleontological resources be encountered, work at the place of discovery shall be halted, and a qualified paleontologist shall be consulted to assess the significance of the finds. Prompt evaluations can then be made regarding the finds, and a management plan consistent with CEQA. cultural resources management requirements shall be adopted.	Project Applicant Project Construction Manager during construction	Issuance of Building, Grading or Other Permits	Planning Dept.	Planning Dept. Completion of construction for implementation
TRAFFIC AND CIRCULATION					
3.5-C: The proposed roundabout may not be able to accommodate truck and bus traffic.	**3.5-C.1:** The project applicant shall design the proposed South State Street/Plant Road roundabout to accommodate all existing and anticipated buses and large trucks. Turning template diagrams shall be provided to the County Department of Transportation for the largest bus and trucks anticipated to be using the roundabout.	Project Applicant	Final Subdivision Map or Issuance of Building, Grading or Other Permits	Mendocino County Department of Transportation (DOT)	DOT Approval of Final Subdivision Map

PC RESO ATTACHMENT 6
AMENDED MITIGATION MONITORING & REPORTING PROGRAM
for the Bella Vista Subdivision

Impact	Mitigation Measure	Implemented by	Implemented when	Monitored by	Verified by and date
3.5-F: The project design does not adequately provide for mass transit access.	**3.5-F.1** To provide access for project residents to the existing Mendocino Transit northbound bus stop on Plant Road across from the project site, a pedestrian walkway shall be constructed between the proposed roundabout at South State Street/ Plant Road-Charlie Barra Drive and the bus stop. The applicant shall also work with Mendocino Transit Authority to investigate the feasibility of providing a bus stop for southbound bus service within walking distance of the project site.	Project Applicant	Final Subdivision Map or Issuance of Building, Grading or Other Permits	Mendocino County Department of Transportation (DOT)	DOT Approval of Final Subdivision Map
3.5-I: The project plus other new development would generate new traffic that would add congestion to study area intersections.	**3.5-I.1:** The applicant and/or future site developers shall pay the adopted Ukiah Valley Area Transportation Impact Fee at the time that building permits are issued.	Project Applicant	Building Permits	Planning Dept. Mendocino Council of Governments	Planning Dept. Issuance of Building Permits
AIR QUALITY					
3.6-A: Construction activities associated with development of the project would generate short-term emissions of criteria pollutants, including fine and respirable	**3.6-A.1:** The project applicant and construction contractor shall for all construction project phases prepare and implement a dust control program to limit construction emissions of PM_{10} The program shall include at least the following provisions from MCAQMD Rule 1-430 Fugitive Dust. Because the site is over one acre in size, a Grading Permit must be approved by MCAQMD. and MCAQMD may require additional mitigations.	Project Construction Manager	Issuance of Building, Grading or Other Permits	Planning Dept.	Planning Dept. During and at Completion of construction

Impact	Mitigation Measure	Implemented by	Implemented when	Monitored by	Verified by and date
particulate matter and equipment exhaust emissions.	a. Covering open bodied trucks when used for transporting materials likely to give rise to airborne dust. b. The use of water or chemicals for control of dust in the demolition of existing buildings or structures. c. All visibly dry disturbed soil road surfaces shall be watered to minimize fugitive dust emissions. d. All unpaved surfaces, unless otherwise treated with suitable chemicals or oils, shall have a posted speed limit of 10 miles per hour. e. Earth or other material. that has been transported by trucking or earth moving equipment, erosion by water, or other means onto paved streets shall be promptly removed. f. Asphalt, oil, water or suitable chemicals shall be applied on materials stockpiles, and other surfaces that can give rise to dust emissions. g. All earthmoving activities shall cease when sustained winds exceed 15 miles per hour. h. The operator shall take reasonable precautions to prevent the entry of unauthorized vehicles onto the site during non-work hours. i. The operator shall keep a daily log of activities to control fugitive dust.				
	3.6-A.2 The proposed development will require the preparation of a detailed grading and erosion control plan subject to review and approval by the County prior to earth moving activities (Municipal	Project Construction Manager	Issuance of Building, Grading or Other	Planning Dept.	Planning Dept.

Impact	Mitigation Measure	Implemented by	Implemented when	Monitored by	Verified by and date
	Code section 18.70.060 – Grading Permit Requirements). Grading will be completed incompliance with County standards.		Permits		During and at Completion of construction
	3.6-A.3 Dust control rules and regulations as required by the MCAQMD will be adhered to (Rule 1-200, 1-400(a), 1-410, 1-420, 1-430). These regulations minimize fugitive dust particle during construction. Measures imposed by the MCAQMD include, but not limited to: ● All visibly dry disturbed soil surfaces shall be watered to minimize fugitive dust. ● Installation of a "stabilized construction entrance/exit" as detailed in the Department of Transportation storm water handbook (TC-1) will be utilized. ● Earth or other material tracked on to neighboring paved roads shall be removed promptly. ● Dust generating activities will be limited during periods of high winds (over 15 mph). ● Access of unauthorized vehicles onto the construction site during non-working hours shall be prevented. ● A weekly log shall be kept of fugitive dust control measures that have been implemented.	Project Construction Manager	Issuance of Building, Grading or Other Permits	Planning Dept.	Planning Dept. During and at Completion of construction

Impact	Mitigation Measure	Implemented by	Implemented when	Monitored by	Verified by and date
	● Restrict idling of diesel engines on the site to less than 5 minutes. ● All haul trucks transporting soil, sand or other loose materials off-site shall be covered. ● All vehicle speeds on unpaved roads shall be limited to 15 mph. ● Idling times shall be minimized either by shutting equipment off when not in use or reducing the maximum idling time to 5 minutes (as required by the California airborne toxics control measure title 13, Section 2485 of the California Code of Regulations). Clear signage shall be provided for construction workers at access points. ● All construction equipment shall be maintained and properly tuned in accordance with manufacturer's specifications. All equipment shall be checked by a certified mechanic and determined to be running in proper condition prior to operation. ● Post a publicly visible sign with telephone number for the applicant's representative regarding dust complaints. This person shall respond and take corrective action within 48 hours. The MCAQMD phone number shall also be visible to ensure compliance with applicable regulations.				

Impact	Mitigation Measure	Implemented by	Implemented when	Monitored by	Verified by and date
	3.6-A.4 All off road construction equipment with engines greater than 50 horsepower (hp) and operating on the site for more than two days or 20 hours shall meet, at a minimum, U.S. EPA particulate matter emission standards for Tier 4 engines or equivalent. In the event that such equipment is not available, the use of Tier 3 construction equipment is sufficient so long as it can be demonstrated to the County that similar Tier 4 construction equipment is not readily available	Project Construction Manager	Issuance of Building, Grading or Other Permits	Planning Dept.	Planning Dept. During and at Completion of construction
	3.6-A.5 The applicant shall submit a Construction and Demolition Waste Management Plan (CWMP) to the Mendocino Solid Waste Management Authority prior to the start of construction-related activities in accordance with Mendocino Solid Waste Management Authority requirements (Ordinance 4301). The CWMP will outline measure to capture and recycle materials that would otherwise end up in the waste stream.	Project Construction Manager	Issuance of Building, Grading or Other Permits	Planning Dept. MSWMA	Planning Dept. During and at Completion of construction
3.6-F: The project will use more energy and thereby generate greenhouse gas emissions that would adversely affect the global climate.	**3.6-F.1** The project shall minimize the emission of greenhouse gases by including at least the following: • The project shall be constructed to incorporate the 2010 Title 24 building standards (or whatever standards have been adopted at the time that building permits are issued).	Project Applicant	Issuance of Building, Grading or Other Permits	Planning Dept.	Planning Dept. Completion of construction

Impact	Mitigation Measure	Implemented by	Implemented when	Monitored by	Verified by and date
	• Project residential units shall be oriented for maximum solar access. Roofs shall be constructed to allow easy and efficient retrofitting with roof-top solar panels. • The project applicant shall ensure that the CC&Rs of the Homeowner's Association develops and maintains energy- and water-efficient practices for the common areas of the subdivision and follows a landscaping plan that does not impair the efficient operation of the solar collection facilities.				
	3.6-F.2 All residences would be constructed in accordance with the most recent edition of Title 24 of the California Building Code (CBC). The CBC contains mandatory requirements that apply to residential buildings that will be a part of the project which include: high performance attics insulation and walls, high efficacy lighting, windows, water heating and HVAC systems. Specific energy conservation features include: ● Structures will incorporate natural cooling by utilizing window overhangs, awnings, front and rear patios, shade from neighboring structures, radiant heat-reflective barriers in the attic and appropriate tree plantings or a combination thereof.	Project Applicant	Issuance of Building, Grading or Other Permits	Planning Dept.	Planning Dept. Completion of construction

Impact	Mitigation Measure	Implemented by	Implemented when	Monitored by	Verified by and date
	• Structures will be constructed in compliance with solar requirements found in Title 24 of the California Building Code. • Project will incorporate Energy Star Certified Appliances. At a minimum, the following appliances are recommended to be Energy Star rated: dishwasher and water heater. • Natural lighting may be incorporated into the home through solar tubes and sky lights. • Windows, sky lights and other fenestration will meet energy code requirements and will be Energy Star certified. These elements will have low U-factor (U-value) rating. U-factors is a rate of non-solar heat loss or gain through a while window assembling. The lower the U-factor, the greater a window's resistance to heat flow and the better its insulating value. • Project will incorporate the use of low flow toilets and faucets that meet the standards as set forth by the California Energy Commission. • All landscaping will be installed to AB 1881 (The Water Conservation in Landscaping Act of 2006) standards, which promotes water efficiency and conservation, using mulch, bubblers, and timed sprinkler systems.				

Impact	Mitigation Measure	Implemented by	Implemented when	Monitored by	Verified by and date
	3.6-F.3 The following features shall be included in the Modified Project to reduce GHG emissions: • No fireplaces; • Include solar power for each of the residential lots (not quantified); • No natural gas hookups; • Include infrastructure to promote electric car charging (i.e., provide 220VAC outlets); • Meet latest CalGreen Title 24 standards); • Include energy efficient appliances; • Include low-flow water fixtures; and • Include water-efficient irrigation systems (drip systems).	Project Applicant	Issuance of Building, Grading or Other Permits	Planning Dept.	Planning Dept. Completion of construction
NOISE					
3.7-A: The east end of the project could be exposed to excessive noise.	**3.7-A.1:** Project-specific acoustical analyses shall be required to confirm that outdoor activity areas are provided with Ldn values at or below 60 dBA, and interior Ldn values will not exceed 45 dBA. Sound insulation measures, including any mechanical ventilation systems needed to permit closed windows, should be designed by an experienced acoustical consultant and incorporated into construction documents submitted for permits.	Project Applicant	Prior to approval of final map for Phases 1 and 2 (east end of project site)	Planning Dept.	Planning Dept. Issuance of Building Permits

PC RESO ATTACHMENT 6
AMENDED MITIGATION MONITORING & REPORTING PROGRAM
for the Bella Vista Subdivision

Impact	Mitigation Measure	Implemented by	Implemented when	Monitored by	Verified by and date
3.7-C: Construction of project improvements would generate construction noise over a period exceeding one year.	**3.7-C.1:** Project construction shall not cause excessive noise. To accomplish this standard, the following measures are required: ● Noise-generating activities at the construction site or in areas adjacent to the construction site associated with the project in any way should be restricted to the hours of 7:00 a.m. to 6:00 p.m:, Monday through Friday. No construction activities should occur on weekends or holidays. ● Equip all internal combustion engine driven equipment with intake and exhaust mufflers that are in good condition and appropriate for the equipment. ● Unnecessary idling of internal combustion engines should be strictly prohibited. ● Locate stationary noise generating equipment such as air compressors or portable power generators as far as possible from sensitive receptors. Construct temporary noise barriers to screen stationary noise generating equipment when located near adjoining sensitive land uses. ● Utilize "quiet" air compressors and other stationery noise sources where technology exists. ● Control noise from construction workers' radios, CD players, etc. to a point that they are	Project Applicant	During construction of all phases of the project.	Planning Dept.	Planning Dept. Completion of construction

Impact	Mitigation Measure	Implemented by	Implemented when	Monitored by	Verified by and date
	not audible at existing residences bordering the project site. ● Designate a "disturbance coordinator" who would be responsible for responding to any local complaints about construction noise. The disturbance coordinator will determine the cause of the noise complaint (e.g., starting too early, bad muffler, etc.) and will require that reasonable measures warranted to correct the problem be implemented. Conspicuously post a telephone number for the disturbance coordinator at the construction site and include it in the notice sent to neighbors regarding the construction schedule. ● Notify existing residents when especially noisy operations are scheduled near their property, allowing the residents to plan activities accordingly. Examples of especially noisy sources: heavy earth moving equipment, jack hammers, pile drivers.				
AESTHETICS					
3.8-A: The project would replace views from South State Street and other vantage points east of the site	**3.8-A.1:** Final project design and landscape plan shall undergo design review by the County Department of Planning and Building Services and/or the County Planning Commission to ensure consistency with the design guidelines adopted for this project. The final project shall be	Project Applicant	Upon submittal of project site and landscaping, park, and	Planning Dept.	Planning Dept. Prior to issuance of building permits

Impact	Mitigation Measure	Implemented by	Implemented when	Monitored by	Verified by and date
of open space with views of residential development.	revised, if requested, to comply with the County's review recommendations.		initial building plans,		
	3.8-A.2: Landscaping will be mature within 15 years of initial project construction (Phase 1). Mature means that perimeter trees shall be at least 20 feet tall. The final landscape plan shall include tree landscaping along the north and east sides of the site using species that fully screen views from the east and screens at least half of the buildings on the north side. The plan shall include specifications for planting, irrigating, fertilizing, and replacing dead trees so that the landscaping will be mature within 15 years.	Project Applicant	Development Agreement	Planning Dept. Mendocino County Water Agency	Planning Dept. Mendocino County. Water Agency 15 years after project completion
3.8-C: The project would replace views from Gobalet Lane, residences north of Gobalet Lane, and residences south of Oak Knoll Road of open space with views of residential development.	Mitigation Measures 3.8-A.1 and 3.8-A.2 apply to this impact.	See the cited mitigation measures			
3.8-F: New lighting on the project site will	**3.8-F.1:** The final design shall include a lighting plan that minimizes light escape from the site. The final plan shall become part of the CC&Rs for the	Project Applicant	Development Agreement	Planning Dept.	Planning Dept.

Impact	Mitigation Measure	Implemented by	Implemented when	Monitored by	Verified by and date
change nighttime views in the area.	Homeowners Association. This plan shall include the following: 1. Light shielding is required. Except as otherwise exempt, all outdoor lighting fixtures shall be constructed with full shielding. Shielding shall prevent the light source from being visible to adjacent residential properties. 2. Minimum/Maximum Level of Illumination. The minimum and maximum levels of illumination permitted are listed below. A photometric study listing the number; type, height, and level of illumination of all outdoor lighting fixtures shall be required prior to issuance of a building permit or site improvement plans to ensure compliance with these provisions. a. Minimum security lighting for sidewalks, walkways, parking areas, and similar areas shall be 1.0 foot-candles, measured at ground level, not to exceed 3.0 foot-candles on average. b. In order to minimize light trespass on abutting property, illumination measured on the property line of a subject parcel shall not exceed 0.5 foot-candies, measured on a vertical plane along the property line. c. Building-mounted decorative or security lights shall not exceed 5.0 foot-candles, measured a distance of five feet from the light source. All buildings lighting shall be reviewed and				Issuance of Building Permits

Impact	Mitigation Measure	Implemented by	Implemented when	Monitored by	Verified by and date
	authorized by Mendocino County prior to the initiation of lighting installation. 3. Maximum Height of Outdoor Light Fixtures. The maximum height of freestanding outdoor light fixtures for multi-family residential development and non-residential development abutting a single-family residential zoning district or use shall be 20 feet. Otherwise, the maximum height for freestanding outdoor light fixtures shall be 25 feet. 4. Type of illumination. All outdoor lighting fixtures shall be energy efficient. Energy efficient lights include all high-intensity discharge lamps (mercury vapor, high-pressure sodium, low-pressure sodium, and metal halide). The concentrated and/or exclusive use of either low-pressure sodium or metal halide lighting is prohibited. 5. Hours of illumination. Automatic timing devices shall be required for all outdoor light fixtures on multi- family residential and non-residential development (e.g., parks) with off hours (exterior lights turned off) between 11:00 p.m. and 6:00 a.m. Exceptions are that outdoor lights may remain on in conjunction with the hours of operation of the corresponding use, for security purposes, or to illuminate walkways, roadways, equipment yards, and parking lots. 6. Prohibited Lighting. The following outdoor light fixtures shall be prohibited as specified below.				

Impact	Mitigation Measure	Implemented by	Implemented when	Monitored by	Verified by and date
	a. Lighting of parks for active nighttime recreation. b. Uplighting/back-lit canopies or awnings. c. The concentrated and/or exclusive use of either low- pressure sodium or metal halide lighting d. Neon tubing or band lighting along building structures e. Searchlights. f. Flashing lights. g. Illumination of entire buildings. Building illumination shall be limited to security lighting and lighting of architectural features authorized by the designated Approving Authority in conjunction with the required development permit(s). h. Roof mounted lights except for security purposes with motion detection and full shielding so that the glare of the light source is not visible from any public right- of-way.				
PUBLIC SERVICES AND INFRASTRUCTURE					
3.9-C: Development of the project would increase the demand for police response	**3.9-C.1:** The final project design shall be reviewed by the Sheriff's Office to determine if it provides adequate access, security lighting, and other factors affecting police response. The final map	Project Applicant	Final Subdivision Map	Mendocino County Sheriff's Office	Sheriff's Office Planning Dept.

Impact	Mitigation Measure	Implemented by	Implemented when	Monitored by	Verified by and date
by the Mendocino County Sheriff's Office and by the Ukiah Police Department and would increase demand on other portions of the criminal justice system.	shall incorporate security measures required by the Sheriff's Office.				Issuance of Building Permits
3.9-F: New development resulting from the project and other new development in the area would increase the demands on the Ukiah Valley Fire District and the emergency medical response system possibly require the construction of new facilities.	**3.9-F.1:** If the County has not adopted additional funding for the EMS system at the time of approval of the Development Agreement, then the applicant shall agree within the Development Agreement to pay any fees that the County adopts for EMS funding prior to and/or within five years of approval of the Development Agreement.	Project Applicant	Development Agreement	Planning Dept.	Planning Dept. . Issuance of Building Permits
3.9-H: The project would contribute to the need for a new water	**3.9-H.1:** The applicant shall enter into an agreement with the Willow County Water District to pay a capital improvement fee (estimated at	Project Applicant	Development Agreement	Planning Dept.	Planning Dept. Willow CWD

PC RESO ATTACHMENT 6
AMENDED MITIGATION MONITORING & REPORTING PROGRAM
for the Bella Vista Subdivision

Impact	Mitigation Measure	Implemented by	Implemented when	Monitored by	Verified by and date
storage facility.	$400,000) to fund the project's share of the replacement and expansion of the Fircrest Drive water storage tank.			Willow CWD	Issuance of Building Permits
3.9-M: The project would increase the plan area population, thereby increasing the demand for parks and recreational facilities. This increased demand could result in significant deterioration of existing facilities and the need for new or expanded facilities.	**3.9-M.1:** Construct and maintain a "tot lot" with playground equipment on one of the two project parks. The tot lot will be maintained by the Homeowner's Association.	Project Applicant	Development Agreement	Planning Dept.	Planning Dept. Issuance of Building Permits
	3.9-M.2 The Neighborhood Park and the contours of the detention basin shall be modified to establish suitable terrain for a multi-purpose playing field that provides a minimum of 100' x 200' of level playing area.	Project Applicant	Development Agreement	Planning Dept.	Planning Dept. Issuance of Building Permits
3.9-O: Future development could be placed in locations where people and structures would be exposed to potential wildland fires.	**3.9-O.1:** The project shall be designed and constructed to minimize risk of wildfire destroying residences. The Ukiah Valley Fire District shall review project plans and determine in writing that adequate access, emergency response, and fire flow are available, and that the project complies with the most current State requirements for development in the wildland/urban interface. Final	Project Applicant	Conditions of Approval	Ukiah Valley Fire District Planning Dept.	Ukiah Valley Fire District Planning Dept. Issuance of Building Permits

Impact	Mitigation Measure	Implemented by	Implemented when	Monitored by	Verified by and date
	project design shall conform with any changes that the District requires.				
3.9-R: Toxic materials and wastes on the site could pose a risk to human health.	**3.9-R.1:** All potential toxic wastes and materials shall be removed and/or remediated prior to site grading. The applicant shall do the following, as recommended in the Phase I Environmental Site Assessment: ● Abandon any inoperable water supply wells on the site following all the requirements of the Mendocino County Division of Environmental Health. ● Collect soil samples in the area of the former underground storage tank and the aboveground fuel storage tank. The soil samples shall be tested for Total Petroleum Hydrocarbons as gasoline and the constituents benzene, toluene, ethylbenzene; xylenes, fuel oxygenates, lead scavengers, and total lead. Results of the testing shall be provided to the Mendocino County Division of Environmental Health. If the Division determines that additional testing or remediation is required, the applicant shall fulfill all County requirements. ● If volatile organic compounds are discovered on the site, a human health risk	Project Applicant	Conditions of Approval	Mendocino County Division of Environmental Health	Mendocino County Division of Environmental Health Planning Dept. Prior to issuance of Grading Permit

Impact	Mitigation Measure	Implemented by	Implemented when	Monitored by	Verified by and date
	assessment will be performed per requirements of the County Division of Environmental Health. That assessment will identify measures needed to ensure that workers and future residents are not exposed to County- and State- defined harmful levels of these compounds. ● Dispose of any waste oil, lubricants, paints, or other liquids in accordance with all applicable regulatory requirements. ● Investigate the fuel source for the prune dryer that formerly was located on the west side of the site to determine its fuel source. If it was gasoline, then conduct soil tests at that site as described above. ● Assess whether the workshop/storage building has the potential for lead paint or asbestos. If so, then demolition shall follow all requirements established by the Mendocino County Division of Environmental Health.				

OFFICIAL BUSINESS
This document is recorded for the benefit of the County of Mendocino and is entitled to be recorded free of charge in accordance with Sections 6103 and 27383 of the Government Code.

RECORDING REQUESTED BY
AND WHEN RECORDED MAIL TO:
Office of the County Counsel
County of Mendocino
501 Low Gap Road, Room 1030
Ukiah, California 95482
Attn: County Counsel

(SPACE ABOVE LINE FOR RECORDER'S USE)

SECOND RESTATED DEVELOPMENT AGREEMENT FOR THE BELLA VISTA SUBDIVISION PROJECT

by and between

COUNTY OF MENDOCINO

and

RANCHO YOKAYO, LP

SECOND RESTATED DEVELOPMENT AGREEMENT FOR BELLA VISTA SUBDIVISION
TABLE OF CONTENTS

TABLE OF CONTENTS ii
RECITALS 1
A. Authorization 1
B. Property 1
C. Project 1
D. Public Hearings 3
E. Environmental Review 3
F. Project Approvals 3
G. Modified Project Approvals 4
H. Development Agreement 4
I. Consistency with General Plan 5
ARTICLE 1. DEFINITIONS. 6
1.1. "Amended Vesting Tentative Subdivision Map" 6
1.2. "County" 6
1.3. "County Laws" 6
1.4. “Declaration of Environmental and Land Covenants” 6
1.5. "Director of Planning" 6
1.6. "EIR" 6
1.7. "Exactions" 6
1.8. "Existing County Laws" 6
1.9. "Final Subdivision Map" 7
1.10. “Final Revised Findings and Conditions of Approval” 7
1.11. "Landowner" 7
1.12. "Master Building Design Plan” 7
1.13. "Master Declaration of Covenants” 7
1.14. "Mitigation Monitoring & Reporting Program" 7
1.15. "Permitted Uses" 7
1.16. "Processing Fee" 7
1.17. "Modified Project Approvals" 7
1.18. "Project Design Guidelines" 8
1.19. "Project Landscaping Plan" 8
1.20. "Project Phasing Plan" 8
1.21. "Project Site Plan" 8
1.22. "Property" 8
1.23. “Subdivision Improvement Plans” 8
1.24. "Subsequent Approvals" 8
1.25. "Term" 8
ARTICLE 2. BASICS OF AGREEMENT 8
2.1. Incorporation of Recitals 8
2.2. Description of Property 8
2.3. Relationship of County and Landowner 8
ARTICLE 3. FINDINGS. 8
3.1. Findings 9
ARTICLE 4. EFFECTIVE DATE AND TERM. 9
4.1. Effective Date 9
4.2. Term 9
4.3. Right to Extend 9
ARTICLE 5. USE OF PROPERTY. 10

5.1 Right to Develop 10
5.2 Permitted Uses 10
5.3 Moratorium, Quotas, Restrictions, or Other Growth Limitations 10
5.4 Subsequent Projects 11
5.5 Review and Processing of County Approvals 11
5.6 Extension of Approvals 11
ARTICLE 6. APPLICABLE RULES, REGULATIONS, FEES AND OFFICIAL POLICIES. 12
6.1 Rules Regarding Permitted Uses 12
6.2 Rules Regarding Construction 12
6.3 Changes in State or Federal Law 12
6.4 Uniform Codes Applicable 12
6.5 Processing Fees 12
6.6 Subsequent Environmental Review. 13
6.7 Declaration of Environmental and Land Covenants. 14
6.8 Application of New County Laws 14
6.9 Conflicting Laws 14
ARTICLE 7. SUBSEQUENTLY ENACTED FEES, DEDICATIONS, ASSESSMENTS AND TAXES. 15
7.1 Plan Check, Building Permit, and Related Fees and Charges 15
7.2 Parkland In-Lieu Fees. 15
7.3 Traffic Impact Fees – Off-Site Traffic – Project Contribution 16
7.4 School Impact Fees 16
7.5 Water District Fees 16
7.6 No Further Exactions 16
ARTICLE 8. ADDITIONAL CONDITIONS. 16
8.1 Project Development Plan 16
8.2 Subdivision Improvement Plans (SIP). 16
8.3 Phasing of Project 17
8.4 Recordation of Final Maps 18
8.5 Map Act Requirements 18
8.6 Future Tentative Maps. 18
8.7 Master Declaration of Covenants – Final Map Requirement 18
8.8 Timing of Development 18
8.9 Storm Sewer Management Program 19
8.10 Subsequent Approvals 19
8.11 Construction of Off-Site Improvements. 20
8.12 Development Standards. 20
8.13 Affordable Housing Requirement. 21
8.14 Insurance 21
8.15 Permitted Delays; Supersedure by Subsequent Laws 22
8.16 Dedication of Access Improvements 23
ARTICLE 9. AMENDMENT OR CANCELLATION. 23
9.1 Modification Because of Conflict with State or Federal Laws 23
9.2 Amendment by Mutual Consent 23
9.3 Amendment of Modified Project Approvals 23
9.4 Cancellation by Mutual Consent 23
ARTICLE 10. ANNUAL REVIEW 24
10.1 Review Date 24
10.2 Initiation of Review 24
10.3 Staff Reports 24
10.4 Costs 24
10.5 Non-compliance with Agreement; Hearing 24
10.6 Appeal of Determination 24
ARTICLE 11. DEFAULT 24

11.1 Default....24
11.2 Procedure Regarding Defaults....25
11.3 Legal Proceedings....25
11.4 Standards for Termination – Procedures for Termination....26
11.5 Default by County....28
11.6 Limitations on Actions....28
11.7 Estoppel Certificate....28
ARTICLE 12. MORTGAGEE PROTECTION; CERTAIN RIGHTS OF CURE. 28
12.1 Mortgagee Protection....29
12.2 Mortgagee Not Obligated....29
12.3 Notice of Default to Mortgagee and Extension of Right to Cure....29
ARTICLE 13. MISCELLANEOUS PROVISIONS....29
13.1 Negotiated Contract....29
13.2 Severability....29
13.3 Full or Partial Invalidity or Unenforceability....30
13.4 Applicable Law....30
13.5 Attorneys' Fees and Costs in Legal Actions by Parties to the Agreement....30
13.6 Attorneys' Fees and Costs in Legal Actions by Third Parties to the Agreement....30
13.7 Transfers and Assignments....30
13.8 Agreement Runs with the Land....30
13.9 Bankruptcy....31
13.10 Indemnification....31
13.11 Notices....31
13.12 Reimbursement for Agreement Expense of County....31
13.13 Third Party Legal Challenge....32
13.14 Further Assurances....32
13.15 Private Undertaking....32
13.16 Third Party Beneficiaries....32
13.17 Form of Agreement; Recordation; Exhibits....33

SECOND RESTATED DEVELOPMENT AGREEMENT
FOR THE BELLA VISTA SUBDIVISION PROJECT
by and between
COUNTY OF MENDOCINO
and
RANCHO YOKAYO, LP

This Second Restated Development Agreement ("Second Restated Development Agreement" or "Agreement") is the Third Amendment to the Garden's Gate Development Agreement and is entered into as of [Insert Approval Date], by and between the COUNTY OF MENDOCINO, a political subdivision of the State of California ("County"), and RANCHO YOKAYO, LP, a California limited partnership company ("Landowner"). County and Landowner are hereinafter collectively referred to as the "Parties" and singularly as "Party".

The original Development Agreement was entered into between the County and Ukiah Land, LLC, a predecessor owner to the Landowner, and approved on October 6, 2009, and amended by a First Amendment on April 27, 2010 (the "First Amendment"). County approved a Restated Development Agreement with Landowner on April 11, 2023, which superseded the previous Development Agreement and First Amendment, except as it pertains to the portion of the project known as "Tract 261" or "Oak Knoll, Unit One" (hereinafter referred to as "Tract 261") for which a Parcel Map has been recorded.

This Second Restated Development Agreement amends, replaces and supersedes the Restated Development Agreement in its entirety. This Second Restated Development Agreement does not affect the provisions of the Development Agreement and First Amendment as they pertain to Tract 261, for which a Parcel Map has been recorded.

RECITALS

A. Authorization. To strengthen the public planning process, encourage private participation in comprehensive planning, and reduce the economic risk of development, the Legislature of the State of California adopted Government Code Section 65864, et seq. (the "Development Agreement Statute"), which authorizes County and any person having a legal or equitable interest in the real property to enter into a development agreement, establishing certain development rights in the Property which is the subject of the development project application.

B. Property. The predecessor in interest to the Landowner was Ukiah Land, LLC, a California limited liability company ("Predecessor in Interest to Landowner"). Landowner holds a legal or equitable interest in certain real property located in Mendocino County, State of California, more particularly described in **Exhibit "A"** [Legal Description of the Property] and depicted on **Exhibit "B"** [Project Site Plan] attached hereto (the "Property").

C. Project. The Predecessor in Interest to Landowner has obtained various approvals from County (described in more detail in Recital F, below), including approval for a tentative subdivision map for a project known as Garden's Gate, hereinafter referred to as the "Original Project", to be located on the Property. As reflected in the approved "Vesting Tentative Subdivision Map" (as defined herein), the Original Project

was planned for 197 dwelling units (including those dwelling units established for affordable housing and those dwelling units permitted under the State Density Bonus Law) on a 46.1-acre site with 33 acres established for residential lots, including streets, parks and common areas. The overall development was programmed for 123 single family lots and 74 townhome lots. The plan for the Original Project included 2.3 acres of open space and park areas, with a Neighborhood Park of 0.9 acre and a Community Park of 1.4 acres. The Original Project was to include 36 units for affordable (moderate-income) housing to be constructed, phased and marketed simultaneously with market rate units pursuant to the Inclusionary Housing Agreement, entered into between Landowner and County. The Predecessor in Interest to Landowner was to develop the Original Project in phases and stages as set forth on the approved Project Phasing Plan that is attached as **Exhibit "C"** to this Development Agreement. The Landowner has completed the first phase of the Original Project with the recordation of a Final Map for the subdivision of a 1.68-acre portion of the Original Project to create four parcels ("Tract 261") and that acreage is not included in the Property that is subject to this Second Restated Development Agreement.

The Landowner requested modifications to the Original Project, which is now known as the Bella Vista Subdivision, hereinafter referred to as the “Modified Project”, to be located on the Property. As reflected in the approved “Amended Vesting Tentative Subdivision Map” (as defined herein) dated August 31, 2022, the Modified Project was planned for 171 dwelling units on 48.8-acre site, divided into residential lots, including streets, parks and private and common areas. The overall development was programmed for 132 single family lots and 39 age-restricted lots. The Modified Project was to include 2.81 acres of open space and park areas, with a Neighborhood Park of 1.99 acres, a Linear Park of 0.58 acres, and a Cottage Park of 0.24 acres. The Landowner planned to develop the Modified Project in phases and stages as set forth on the Project Phasing Plan. The Modified Project was to include 39 units of age-restricted housing as defined by Civil Code Section 51.3. The age-restricted housing was to be constructed in Phases 1 and 2 of the Modified Project. The Modified Project also included an Inclusionary Housing Plan that restricted 10% of the residential units in the non-age-restricted portion of the development for sale to moderate-income households. The moderate-income units were to be constructed in Phases 3, 4, 5, and 6, pursuant to an Inclusionary Housing Agreement.

The Landowner has requested modifications to the Modified Project, hereinafter referred to as the “Second Modified Project”. As reflected in the “Amended Vesting Tentative Map for Bella Vista Subdivision (S_2020-0001)” (as defined herein) dated March 2025, the modifications include 166 dwelling units on the 48.8-acre site, divided into residential lots, including streets, parks and private and common areas. The overall development is programmed for 124 single family lots and 42 age-restricted lots. The modifications include 3.855 acres of open space and park areas, with a Neighborhood Park of 1.945 acres, a Linear Park of 1.173 acres, a Cottage Park of 0.519 acres, and two additional park areas totaling 0.218 acres. The Landowner will develop the project is phases and stages as set forth on the Project Phasing Plan that is attached as **Exhibit “C”** to this Second Restated Development Agreement. The modifications include 42 units of age-restricted housing as defined by Civil Code Section 51.3. The age-restricted housing will be constructed in Phases 1. Minor modifications are proposed to the Inclusionary Housing Plan to reflect the proposed Amended Vesting Tentative Map and modified Phasing Plan. The modified Inclusionary Housing Plan continues to restrict 10% of the residential units in the non-age-restricted portion of the development for sale

to moderate-income households. The moderate-income units will be constructed in Phase 2, pursuant to the Restated Inclusionary Housing Agreement, a form of which is attached hereto as **Exhibit "D"** and incorporated into this Agreement.

D. Public Hearings. On July 2, 2009, the Planning Commission of the County, serving as County's planning agency for purposes of development agreement review pursuant to Government Code Section 65867, considered the Garden's Gate Development Agreement and recommended approval of the Development Agreement to County Board of Supervisors. On October 20, 2009, the County Board of Supervisors approved the Garden's Gate Development Agreement by Ordinance 4229. The Board subsequently approved a First Amendment to the Garden's Gate Development Agreement on April 27, 2010, by adoption of Ordinance 4264.

On March 9, 2023, the Planning Commmision of the County, considered this Restated Development Agreement and recommended approval of a Restated Development Agreement to the County Board of Supervisors. On April 11, 2023, the County Board of Supervisors approved a Restated Development Agreement by Ordinance 4520.

On December 18, 2025, the Planning Commission of the County, considered this Second Restated Development Agreement and recommended approval of this Second Restated Development Agreement to the County Board of Supervisors. On [Insert Date], the County Board of Supervisors approved this Second Restated Development Agreement by Ordinance No. [Insert Number].

E. Environmental Review. On October 6, 2009, the County Board of Supervisors certified as adequate and complete, an environmental impact report ("EIR") for the Original Project. The County of Mendocino Department of Planning reviewed the Modified Project and, on the basis of the whole record before it, determined that there is no substantial evidence that the Modified Project would have a significant effect on the environment beyond that which was evaluated in the certified EIR. A supplemental or subsequent EIR was not required pursuant to the California Environmental Quality Act of 1970 (Section 21000, et seq., Public Resources Code of the State of California) and an Addendum to the EIR ("EIR Addendum") was prepared for the Modified Project. The County of Mendocino Department of Planning reviewed the Second Modified Project and, on the basis of the whole record before it, determined that there is no substantial evidence that the Second Modified Project would have a significant effect on the environment beyond that which was evaluated in the certified EIR and EIR Addendum. A supplemental or subsequent EIR is not required pursuant to the California Environmental Quality Act of 1970 (Section 21000, et seq., Public Resources Code of the State of California) and a Second Addendum to the EIR was prepared for the Second Modified Project. Mitigation measures were required in the EIR, and additions and revisions to mitigation measures were made in the EIR Addendum and Second EIR Addendum. The applicant has agreed to incorporate the amended mitigation measures into the Second Modified Project as set forth in the Amended Mitigation Monitoring and Reporting Program (**Exhibit "E"**) and into the terms and conditions of this Second Restated Development Agreement, as reflected by the findings adopted by County Board of Supervisors concurrently with this Second Restated Development Agreement.

F. Project Approvals. The following land use approvals (collectively, the "Original Project Approvals") have been granted by the County for the Property:

(1) Vesting Tentative Subdivision Map approval on October 6, 2009.
(2) Garden's Gate Final EIR approval and certification on October 6, 2009, by Resolution No. 09-230.
(3) Project Site Plan approval on October 6, 2009.
(4) Project Phasing Plan approval on October 6, 2009.
(5) Master Building Plan approval on October 6, 2009.
(6) Inclusionary Housing Agreement approval on October 6, 2009.
(7) Garden's Gate Development Agreement as adopted by Ordinance No. 4229 by the County, on October 20, 2009, and amended on April 27, 2010 by Ordinance No. 4264.
(8) The Project Design Review Guidelines as approved by the Planning Commission with the filing of the Vesting Tentative Map.
(9) Declaration of Environmental and Land Covenants.
(10) Final Findings and Conditions of Approval adopted by Board of Supervisors on October 6, 2009.

G. Modified Project Approvals:
Following adoption of the Original Project Approvals, Landowner requested modifications and the County granted the following entitlements ("Modified Project Approvals") for the Property, which entitlements are subject to this Restated Development Agreement:

(1) Amended Vesting Tentative Subdivision Map approved on April 11, 2023, by Resolution No. 23-075, including:
    (a) Project Site Plan approved on April 11, 2023, by Resolution No. 23-075
    (b) Project Phasing Plan approved on April 11, 2023, by Resolution No. 23-075
(2) Inclusionary Housing Plan approved on April 11, 2023, by Resolution No. 23-075
(3) Restated Development Agreement adopted on April 11, 2023, by Ordinance No. 4520
(4) Project Design Guidelines, approved on April 11, 2023, by Resolution No. 23-075,
(5) Addendum to the Garden's Gate EIR and Amended Mitigation Monitoring & Reporting Program approved on April 11, 2023, by Resolution No. 23-074,
(6) Final Findings and Conditions of Approval adopted by the Board of Supervisors on April 11, 2023, by Resolution No. 23-075.

H. Second Modified Project Approvals: Following adoption of the Modified Project Approvals, Landowner requested further modifications and the County granted the following entitlements ("Second Modified Project Approvals") for the Property, which entitlements are subject to this Second Restated Development Agreement:

(1) Amended Vesting Tentative Map for Bella Vista Subdivision (S 2020-0001) approved on [Insert Date], by Resolution No. [Insert Number], including:
    (a) Project Site Plan approved on [Insert Date], by Resolution No. [Insert Number]

(b) Project Phasing Plan approved on [Insert Date], by Resolution No. [Insert Number]

(2) Inclusionary Housing Plan approved on [Insert Date], by Resolution No. [Insert Number]

(3) Second Restated Development Agreement adopted on [Insert Date], by Ordinance No. [Insert Number]

(4) Project Design Guidelines, approved on April 11, 2023, by Resolution No. 23-075,

(5) Addendum to the Garden's Gate EIR and Amended Mitigation Monitoring & Report Program approved on [Insert Date], by Resolution No. [Insert Number],

(6) Final Findings and Conditions of Approval adopted by the Board of Supervisors on [Insert Date], by Resolution No. [Insert Number].

I. Development Agreement Statute. County and Landowner have taken all actions mandated by, and fulfilled all requirements set forth in, the Development Agreement Statute.

J. Consistency with General Plan. Having duly examined and considered this Second Restated Development Agreement and having held properly noticed public hearings hereon, in County Ordinance No. [Insert Number], the County Board of Supervisors finds that this Second Restated Development Agreement is consistent with the Mendocino County General Plan.

NOW, THEREFORE, in consideration of the mutual promises, conditions and covenants hereinafter set forth, the Parties agree as follows:

ARTICLE 1. DEFINITIONS.

1.1. "Amended Vesting Tentative Subdivision Map" shall mean the vesting tentative subdivision map dated March, 2025, filed by Landowner with the County for the Second Modified Project, as approved by the County Board of Supervisors.

1.2. "County" shall mean and refer to the County of Mendocino, a political subdivision of the State of California, in its governmental capacity.

1.3. "County Laws" shall mean and refer to the ordinances, resolutions, codes, rules, regulations, and official policies of the County governing the permitted uses of land, density, design, improvement, and construction standards and specifications applicable to the development of the Property and property upon which required off-site public improvements are to be constructed. Specifically, but without limiting the generality of the foregoing, County Laws shall include the County's General Plan, any of the County's Specific Plans, County zoning ordinances, and the County's subdivision ordinance.

1.4. "Declaration of Environmental and Land Covenants" shall mean and refer to those covenants imposed on Parcel M described in Section 6.7 and recorded to implement required environmental protections mandated in the EIR, EIR Addendum, and Mitigation Monitoring & Reporting Program approved by the County for the Second Modified Project.

1.5. "Director of Planning" shall mean and refer to the County Director of Planning and Building Services.

1.6. "EIR" shall mean and refer to the certified Environmental Impact Report for the Garden's Gate Subdivision Project and the Addendum to the Garden's Gate Environmental Impact Report approved by the County.

1.7. "Exactions" shall mean and refer to all exactions, costs, fees, in-lieu fees or payments, charges, assessments, dedications or other monetary or non-monetary requirement charged or imposed by County or by County through an assessment district (or similar entity) in connection with the development of, construction on, or use of real property, including but not limited to transportation improvement fees, child care in-lieu fees, art fees, affordable housing fees, dedication or reservation requirements, facility fees, obligations for on- or off-site improvements or construction requirements for public improvements, services or other conditions for approval called for in connection with the development of or construction of the Modified Project under the Existing County Laws, whether such exactions constitute public improvements, mitigation measures in connection with environmental review of the Modified Project Approvals, or impositions made under applicable County Laws or in order to make an Approval consistent with applicable County Laws. Exactions shall not include Processing Fees or those items stated in Sections 6.2 through 6.7 in this Second Restated Development Agreement.

1.8. "Existing County Laws" shall mean those County Laws that are in effect as of the Effective Date.

1.9. "Final Subdivision Map" shall mean the final subdivision map(s) to be filed by Landowner with the County for the Modified Project pursuant to the Second Modified Project Approvals and this Second Restated Development Agreement.

1.10. "**Final Revised Findings and Conditions of Approval**" shall mean and refer to those Final Findings and Conditions of Approval of Subdivision as adopted by the Board of Supervisors by Resolution No. [Insert Number] on [Insert Date].

1.11. "Landowner" shall mean and refer to Rancho Yokayo, LP, a California limited partnership, and its successors and assigns.

1.12. "Master Building Design Plan" shall mean and refer to the Master Building Plan for each phase of the Second Modified Project that is to be submitted in conjunction with each subsequent Final Map and is subject to review and approval by the Director of Planning.

1.13. "Master Declaration of Covenants" shall mean and refer to the Master Declaration of Covenants, Conditions and Restrictions and Easements for the Second Modified Project as approved by the County as set forth in Section 8.6 of this Second Restated Development Agreement.

1.14. "Mitigation Monitoring & Reporting Program" shall mean and refer to the Mitigation Monitoring & Reporting Program adopted by the County for the Second Modified Project pursuant to the EIR and EIR Addendum, and which is attached to this Second Restated Development Agreement as **Exhibit "E"**.

1.15. "Permitted Uses" are defined in Section 5.2.

1.16. "Processing Fee" shall mean and refer to a fee generally imposed by the County for processing applications for land use, development, construction, building permits and other such applications and approvals that are payable upon the submission of an application for a permit or approval, and which are not solely applicable to the Second Modified Project and cover only the estimated actual costs to the County of processing that application, in accordance with and as provided under Government Code section 66014.

1.17. "Second Modified Project Approvals" shall mean and refer to:

A. Amended Vesting Tentative Map for Bella Vista Subdivision (S 2020-0001) approved on [Insert Date], by Resolution No. [Insert Number]

B. Project Site Plan approved on [Insert Date], by Resolution No. [Insert Number]

C. Project Phasing Plan approved on [Insert Date], by Resolution No. [Insert Number]

D. Inclusionary Housing Plan approved on [Insert Date], by Resolution No. [Insert Number]

E. Second Restated Development Agreement, including Restated Inclusionary Housing Agreement, adopted on [Insert Date], by Ordinance No. [Insert Number]

F. Project Design Guidelines, approved on April 11, 2023, by Resolution No. 23-075

G. Second Addendum to the Garden's Gate EIR and Amended Mitigation Monitoring & Reporting Program as approved on [Insert Date], by Resolution No. [Insert Number],

H. Final Findings and Conditions of Approval as adopted by the Board of Supervisors on [Insert Date], by Resolution No. [Insert Number].

1.18. "Project Design Guidelines" shall mean and refer to the Bella Vista Design Manual dated January 16, 2023, as reviewed by the Planning Commission and approved concurrently with the Modified Project.

1.19. "Project Landscaping Plan" shall mean and refer to the amended Project Landscaping Plan dated May 8, 2025, as approved by the County as part of the Second Modified Project Approvals.

1.20. "Project Phasing Plan" shall mean and refer to the amended Project Phasing Plan approved by the County as part of the Second Modified Project Approvals, attached hereto as **Exhibit "C**".

1.21. "Project Site Plan" shall mean and refer to the amended Project Site Plan approved by the County as part of the Second Modified Project Approvals, shown on sheets 3 of 4 of the Amended Vesting Subdivision Tentative Map dated March 2025, and attached hereto as **Exhibit "B"**.

1.22. "Property" shall mean and refer to the real property located in County of Mendocino, more particularly described in **Exhibit "A"** and depicted on **Exhibit "B"** attached hereto.

1.23. "Subdivision Improvement Plans" shall mean and refer to the plans for all offsite and onsite improvements as defined in Section 8.2 of this Second Restated Development Agreement.

1.24. "Subsequent Approvals" shall mean those approvals for the Second Modified Project for the design, construction, and building of improvements within the Second Modified Project that are submitted to and approved by the County subsequent to the Second Modified Project Approvals that are defined in this Second Restated Development Agreement.

1.25. "Term" is defined and described in Section 4.2.

ARTICLE 2. BASICS OF AGREEMENT.

2.1. Incorporation of Recitals. The Preamble, the Recitals and all defined terms set forth in both are hereby incorporated into this Second Restated Development Agreement as if set forth herein in full.

2.2. Description of Property. The Property as defined in Section 1.22 shall be subject to this Second Restated Development Agreement.

2.3. Relationship of County and Landowner. It is understood that this Second Restated Development Agreement is a contract that has been negotiated and voluntarily entered into by County and Landowner and that Landowner is not an agent of County. County and Landowner hereby renounce the existence of any form of joint venture or partnership between them and agree that nothing contained herein or in any document executed in connection herewith shall be construed as making County and Landowner joint venturers or partners.

ARTICLE 3. FINDINGS.

3.1. Findings. The County Board of Supervisors finds, pursuant to Government Code section 65867.5(b), that this Second Restated Development Agreement and the provisions thereof are consistent with the general plan of the County. County has determined that the Second Modified Project is a development for which a development agreement is appropriate. A development agreement will eliminate uncertainty in the County's land use planning for the Property and secure orderly development of the Second Modified Project and shall assure progressive installation of necessary improvements and mitigation appropriate to each stage or phase of development of the Second Modified Project, insure attainment of the maximum effective utilization of resources within the County at the least economic cost to its citizens, secure public improvements and amenities that could not otherwise be obtained, and otherwise achieve the goals and purposes for which the Second Restated Development Agreement was enacted by the County.

ARTICLE 4. EFFECTIVE DATE AND TERM.

4.1. Effective Date. The effective date of this Second Restated Development Agreement ("Effective Date") is [Insert Date, 30 days from approval], which is the effective date of Ordinance No. [Insert Number], adopting this Second Restated Development Agreement.

4.2. Term. Upon execution, the term of this Second Restated Development Agreement shall commence on the Effective Date and shall extend for a period of ten (10) years, unless said term is terminated, modified or extended by circumstances set forth in this Second Restated Development Agreement. Following the expiration of the term, this Second Restated Development Agreement shall be deemed terminated and of no further force and effect. Said termination of the Agreement shall not be deemed to terminate any of the Second Modified Project Approvals or Subsequent Approvals (except to the extent the terms of any such approvals have been extended by virtue of this Agreement) or affect any right or duty created by County approvals for the Property adopted prior to, concurrently with, or subsequent to the approval of this Second Restated Development Agreement prior to such termination. As to a single residential lot within the Project, upon the final building inspection and the conveyance of such lot to a bona fide good faith purchaser, this Agreement shall be deemed terminated and of no further effect. Such termination shall be automatic without any further action by either party or the need to record any further documents.

4.3. Right to Extend. This Second Restated Development Agreement may be extended by the County and Landowner on the following conditions:

A. Landowner shall have made and submitted to the Director of Planning a written application for extension of the Term no later than the date that is six months prior to the date that the Term of the Agreement is scheduled to expire.

B. The Second Modified Project shall have met one of the following benchmarks:
   (1) Landowner has constructed all Age-Restricted Homes and no less than fifty percent (50%) of the Moderate-Income Qualifying Homes.
   (2) Landowner has commenced construction upon no less than fifty percent (50%) of all dwelling units shown on the Amended Vesting

Tentative Subdivision map. Commencement of construction shall mean that the foundation for a dwelling unit has been constructed pursuant to a validly issued permit from the County.

C. Upon the Director of Planning finding that Landowner has made timely written application for an extension of the Term and has undertaken the required development as stated in subparagraph B, above, the Planning Director shall grant an extension of no more than an additional five (5) years based upon its findings that the Second Modified Project has met specified benchmarks.

D. After an initial five (5) year extension of the Term has been granted in accordance with subsection (A), an additional three (3) year extension may be requested by Landowner based on a written application for extension of Term submitted no later than the date that is six months prior to the date that the initial extension of the Term is scheduled to expire. This additional extension may only be approved by the Planning Commission based on a finding that substantial progress towards completion of the Second Modified Project is continuing to occur.

ARTICLE 5. USE OF PROPERTY.

5.1 Right to Develop. Except as otherwise specifically provided in this Agreement, Landowner shall have the vested right to develop the Second Modified Project in accordance with the terms and conditions of the Second Modified Project Approvals, including this Second Restated Development Agreement, the Project Design Guidelines and those rules, regulations, and official policies of the County in force at the time of the Effective Date, and any amendments to the Second Modified Project Approvals, including this Second Restated Development Agreement, as shall, from time to time, be approved pursuant to the provisions of this Second Restated Development Agreement. Landowner's vested right to develop the Property shall be subject to Subsequent Approvals for building and improvement design and construction; provided however, that any conditions, terms, restrictions and requirements for such Subsequent Approvals shall be consistent with the Second Modified Project Approvals including this Second Restated Development Agreement, and the Project Design Guidelines, and shall not prevent development of the Property for the uses provided under the Project Approvals, including this Second Restated Development Agreement ("Permitted Uses").

5.2 Permitted Uses. The Permitted Uses of the Property, including the density and intensity of use, the maximum height and size of proposed buildings, provisions for reservation or dedication of land for public purposes, location and maintenance of on-site and off-site improvements, location of public utilities and other terms and conditions of development applicable to the Property, shall be those set forth in this Second Restated Development Agreement, the Second Modified Project Approvals, the Project Design Guidelines and any amendments to this Second Restated Development Agreement or the Second Modified Project Approvals.

5.3 Moratorium, Quotas, Restrictions, or Other Growth Limitations. Landowner and County intend that, except as otherwise provided in this Second Restated Development Agreement, this Second Restated Development Agreement shall vest the Second Modified Project Approvals against subsequent County resolutions, ordinances and initiatives that conflict with the Second Modified Project Approvals

including this Second Restated Development Agreement. In the event of any development moratorium that affects the construction of improvements within the Second Modified Project as defined in Government Code section 66452.6, subsection (f) and Government Code section 65858, the Term of this Second Restated Development Agreement, and the vested rights afforded Landowner under this Second Restated Development Agreement shall be extended for an additional period of time commensurate with the duration of any such moratorium.

5.4 Subsequent Projects. Landowner is concerned that County may approve other projects that place a burden on County's infrastructure without considering the prior approval of the Second Modified Project. Therefore, County agrees that during the Term of this Second Restated Development Agreement, Landowner's right to build out and occupy all buildings in the Second Modified Project shall not be diminished despite the burden of future development upon public facilities including, without limitation, roads, roadways, storm sewers, traffic signals, curb gutters, sidewalks, parks, amenities, recreation areas, and other off-site improvements which are of benefit to the Second Modified Project and other properties in the area. Landowner agrees however to pay Landowner's fair share of AB 1600 Traffic Impact fees allocated to the Second Modified Project as provided for in Paragraph 7.3 below.

5.5 Review and Processing of County Approvals. County shall accept, process, and review applications for Subsequent Approvals in a reasonably expeditious manner which complies with, and is consistent with, the Second Modified Project Approvals, including this Second Restated Development Agreement, and the Project Design Guidelines. Subsequent Approvals shall be reviewed by the County for consistency with, in all material respects, the Second Modified Project Approvals, including this Second Restated Development Agreement and the Project Design Guidelines. County retains the rights to review and approve of Subsequent Approvals, provided however that County shall exercise County's rights of review and approval in a good faith and reasonable manner as required by California Government Code Section 65865.2, which will not prevent the development of the Second Modified Project for the uses, and with the heights, densities, setbacks and intensities specified in the Second Modified Project Approvals and the Project Design Guidelines or with the rate of development, if any, as specified in the Second Modified Project Approvals, including this Second Restated Development Agreement. Landowner, in a timely manner, shall provide County with all fees, charges, documents, applications, plans and other information necessary for County to carry out its obligations and cause its planners, engineers and all other consultants to submit in a timely manner all necessary materials and documents. All applications for Approvals shall be filed in the manner required under the applicable County Laws, except that such applications shall contain the caption "SUBJECT TO THE SECOND RESTATED BELLA VISTA DEVELOPMENT AGREEMENT" on the front sheet of such applications (provided that a failure to include such caption shall not have any legal effect). The Parties expressly intend to cooperate with one another in a reasonable manner to implement all land use and building approvals for development of the Second Modified Project in accordance with the Second Modified Project Approvals and the Project Design Guidelines.

5.6 Extension of Approvals. Upon approval of the Amended Vesting Tentative Subdivision Map, pursuant to California Government Code section 66452.6(a), the term of the Amended Vesting Tentative Subdivision Map shall be extended until the termination of this Second Restated Development Agreement notwithstanding any other County Law.

ARTICLE 6. APPLICABLE RULES, REGULATIONS, FEES AND OFFICIAL POLICIES.

6.1 Rules Regarding Permitted Uses. State law allows certain concessions and incentives when the Landowner agrees to construct affordable or senior units. For this Second Modified Project, the concessions that the Landowner selected were: 1) to reduce the minimum 6,000 square foot lot size and reduce or eliminate the front, rear and side setbacks required under the zoning ordinance for single-family dwellings. In addition, 2) the Landowner requested that the County waive certain subdivision requirements in order to make the project feasible (namely, the requirements regarding Double Lot frontage, Land Division Chapter Section 17-52(J); Flag Lot Access Strip, Section 17-52(L); and Access Easement Width, Section 17-53(B)). These concessions and incentives are provided for in the Second Modified Project Approvals, including this Second Restated Development Agreement. Except as provided in this Second Restated Development Agreement and the other Second Modified Project Approvals under the State Density Bonus Law, density and intensity of use, the rate, timing, and sequencing of development, the maximum height and size of proposed buildings, signage and provisions for reservation and dedication of land shall be those in force on the Effective Date of this Second Restated Development Agreement.

6.2 Rules Regarding Construction. Unless otherwise expressly provided in this Second Restated Development Agreement, all ordinances, resolutions, rules, regulations, and official policies governing improvement and construction standards and specifications applicable to the construction of improvements within the Second Modified Project and to public improvements to be constructed by Landowner shall be those in force and effect at the time the applicable permit approval is granted as are generally applied to such improvements in the County.

6.3 Changes in State or Federal Law. In the event that State or Federal laws or regulations, enacted after this Second Restated Development Agreement has been entered into, prevent or preclude compliance with one or more provisions of this Second Restated Development Agreement, such provisions of the Second Restated Development Agreement shall be modified or suspended as may be necessary to comply with such State or Federal laws or regulations. This Second Restated Development Agreement shall not preclude the application to development of the Property of changes in County laws, regulations, plans or policies, the terms of which are specifically mandated and required by changes in State or Federal laws or regulations.

6.4 Uniform Codes Applicable. The Second Modified Project shall be constructed in accordance with the provisions of the California Building, Mechanical, Plumbing, Electrical and Fire Codes, County standard construction specifications, and Title 24 of the California Code of Regulations, relating to California Building Standards, in effect at the time of approval of the appropriate building, grading, encroachment or other construction permits for the Second Modified Project. If no permits are required for infrastructure improvements, such improvements will be constructed in accordance with the provisions of the California Building, Mechanical, Plumbing, Electrical and Fire Codes, County standard construction specifications, and Title 24 of the California Code of Regulations, relating to Building Standards, in effect at the start of construction of such infrastructure.

6.5 Processing Fees. County may charge a Processing Fee for a permit or Subsequent Approval submitted by Landowner, as the Processing Fee is in effect at the

time of Landowner's application for that permit or approval with such Processing Fee to be in compliance with Government Code section 66014 and not greater than and consistent with such Processing Fees charged at the time to all other projects and developments in the County.

6.6 Subsequent Environmental Review. Landowner agrees to comply with all mitigation measures contained in the EIR, EIR Addendum, and Second EIR Addendum and that are adopted pursuant to Second Modified Project Approvals as set forth in the EIR, EIR Addendum, and Second EIR Addendum and stated in the amended Mitigation Monitoring & Reporting Program. The Parties acknowledge, however, that the Environmental Impact Report for the Original Project ("EIR") contains a thorough analysis of the Original Project and Project alternatives and specifies the feasible mitigation measures available to eliminate or reduce to an acceptable level of adverse environmental impacts of the Original Project. The parties acknowledge that the County Board of Supervisors issued a statement of overriding considerations in connection with the Original Project Approvals, pursuant to 14 California Code of Regulations (CEQA Guidelines) Section 15093. For the Modified Project approved on April 11, 2023, additional environmental analyses were submitted to demonstrate that there was no substantial evidence that the Modified Project would have a significant effect on the environment beyond that which was evaluated in the EIR. An EIR Addendum was reviewed and adopted by the Board of Supervisors for the Modified Project on April 11, 2023 including an Amended Mitigation Monitoring and Reporting Project for the Modified Project. The Second EIR Addendum for the Second Modified Project was reviewed by the Board of Supervisors in conjunction with the Second Modified Project Approvals, and the Board of Supervisors determined that the EIR, EIR Addendum, and Second EIR Addendum provide an adequate database and environmental analysis for the decision to proceed with the Second Modified Project embodied in the Second Modified Project Approvals and this Second Restated Development Agreement, and subsequent development of the Second Modified Project during the Term of this Agreement. The mitigation measures imposed are those appropriate for the implementation of proper planning goals and objectives and the formulation of Second Modified Project development guidelines and conditions of approval. For these reasons, no subsequent or supplemental EIR shall be required by County for any Subsequent Approvals implementing the Second Modified Project unless the provisions of Public Resources Code section 21166 apply. If the provisions of Public Resources Code section 21166 apply, it is understood that the County may adopt and apply such further mitigation measures as may be necessary to comply with CEQA under such circumstances.

6.7 Declaration of Environmental and Land Covenants. In order to implement the mitigation measures provided by the Garden's Gate EIR and EIR Addendum applicable to Parcel M, as well as to establish a Riparian Enhancement Area, County and Landowners have agreed to record a Declaration of Environmental and Land Covenants, in a form subject to approval by the County Planning Director and County Counsel, that will be in force and effect as the date the Declaration is recorded designating a portion of the area shown as Parcel M on the Amended Vesting Tentative Map as subject to the Riparian Enhancement Easement and conditions outlined therein. The Declaration of Environmental and Land Covenants and the Riparian Enhancement Easement over the area shown as Parcel M shall be recorded prior to or in conjunction with the Subsequent Final Map for the phase including the subject lots.

6.8 Application of New County Laws. Nothing stated in this Second Restated Development Agreement shall prevent County from applying the following to the Property:

A. New County Laws which are specifically mandated or required by changes in State or Federal Laws;

B. All laws that are applicable to procedural requirements for building and building occupancy permit application, submittal and issuance that are then generally applied by the County.

C. Construction standards pursuant to all California Uniform Building Codes incorporated by the County Code that are then generally applied by the County;

D. Engineering specifications for construction of any public improvements such as curbs, gutters and sidewalks, to the extent they do not conflict with the Modified Project Approvals and Existing County Laws;

E. Any requirements applicable upon issuance of a building permit for which County acts as an administering agent for another governing agency that are then generally applied by the County.

F. All County-wide fees, taxes and assessments will apply as will laws affecting public health and safety.

6.9 Conflicting Laws. Except as set forth in Section 6.8 above (Application of New County Laws), any action or proceeding of the County (whether enacted by the legislative body or the electorate) that has any of the following effects on the Second Modified Project shall be considered in conflict with this Second Restated Development Agreement and the Existing County Laws:

A. Limiting or reducing the density or intensity of all or any part of the Second Modified Project, or otherwise requiring any reduction in the square footage or total number of developable blocks, residential units or other improvements;

B. Limiting the timing or phasing of the Second Modified Project in any manner inconsistent with this Agreement or the Second Modified Project Approvals; or

C. Limiting the location of structures, grading, streets or other improvements on the Property in a manner that is inconsistent with or more restrictive than the

limitations included in the Second Modified Project Approvals or this Agreement.

D. The above list of actions is not intended to be comprehensive but is illustrative of the types of actions that would conflict with this Agreement and the Existing County Laws.

ARTICLE 7. SUBSEQUENTLY ENACTED FEES, DEDICATIONS, ASSESSMENTS AND TAXES.

7.1 Plan Check, Building Permit, and Related Fees and Charges. For each of the respective Buildings, Landowner shall pay those plan check, building permit, and related fees and charges required by County in effect at the time such fees are due for processing applications and requests for permits, approvals and other actions, and monitoring compliance with any permits issued or approvals granted or the performance of any conditions with respect thereto or any performance required of Landowner hereunder. Landowner shall pay plan check fees related to the review of each phased Subdivision Improvement Plan at the weighted hourly rates in effect at the time of the plan check. The amounts of such fees are annually adjusted by the County Board of Supervisors to reflect inflation, and the Landowner will pay such fees in the amount in effect at the time the fees are due.

Landowner proposes to utilize several "master residential building plans" throughout the Second Modified Project. After initial review and approval of the master residential building plans, County will waive the plan review fee for subsequent use of the approved master residential building plans. If there are revisions to the master residential building plans, County will charge the established hourly rate for such review.

7.2 Parkland In-Lieu Fees. The County, as of the Effective Date, does not require dedication of park land or payment of parkland in-lieu fees. The parties acknowledge that the Landowner has agreed to construct three parks on-site with a "Neighborhood Park" located on Parcel B along South State Street to be permitted for public use and maintained by the Homeowner's Association, or other oversight instrument has been formed, as approved by the County in its sole discretion. The Neighborhood Park shall be subject to a recorded easement that is subject to approval by the County Counsel and the County Department of Transportation. This park will include an open field, walking paths, picnic area and other seating, and a children's play structure. A portion of it will also function as a stormwater detention facility. A private park for residents of the age-restricted portion of the Second Modified Project ("Cottage Park") will be located on Parcel D within the age-restricted portion of the Second Modified Project and will include landscaping, walking paths, seating and, at a minimum, a covered pavilion that is a minimum of 630 square feet in size and includes an outdoor ceiling fan, electric space heater(s), lighting and a counter with a grill as well as moveable partitions so that the pavilion can be enclosed in inclement weather. If additional lots are placed within the Senior Neighborhood, the size of the covered pavilion shall be increased by 15 square feet per additional lot. A "linear park" that runs in an east-west fashion through the Second Modified Project on Parcels E, F, H, I, J, K, N, and Easements 1 and 2will contain a 7' paved walking path and adjacent landscaping. No other requirements as to the provision of park lands or payment of parkland in-lieu fees shall be required for the Second Modified Project.

7.3 Traffic Impact Fees – Off-Site Traffic – Project Contribution. If, pursuant to AB 1600, the County in the future adopts off-site area wide traffic mitigation fees payable by property owners generally in the Ukiah Valley area, the Landowner agrees to pay its fair share of such subsequently enacted area wide traffic impact fees to be applied prospectively to the phases of the Second Modified Project that have not been developed, with the understanding that Landowner shall receive an appropriate credit for the costs of any off-site roadway or off-site traffic oriented improvements that Landowner has made because of the Second Modified Project for those portions of such off-site improvements that exceed those required because of the impacts of the Second Modified Project.

7.4 School Impact Fees. Landowner shall pay school impact fees for the residential units as developed in the Second Modified Project based on the standards and requirements for the determination and calculation of such school impact fees that are in force and effect at the time such fees are due. Payment of any such school impact fees for a Building in the Second Modified Project shall be required at the time of the issuance of the building permits.

7.5 Emergency Medical Services Fees. Landowner agrees to pay its proportionate share of any subsequently enacted emergency service fees required by the County to serve the Project Area that are adopted within five years of Effective Date of this Second Restated Development Agreement.

7.6 Water District Fees. Landowner agrees to pay a capital improvement fee to fund the Second Modified Project's share of the replacement and expansion of the Fircrest Drive water storage tank per Landowner's agreement with the Willow County Water District.

7.6 No Further Exactions. Except as provided in Sections 7.1-7.6, and without the intent of applying to actions taken by the County under Sections 6.2 - 6.7 as the application of New County Laws, the County shall not impose any further or additional Exactions upon the development of the Second Modified Project, whether through the exercise of the police power, the taxing power, design review or any other means, other than those set forth in the Second Modified Project Approvals and Existing County Laws and this Second Restated Development Agreement.

ARTICLE 8. ADDITIONAL CONDITIONS.

8.1 Project Development Plan. It is understood that the Second Modified Project is to be developed substantially in accordance with the Project Site Plan that is attached to this Development Agreement as **Exhibit "B"**. The Project Site Plan shall be subject to modifications that are submitted to and approved by the Director of Planning.

8.2 Subdivision Improvement Plans (SIP). Prior to recordation of the first Final Map and each subsequent Final Map for each phase of the Second Modified Project, Landowner shall submit a SIP for the phase for review and approval by the County Department of Transportation. Each SIP shall include at minimum: all onsite and offsite easements for roadways, drainage facilities, utilities, approximate lot elevations and detailed designed for all improvements including those on and offsite, located within the existing and proposed public right of way and common areas. The design shall include all engineering reports to justify design, finished grades, cross sections, plan and profiles and details for all storm drain, sanitary sewer, water distribution systems, roadways, site

access, emergency access, and roundabout improvements, as well as planmetric locations for all joint trench utilities.

8.3 Phasing of Project. The Landowner will be developing the Second Modified Project in stages as set forth on **Exhibit "C"** ("Project Phasing Plan") attached to this Second Restated Development Agreement. The Landowner will submit a Master Building Design Plan and Landscape Plan for each phase of the Second Modified Project based upon the Project Site Plan and the Project Design Guidelines. The Master Building Design Plan and Landscape Plan for each phase of the Second Modified Project shall be subject to design review by the Director of Planning to confirm that the plans for such Phase are in material compliance with this Second Restated Development Agreement, the Project Site Plan and the Project Design Guidelines.

A. The Landowner shall commence construction of the first phase of the Second Modified Project on the east side of the project near South State Street and develop the project in an orderly east to west manner. The construction of more than one phase at a time may be permitted in accordance with approved SIPs and in compliance with the Restated Inclusionary Housing Agreement, an approved SWPPP, the EIR Mitigation Measures, and Best Management Practices. Notwithstanding the foregoing easterly development, each phase of the Second Modified Project shall be so designed to provide for the ultimate development of all future phases of the Second Modified Project. All infrastructure to be developed shall be appropriately sized and located so as to be compatible with the SIPs for future phases. The County Director of Planning is authorized to approve amendments to the Phasing Plan for the Second Modified Project.

B. The Neighborhood Park (i.e., park adjacent to South State Street) and the Interim Entrance (i.e., four-way intersection with new northbound left turn lane) shall be constructed and completed in conjunction with the first phase of the Second Modified Project. If the roundabout on South State Street at the project entry is constructed with the first phase instead of the "interim entrance" improvements, completion of improvements in the Neighborhood Park other than those required for the stormwater system may be deferred until the second phase of the Second Modified Project.

C. The Project Phasing Plan is not intended to mandate the sequencing of Second Modified Project development except as to compliance with the SIP and is intended to set forth areas of the Second Modified Project that are established as appropriate for incremental stages of development, with the understanding that the sequencing of Second Modified Project development may vary based upon market and development conditions.

8.4 Recordation of Final Maps. Any subsequent Final Maps shall be in substantial compliance with the Amended Vesting Tentative Map and adopted Mitigation Measures and Conditions of Approval and shall be processed in accordance with the requirements of the County for subdivision maps that are in force and effect as of the Effective Date of this Second Restated Development Agreement. Final Maps may be filed for portions of the Second Modified Project, in increments in accordance with the current County ordinances and the provisions of Government Code section 66456.1 of the California Subdivision Map Act.

8.5 Map Act Requirements. Review and approval of each final subdivision map shall be made in accordance with the conditions and requirements of the Amended Vesting Tentative Map and other applicable conditions, Mitigation Measures and requirements that are stated in the Second Modified Project Approvals, including this Second Restated Development Agreement. Conditions of each final subdivision map shall be consistent with those established under and by this Second Restated Development Agreement and the other Second Modified Project Approvals.

A. The processing, review and approval of the Final Subdivision Maps shall be administered in accordance with Existing County Laws. Any Final Subdivision Map that is consistent with this Second Restated Development Agreement and the Amended Vesting Tentative Map shall be deemed consistent with the other requirements for findings of consistency under the Map Act and County ordinances for such maps.

B. The Amended Vesting Tentative Map is subject to the requirements of Government Code section 66473.7, concerning water verifications, and written verification of the availability of a sufficient water supply to serve the Second Modified Project has been provided by Willow County Water District based on a water supply assessment.

8.6 Future Tentative Maps. Landowner shall have the right, at any time, to apply for one (1) or more future tentative subdivision maps ("Future Tentative Maps"), relating to the subdivision of the Remainder Parcel and Parcel A, as shown on the Amended Vesting Tentative Map, under the laws then in effect.

8.7 Master Declaration of Covenants – Final Map Requirement. The Landowner shall cause to be prepared and submitted to the County for review a Master Declaration of Covenants, Restrictions and Easements for the Properties that integrates the parcels established by the Amended Vesting Tentative Subdivision Map and Final Subdivision Maps, which shall be reviewed and approved by the County Counsel and Director of Transportation before and as a condition of approval for any Final Subdivision Map for the Second Modified Project by the County. The Master Declaration of Covenants, Restrictions and Easements shall include the Project Design Guidelines.

8.8 Timing of Development. In consideration of the significant benefits to the County of the development of the Second Modified Project, and in order to promote and encourage the development of the Second Modified Project in accordance with the Second Modified Project Approvals, County agrees that the timing, sequencing and phasing of the development of the Second Modified Project shall be as described in this Second Restated Development Agreement and the Project Phasing Plan. Notwithstanding any other provision of this Second Restated Development Agreement, nothing in this Second Restated Development Agreement shall be construed to impose an affirmative duty upon Landowner to proceed with the development of the Second Modified Project, or any portion thereof, if Landowner in its sole discretion decides not to

proceed with the development of the Second Modified Project, or any portion thereof. The vested rights of Landowner shall include the right of Landowner to develop the Second Modified Project in accordance with the Project Phasing Plan. If development of the Second Modified Project is delayed for reasons beyond the control of Landowner (such as a material change in economic conditions for a prolonged period of time such that a reasonably prudent real estate developer would be unwilling to proceed with the development of all or a portion of the Second Modified Project) the Landowner shall not lose its development rights as herein established. Landowner shall have the right to make adjustments in the sequencing for the Second Modified Project if reasonably necessary for the orderly and economic development of the Second Modified Project, to accommodate the acceleration or deceleration of residential components of the Second Modified Project and/or the efficient and economical installation of infrastructure for the Second Modified Project, subject to approval by the Director of Planning. County is likewise not bound by the Landowner's schedule based on delays outside its control. Notwithstanding the foregoing, if Landowner should cease development under this Second Restated Development Agreement and/or the other Second Modified Project Approvals, Landowner shall complete or cause to be completed all of those off-site and other Second Modified Project improvements for phases of development that have been commenced as of such time as are required to complete those utility and roadway systems and other such infrastructure improvements as are needed to assure the health and safety of occupants of the Second Modified Project and the general public for such commenced phases of the Second Modified Project, subject to the approval of the Director of Planning.

8.9 Storm Sewer Management Program. Pursuant to the Master Declaration of Covenants, a Homeowners Association ("HOA"), or other oversight instrument has been formed, as approved by County in its sole discretion, shall be established that details the provision for regular monitoring of the status of the detention pond storage capacities as well as requirements for detention pond cleanouts when necessary to maintain design storm water storage levels. The HOA will employ professional services, subject to prior approval by the County Department of Transportation to monitor implementation and maintenance and self-fund such professional services as needed to ensure that all privately-owned stormwater facilities are operated and maintained in compliance with all state and local requirements. Stormwater Control Treatment Best Management Practices measures shall be located on private property and shall be privately owned and maintained. The provisions for Stormwater Control Treatment Best Management Practices measures shall be stated in the Master Declaration of Covenants which shall be subject to the review and approval of the County Counsel prior to the approval of the final map for first phase of the Second Modified Project. Pursuant to the terms of the Covenants, the County shall be entitled to pursue such legal action as County deems appropriate against the HOA or any responsible property owner for damages based on improper maintenance of the storm sewer management program.

8.10 Subsequent Approvals. The Master Building Design Plan and Landscape Plan for each phase of the Second Modified Project shall be subject to design review by the Director of Planning to ensure that each phase is in material compliance with this Second Restated Development Agreement, the Project Site Plan and the Project Design Guidelines.

8.11 Construction of Off-Site Improvements. The Second Modified Project Description includes construction of the following off-site improvements to be funded by the Landowner as follows:

A. Landowner agrees to fund and construct a roundabout on South State Street at the intersection with Plant Road that shall be constructed either before or no later than the final inspection of the 100th housing unit. The roundabout shall be consistent with the conceptual plans for such Roundabout Improvements as shown on the Amended Vesting Tentative Map, with the understanding that the final plans for such Roundabout Improvements, including but not limited to the design of the center of the Roundabout Improvements, including landscaping and any monument signage, shall be submitted to the County Department of Transportation for design approval prior to the commencement of construction of the Roundabout Improvements. Prior to constructing the roundabout, Landowner agrees to install a left-turn lane on the northbound South State Street intersection approach which mirrors the existing left-turn lane on the southbound South State Street intersection approach. Landowner also agrees to provide the eastbound project access intersection approach subject to approval of the Department of Transportation.

B. Landowner agrees to fund and construct a sidewalk to County standards on the north side of Plant Road from the Roundabout to the existing bus shelter on Plant Road. Landowner shall commence and complete the off-site sidewalk improvements simultaneously as the improvements of the Roundabout. In the event that additional right-of-way is necessary to accommodate the pedestrian improvement, the County may secure it at its own expense from the abutting property owner if funding is available. Landowner shall define the location and need for additional right-of-way as early as possible to help facilitate the acquisition of such property for the public pedestrian improvements. If additional right-of-way is necessary for public pedestrian improvements and it is not secured in a timely fashion by the County, the development of the Roundabout may proceed without the pedestrian connectivity at the northeasterly corner and instead additional public pedestrian improvements will be made along the west side of South State Street (or other available right of way as identified by the County Department of Transportation) equal to the cost of construction for the portion of pedestrian connectivity omitted at the northeasterly corner near the existing bus shelter on Plant Road.

8.12 Development Standards. The Amended Vesting Tentative Map, as approved by the Board of Supervisors on [Insert Date] by Resolution No. [Insert Number], includes the Project Site Plan attached to this Second Restated Development Agreement as **Exhibit "B"** which shows and describes the approved lot configuration for the Second Modified Project. The approved Project Design Guidelines set forth the standards for application of development standards for the Second Modified Project and are summarized in **Table 1 (Modifications to Site Development Regulations)** below. The approval of the Project Site Plan attached to this Second Restated Development Agreement as **Exhibit "B"**, the previously approved Project Design Guidelines, and Table 1 shall be deemed to be an approval by the County of a legal deviation from

development standards of the applicable zoning, as authorized by the State Density Bonus law.

Table 1. Modifications to Site Development Regulations

	SR and R-3 Districts	Approved Modification
Minimum Lot Size	6,000 SF *Sec. 20.044.030 (SR)* *Sec. 20.080.025 (R-3)*	3,507 SF (traditional lots) 1,298 SF (senior lots; net SF exclusive of restricted use easements)
Minimum Front Yards	20 feet *Sec. 20.044.035 (SR)* *Sec 20.080.035 (R-3)*	12 feet Garage setback: 20 feet
Minimum Side Yards	6 feet *Sec. 20.044.040 (SR)* *Sec. 20.080.040 (R-3)*	4 feet
Street Side Yard Setback	20 feet *Sec 20.152.015(H)*	10 feet (traditional lots) 0 feet (senior lots; minimum 8-foot setback between structures, across easements)
Minimum Rear Yards	20 feet *Sec. 20.044.035 (SR)* *Sec. 20.080.035 (R-3)*	15 feet

8.13 Affordable Housing Requirement. Landowner has received certain concessions and waivers related to County zoning and land division code, including but not limited to lot size and configuration and setback and lot coverage requirements based on the agreement made by Landowner to construct a minimum of 42 age-restricted dwelling units and to restrict 10% of the non-age-restricted dwelling units to be sold to qualifying moderate income households. The Restated Inclusionary Housing Agreement between the Landowner and the County that is attached as **Exhibit "D"** provides for the details of the requirements related to the provision of affordable residential units within the Second Modified Project by the Landowner as of the Effective Date of this Second Restated Development Agreement. Landowner and the County agree that such affordable housing units shall be included by the Landowner within the Second Modified Project on an incremental and phased basis, on a proportionate basis as the Second Modified Project is built out, as set forth in the Restated Inclusionary Housing Agreement, and such affordable housing units in a phase shall be completed simultaneously with market rate units for the phase of the Second Modified Project in which such affordable housing units are located.

8.14 Insurance.

A. Public Liability and Property Damage Insurance. At all times that Landowner is constructing any improvements that will become public improvements, Landowner shall maintain in effect a policy of comprehensive general liability insurance with a per-occurrence combined single limit of not less than one million dollars ($1,000,000) and a deductible of not more than ten thousand dollars ($10,000.00) per claim. The policy so maintained by Landowner shall name County as an additional insured and shall include either a severability of interest clause or cross-liability endorsement.

B. Workers' Compensation Insurance. At all times that Landowner is constructing any improvements that will become public improvements,

Landowner shall maintain Workers' Compensation insurance for all persons employed by Landowner for work at the Project site. Landowner shall require each contractor and subcontractor similarly to provide Workers' Compensation insurance for its respective employees. Landowner agrees to indemnify County for any damage resulting from Landowner's failure to maintain any such insurance.

C. Evidence of Insurance. Prior to commencement of construction of any improvements which will become public improvements, Landowner shall furnish County satisfactory evidence of the insurance required in Sections 8.14.A and 8.14.B and evidence that the carrier is required to give County at least thirty (30) days prior written notice of the cancellation or reduction in coverage of a policy. The insurance shall extend to County, its elective and appointive boards, commissions, officers, agents, employees and representatives and to Landowner performing work on the Project.

8.15 Permitted Delays; Supersedure by Subsequent Laws.

A. Permitted Delays. In addition to any specific provisions of this Agreement, performance by either Party of its obligations hereunder shall be excused during any period of delay, to the extent that delay is an actual cause of default, caused at any time by reason of acts of God or civil commotion, riots, strikes, picketing, or other labor disputes, shortage of materials or supplies, or damage to work in process by reason of fire, floods, earthquake, or other casualties, restrictions imposed or mandated by governmental or quasi-governmental entities, enactment of conflicting Laws (including, without limitation, new or supplementary environmental regulations), litigation, acts or neglect of the other Party, or any other cause beyond the reasonable control of a Party. Each Party shall promptly notify the other Party in writing of any delay hereunder as soon as possible after the same has been ascertained. The Landowner and Director of Planning shall then meet and confer reasonably and in good faith to determine how to respond to the delay so as to meet the purposes and intent of this Agreement. The Director of Planning may refer the Landowner's request to the Board. The Term of this Agreement shall be extended by the period of any delay hereunder, not to cumulatively exceed seven (7) years.

B. Subsequent Laws. If any Laws made or enacted after the Effective Date of this Agreement prevent or preclude compliance with one or more provisions of this Agreement, then the provisions of this Agreement shall, to the extent feasible, be modified or suspended as may be necessary to comply with such new Law. Immediately after enactment of any such new Law, the Parties shall meet and confer reasonably and in good faith to determine the feasibility of any such modification or suspension based on the effect such modification or suspension would have on the purposes and intent of this Agreement. If such modification or suspension is infeasible, then Landowner shall have the right to terminate this Agreement by written notice to County. In addition, at Landowner's election, the Term of this Agreement may be extended for the duration of the period in which the new Law precludes compliance with the provisions of this Agreement for a period not to exceed 24 months. Landowner shall have the right to challenge the new Law preventing compliance with the terms of this Agreement and in the event

such challenge is successful, this Agreement shall remain unmodified and in full force and effect.

8.16 Dedication of Access Improvements. An access strip sufficient to accommodate the roundabout to the satisfaction of the Department of Transportation and as shown on the Amended Vesting Tentative Map and any additional right of way that may be needed for development of subdivision access improvements along the South State Street corridor including drainage and frontage improvements, and the roundabout within the South State Street corridor shall be offered for dedication to the County in fee simple with all costs borne by the Landowner.

ARTICLE 9. AMENDMENT OR CANCELLATION.

9.1 Modification Because of Conflict with State or Federal Laws. In the event that State or Federal laws or regulations enacted after the Effective Date of this Second Restated Development Agreement prevent or preclude compliance with one or more provisions of this Second Restated Development Agreement or require changes in plans, maps or permits approved by County, the parties shall meet and confer in good faith in a reasonable attempt to modify this Second Restated Development Agreement to comply with such Federal or State law or regulation. Any such amendment or suspension of the Agreement shall be approved by County Board of Supervisors in accordance with the County Code and this Second Restated Development Agreement.

9.2 Amendment by Mutual Consent. This Second Restated Development Agreement may be amended in writing from time to time by mutual consent of the parties hereto and in accordance with the procedures of Government Code section 65868.

9.3 Amendment of Modified Project Approvals. Any amendment of Second Modified Project Approvals shall not require an amendment to the Agreement unless the amendment relates to: (a) the permitted use of the Property; (b) provision for reservation or dedication of land; (c) the density or intensity of use of the Second Modified Project; or (d) the maximum height or size of proposed buildings. Such amendment shall be limited to those provisions of this Second Restated Development Agreement, which are implicated by the amendment of the Second Modified Project Approval(s).

9.4 Cancellation by Mutual Consent. Except as otherwise permitted herein, this Second Restated Development Agreement may be canceled in whole or in part only by the mutual consent of the parties or their successors in interest, in accordance with the provisions of the Government Code. Any fees paid pursuant to this Second Restated Development Agreement prior to the date of cancellation shall be retained by County.

ARTICLE 10. ANNUAL REVIEW.

10.1 Review Date. The annual review date for this Second Restated Development Agreement shall be approximately twelve (12) months from the effective date of the Second Restated Development Agreement.

10.2 Initiation of Review. The Director of Planning shall initiate the annual review by giving to Landowner written notice that County intends to undertake such review. Within thirty (30) days of County's notice, Landowner shall provide evidence to the Director of Planning to demonstrate good faith compliance with the Second Restated Development Agreement. The burden of proof, by substantial evidence of compliance, is upon Landowner. County's failure to timely initiate the annual review is not an event of default under this Second Restated Development Agreement and is not deemed to be a waiver of the right to do so at a later date; accordingly, Landowner is not deemed to be in compliance with the Agreement by virtue of such failure to timely initiate review.

10.3 Staff Reports. County shall deposit in the mail to Landowner a copy of all staff reports, and related Exhibits, concerning contract performance at least ten (10) days prior to any annual review.

10.4 Costs. Costs reasonably incurred by County in connection with the annual review shall be paid by Landowner.

10.5 Non-compliance with Agreement; Hearing. If the Director of Planning determines, on the basis of substantial evidence, that Landowner has not complied in good faith with the terms and conditions of the Agreement during the period under review, County Counsel, upon receipt of any report or recommendation from the Planning Commission, may initiate proceedings to modify or terminate the Agreement, at which time an administrative hearing shall be conducted, in accordance with the procedures of State law and the Mendocino County Code. As part of that final determination, County Board of Supervisors may impose conditions that it considers necessary and appropriate to protect the interest of County.

10.6 Appeal of Determination. The decision of County Board of Supervisors as to Landowner's compliance shall be final, and any Court action or proceeding to attack, review, set aside, void or annul any decision of the determination by the County shall be commenced within thirty (30) days of the Board's action.

ARTICLE 11. DEFAULT.

11.1 Default: Subject to any applicable extension of time, failure by any party to perform any term or provision of this Second Restated Development Agreement required to be performed by such party shall constitute an event of default ("Event of Default"). For purposes of this Second Restated Development Agreement, a party claiming another party is in default shall be referred to as the "Complaining Party", and the party alleged to be in default shall be referred to as the "Party in Default". A Complaining Party shall not exercise any of its remedies as the result of such Event of Default unless such Complaining Party first gives notice to the Party in Default as provided in Section 11.2.A, and the Party in Default fails to cure such Event of Default within the applicable cure period.

11.2 Procedure Regarding Defaults.

A. Notice. The Complaining Party shall give written notice of default to the Party in Default, specifying the default complained of by the Complaining Party. Delay in giving such notice shall not constitute a waiver of any default nor shall it change the time of default.

B. Cure. The Party in Default shall diligently endeavor to cure, correct or remedy the matter complained of, provided such cure, correction or remedy shall be completed within the applicable time period set forth herein after receipt of written notice (or such additional time as may be deemed by the Complaining Party to be reasonably necessary to correct the matter).

C. Failure to Assert. Any failures or delays by a Complaining Party in asserting any of its rights and remedies as to any default shall not operate as a waiver of any default or of any such rights or remedies. Delays by a Complaining Party in asserting any of its rights and remedies shall not deprive the Complaining Party of its right to institute and maintain any actions or proceedings, which it may deem necessary to protect, assert, or enforce any such rights or remedies.

D. Notice of Default-Time to Cure. If an Event of Default occurs prior to exercising any remedies, the Complaining Party shall give the Party in Default written notice of such default. If the default is reasonably capable of being cured within thirty (30) days, the Party in Default shall have such period to effect a cure prior to exercise of remedies by the Complaining Party. If the nature of the alleged default is such that it cannot practicably be cured within such thirty (30) day period, the cure shall be deemed to have occurred within such thirty (30) day period if: (a) the cure shall be commenced at the earliest practicable date following receipt of the notice; (b) the cure is diligently prosecuted to completion at all times thereafter; (c) at the earliest practicable date (in no event later than thirty (30) days after the curing party's receipt of the notice), the curing party provides written notice to the other party that the cure cannot practicably be completed within such thirty (30) day period; and (d) the cure is completed at the earliest practicable date. In no event shall Complaining Party be precluded from exercising remedies if a default is not cured within ninety (90) days after the first notice of default is given.

11.3 Legal Proceedings. Subject to the provisions of the foregoing Section 11.2, if the Party in Default fails to cure a default in a timely manner in accordance with the foregoing, the Complaining Party, at its option, may institute legal proceedings pursuant to this Second Restated Development Agreement or, in the event of a material default, terminate this Second Restated Development Agreement.

A. Notwithstanding the foregoing, upon any such Notice of Default being given, either Party may seek resolution of the matter by sending written notice to the other Party requesting mediation of the matter of the Notice of Default. If such request for mediation is delivered by one Party to the other Party then the following shall apply:

(1) Negotiation and Mediation. The Parties shall make every effort to meet and confer for the purposes of resolving the claim or dispute by good faith negotiations. If the Parties do not resolve the claim or

dispute within thirty (30) days of the date of the Notice, or such other period as may be agreed upon by the Parties, either party shall have an additional thirty (30) days to submit the claim or dispute to mediation under the auspices of Judicial Arbitration & Mediation Services, Inc. (J.A.M.S.), or, if the Parties agree otherwise, to an independent mediator providing dispute resolution services in Mendocino County, California.

(a) All costs of mediation shall be borne equally by the Parties.

(b) If the claiming Party does not submit the dispute or claim to mediation within thirty days (30) after termination of negotiations, or does not appear for the mediation, the claiming Party shall be deemed to have waived the claim or dispute and the other Party shall be deemed to be released and discharged from any and all liability to the claiming Party on account of such claim or demand, provided however, that nothing herein shall be deemed to release the Party from liability to any other person other than the claiming Party.

(c) Any settlement of a claim or dispute through mediation shall be documented in writing by the mediator. If the parties do not settle the claim or dispute within thirty (30) days after submission of the matter to the mediation process or within such other time as determined by the mediator, the mediator shall issue a notice of termination of the mediation proceedings. The Termination of Mediation shall set forth that the Parties are at an impasse and the date that the mediation was terminated.

B. Upon the occurrence of an Event of Default, subject to subparagraph A, above, the Parties may pursue all other remedies at law or in equity, which are not otherwise provided for or prohibited by this Second Restated Development Agreement, or in County's regulations governing development agreements, expressly including the remedy of specific performance of this Second Restated Development Agreement.

11.4 Standards for Termination – Procedures for Termination.

A. Standards. A Party may Terminate this Agreement pursuant to Section 11.3 above on account of the commission by the other Party of an Event of Default only if, as a result of such Event of Default, the Party seeking to Terminate demonstrates, on the basis of substantial evidence in the record as a whole, that it will be deprived of a material benefit under this Agreement.

B. Procedure for Termination. If a Party concludes that it has the right to Terminate this Agreement pursuant to Section 11.3, such Party shall give to the other Party notice of its intent to terminate this Agreement. If County is the Party seeking to Terminate this Agreement, County shall then conduct a noticed public hearing before the County Board of Supervisors which public hearing shall be scheduled for the first regularly scheduled meeting of the County Board of Supervisors after the giving of public notice of such hearing in accordance with the applicable State Laws; and such notice of public hearing shall be given by County within thirty (30) days following the date

County gives notice of its intent to Terminate this Agreement. At such hearing, County shall demonstrate on the record the grounds and basis on which it claims the right to terminate under Section 11.3 above. Upon conclusion of such public hearing, the County Board of Supervisors shall direct the County Chief Executive Officer to take whatever action the County Board of Supervisors deems necessary or appropriate in connection with County's notice of intent to Terminate, including to proceed with Termination of this Agreement, proceedings for modification of this Agreement, or any other action specified by the County Board of Supervisors in the exercise of its discretion. The public hearing hereunder shall be concluded within sixty (60) days after it has been opened by the County Board of Supervisors and the holding of such public hearing hereunder shall be a condition to the initiation by County of any proceeding at law or in equity in connection with a Party's Termination of this Agreement on account of an Event of Default. If Landowner is the Party exercising a right of Termination, Landowner shall give County at least forty-five (45) days' notice of its intent to Terminate. During the 45-day period, the Parties shall exercise good faith in attempting to resolve the conflict. If the matter cannot be resolved, only after expiration of the 45-day period may Landowner Terminate this agreement. Such Termination shall be made by sending written notice thereof to the County.

C. Effective Date of Termination. Termination of this Agreement by a Party on account of an Event of Default shall be effective on the later of (i) the date specified or required to be specified in a Party's notice of intent to Terminate, or (ii) in the case of the County, thirty (30) days after the conclusion of the public hearing pursuant to Section 11.3.B above unless, as a result of such public hearing, the County determines to take actions as an alternative to or in lieu of Termination, in which event County shall not have the right to Terminate this Agreement unless and until it has given a subsequent notice of Intent to Terminate pursuant to this Section 11.3.C.

D. Effect of Termination. If a Party Terminates this Agreement, such Termination shall not affect any right or duty emanating from any Second Modified Project Approvals with respect to the Second Modified Project or Property approved concurrently or subsequently to the approval of this Agreement, but the rights, duties and obligations of the Parties hereunder shall otherwise cease as of the date of such Termination. Upon Termination of this Agreement, County shall retain any and all benefits, including money or land, previously received by County or that should have been received by County as of the date of Termination under or in connection with this Agreement. Notwithstanding the foregoing provisions, no Termination of this Agreement shall prevent Landowner from completing and occupying buildings or other improvements authorized pursuant to valid building permits or certificates of occupancy previously approved by County or under construction at the time of Termination, unless the reason giving rise to the Termination independently affects such building permits or certificates of occupancy. As used herein, "construction" means work under a valid permit, and "completing" means completion for beneficial use or occupancy by Landowner, or if a portion of the Second Modified Project is intended for use by a lessee or tenant and the lessee or tenant is responsible for completing the interior improvements, then for such portion "completing" shall mean such

completion except for interior improvements, such as partitions, duct and electrical runouts, floor coverings, wall coverings, lighting, furniture, trade fixtures, finished ceilings, and other improvements typically constructed by or for tenants of buildings.

11.5 Default by County. If County does not accept, review, approve or issue necessary development permits or entitlements as defined by this Second Restated Development Agreement, or as otherwise agreed to by the County and Landowner, or the County otherwise materially defaults under the terms of this Second Restated Development Agreement, County agrees that Landowner or Landowner's successor shall not be obligated to proceed with or complete the Project, nor shall resulting delays in Landowner performance constitute grounds for termination or cancellation of this Second Restated Development Agreement. In addition to any other rights or remedies, Landowner and any successor may institute legal or equitable proceedings to cure, correct or remedy any default, to specifically enforce any covenant or agreement herein, to enjoin any threatened or attempted violation of the provisions of this Second Restated Development Agreement, provided however, the Landowner waives any and all rights hereunder to seek damages against the County as a result of any such breach or alleged breach of the provisions of this Second Restated Development Agreement.

11.6 Limitations on Actions. Any action by any third Person to attack, review, set aside, void or annul any action or decision taken by either Party under this Agreement shall not be maintained by such Person unless such action or proceeding is commenced within ninety (90) days after the date such decision or action is made or taken hereunder, or such shorter period as is prescribed by Law.

11.7 Estoppel Certificate. Landowner may, at any time, and from time to time, request written notice from County requesting County to certify in writing that, (a) this Second Restated Development Agreement is in full force and effect and a binding obligation of the Parties; (b) this Second Restated Development Agreement has not been amended or modified either orally or in writing, or if so amended, identifying the amendments; and (c) to the knowledge of the County the Landowner is not in default in the performance of its obligations under this Second Restated Development Agreement, or if in default, to describe therein the nature and amount of any such defaults. The County shall execute and return such certificate within thirty (30) days following the receipt thereof, or such longer period as may reasonably be agreed to by the Parties. Chief Executive Officer of County shall be authorized to execute any certificate requested by Landowner. The County may recover its reasonable costs from Landowner. Should the party receiving the request not execute and return such certificate within the applicable period, this shall not be deemed to be a default.

11.8 Venue. The exclusive venue for any and all disputes shall be the Superior Court of Mendocino County.

ARTICLE 12. MORTGAGEE PROTECTION; CERTAIN RIGHTS OF CURE.

12.1 Mortgagee Protection. This Second Restated Development Agreement shall be superior and senior to any lien placed upon the Property, or any portion thereof after the date of recording this Agreement, including the lien for any deed of trust or mortgage ("Mortgage"). Notwithstanding the foregoing, no breach hereof shall defeat, render invalid, diminish or impair the lien of any Mortgage made in good faith and for value, but all the terms and conditions contained in this Second Restated Development Agreement shall be binding upon and effective against any person or entity, including any deed of trust beneficiary or mortgagee ("Mortgagee") who acquires title to the Property, or any portion thereof, by foreclosure, trustee's sale, deed in lieu of foreclosure, or otherwise.

12.2 Mortgagee Not Obligated. Notwithstanding the provisions of Section 12.1 above, no Mortgagee shall have any obligation or duty under this Second Restated Development Agreement, before or after foreclosure or a deed in lieu of foreclosure, to construct or complete the construction of improvements, or to guarantee such construction of improvements, or to guarantee such construction or completion, or to pay, perform or provide any fee, dedication, improvements or other exaction or imposition; provided, however, that a Mortgagee shall not be entitled to devote the Property to any uses or to construct any improvements thereon other than those uses or improvements provided for or authorized by the Second Modified Project Approvals or by this Second Restated Development Agreement.

12.3 Notice of Default to Mortgagee and Extension of Right to Cure. If County receives notice from a Mortgagee requesting a copy of any notice of default given Landowner hereunder and specifying the address for service thereof, then County shall deliver to such Mortgagee, concurrently with service thereon to Landowner, any notice given to Landowner with respect to any claim by County that Landowner has committed an Event of Default. Each Mortgagee shall have the right during the same period available to Landowner to cure or remedy, or to commence to cure or remedy, the Event of Default claimed set forth in County's notice. County, through its Chief Executive Officer, may extend the cure period provided in Section 11.2.D for not more than an additional sixty (60) days upon request of Landowner or a Mortgagee.

ARTICLE 13. MISCELLANEOUS PROVISIONS

13.1 Negotiated Contract. Landowner and County agree that this Second Restated Development Agreement is the product of extensive negotiation between Landowner and County and has been reviewed by legal representatives of each. The parties agree that any rule of construction which would interpret this contract against the drafting party or the party which caused the ambiguity or uncertainty, is waived by the parties, regardless of the application of California Civil Code section 1654 and any California case law to the contrary.

13.2 Severability. Except as set forth herein, if any term, covenant or condition of this Second Restated Development Agreement or the application thereof to any person, entity or circumstance shall, to any extent, be invalid or unenforceable, the remainder of this Second Restated Development Agreement, or the application of such term, covenant or condition to persons, entities or circumstances other than those as to which it is held invalid or unenforceable, shall not be affected thereby and each term, covenant or condition of this Second Restated Development Agreement shall be valid and be enforced to the fullest extent permitted by law; provided, however, if any provision of this Second Restated Development Agreement is determined to be invalid

or unenforceable and the effect thereof is to deprive a Party hereto of an essential benefit of its bargain hereunder, then such Party so deprived shall have the option to terminate this entire Agreement from and after such determination.

13.3 Full or Partial Invalidity or Unenforceability. If this Second Restated Development Agreement in its entirety is determined by a court to be invalid or unenforceable, this Second Restated Development Agreement shall automatically terminate as of the date of final entry of judgment. If any provision of this Second Restated Development Agreement shall be determined by a court to be invalid and/or unenforceable, or if any provision of this Second Restated Development Agreement is rendered invalid or unenforceable according to the terms of any statute of the State of California which became effective after the effective date of the Adopting Ordinance, then the remaining provisions of this Second Restated Development Agreement shall nevertheless remain in force and effect.

13.4 Applicable Law. This Second Restated Development Agreement shall be construed and enforced in accordance with the laws of the State of California.

13.5 Attorneys' Fees and Costs in Legal Actions by Parties to the Agreement. Should any legal action be brought by either party for breach of this Second Restated Development Agreement or to enforce any provisions herein, including but not limited to any action for declaratory relief, each party shall be solely responsible for and bear its own attorneys' fees, regardless of which party prevails.

13.6 Attorneys' Fees and Costs in Legal Actions by Third Parties to the Agreement. If any person or entity not a party to this Second Restated Development Agreement initiates an action at law or in equity to challenge the validity of any provision of this Second Restated Development Agreement or the Second Modified Project Approvals, the parties shall cooperate and appear in defending such action. Landowner shall bear its own costs of defense as a real party in interest in any such action, and Landowner shall reimburse County for all reasonable court costs and attorneys' fees expended by County in defense of any such action or other proceeding.

13.7 Transfers and Assignments. From and after recordation of this Second Restated Development Agreement against the Property, Landowner shall have the full right to assign this Second Restated Development Agreement as to the Property, or any portion thereof, in connection with any sale, transfer or conveyance thereof, and upon the express written assignment by Landowner and assumption by the assignee of such assignment in the form attached hereto as **Exhibit "F"** and the conveyance of Landowner's interest in the Property related thereto, Landowner shall be released from any further liability or obligation hereunder related to the portion of the Property so conveyed and the assignee shall be deemed to be the "Landowner", with all rights and obligations related thereto, with respect to such conveyed property. The assignment shall not take effect until notice is delivered to County in writing.

13.8 Agreement Runs with the Land. All of the provisions, rights, terms, covenants, and obligations contained in this Second Restated Development Agreement shall be binding upon the parties and their respective heirs, successors and assignees, representatives, lessees, and all other persons acquiring the Property, or any portion thereof, or any interest therein, whether by operation of law or in any manner whatsoever. All of the provisions of this Second Restated Development Agreement shall be enforceable as equitable servitude and shall constitute covenants running with the land pursuant to applicable laws, including, but not limited to, section 1468 of the Civil Code of the State of California. Each covenant to do, or refrain from doing, some act on

the Property hereunder, or with respect to any owned property; (a) is for the benefit of such properties and is a burden upon such properties; (b) runs with such properties; and (c) is binding upon each party and each successive owner during its ownership of such properties or any portion thereof, and shall be a benefit to and a burden upon each party and its property hereunder and each other person succeeding to an interest in such properties.

13.9 Bankruptcy. The obligations of this Second Restated Development Agreement shall not be dischargeable in bankruptcy.

13.10 Indemnification. Landowner agrees to indemnify, defend and hold harmless County, and its elected and appointed boards, commissions, officers, agents, employees, and representatives from any and all claims, costs (including legal fees and costs) and liability related to breach of contract and for any liability for any personal injury or property damage which may arise directly or indirectly as a result of any actions or inactions by Landowner, or any actions or inactions of Landowner's contractors, subcontractors, agents, or employees in connection with the construction, improvement, operation, or maintenance of the Property and the Second Modified Project, provided that Landowner shall have no indemnification obligation with respect to the gross negligence or willful misconduct of County, its contractors, subcontractors, agents or employees or with respect to the maintenance, use or condition of any improvement after the time it has been dedicated to and accepted by County or another public entity (except as provided in an improvement agreement or maintenance bond).

13.11 Notices. All notices required by this Second Restated Development Agreement, the enabling legislation, or the procedure adopted pursuant to Government Code section 65865, shall be in writing and delivered in person or sent by certified mail, postage prepaid.

Notice required to be given to County shall be addressed as follows:

County of Mendocino
Department of Planning and Building Services
860 North Bush Street
Ukiah, CA 95482
Attn: Planning Director

Notice required to be given to Landowner shall be addressed as follows:

RANCHO YOKAYO, LP
2550 Westlake Drive No. 50
Chico, CA 95928
Attention: Doug Guillon

Either party may change the address stated herein by giving notice in writing to the other party, and thereafter notices shall be addressed and transmitted to the new address.

13.12 Reimbursement for Agreement Expense of County. Landowner agrees to reimburse County for actual expenses incurred over and above fees paid by Landowner as an applicant incurred by County directly relating to this Second Restated Development Agreement, including attorneys' fees, recording fees, publishing fees and reasonable County staff and outside consultants' costs not otherwise included within application fees. This Second Restated Development Agreement may be suspended, at

County's option, until the fees provided for in this section, as well as any other processing fees owed by the applicant to the County for the Project are paid to the County. Upon payment of all expenses, the Landowner may request, and the County shall issue, written acknowledgment of payment of all fees. Such reimbursement shall be paid within thirty (30) days of presentation from the County to Landowner of a written statement of charges. Should any such fees be incurred after the date this Second Restated Development Agreement is executed, such fees shall also be paid within thirty (30) days of presentation from the County to Landowner of a written statement of charges. Fees not paid when due to County shall be subject to a one-time five (5) percent late penalty charge if not paid within thirty (30) days and shall thereafter bear interest at the rate of eleven (11) percent per annum until collected.

13.13 Third Party Legal Challenge. If any legal action or special proceeding is commenced by any person or entity challenging this Second Restated Development Agreement, or any provision herein, any of the actions involved with approving this Second Restated Development Agreement, or challenging any of the other governmental review, analysis, decisions or action identified in the recitals section of this Second Restated Development Agreement, the Landowner and County, agree to cooperate with each other in good faith to defend said lawsuit. County may however elect to tender (as provided below) the defense of any such class of lawsuit filed by a third person or entity, to the extent of any claims therein based on alleged defects in the procedures or compliance with applicable laws under which the Project was reviewed and/or approved and, if tendered by County, Landowner shall defend, indemnify and hold County harmless from such claims. Additionally, County may require the Landowner to hire and pay for a separate attorney to defend the County alone from the claims made against the County. County's tender of defense hereunder shall be made in a writing specifically identifying the lawsuit and the claims for which defense and indemnification hereunder are sought by County, which writing shall be delivered to the Landowner as soon as practicable. Provided that County has so tendered the defense of such Claim, the Landowner shall defend, hold, harmless, and indemnify County, its elected officials, officers, appointed officials, and employees from all damages, costs, and expenses incurred in the defense of such claims, including, but not limited to, attorneys' fees and expenses of litigation awarded to the prevailing party or parties in connection therewith. Neither the Landowner nor County shall settle without the consent of the other, which consent shall not be unreasonably withheld. County and the Landowner shall keep the other informed of all material developments involving the resolution of any such claims.

13.14 Further Assurances. The Parties agree to execute such additional instruments and to undertake such actions as may be necessary to effectuate the intent of this Second Restated Development Agreement.

13.15 Private Undertaking. County and Landowner agree that the Second Modified Project is a private development and that County has no ownership interest in the Second Modified Project except as authorized in the exercise of its governmental functions and except for any financing and lien rights as described in this Second Restated Development Agreement.

13.16 Third Party Beneficiaries. This Second Restated Development Agreement is made and entered into for the sole protection and benefit of Landowner and, County and their successors and assigns. No other person shall have any right of action based upon any provision in this Second Restated Development Agreement.

County and Landowner hereby renounce the existence of any third party beneficiary to this Agreement and agree that nothing contained herein shall be construed as giving any Person third party beneficiary status. If any action or proceeding is instituted by any third Person challenging the validity of any provision of this Agreement, or any action or decision taken or made hereunder, the Parties shall cooperate in defending such action or proceeding.

13.17 Form of Agreement; Recordation; Exhibits. County shall cause this Second Restated Development Agreement, any amendment hereto and any other termination of any parts or provisions hereof, to be recorded, at Landowner's expense, with the County Recorder within ten (10) days of the Effective Date.

13.18 Clerk's Entry of Additional Technical Information to the Development Agreement. Following approval of this Agreement by the Board of Supervisors, the Clerk to the Board is authorized to add technical administrative information within the body of the Agreement pertaining to dates and resolution and ordinance numbers. Such entries shall not be considered to be amendments to the Agreement and shall not require the Developer's further approval.

13.19 Miscellaneous Provisions.

A. Any amendment or termination of this Second Restated Development Agreement to be recorded that affects less than all of the Property shall describe the portion thereof that is the subject of such amendment or termination.

B. This Second Restated Development Agreement consists of [Insert Number of Pages] pages and the following acknowledgments and exhibits, which together constitute the entire understanding and agreement of the parties:

Exhibit A	–	Project Property Description
Exhibit B	–	Project Site Plan
Exhibit C	–	Project Phasing Plan
Exhibit D	–	Restated Inclusionary Housing Agreement
Exhibit E	–	Amended Mitigation Monitoring & Reporting Program
Exhibit F	–	Form of Assignment

[SIGNATURES TO BE PROVIDED ON THE FOLLOWING PAGE.]

IN WITNESS WHEREOF, the County of Mendocino, a political subdivision of the State of California, has authorized the execution of this Second Restated Development Agreement in duplicate by its Chair of the Board of Supervisors and attested to by its County Clerk of the Board under the authority of Ordinance No. [Insert Number], adopted by the Board of Supervisors of the County on [Insert Date], and Landowner has caused this Second Restated Development Agreement to be executed.

"COUNTY"

COUNTY OF MENDOCINO,
a political subdivision of the State of California

_____
[Insert Name of Chair]
Chair of the Board of Supervisors

"LANDOWNER"

RANCHO YOKAYO, LP,
a California limited partnership

By: Guillon, Inc., a California Corporation, its General Partner

By: _____
Douglas J. Guillon, President

ATTEST:

_____
[Insert Deputy Clerk of Board Name]
Deputy Clerk of the Board of Supervisors

APPROVED AS TO FORM:

By _____
[Insert Deputy County Counsel Name]
County Counsel, Deputy

A notary public or other officer completing this certificate verifies only the identity of the individual who signed the document to which this certificate is attached, and not the truthfulness, accuracy, or validity of the document.

State of California
County of _____

On _____ before me, _____ (insert name and title of the officer), personally appeared _____, who proved to me on the basis of satisfactory evidence to be the person(s) whose name(s) is/are subscribed to the within instrument and acknowledged to me that he/she/they executed the same in his/her/their authorized capacity(ies), and that by his/her/their signature(s) on the instrument the person(s), or the entity upon behalf of which the person(s) acted, executed the instrument.

I certify under PENALTY OF PERJURY under the laws of the State of California that the foregoing paragraph is true and correct.

WITNESS my hand and official seal.

Signature _____. (Seal)

A notary public or other officer completing this certificate verifies only the identity of the individual who signed the document to which this certificate is attached, and not the truthfulness, accuracy, or validity of the document.

State of California
County of _____

On _____ before me, _____ (insert name and title of the officer), personally appeared _____, who proved to me on the basis of satisfactory evidence to be the person(s) whose name(s) is/are subscribed to the within instrument and acknowledged to me that he/she/they executed the same in his/her/their authorized capacity(ies), and that by his/her/their signature(s) on the instrument the person(s), or the entity upon behalf of which the person(s) acted, executed the instrument.

I certify under PENALTY OF PERJURY under the laws of the State of California that the foregoing paragraph is true and correct.

WITNESS my hand and official seal.

Signature _____. (Seal)

EXHIBIT A

LEGAL DESCRIPTION OF THE PROPERTY

The land referred to herein is situated in the County of Mendocino, State of California, described as follows:

Any and all lands and any and all interest thereto lying within the following described real property.

All that real property situate in the unincorporated area of the County of Mendocino, State of California, and lying within Lot 72 and Lot 91, Yokayo Rancho, described as follows;

Beginning at a point North 19°36'49" West a distance of 42.50 feet from a ½" iron pipe as shown on "Parcel Map of Minor Subdivision No. 23-93", filed in Map Case 2, Drawer 58, Page 77 and 78, Mendocino County Records, marking the west line of South State Street and the north line of Lot 91, Yokayo Rancho, said point being the TRUE POINT OF BEGINNING; thence along the west line of South State Street South 19°36'49" East a distance of 719.25 feet; thence North 89°32'30" West a distance of 260.53 feet; thence South 19°33'13" East a distance of 114.82 feet to the south line of Lot 91 of said Rancho; thence along said south line North 89°33'29" West a distance of 2,777.28 feet to the west line of Lot 91 of said Rancho; thence along said west line, North 00°41'37" East a distance of 705.86 feet to the north line of said Lot 91; thence along said north line, North 89°39'29" East a distance of 459.93 feet; thence leaving said north line, North 13°22'55" West a distance of 113.24 feet; thence North South 78°38'48" East a distance of 283.32 feet; thence South 08°48'30" East a distance of 53.47 feet to said north line of Lot 91; thence along said north line North 89°39'29" East a distance of 1,347.87 feet; thence leaving said north line North 17°47'26" West a distance of 42.06 feet; thence North 89°39'29" East a distance of 694.41 feet to the POINT OF BEGINNING.

Containing 48.8 acres, more or less.

APN: 184-120-21, 184-110-28, 184-110-29, 184-120-01 and a portion of 184-033-15.

BASIS OF BEARINGS: California Coordinate System Zone 2 (NAD 83). A Bearing of North 16°27'08" West between NGS monuments (PID KT2296 and PID KT2012 both with epoch date 1991.35).

EXHIBIT B

PROJECT SITE PLAN

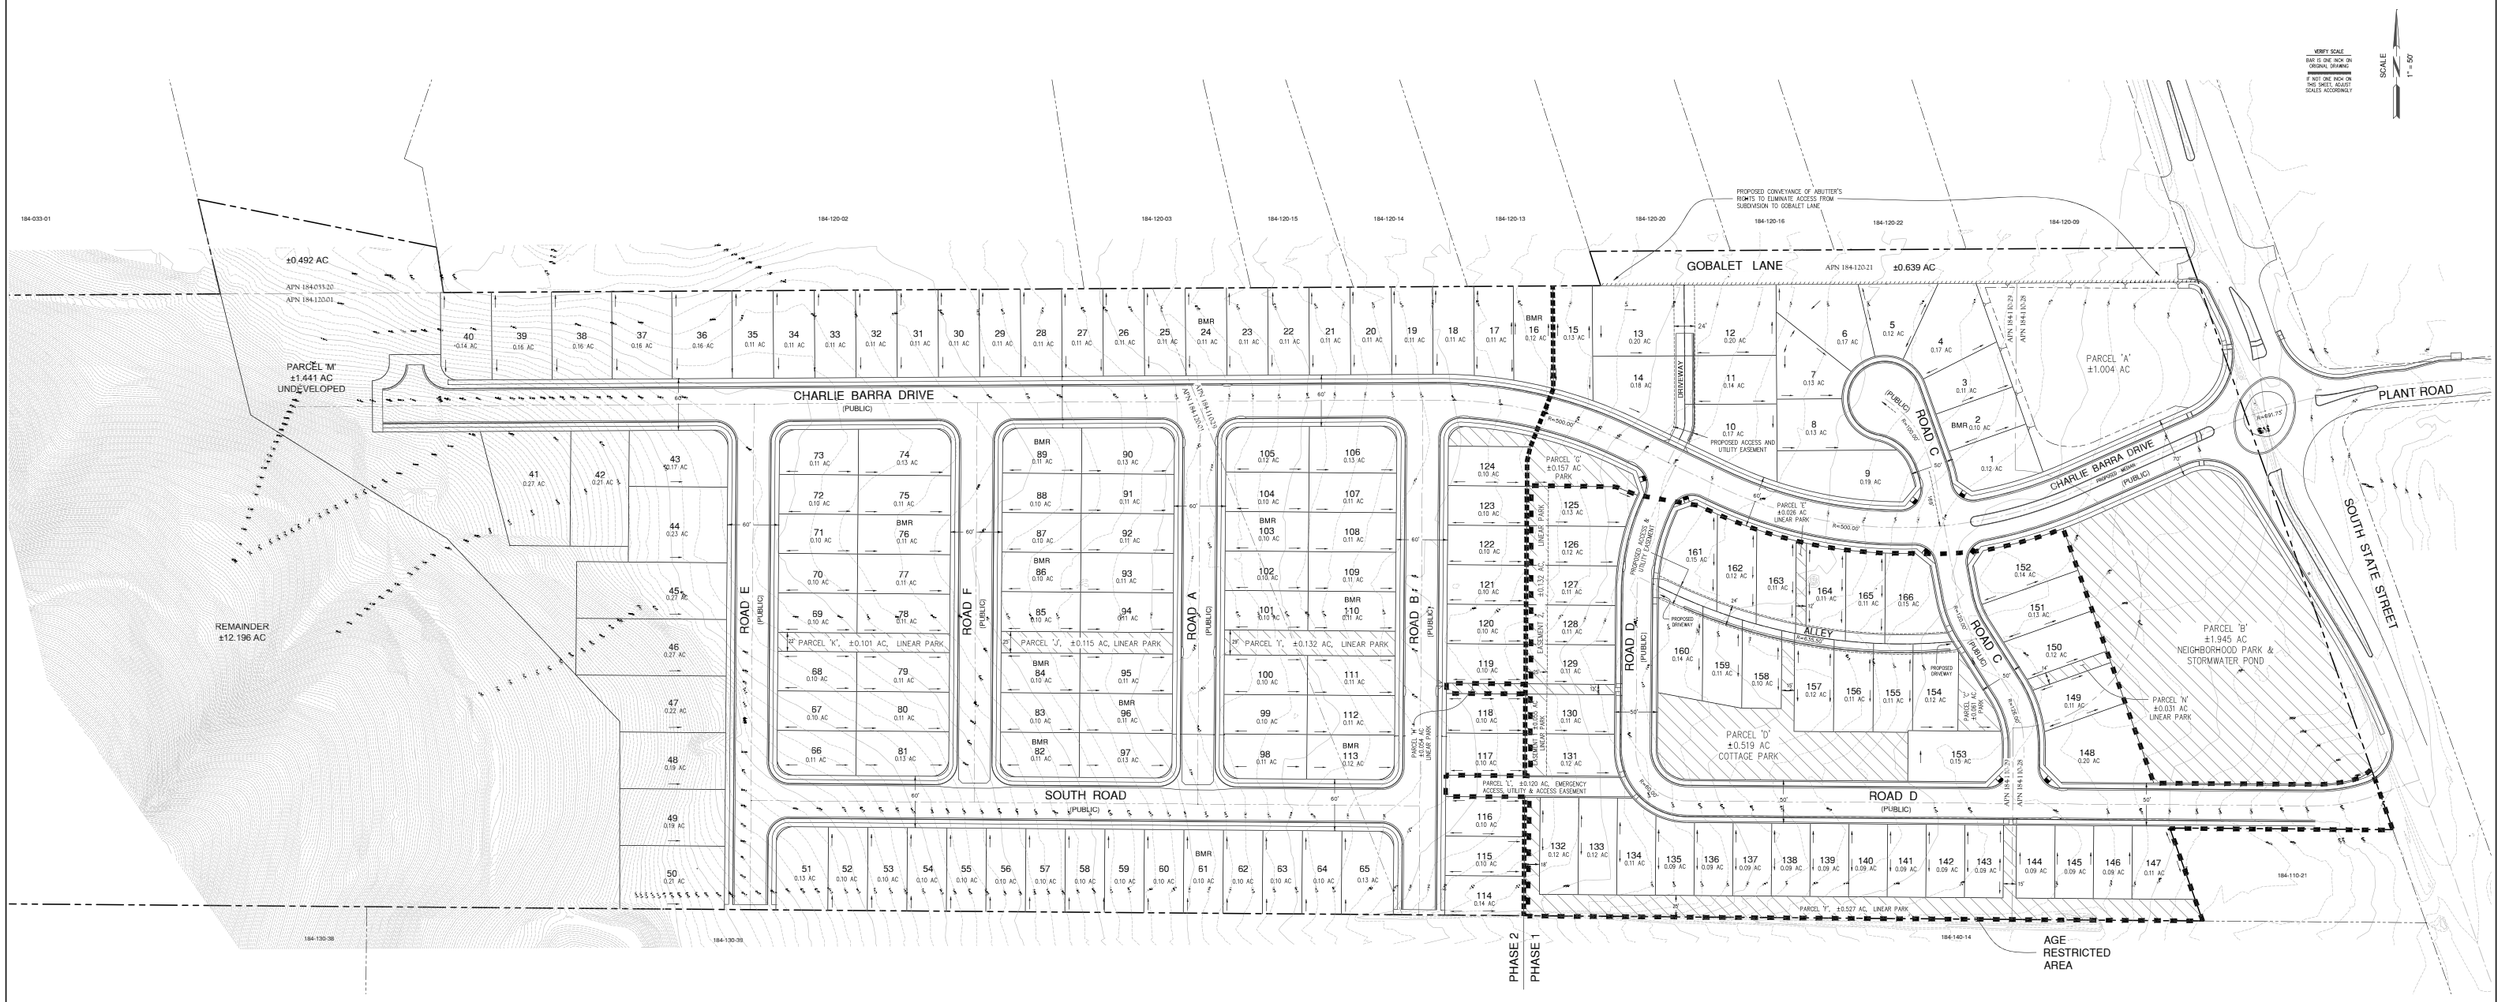

PARCEL AREA SUMMARY

EXISTING	
APN 184-033-20	0.492 AC.
APN 184-110-28	4.478 AC.
APN 184-110-29	15.277 AC.
APN 184-120-01	27.917 AC.
APN 184-120-21	0.639 AC.
GROSS PROJECT AREA	48.802 AC.
PROPOSED	
LOTS 1-166	19.970 AC.
PARCEL A (OPEN SPACE)	1.004 AC.
PARCEL B (STORM WATER POND)	1.945 AC.
PARCEL C (PARK)	0.061 AC.
PARCEL D (COTTAGE PARK)	0.519 AC.
PARCEL E (LINEAR PARK)	0.026 AC.
PARCEL F (LINEAR PARK)	0.527 AC.
PARCEL G (PARK)	0.157 AC.
PARCEL H (LINEAR PARK)	0.054 AC.
PARCEL I (LINEAR PARK)	0.132 AC.
PARCEL J (LINEAR PARK)	0.115 AC.
PARCEL K (LINEAR PARK)	0.101 AC.
PARCEL L (RIGHT-OF-WAY)	1.440 AC.
PARCEL N (LINEAR PARK)	0.031 AC.
ALLEY	0.194 AC.
ROW DEDICATION	9.077 AC.
REMAINDER	12.196 AC.
APN 184-033-20	0.492 AC.
APN 184-120-21	0.639 AC.
PROJECT AREA	48.802 AC.
AVERAGE LOT SIZE = 5,240 SF± (NET)	
DENSITY = 8.6 UNITS PER AC (GROSS)	

PARK AREAS	
PARCEL B (STORM WATER POND)	1.945 AC.
PARCEL C (PARK)	0.061 AC.
PARCEL D (COTTAGE PARK)	0.519 AC.
PARCEL E (LINEAR PARK)	0.026 AC.
PARCEL F (LINEAR PARK)	0.527 AC.
PARCEL G (PARK)	0.157 AC.
PARCEL H (LINEAR PARK)	0.054 AC.
PARCEL I (LINEAR PARK)	0.132 AC.
PARCEL J (LINEAR PARK)	0.115 AC.
PARCEL K (LINEAR PARK)	0.101 AC.
PARCEL N (LINEAR PARK)	0.031 AC.
EASEMENT 1 (LINEAR PARK)	0.055 AC.
EASEMENT 2 (LINEAR PARK)	0.132 AC.
PARK AREA	3.850 AC.

NOTES:

1. USE OF PARCEL 'C' WILL BE FOR THE AGE-RESTRICTED NEIGHBORHOOD.
2. THE SHOWN CONVEYANCE OF ABUTTER'S RIGHTS ALONG GOBALET LANE WILL ELIMINATE ALL ACCESS FROM THE PROJECT TO THE ROAD.
3. ROADS ARE SHOWN ON THE MAP AS PUBLIC OR PRIVATE. THE ALLEY, DRIVEWAY AND EMERGENCY ACCESS WILL BE OWNED BY THE ADJACENT LOTS AND WILL INCLUDE EASEMENTS FOR ACCESS AND UTILITIES.
4. PARCEL 'M' WILL BE RETAINED BY THE CURRENT OWNER.
5. PARCEL 'L' IS FOR EMERGENCY ACCESS, UTILITIES AND ACCESS TO LOTS 132, 133 & 134.

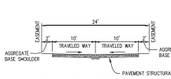

ALLEY & PRIVATE DRIVEWAY
TYPICAL SECTION

NO SCALE

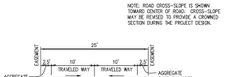

EMERGENCY ACCESS
TYPICAL SECTION

NO SCALE

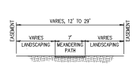

LINEAR PARK
TYPICAL SECTION

NO SCALE

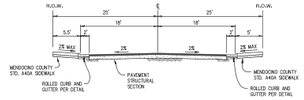

ROADS C & D
TYPICAL SECTION

NO SCALE

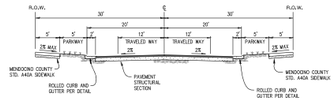

ROADS A, B, E, F, SOUTH ROAD
& PORTION OF CHARLIE BARRA DRIVE
TYPICAL SECTION

NO SCALE

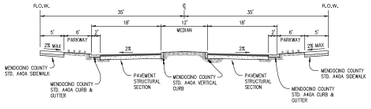

PORTION OF CHARLIE BARRA DRIVE WITH MEDIAN
TYPICAL SECTION

NO SCALE

AMENDED VESTING TENTATIVE MAP
PARCEL LAYOUT

BELLA VISTA ESTATES

PRELIMINARY

RAR
ROLLS ANDERSON & ROLLS
CIVIL ENGINEERS
115 YELLOWSTONE DRIVE • CHICO, CALIFORNIA 95973-5811
TELEPHONE 530-893-1422

MARCH, 2025 | 24074 | SHEET 3 OF 4

EXHIBIT C

PROJECT PHASING PLAN

VERIFY SCALE
BAR IS ONE INCH ON ORIGINAL DRAWING
IF NOT ONE INCH ON THIS SHEET, ADJUST SCALES ACCORDINGLY

SCALE
1" = 50'

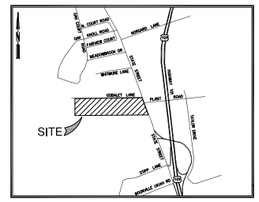

LOCATION MAP
NO SCALE

APN 184-033-20
APN 184-120-01

PARCEL 'M'
±1.441 AC
UNDEVELOPED

REMAINDER
±12,196 AC

GOBALET LANE

CHARLIE BARRA DRIVE
(PUBLIC)

PROPOSED ACCESS AND UTILITY EASEMENT

DRIVEWAY (PRIVATE)

ROAD C (PUBLIC)

PARCEL 'A'
±1.004 AC

PLANT ROAD

SOUTH STATE STREET

ROAD E (PUBLIC)

ROAD F (PUBLIC)

ROAD A (PUBLIC)

ROAD B (PUBLIC)

ROAD D (PUBLIC)

PARCEL 'G'
±0.157 AC
PARK

PARCEL 'K', ±0.101 AC, LINEAR PARK

PARCEL 'J', ±0.115 AC, LINEAR PARK

PARCEL 'I', ±0.132 AC, LINEAR PARK

PARCEL 'H'
±0.054 AC
LINEAR PARK

EASEMENT 2
±0.132 AC
LINEAR PARK

PARCEL 'E'
±0.026 AC
LINEAR PARK

ALLEY (PRIVATE)

EASEMENT 1
±0.055 AC
LINEAR PARK

PARCEL 'D'
±0.519 AC
COTTAGE PARK

PARCEL 'C'
±0.061 AC
PARK

PARCEL 'B'
±1.945 AC
NEIGHBORHOOD PARK /
STORMWATER POND

PARCEL 'N'
±0.031 AC
LINEAR PARK

SOUTH ROAD
(PUBLIC)

PARCEL 'L', ±0.120 AC, EMERGENCY ACCESS, UTILITY & ACCESS EASEMENT

PARCEL 'F', ±0.527 AC, LINEAR PARK

PHASE 2

PHASE 1

LOT COUNT

PHASE 1 = 57 LOTS
PHASE 2 = 109 LOTS

PHASE EXHIBIT

BELLA VISTA ESTATES

ROLLS ANDERSON & ROLLS
CIVIL ENGINEERS
115 YELLOWSTONE DRIVE CHICO, CALIFORNIA 95973-5811
TELEPHONE 530-895-1422

NOVEMBER, 2025 | 24074 | SHEET 1 OF 1

EXHIBIT D

RESTATED INCLUSIONARY HOUSING AGREEMENT

OFFICIAL BUSINESS
This document is recorded for the benefit of the County of Mendocino and is entitled to be recorded free of charge in accordance with Sections 6103 and 27383 of the Government Code.

RECORDING REQUESTED BY
AND WHEN RECORDED MAIL TO:
Office of the County Counsel
County of Mendocino
501 Low Gap Road, Room 1030
Ukiah, California 95482
Attn: County Counsel

(SPACE ABOVE LINE FOR RECORDER'S USE)

RESTATED INCLUSIONARY HOUSING AGREEMENT

(Master Developer - Senior Housing and Moderate-Income For Sale Units)

BELLA VISTA SUBDIVISION

This RESTATED INCLUSIONARY HOUSING AGREEMENT ("Agreement") is entered into as of this ____ day of ____, 2026, by and between the County of Mendocino, a political subdivision of the State of California (the "County"), and Rancho Yokayo, LP, (the "Developer"), with reference to the following facts:

A. Developer is the owner of certain real property in the County of Mendocino, California described in **Exhibit A** attached hereto and incorporated herein by this reference (the "Property").

B. For the purposes of this Agreement, Developer intends to construct a total of 166 residential units known as Bella Vista Subdivision (hereinafter referred to as the "Master Development") on the Property and has applied for an amended vesting tentative subdivision map for the Property (File #S_2020-0001). Included in those 166 residential units are 42 age-restricted senior housing units and 124 non-age-restricted single-family residences. Of the non-age-restricted residences, 10% (13 units) will be sold to qualifying moderate income households.

C. This project includes reductions in development standards pursuant to Government Code section 65915 in exchange for which the Developer agrees to construct, or cause to be constructed, an on-site age-restricted senior housing development (the "Senior Units") consisting of 42 residences to be sold at market rates; and 13 on-site single family for-sale housing units as further described in Sections 3 through 5 below to be sold to moderate income qualifying households as described below.

D. This Agreement is executed in conjunction with the Second Restated Development Agreement which addresses a total of 42 age-restricted senior housing units (the

"Senior Units"), and 124 non-age restricted housing units of which 90% will be market rate housing units (the "Market Rate Units") and 10% will be Affordable Units.

E. The Property was previously subject to a Restated Development Agreement, which was recorded against the Property and described a different Master Development, for which an Inclusionary Housing Agreement was also recorded against the Property. The Restated Development Agreement was amended, replaced and superseded by a Second Restated Development Agreement, approved by the County on [Insert Date]. Similarly, this Agreement amends, replaces and supersedes the Inclusionary Housing Agreement originally recorded against the Property.

F. This Agreement shall be executed and recorded against the Property consistent with Section 26 hereof.

NOW, THEREFORE, it is mutually agreed by and between the undersigned parties as follows:

Section 1. **Definitions**. In addition to those terms defined in the Recitals to this Agreement, the following terms have the following meanings in this Agreement:

(a) “Adjusted for family size appropriate to the unit,” as set forth in Section 50052.5 of the California Health and Safety Code, means a household of one person in the case of a studio unit, two persons in the case of a one-bedroom unit, three persons in the case of a two-bedroom unit, four persons in the case of a three-bedroom unit, and five persons in the case of a four-bedroom unit.

(b) "Affordable Housing Cost" means the monthly Total Housing Cost to be paid by a Qualified Buyer which does not exceed a specified percentage of gross monthly income, adjusted for family size appropriate for the unit. As provided by California Health and Safety Code section 50052.5, for moderate-income households, affordable housing cost shall not be less than 28 percent of the gross income of the household, nor exceed the product of 35 percent times 110 percent of area median income adjusted for family size appropriate for the unit.

(c) "Affordable Purchase Price" means a purchase price for an Affordable Unit that results in an Affordable Housing Cost.

(d) "Affordable Unit" means a housing unit reserved for ownership by Moderate Income Households at an Affordable Housing Cost.

(e) "Affordable Unit Property" means the legal parcel(s) of land on which the Affordable Units will be constructed, together with any Affordable Units and appurtenant improvements constructed on such land.

(f) "Approval" means any planned unit development or planned community development approval, subdivision approval, use permit, building permit or combined development permit for a residential development.

(g) "Buyer's Occupancy and Equity Sharing Agreement" shall mean an agreement, in the form provided by the County or its designee, to be executed by each buyer of an Affordable Unit and recorded against the Affordable Unit at the time of purchase by the buyer.

The Buyer's Occupancy and Equity Sharing Agreement shall contain provisions consistent with Government Code Section 65915(c)(2)(C) regarding owner-occupancy of the Affordable Unit, limitations on any rental or leasing of the property, and equity-sharing provisions pertaining to the sale of the Affordable Unit.

(h) "County" shall mean the County of Mendocino or its designee, representative or other agency responsible for the County duties described herein.

(i) "First Approval" means the first Approval to occur with respect to the Master Development.

(j) "Homebuyer/County Deed of Trust" means the deed of trust, in the form provided by the County, executed by each buyer of an Affordable Unit at the time of purchase of the Affordable Unit that secures the buyer's performance under the Buyer's Occupancy and Equity Sharing Agreement and the Homebuyer/County Note.

(k) "Homebuyer/County Note" means the promissory note, in the form provided by the County, executed by each buyer of an Affordable Unit at the time of purchase of the Affordable Unit.

(l) ''Median Income" means the median household income for Mendocino County as determined annually by the California Department of Housing and Community Development.

(m) "Moderate-Income Household" means persons and families who are not “lower income households” and whose gross incomes do not exceed 120 percent of the area median income adjusted for family size for Mendocino County as determined annually by the California Department of Housing and Community Development.

(n) "Qualified Buyer" means a Moderate-Income Household who has been determined by the County or its designee to be qualified to purchase an Affordable Unit.

(o) "Referral List" shall mean the list of Qualified Buyers of the Affordable Units provided by the County or its designee to the Developer pursuant to Section 7 below.

(p) “Total Housing Costs” means the monthly recurring expenses required for the unit pursuant to Section 6920 of Title 25 of the California Code of Regulations, including principal and interest on a mortgage loan (based on an assumed thirty-year term and an assumed 5% down payment) and any loan insurance fees associated therewith, property taxes and assessments, fire and casualty insurance, property maintenance and repairs, a reasonable allowance for utilities, and homeowner association fees. The Total Housing Cost shall be the monthly average of estimated costs for the first (1st) calendar year of a household's occupancy.

Section 2. Satisfaction of Affordable Housing Obligation and Conditions of Approval. The Affordable Housing conditions of the First Approval shall be satisfied with respect to the Property when Developer constructs or causes to be constructed the Affordable Units meeting the requirements of Sections 3 through 5, in compliance with the schedule set forth in Section 6 below and the Affordable Units are sold to Qualified Buyers in compliance with this Agreement. An amendment to this Agreement will be required to receive final subdivision map or other County approval for additional housing units on the Property above the requested total of 158 dwelling units identified by Developer in the First Approval application, to make any changes to the Affordable Units as they are described in Sections 3 through 5 of this

Agreement, or to otherwise change the terms of this Agreement.

Section 3. Number of Affordable Units. As a condition to the satisfaction of Developer's affordable housing requirements for the Master Development, Developer shall construct, or cause to be constructed, 13 Affordable Units which shall be affordable to Moderate-Income Households.

Section 4. Location of Affordable Units. The Affordable Units shall be constructed on the Property, with Affordable Units to be constructed as part of Phase 2 and no Affordable Units required to be constructed in Phase 1. A total of thirteen (13) Affordable Units shall be constructed among the non-age restricted units to be constructed within the Master Development. The Phasing Plan is attached hereto as **Exhibit B**. The Affordable Units shall be scattered within the Project and intermingled with the Market Rate Units. The legal parcel(s) of land on which the Affordable Units will be constructed, together with any Affordable Units and appurtenant Improvements constructed on-such land, is referred to herein as the "Affordable Unit Property". Prior to recordation of the first Subsequent Final Map, the Applicant shall submit a conceptual plan for the review and approval of the Director of Planning that identifies the locations of the affordable housing parcels throughout the Project Site. The identified parcels for affordable housing may only be modified with the written approval of the Director of Planning, which approval shall not be unreasonably withheld.

Section 5. Appearance, Size and Bedroom Count. The Affordable Units shall be detached single family homes. The Affordable Units are to be constructed within the Project among the Market Rate Units and they shall be of the same general design and exterior appearance as the Market Rate Units, with three bedrooms and two bathrooms per unit, and shall be subject to the Project Design Guidelines.

Section 6. Schedule for Developing Affordable Units. Developer shall provide the Affordable Units as described in Sections 3, 4 and 5 and as follows:

(a) Upon satisfying all requirements for issuance of building permits, the County will release building permits for each phase as submitted by Developer per Phasing Plan as shown in **Exhibit B** and described in subsections (b) and (c) below.

(b) The final building inspections for the Affordable Units in each phase shall be completed prior to or concurrent with the final building inspections for the Market Rate Units. If the project does not proceed in phases, Developer and Director of Planning and Building Services shall negotiate in good faith to establish a schedule that ensures that issuance of subsequent construction permits is premised upon prior completion of Affordable Units.

(c) For the final phase of construction, prior to issuance of any building permits for any market rate unit in that phase, the Developer will enter into an Agreement to Construct (in a form approved by County Counsel) and shall furnish a completion bond, or other financial security with a construction cost inflation factor, to ensure construction of Affordable Units. The Director of Planning and Building shall approve the financial security.

Section 7. Sale by Developer to Qualified Buyers: County Affordable Homebuyer Referral List. No later than completion of each phase of construction, the Developer shall market the Affordable Units for sale to Qualified Buyers. The County shall

compile an Affordable Homebuyer Eligibility Waiting List comprised of Qualified Buyers for the Affordable Units. No later than sixty (60) days preceding the anticipated date of the final building inspection for an Affordable Unit, the Developer shall provide the County with written notice of the availability of the Affordable Unit for sale, including the model name/type (size, square footage and number of bedrooms), location, with specific reference to this Agreement by date and name of the Developer who executed the Agreement and location of the Property described in **Exhibit A** of this Agreement. No later than fifteen (15) business days after receipt of such notice, the County shall provide to Developer a Referral List with the names, addresses, and telephone numbers of at least five (5) Qualified Buyers from the County's Affordable Homebuyer Eligibility Waiting List (or if fewer than five (5) households are on said list, all households on said list). Developer shall contact the Qualified Buyers on the Referral List and offer the Affordable Units to such persons in the order provided in the Referral List. Developer shall market the Affordable Units only to the households referred by the County and shall select a Qualified Buyer for the Affordable Unit from the list of households provided by the County. Developer may contact the County to request a referral of additional Qualified Buyers if necessary. Selected Qualified Buyers shall be responsible for obtaining their own financing for the Affordable Units. Developer shall comply with applicable fair housing laws in the marketing and sale of the Affordable Units. Purchase contracts between Developer and Qualified Buyers shall include requirements that buyers execute documents for the benefit of the County described in Section 9 below.

Section 8. Affordable Purchase Prices.
The Affordable Units shall be sold to Eligible Buyers at an Affordable Purchase Price calculated pursuant to the formula specified by the County which formula shall be based on the definitions of Affordable Housing Cost and Total Housing Costs in Section 1, herein. Developer shall notify the Department at least thirty (30) days prior to offering an Affordable Unit for sale to allow the County adequate time to calculate and notify the Developer of the Affordable Purchase Prices currently applicable to such units. Developer acknowledges and agrees that Affordable Purchase Prices are determined based on current income levels in the County, changes to which are published annually by the California Department of Housing and Community Development, the number of bedrooms in the Affordable Unit, and prevailing mortgage interest rates, homeowners' association dues, property taxes and assessments, and insurance costs, all of which are subject to change from time to time. Developer agrees that the Affordable Purchase Prices of the Affordable Units shall be calculated by the County in its reasonable exercise of discretion in interpreting the requirements and shall be binding upon Developer. The Affordable Purchase Price established for each Affordable Unit by the County shall be the absolute maximum price that the Developer may charge for the Affordable Unit or may receive as compensation for the Affordable Unit. The Developer may request a meeting with the Director of Planning & Building Services to discuss the Affordable Purchase Price established for an Affordable Unit. The Developer may not charge or receive any additional amount for an Affordable Unit regardless of whether the additional amount is (a) for options, upgrades or additional improvements to the unit, (b) paid through escrow or outside of escrow, (c) paid prior to, after or as part of the purchase escrow or (d) paid in cash or in kind.

Section 9. Homebuyer Documents and Security Instruments. Prior to the sale of each Affordable Unit, Developer shall ensure that:

(a) The Qualified Buyer and the County execute a Buyer's Occupancy and Equity-Sharing Agreement consistent with Government Code section 65915(c)(2)(C) which shall be recorded against the Affordable Unit Property at close of escrow on the Sale to the Qualified Buyer. The Buyer's Occupancy and Equity-Sharing Agreement shall be recorded junior only to

the lien of the deed of trust securing the Qualified Buyer's first mortgage loan, unless otherwise approved in writing by the County. The Buyer's Occupancy and Equity-Sharing Agreement shall apply for a term of thirty (30) years from the date of first transfer and shall include provisions for Equity-Sharing should a transfer occur prior to the 30-year term.

(b) The Qualified Buyer signs a Homebuyer/County Note that obligates the Qualified Buyer to pay the County any excess sales proceeds received by the Qualified Buyer if the Qualified Buyer fails to comply with the Buyer's Occupancy and Equity-Sharing Agreement on resale of the Affordable Unit.

(c) The Qualified Buyer signs a Homebuyer/County Deed of Trust to secure performance of the Buyers covenants under the Buyer's Occupancy and Equity-Sharing Agreement and payment of the amounts due under the Homebuyer/County Note if the Qualified Buyer fails to comply with the terms of the Buyer's Occupancy and Equity-Sharing Agreement. The Homebuyer/County Deed of Trust shall be recorded against the Affordable Unit, subordinate only to the Buyer's Occupancy and Equity-Sharing Agreement

Section 10. County Approval of Documents. The following documents, to be approved in writing by the County Director of Planning and Building Services prior to issuance of building permits for the Affordable Units, shall be used in connection with the development and sale of the Affordable Units.

(a) Form of Purchase and Sale Agreements for sale of the Affordable Units (to be prepared by the Developer).

(b) Form of Resale Restriction, Homebuyer/County promissory note, and Homebuyer/ Security Deed of Trust (to be prepared by the County).

Section 11. Compliance Reports, Inspections, Monitoring. Following completion of construction of any of the Affordable Units, the Developer under penalty of perjury, shall submit an annual compliance report to the Department of Planning and Building Services commencing twelve (12) months following the date of issuance of a final certificate of occupancy for the first Affordable Unit to be completed and continuing until all Affordable Units have been sold to Qualified Buyers. Developer shall retain all records related to compliance with obligations under this Agreement for a period not less than five (5) years from the date of sale of all Affordable Units in the Master Development and make them available to County employees or others designated by the County for inspection and copying upon ten (10) business days' written notice. Developer shall permit County employees or others designated by the County to inspect the Property to monitor compliance with this Agreement following five (5) business days' written notice to Developer provided however that such inspection shall only include Affordable Units not yet sold to Qualified Buyers. The County shall be further entitled to monitor compliance with this Agreement and the Developer shall cooperate fully in such monitoring.

Section 12. Release of Property From Agreement. The covenants and conditions herein contained shall apply to and bind, during their respective periods of fee ownerships Developer and its heirs, executors, administrators. successors, transferees, and assignees having or acquiring any right, title or interest in or to any part of the Property and shall run with and burden such portions of the Property until terminated in accordance with this Section 12. Until portions of the Property are released from the burdens of this Agreement pursuant to this Section 12, the owners of fee title to the Property shall expressly make the conditions and

covenants contained in this Agreement a part of any deed or other instrument conveying any interest in such property. Upon completion of final building inspections for one hundred percent (100%) of the Affordable Units in each phase of development, the Property within that phase of development, except for the Affordable Unit Property, shall be released from the burdens of this Agreement by the Director of Planning and Building Services. As Affordable Units are sold to Qualified Buyers in compliance with this Agreement, and Buyers Occupancy and Equity Sharing Agreement and Homebuyer/County Deeds of Trust are recorded against the Affordable Units, the portions of the Affordable Unit Property sold to Qualified Buyers shall be released from the burdens of this Agreement.

Section 13. Default and Remedies.

(a) Breach by the County. Failure of the County to cure any County default under the terms of this Agreement within sixty (60) days after the delivery of a notice of default from the Developer will constitute a default under this Agreement. The Developer's sole remedy against the County in the event of an uncured default is an action for specific performance.

(b) Breach by the Developer. Failure of the Developer to cure any default in the Developer's obligations under the terms of this Agreement within sixty (60) days after the delivery of a notice of default from the County will constitute a default under this Agreement and a failure to satisfy the conditions of Approval with respect to the Property and, in addition to remedies for breach of this Agreement, the County may exercise any and all remedies available to it under the Subdivision Map Act, Mendocino County Code or otherwise, with respect to the Developer's failure to satisfy the conditions of approval including but not limited to:

(i) withholding, conditioning, suspending or revoking any permit, license, subdivision approval or map, or other entitlement for the Master Development, including without limitation final inspections for occupancy and/or certificates of occupancy;

(ii) instituting against the Developer, or other parties, a civil action for declaratory relief, Injunction or any other equitable relief, or relief at law, including without limitation an action to rescind a transaction and/or to require repayment of any funds received in connection with such a violation;

(iii) where one or more persons have received financial benefit as a result of violation of this Agreement, the County may assess, and institute legal action to recover as necessary, a penalty in any amount up to and including the amount of financial benefit received, in addition to recovery of the benefit received;

(iv) any other means authorized under the Mendocino County Code.

Section 14. County Remedies Cumulative. No right, power, or remedy given to the County by the terms of this Agreement is intended to be exclusive of any other right, power, or remedy; and each and every such right, power, or remedy shall be cumulative and in addition to every other right, power, or remedy given to the County by the terms of any such document, or by any statute or otherwise against Developer and any other person. Neither the failure nor any delay on the part of the County to exercise any such rights and remedies shall operate as a waiver thereof, nor shall any single or partial exercise by the County of any such right or remedy preclude any other or further exercise of such right or remedy, or any other right or remedy.

Section 15. Attorneys' Fees and Costs. Should any legal action be brought by either party for breach of this Agreement or to enforce any provisions herein, including but not limited to any action for declaratory relief, each party shall be solely responsible for and bear its own attorneys' fees, regardless of which party prevails.

Section 16. Appointment of Other Agencies. Following consultation with the Developer, the County may, at its sole discretion designate, appoint or contract with any other public agency, for-profit or non-profit organization to perform some or all of the County's obligations under this Agreement.

Section 17. Hold Harmless. Developer will indemnify, defend and hold harmless (without limit as to amount) County and its elected officials, officers, employees and agents in their official capacity (hereinafter collectively referred to as "Indemnitees"), and any of them, from and against all loss, all risk of loss and all damage (including expense) sustained or incurred because of or by reason of any and all claims, demands, suits, actions, judgments and executions for damages of any and every kind and by whomever and whenever made or obtained, allegedly caused by, arising out of or relating in any manner to the Master Development, the Affordable Units, or Developer's performance or non-performance under this Agreement, including the performance or non-performance of any of Developer's officers, employees, agents and subcontractors.

Section 18. Notices. All notices required pursuant to this Agreement shall be in writing and may be given by personal delivery or by registered or certified mail, return receipt requested, to the party to receive such notice at the addressed set forth below:

TO THE COUNTY:

County of Mendocino
Dept of Planning and Building Services
860 N. Bush Street
Ukiah, California 95432
Attn: Director

With a copy to;

County of Mendocino
Office of County Counsel
County Administrative Office
501 Low Gap Road, Room 1030
Ukiah, California 95432
Attn: County Counsel

TO THE DEVELOPER:

Rancho Yokayo, LP
Guillon, Inc. Construction
2550 Lakewest Drive, No. 50
Chico, CA 95928
Attn: Doug Guillon

Any party may change the address to which notices are to be sent by notifying the other parties of the new address, in the manner set forth above.

Section 19. **Integrated Agreement**. This Agreement constitutes the entire Agreement between the parties and no modification hereof shall be binding unless reduced to writing and signed by the parties hereto.

Section 20. **Duration and Amendment of Agreement; Assignment.** This Agreement shall remain in effect for so long as the Property is subject to inclusionary housing obligations pursuant to a vesting tentative map. This Agreement, and any section, subsection, or covenant contained herein, may be amended only upon the written consent of the Director of the Department of Planning and Building Services, who shall have authority to approve or disapprove minor or technical amendments on behalf of the County. If the amendment makes a substantive or material change to this Agreement, it shall be effective only following approval of the governmental authority that gave the First Approval for the Master Development. In the event that the Second Restated Development Agreement for the Master Development is assigned pursuant to its terms, this Agreement shall also be assigned to the same assignee pursuant to an agreement, the form of which shall be approved by the County Counsel.

Section 21. **No Claims.** Nothing contained in this Agreement shall create or justify any claim against the County by any person that Developer may have employed or with whom Developer may have contracted relative to the purchase of materials, supplies or equipment, or the furnishing or the performance of any work or services with respect to the Property or the construction of the Master Development.

Section 22. **Applicable Law.** This Agreement shall be governed by California law.

Section 23. **Waivers.** Any waiver by the County of any obligation or condition in this Agreement must be in writing. No waiver will be implied from any delay or failure by the County to take action on any breach or default of Developer or to pursue any remedy allowed under this Agreement or applicable law. Any extension of time granted to Developer to perform any obligation under this Agreement shall not operate as a waiver or release from any of its obligations under this Agreement. Consent by the County to any act or omission by Developer shall not be construed to be a consent to any other or subsequent act or omission or to waive the requirement for the County's written consent to future waivers.

Section 24. **Title of Parts. and Sections.** Any titles of the sections or subsections of this Agreement are inserted for convenience of reference only and shall be disregarded in interpreting any part of the Agreement's provisions.

Section 25. **Multiple Originals: Counterpart.** This Agreement may be executed in multiple originals, each of which is deemed to be an original, and may be signed in counterparts.

Section 26. **Recording of Agreement.** The Developer shall cause this Agreement, or a memorandum thereof, to be recorded against the Property, in the Official Records of the County of Mendocino, concurrently with the recordation of the Second Restated Development Agreement.

Section 27. **Severability.** In the event any limitation, condition, restriction, covenant, or provision contained in this Agreement Is to be held invalid, void or unenforceable by any court of competent jurisdiction, the remaining portions of this Agreement shall nevertheless, be and remain in full force and effect.

Section 28. **Implementation Memorandum.** When necessary and convenient for the purpose of implementing this Agreement, the Developer and the County, through the Director of Planning and Building, may enter into one or more Implementation Memorandums ("IM"). The purpose of the IM is to guide the Developer's compliance for matters not expressly provided for in this Agreement. Any IM must be consistent with this Agreement and shall be subject to review and approval by the County Counsel.

Section 29. **Exhibits.** The following exhibits are attached to this Agreement:

Exhibit A Legal Description of the Property

Exhibit B Phasing Plan

IN WITNESS WHEREOF, the County of Mendocino, a political subdivision of the State of California, has authorized the execution of this Affordable Housing Agreement in duplicate by its Chair of the Board of Supervisors and attested to by its County Clerk of the Board under the authority of Ordinance No. [Insert Number], adopted by the Board of Supervisors of the County on [Insert Date], and Landowner has executed this Affordable Housing Agreement.

"COUNTY"

COUNTY OF MENDOCINO,
a political subdivision of the State of California

_____
[Insert Name of Chair]
Chair of the Board of Supervisors

"LANDOWNER"

RANCHO YOKAYO, LP,
a California limited partnership

By: Guillon, Inc., a California Corporation, its General Partner

By: _____
Douglas J. Guillon, President

ATTEST:

_____
[Insert Name of Deputy Clerk]
Deputy Clerk of the Board of Supervisors

APPROVED AS TO FORM:

By _____
[Insert Name of Deputy]
County Counsel, Deputy

EXHIBIT E

AMENDED MITIGATION MONITORING & REPORTING PROGRAM

EXHIBIT "E"
AMENDED MITIGATION MONITORING & REPORTING PROGRAM
for the Bella Vista Subdivision

Impact	Mitigation Measure	Implemented by	Implemented when	Monitored by	Verified by and date
GEOLOGY					
3.1-A: Improvements built on the site would be subject to seismic ground shaking, which could cause the failure of those improvements and risk to human health.	**3.1-A.1:** A final geotechnical report shall be prepared that incorporates the recommendations set forth in the 2005 RGH Report as modified by mitigation measures recommended in this EIR. The project applicant shall design project structures and foundations to withstand expected seismic forces in accordance with the California Building Code as adopted by the County of Mendocino. Since the project site is located within Seismic Zone 4 it is considered potentially seismically active. The County shall not issue building permits until seismic design criteria are reviewed and approved. During construction adherence to design criteria shall be monitored, and a final report issued documenting conformance prior to occupancy.	Project Engineer Project Geotechnical Consultant	Issuance of Building, Grading or Other Permits	Mendocino County Dept. of Planning & Building Services (Planning Dept.)	Planning Dept. Approval of Final Map
3.1-B: Seismically induced ground failure, including liquefaction and densification, would cause improvements to fail and risk to human health.	**3.1-B.1:** Potentially unstable surface soils shall be remediated by strengthening the soils during site grading. The strengthening will be achieved by excavating the weak soils and replacing them as properly compacted engineered fill. All site grading and foundation construction shall follow the recommendations of the Geotechnical Engineer of record for the project. The process will include excavation of surface soils and placement of all fill soils at a minimum of 90 percent compaction relative to the maximum dry density near the optimum moisture content as determined in accordance with ASTM D 1557.	Project Engineer	Issuance of Building, Grading or Other Permits	Planning Dept.	Planning Dept. Prior to building construction

EXHIBIT "E"
AMENDED MITIGATION MONITORING & REPORTING PROGRAM
for the Bella Vista Subdivision

Impact	Mitigation Measure	Implemented by	Implemented when	Monitored by	Verified by and date
	Site soils will be tested during construction by the Geotechnical Engineer-of-Record or by a Special Inspector to confirm that minimum standards are met. A final report documenting results of fill testing will be submitted to the County of Mendocino Department of Planning and Building Services and will be subject to the review of that department.				
3.1-C: Potentially unstable slopes or underlying soils could cause the failure of improvements and risk to human health.	**3.1-C.1:** Cut and fill slopes should be designed and constructed as slope gradients of 2h:1v or flatter, unless otherwise approved by the Geotechnical Engineer-of-record in specified areas. The interior slopes of the retention basin should be inclined no steeper than 3h:1v. If steeper slopes are required, retaining walls shall be used. Fill slopes steeper than 2h: 1v will require the use of a Geogrid reinforcing material to increase stability. Fill slopes shall be constructed by over-filling and cutting the slope to final grade. Graded slopes shall be planted with fast-growing, deep-rooted groundcover to reduce sloughing and erosion. Fills placed on terrain sloping at 5h:1v or steeper shall be continually keyed and benched into firm, undisturbed bedrock or firm soil. The benches shall allow space for the placement of select fill of even thickness under settlement sensitive structural elements supported directly on the fill.	Project Engineer Project Geotechnical Consultant	Issuance of Building, Grading or Other Permits	Planning Dept.	Planning Dept. Prior to building construction

EXHIBIT "E"
AMENDED MITIGATION MONITORING & REPORTING PROGRAM
for the Bella Vista Subdivision

Impact	Mitigation Measure	Implemented by	Implemented when	Monitored by	Verified by and date
	3.1-C.2 Retaining walls shall be designed to retain planned cut slopes for the hillside lots that exceed 2h:1v in slope steepness. These cuts are planned to be as great as 13 feet in height. The Geotechnical Engineer-of-record shall provide revised recommendations for retaining walls if needed to meet current building code requirements. All retaining walls shall be designed by a State of California Registered Civil Engineer in accordance with requirements of the current edition of the California Building Code including seismic design considerations. Retaining wall design shall be reviewed by the County of Mendocino Department of Planning and Building Services to ensure conformance with state and local building code requirements.	Project Engineer Project Geotechnical Consultant	Issuance of Building, Grading or Other Permits	Planning Dept.	Planning Dept. Prior to building construction
	3.1-C.3: Plan Review will be performed by the County of Mendocino Department of Planning and Building Services to ensure conformance with grading and drainage requirements. The Geotechnical Engineer-of-Record shall prepare a geotechnical review letter documenting that plans meet with the intent of geotechnical recommendations.	Project Geotechnical Consultant	During Construction	Planning Dept.	Planning Dept. Prior to building construction
	3.1-C.4: The Geotechnical Engineer-of-Record and/or Special Inspector shall perform construction observation and testing to ensure conformance with design requirements and geotechnical	Project Geotechnical Consultant	During Construction	Planning Dept.	Planning Dept. Completion of building construction

EXHIBIT "E"
AMENDED MITIGATION MONITORING & REPORTING PROGRAM
for the Bella Vista Subdivision

Impact	Mitigation Measure	Implemented by	Implemented when	Monitored by	Verified by and date
	recommendations. Testing and monitoring shall include: ● Verification of compaction requirements for engineered fill and subgrade soils. Unless otherwise stated all engineered fill shall be compacted to at least 90 percent of the maximum dry density at moisture contents above the optimum in accordance with ASTM D 1557 test method. Subgrade beneath foundations and pavement sections shall be additionally compacted to at least 95 percent of the maximum dry density at moisture contents near the optimum. ● Verification of the installation of subsurface drainage in accordance with project plans and specifications. ● Verification that footings are excavated into stable material and footing excavations are of sufficient depth and breadth to adequately support structures with minimal or no settlement. ● Materials Testing and Special Inspection of concrete, steel, asphalt, wood members and other structural elements to establish conformance with the design standards. ● Verification of correct installation of erosion control measures and adherence to the requirements of the approved Stormwater Pollution Plan (SWPPP) for the project.				

EXHIBIT "E"
AMENDED MITIGATION MONITORING & REPORTING PROGRAM
for the Bella Vista Subdivision

Impact	Mitigation Measure	Implemented by	Implemented when	Monitored by	Verified by and date
3.1-D: Expansive soils on the site could cause the failure of improvements and risk to human health.	**3.1-D.1:** Where spread footings are chosen for foundation support, weak, porous, compressible and locally expansive surface soil shall be excavated to within 6 inches of their entire depth. Excavation of weak, compressible, and locally expansive soils shall extend a minimum of 12 inches below exterior concrete slabs and/or asphalt concrete pavement subgrade. These soils shall be replaced with select fill material. Additionally, excavation of weak, porous, compressible, expansive, creep-prone surface materials shall extend at least 5 feet beyond the outside edge of exterior footings of the proposed buildings and 3 feet beyond the edge of exterior slabs and or pavements. These soils shall also be replaced with select fill material as described below. Select fill material shall be free of organic matter, have a low expansion potential, and conform in general to the following requirements: 100% passing 6" sieve; 90-100 % passing the 4" sieve; 10-60% passing the No. 200 sieve (all percentages by dry weight); LL - 40 max; PI - 15 max; R-value - 20 min. The Geotechnical Engineer - of - Record shall approve imported material prior to use as compacted fill.	Project Engineer Project Geotechnical Consultant	Issuance of Building, Grading or Other Permits	Planning Dept.	Planning Dept. Completion of building construction
HYDROLOGY & WATER QUALITY					
3.2-A: Development of the project would create new impervious	**3.2-A.1:** The project shall not cause flooding downstream of the project site, and post-development peak flows discharged to the 18-inch CMP storm drain beneath South State Street shall	Project Engineer	Final Map approval	Mendocino Water Agency	Mendocino Water Agency and Planning Dept.

EXHIBIT "E"
AMENDED MITIGATION MONITORING & REPORTING PROGRAM
for the Bella Vista Subdivision

Impact	Mitigation Measure	Implemented by	Implemented when	Monitored by	Verified by and date
surfaces, increasing the rate and amount of stormwater runoff. This runoff could contribute to flooding in the vicinity of the project site.	not exceed pre-development peak flows. At final project design, the applicant shall calculate the amount of runoff that will be generated by the developed portions of lots that drain into Cleland Mountain Creek and factor that increase into the analysis performed by Sandine and Associates to determine whether peak flow rates will remain below pre-development levels and the risk of flooding in the project site and off-site downstream will not be increased. If the post-project peak flow rates exceed the pre-development levels, the applicant shall increase the volume of the detention basin capacity to achieve the target peak flow discharge. The 18-inch storm drain facility beneath South State Street shall be located, inspected by video camera or other method, and a report submitted to the County Department of Transportation at the time of the final design of the subdivision storm drainage system, substantiating the adequacy of the existing facility to accommodate the design runoff or recommending improvements necessary to the facility to adequately accommodate project runoff. Those recommendations shall be constructed.			(Water Agency) Mendocino County Department of Transportation	Mendocino County Department of Transportation Final Map approval
	3.2-A.2: As part of the Development Agreement, establish a Homeowners Association (HOA) maintenance agreement that details the provisions for regular monitoring of the detention pond storage capacities, as well as requirements for detention pond cleanouts, when necessary, to maintain design stormwater storage levels.	Project Engineer	Approval of Development Agreement	Planning Dept.	Planning Dept. Prior to construction

EXHIBIT "E"
AMENDED MITIGATION MONITORING & REPORTING PROGRAM
for the Bella Vista Subdivision

Impact	Mitigation Measure	Implemented by	Implemented when	Monitored by	Verified by and date
	Establish a monitoring protocol that is acceptable to the County that monitors implementation of this maintenance, including a bond or other funding agreement that reimburses the County if the County is required to conduct required maintenance due to the HOA not implementing required maintenance.				
3.2-B: Project development would result in the construction of four residential lots in the FEMA- designated 100- year floodplain of Cleland Mountain Creek.	**3.2-B.1:** The project shall not result in flooding of residences on the project site. To minimize the risk of flooding during the FEMA-designated 100-year base flood, the applicant shall implement one of the following alternatives: A) Re-design the grading plan for Lots 20-21 and 196-197 in the vicinity of Cleland Mountain Creek so that building finished floor elevations are a minimum of one foot above the land surface elevations inferred by the FIRM Zone A SFHA mapping, or B) Prepare a Letter of Map Revision (LOMR), accompanied by the appropriate technical documentation, and submit it to FEMA (or its sponsored contractor), to petition for a change in the FEMA SFHA designation for the project site. Required technical documentation would include an updated flood backwater profile modeling of Cleland. Creek, including the proposed Plant Road bridge crossing, which was excluded from	Project Engineer	Final Map approval	Planning Dept. Water Agency	Planning Dept. Prior to Final Map

EXHIBIT "E"
AMENDED MITIGATION MONITORING & REPORTING PROGRAM
for the Bella Vista Subdivision

Impact	Mitigation Measure	Implemented by	Implemented when	Monitored by	Verified by and date
	the original HEC-RAS analysis conducted for the project by Sandine Associates. If the modeling results verify that the published FEMA mapping is inaccurate and that Lots 20-21 and 196-197 are outside of the redefined SFHA, then the lots could be developed as proposed, subject to possible regulatory restrictions or conditions imposed by the California Department of Fish and Game (CDFG) and the Mendocino County Water Agency (MCWA) for disturbance of the riparian corridor. If the modeling results verify that the published FEMA flood mapping was accurate, then Alternative A would be required for development of the lots. The same potential regulatory restriction or conditions imposed by CDFG or the MCWA would apply.				
3.2-C: Project development would result in the clearing of land for the proposed site improvements. During and after project construction exposed slopes will be at increased risk of erosion. Site erosion could	**3.2-C.1:** The project shall not cause significant erosion. The applicant shall submit a detailed Erosion Control Plan as part of the Stormwater Pollution Prevention Plan (SWPPP) to the Mendocino County Water Agency (MCWA) and to the State Water Resources Control Board (SWRCB), in conjunction with the filing of a Notice of Intent (NOI) with the SWRCB. The County shall not issue a Grading Permit until the County Water Agency agrees that the plan contains adequate Best Management Practices for controlling	Project Engineer	Issuance of Building, Grading or Other Permits	Water Agency SWRCB	Water Agency SWRCB Plan verified at approval of Grading Permit Implementation verified at completion of construction

EXHIBIT "E"
AMENDED MITIGATION MONITORING & REPORTING PROGRAM
for the Bella Vista Subdivision

Impact	Mitigation Measure	Implemented by	Implemented when	Monitored by	Verified by and date
prematurely decrease the storage capacity of the vault detention system. The construction of the proposed bridge crossing over Cleland Mountain Creek would also create conditions for the discharge of fill into Waters of the United States.	erosion. At a minimum, the Erosion Control Plan shall include the following restrictions, guidelines, and measures: (1) grading and earthwork shall be prohibited during the wet season (typically October 15 through April15) and such work shall be stopped before pending storm events during the spring fall construction season; (2) erosion control/soil stabilization techniques such as straw or wood mulching, erosion control matting, and hydroseeding, or their functional equivalents shall be utilized in accordance with applicable manufacturers specifications and erosion control Best Management Practices (BMPs) published in the California Stormwater BMP Handbook - Construction (California Stormwater Quality Association 2005) and/or similar proscriptions outlined in the Erosion and Sediment Control Field Manual (SF Bay RWQCB 2002); (3) bales of hay or accepted equivalent methods shall be installed in the flow path of graded areas receiving concentrated flows, as well as around storm drain inlets; (4) installation of silt fencing and other measures to segregate the active flow zone of Cleland Mountain Creek from the near overbank disturbance associated with bridge abutment construction; and (5) post-construction stormwater treatment measures. These and other erosion control BMPs shall be monitored for effectiveness and shall be subject to inspection by the County. The applicant shall be				

EXHIBIT "E"
AMENDED MITIGATION MONITORING & REPORTING PROGRAM
for the Bella Vista Subdivision

Impact	Mitigation Measure	Implemented by	Implemented when	Monitored by	Verified by and date
	responsible for implementing any remedial actions recommended by the County. After construction is completed, all drainage facilities shall be inspected for accumulated sediment, and these drainage structures shall be cleared of debris and sediment. Silt fence shall be left in place until the hydroseed has become established.				
3.2-D: Project implementation would increase the area devoted to both paved (roadway and driveway) surfaces and maintained landscaping. Episodic discharge of stormwater contaminated with heavy metals could detrimentally affect downstream water quality. Residential lot development would be accompanied by increased application of fertilizers and chemicals (such as herbicides and pesticides).	**3.2-D.1:** The project shall not cause substantial pollution of Cleland Mountain Creek or the Russian River. The applicant shall prepare an NOI and SWPPP for the project, and incorporate the following additional site-appropriate BMPs or their equivalents for short- and long-term implementation by the Homeowners Association (HOA) and/or individual lot owners, in order to comply with the requirements of the NPDES General Permit and provisions of the Mendocino County Storm Water Management Program. The BMPs will result in stormwater leaving the site at least meeting the NCRWQCB water quality objectives for the Russian River. The SWPPP shall be approved by the Mendocino County Water Agency and the State prior to project construction. Impervious surfaces shall be minimized by using such techniques as driveway strips with bordering pervious pavement material (rather than a full paved driveway); using pervious materials for parking areas; directing runoff from rooftops and	Project Engineer	Issuance of Building, Grading or Other Permits	Water Agency Planning Dept. SWRCB	Water Agency SWRCB Plan verified at approval of Grading Permit Implementation verified at completion of construction

EXHIBIT "E"
AMENDED MITIGATION MONITORING & REPORTING PROGRAM
for the Bella Vista Subdivision

Impact	Mitigation Measure	Implemented by	Implemented when	Monitored by	Verified by and date
	streets to landscaping buffers and/or recharge trenches. These and other BMPs shall be monitored for effectiveness and shall be subject to inspection by the County. The Homeowners Association shall be responsible for implementing any remedial actions recommended by the County. The applicant shall establish a monitoring protocol that is acceptable to the County that monitors implementation of these measures, including a bond or other funding agreement that reimburses the County if the County needs to conduct required maintenance due to the HOA not implementing required maintenance. The County can require that monitoring be done by a third party acceptable to the County; costs of all monitoring and any maintenance will be borne by the Homeowners Association. Since the objective of erosion control and water quality treatment measures would be to reduce contaminant loading to the maximum extent practicable with implementation of the best available technologies, the recommended BMPs are not fixed. Other measures can be applied as long as the applicant can demonstrate to the satisfaction of MCWA that those measures can provide equivalent levels of reduction in contaminant loading. The applicant shall prepare a plan that describes the roles and responsibilities of the HOA, lot				

EXHIBIT "E"
AMENDED MITIGATION MONITORING & REPORTING PROGRAM
for the Bella Vista Subdivision

Impact	Mitigation Measure	Implemented by	Implemented when	Monitored by	Verified by and date
	owners, and/or the County for implementing the BMPs and monitoring the results. If the County will be responsible for monitoring or implementing any actions, then a funding mechanism will be established. The County will review and approve this plan prior to the onset of construction.				
	3.2-D.2: Per the recommendations of the CDFG, Lot 4 of Tract 261 shall be removed from the project in order to provide the minimum creekside buffer required to filter contaminants, including sediment, from stormwater runoff. A minimum 100-foot setback from Cleland Mountain Creek shall be established on Parcel M.	Project Engineer	Prior to issuance of first Final Map	Planning Dept.	Planning Dept. Prior to issuance of first Final Map
3.2-E: The project plus other cumulative development could adversely affect the water quality of the Russian River.	Mitigation Measures for Impacts 3.2-C and 3.2-D also apply to this impact.	See the cited measures.			
BIOLOGICAL RESOURCES					
3.3-A: Project development could adversely affect water quality thereby indirectly	**3.3-A.1:** The applicant shall preserve water quality in Cleland Mountain Creek. A Riparian Enhancement Area that includes Parcel M and Lot 4 of Tract 261 shall be established to include all areas within a setback of 20 feet from the top of	Project Applicant	Final Map for Phase in which lots are located	Planning Dept.	Planning Dept. Approval of Final Map for

EXHIBIT "E"
AMENDED MITIGATION MONITORING & REPORTING PROGRAM
for the Bella Vista Subdivision

Impact	Mitigation Measure	Implemented by	Implemented when	Monitored by	Verified by and date
affecting listed salmonid species.	bank of this creek and deed restricted to prohibit grading, tree cutting, trash deposition, landscaping other than natural habitat restoration, storage of materials, filling, structures, dumping of chemicals, or disruptive activities. The applicant shall replant the Riparian Enhancement Area. The planting and maintenance of the plantings shall be conducted per a plan prepared by a qualified biologist. The replanting shall include riparian species along the creek and oaks, bay, and buckeye further from the creek. The plan shall include the planting of at least three replacement trees (of the same species as the tree removed) for each oak, bay, buckeye, and Oregon ash that is removed. Within the 20-foot riparian habitat setback, appropriate native ground covers and shrubs will also be established to filter runoff from developed portions of nearby lots. All plantings established under this plan shall be irrigated and replaced as needed as well as monitored by the plan preparer for a period of no less than 3 years to ensure successful establishment. The Riparian Enhancement Area shall be maintained by the HOA pursuant to this plan.				Phase in which lots are located
	3.3-A.2: Construction activities within Cleland Mountain Creek shall be limited to the dry season when no flowing water is present in the channel. Channel disturbance shall be kept to a minimum during construction activities within the channel and only occur within designated areas.	Project Applicant	Prior to initiation of construction within Cleland Mountain	Planning Dept.	Planning Dept. During construction activities

EXHIBIT "E"
AMENDED MITIGATION MONITORING & REPORTING PROGRAM
for the Bella Vista Subdivision

Impact	Mitigation Measure	Implemented by	Implemented when	Monitored by	Verified by and date
			Creek channel		
	3.3-A.3: When water is present within Cleland Mountain Creek, a qualified biologist shall conduct a clearance survey to determine the presence or absence of western pond turtle individuals immediately prior to the start of work. If western pond turtles are observed where they could be potentially impacted by Project activities, then work shall not be conducted within 100 feet of the turtle(s) until a qualified biologist has relocated the turtle(s) outside of the Project boundary. If turtle eggs are uncovered during construction activities, then all work shall stop within a 25-foot radius of the nest and CDFW shall be notified immediately. The 25-foot buffer shall be marked with identifiable markers that do not consist of fencing or materials that may block the migration of young turtles to the water or attract predators to the nest site. No work will be allowed within the 25-foot buffer until CDFW has been consulted.	Project Applicant Project Biologist	Prior to initiation of construction within Cleland Mountain Creek channel	Planning Dept. CDFW	Planning Dept. Prior to issuance of construction permits
	3.3-A.4: Removal of nesting habitat (for grasshopper sparrows, migratory birds and raptors) from the work area shall only take place between September 1 and January 31 to avoid impacts to nesting birds. If removal of nesting habitat is required during the nesting season, a nesting bird survey shall be conducted by a qualified biologist no more than 5 calendar days prior to disturbance. If an active nest is located,	Project Applicant Project Biologist	Prior to tree removal and/or grading activities between February 1 and August 31.	Planning Dept. CDFW	Planning Dept. Prior to removal of nesting habitat during nesting season.

EXHIBIT "E"
AMENDED MITIGATION MONITORING & REPORTING PROGRAM
for the Bella Vista Subdivision

Impact	Mitigation Measure	Implemented by	Implemented when	Monitored by	Verified by and date
	the biologist will coordinate with CDFW to establish appropriate buffers and any monitoring requirements. Removal of existing vegetation shall not exceed the minimum necessary to complete operations.				
	3.3-A.5: A pre-construction/demolition bat survey shall be conducted by a qualified biologist within 5 days prior to the removal of suitable bat habitat (i.e., existing building). Mature trees and the existing outbuilding present on the project site should only be removed between September 16 and March 15, outside of the bat maternity season. Trees should be removed at dusk to minimize impacts to roosting bats.	Project Applicant Project Biologist	Prior to removal of outbuilding and/or tree removal	Planning Dept.	Planning Dept. Prior to removal of outbuilding and/or tree removal
	3.3-A.6: Prior to any discharge or fill material into waters of the U.S., authorization under a Nationwide Permit shall be obtained from the U.S. Army Corps of Engineers, if necessary. For fill requiring a Corps permit, a water quality certification from the Regional Water Quality Control Board shall also be obtained	Project Applicant	Prior to activities requiring said permits	Planning Dept. CDFW ACOE RWQCB	Planning Dept. Prior to approval of any work within Cleland Mountain Creek corridor
	3.3-A.7: Prior to any activities that would obstruct the flow of or alter the bed, channel, or bank of any perennial, intermittent, or ephemeral creeks, notification of streambed alteration shall be submitted to the CDFW, and, if required, a	Project Applicant	Prior to activities requiring said permits	Planning Dept. CDFW	Planning Dept. Prior to approval of any work

EXHIBIT "E"
AMENDED MITIGATION MONITORING & REPORTING PROGRAM
for the Bella Vista Subdivision

Impact	Mitigation Measure	Implemented by	Implemented when	Monitored by	Verified by and date
	Lake and Streambed Alteration Agreement shall be obtained.				within Cleland Mountain Creek corridor
3.3-B: Project construction would remove up to 25 oaks.	Mitigation Measure 3.3-A.1 also applies to this impact.	See the cited measure.			
	3.3-B.1: An assessment shall be conducted that determines the area and number of oaks and other native hardwoods that would be removed or adversely impacted as a result of project development on Parcel Mand Lot 4 of Tract 261. Building envelopes on Parcel Mand Lot 4 of Tract 261, as well as driveway and utility connection locations, shall be adjusted if needed to avoid loss or both short-term and long-term adverse effects on native trees. The area outside of these building envelopes shall be deed restricted to require maintenance of existing native trees, and prohibition of lawns and landscaping incompatible with long-term survival of these trees, while allowing pruning and removal of any dead or dying trees, dead limbs and brush, and any clearances required as needed to reduce wildland fire hazard. All removed hardwoods shall be replaced with the same species at a minimum replacement ratio of 3:1 within the 20-foot riparian setback zone along the top of the bank of Cleland Mountain Creek. A minimum 3-year monitoring plan shall	Project Applicant Project Construction Manager during construction	Issuance of Building, Grading or Other Permits	Planning Dept.	Planning Dept. Completion of construction implementation

EXHIBIT "E"
AMENDED MITIGATION MONITORING & REPORTING PROGRAM
for the Bella Vista Subdivision

Impact	Mitigation Measure	Implemented by	Implemented when	Monitored by	Verified by and date
	track planted trees and replace all that are dead or dying.				
	3.3-B.2: If any of the 11 oak trees are removed, they shall be replaced at a mitigation ratio of 8:1. Trees shall be staked and screened for rodent protection and shall be irrigated for at least 3 years. The mitigation trees shall be located on properties that will be managed and maintained by the HOA.	Project Applicant Project Construction Manager during construction	Issuance of Building, Grading or Other Permits	Planning Dept.	Planning Dept. Completion of construction implementation
3.3-D: Project construction would restrict wildlife movement and displace nesting sites.	Mitigation Measure 3.3-A.1 also applies to this impact.	See the cited measure.			
3.3-E: The project plus other proposed new development in the area could have a cumulative impact on Russian River water quality and oak woodlands.	Mitigation Measures 3.2-C.1, 3.2-C.2, 3.2-D.1, 3.2-D.2, and 3.3-A.1 also apply to this impact.	See the cited measure.			
CULTURAL RESOURCES					

EXHIBIT "E"
AMENDED MITIGATION MONITORING & REPORTING PROGRAM
for the Bella Vista Subdivision

Impact	Mitigation Measure	Implemented by	Implemented when	Monitored by	Verified by and date
3.4-A: Cultural resources could be damaged or destroyed by project construction.	**3.4-A.1:** If cultural resources are discovered on the site during construction activities, all earthmoving activity in the area of impact shall be halted until the applicant retains the services of a qualified archaeological consultant. These archaeological sites will be documented (by a professional meeting the Secretary of the Interior qualification standards) on DPR forms and evaluated for their eligibility for the California Register. The archaeological consultant shall identify specific measures to mitigate impacts to the resource if it is deemed eligible for the California Register. Mitigation shall include data recovery operations, protection in situ of deposits, and/or archival research, if appropriate. The applicant shall abide by the recommended proposals.	Project Applicant Project Construction Manager during construction	Issuance of Building, Grading or Other Permits	Planning Dept.	Planning Dept. Completion of construction for implementation
	3.4-A.2: In the event that human skeletal remains are discovered, work shall be discontinued in the area of the discovery and the County Coroner shall be contacted. If skeletal remains are found to be prehistoric Native American remains, the Coroner shall call the Native American Heritage Commission within 24 hours. The Commission will identify the person(s) it believes to be the "Most Likely Descendant" of the deceased Native American. The Most Likely Descendant would be responsible for recommending the disposition and treatment of the remains. The Most Likely	Project Applicant Project Construction Manager during construction	Issuance of Building, Grading or Other Permits	Planning Dept.	Planning Dept. County Coroner Completion of construction for implementation

EXHIBIT "E"
AMENDED MITIGATION MONITORING & REPORTING PROGRAM
for the Bella Vista Subdivision

Impact	Mitigation Measure	Implemented by	Implemented when	Monitored by	Verified by and date
	Descendant may make recommendations to the landowner or the person responsible for the excavation/grading work for means of treating or disposing of the human remains and any associated grave goods as provided in Public Resources Code Section 5097.98.				
3.4-B: Paleontological resources could be damaged or destroyed by project construction.	**3.4-B.1:** During project grading operations, should any undiscovered evidence of paleontological resources be encountered, work at the place of discovery shall be halted, and a qualified paleontologist shall be consulted to assess the significance of the finds. Prompt evaluations can then be made regarding the finds, and a management plan consistent with CEQA. cultural resources management requirements shall be adopted.	Project Applicant Project Construction Manager during construction	Issuance of Building, Grading or Other Permits	Planning Dept.	Planning Dept. Completion of construction for implementation
TRAFFIC AND CIRCULATION					
3.5-C: The proposed roundabout may not be able to accommodate truck and bus traffic.	**3.5-C.1:** The project applicant shall design the proposed South State Street/Plant Road roundabout to accommodate all existing and anticipated buses and large trucks. Turning template diagrams shall be provided to the County Department of Transportation for the largest bus and trucks anticipated to be using the roundabout.	Project Applicant	Final Subdivision Map or Issuance of Building, Grading or Other Permits	Mendocino County Department of Transportation (DOT)	DOT Approval of Final Subdivision Map

EXHIBIT "E"
AMENDED MITIGATION MONITORING & REPORTING PROGRAM
for the Bella Vista Subdivision

Impact	Mitigation Measure	Implemented by	Implemented when	Monitored by	Verified by and date
3.5-F: The project design does not adequately provide for mass transit access.	**3.5-F.1** To provide access for project residents to the existing Mendocino Transit northbound bus stop on Plant Road across from the project site, a pedestrian walkway shall be constructed between the proposed roundabout at South State Street/ Plant Road-Charlie Barra Drive and the bus stop. The applicant shall also work with Mendocino Transit Authority to investigate the feasibility of providing a bus stop for southbound bus service within walking distance of the project site.	Project Applicant	Final Subdivision Map or Issuance of Building, Grading or Other Permits	Mendocino County Department of Transportation (DOT)	DOT Approval of Final Subdivision Map
3.5-I: The project plus other new development would generate new traffic that would add congestion to study area intersections.	**3.5-I.1:** The applicant and/or future site developers shall pay the adopted Ukiah Valley Area Transportation Impact Fee at the time that building permits are issued.	Project Applicant	Building Permits	Planning Dept. Mendocino Council of Governments	Planning Dept. Issuance of Building Permits
AIR QUALITY					
3.6-A: Construction activities associated with development of the project would generate short-term emissions of criteria pollutants, including fine and respirable	**3.6-A.1:** The project applicant and construction contractor shall for all construction project phases prepare and implement a dust control program to limit construction emissions of PM_{10} The program shall include at least the following provisions from MCAQMD Rule 1-430 Fugitive Dust. Because the site is over one acre in size, a Grading Permit must be approved by MCAQMD. and MCAQMD may require additional mitigations.	Project Construction Manager	Issuance of Building, Grading or Other Permits	Planning Dept.	Planning Dept. During and at Completion of construction

EXHIBIT "E"
AMENDED MITIGATION MONITORING & REPORTING PROGRAM
for the Bella Vista Subdivision

Impact	Mitigation Measure	Implemented by	Implemented when	Monitored by	Verified by and date
particulate matter and equipment exhaust emissions.	a. Covering open bodied trucks when used for transporting materials likely to give rise to airborne dust. b. The use of water or chemicals for control of dust in the demolition of existing buildings or structures. c. All visibly dry disturbed soil road surfaces shall be watered to minimize fugitive dust emissions. d. All unpaved surfaces, unless otherwise treated with suitable chemicals or oils, shall have a posted speed limit of 10 miles per hour. e. Earth or other material. that has been transported by trucking or earth moving equipment, erosion by water, or other means onto paved streets shall be promptly removed. f. Asphalt, oil, water or suitable chemicals shall be applied on materials stockpiles, and other surfaces that can give rise to dust emissions. g. All earthmoving activities shall cease when sustained winds exceed 15 miles per hour. h. The operator shall take reasonable precautions to prevent the entry of unauthorized vehicles onto the site during non-work hours. i. The operator shall keep a daily log of activities to control fugitive dust.				
	3.6-A.2 The proposed development will require the preparation of a detailed grading and erosion control plan subject to review and approval by the County prior to earth moving activities (Municipal	Project Construction Manager	Issuance of Building, Grading or Other	Planning Dept.	Planning Dept.

EXHIBIT "E"
AMENDED MITIGATION MONITORING & REPORTING PROGRAM
for the Bella Vista Subdivision

Impact	Mitigation Measure	Implemented by	Implemented when	Monitored by	Verified by and date
	Code section 18.70.060 – Grading Permit Requirements). Grading will be completed incompliance with County standards.		Permits		During and at Completion of construction
	3.6-A.3 Dust control rules and regulations as required by the MCAQMD will be adhered to (Rule 1-200, 1-400(a), 1-410, 1-420, 1-430). These regulations minimize fugitive dust particle during construction. Measures imposed by the MCAQMD include, but not limited to: ● All visibly dry disturbed soil surfaces shall be watered to minimize fugitive dust. ● Installation of a "stabilized construction entrance/exit" as detailed in the Department of Transportation storm water handbook (TC-1) will be utilized. ● Earth or other material tracked on to neighboring paved roads shall be removed promptly. ● Dust generating activities will be limited during periods of high winds (over 15 mph). ● Access of unauthorized vehicles onto the construction site during non-working hours shall be prevented. ● A weekly log shall be kept of fugitive dust control measures that have been implemented.	Project Construction Manager	Issuance of Building, Grading or Other Permits	Planning Dept.	Planning Dept. During and at Completion of construction

EXHIBIT "E"
AMENDED MITIGATION MONITORING & REPORTING PROGRAM
for the Bella Vista Subdivision

Impact	Mitigation Measure	Implemented by	Implemented when	Monitored by	Verified by and date
	● Restrict idling of diesel engines on the site to less than 5 minutes. ● All haul trucks transporting soil, sand or other loose materials off-site shall be covered. ● All vehicle speeds on unpaved roads shall be limited to 15 mph. ● Idling times shall be minimized either by shutting equipment off when not in use or reducing the maximum idling time to 5 minutes (as required by the California airborne toxics control measure title 13, Section 2485 of the California Code of Regulations). Clear signage shall be provided for construction workers at access points. ● All construction equipment shall be maintained and properly tuned in accordance with manufacturer's specifications. All equipment shall be checked by a certified mechanic and determined to be running in proper condition prior to operation. ● Post a publicly visible sign with telephone number for the applicant's representative regarding dust complaints. This person shall respond and take corrective action within 48 hours. The MCAQMD phone number shall also be visible to ensure compliance with applicable regulations.				

EXHIBIT "E"
AMENDED MITIGATION MONITORING & REPORTING PROGRAM
for the Bella Vista Subdivision

Impact	Mitigation Measure	Implemented by	Implemented when	Monitored by	Verified by and date
	3.6-A.4 All off road construction equipment with engines greater than 50 horsepower (hp) and operating on the site for more than two days or 20 hours shall meet, at a minimum, U.S. EPA particulate matter emission standards for Tier 4 engines or equivalent. In the event that such equipment is not available, the use of Tier 3 construction equipment is sufficient so long as it can be demonstrated to the County that similar Tier 4 construction equipment is not readily available	Project Construction Manager	Issuance of Building, Grading or Other Permits	Planning Dept.	Planning Dept. During and at Completion of construction
	3.6-A.5 The applicant shall submit a Construction and Demolition Waste Management Plan (CWMP) to the Mendocino Solid Waste Management Authority prior to the start of construction-related activities in accordance with Mendocino Solid Waste Management Authority requirements (Ordinance 4301). The CWMP will outline measure to capture and recycle materials that would otherwise end up in the waste stream.	Project Construction Manager	Issuance of Building, Grading or Other Permits	Planning Dept. MSWMA	Planning Dept. During and at Completion of construction
3.6-F: The project will use more energy and thereby generate greenhouse gas emissions that would adversely affect the global climate.	**3.6-F.1** The project shall minimize the emission of greenhouse gases by including at least the following: • The project shall be constructed to incorporate the 2010 Title 24 building standards (or whatever standards have been adopted at the time that building permits are issued).	Project Applicant	Issuance of Building, Grading or Other Permits	Planning Dept.	Planning Dept. Completion of construction

EXHIBIT "E"
AMENDED MITIGATION MONITORING & REPORTING PROGRAM
for the Bella Vista Subdivision

Impact	Mitigation Measure	Implemented by	Implemented when	Monitored by	Verified by and date
	• Project residential units shall be oriented for maximum solar access. Roofs shall be constructed to allow easy and efficient retrofitting with roof-top solar panels. • The project applicant shall ensure that the CC&Rs of the Homeowner's Association develops and maintains energy- and water-efficient practices for the common areas of the subdivision and follows a landscaping plan that does not impair the efficient operation of the solar collection facilities.				
	3.6-F.2 All residences would be constructed in accordance with the most recent edition of Title 24 of the California Building Code (CBC). The CBC contains mandatory requirements that apply to residential buildings that will be a part of the project which include: high performance attics insulation and walls, high efficacy lighting, windows, water heating and HVAC systems. Specific energy conservation features include: ● Structures will incorporate natural cooling by utilizing window overhangs, awnings, front and rear patios, shade from neighboring structures, radiant heat-reflective barriers in the attic and appropriate tree plantings or a combination thereof.	Project Applicant	Issuance of Building, Grading or Other Permits	Planning Dept.	Planning Dept. Completion of construction

EXHIBIT "E"
AMENDED MITIGATION MONITORING & REPORTING PROGRAM
for the Bella Vista Subdivision

Impact	Mitigation Measure	Implemented by	Implemented when	Monitored by	Verified by and date
	• Structures will be constructed in compliance with solar requirements found in Title 24 of the California Building Code. • Project will incorporate Energy Star Certified Appliances. At a minimum, the following appliances are recommended to be Energy Star rated: dishwasher and water heater. • Natural lighting may be incorporated into the home through solar tubes and sky lights. • Windows, sky lights and other fenestration will meet energy code requirements and will be Energy Star certified. These elements will have low U-factor (U-value) rating. U-factors is a rate of non-solar heat loss or gain through a while window assembling. The lower the U-factor, the greater a window's resistance to heat flow and the better its insulating value. • Project will incorporate the use of low flow toilets and faucets that meet the standards as set forth by the California Energy Commission. • All landscaping will be installed to AB 1881 (The Water Conservation in Landscaping Act of 2006) standards, which promotes water efficiency and conservation, using mulch, bubblers, and timed sprinkler systems.				

EXHIBIT "E"
AMENDED MITIGATION MONITORING & REPORTING PROGRAM
for the Bella Vista Subdivision

Impact	Mitigation Measure	Implemented by	Implemented when	Monitored by	Verified by and date
	3.6-F.3 The following features shall be included in the Modified Project to reduce GHG emissions: • No fireplaces; • Include solar power for each of the residential lots (not quantified); • No natural gas hookups; • Include infrastructure to promote electric car charging (i.e., provide 220VAC outlets); • Meet latest CalGreen Title 24 standards); • Include energy efficient appliances; • Include low-flow water fixtures; and • Include water-efficient irrigation systems (drip systems).	Project Applicant	Issuance of Building, Grading or Other Permits	Planning Dept.	Planning Dept. Completion of construction
NOISE					
3.7-A: The east end of the project could be exposed to excessive noise.	**3.7-A.1:** Project-specific acoustical analyses shall be required to confirm that outdoor activity areas are provided with Ldn values at or below 60 dBA, and interior Ldn values will not exceed 45 dBA. Sound insulation measures, including any mechanical ventilation systems needed to permit closed windows, should be designed by an experienced acoustical consultant and incorporated into construction documents submitted for permits.	Project Applicant	Prior to approval of final map for Phases 1 and 2 (east end of project site)	Planning Dept.	Planning Dept. Issuance of Building Permits

EXHIBIT "E"
AMENDED MITIGATION MONITORING & REPORTING PROGRAM
for the Bella Vista Subdivision

Impact	Mitigation Measure	Implemented by	Implemented when	Monitored by	Verified by and date
3.7-C: Construction of project improvements would generate construction noise over a period exceeding one year.	**3.7-C.1:** Project construction shall not cause excessive noise. To accomplish this standard, the following measures are required: ● Noise-generating activities at the construction site or in areas adjacent to the construction site associated with the project in any way should be restricted to the hours of 7:00 a.m. to 6:00 p.m:, Monday through Friday. No construction activities should occur on weekends or holidays. ● Equip all internal combustion engine driven equipment with intake and exhaust mufflers that are in good condition and appropriate for the equipment. ● Unnecessary idling of internal combustion engines should be strictly prohibited. ● Locate stationary noise generating equipment such as air compressors or portable power generators as far as possible from sensitive receptors. Construct temporary noise barriers to screen stationary noise generating equipment when located near adjoining sensitive land uses. ● Utilize "quiet" air compressors and other stationery noise sources where technology exists. ● Control noise from construction workers' radios, CD players, etc. to a point that they are	Project Applicant	During construction of all phases of the project.	Planning Dept.	Planning Dept. Completion of construction

EXHIBIT "E"
AMENDED MITIGATION MONITORING & REPORTING PROGRAM
for the Bella Vista Subdivision

Impact	Mitigation Measure	Implemented by	Implemented when	Monitored by	Verified by and date
	not audible at existing residences bordering the project site. ● Designate a "disturbance coordinator" who would be responsible for responding to any local complaints about construction noise. The disturbance coordinator will determine the cause of the noise complaint (e.g., starting too early, bad muffler, etc.) and will require that reasonable measures warranted to correct the problem be implemented. Conspicuously post a telephone number for the disturbance coordinator at the construction site and include it in the notice sent to neighbors regarding the construction schedule. ● Notify existing residents when especially noisy operations are scheduled near their property, allowing the residents to plan activities accordingly. Examples of especially noisy sources: heavy earth moving equipment, jack hammers, pile drivers.				
AESTHETICS					
3.8-A: The project would replace views from South State Street and other vantage points east of the site	**3.8-A.1:** Final project design and landscape plan shall undergo design review by the County Department of Planning and Building Services and/or the County Planning Commission to ensure consistency with the design guidelines adopted for this project. The final project shall be	Project Applicant	Upon submittal of project site and landscaping, park, and	Planning Dept.	Planning Dept. Prior to issuance of building permits

EXHIBIT "E"
AMENDED MITIGATION MONITORING & REPORTING PROGRAM
for the Bella Vista Subdivision

Impact	Mitigation Measure	Implemented by	Implemented when	Monitored by	Verified by and date
of open space with views of residential development.	revised, if requested, to comply with the County's review recommendations.		initial building plans,		
	3.8-A.2: Landscaping will be mature within 15 years of initial project construction (Phase 1). Mature means that perimeter trees shall be at least 20 feet tall. The final landscape plan shall include tree landscaping along the north and east sides of the site using species that fully screen views from the east and screens at least half of the buildings on the north side. The plan shall include specifications for planting, irrigating, fertilizing, and replacing dead trees so that the landscaping will be mature within 15 years.	Project Applicant	Development Agreement	Planning Dept. Mendocino County Water Agency 15 years after project completion	Planning Dept. Mendocino County. Water Agency
3.8-C: The project would replace views from Gobalet Lane, residences north of Gobalet Lane, and residences south of Oak Knoll Road of open space with views of residential development.	Mitigation Measures 3.8-A.1 and 3.8-A.2 apply to this impact.	See the cited mitigation measures			
3.8-F: New lighting on the project site will	**3.8-F.1:** The final design shall include a lighting plan that minimizes light escape from the site. The final plan shall become part of the CC&Rs for the	Project Applicant	Development Agreement	Planning Dept.	Planning Dept.

EXHIBIT "E"
AMENDED MITIGATION MONITORING & REPORTING PROGRAM
for the Bella Vista Subdivision

Impact	Mitigation Measure	Implemented by	Implemented when	Monitored by	Verified by and date
change nighttime views in the area.	Homeowners Association. This plan shall include the following: 1. Light shielding is required. Except as otherwise exempt, all outdoor lighting fixtures shall be constructed with full shielding. Shielding shall prevent the light source from being visible to adjacent residential properties. 2. Minimum/Maximum Level of Illumination. The minimum and maximum levels of illumination permitted are listed below. A photometric study listing the number; type, height, and level of illumination of all outdoor lighting fixtures shall be required prior to issuance of a building permit or site improvement plans to ensure compliance with these provisions. a. Minimum security lighting for sidewalks, walkways, parking areas, and similar areas shall be 1.0 foot-candles, measured at ground level, not to exceed 3.0 foot-candles on average. b. In order to minimize light trespass on abutting property, illumination measured on the property line of a subject parcel shall not exceed 0.5 foot-candies, measured on a vertical plane along the property line. c. Building-mounted decorative or security lights shall not exceed 5.0 foot-candles, measured a distance of five feet from the light source. All buildings lighting shall be reviewed and				Issuance of Building Permits

EXHIBIT "E"
AMENDED MITIGATION MONITORING & REPORTING PROGRAM
for the Bella Vista Subdivision

Impact	Mitigation Measure	Implemented by	Implemented when	Monitored by	Verified by and date
	authorized by Mendocino County prior to the initiation of lighting installation. 3. Maximum Height of Outdoor Light Fixtures. The maximum height of freestanding outdoor light fixtures for multi-family residential development and non-residential development abutting a single-family residential zoning district or use shall be 20 feet. Otherwise, the maximum height for freestanding outdoor light fixtures shall be 25 feet. 4. Type of illumination. All outdoor lighting fixtures shall be energy efficient. Energy efficient lights include all high-intensity discharge lamps (mercury vapor, high-pressure sodium, low-pressure sodium, and metal halide). The concentrated and/or exclusive use of either low-pressure sodium or metal halide lighting is prohibited. 5. Hours of illumination. Automatic timing devices shall be required for all outdoor light fixtures on multi- family residential and non-residential development (e.g., parks) with off hours (exterior lights turned off) between 11:00 p.m. and 6:00 a.m. Exceptions are that outdoor lights may remain on in conjunction with the hours of operation of the corresponding use, for security purposes, or to illuminate walkways, roadways, equipment yards, and parking lots. 6. Prohibited Lighting. The following outdoor light fixtures shall be prohibited as specified below.				

EXHIBIT "E"
AMENDED MITIGATION MONITORING & REPORTING PROGRAM
for the Bella Vista Subdivision

Impact	Mitigation Measure	Implemented by	Implemented when	Monitored by	Verified by and date
	a. Lighting of parks for active nighttime recreation. b. Uplighting/back-lit canopies or awnings. c. The concentrated and/or exclusive use of either low- pressure sodium or metal halide lighting d. Neon tubing or band lighting along building structures e. Searchlights. f. Flashing lights. g. Illumination of entire buildings. Building illumination shall be limited to security lighting and lighting of architectural features authorized by the designated Approving Authority in conjunction with the required development permit(s). h. Roof mounted lights except for security purposes with motion detection and full shielding so that the glare of the light source is not visible from any public right- of-way.				
PUBLIC SERVICES AND INFRASTRUCTURE					
3.9-C: Development of the project would increase the demand for police response	**3.9-C.1:** The final project design shall be reviewed by the Sheriff's Office to determine if it provides adequate access, security lighting, and other factors affecting police response. The final map	Project Applicant	Final Subdivision Map	Mendocino County Sheriff's Office	Sheriff's Office Planning Dept.

EXHIBIT "E"
AMENDED MITIGATION MONITORING & REPORTING PROGRAM
for the Bella Vista Subdivision

Impact	Mitigation Measure	Implemented by	Implemented when	Monitored by	Verified by and date
by the Mendocino County Sheriff's Office and by the Ukiah Police Department and would increase demand on other portions of the criminal justice system.	shall incorporate security measures required by the Sheriff's Office.				Issuance of Building Permits
3.9-F: New development resulting from the project and other new development in the area would increase the demands on the Ukiah Valley Fire District and the emergency medical response system possibly require the construction of new facilities.	**3.9-F.1:** If the County has not adopted additional funding for the EMS system at the time of approval of the Development Agreement, then the applicant shall agree within the Development Agreement to pay any fees that the County adopts for EMS funding prior to and/or within five years of approval of the Development Agreement.	Project Applicant	Development Agreement	Planning Dept.	Planning Dept. . Issuance of Building Permits
3.9-H: The project would contribute to the need for a new water	**3.9-H.1:** The applicant shall enter into an agreement with the Willow County Water District to pay a capital improvement fee (estimated at	Project Applicant	Development Agreement	Planning Dept.	Planning Dept. Willow CWD

EXHIBIT "E"
AMENDED MITIGATION MONITORING & REPORTING PROGRAM
for the Bella Vista Subdivision

Impact	Mitigation Measure	Implemented by	Implemented when	Monitored by	Verified by and date
storage facility.	$400,000) to fund the project's share of the replacement and expansion of the Fircrest Drive water storage tank.			Willow CWD	Issuance of Building Permits
3.9-M: The project would increase the plan area population, thereby increasing the demand for parks and recreational facilities. This increased demand could result in significant deterioration of existing facilities and the need for new or expanded facilities.	**3.9-M.1:** Construct and maintain a "tot lot" with playground equipment on one of the two project parks. The tot lot will be maintained by the Homeowner's Association.	Project Applicant	Development Agreement	Planning Dept.	Planning Dept. Issuance of Building Permits
	3.9-M.2 The Neighborhood Park and the contours of the detention basin shall be modified to establish suitable terrain for a multi-purpose playing field that provides a minimum of 100' x 200' of level playing area.	Project Applicant	Development Agreement	Planning Dept.	Planning Dept. Issuance of Building Permits
3.9-O: Future development could be placed in locations where people and structures would be exposed to potential wildland fires.	**3.9-O.1:** The project shall be designed and constructed to minimize risk of wildfire destroying residences. The Ukiah Valley Fire District shall review project plans and determine in writing that adequate access, emergency response, and fire flow are available, and that the project complies with the most current State requirements for development in the wildland/urban interface. Final	Project Applicant	Conditions of Approval	Ukiah Valley Fire District Planning Dept.	Ukiah Valley Fire District Planning Dept. Issuance of Building Permits

EXHIBIT "E"
AMENDED MITIGATION MONITORING & REPORTING PROGRAM
for the Bella Vista Subdivision

Impact	Mitigation Measure	Implemented by	Implemented when	Monitored by	Verified by and date
	project design shall conform with any changes that the District requires.				
3.9-R: Toxic materials and wastes on the site could pose a risk to human health.	**3.9-R.1:** All potential toxic wastes and materials shall be removed and/or remediated prior to site grading. The applicant shall do the following, as recommended in the Phase I Environmental Site Assessment: ● Abandon any inoperable water supply wells on the site following all the requirements of the Mendocino County Division of Environmental Health. ● Collect soil samples in the area of the former underground storage tank and the aboveground fuel storage tank. The soil samples shall be tested for Total Petroleum Hydrocarbons as gasoline and the constituents benzene, toluene, ethylbenzene; xylenes, fuel oxygenates, lead scavengers, and total lead. Results of the testing shall be provided to the Mendocino County Division of Environmental Health. If the Division determines that additional testing or remediation is required, the applicant shall fulfill all County requirements. ● If volatile organic compounds are discovered on the site, a human health risk	Project Applicant	Conditions of Approval	Mendocino County Division of Environmental Health	Mendocino County Division of Environmental Health Planning Dept. Prior to issuance of Grading Permit

EXHIBIT "E"
AMENDED MITIGATION MONITORING & REPORTING PROGRAM
for the Bella Vista Subdivision

Impact	Mitigation Measure	Implemented by	Implemented when	Monitored by	Verified by and date
	assessment will be performed per requirements of the County Division of Environmental Health. That assessment will identify measures needed to ensure that workers and future residents are not exposed to County- and State- defined harmful levels of these compounds. ● Dispose of any waste oil, lubricants, paints, or other liquids in accordance with all applicable regulatory requirements. ● Investigate the fuel source for the prune dryer that formerly was located on the west side of the site to determine its fuel source. If it was gasoline, then conduct soil tests at that site as described above. ● Assess whether the workshop/storage building has the potential for lead paint or asbestos. If so, then demolition shall follow all requirements established by the Mendocino County Division of Environmental Health.				

EXHIBIT F

FORM OF ASSIGNMENT

OFFICIAL BUSINESS
Document entitled to free recording
Government Code Section 6103

RECORDING REQUESTED BY
AND WHEN RECORDED MAIL TO:

County of Mendocino
_____
_____
_____
Attn: County Clerk

(SPACE ABOVE THIS LINE RESERVED FOR RECORDER'S USE)

ASSIGNMENT AND ASSUMPTION AGREEMENT
RELATIVE TO BELLA VISTA SUBDIVISION

THIS ASSIGNMENT AND ASSUMPTION AGREEMENT (hereinafter, the "Agreement") is entered into this _____ day of _____, 20___, by and between _____, a _____ _____ (hereinafter "Landowner"), and _____, a _____ _____ (hereinafter "Assignee").

RECITALS

On _____, 20__, County of Mendocino and Landowner entered into that certain agreement entitled "Second Restated Development Agreement By and Between County of Mendocino and Rancho Yokayo, LP, Relative to the Development known as Bella Vista Subdivision (hereinafter the "Second Restated Development Agreement"). Pursuant to the Second Restated Development Agreement, Landowner agreed to develop certain property more particularly described in the Second Restated Development Agreement (hereinafter, the "Subject Property"), subject to certain conditions and obligations as set forth in the Restated Development Agreement. The Second Restated Development Agreement was recorded against the Subject Property in the Official Records of Mendocino County on _____, 20__, as Instrument No. 20__-_____.

Landowner intends to convey a portion of the Subject Property to Assignee, commonly referred to as Parcel _____, and more particularly identified and described in Exhibit A and Exhibit B, attached hereto and incorporated herein by this reference (hereinafter the "Assigned Parcel").

Landowner desires to assign and Assignee desires to assume all of Landowner's right, title, interest, burdens and obligations under the Second Restated Development Agreement with respect to and as related to the Assigned Parcel.

ASSIGNMENT AND ASSUMPTION

NOW, THEREFORE, Landowner and Assignee hereby agree as follows:

Landowner hereby assigns, effective as of Landowner's conveyance of the Assigned Parcel to Assignee, all of the rights, title, interest, burdens and obligations of Landowner under the Second Restated Development Agreement with respect to the Assigned Parcel. Landowner retains all the rights, title, interest, burdens and obligations under the Second Restated Development Agreement with respect to all other property within the Subject Property owned by Landowner.

Assignee hereby assumes all of the rights, title, interest, burdens and obligations of Landowner under the Second Restated Development Agreement with respect to the Assigned Parcel, and agrees to observe and fully perform all of the duties and obligations of Landowner under the Second Restated Development Agreement with respect to the Assigned Parcel. The parties intend hereby that, upon the execution of this Second Restated Development Agreement and conveyance of the Assigned Parcel to Assignee, Assignee shall become substituted for Landowner as the "Landowner" under the Second Restated Development Agreement with respect to the Assigned Parcel.

All of the covenants, terms and conditions set forth herein shall be binding upon and shall inure to the benefit of the parties hereto and their respective heirs, successors and assigns.

The Notice Address described in Section 13.11 of the Second Restated Development Agreement for the Landowner with respect to the Assigned Parcel shall be:

_____
_____
_____
_____

IN WITNESS HEREOF, the parties hereto have executed this Second Restated Development Agreement as of the day and year first above written. This Second Restated Development Agreement may be signed in identical counterparts.

LANDOWNER:	ASSIGNEE:
RANCHO YOKAYO, LP a California limited partnership	_____, a _____
By:_____ _____ Its: _____	By: _____ Print Name: _____ Title: _____

A notary public or other officer completing this certificate verifies only the identity of the individual who signed the document to which this certificate is attached, and not the truthfulness, accuracy, or validity of the document.

State of California
County of _____

On _____ before me, _____ (insert name and title of the officer), personally appeared _____, who proved to me on the basis of satisfactory evidence to be the person(s) whose name(s) is/are subscribed to the within instrument and acknowledged to me that he/she/they executed the same in his/her/their authorized capacity(ies), and that by his/her/their signature(s) on the instrument the person(s), or the entity upon behalf of which the person(s) acted, executed the instrument.

I certify under PENALTY OF PERJURY under the laws of the State of California that the foregoing paragraph is true and correct.

WITNESS my hand and official seal.

Signature _____. (Seal)

A notary public or other officer completing this certificate verifies only the identity of the individual who signed the document to which this certificate is attached, and not the truthfulness, accuracy, or validity of the document.

State of California
County of _____

On _____ before me, _____ (insert name and title of the officer), personally appeared _____, who proved to me on the basis of satisfactory evidence to be the person(s) whose name(s) is/are subscribed to the within instrument and acknowledged to me that he/she/they executed the same in his/her/their authorized capacity(ies), and that by his/her/their signature(s) on the instrument the person(s), or the entity upon behalf of which the person(s) acted, executed the instrument.

I certify under PENALTY OF PERJURY under the laws of the State of California that the foregoing paragraph is true and correct.

WITNESS my hand and official seal.

Signature _____. (Seal)

Legal Description of Exterior Boundaries of Lands Associated with The Development of Bella Vista Estates Subdivision

EXHIBIT "A"

LEGAL DESCRIPTION

Any and all lands and any and all interest thereto lying within the following described real property.

All that real property situate in the unincorporated area of the County of Mendocino, State of California, and lying within Lot 72 and Lot 91, Yokayo Rancho, described as follows;

Beginning at a point North 19°36'49" West a distance of 42.50 feet from a ½" iron pipe as shown on "Parcel Map of Minor Subdivision No. 23-93", filed in Map Case 2, Drawer 58, Page 77 and 78, Mendocino County Records, marking the west line of South State Street and the north line of Lot 91, Yokayo Rancho, said point being the TRUE POINT OF BEGINNING; thence along the west line of South State Street South 19°36'49" East a distance of 719.25 feet; thence North 89°32'30" West a distance of 260.53 feet; thence South 19°33'13" East a distance of 114.82 feet to the south line of Lot 91 of said Rancho; thence along said south line North 89°33'29" West a distance of 2,777.28 feet to the west line of Lot 91 of said Rancho; thence along said west line, North 00°41'37" East a distance of 705.86 feet to the north line of said Lot 91; thence along said north line, North 89°39'29" East a distance of 459.93 feet; thence leaving said north line, North 13°22'55" West a distance of 113.24 feet; thence North South 78°38'48" East a distance of 283.32 feet; thence South 08°48'30" East a distance of 53.47 feet to said north line of Lot 91; thence along said north line North 89°39'29" East a distance of 1,347.87 feet; thence leaving said north line North 17°47'26" West a distance of 42.06 feet; thence North 89°39'29" East a distance of 694.41 feet to the POINT OF BEGINNING.

Containing 48.8 acres, more or less.

APN: 184-120-21, 184-110-28, 184-110-29, 184-120-01 and a portion of 184-033-15.

BASIS OF BEARINGS: California Coordinate System Zone 2 (NAD 83). A Bearing of North 16°27'08" West between NGS monuments (PID KT2296 and PID KT2012 both with epoch date 1991.35).

Prepared by,

Bradley A. Thomas, PLS 5520
My License Expires: 9/30/2022
File No. 9100.06
13 June e2022

See also Exhibit B, Sheet 2 of 2

EXHIBIT B

DESCRIPTION OF EXTERIOR BOUNDARIES OF LANDS ASSOCIATED WITH THE DEVELOPMENT OF BELLA VISTA ESTATES SUBDIVISION.

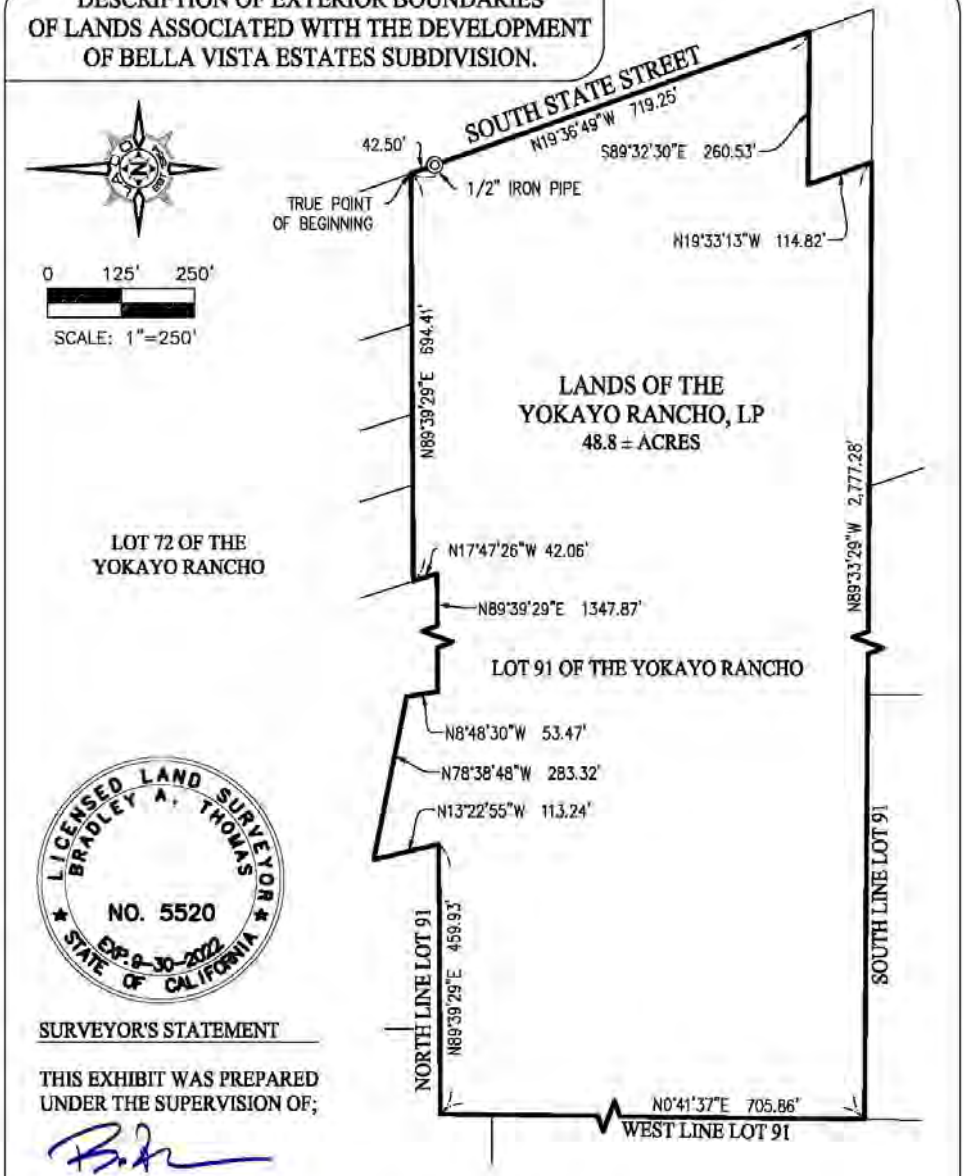

SURVEYOR'S STATEMENT

THIS EXHIBIT WAS PREPARED UNDER THE SUPERVISION OF;

BRADLEY A. THOMAS,
P.L.S.: 5520

DATE: JUNE 13, 2022

LACO ASSOCIATES
EUREKA • UKIAH • SANTA ROSA • CHICO
www.lacoassociates.com
1-800-515-5054

PROJECT NO. 9100.06
SHEET 2 OF 2