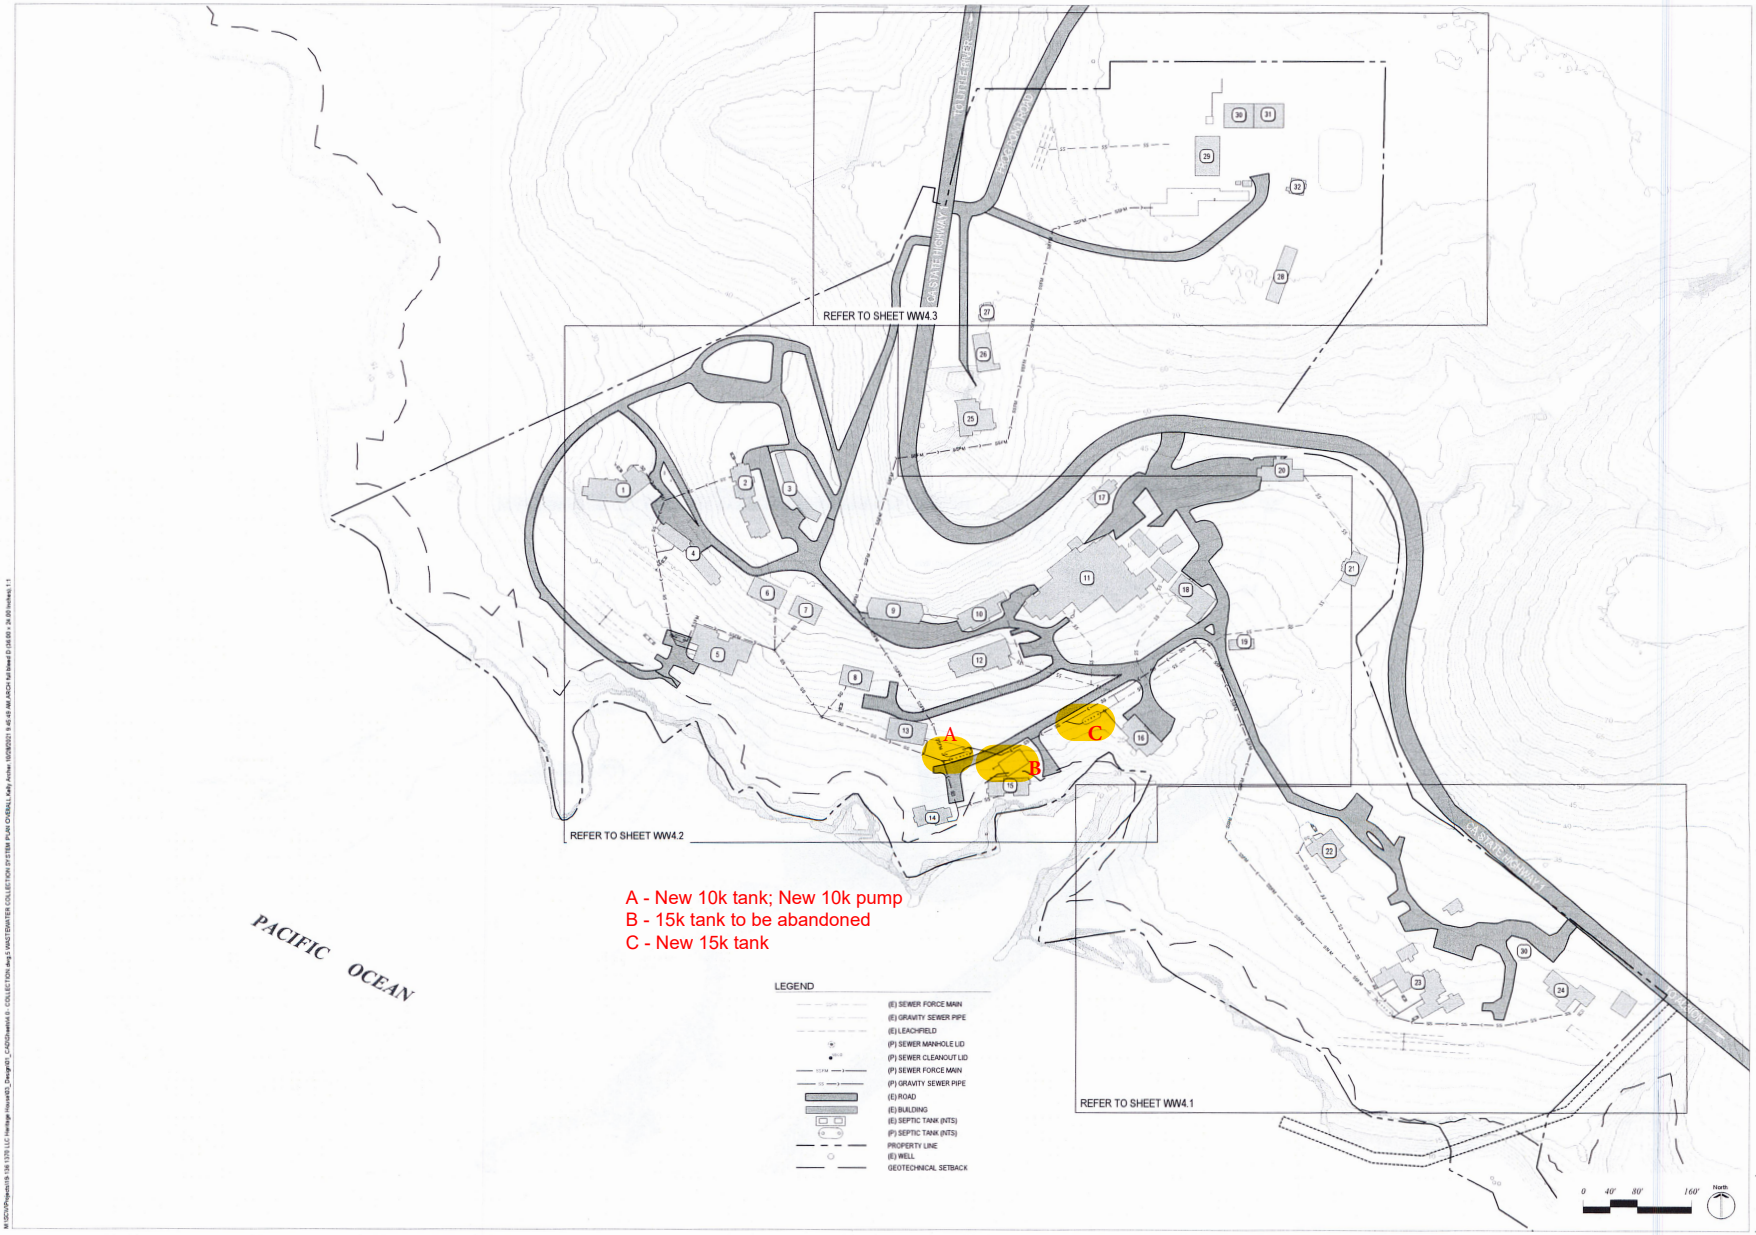

SHERWOOD
DESIGN ENGINEERS
1526 Seabright Avenue
Santa Cruz, CA 95062
www.sherwoodengineers.com

PROGRESS PLOT

NO	DATE	REVISION
1	10-28-21	BLUFF SETBACK

PROJECT NO. 19-136

1370 SOUTH OCEAN, LLC
HERITAGE HOUSE
5300 N HWY 1
LITTLE RIVER, CALIFORNIA

WASTEWATER COLLECTION
SYSTEM PLAN OVERALL

WW4.0