EXHIBIT C

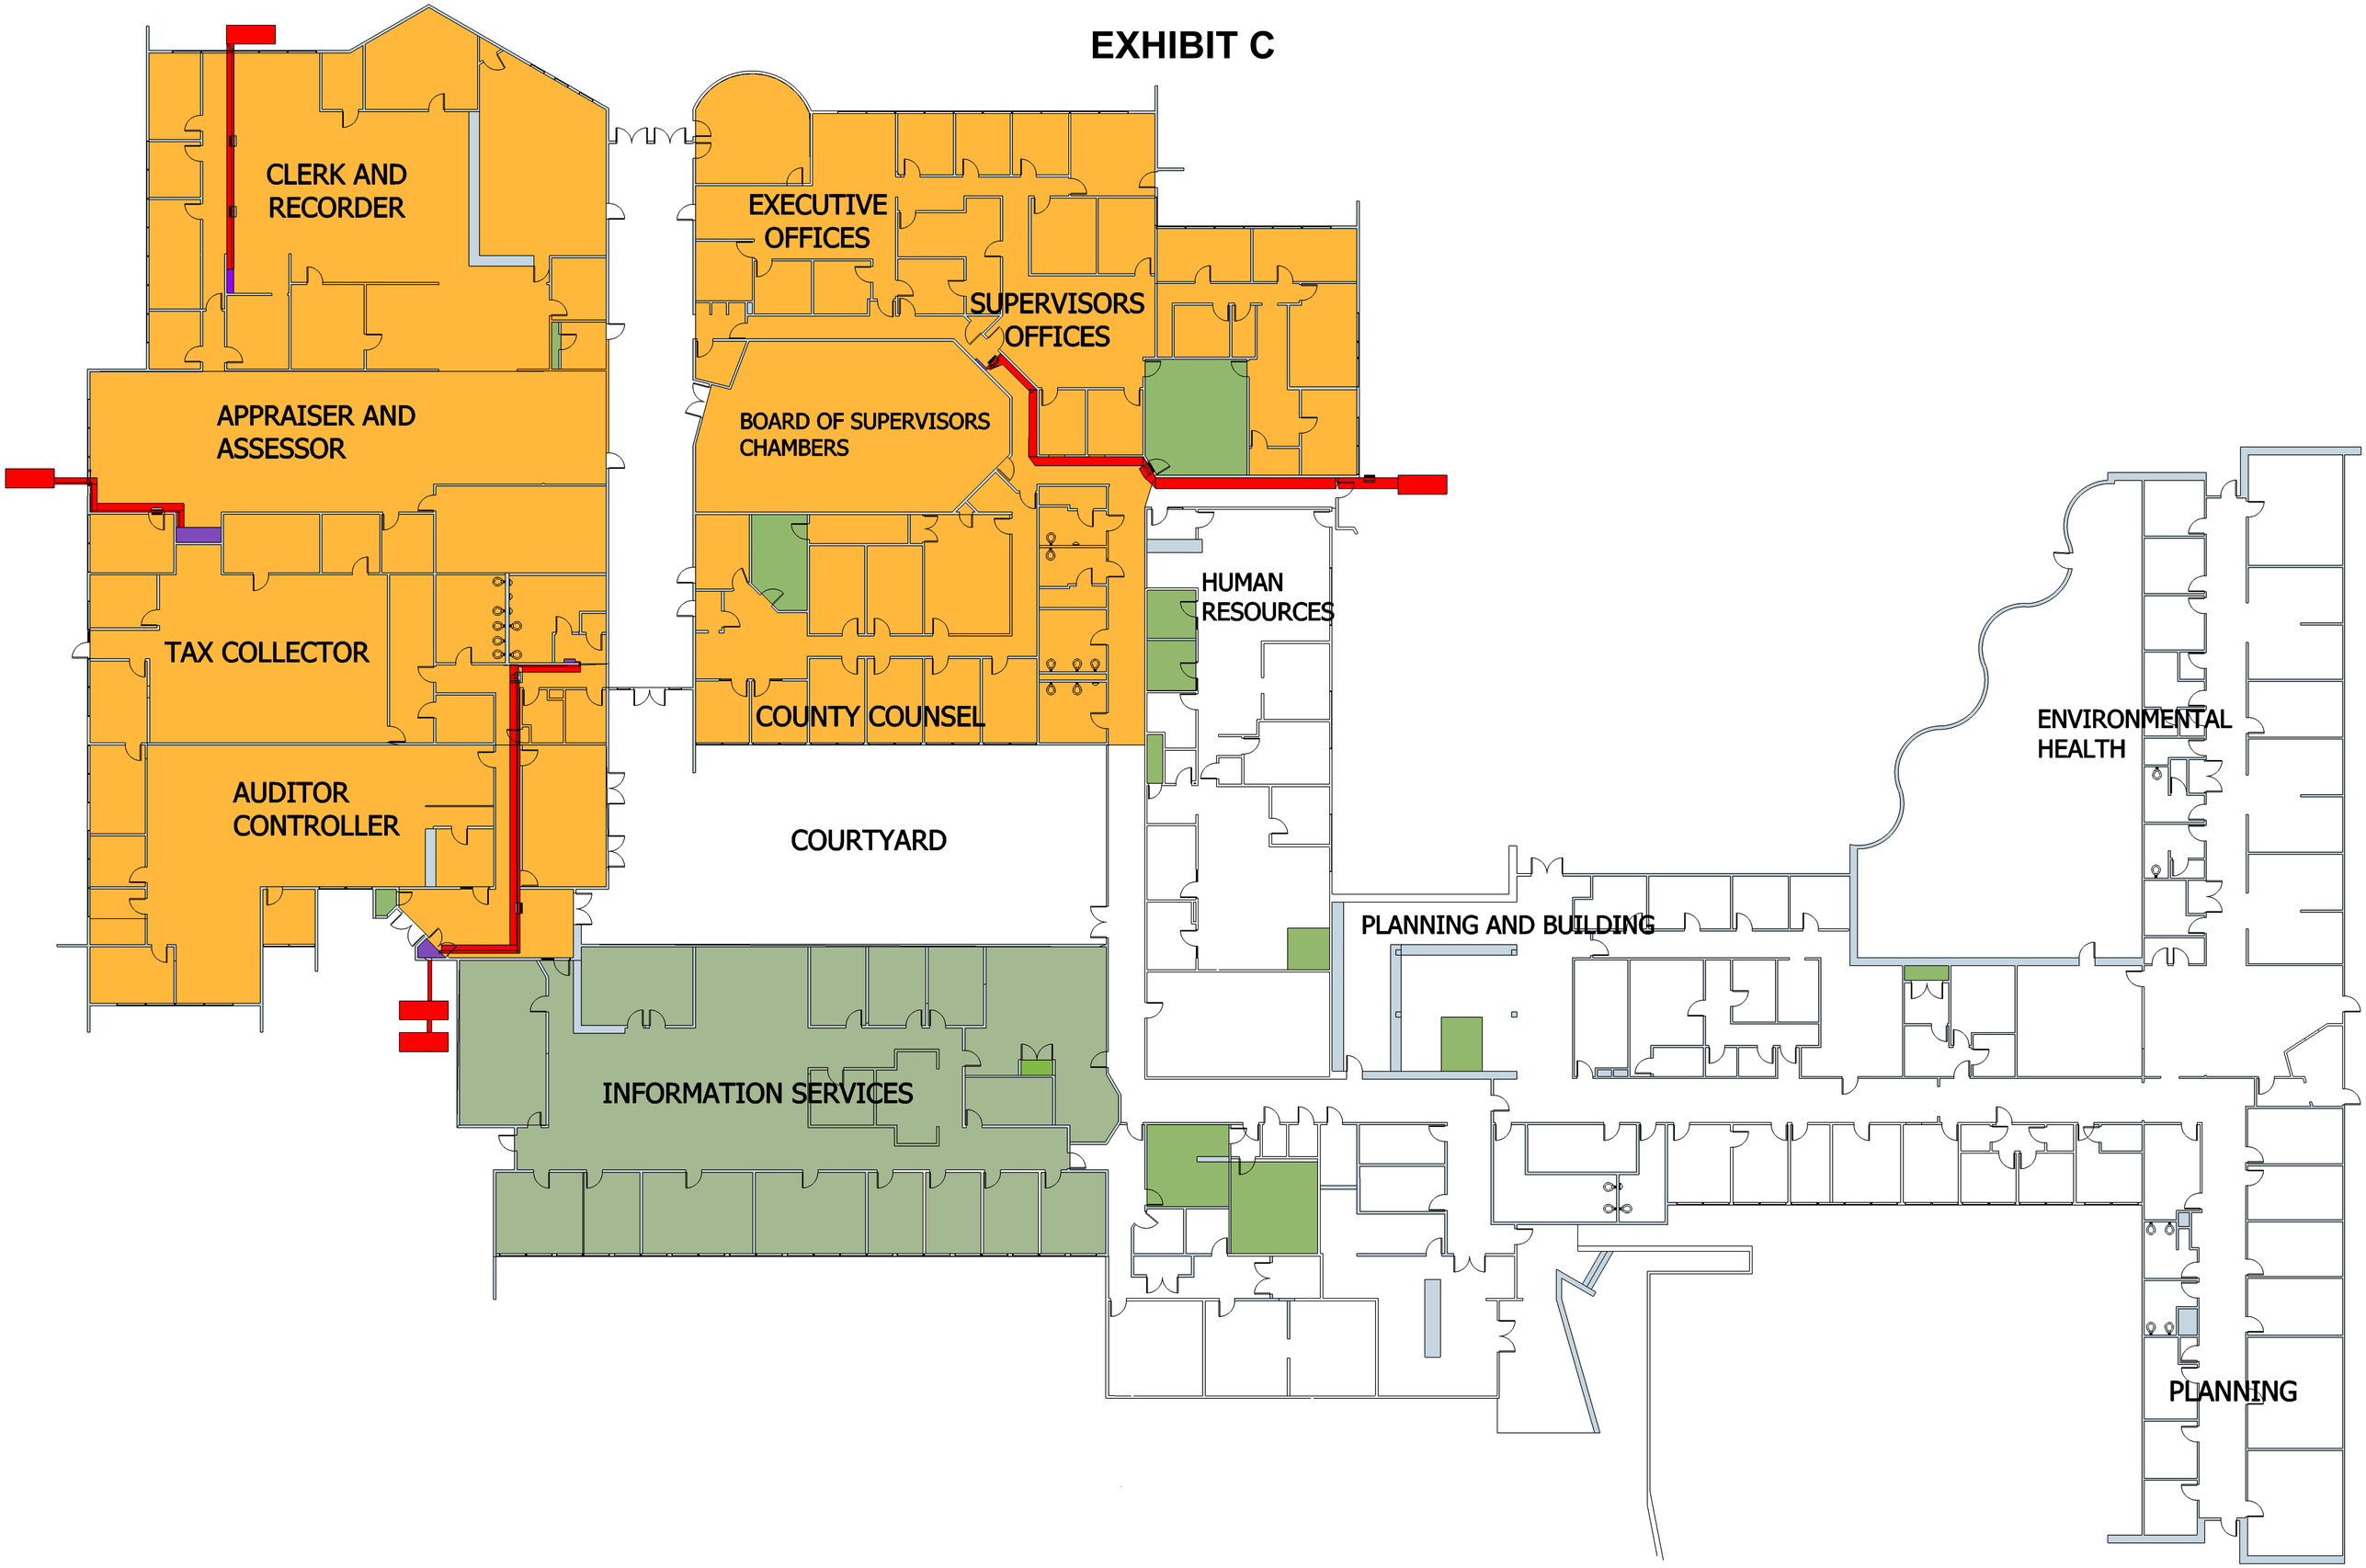

Additional Emergency Power with Cabling Deployment