



Shared
Ag
UCCE

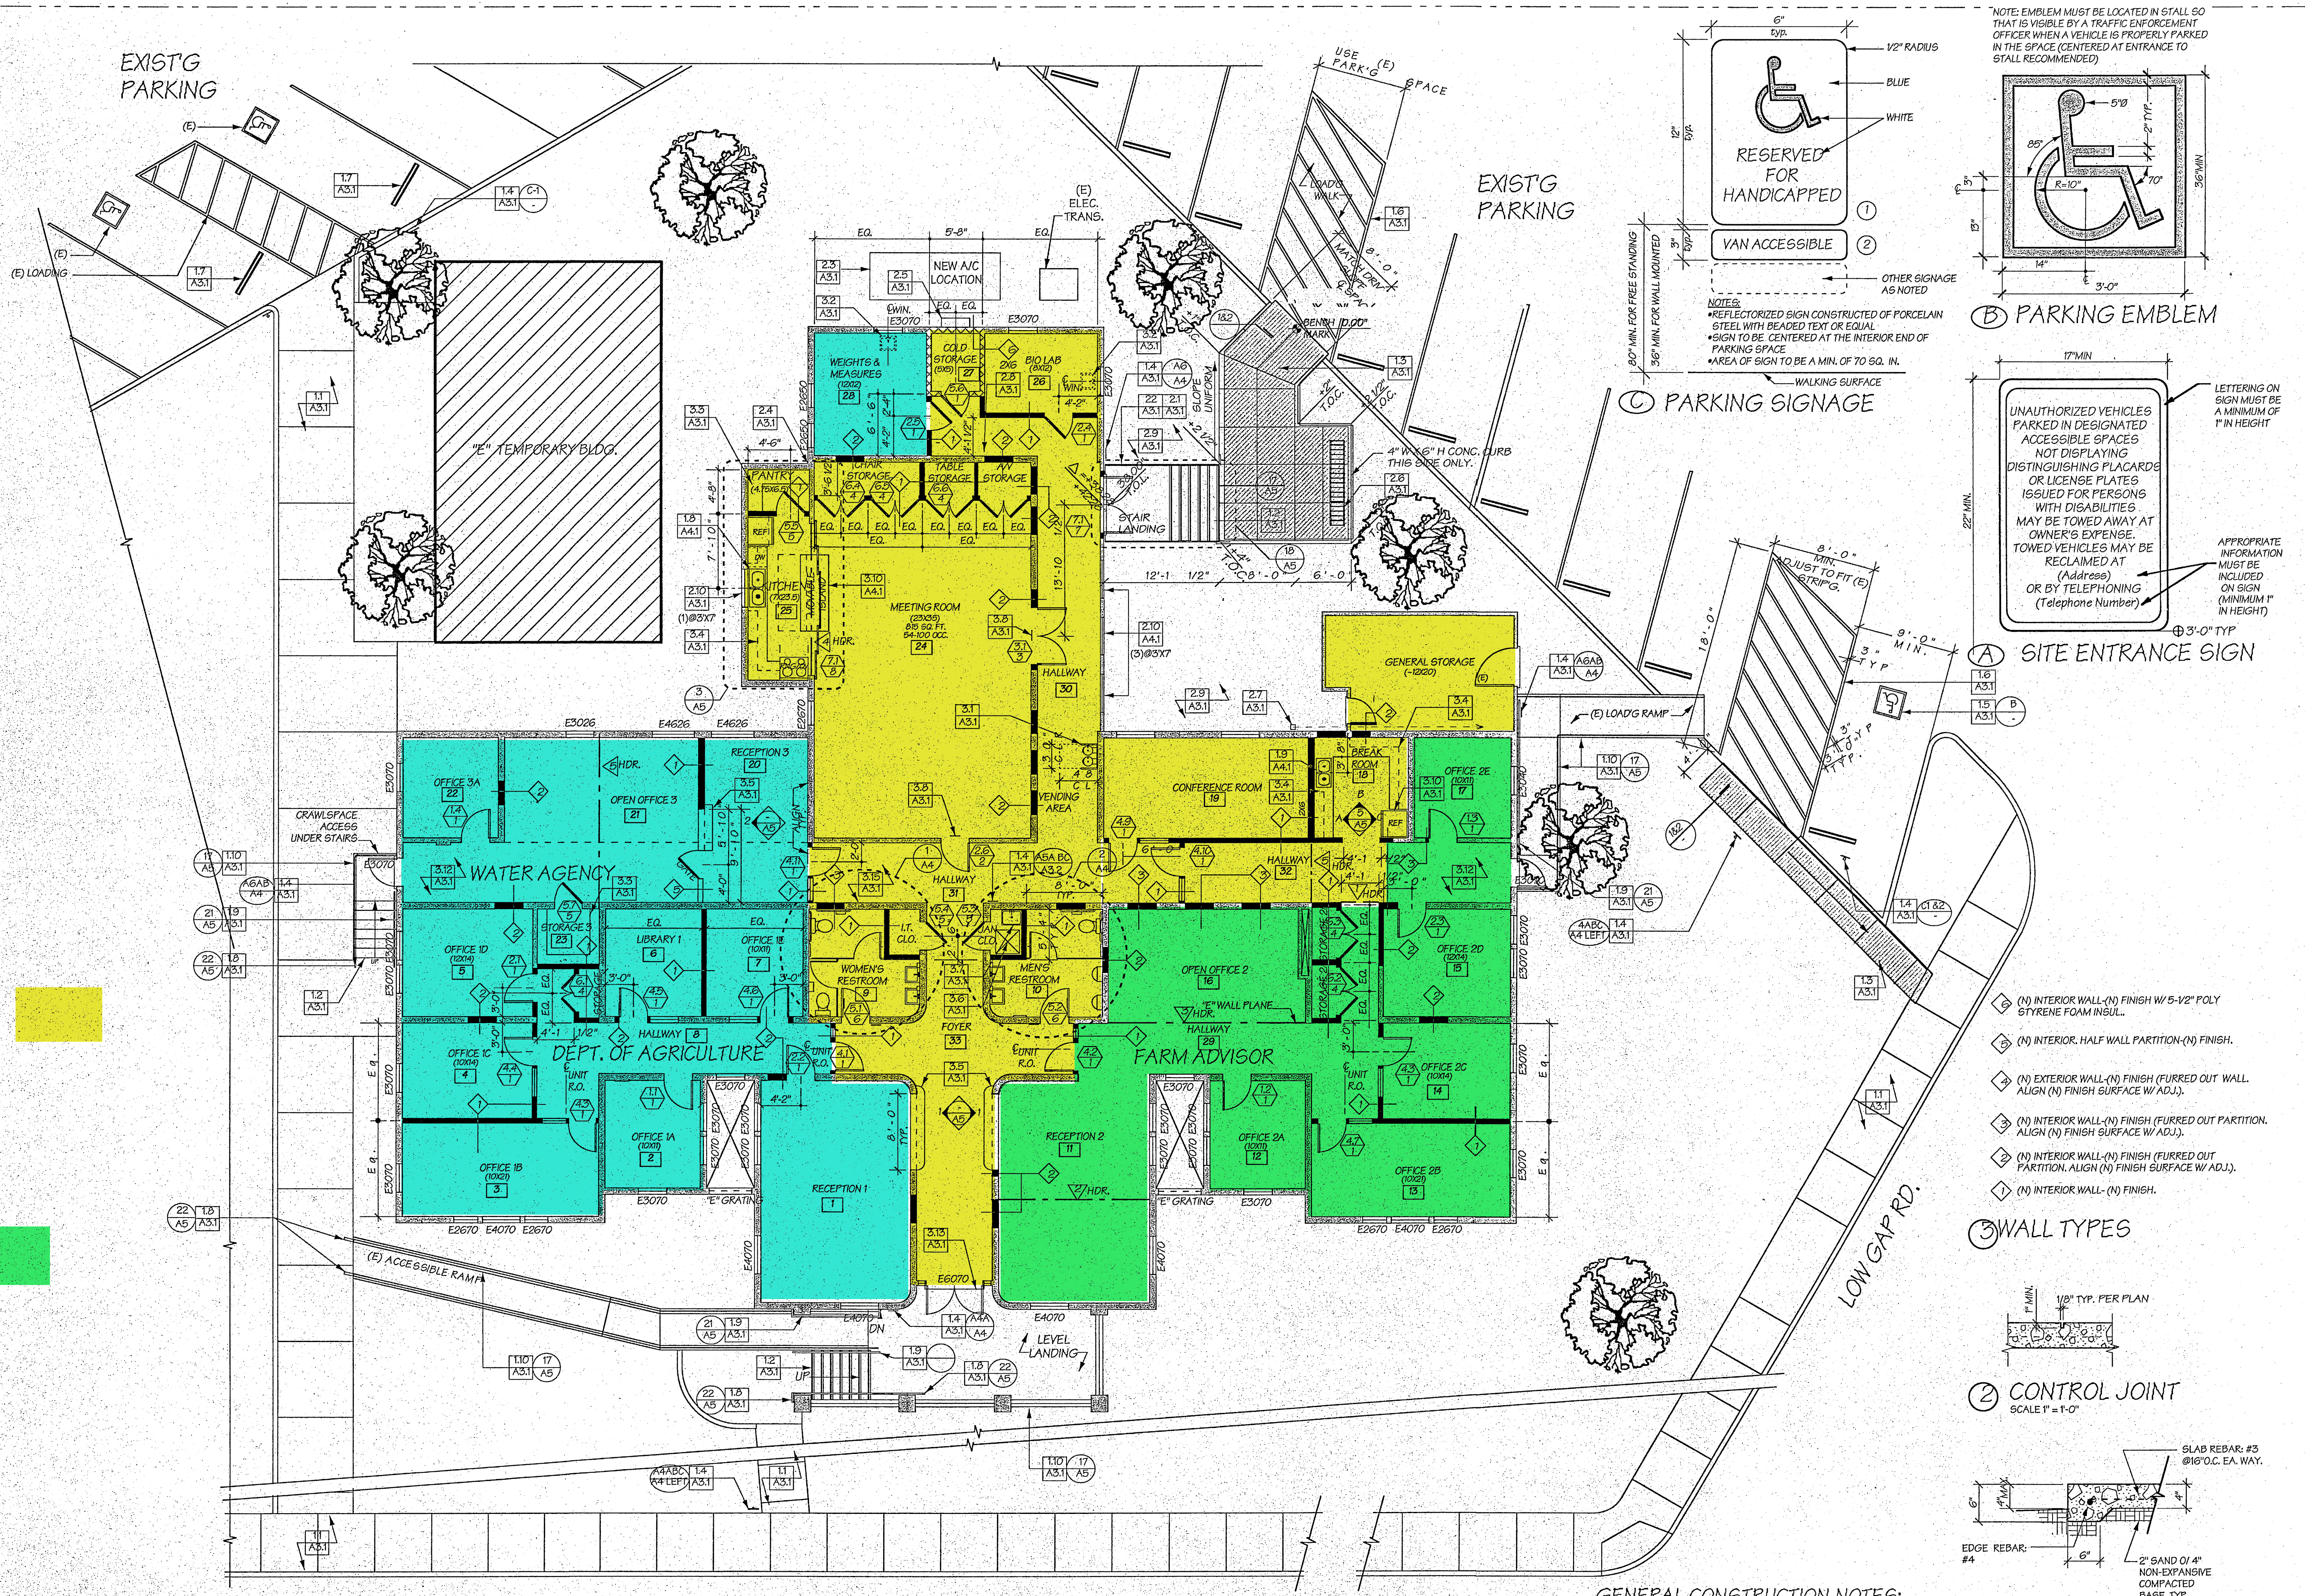

NEW CONSTRUCTION SITE & FLOOR PLAN

1/8" = 1'-0"

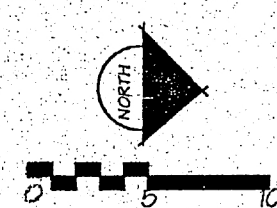

GENERAL CONSTRUCTION NOTES:
SEE 3.9A-D
A3.1

DATE: 7/21/03	PROJECT: Ag. Commissioner/Farm Advisor/ Water Dept.	ARCHITECT: HISE ARCHITECTS	SHEET: A3
REVISED:	County of Mendocino 890 N. Bush Street Owner Rep: Tim Garrison	P.O. BOX 607 Hopland, CA 95449 Phone: 707 / 744-1921 Fax: 707 / 744-8580 e-mail: hiseaia@pacific.net	