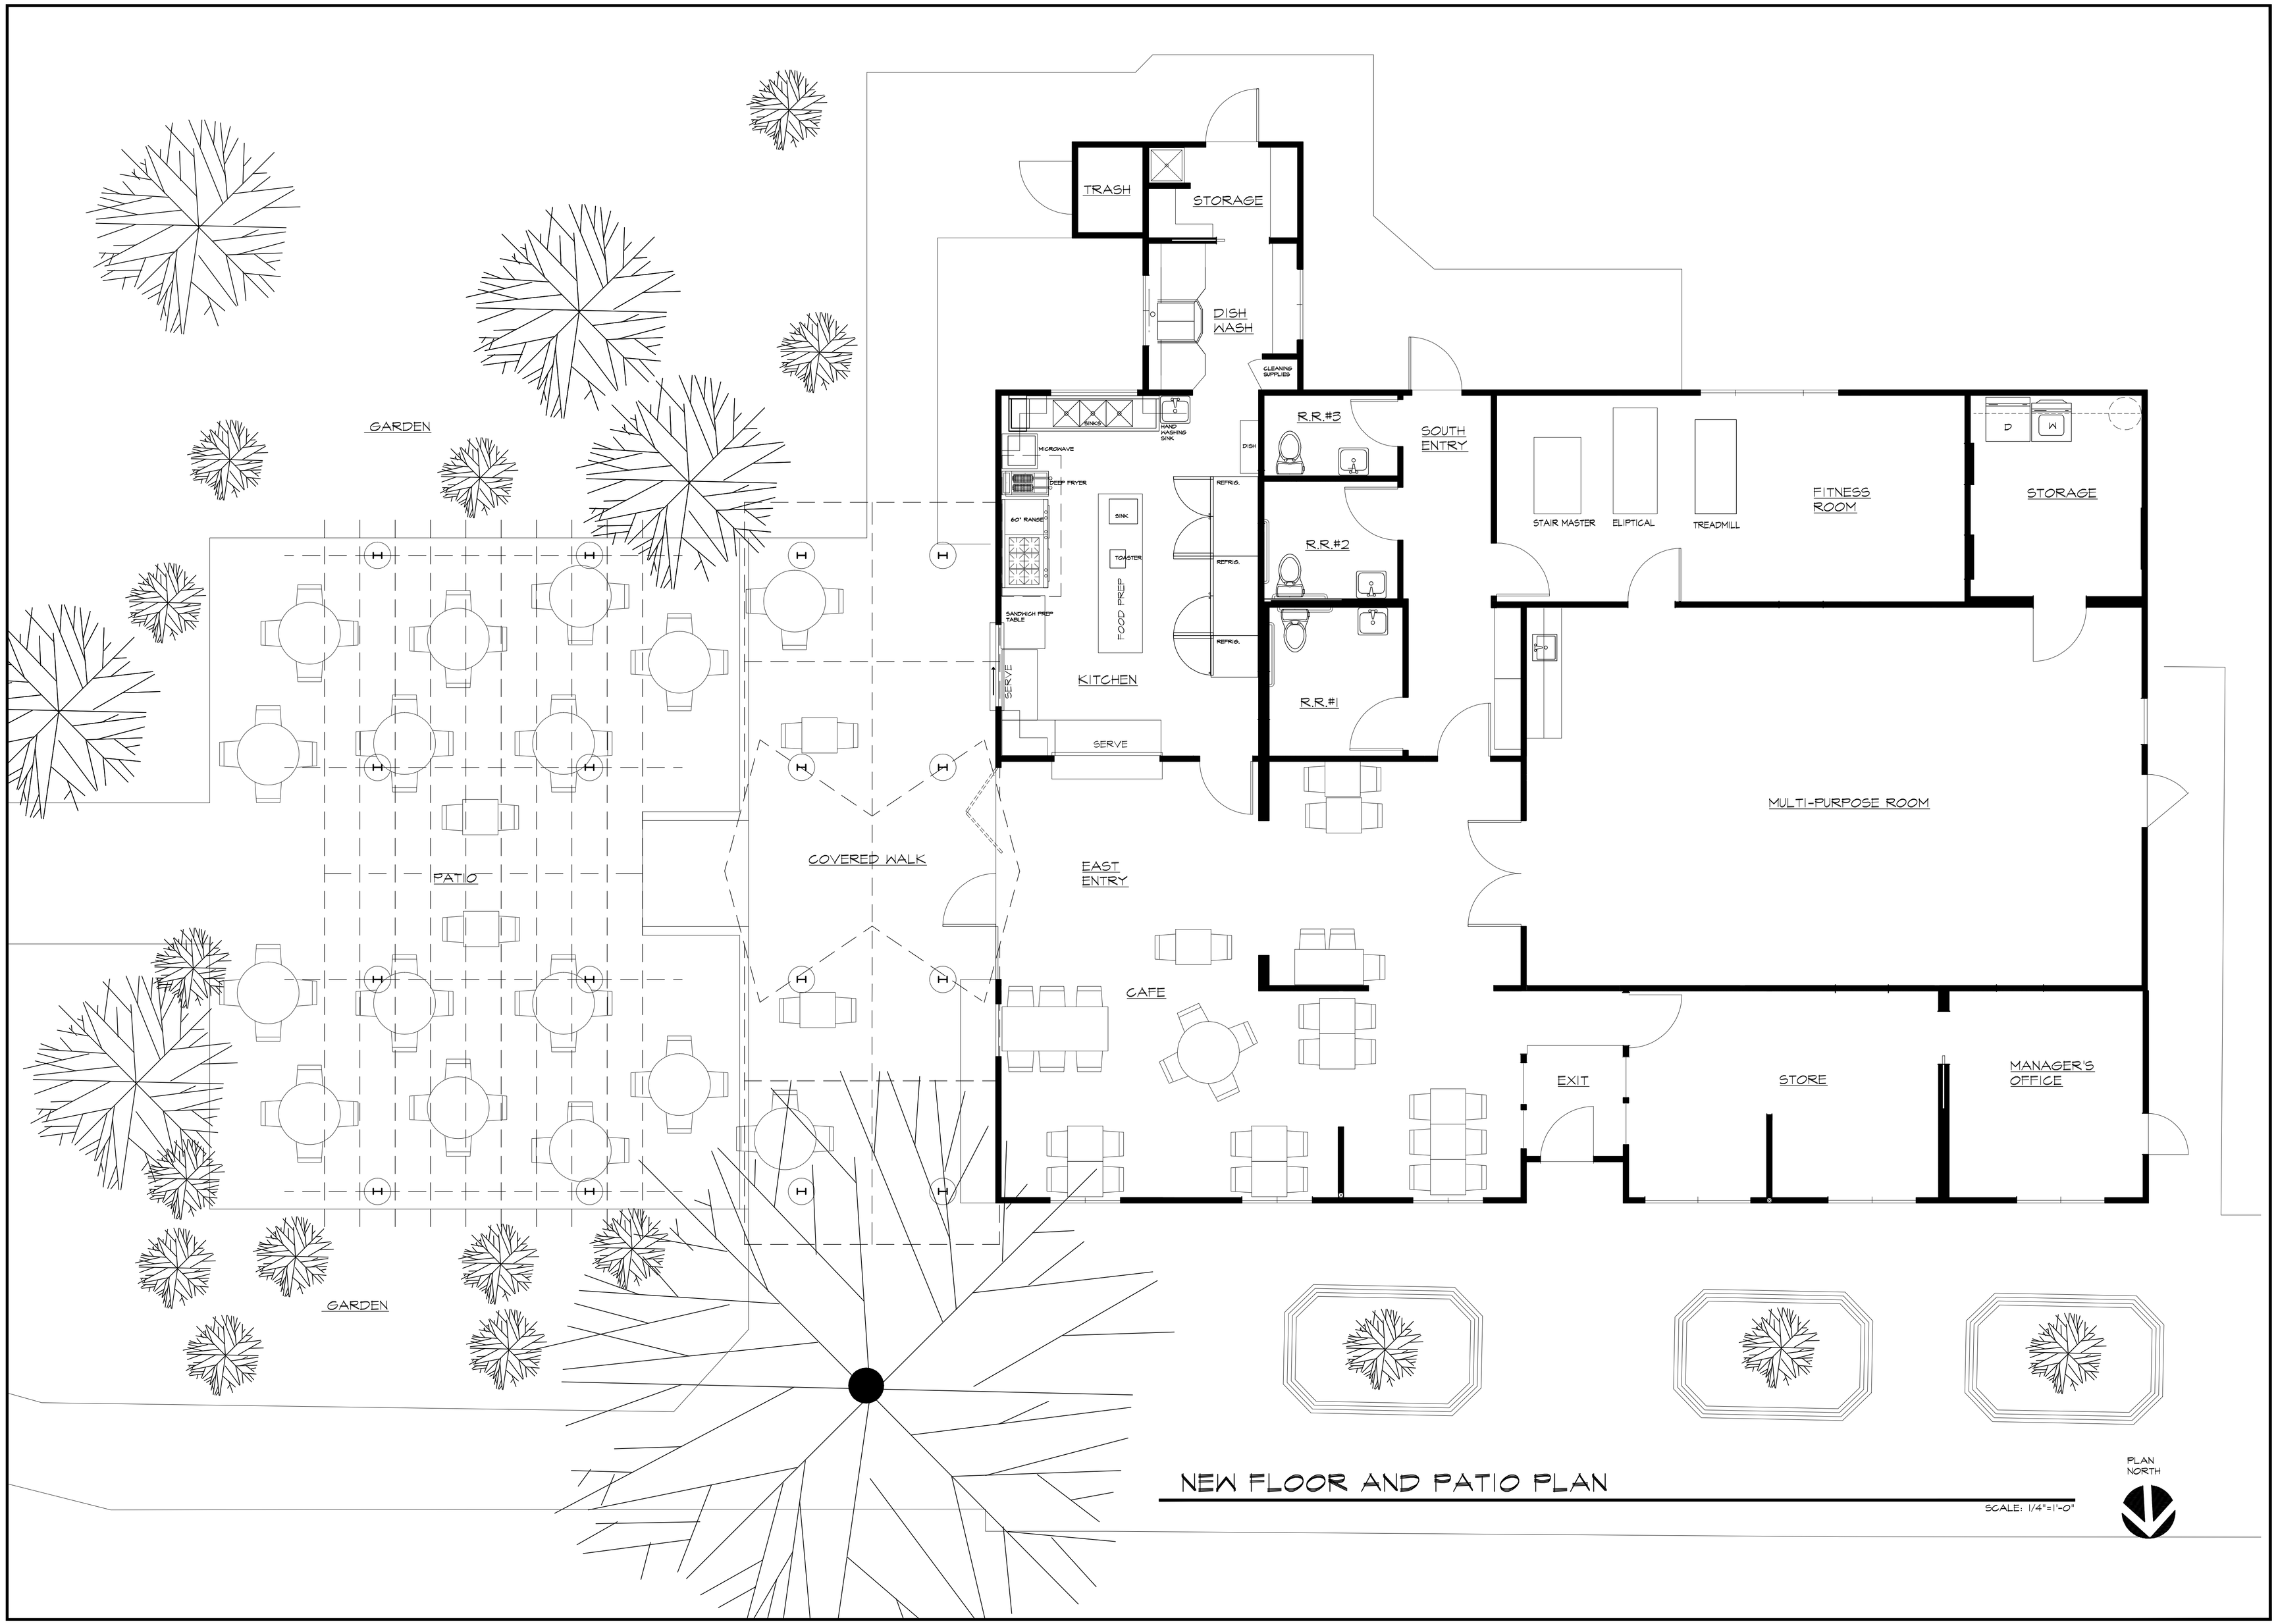

NEW FLOOR AND PATIO PLAN

SCALE: 1/4"=1'-0"

LICENSED ARCHITECT RICHARD JAMES MEAUX No. C 12065 REN. 31-10-2019 STATE OF CALIFORNIA

DRAWN BY: RJM

SUBMITTAL SET

MEAUX ARCHITECTURE GROUP

206 MASON STREET, SUITE D

UKIAH, CA 95482

DESIGN OF:

POTTER VALLEY
YOUTH AND COMMUNITY CENTER
RENOVATIONS TO 10175 MAIN STREET

ADDRESS: 10175 MAIN STREET

POTTER VALLEY, CA 95469

JOB #: 119--003

SUBMITTAL SET 1

REV.

DATE: 12/19/19

SHEET

P-1

OF 21 SHEETS